

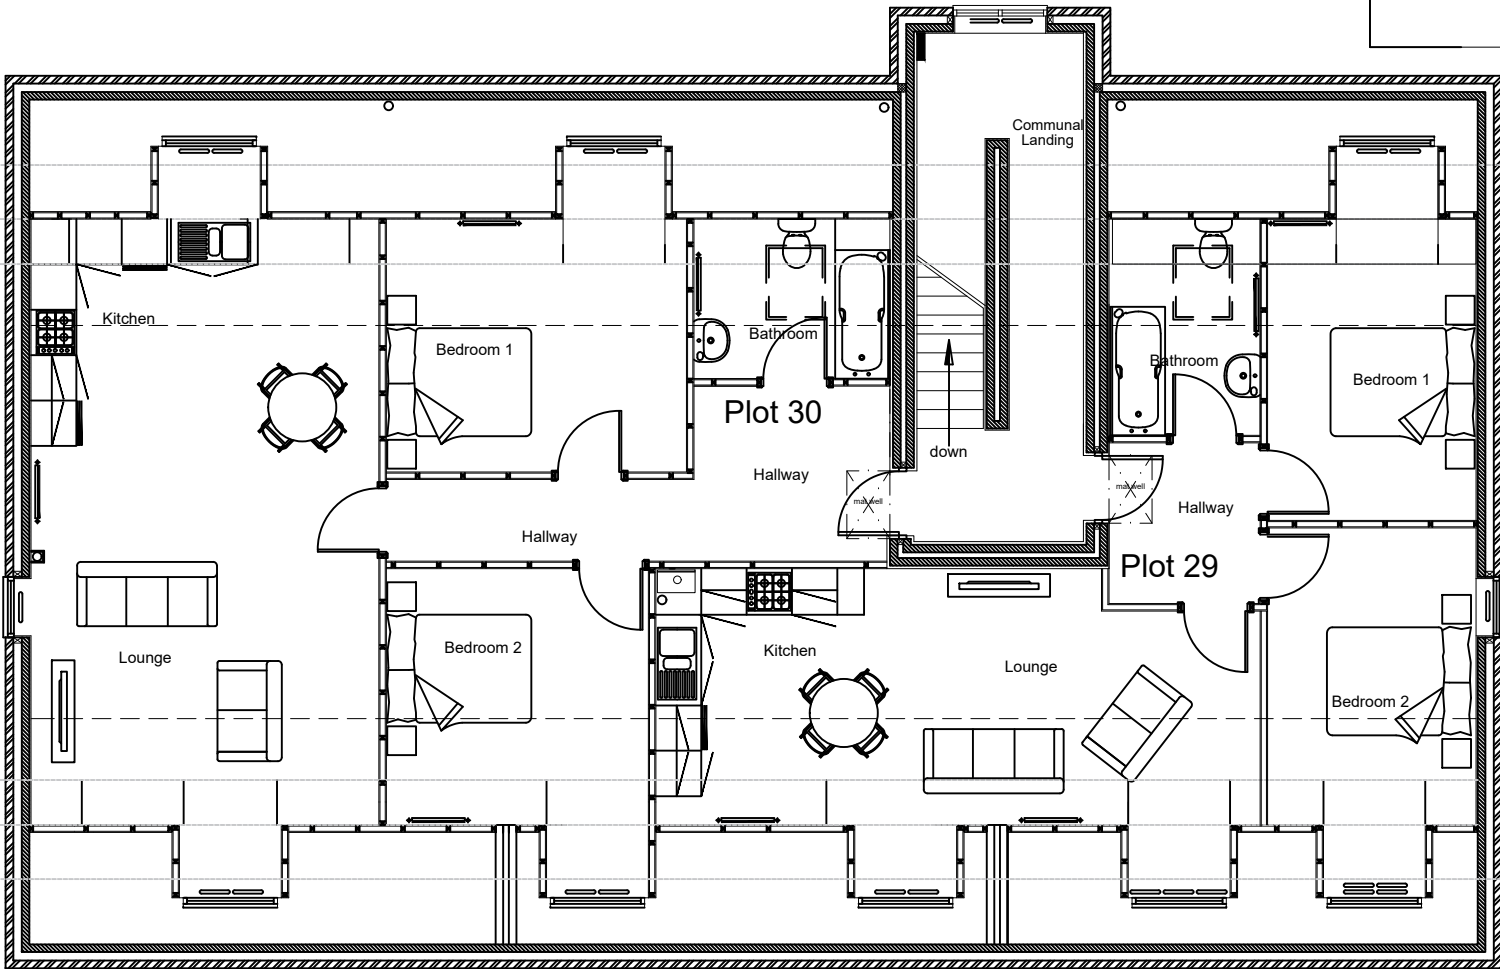


 

Second Floor Plan

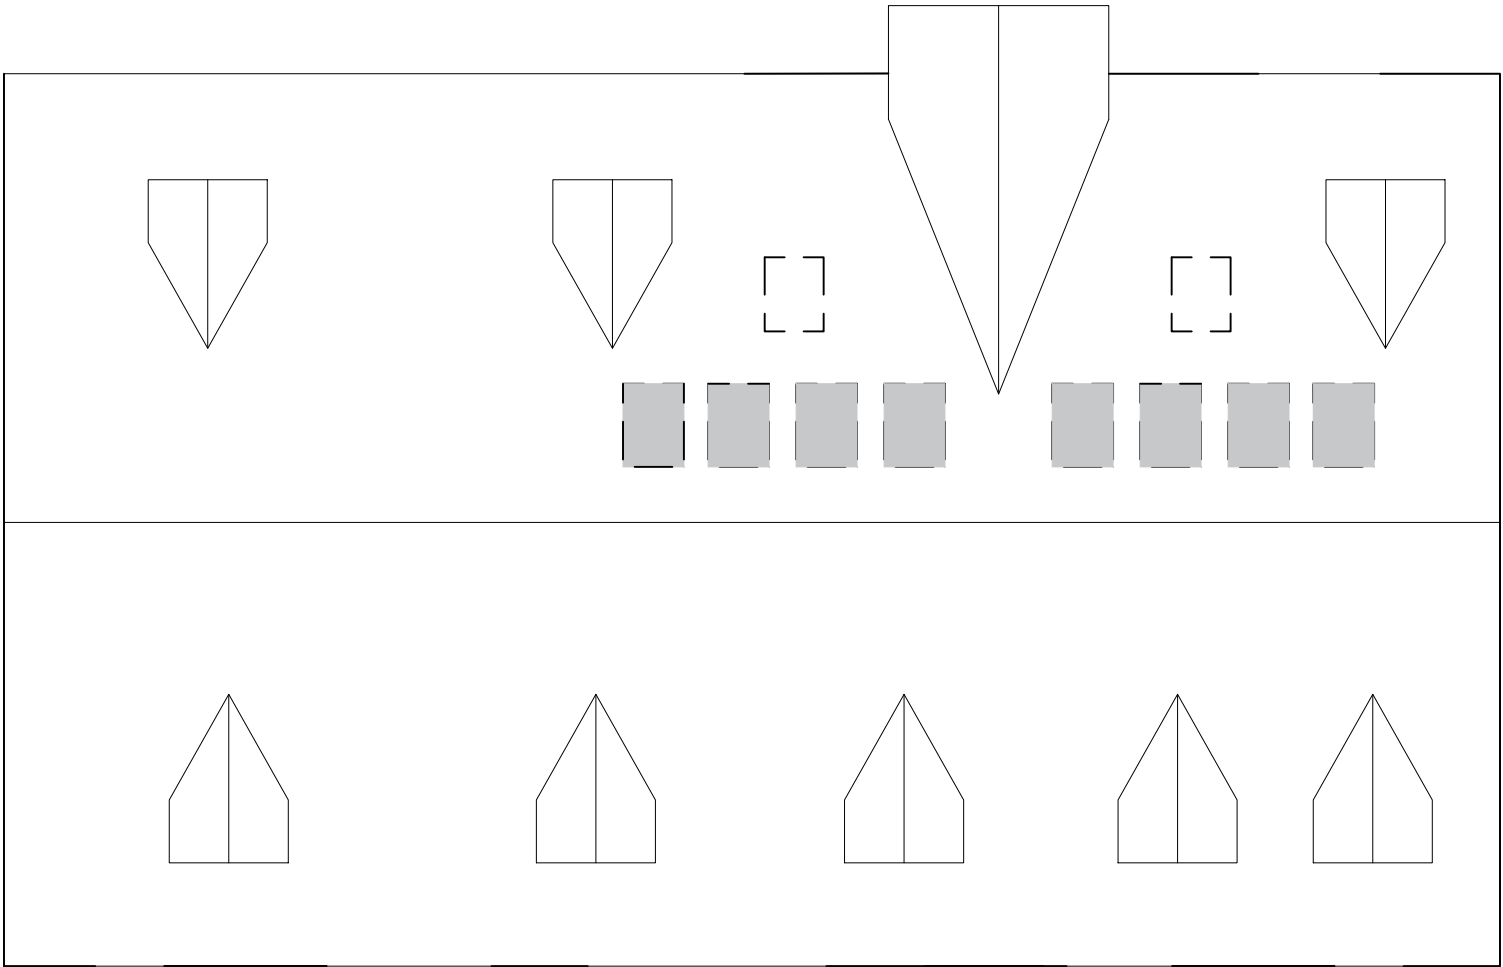

Roof Plan

**NOTES**

This drawing and all the information shown is the property of Southmill and shall not be copied whole, or in part, or used for any other purpose without written permission of the Company

ALL SUBJECT TO STRUCTURAL ENGINEERS CHECKS AND CALCULATIONS

ALL DIMENSIONS TO BE CHECKED ON SITE

IF ANY VARIATIONS ARE MADE TO SPECIFICATION/DRAWINGS WITHOUT SOUTHMILL KNOWLEDGE, SOUTHMILL WILL NOT BE HELD ACCOUNTABLE FOR NON COMPLIANCE OF PLANNING AND BUILDING REGULATIONS

|   |          |                                             |
|---|----------|---------------------------------------------|
| C | 25.09.18 | Drawing updated following planning comments |
| B | 22.05.18 | Drawing updated following client comments   |
| A | 18.05.18 | Drawing updated following client comments   |

**NOTES**

This drawing and all the information shown is the property of Bedaro and shall not be copied whole, or in part, or used for any other purpose without written permission of the Company

ALL SUBJECT TO STRUCTURAL ENGINEERS CHECKS AND CALCULATIONS

ALL DIMENSIONS TO BE CHECKED ON SITE

IF ANY VARIATIONS ARE MADE TO SPECIFICATION/DRAWINGS WITHOUT BEDARO KNOWLEDGE, BEDARO WILL NOT BE HELD ACCOUNTABLE FOR NON COMPLIANCE OF PLANNING AND BUILDING REGULATIONS

| Rev.                                                                            | Date        | Remarks      |
|---------------------------------------------------------------------------------|-------------|--------------|
| <b>SOUTHMILL</b>                                                                |             |              |
| Ground Floor<br>Building 3, Olympic<br>Park, Warrington,<br>WA2 0YL             |             |              |
| T 01925 851604                                                                  |             |              |
|                                                                                 |             |              |
| Project/Title: Angmering Apartments<br>Proposed Second Floor & First Roof Plans |             |              |
| Scales: 1:100 @ A3                                                              |             | Date: Apr 18 |
| Drawing Number: 1006-Ang111                                                     | Revision: C | Drawn by: GC |