
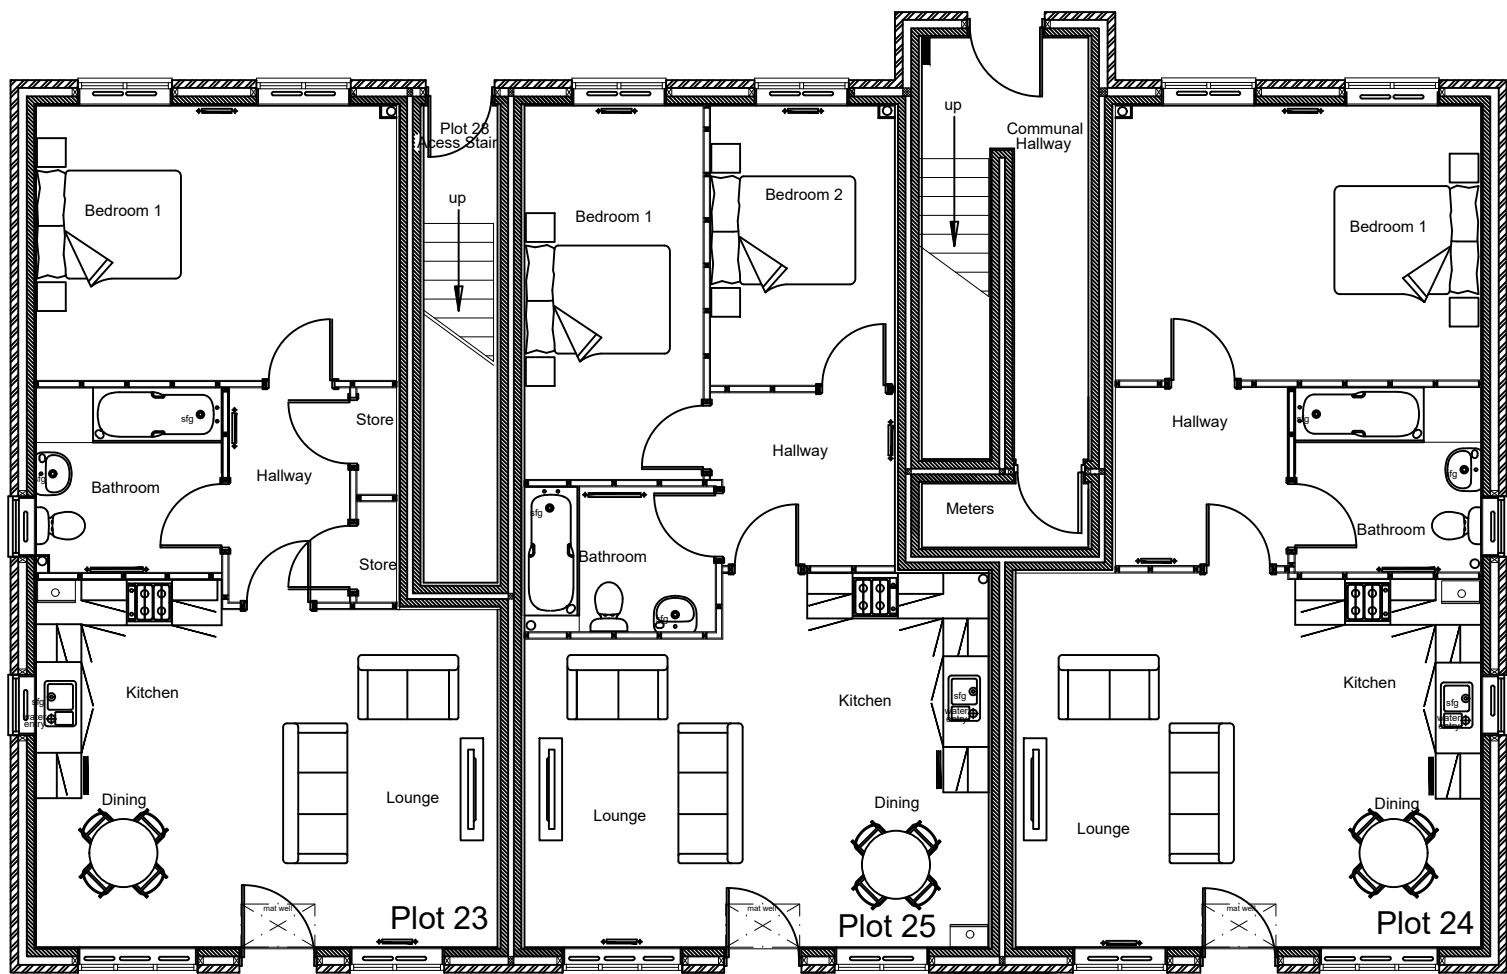
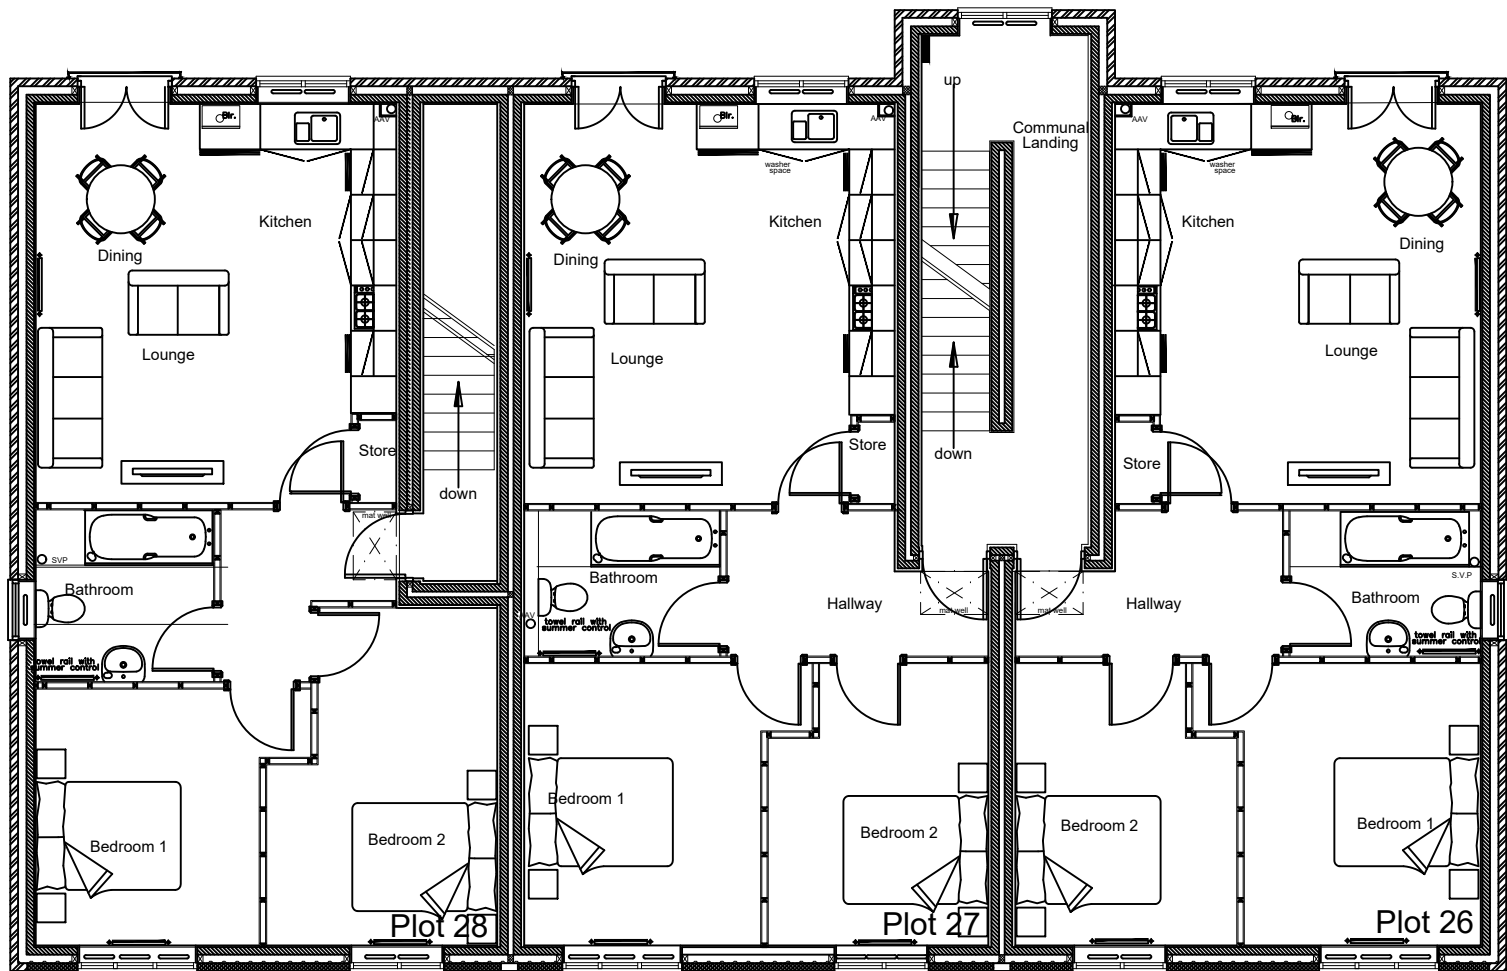


 

First Floor Plan

Ground Floor Plan

Rev.	Date	Remarks
C	22.08.18	Drawing updated following planning comments
B	22.05.18	Drawing updated following client comments
A	18.05.18	Drawing updated following client comments

NOTES

This drawing and all the information shown is the property of Southmill and shall not be copied whole, or in part, or used for any other purpose without written permission of the Company.
ALL SUBJECT TO STRUCTURAL ENGINEERS CHECKS AND CALCULATIONS
ALL DIMENSIONS TO BE CHECKED ON SITE

IF ANY VARIATIONS ARE MADE TO SPECIFICATION/DRAWINGS WITHOUT SOUTHMILL KNOWLEDGE, SOUTHMILL WILL NOT BE HELD ACCOUNTABLE FOR NON COMPLIANCE OF PLANNING AND BUILDING REGULATIONS

SOUTHMILL			
Ground Floor Building 3, Olympic Park, Warrington, WA2 0YL		Angmering Apartments Proposed Ground & First Floor Plans	
T 01925 851604			
Drawing Number: 1006-Ang110		Revision: C	Date: May 18