


Plot 10



Plot 9




Front Elevation

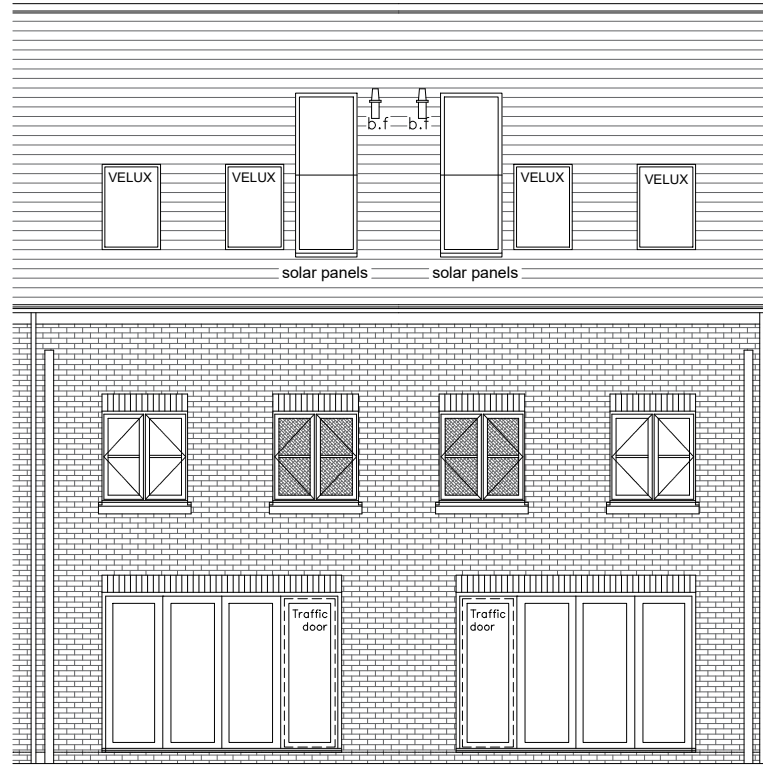


Rear Elevation

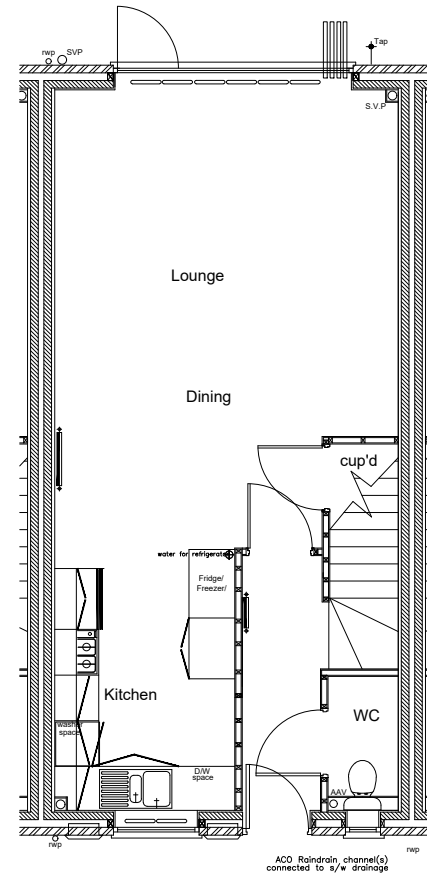 

Ground Floor Plan

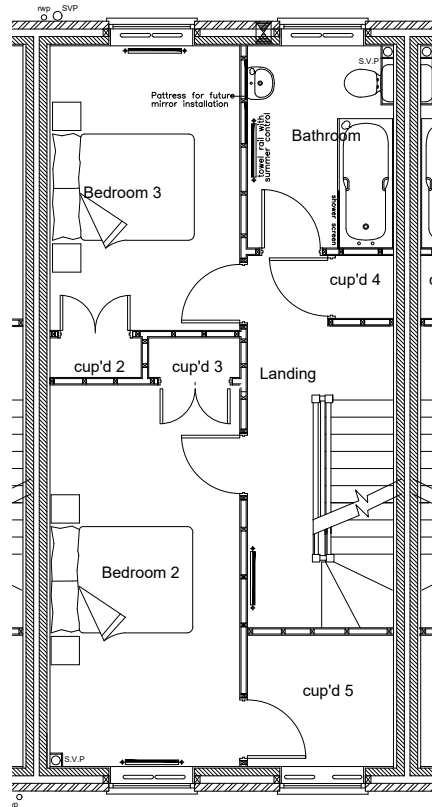

First Floor Plan

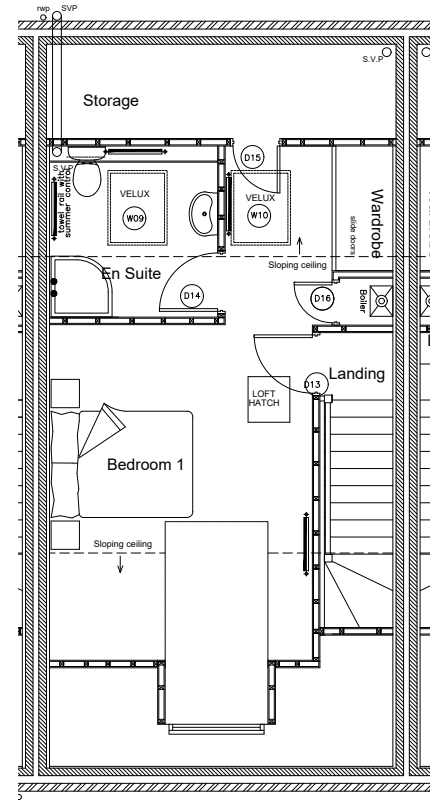

Second Floor Plan

NOTES

This drawing and all the information shown is the property of Southmill and shall not be copied whole, or in part, or used for any other purpose without written permission of the Company. ALL SUBJECT TO STRUCTURAL ENGINEERS CHECKS AND CALCULATIONS. ALL DIMENSIONS TO BE CHECKED ON SITE.

IF ANY VARIATIONS ARE MADE TO SPECIFICATION/DRAWINGS WITHOUT SOUTHMILL KNOWLEDGE, SOUTHMILL WILL NOT BE HELD ACCOUNTABLE FOR NON COMPLIANCE OF PLANNING AND BUILDING REGULATIONS.

Rev.	Date	Remarks
SOUTHMILL		
Ground Floor Building 3, Olympic Park, Warrington, WA2 0YL		
T 01925 851604		
Project/Title: Angmering House Type C3 Proposed Floor Plans & Elevations		
Scale: 1:100 @ A3		Date: Oct 18
Drawing Number: 1006-Ang 236	Revision: -	Drawn by: PM