



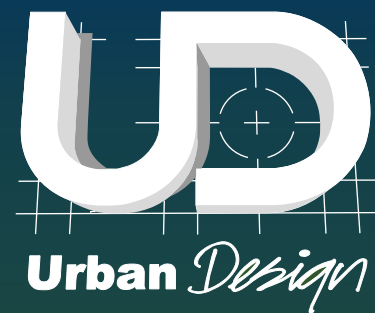


Land off
Roundstone Lane
Angmering



FRONT ELEVATION

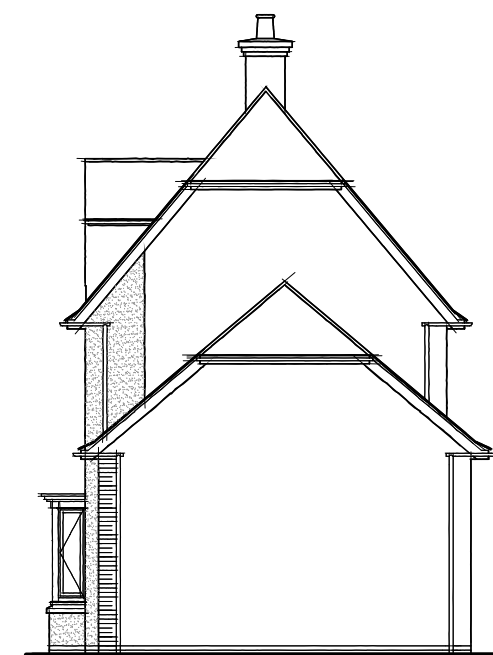

SIDE ELEVATION

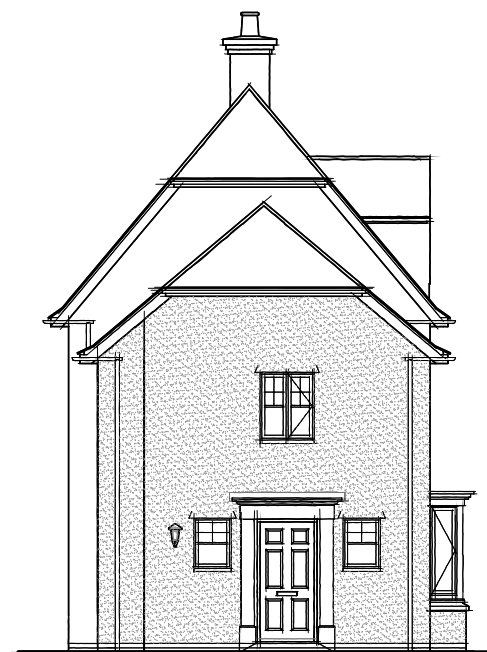


SIDE ELEVATION




REAR ELEVATION



WARNING TO HOUSE-PURCHASERS. Property Misdescriptions Act 1991
Buyers are warned that this is a working drawing and the contents of this drawing may be subject to change at any time and alterations and variations can occur during the progress of the build process. As such the layout, form, content and dimensions of the finished construction may differ materially from those shown. Whilst we make every effort to ensure our drawings are up to date there may from time to time be an unavoidable delay in updating these due to changes in regulations and/or re-planning. Purchasers are advised to check with the Sales Adviser whether any alterations have been made to this drawing. The contents of this drawing do not constitute a contract, part of any contract or warranty.

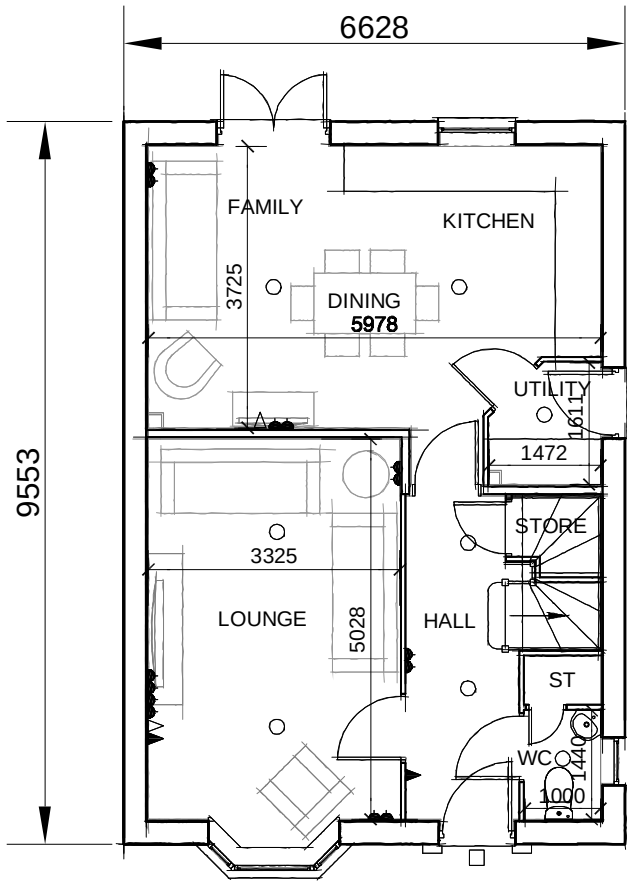

GROUND FLOOR PLAN
H404—5

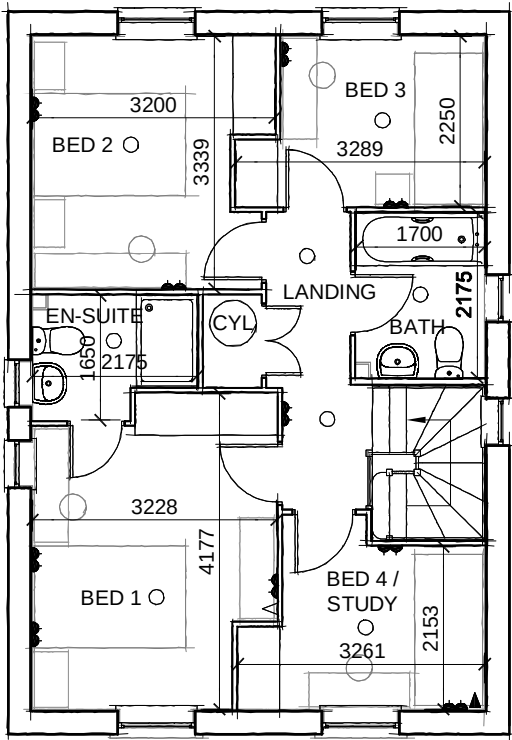

FIRST FLOOR PLAN
H404—5

REFER TO PLANNING LAYOUT DWG. NO.
ST-02-12 FOR CHIMNEY LOCATIONS




House Type: **H404----**5
Description: **Planning 'plans'**
Site/Marketing Name:
Scale: 1:100 Date: March 08 Drawn: MP Checked: DH Site Ref: Spec: A2

Description:
Please refer to Data Sheet for full revisions

Rev:
G

Date:
Mar 12

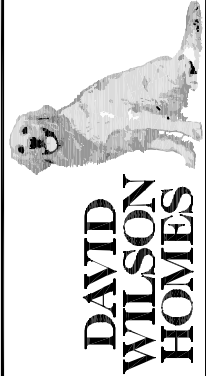



FRONT ELEVATION
H404---5

SIDE ELEVATION
H404---5




REAR ELEVATION
H404---5

SIDE ELEVATION
H404---5

REFER TO PLANNING LAYOUT DWG. NO.
ST-02-12 FOR CHIMNEY LOCATIONS



WARNING TO HOUSE-PURCHASERS. Property Misdescriptions Act 1991
Buyers are warned that this is a working drawing and the contents of this drawing may be subject to change at any time and alterations and variations can occur during the progress of the build process. As such the layout, form, content and dimensions of the finished construction may differ materially from those shown. Whilst we make every effort to ensure our drawings are up to date there may from time to time be an unavoidable delay in updating these due to changes in regulations and/or re-planning. Purchasers are advised to check with the Sales Adviser whether any alterations have been made to this drawing. The contents of this drawing do not constitute a contract, part of any contract or warranty.

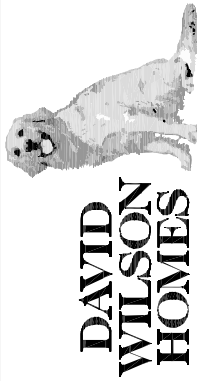


Date:
Mar 12

Description:
Please refer to Data Sheet for full revisions


Rev:
E

House Type: H404---5
Description: Planning 'Green Edge'
Site/Marketing Name: Site Ref:
Scale: 1:100 Date: March 08 Drawn: MP Checked: DH Spec: A2

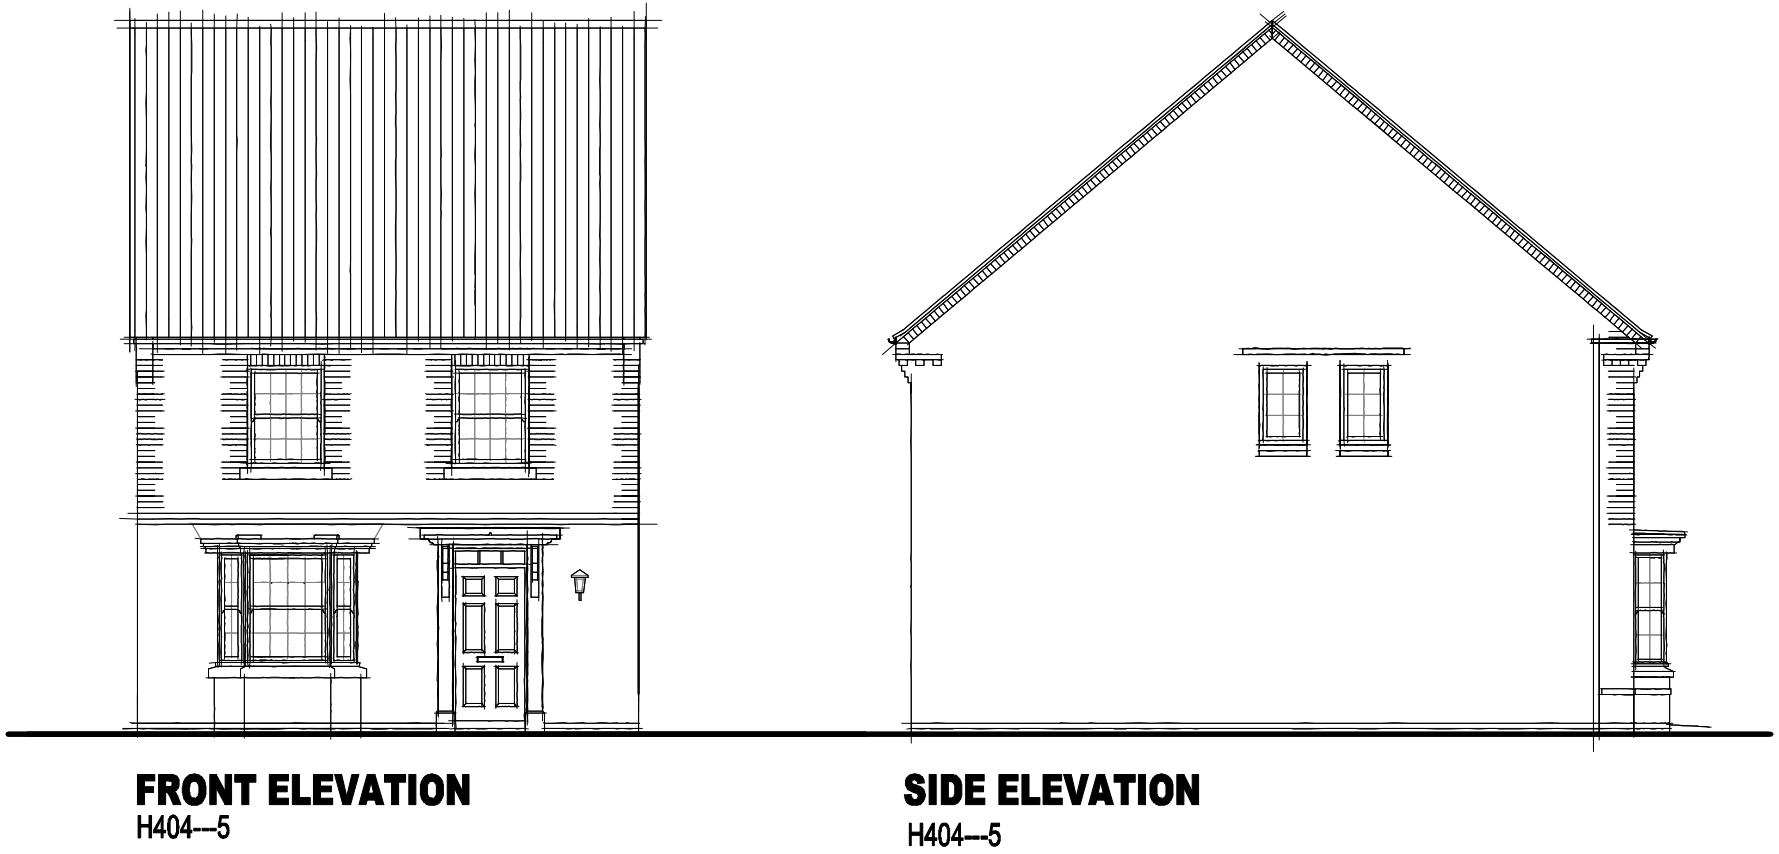

FRONT ELEVATION
H404--5

SIDE ELEVATION
H404--5

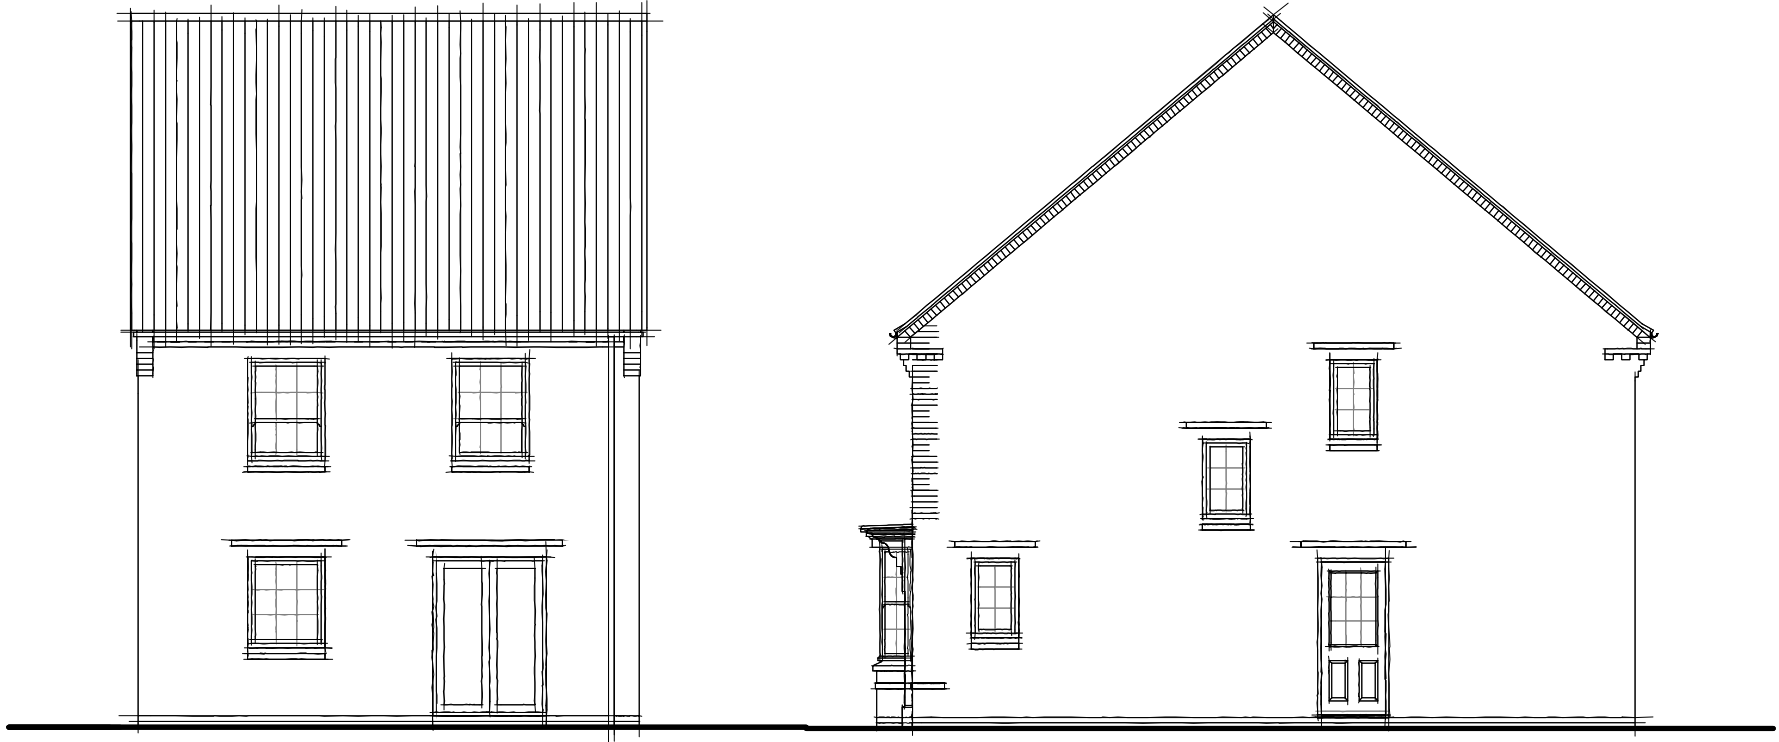


REAR ELEVATION
H404--5

SIDE ELEVATION
H404--5

REFER TO PLANNING LAYOUT DWG. NO.
ST-02-12 FOR CHIMNEY LOCATIONS



WARNING TO HOUSE-PURCHASERS. Property Misdescriptions Act 1991
Buyers are warned that this is a working drawing and the contents of this drawing may be subject to change at any time and alterations and variations can occur during the progress of the build process. As such the layout, form, content and dimensions of the finished construction may differ materially from those shown. Whilst we make every effort to ensure our drawings are up to date there may from time to time be an unavoidable delay in updating these due to changes in regulations and/or re-planning. Purchasers are advised to check with the Sales Adviser whether any alterations have been made to this drawing. The contents of this drawing do not constitute a contract, part of any contract or warranty.

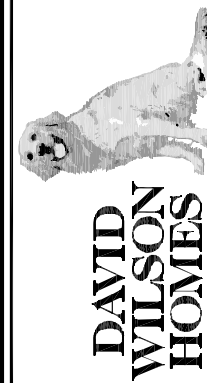


Date:
Mar 12


Description:
Please refer to Data Sheet for full revisions

Rev:
E

House Type: H404---5
Description: Planning 'Village Core'
Site/Marketing Name: Site Ref:
Scale: 1:100 Date: March 08 Drawn: MP Checked: DH Spec: A2

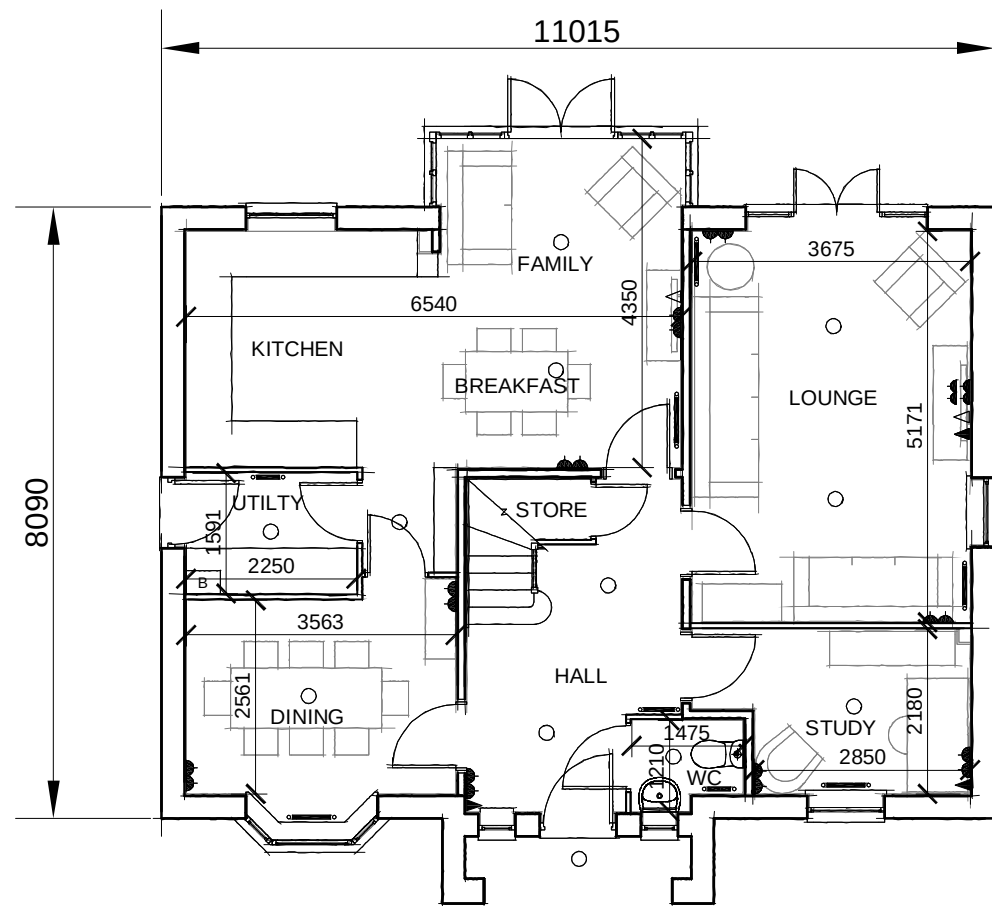


GROUND FLOOR PLAN
H421---5

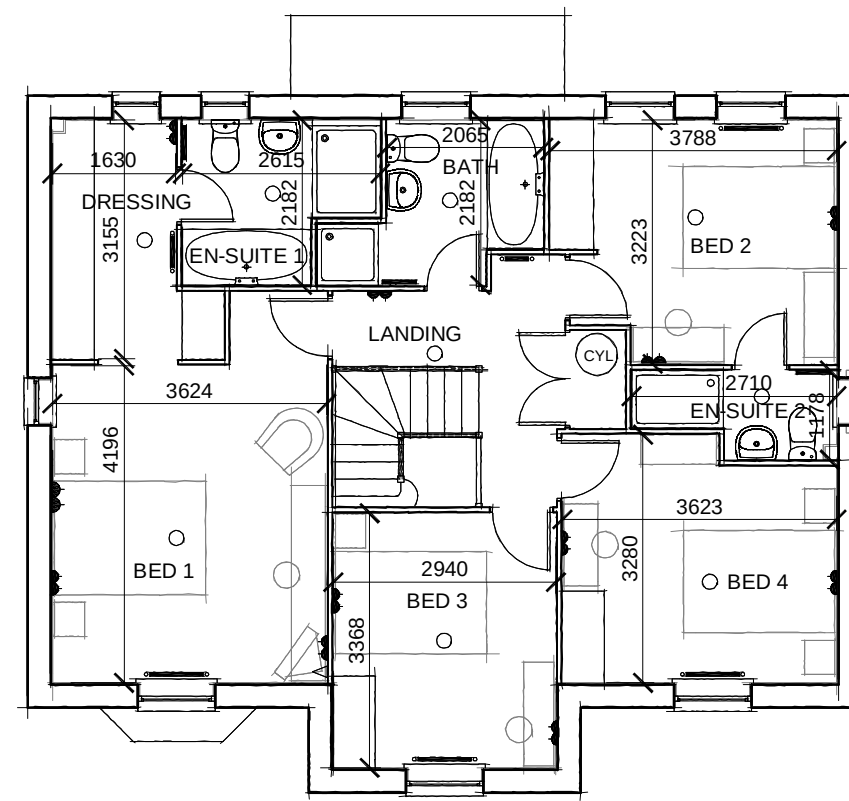

FIRST FLOOR PLAN
H421---5

REFER TO PLANNING LAYOUT DWG. NO.
ST-02-12 FOR CHIMNEY LOCATIONS

 

WARNING TO HOUSE-PURCHASERS. Property Misdescriptions Act 1991
Buyers are warned that this is a working drawing and the contents of this drawing may be subject to change at any time and alterations and variations can occur during the progress of the build process. As such the layout, form, content and dimensions of the finished construction may differ materially from those shown. Whilst we make every effort to ensure our drawings are up to date there may from time to time be an unavoidable delay in updating these due to changes in regulations and/or re-planning. Purchasers are advised to check with the Sales Adviser whether any alterations have been made to this drawing. The contents of this drawing do not constitute a contract, part of any contract or warranty.

**DAVID
WILSON
HOMES**

Date: March 12

Description: Please refer to Data Sheet for full revisions

Rev: G

House Type: **H421---5**


Description: **Planning 'plans'**

Site/Marketing Name: Site Ref:

Scale: 1:100 Date: March 08 Drawn: MP Checked: DH Spec: A1



H421—5

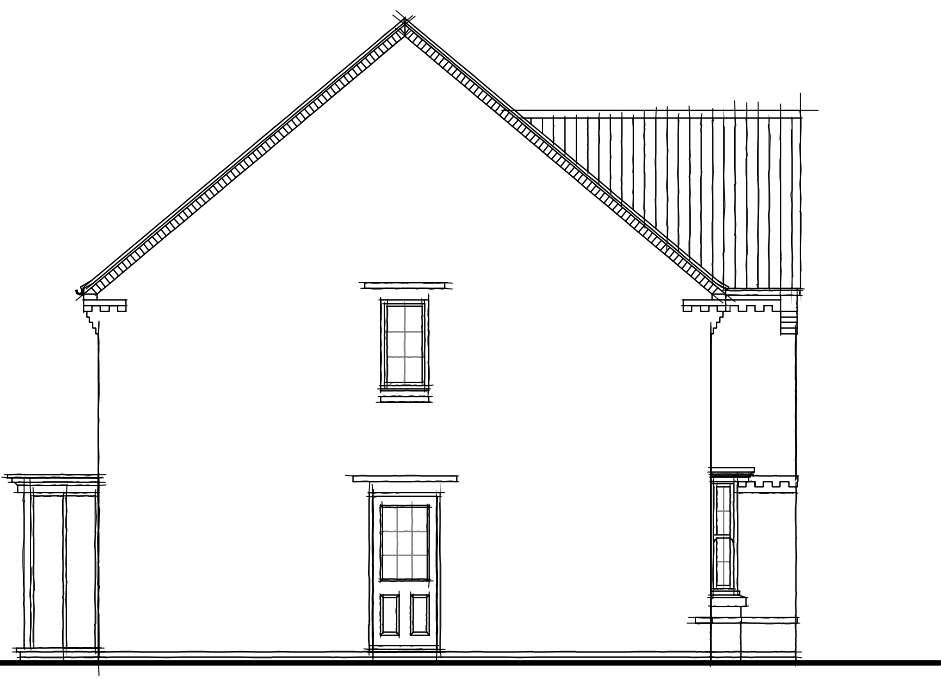

SIDE ELEVATION
H421—5




REAR ELEVATION
H421—5



SIDE ELEVATION
H421—5

REFER TO PLANNING LAYOUT DWG. NO.
ST-02-12 FOR CHIMNEY LOCATIONS

 

WARNING TO HOUSE-PURCHASERS. Property Misdescriptions Act 1991
Buyers are warned that this is a working drawing and the contents of this drawing may be subject to change at any time and alterations and variations can occur during the progress of the build process. As such the layout, form, content and dimensions of the finished construction may differ materially from those shown. Whilst we make every effort to ensure our drawings are up to date there may from time to time be an unavoidable delay in updating these due to changes in regulations and/or re-planning. Purchasers are advised to check with the Sales Adviser whether any alterations have been made to this drawing. The contents of this drawing do not constitute a contract, part of any contract or warranty.

DAVID
WILSON
HOMES

Date:
March 12

Description:
Please refer to Data Sheet for full revisions

Rev:
D

House Type: H421---5

Description: Planning 'Green Edge'

Site/Marketing Name:

Scale: 1:100

Site Ref:

Checked: DH


Drawn: MP

Date: March 08

Spec: A1



FRONT ELEVATION
H421—5

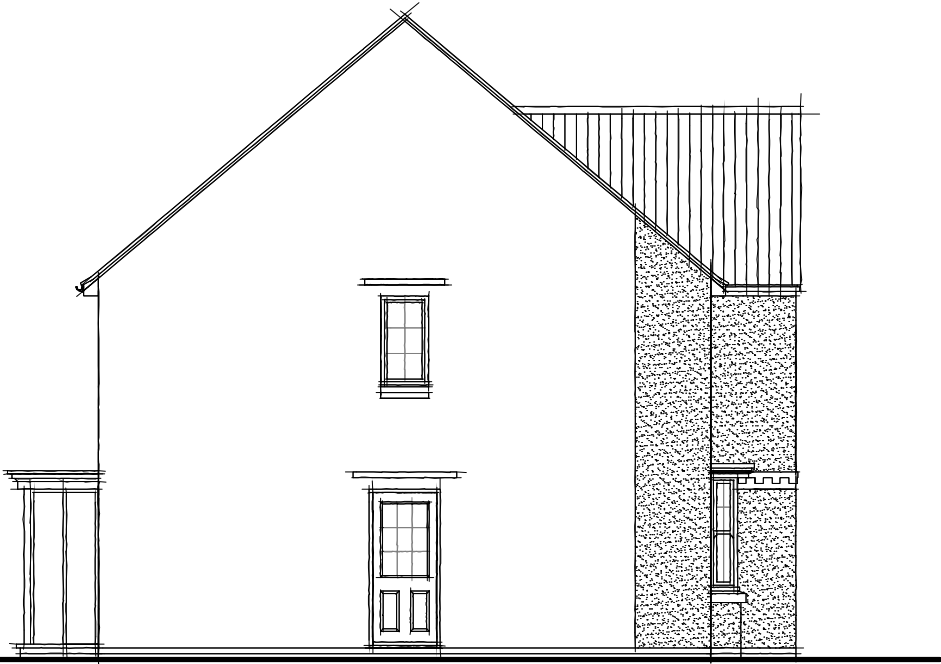

SIDE ELEVATION
H421—5




REAR ELEVATION
H421—5




SIDE ELEVATION
H421—5

REFER TO PLANNING LAYOUT DWG. NO.
ST-02-12 FOR CHIMNEY LOCATIONS

 

WARNING TO HOUSE-PURCHASERS. Property Misdescriptions Act 1991
Buyers are warned that this is a working drawing and the contents of this drawing may be subject to change at any time and alterations and variations can occur during the progress of the build process. As such the layout, form, content and dimensions of the finished construction may differ materially from those shown. Whilst we make every effort to ensure our drawings are up to date there may from time to time be an unavoidable delay in updating these due to changes in regulations and/or re-planning. Purchasers are advised to check with the Sales Adviser whether any alterations have been made to this drawing. The contents of this drawing do not constitute a contract, part of any contract or warranty.

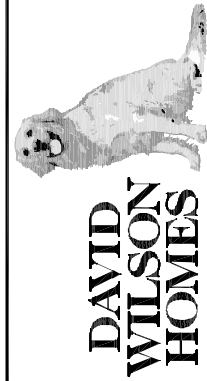

Date:
March 12

Description:
Please refer to Data Sheet for full revisions

Rev:
D

House Type: **H421---5**

Description: **Planning 'Conservation'**

Site/Marketing Name:

Site Ref:


Scale: 1:100 Date: March 08

Drawn: MP


Checked: DH

Spec: A1

WARNING TO HOUSE-PURCHASERS. Property Misdescriptions Act 1991.
Buyers are warned that this is a working drawing and the contents of this drawing may be subject to change at any time and alterations and variations can occur during the progress of the build process. As such the layout, form, content and dimensions of the finished construction may differ materially from those shown. Whilst we make every effort to ensure our drawings are up to date there may from time to time be an unavoidable delay in updating these due to changes in regulations and/or re-planning. Purchasers are advised to check with the Sales Adviser whether any alterations have been made to this drawing. The contents of this drawing do not constitute a contract, part of any contract or warranty.

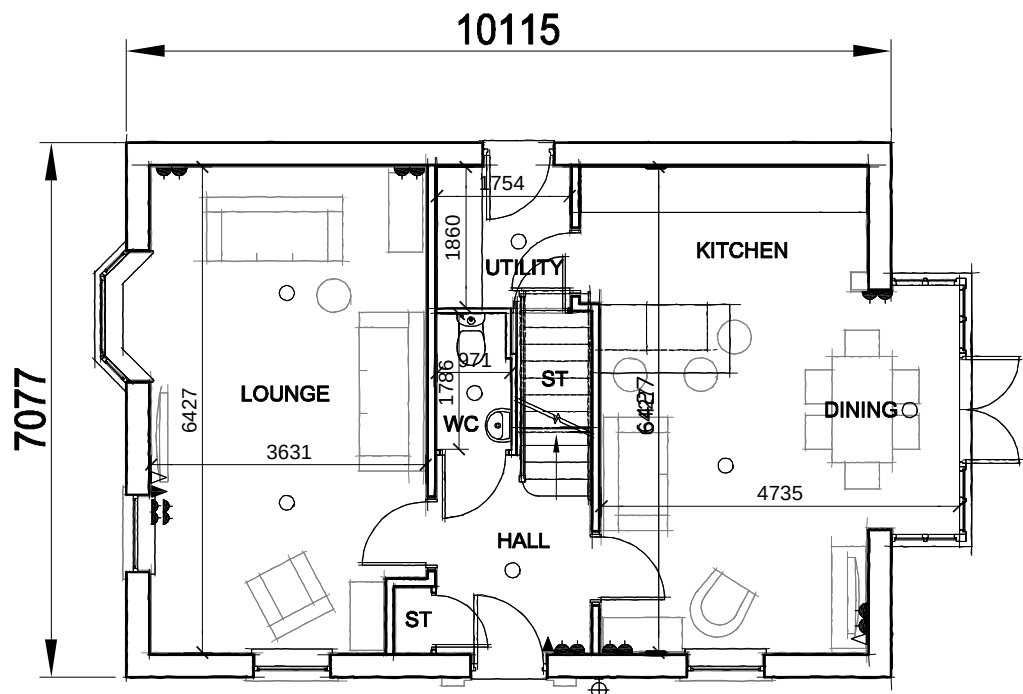

GROUND FLOOR PLAN
H433---5

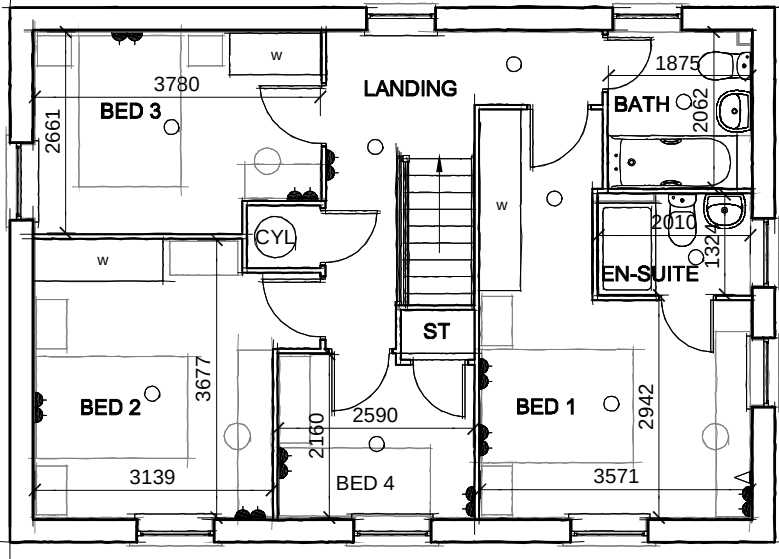

FIRST FLOOR PLAN
H433---5

REFER TO PLANNING LAYOUT DWG. NO.
ST-02-12 FOR CHIMNEY LOCATIONS



House Type: **H433---5**

Description: **Planning 'Plans'**

Site/Marketing Name:

Scale: 1 : 100

Drawn: AW

Checked: -


Site Ref:

Spec: A2

Rev:
1


Description:
Please refer to Data Sheet for full revisions

Date:
Feb 12

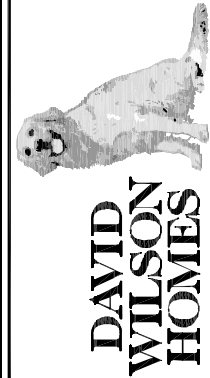




FRONT ELEVATION
H433—5

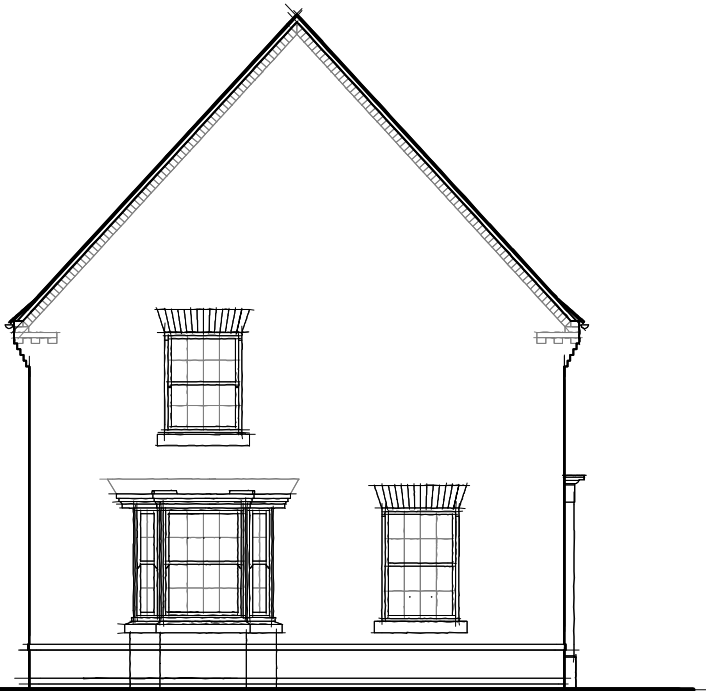

SIDE ELEVATION
H433—5

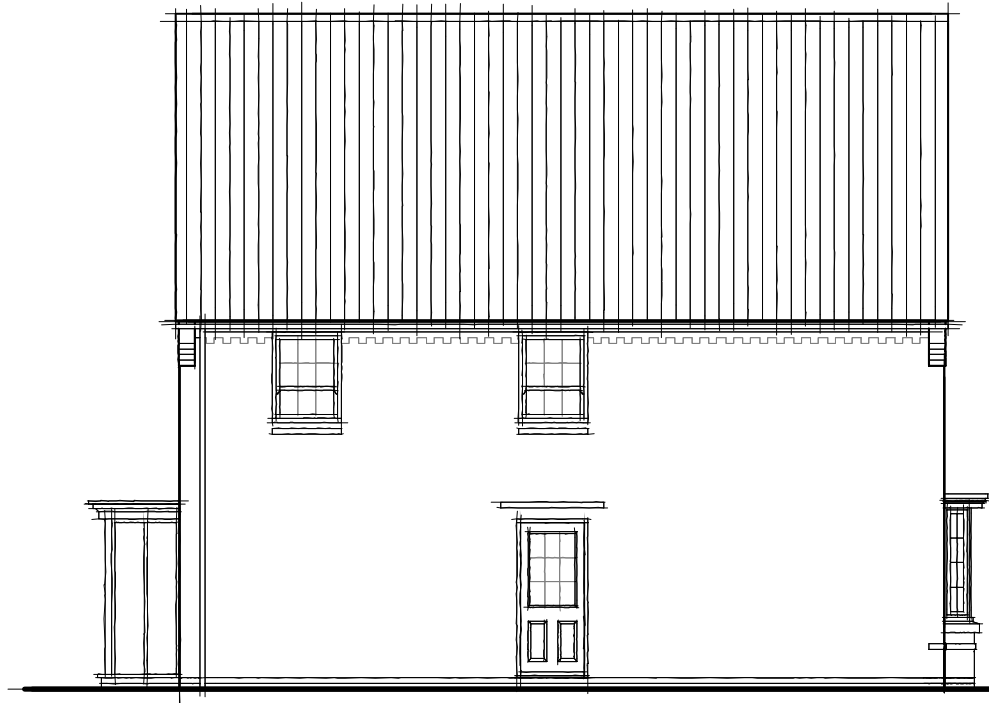

REAR ELEVATION
H433—5



SIDE ELEVATION
H433—5

REFER TO PLANNING LAYOUT DWG. NO.
ST-02-12 FOR CHIMNEY LOCATIONS



WARNING TO HOUSE-PURCHASERS. Property Misdescriptions Act 1991.
Buyers are warned that this is a working drawing and the contents of this drawing may be subject to change at any time and alterations and variations can occur during the progress of the build process. As such the layout, form, content and dimensions of the finished construction may differ materially from those shown. Whilst we make every effort to ensure our drawings are up to date there may from time to time be an unavoidable delay in updating these due to changes in regulations and/or re-planning. Purchasers are advised to check with the Sales Adviser whether any alterations have been made to this drawing. The contents of this drawing do not constitute a contract, part of any contract or warranty.



DAVID
WILSON
HOMES

Date:
Feb 12

Description:
Please refer to Data Sheet for full revisions

Rev:
G

House Type: H433---5


Description: Planning 'Green Edge'

Site/Marketing Name:

Site Ref:


Scale: 1 : 100 Date: April 08

Drawn: AW Checked: - Spec: A2

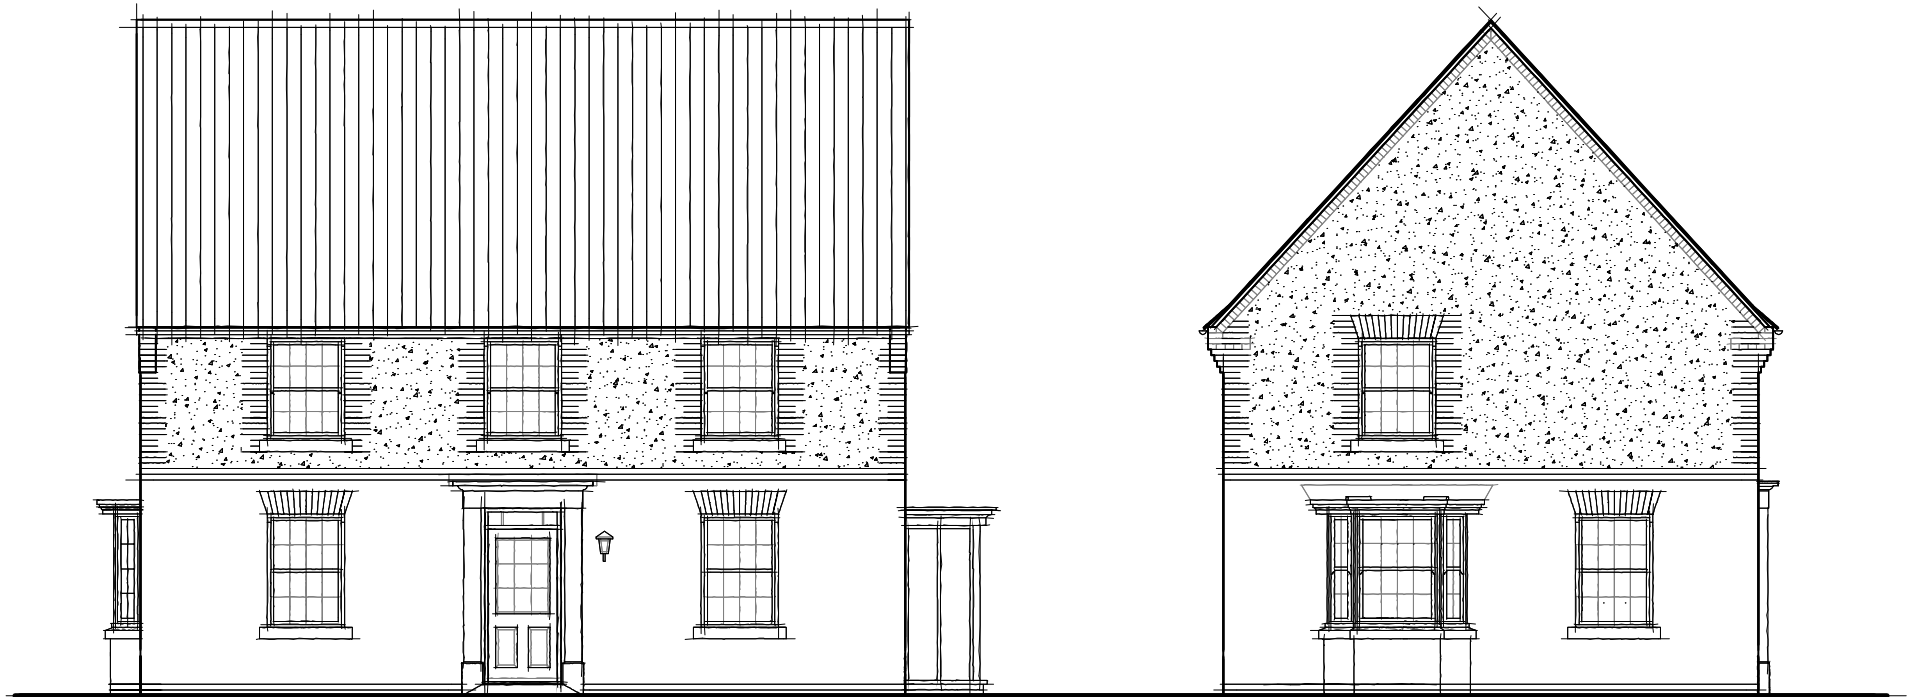

FRONT ELEVATION
H433—5


SIDE ELEVATION
H433—5

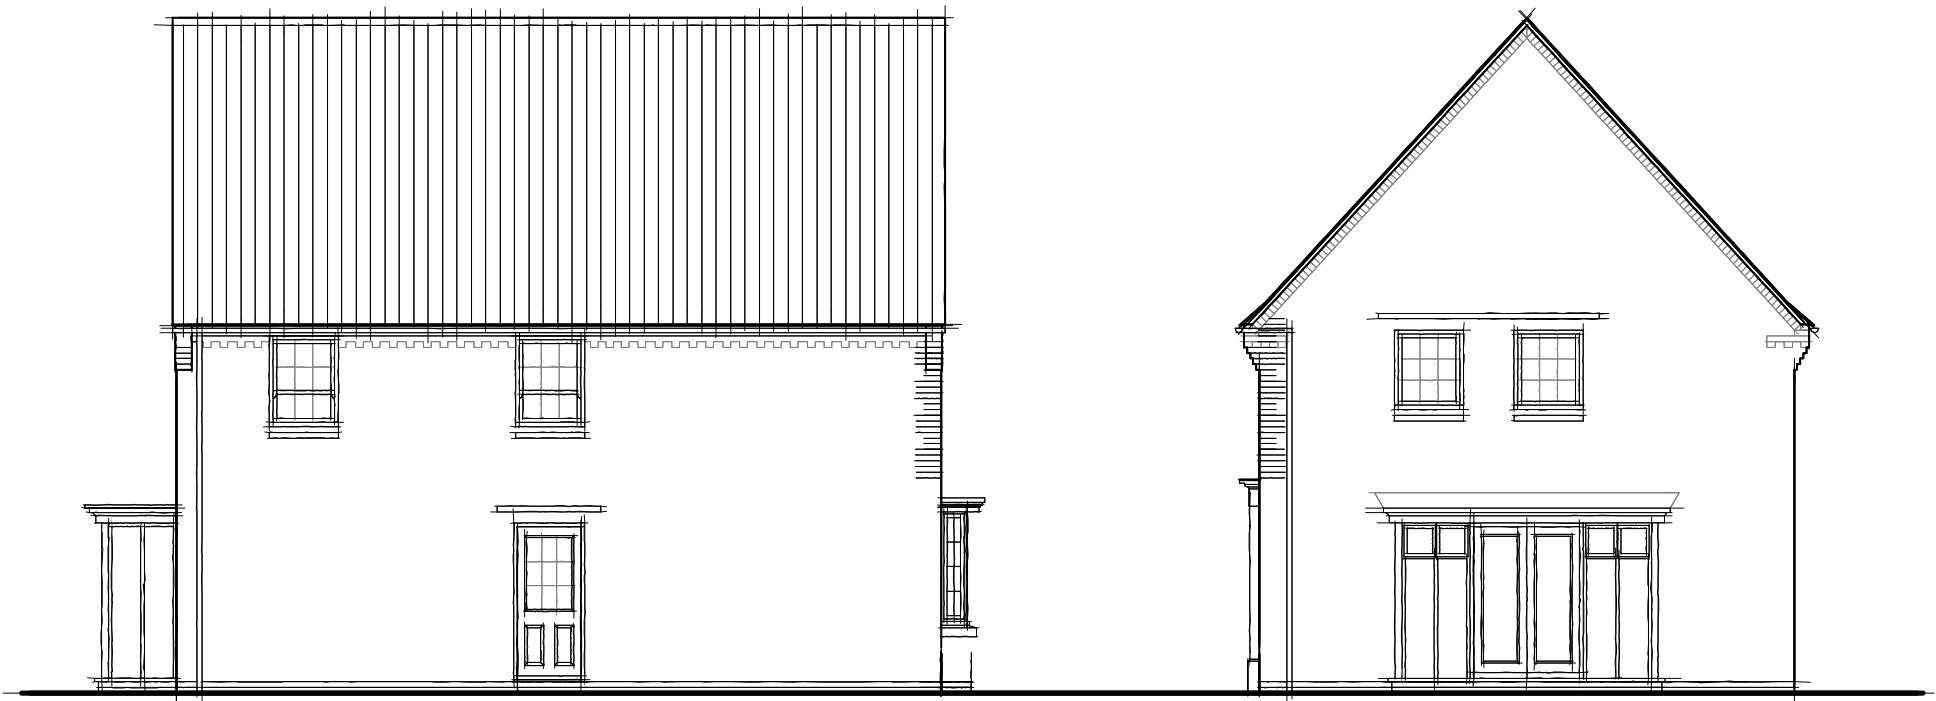


REAR ELEVATION
H433—5

SIDE ELEVATION
H433—5

REFER TO PLANNING LAYOUT DWG. NO.
ST-02-12 FOR CHIMNEY LOCATIONS

 

WARNING TO HOUSE-PURCHASERS. Property Misdescriptions Act 1991.
Buyers are warned that this is a working drawing and the contents of this drawing may be subject to change at any time and alterations and variations can occur during the progress of the build process. As such the layout, form, content and dimensions of the finished construction may differ materially from those shown. Whilst we make every effort to ensure our drawings are up to date there may from time to time be an unavoidable delay in updating these due to changes in regulations and/or re-planning. Purchasers are advised to check with the Sales Adviser whether any alterations have been made to this drawing. The contents of this drawing do not constitute a contract, part of any contract or warranty.

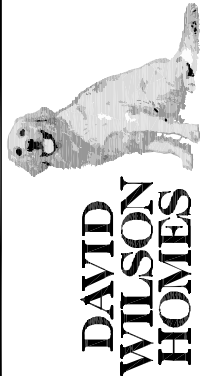


Date:
Feb 12

Description:
Please refer to Data Sheet for full revisions


Rev:
G

House Type: **H433---5**
Description: **Planning 'Village Core'**
Site Ref:
Site/Marketing Name:
Scale: 1 : 100 Date: April 08 Drawn: AW Checked: - Spec: A2

WARNING TO HOUSE-PURCHASERS. Property Misdescriptions Act 1991.
Buyers are warned that this is a working drawing and the contents of this drawing may be subject to change at any time and alterations and variations can occur during the progress of the build process. As such the layout, form, content and dimensions of the finished construction may differ materially from those shown. Whilst we make every effort to ensure our drawings are up to date there may from time to time be an unavoidable delay in updating these due to changes in regulations and/or re-planning. Purchasers are advised to check with the Sales Adviser whether any alterations have been made to this drawing. The contents of this drawing do not constitute a contract, part of any contract or warranty.

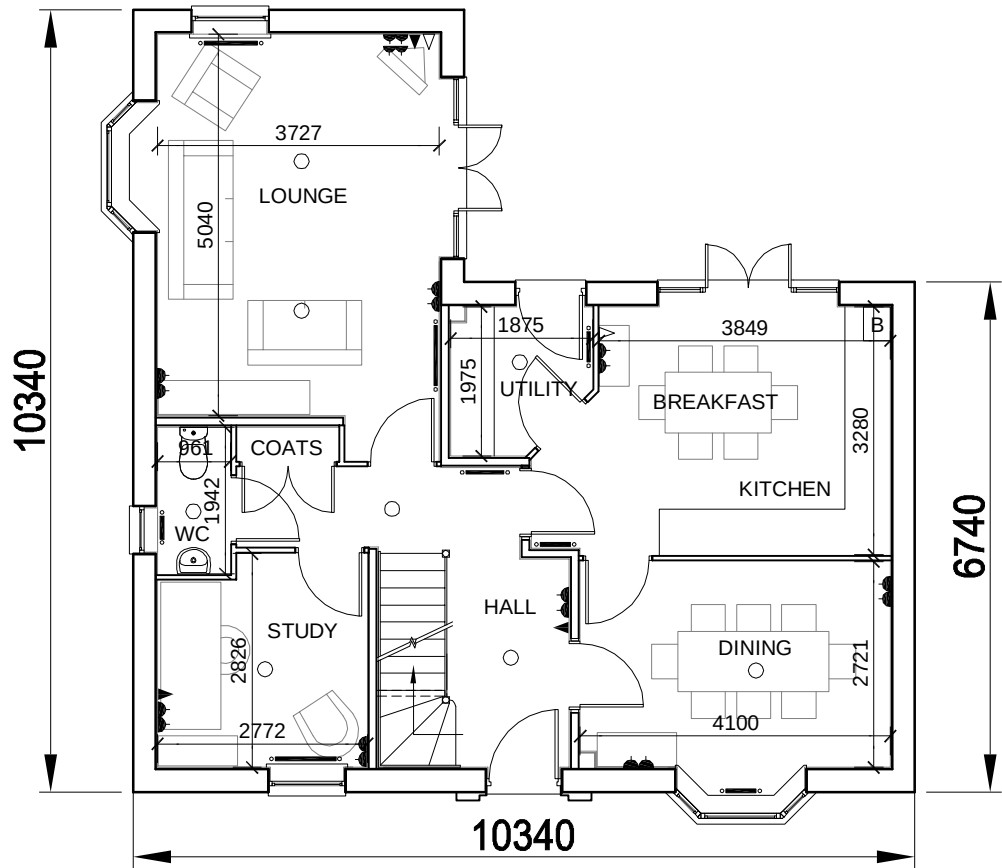

GROUND FLOOR PLAN
H436---5

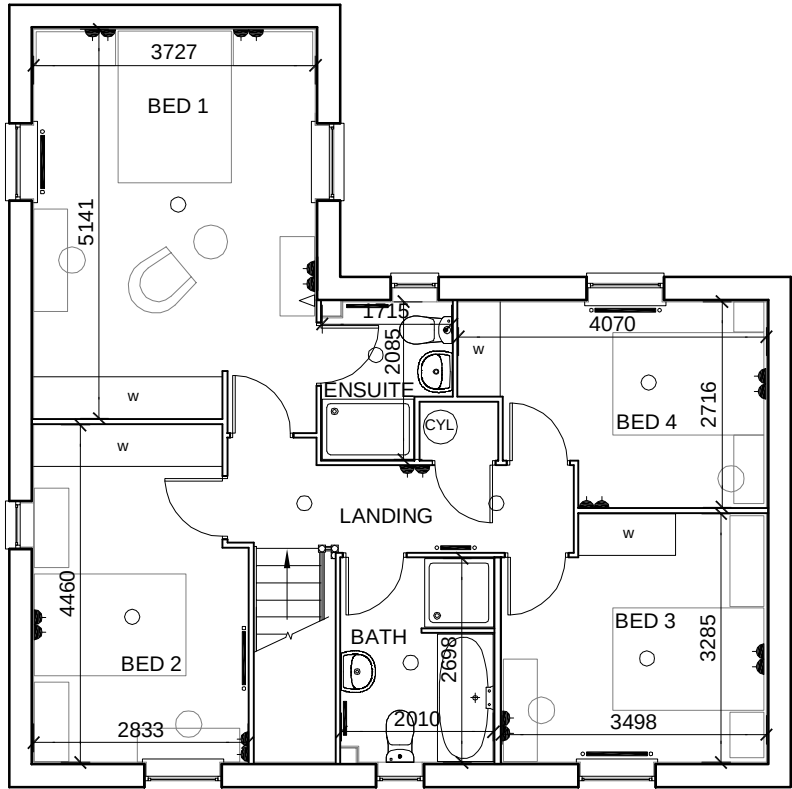

FIRST FLOOR PLAN
H436---5

REFER TO PLANNING LAYOUT DWG. NO.
ST-02-12 FOR CHIMNEY LOCATIONS



House Type: H436---5

Description: Planning 'Plans'

Site/Marketing Name:

Scale: 1:100

Date: April 08

Drawn: AW

Checked:

Spec: A1

Rev:


1

Description:

Please refer to Data Sheet for full revisions

Date:

May 12

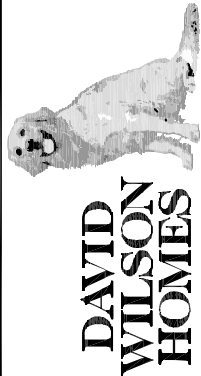



FRONT ELEVATION
H436—5



SIDE ELEVATION
H436—5



REAR ELEVATION
H436—5



SIDE ELEVATION
H436—5

REFER TO PLANNING LAYOUT DWG. NO.
ST-02-12 FOR CHIMNEY LOCATIONS



WARNING TO HOUSE-PURCHASERS. Property Misdescriptions Act 1991.
Buyers are warned that this is a working drawing and the contents of this drawing may be subject to change at any time and alterations and variations can occur during the progress of the build process. As such the layout, form, content and dimensions of the finished construction may differ materially from those shown. Whilst we make every effort to ensure our drawings are up to date there may from time to time be an unavoidable delay in updating these due to changes in regulations and/or re-planning. Purchasers are advised to check with the Sales Adviser whether any alterations have been made to this drawing. The contents of this drawing do not constitute a contract, part of any contract or warranty.

House Type: **H436---5**

Description: **Planning 'Green Edge'**

Site/Marketing Name:

Scale: 1:100

Date: April 08

Drawn: AW


Checked:

Site Ref:

Spec: A1

Description:
Please refer to Data Sheet for full revisions

Date:
Mar 12

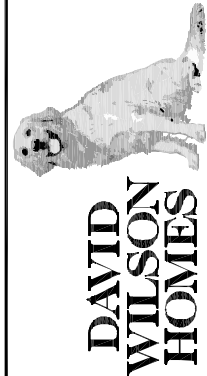



FRONT ELEVATION
H436—5



SIDE ELEVATION
H436—5



REAR ELEVATION
H436—5



SIDE ELEVATION
H436—5

REFER TO PLANNING LAYOUT DWG. NO.
ST-02-12 FOR CHIMNEY LOCATIONS



WARNING TO HOUSE-PURCHASERS: Property Misdescriptions Act 1991
Buyers are warned that this is a working drawing and the contents of this drawing may be subject to change at any time and alterations and variations can occur during the progress of the build process. As such the layout, form, content and dimensions of the finished construction may differ materially from those shown. Whilst we make every effort to ensure our drawings are up to date there may from time to time be an unavoidable delay in updating these due to changes in regulations and/or re-planning. Purchasers are advised to check with the Sales Adviser whether any alterations have been made to this drawing. The contents of this drawing do not constitute a contract, part of any contract or warranty.

House Type: H436---5

Description: Planning 'Village Core'

Site/Marketing Name:

Site Ref:

Scale: 1:100

Date: April 08

Drawn: AW

Checked:

Spec: A1

Description:
Please refer to Data Sheet for full revisions

Date:
Mar 12





FRONT ELEVATION

H436—5



SIDE ELEVATION

H436—5



REAR ELEVATION

H436—5



SIDE ELEVATION

H436—5

REFER TO PLANNING LAYOUT DWG. NO.
ST-02-12 FOR CHIMNEY LOCATIONS



WARNING TO HOUSE-PURCHASERS. Property Misdescriptions Act 1991
Buyers are warned that this is a working drawing and the contents of this drawing
may be subject to change at any time and alterations and variations can occur
during the progress of the build process. As such the layout, form, content and
dimensions of the finished construction may differ materially from those shown.
Whilst we make every effort to ensure our drawings are up to date there may from
time to time be an unavoidable delay in updating these due to changes in
regulations and/or re-planning. Purchasers are advised to check with the Sales
Adviser whether any alterations have been made to this drawing. The contents of
this drawing do not constitute a contract, part of any contract or warranty.

House Type: H436---5

Description: Planning 'Conservation' flint

Site/Marketing Name:

Site Ref:

Scale: 1:100

Date: April 08

Drawn: AW

Checked:

Spec: A1

Description:
Please refer to Data Sheet for full revisions

Date:
Mar 12





FRONT ELEVATION
H436---5



SIDE ELEVATION
H436---5



REAR ELEVATION
H436---5



SIDE ELEVATION
H436---5

REFER TO PLANNING LAYOUT DWG. NO.
ST-02-12 FOR CHIMNEY LOCATIONS



WARNING TO HOUSE-PURCHASERS. Property Misdescriptions Act 1991
Buyers are warned that this is a working drawing and the contents of this drawing may be subject to change at any time and alterations and variations can occur during the progress of the build process. As such the layout, form, content and dimensions of the finished construction may differ materially from those shown. Whilst we make every effort to ensure our drawings are up to date there may from time to time be an unavoidable delay in updating these due to changes in regulations and/or re-planning. Purchasers are advised to check with the Sales Adviser whether any alterations have been made to this drawing. The contents of this drawing do not constitute a contract, part of any contract or warranty.



DAVID
WILSON
HOMES


Date:
Mar 12

Description:
Please refer to Data Sheet for full revisions


Rev:
G

House Type: H436---5
Description: Planning 'Conservation' boarding
Site/Marketing Name: Site Ref:
Scale: 1:100 Date: April 08 Drawn: AW Checked: Spec: A1

WARNING TO HOUSE-PURCHASERS. Property Misdescriptions Act 1991.
Buyers are warned that this is a working drawing and the contents of this drawing may be subject to change at any time and alterations and variations can occur during the progress of the build process. As such the layout, form, content and dimensions of the finished construction may differ materially from those shown. Whilst we make every effort to ensure our drawings are up to date there may from time to time be an unavoidable delay in updating these due to changes in regulations and/or re-planning. Purchasers are advised to check with the Sales Adviser whether any alterations have been made to this drawing. The contents of this drawing do not constitute a contract, part of any contract or warranty.

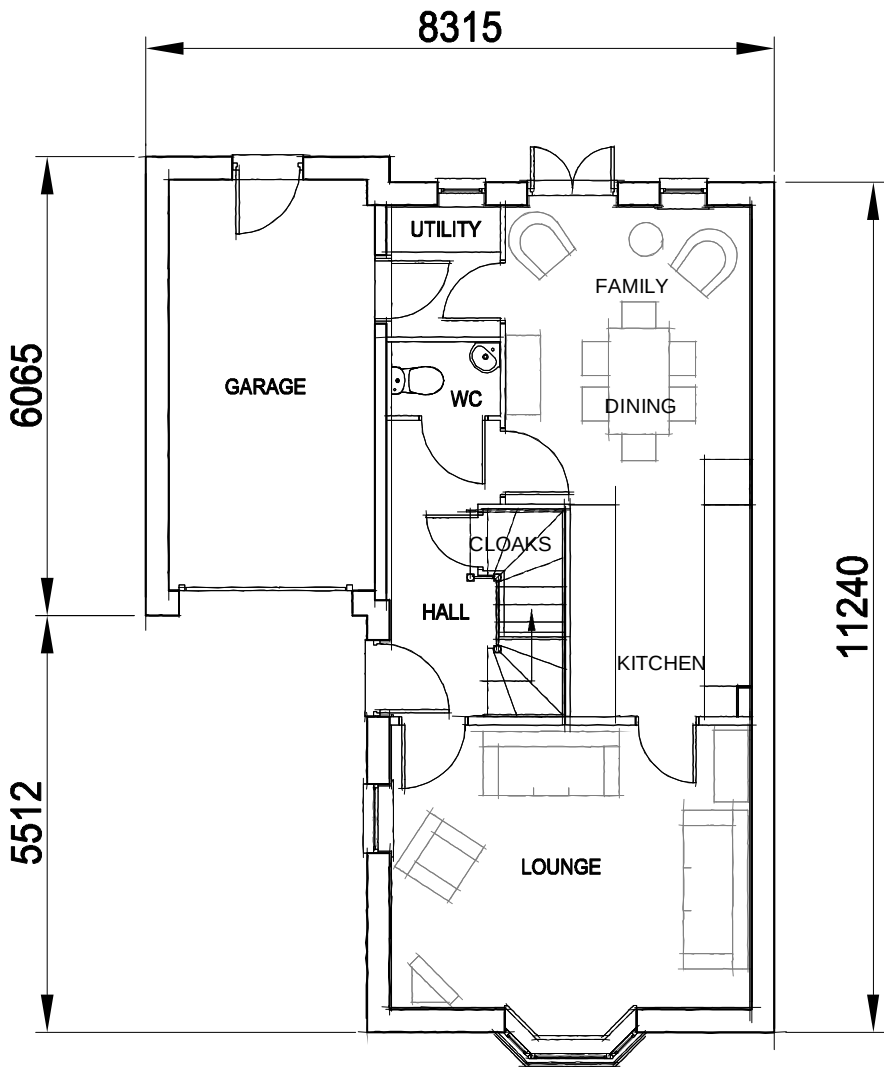

GROUND FLOOR PLAN
H438---5

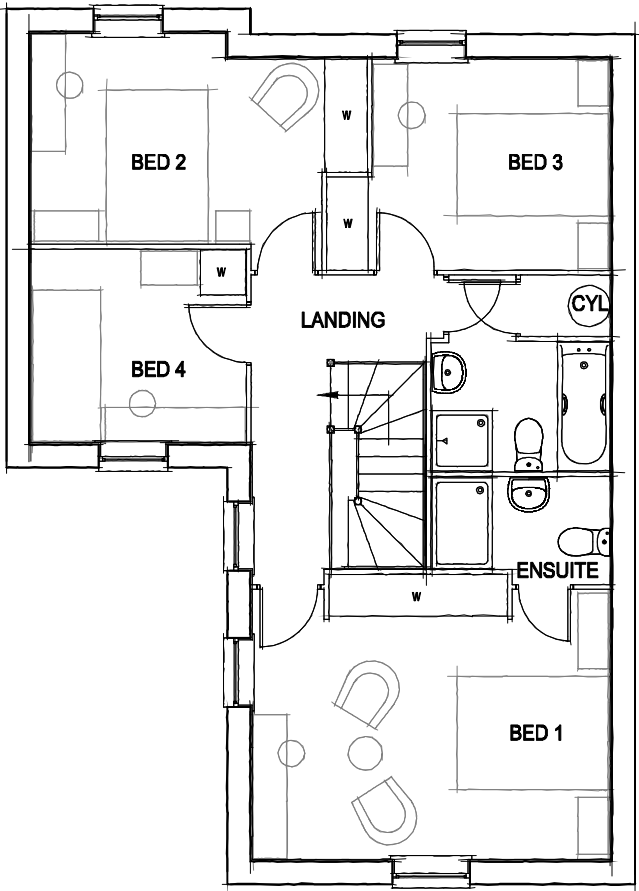

FIRST FLOOR PLAN
H438---5

REFER TO PLANNING LAYOUT DWG. NO.
ST-02-12 FOR CHIMNEY LOCATIONS



House Type: **H438---5**

Description: **PLANNING 'Plans'**

Site/Marketing Name:

Site Ref:

Scale: 1:100

Date: Mar 08

Drawn: AW

Checked: -

Spec: A2

Date:

Apr 12

Description:

Please refer to Data Sheet for full revisions

Rev:

F






FRONT ELEVATION
H438—5



SIDE ELEVATION
H438—5



REAR ELEVATION
H438—5

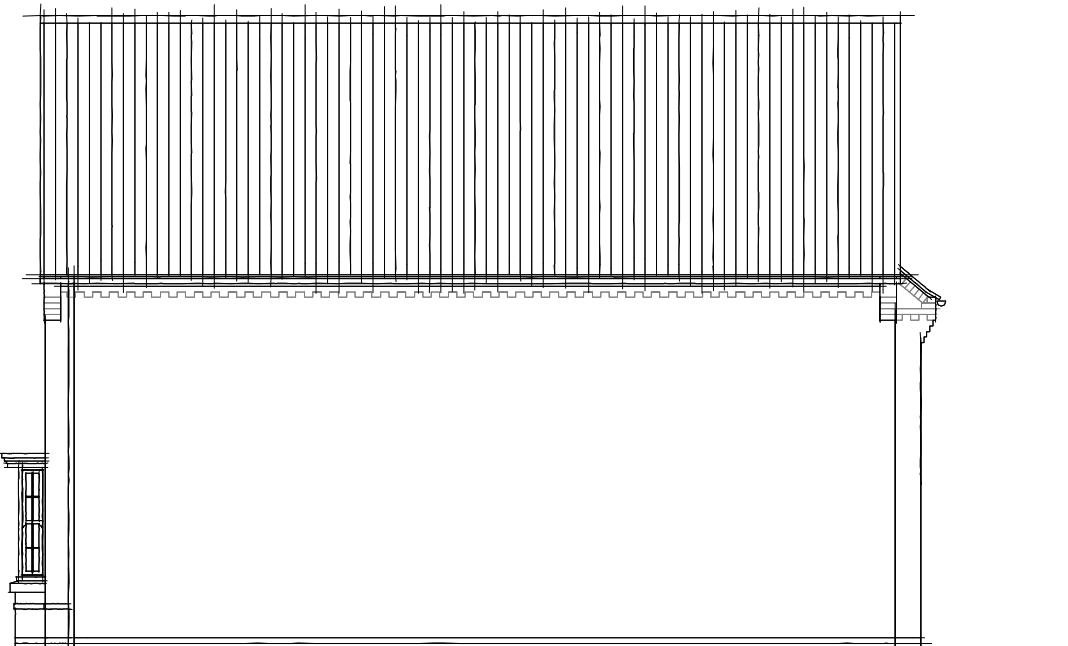

SIDE ELEVATION
H438—5

REFER TO PLANNING LAYOUT DWG. NO.
ST-02-12 FOR CHIMNEY LOCATIONS



WARNING TO HOUSE-PURCHASERS: Property Misdescriptions Act 1991
Buyers are warned that this is a working drawing and the contents of this drawing may be subject to change at any time and alterations and variations can occur during the progress of the build process. As such the layout, form, content and dimensions of the finished construction may differ materially from those shown. Whilst we make every effort to ensure our drawings are up to date there may from time to time be an unavoidable delay in updating these due to changes in regulations and/or re-planning. Purchasers are advised to check with the Sales Adviser whether any alterations have been made to this drawing. The contents of this drawing do not constitute a contract, part of any contract or warranty.



**DAVID
WILSON
HOMES**

Date:
Apr 12

Description:
Please refer to Data Sheet for full revisions

Rev:
D

House Type: **H438---5**
Description: **PLANING 'Green Edge'**
Site Ref:
Site/Marketing Name:
Scale: 1:100 Date: Mar 08 Drawn: AW Checked: - Spec: A2




FRONT ELEVATION
H438---5



SIDE ELEVATION
H438---5



REAR ELEVATION
H438---5

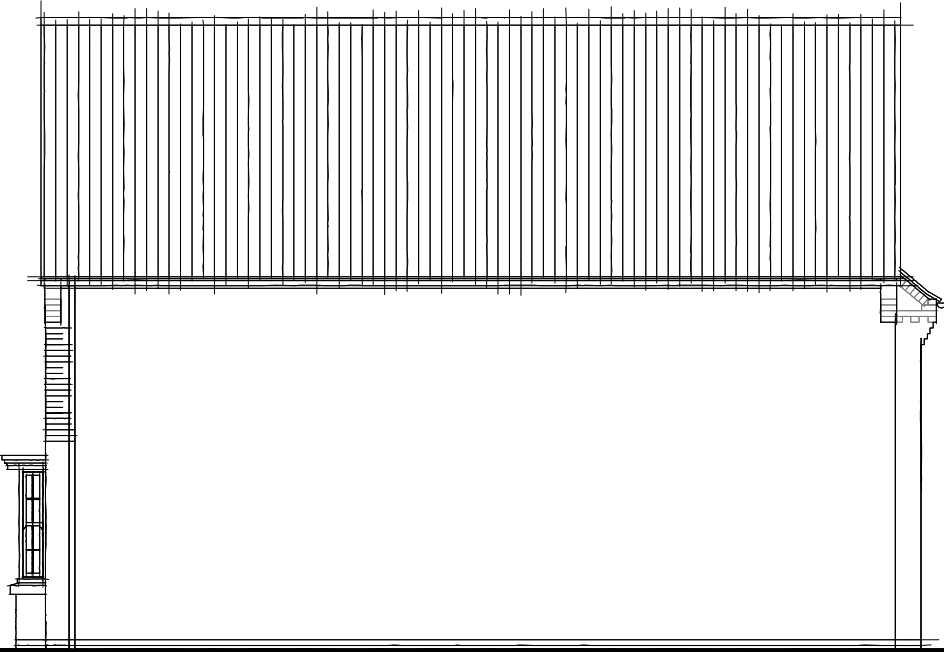

SIDE ELEVATION
H438---5

REFER TO PLANNING LAYOUT DWG. NO.
ST-02-12 FOR CHIMNEY LOCATIONS



WARNING TO HOUSE-PURCHASERS: Property Misdescriptions Act 1991
Buyers are warned that this is a working drawing and the contents of this drawing may be subject to change at any time and alterations and variations can occur during the progress of the build process. As such the layout, form, content and dimensions of the finished construction may differ materially from those shown. Whilst we make every effort to ensure our drawings are up to date there may from time to time be an unavoidable delay in updating these due to changes in regulations and/or re-planning. Purchasers are advised to check with the Sales Adviser whether any alterations have been made to this drawing. The contents of this drawing do not constitute a contract, part of any contract or warranty.




**DAVID
WILSON
HOMES**

Date:
Apr 12


Description:
Please refer to Data Sheet for full revisions

Rev:
D

House Type: **H438---5**
Description: **PLANNING 'Village Core'**
Site Ref: **AW**
Site/Marketing Name: **AW**
Scale: 1:100 Date: Mar 08 Drawn: AW Checked: - Spec: A2

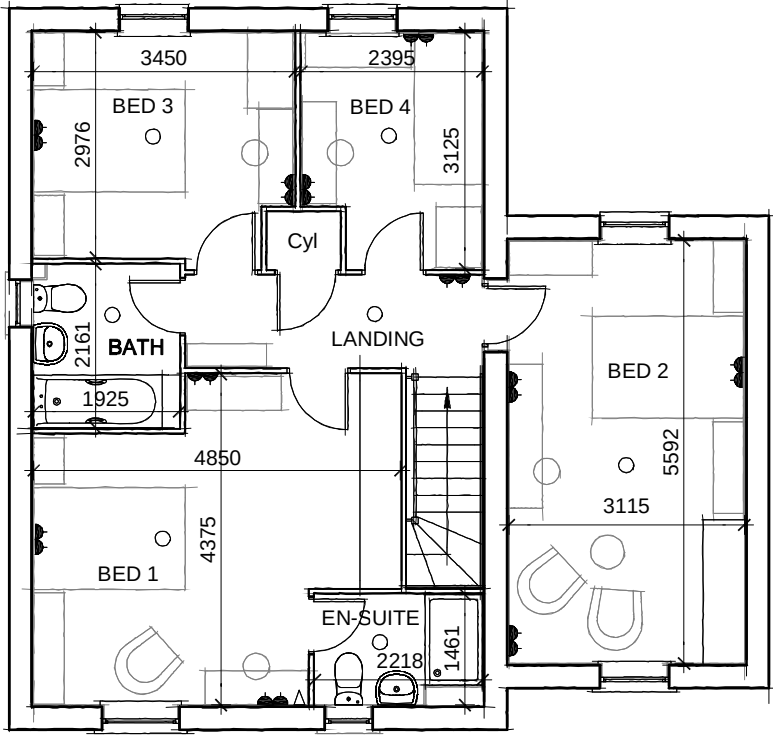

FIRST FLOOR PLAN

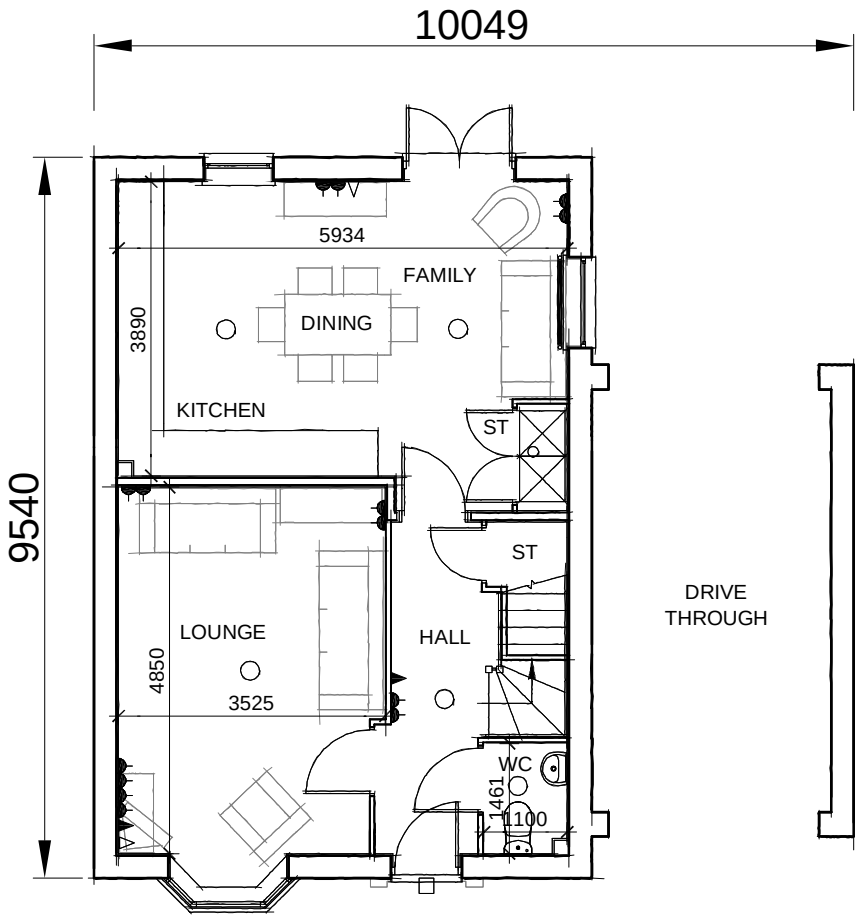

GROUND FLOOR PLAN

WARNING TO HOUSE-PURCHASERS. Property Misdescriptions Act 1991
Buyers are warned that this is a working drawing and the contents of this drawing may be subject to change at any time and alterations and variations can occur during the progress of the build process. As such the layout, form, content and dimensions of the finished construction may differ materially from those shown. Whilst we make every effort to ensure our drawings are up to date there may from time to time be an unavoidable delay in updating these due to changes in regulations and/or re-planning. Purchasers are advised to check with the Sales Adviser whether any alterations have been made to this drawing. The contents of this drawing do not constitute a contract, part of any contract or warranty.



FRONT ELEVATION

H451—5




SIDE ELEVATION

H451—5



REAR ELEVATION


H451—5

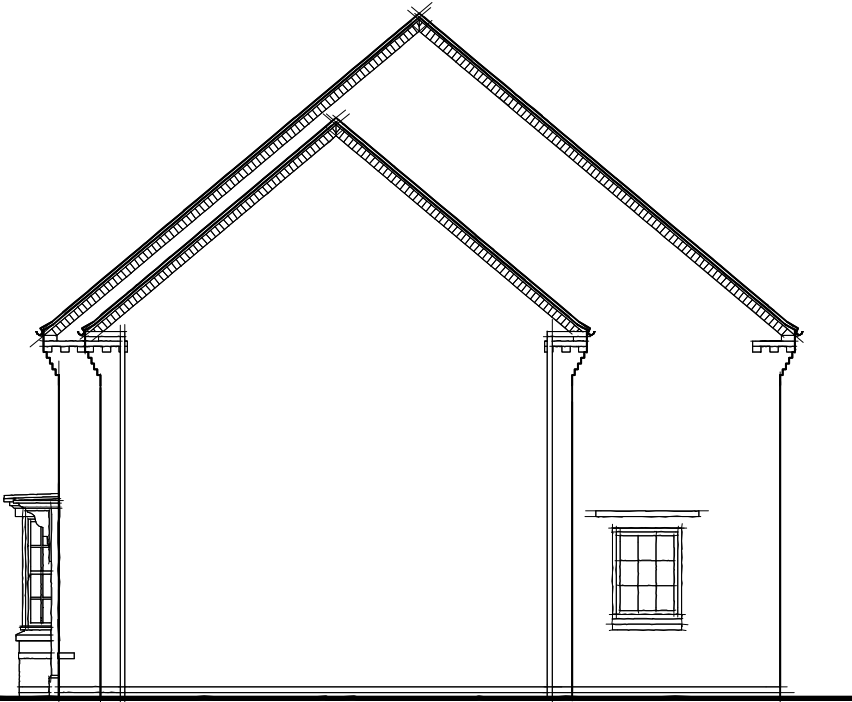

SIDE ELEVATION

H451—5

REFER TO PLANNING LAYOUT DWG. NO. ST-02-12 FOR CHIMNEY LOCATIONS

 

DAVID WILSON HOMES

Date: Feb 12

Description: Please refer to Data Sheet for full revisions


Rev: F

House Type: H451---5


Description: 'Green Edge'

Site/Marketing Name: Site Ref:

Scale: 1 : 100 Date: April 08 Drawn: AR Checked: DH Spec: A2

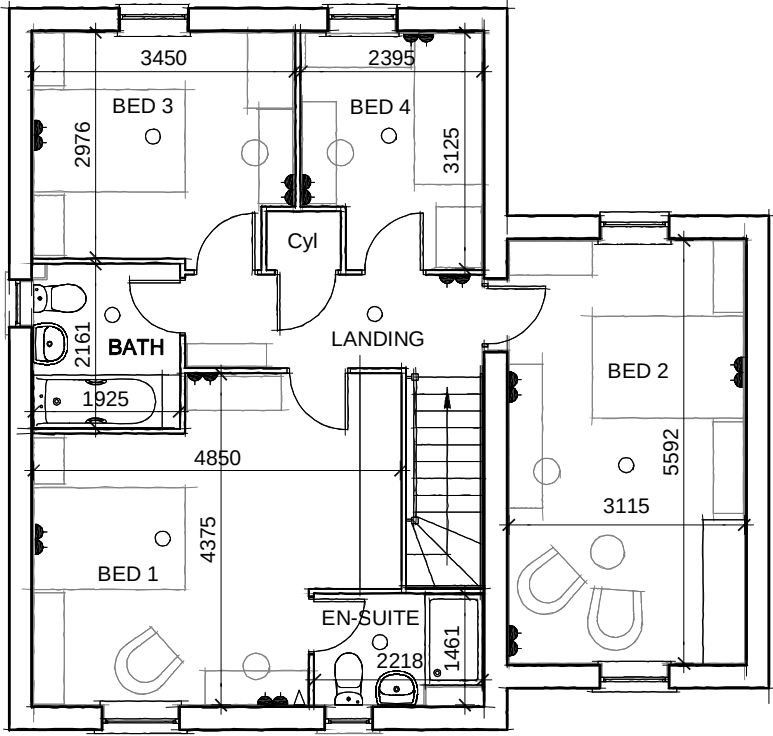

FIRST FLOOR PLAN

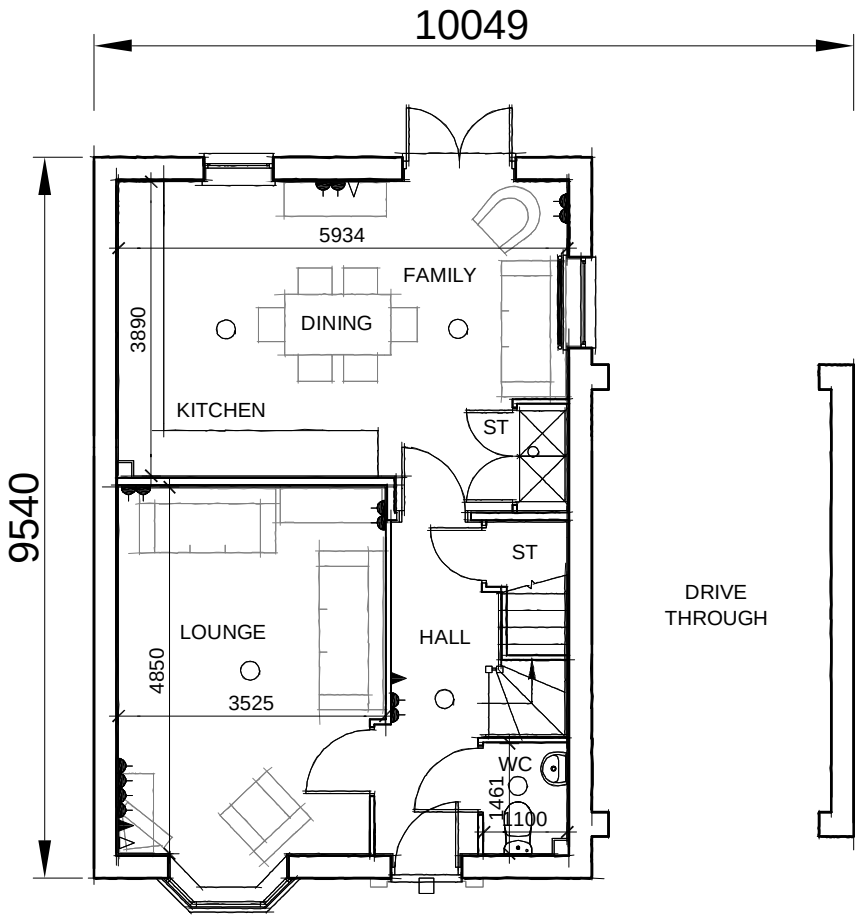


GROUND FLOOR PLAN

WARNING TO HOUSE-PURCHASERS. Property Misdescriptions Act 1991
Buyers are warned that this is a working drawing and the contents of this drawing may be subject to change at any time and alterations and variations can occur during the progress of the build process. As such the layout, form, content and dimensions of the finished construction may differ materially from those shown. Whilst we make every effort to ensure our drawings are up to date there may from time to time be an unavoidable delay in updating these due to changes in regulations and/or re-planning. Purchasers are advised to check with the Sales Adviser whether any alterations have been made to this drawing. The contents of this drawing do not constitute a contract, part of any contract or warranty.



FRONT ELEVATION

H451—5

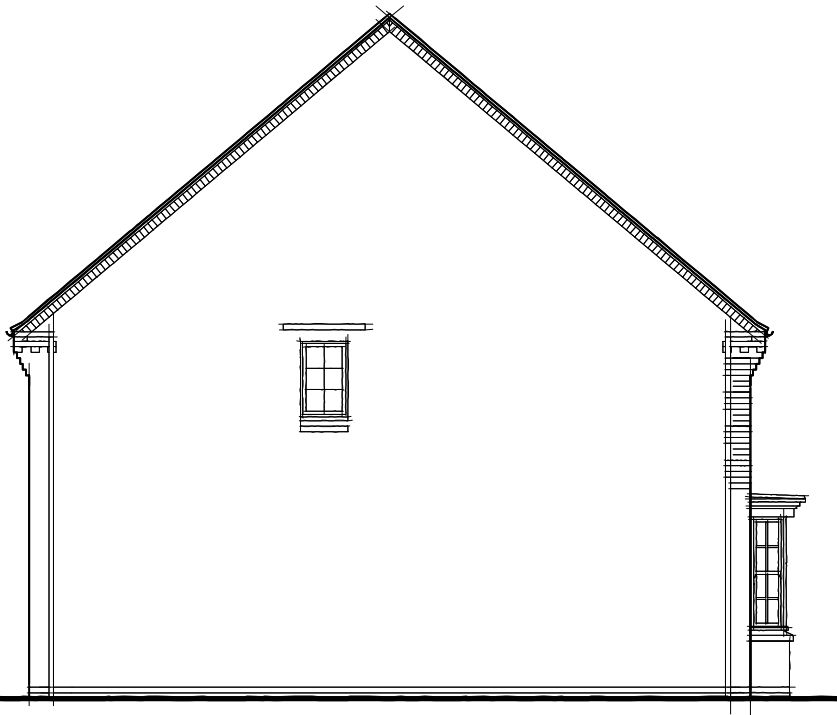


SIDE ELEVATION

H451—5



REAR ELEVATION


H451---5

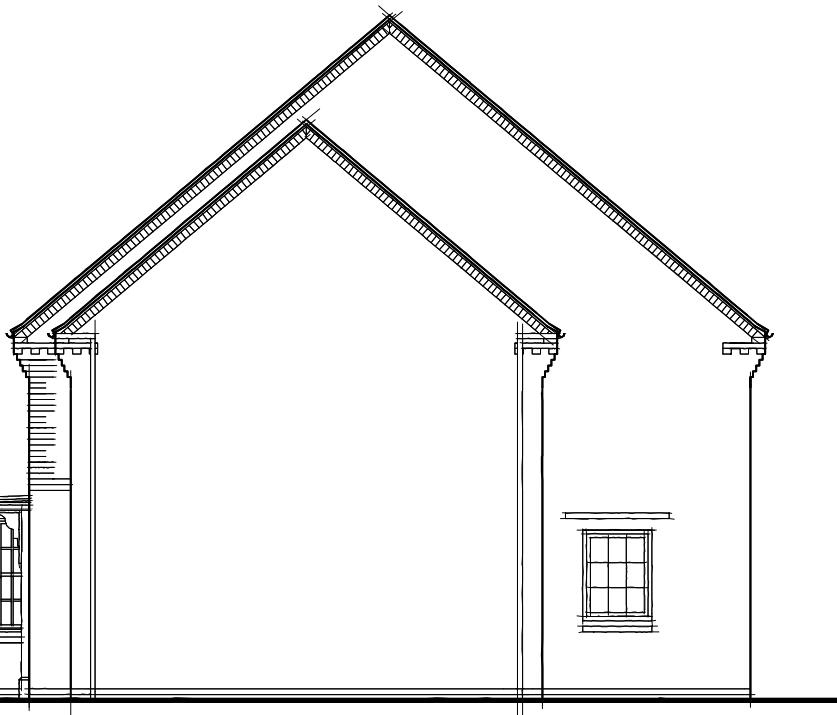

SIDE ELEVATION

H451—5

REFER TO PLANNING LAYOUT DWG. NO.
ST-02-12 FOR CHIMNEY LOCATIONS

 

DAVID
WILSON
HOMES

Date:
Feb 12

Description:
Please refer to Data Sheet for full revisions

Rev:
F


House Type: H451---5

Description: 'Village Core'

Site/Marketing Name:

Site Ref:


Scale: 1 : 100 Date: April 08 Drawn: AR Checked: DH Spec: A2

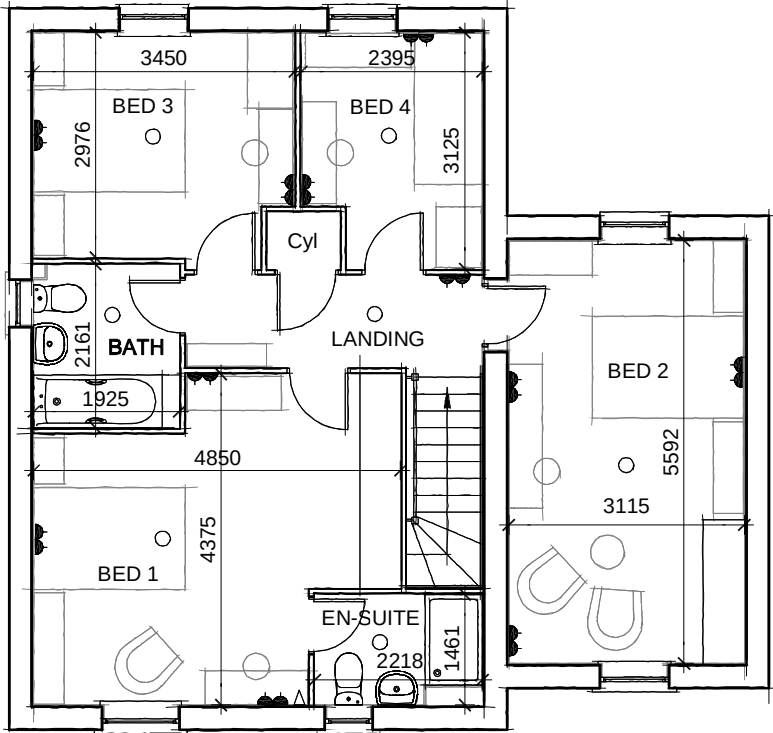


FIRST FLOOR PLAN




FRONT ELEVATION

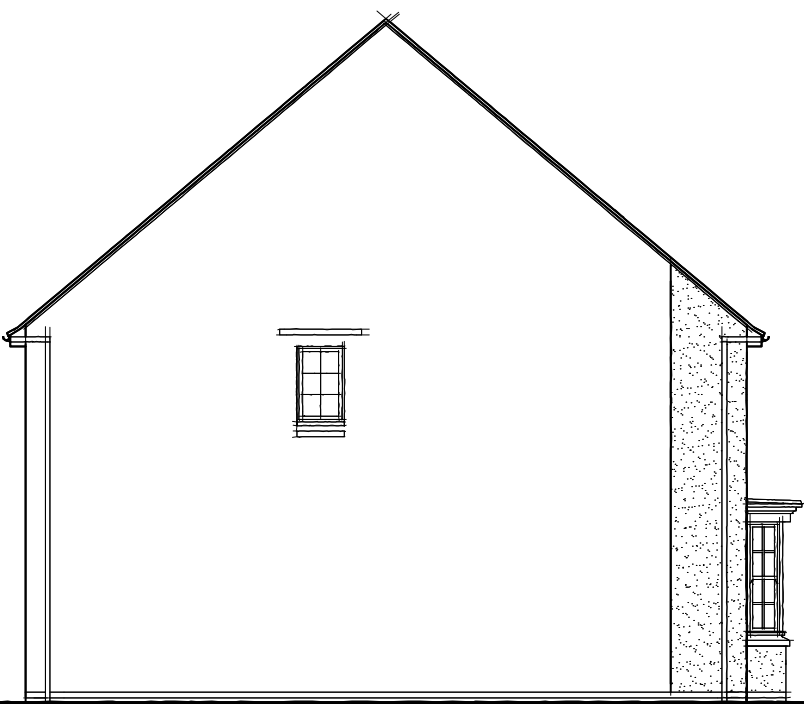


SIDE ELEVATION

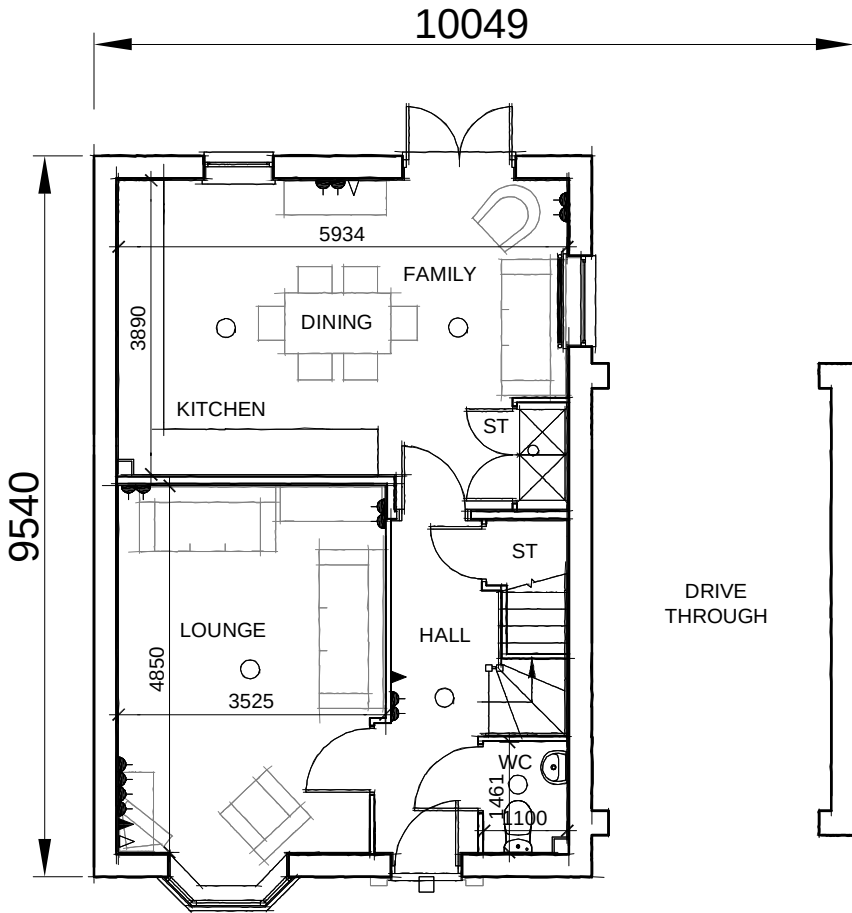

GROUND FLOOR PLAN

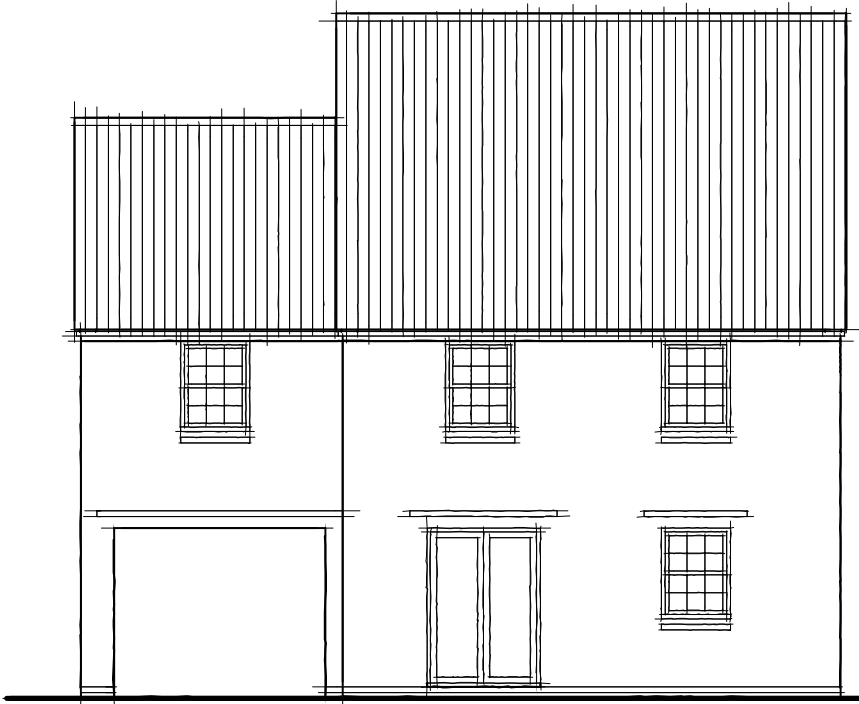


REAR ELEVATION

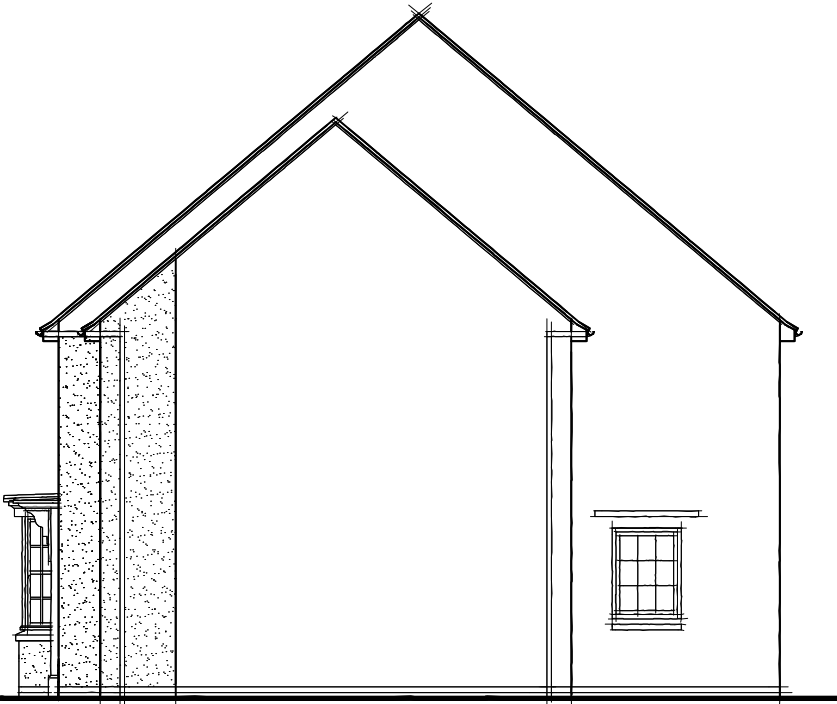

SIDE ELEVATION

REFER TO PLANNING LAYOUT DWG. NO. ST-02-12 FOR CHIMNEY LOCATIONS

 

WARNING TO HOUSE-PURCHASERS. Property Misdescriptions Act 1991
Buyers are warned that this is a working drawing and the contents of this drawing may be subject to change at any time and alterations and variations can occur during the progress of the build process. As such the layout, form, content and dimensions of the finished construction may differ materially from those shown. Whilst we make every effort to ensure our drawings are up to date there may from time to time be an unavoidable delay in updating these due to changes in regulations and/or re-planning. Purchasers are advised to check with the Sales Adviser whether any alterations have been made to this drawing. The contents of this drawing do not constitute a contract, part of any contract or warranty.

DAVID WILSON HOMES

Date: Feb 12

Description: Please refer to Data Sheet for full revisions

Rev: F


House Type: H451---5

Description: 'Conservation' Render


Site/Marketing Name:

Scale: 1 : 100 Date: April 08 Drawn: AR Checked: DH Spec: A2

Site Ref:

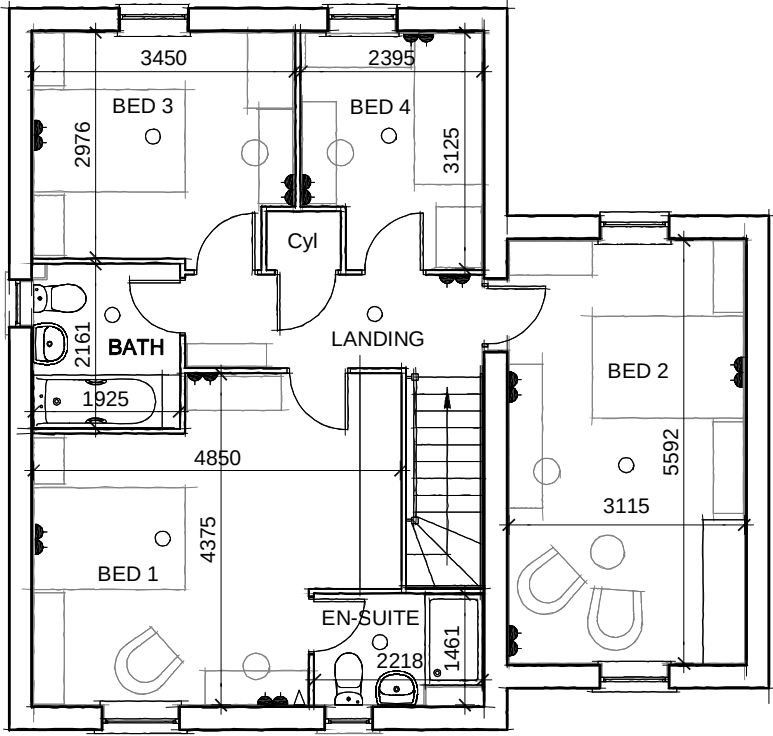

FIRST FLOOR PLAN

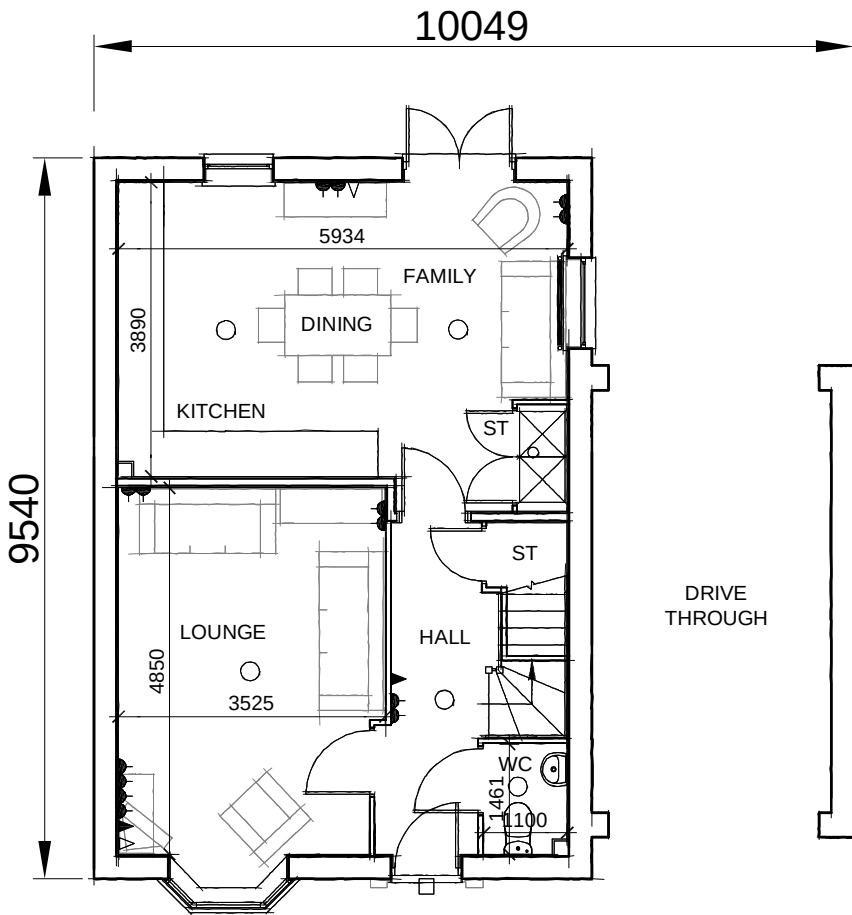


GROUND FLOOR PLAN

WARNING TO HOUSE-PURCHASERS. Property Misdescriptions Act 1991
Buyers are warned that this is a working drawing and the contents of this drawing may be subject to change at any time and alterations and variations can occur during the progress of the build process. As such the layout, form, content and dimensions of the finished construction may differ materially from those shown. Whilst we make every effort to ensure our drawings are up to date there may from time to time be an unavoidable delay in updating these due to changes in regulations and/or re-planning. Purchasers are advised to check with the Sales Adviser whether any alterations have been made to this drawing. The contents of this drawing do not constitute a contract, part of any contract or warranty.




FRONT ELEVATION

H451—5

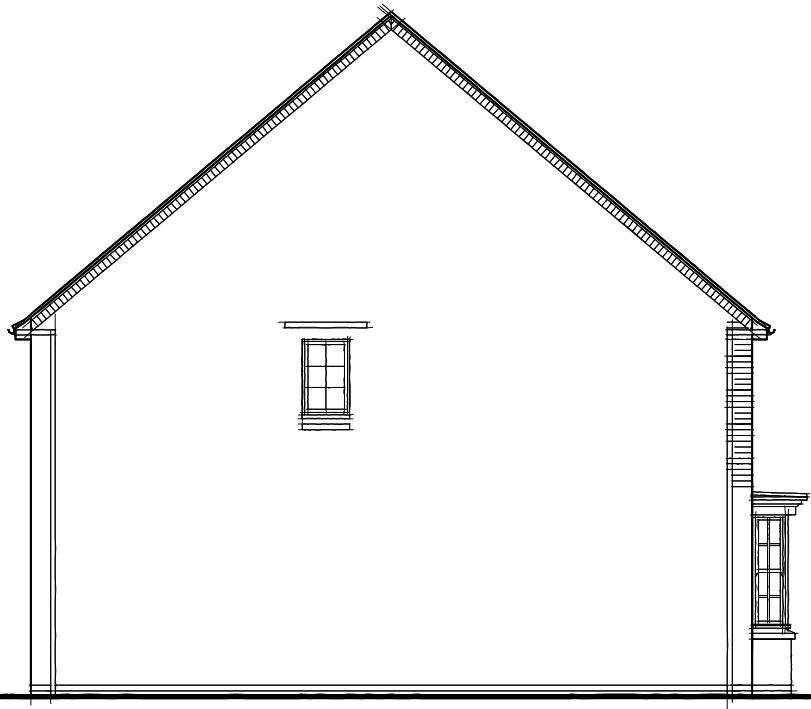


SIDE ELEVATION

H451—5

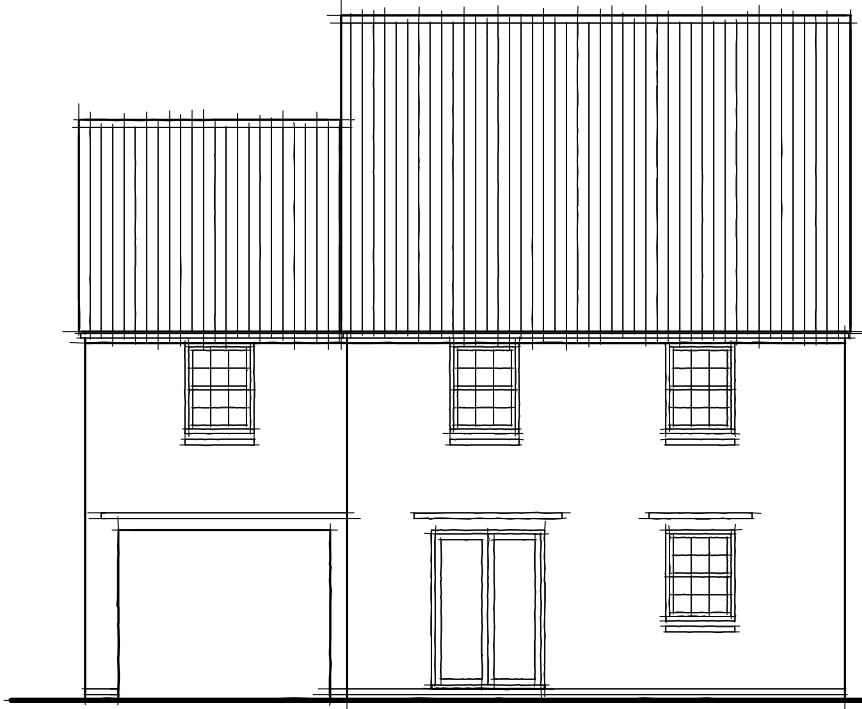

REAR ELEVATION


H451—5

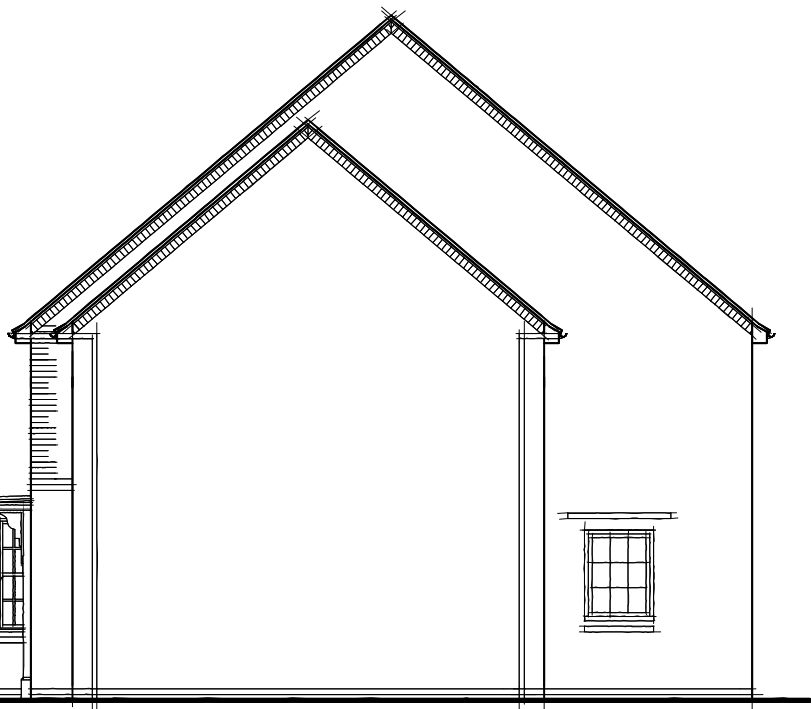

SIDE ELEVATION

H451—5

REFER TO PLANNING LAYOUT DWG. NO. ST-02-12 FOR CHIMNEY LOCATIONS

 

DAVID
WILSON
HOMES

Date:
Feb 12

Description:
Please refer to Data Sheet for full revisions

Rev:
F


House Type: H451---5

Description: 'Conservation' Flint


Site/Marketing Name:

Scale: 1 : 100 Date: April 08 Drawn: AR Checked: DH Spec: A2

Site Ref:

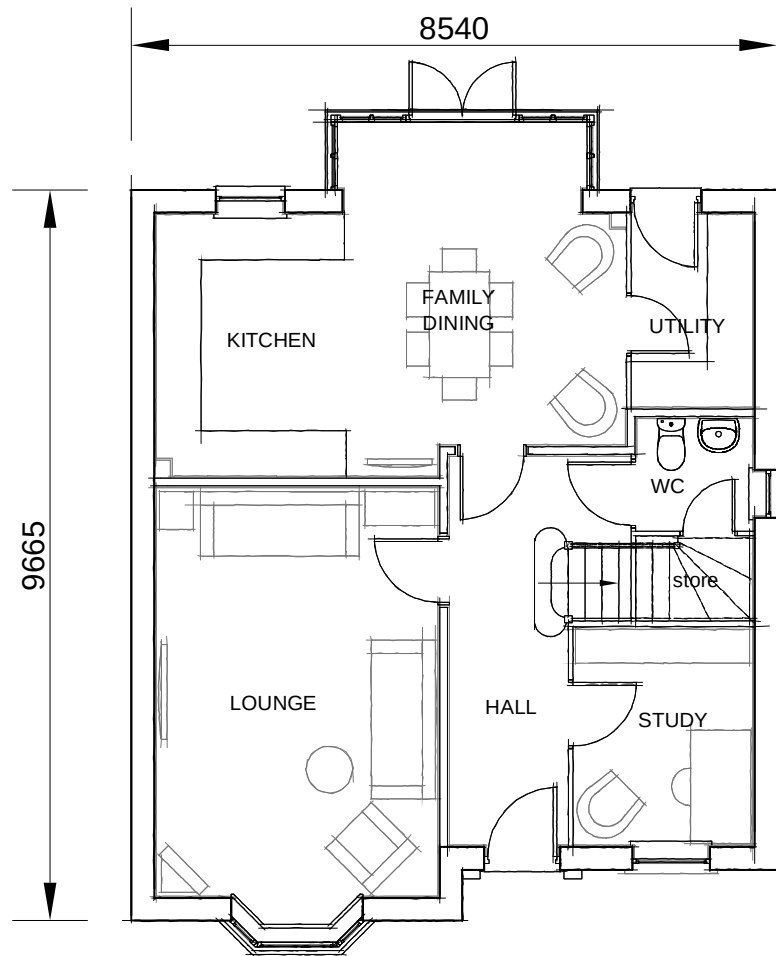

GROUND FLOOR PLAN
H469---5

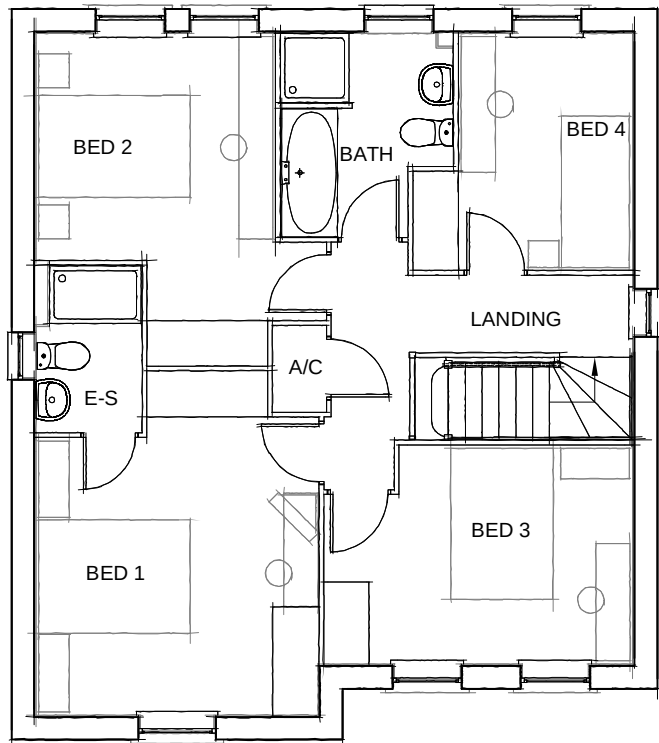

FIRST FLOOR PLAN
H469---5

REFER TO PLANNING LAYOUT DWG. NO.
ST-02-12 FOR CHIMNEY LOCATIONS



WARNING TO HOUSE-PURCHASERS. Property Misdescriptions Act 1991
Buyers are warned that this is a working drawing and the contents of this drawing may be subject to change at any time and alterations and variations can occur during the progress of the build process. As such the layout, form, content and dimensions of the finished construction may differ materially from those shown. Whilst we make every effort to ensure our drawings are up to date there may from time to time be an unavoidable delay in updating these due to changes in regulations and/or re-planning. Purchasers are advised to check with the Sales Adviser whether any alterations have been made to this drawing. The contents of this drawing do not constitute a contract, part of any contract or warranty.



DAVID
WILSON
HOMES

Date:
Apr 12

Description:
Please refer to Data Sheet.

Rev:
H

House Type: H469---5

Description: Floor Plans

Site/Marketing Name:

Scale: 1:100

Date: March 08

Drawn: MP

Checked: DH


Spec: A2

Site Ref:



FRONT ELEVATION

H469---5

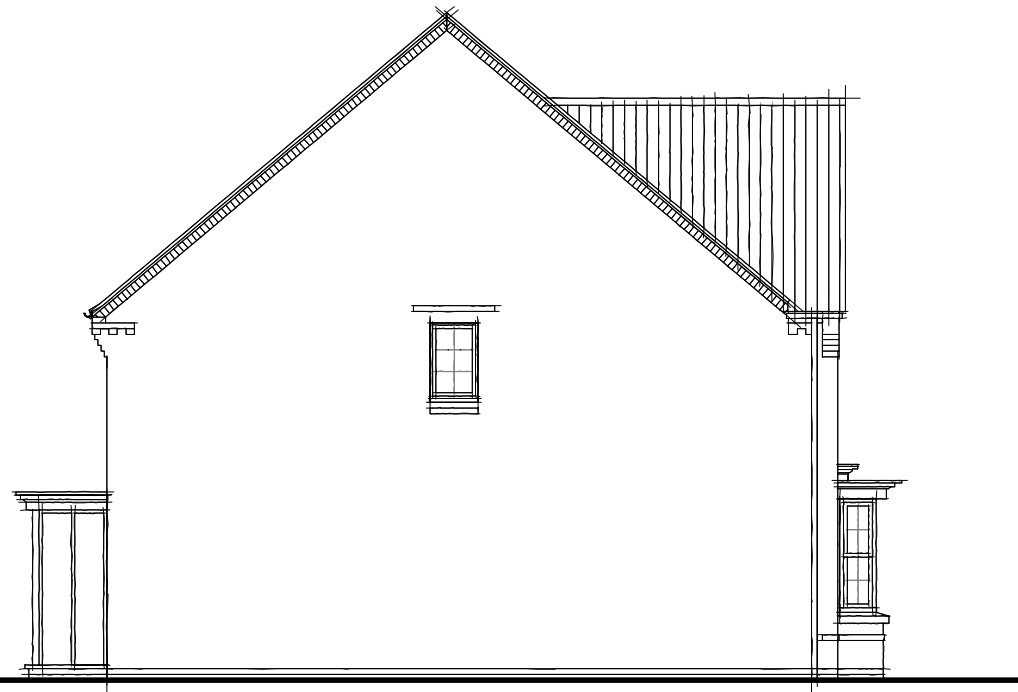


SIDE ELEVATION

H469---5



REAR ELEVATION

H469---5

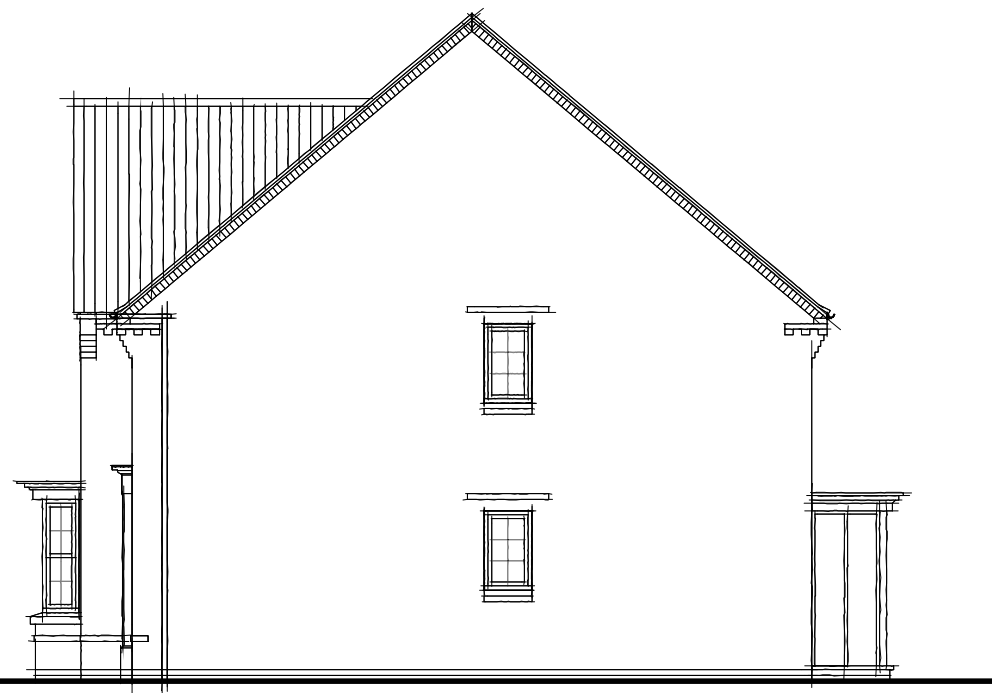

SIDE ELEVATION

H469---5

REFER TO PLANNING LAYOUT DWG. NO.
ST-02-12 FOR CHIMNEY LOCATIONS



**DAVID
WILSON
HOMES**

Date:
Mar 12

Description:
Please refer to Data Sheet.

Rev:
E

House Type: **H469---5**

Description: **'Green Edge'**

Site/Marketing Name:

Scale: 1:100

Date: March 08


Drawn: MP

Checked: DH

Site Ref:
Spec: A2




FRONT ELEVATION

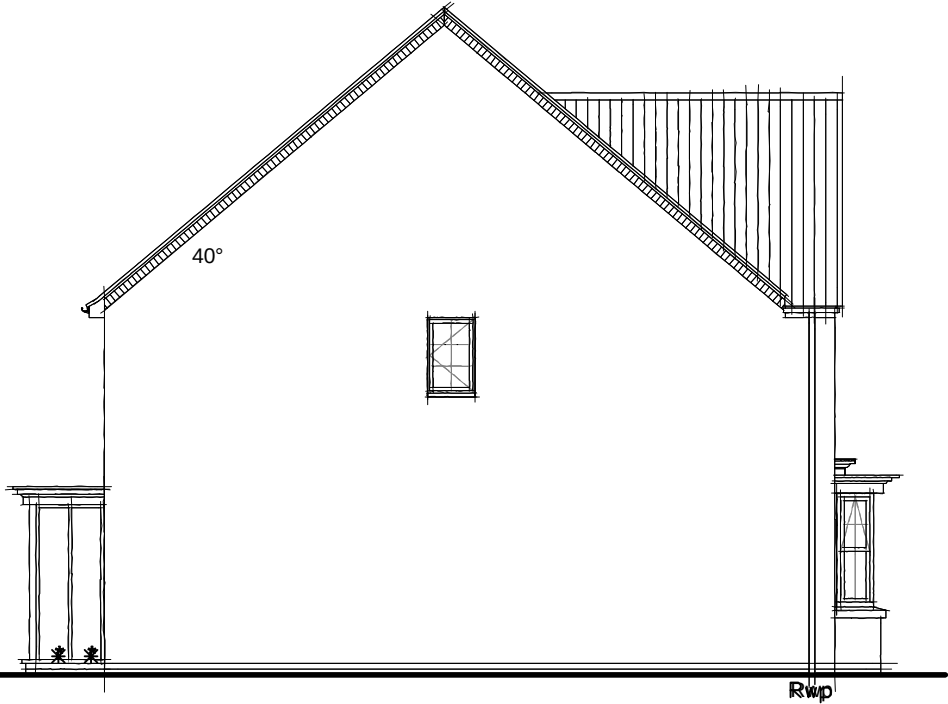

SIDE ELEVATION



REAR ELEVATION

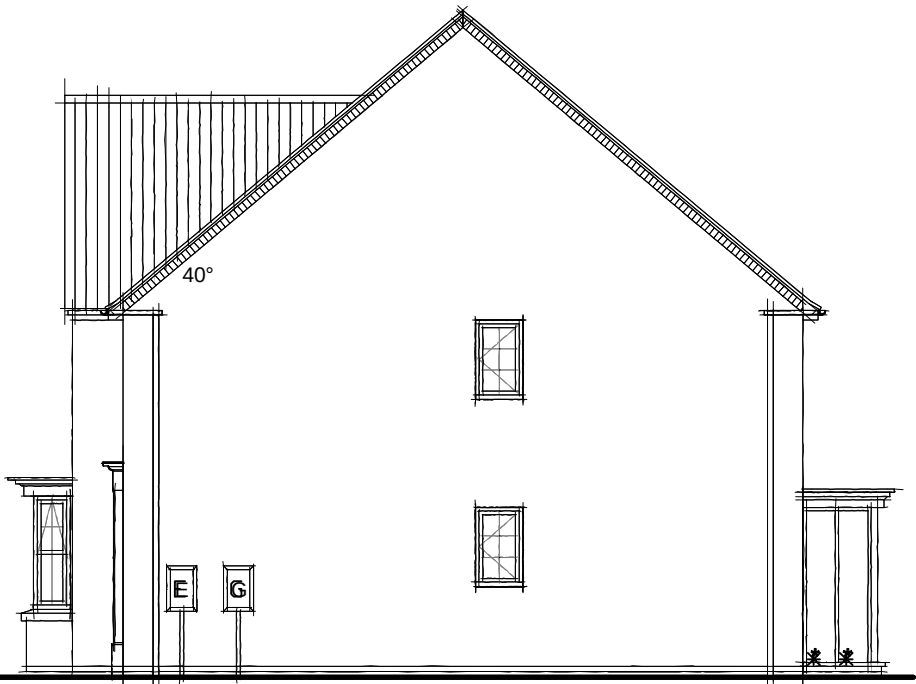

SIDE ELEVATION

REFER TO PLANNING LAYOUT DWG. NO.
ST-02-12 FOR CHIMNEY LOCATIONS



WARNING TO HOUSE-PURCHASERS. Property Misdescriptions Act 1991.
Buyers are warned that this is a working drawing and the contents of this drawing may be subject to change at any time and alterations and variations can occur during the progress of the build process. As such the layout, form, content and dimensions of the finished construction may differ materially from those shown. Whilst we make every effort to ensure our drawings are up to date there may from time to time be an unavoidable delay in updating these due to changes in regulations and/or re-planning. Purchasers are advised to check with the Sales Adviser whether any alterations have been made to this drawing. The contents of this drawing do not constitute a contract, part of any contract or warranty.

House Type: H469---5

Description: 'Conservation' Flint

Site/Marketing Name:

Scale: 1:100

Date: March 08

Drawn: MP

Checked: DH


Site Ref:

Spec: A2

Date:
Mar 12


Description:
Please refer to Data Sheet.

Rev:
E

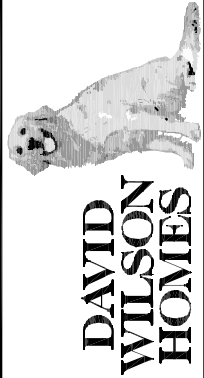




FRONT ELEVATION

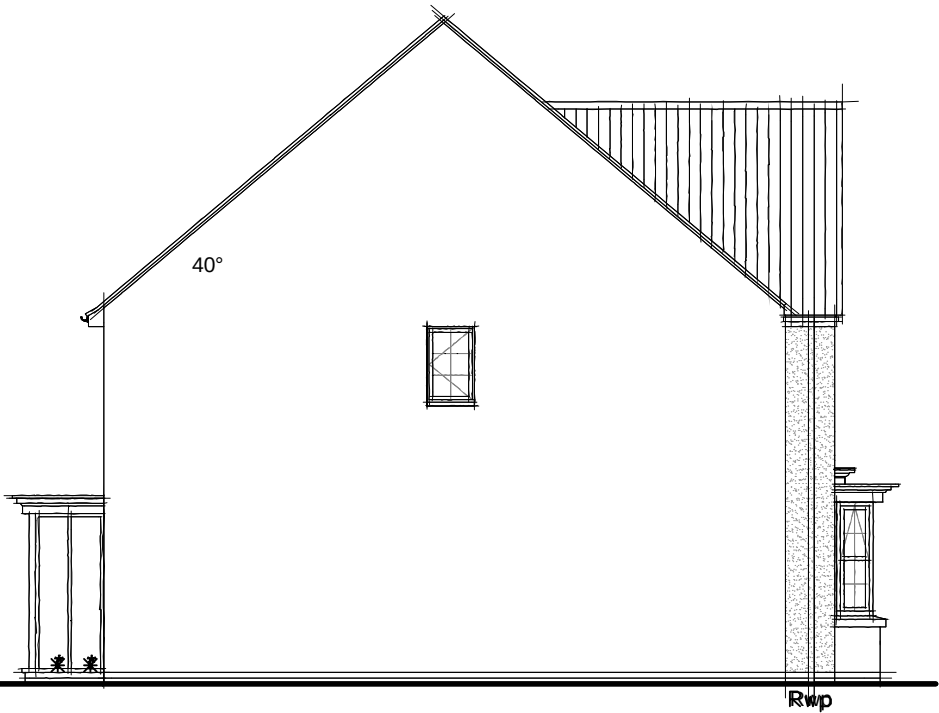

SIDE ELEVATION



REAR ELEVATION

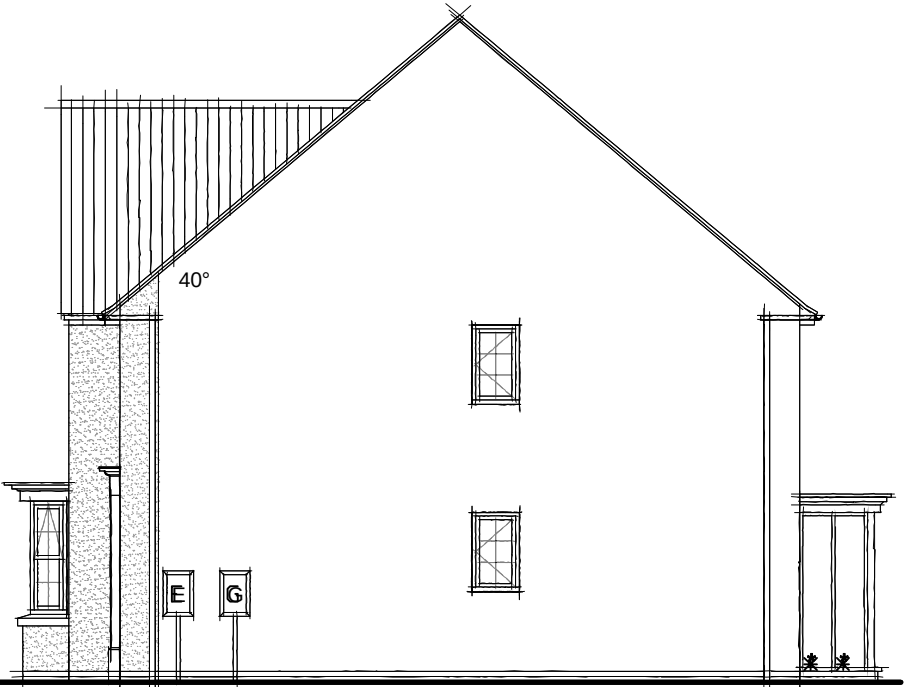

SIDE ELEVATION

REFER TO PLANNING LAYOUT DWG. NO.
ST-02-12 FOR CHIMNEY LOCATIONS



WARNING TO HOUSE-PURCHASERS: Property Misdescriptions Act 1991
Buyers are warned that this is a working drawing and the contents of this drawing may be subject to change at any time and alterations and variations can occur during the progress of the build process. As such the layout, form, content and dimensions of the finished construction may differ materially from those shown. Whilst we make every effort to ensure our drawings are up to date there may from time to time be an unavoidable delay in updating these due to changes in regulations and/or re-planning. Purchasers are advised to check with the Sales Adviser whether any alterations have been made to this drawing. The contents of this drawing do not constitute a contract, part of any contract or warranty.

House Type: H469---5

Description: 'Conservation' Render

Site/Marketing Name:

Scale: 1:100

Date: March 08

Drawn: MP

Checked: DH

Site Ref:

Spec: A2

Date:
Mar 12

Description:
Please refer to Data Sheet.

Rev:
E

House Type: H469---5

Description: 'Conservation' Render

Site/Marketing Name:

Scale: 1:100

Date: March 08

Drawn: MP


Checked: DH

Site Ref:


Spec: A2




WARNING TO HOUSE-PURCHASERS. Property Misdescriptions Act 1991
Buyers are warned that this is a working drawing and the contents of this drawing may be subject to change at any time and alterations and variations can occur during the progress of the build process. As such the layout, form, content and dimensions of the finished construction may differ materially from those shown. Whilst we make every effort to ensure our drawings are up to date there may from time to time be an unavoidable delay in updating these due to changes in regulations and/or re-planning. Purchasers are advised to check with the Sales Adviser whether any alterations have been made to this drawing. The contents of this drawing do not constitute a contract, part of any contract or warranty.

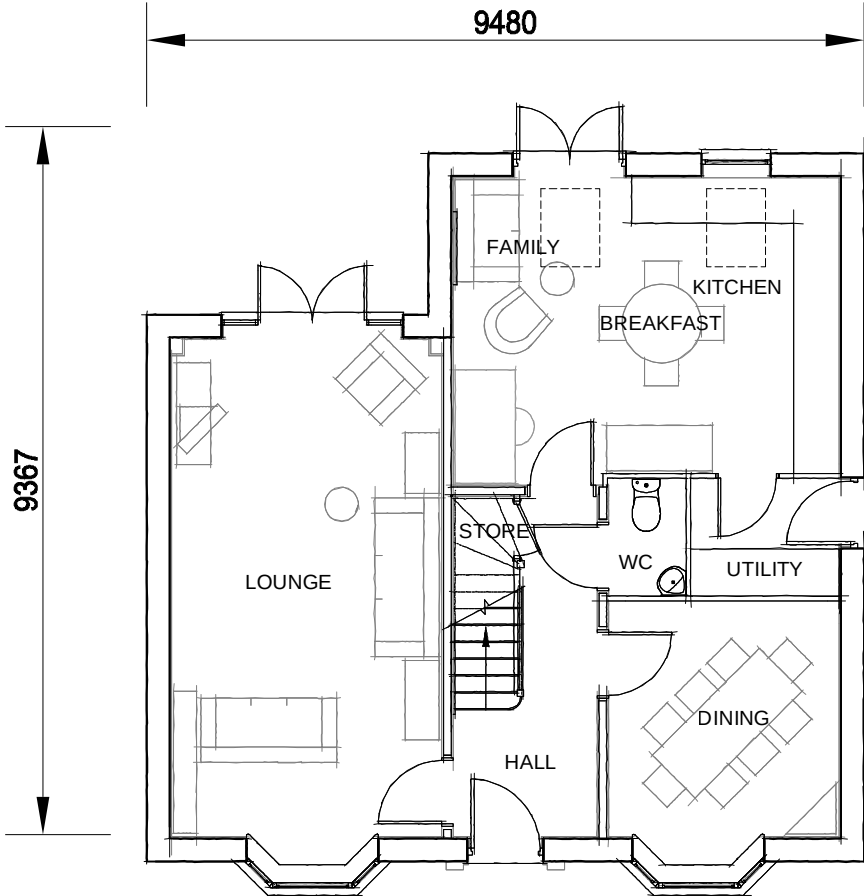


GROUND FLOOR PLAN
H500---5

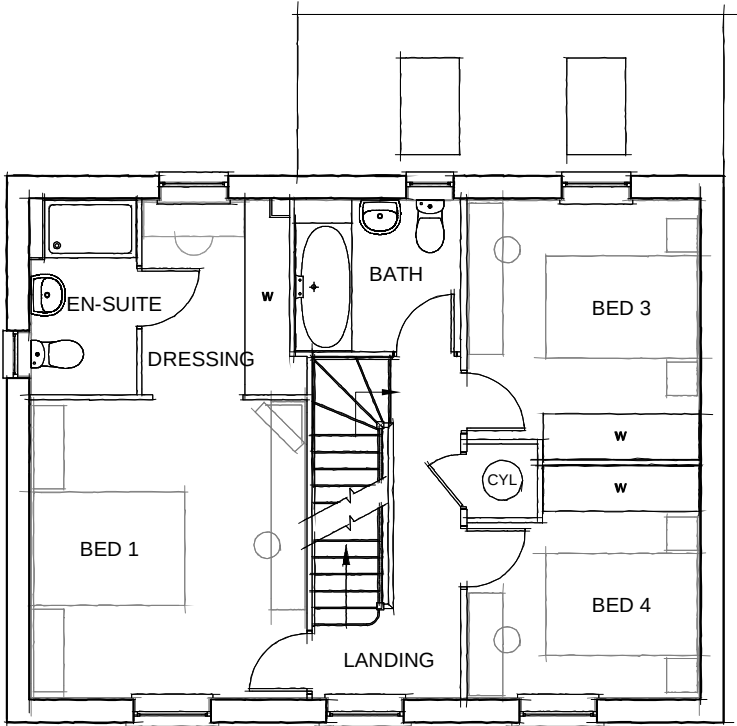

FIRST FLOOR PLAN
H500---5

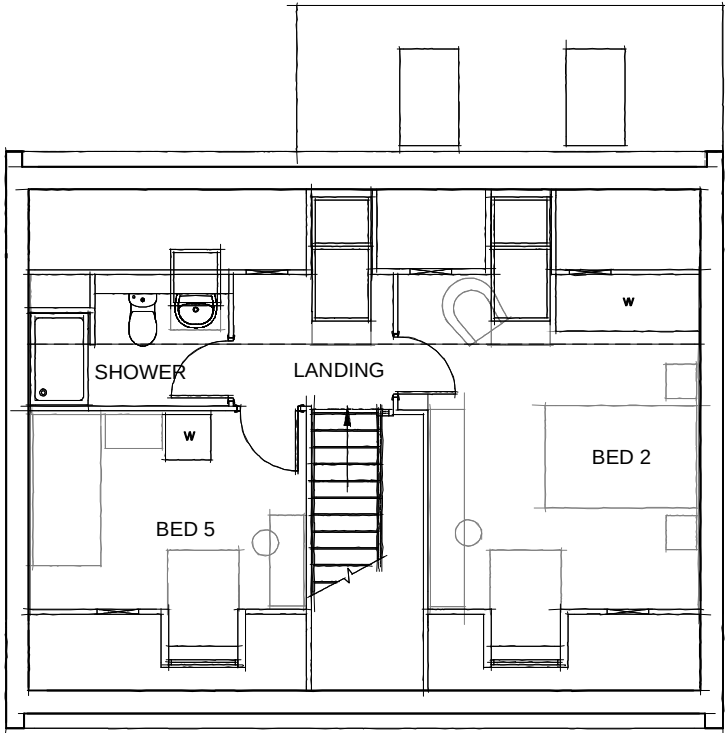

SECOND FLOOR PLAN
H500---5

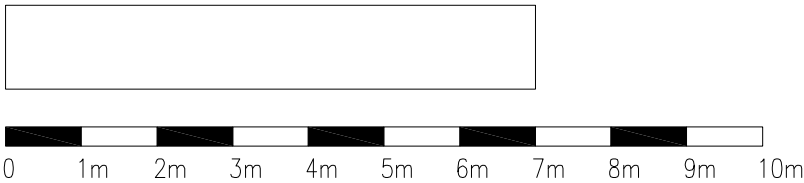


House Type: **H500---5**
Description: **Planning 'Plans'**
Marketing Name: **EMERSON**
Scale: 1:100 Date: March 08 Drawn: MP Checked: DH Spec: A1

Rev:
1


Description:
Please refer to Data Sheet.

Date:
Apr 12

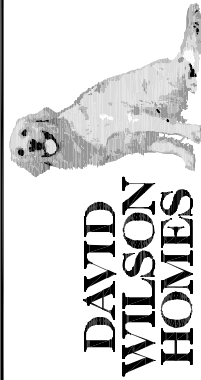




FRONT ELEVATION
H500---5

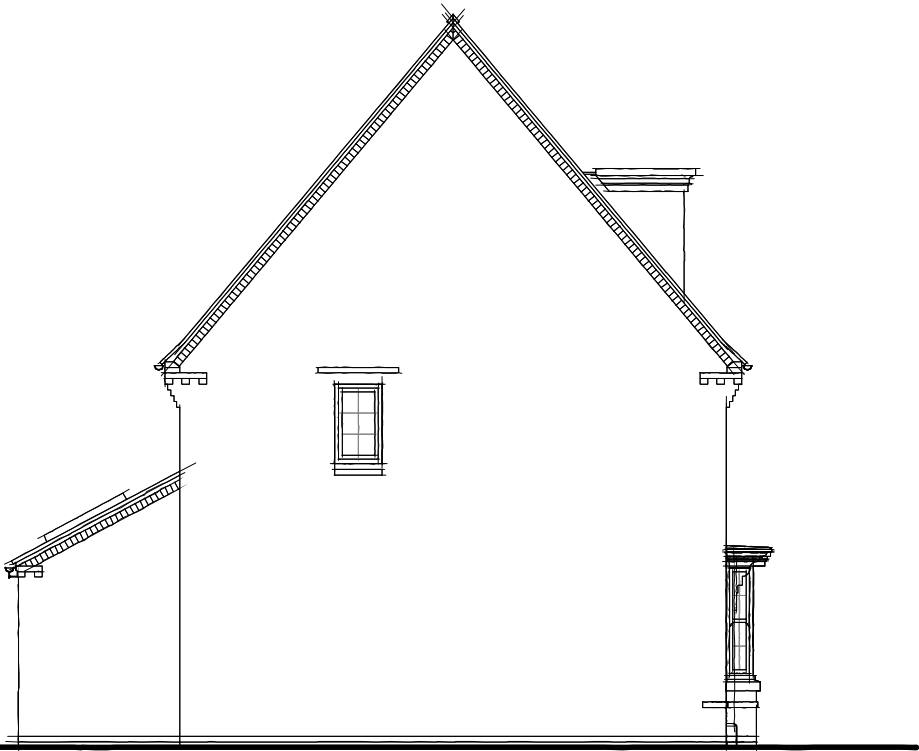

SIDE ELEVATION
H500---5



REAR ELEVATION
H500---5

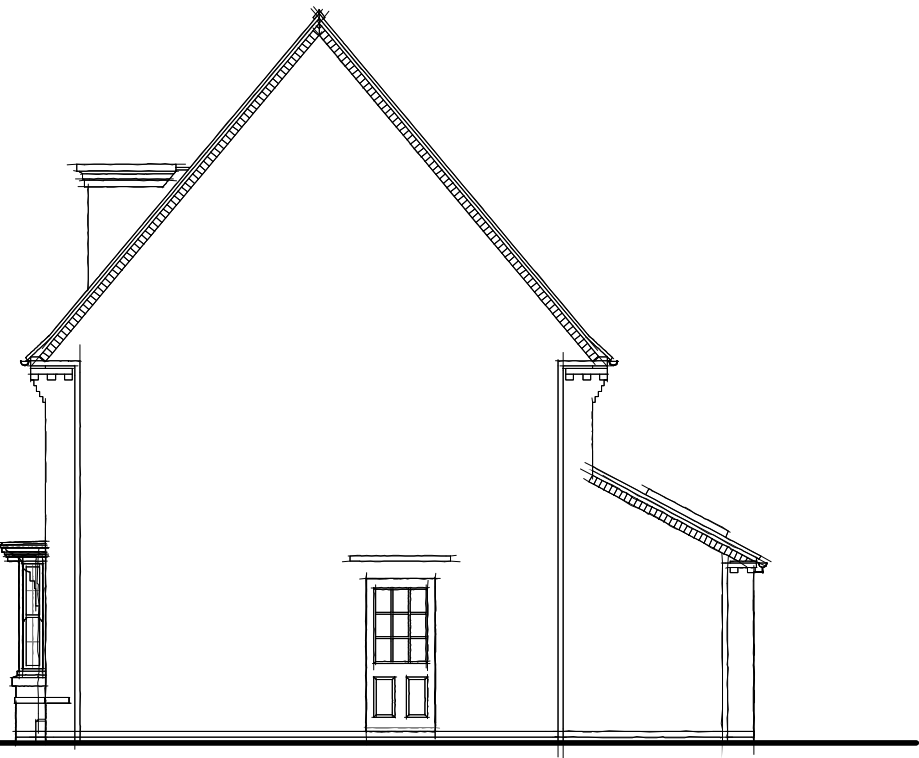

SIDE ELEVATION
H500---5




WARNING TO HOUSE-PURCHASERS. Property Misdescriptions Act 1991.
Buyers are warned that this is a working drawing and the contents of this drawing may be subject to change at any time and alterations and variations can occur during the progress of the build process. As such the layout, form, content and dimensions of the finished construction may differ materially from those shown. Whilst we make every effort to ensure our drawings are up to date there may from time to time be an unavoidable delay in updating these due to changes in regulations and/or re-planning. Purchasers are advised to check with the Sales Adviser whether any alterations have been made to this drawing. The contents of this drawing do not constitute a contract, part of any contract or warranty.

House Type: **H500---5**
Description: **'Green Edge' Elevs**
Marketing Name: EMERSON
Scale: 1:100 Date: March 08 Drawn: MP Checked: DH Spec: A1

Rev:
D


Description:
Please refer to Data Sheet.

Date:
Feb 12

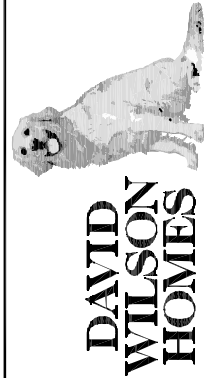



FRONT ELEVATION (Flint)

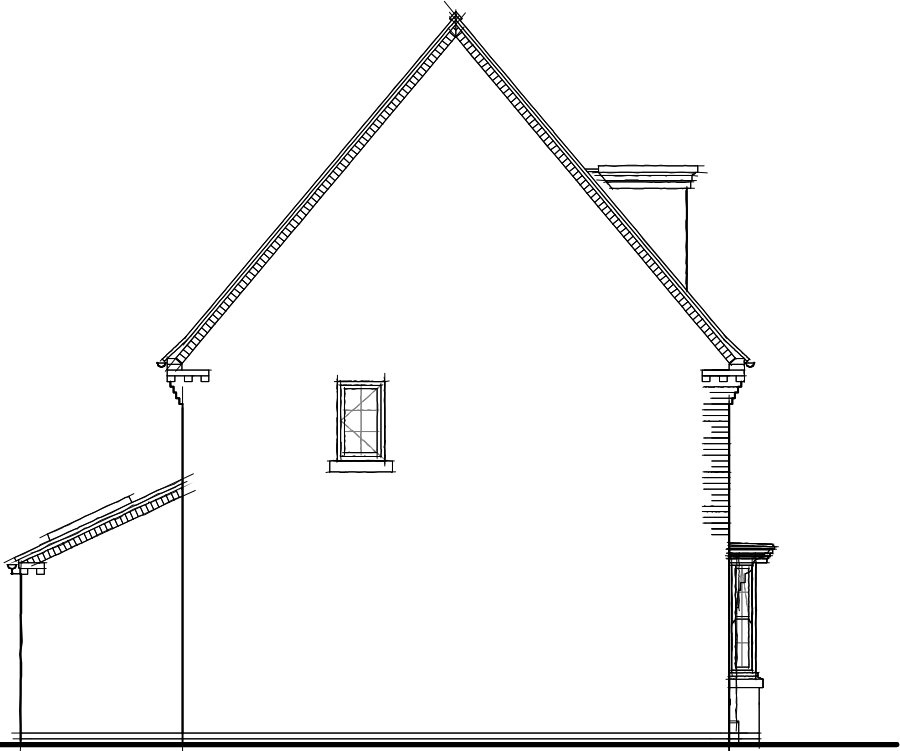

SIDE ELEVATION



REAR ELEVATION



SIDE ELEVATION



WARNING TO HOUSE-PURCHASERS. Property Misdescriptions Act 1991.
Buyers are warned that this is a working drawing and the contents of this drawing may be subject to change at any time and alterations and variations can occur during the progress of the build process. As such the layout, form, content and dimensions of the finished construction may differ materially from those shown. Whilst we make every effort to ensure our drawings are up to date there may from time to time be an unavoidable delay in updating these due to changes in regulations and/or re-planning. Purchasers are advised to check with the Sales Adviser whether any alterations have been made to this drawing. The contents of this drawing do not constitute a contract, part of any contract or warranty.

House Type: H500---5

Description: 'Village Core' Elevs

Marketing Name: EMERSON

Scale: 1:100

Date: March 08

Drawn: MP

Checked: DH

Site Ref:

Spec: A1

Rev:

D

Description:
Please refer to Data Sheet.

Date:
Feb 12



DAVID
WILSON
HOMES




FRONT ELEVATION (Flint)



SIDE ELEVATION



REAR ELEVATION

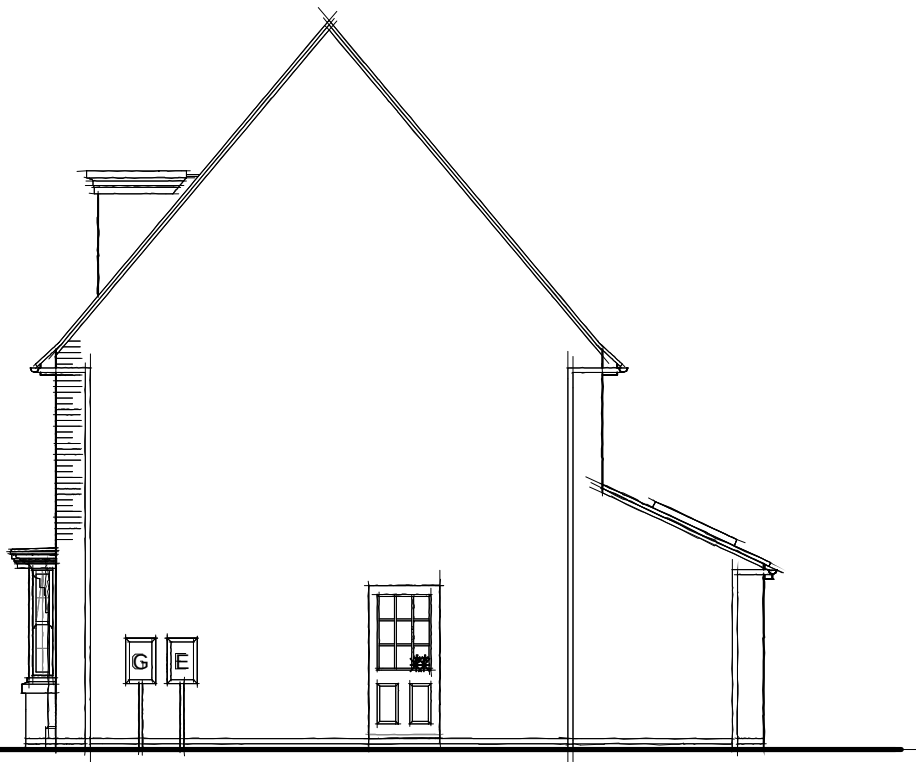

SIDE ELEVATION



0 1m 2m 3m 4m 5m 6m 7m 8m 9m 10m

WARNING TO HOUSE-PURCHASERS. Property Misdescriptions Act 1991
Buyers are warned that this is a working drawing and the contents of this drawing may be subject to change at any time and alterations and variations can occur during the progress of the build process. As such the layout, form, content and dimensions of the finished construction may differ materially from those shown. Whilst we make every effort to ensure our drawings are up to date there may from time to time be an unavoidable delay in updating these due to changes in regulations and/or re-planning. Purchasers are advised to check with the Sales Adviser whether any alterations have been made to this drawing. The contents of this drawing do not constitute a contract, part of any contract or warranty.

DAVID
WILSON
HOMES

Date:
Feb 12

Description:
Please refer to Data Sheet.

Rev:
D


House Type: H500---5
Description: 'Conservation' Flint Elevs
Marketing Name: EMERSON
Scale: 1:100

Site Ref:
Checked: DH
Drawn: MP
Date: March 08

Spec: A1



FRONT ELEVATION (Render)

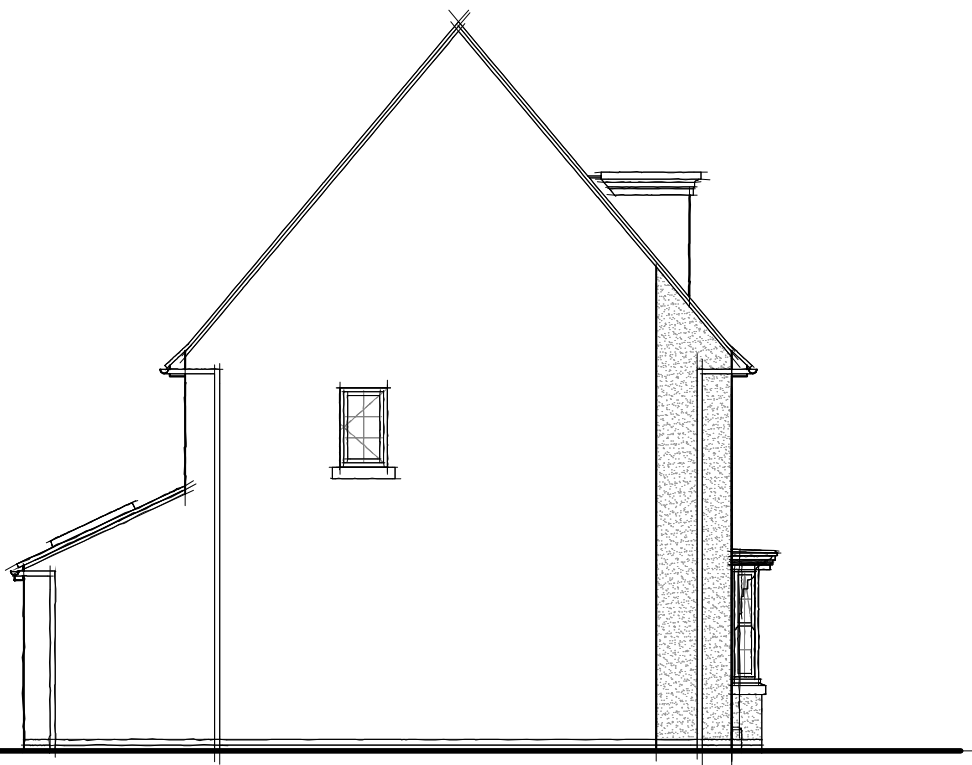

SIDE ELEVATION



REAR ELEVATION



SIDE ELEVATION



WARNING TO HOUSE-PURCHASERS. Property Misdescriptions Act 1991
Buyers are warned that this is a working drawing and the contents of this drawing may be subject to change at any time and alterations and variations can occur during the progress of the build process. As such the layout, form, content and dimensions of the finished construction may differ materially from those shown. Whilst we make every effort to ensure our drawings are up to date there may from time to time be an unavoidable delay in updating these due to changes in regulations and/or re-planning. Purchasers are advised to check with the Sales Adviser whether any alterations have been made to this drawing. The contents of this drawing do not constitute a contract, part of any contract or warranty.

DAVID
WILSON
HOMES

Date:
Feb 12


Description:
Please refer to Data Sheet.

Rev:
D


House Type: H500---5
Description: 'Conservation' Render Elevs
Marketing Name: EMERSON
Scale: 1:100

Site Ref:
Checked: DH
Drawn: MP
Date: March 08


Spec: A1

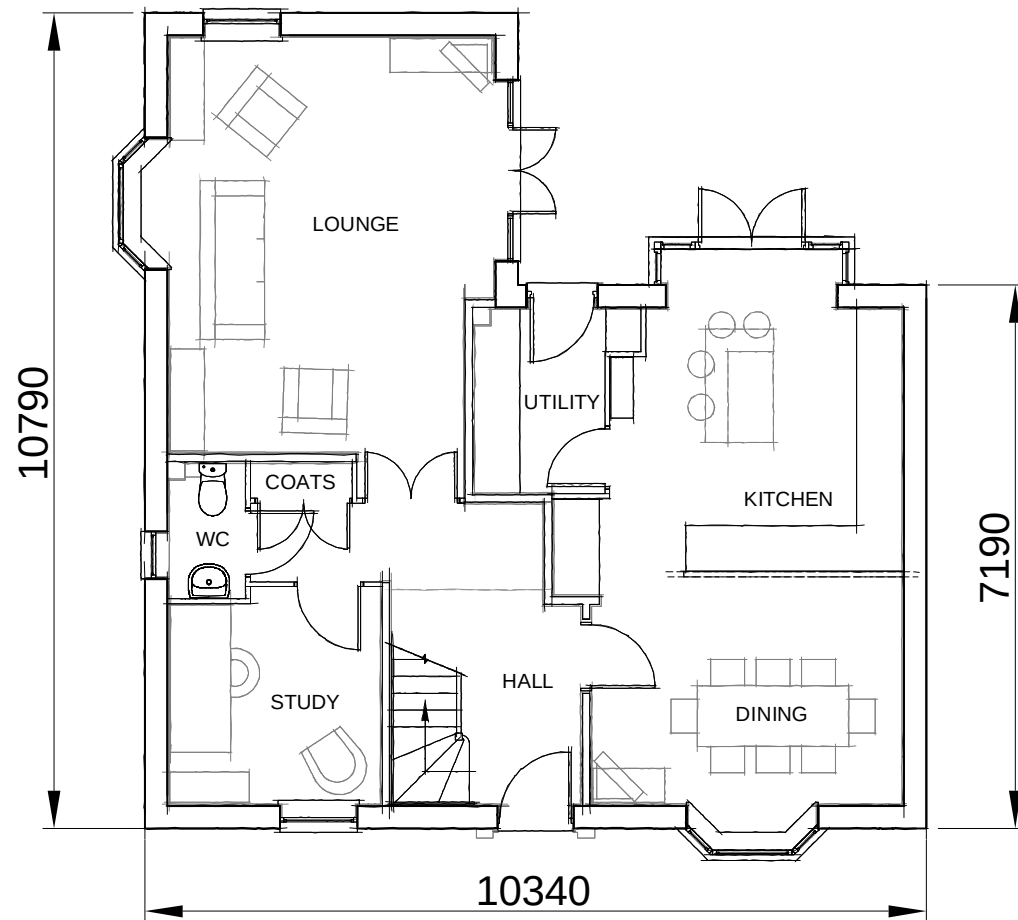


GROUND FLOOR PLAN
H536---5

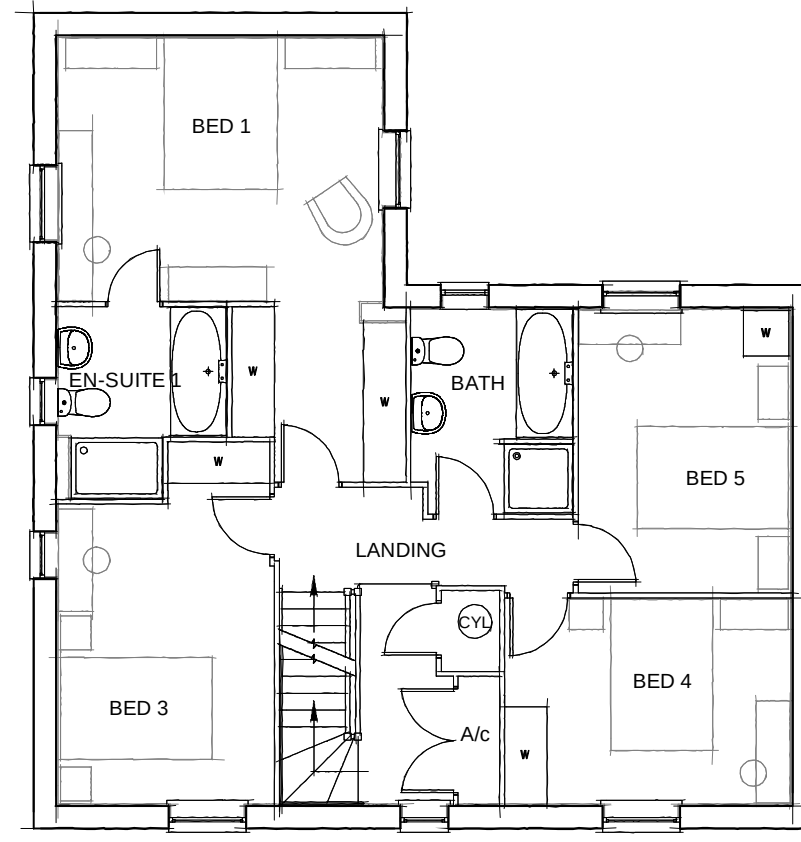

FIRST FLOOR PLAN
H536---5

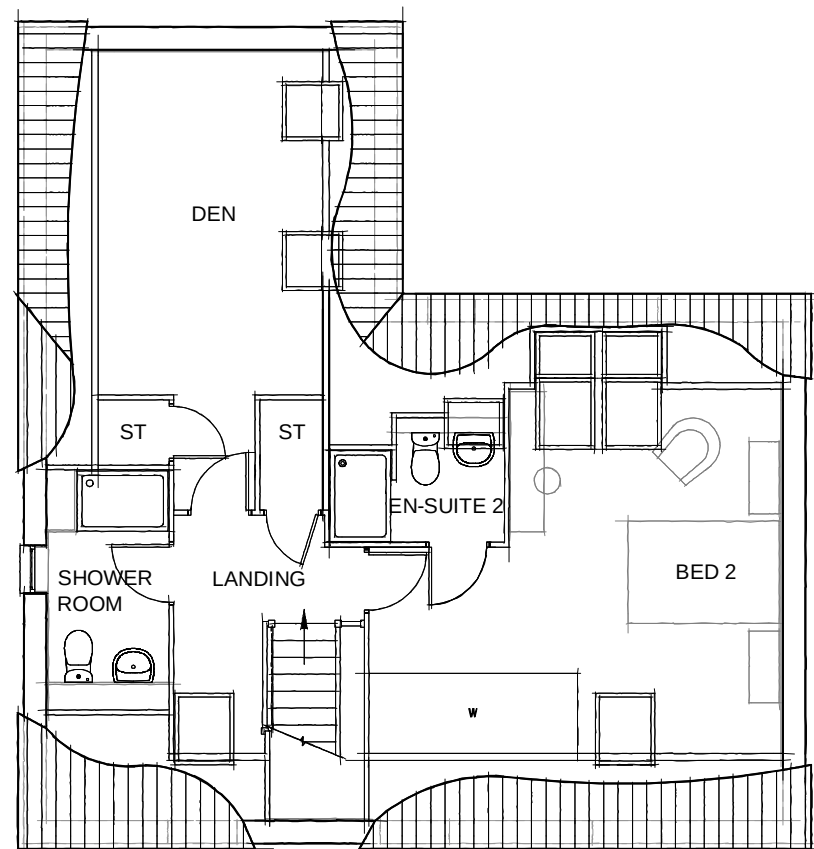

SECOND FLOOR PLAN
H536---5

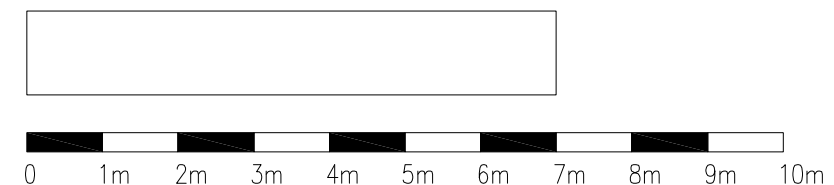

WARNING TO HOUSE-PURCHASERS. Property Misdescriptions Act 1991. Buyers are warned that this is a working drawing and the contents of this drawing may be subject to change at any time and alterations and variations can occur during the progress of the build process. As such the layout, form, content and dimensions of the finished construction may differ materially from those shown. Whilst we make every effort to ensure our drawings are up to date there may from time to time be an unavoidable delay in updating these due to changes in regulations and/or re-planning. Purchasers are advised to check with the Sales Adviser whether any alterations have been made to this drawing. The contents of this drawing do not constitute a contract, part of any contract or warranty.

 DAVID WILSON HOMES		Date: Jun 12	
House Type: H536---5		Description: Please refer to Data Sheet.	
Description: Planning 'Plans'		Rev: L	
Site/Marketing Name:	Site Ref:	Checked: sw	Spec:
Scale: 1:100	Date: Apr 08	Drawn: JW	



FRONT ELEVATION



SIDE ELEVATION




REAR ELEVATION



SIDE ELEVATION

WARNING TO HOUSE-PURCHASERS. Property Misdescriptions Act 1991
Buyers are warned that this is a working drawing and the contents of this drawing may be subject to change at any time and alterations and variations can occur during the progress of the build process. As such the layout, form, content and dimensions of the finished construction may differ materially from those shown. Whilst we make every effort to ensure our drawings are up to date there may from time to time be an unavoidable delay in updating these due to changes in regulations and/or re-planning. Purchasers are advised to check with the Sales Adviser whether any alterations have been made to this drawing. The contents of this drawing do not constitute a contract, part of any contract or warranty.

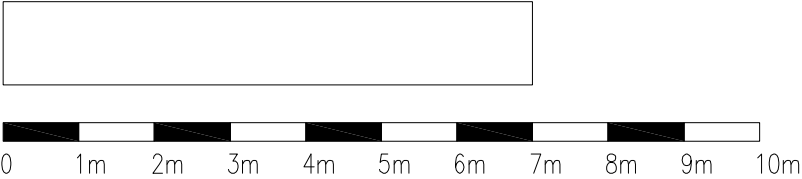

DAVID
WILSON
HOMES

Date:
Feb 12

Description:
Please refer to Data Sheet.

Rev:
F

House Type: H536---5

Description: 'Green Edge' Elevations

Site/Marketing Name:

Scale: 1:100

Date: Apr 08

Drawn: JW

Checked: SW

Site Ref:

Spec:



FRONT ELEVATION



SIDE ELEVATION




REAR ELEVATION



SIDE ELEVATION

WARNING TO HOUSE-PURCHASERS. Property Misdescriptions Act 1991
Buyers are warned that this is a working drawing and the contents of this drawing may be subject to change at any time and alterations and variations can occur during the progress of the build process. As such the layout, form, content and dimensions of the finished construction may differ materially from those shown. Whilst we make every effort to ensure our drawings are up to date there may from time to time be an unavoidable delay in updating these due to changes in regulations and/or re-planning. Purchasers are advised to check with the Sales Adviser whether any alterations have been made to this drawing. The contents of this drawing do not constitute a contract, part of any contract or warranty.

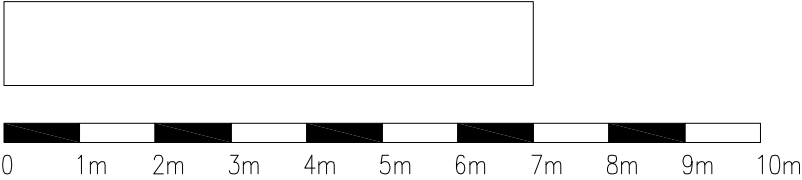

DAVID
WILSON
HOMES

Date:
Feb 12

Description:
Please refer to Data Sheet.

Rev:
F

House Type: H536---5

Description: 'Conservation' Render Elevations

Site/Marketing Name:

Scale: 1:100

Site Ref:

Checked: SW

Drawn: JW

Date: Apr 08

Spec:



FRONT ELEVATION



SIDE ELEVATION




REAR ELEVATION



SIDE ELEVATION

WARNING TO HOUSE-PURCHASERS. Property Misdescriptions Act 1991
Buyers are warned that this is a working drawing and the contents of this drawing may be subject to change at any time and alterations and variations can occur during the progress of the build process. As such the layout, form, content and dimensions of the finished construction may differ materially from those shown. Whilst we make every effort to ensure our drawings are up to date there may from time to time be an unavoidable delay in updating these due to changes in regulations and/or re-planning. Purchasers are advised to check with the Sales Adviser whether any alterations have been made to this drawing. The contents of this drawing do not constitute a contract, part of any contract or warranty.

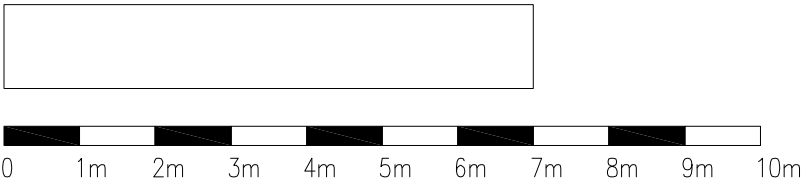

DAVID
WILSON
HOMES

Date:
Feb 12

Description:
Please refer to Data Sheet.

Rev:
F

House Type: H536---5

Description: 'Conservation' Flint Elevations

Site/Marketing Name:

Scale: 1:100


Site Ref:

Checked: SW


Drawn: JW

Date: Apr 08


Spec:

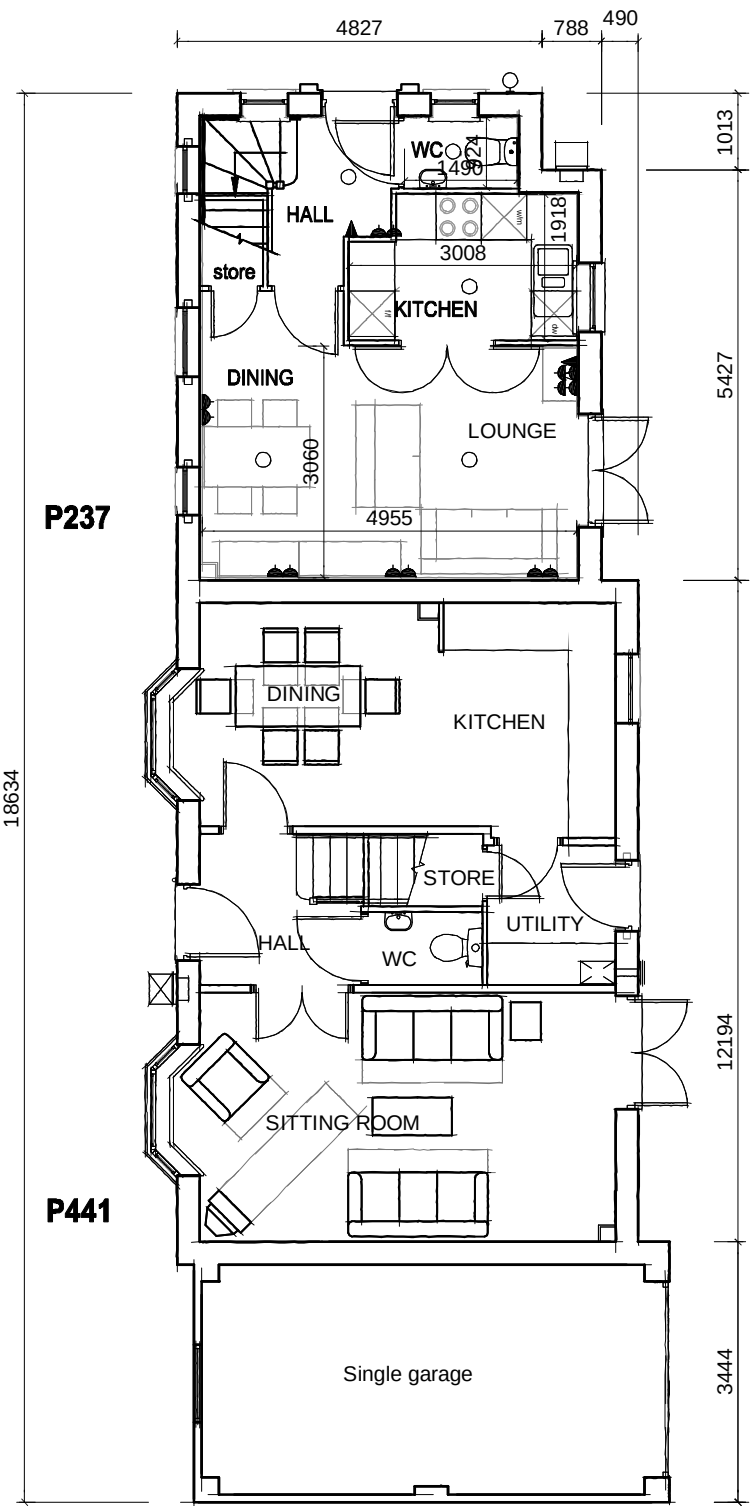


GROUND FLOOR PLAN

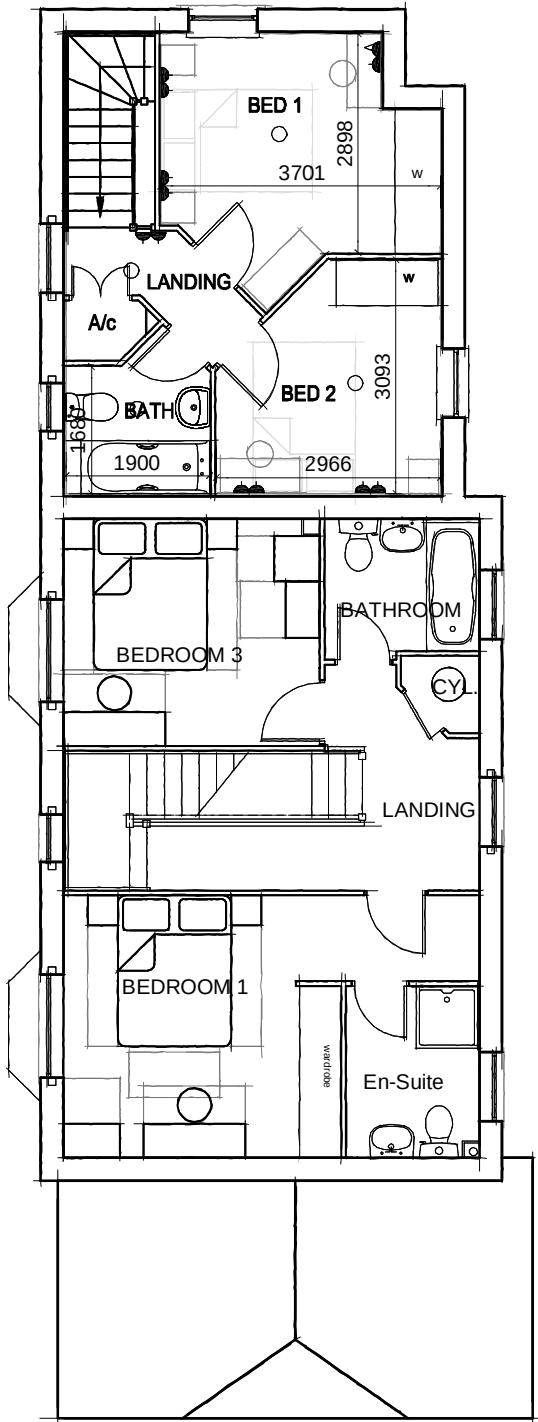

FIRST FLOOR PLAN

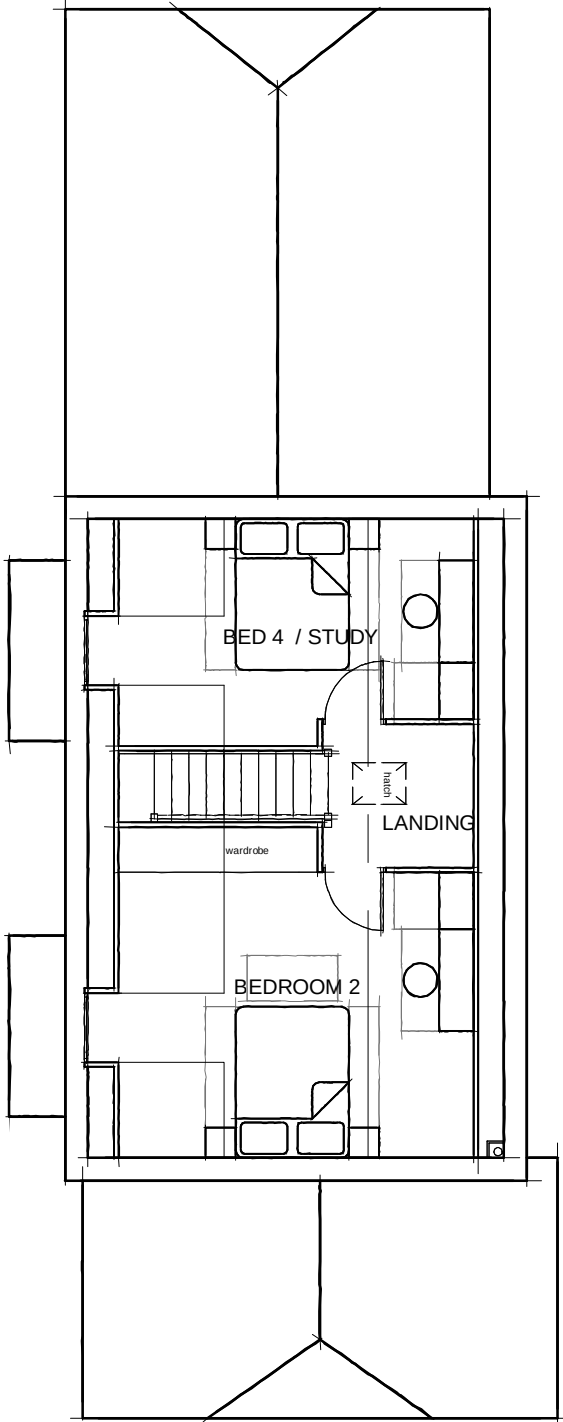

SECOND FLOOR PLAN

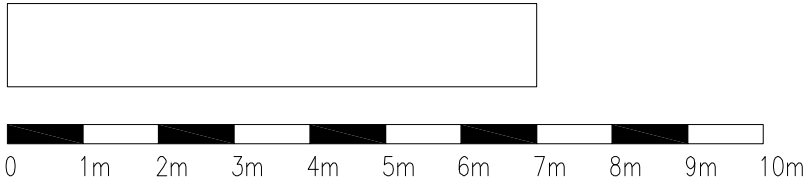


WARNING TO HOUSE-PURCHASERS. Property Misdescriptions Act 1991
Buyers are warned that this is a working drawing and the contents of this drawing may be subject to change at any time and alterations and variations can occur during the progress of the build process. As such the layout, form, content and dimensions of the finished construction may differ materially from those shown. Whilst we make every effort to ensure our drawings are up to date there may from time to time be an unavoidable delay in updating these due to changes in regulations and/or re-planning. Purchasers are advised to check with the Sales Adviser whether any alterations have been made to this drawing. The contents of this drawing do not constitute a contract, part of any contract or warranty.


 DAVID WILSON HOMES			
House Type: P441 / P237 --SP-5		Date: Apr 12	
Description: Planning 'Plans' (Plot nos. 131-132 only)		Description: Please refer to Data Sheet for full revisions.	
Site/Marketing Name:		Rev: K	
Scale: 1:100	Date: Apr 08	Drawn: MH	Checked: PS
Site Ref:		Spec: A2	



FRONT ELEVATION

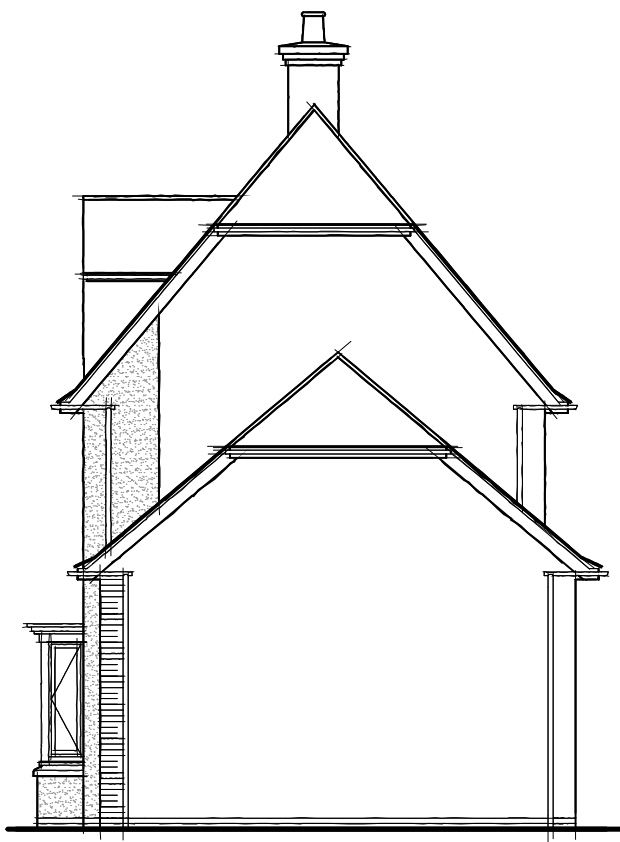


SIDE ELEVATION

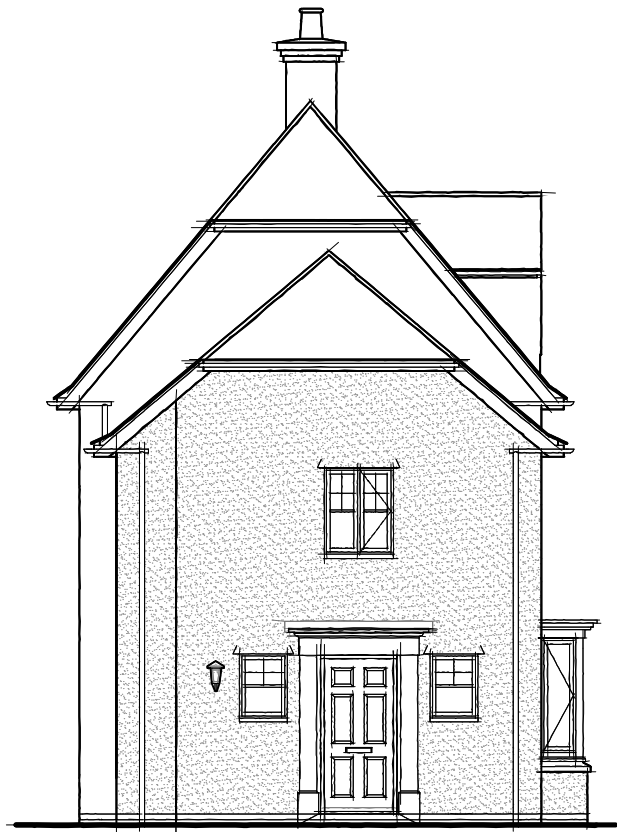

SIDE ELEVATION







REAR ELEVATION

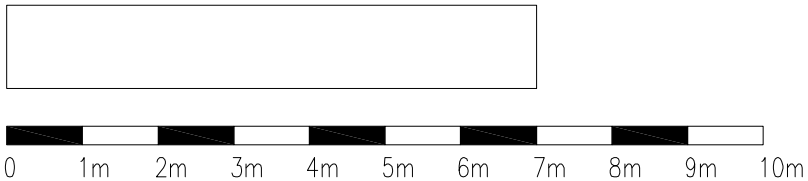

WARNING TO HOUSE-PURCHASERS. Property Misdescriptions Act 1991
Buyers are warned that this is a working drawing and the contents of this drawing may be subject to change at any time and alterations and variations can occur during the progress of the build process. As such the layout, form, content and dimensions of the finished construction may differ materially from those shown. Whilst we make every effort to ensure our drawings are up to date there may from time to time be an unavoidable delay in updating these due to changes in regulations and/or re-planning. Purchasers are advised to check with the Sales Adviser whether any alterations have been made to this drawing. The contents of this drawing do not constitute a contract, part of any contract or warranty.

House Type: P441 / P237 -SP-5		Rev: G		Description: Please refer to Data Sheet for full revisions.		Date: Feb 12	
Description: Planning 'Conservation' (Plot nos. 131-132 only)		Site Ref:		Checked: PS		Spec: A2	
Site/Marketing Name:		Date: Apr 08		Drawn: MH		Scale: 1:100	

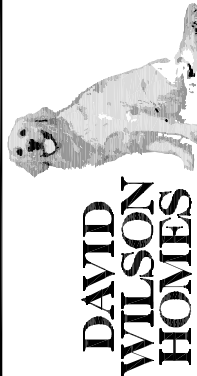

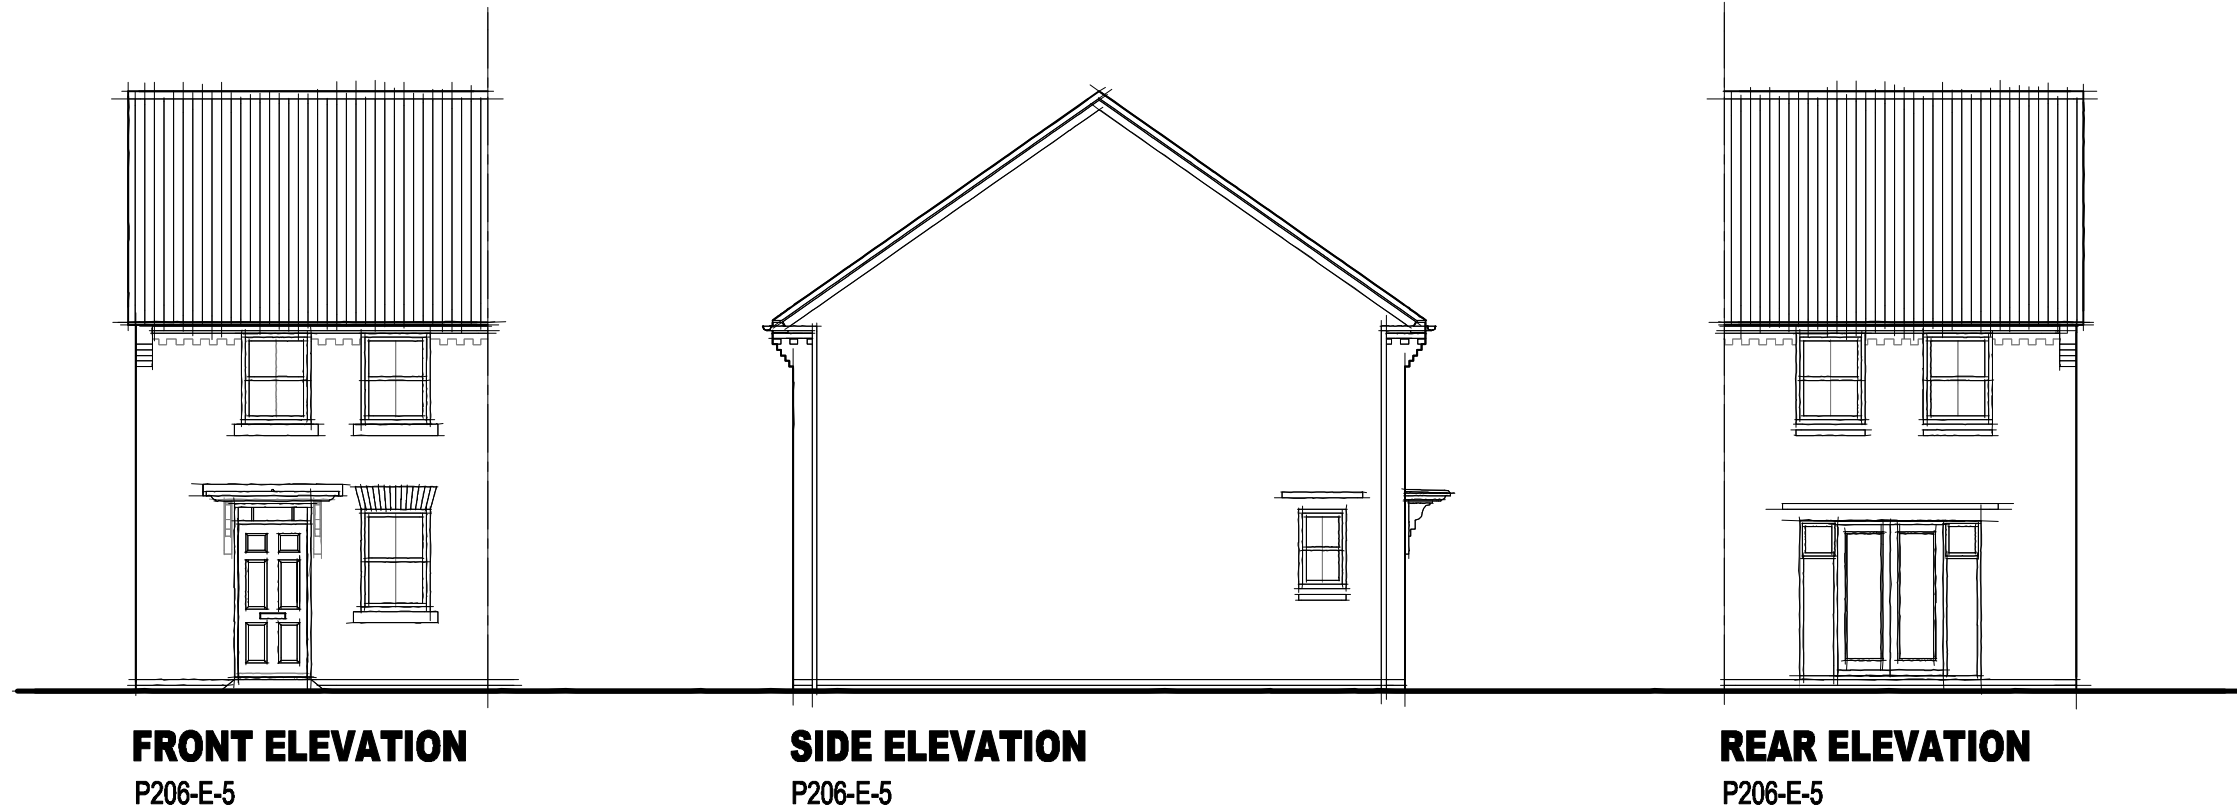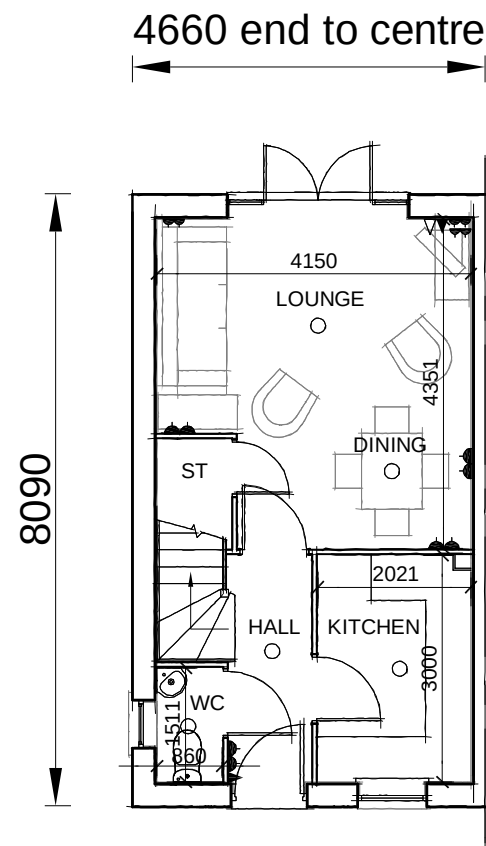
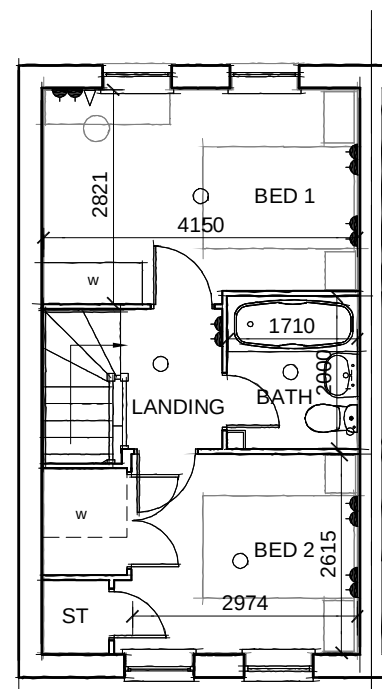


REFER TO PLANNING LAYOUT DWG. NO.
ST-02-12 FOR CHIMNEY LOCATIONS




WARNING TO HOUSE-PURCHASERS. Property Misdescriptions Act 1991
Buyers are warned that this is a working drawing and the contents of this drawing may be subject to change at any time and alterations and variations can occur during the progress of the build process. As such the layout, form, content and dimensions of the finished construction may differ materially from those shown. Whilst we make every effort to ensure our drawings are up to date there may from time to time be an unavoidable delay in updating these due to changes in regulations and/or re-planning. Purchasers are advised to check with the Sales Adviser whether any alterations have been made to this drawing. The contents of this drawing do not constitute a contract, part of any contract or warranty.

 DAVID WILSON HOMES			
Date: Feb 12		Description: Please refer to Data Sheet for full revisions.	
Rev: G		House Type: P206-E-5	
Site Ref:		Description: Planning 'Green Edge'	
Scale: 1:100		Site/Marketing Name:	
Date: Apr 08		Checked: PS	
Drawn: 		Spec: A3	

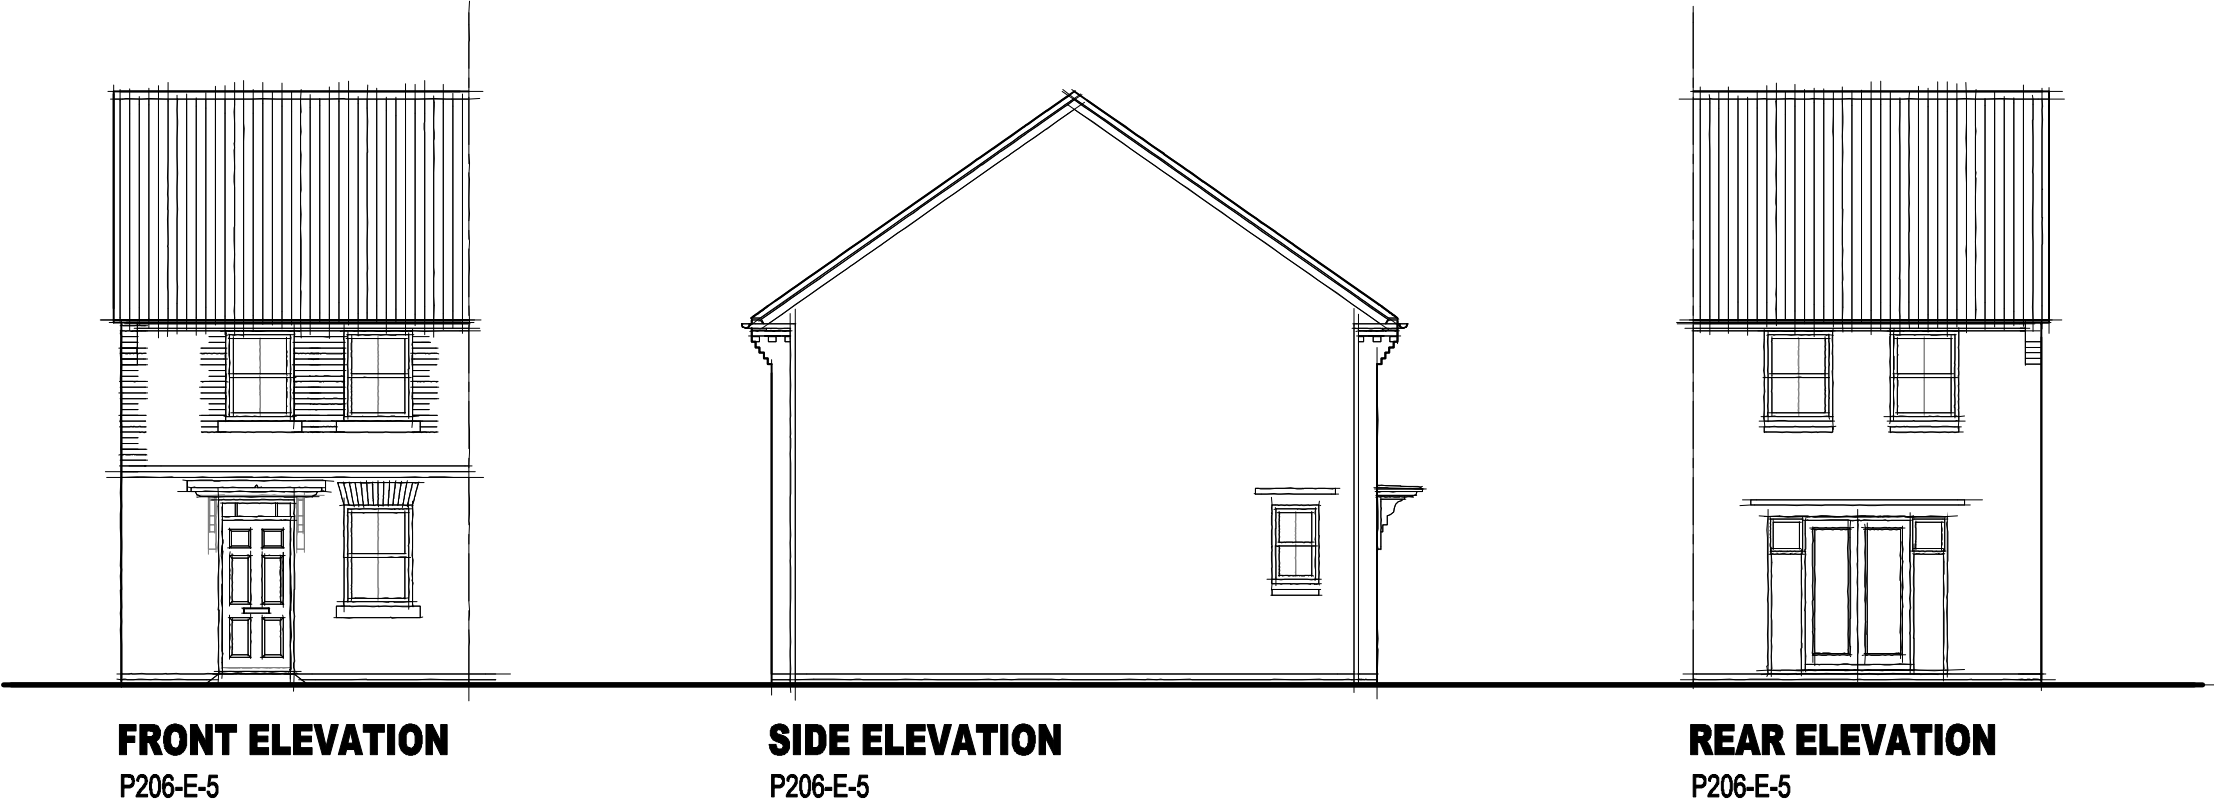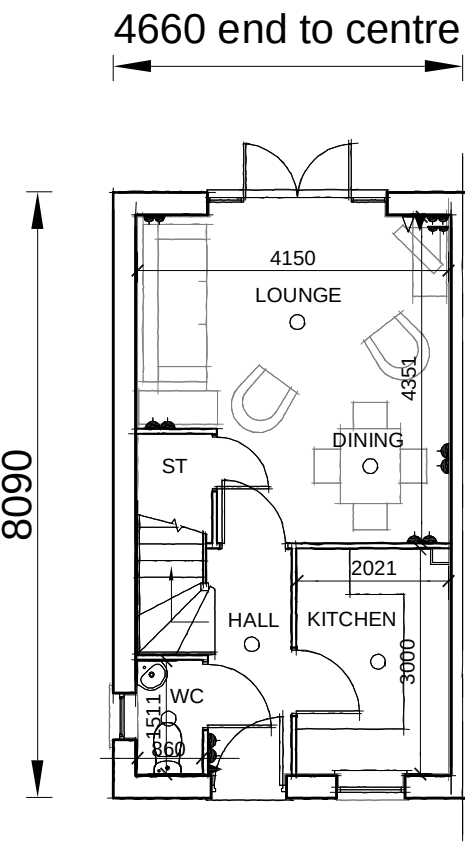

GROUND FLOOR PLAN
P206-E-5

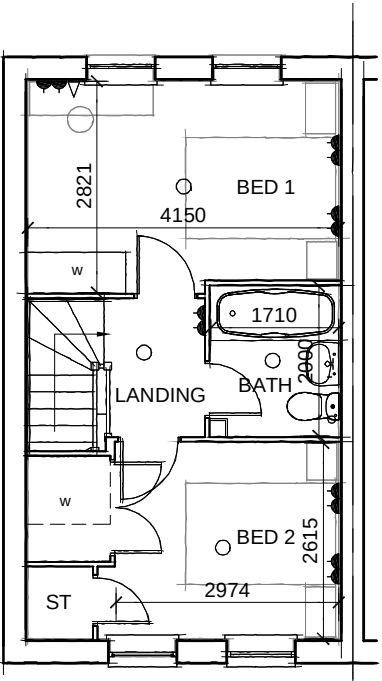

FIRST FLOOR PLAN
P206-E-5

REFER TO PLANNING LAYOUT DWG. NO.
ST-02-12 FOR CHIMNEY LOCATIONS



**DAVID
WILSON
HOMES**

Date:
Feb 12

Description:
Please refer to Data Sheet for full revisions.

Rev:
G

House Type: **P206-E-5**

Description: **Planning 'Village Core'**


Site/Marketing Name:
Date: Apr 08

Site Ref:
Checked: PS


Scale: 1:100
Drawn:

Spec: A3

WARNING TO HOUSE-PURCHASERS. Property Misdescriptions Act 1991. Buyers are warned that this is a working drawing and the contents of this drawing may be subject to change at any time and alterations and variations can occur during the progress of the build process. As such the layout, form, content and dimensions of the finished construction may differ materially from those shown. Whilst we make every effort to ensure our drawings are up to date there may from time to time be an unavoidable delay in updating these due to changes in regulations and/or re-planning. Purchasers are advised to check with the Sales Adviser whether any alterations have been made to this drawing. The contents of this drawing do not constitute a contract, part of any contract or warranty.

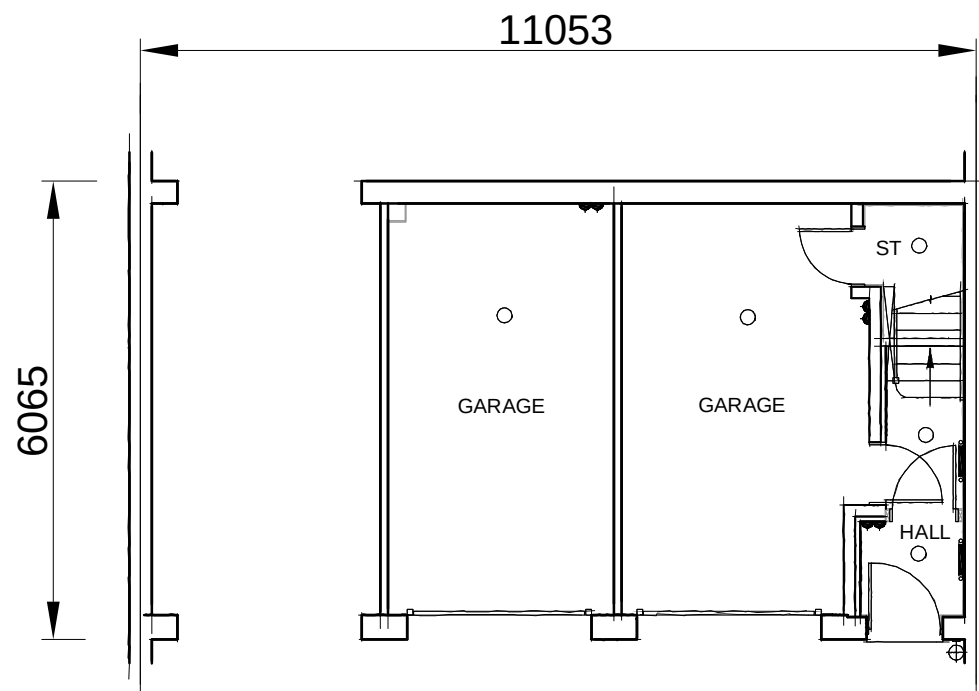


GROUND FLOOR PLAN
P231—5

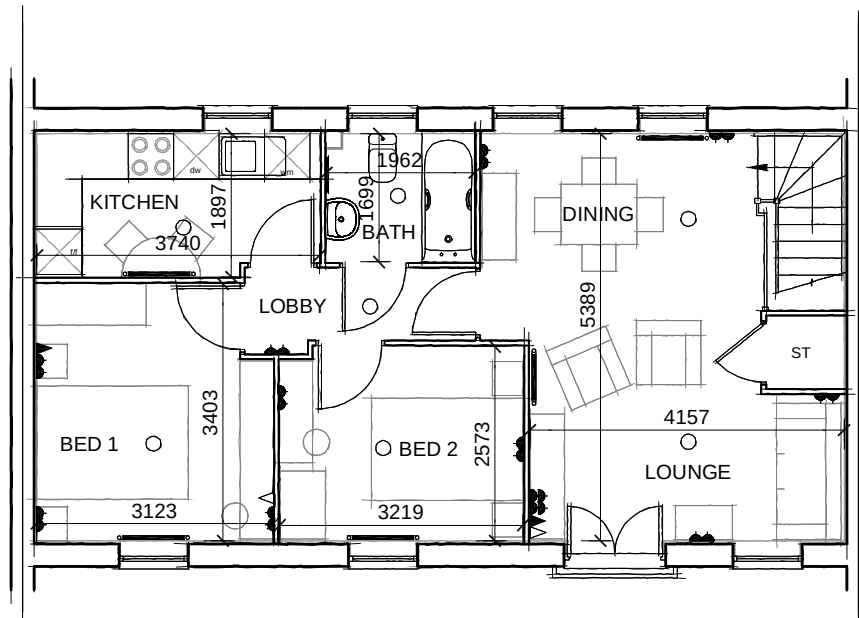


FIRST FLOOR PLAN
P231—5

REFER TO PLANNING LAYOUT DWG. NO.
ST-02-12 FOR CHIMNEY LOCATIONS

 


WARNING TO HOUSE-PURCHASERS. Property Misdescriptions Act 1991
Buyers are warned that this is a working drawing and the contents of this drawing may be subject to change at any time and alterations and variations can occur during the progress of the build process. As such the layout, form, content and dimensions of the finished construction may differ materially from those shown. Whilst we make every effort to ensure our drawings are up to date there may from time to time be an unavoidable delay in updating these due to changes in regulations and/or re-planning. Purchasers are advised to check with the Sales Adviser whether any alterations have been made to this drawing. The contents of this drawing do not constitute a contract, part of any contract or warranty.


House Type: P231---5 special			
Description: Planning ' Plans'			
Site/Marketing Name:	Date: Nov 07	Drawn: MH	Checked: PS
Scale: 1:100	Site Ref:	Spec: A3	
Rev: F			
Description: Please refer to Data Sheet for full revisions			
Date: Mar 12			
 DAVID WILSON HOMES			

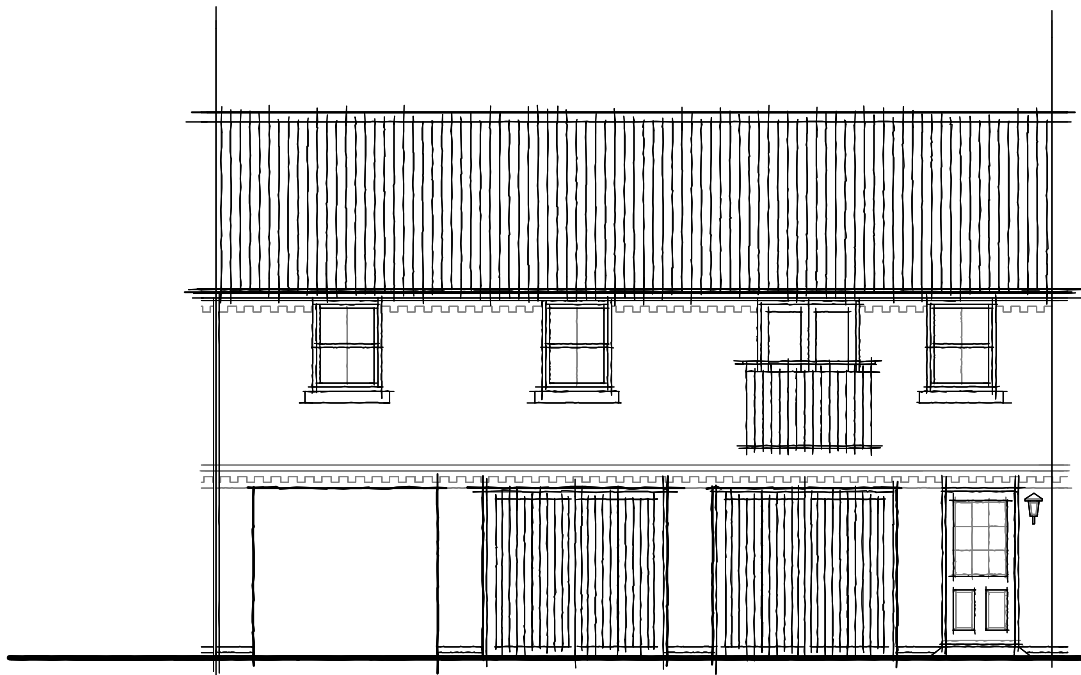


FRONT ELEVATION
P231---5

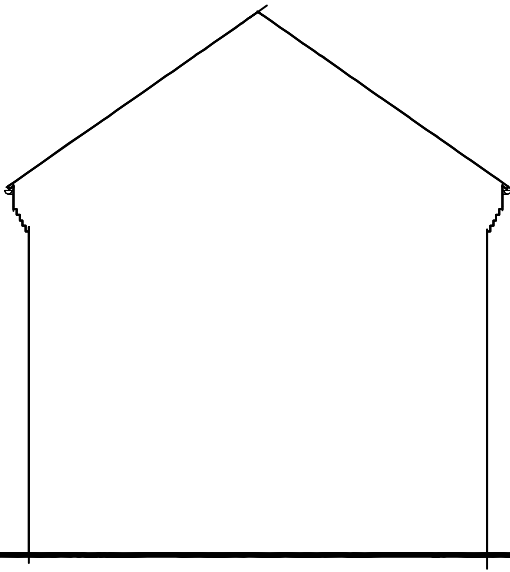

SIDE ELEVATION
P231---5

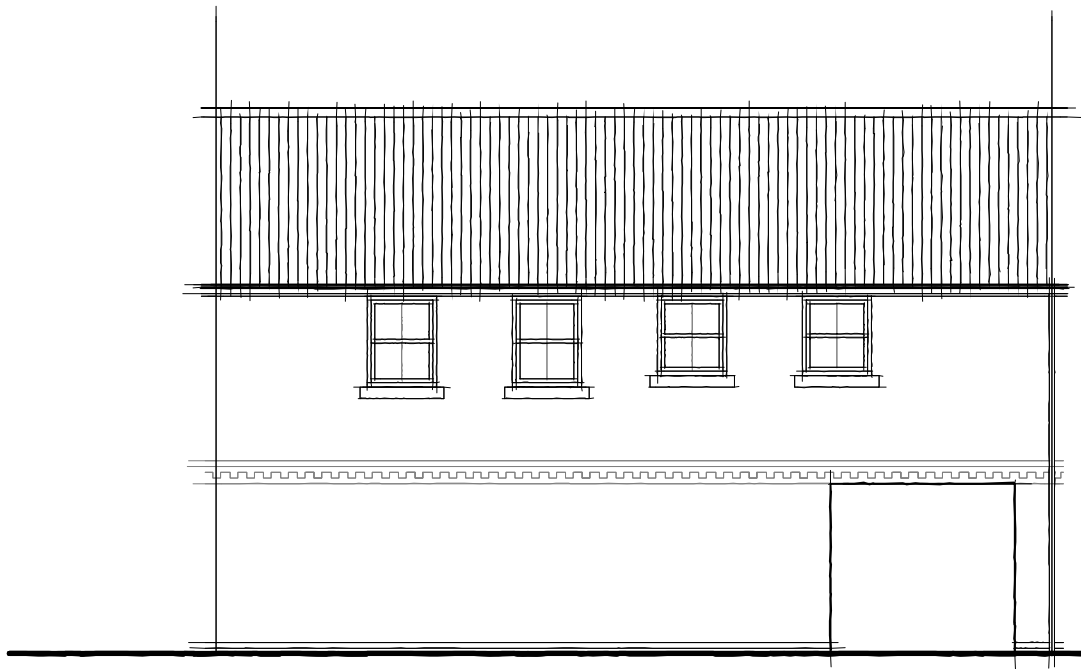


REAR ELEVATION
P231---5

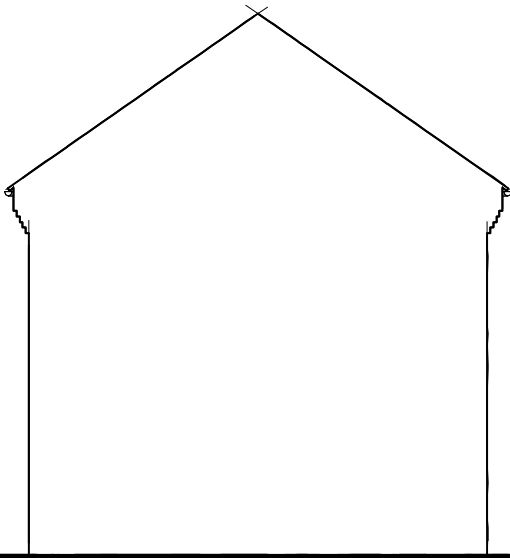


SIDE ELEVATION
P231---5

REFER TO PLANNING LAYOUT DWG. NO.
ST-02-12 FOR CHIMNEY LOCATIONS

 

WARNING TO HOUSE-PURCHASERS. Property Misdescriptions Act 1991.
Buyers are warned that this is a working drawing and the contents of this drawing may be subject to change at any time and alterations and variations can occur during the progress of the build process. As such the layout, form, content and dimensions of the finished construction may differ materially from those shown. Whilst we make every effort to ensure our drawings are up to date there may from time to time be an unavoidable delay in updating these due to changes in regulations and/or re-planning. Purchasers are advised to check with the Sales Adviser whether any alterations have been made to this drawing. The contents of this drawing do not constitute a contract, part of any contract or warranty.

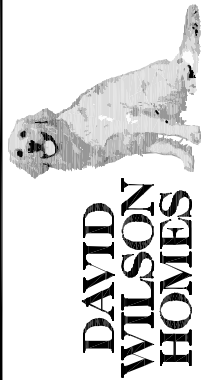


Date:
Mar 12

Description:
Please refer to Data Sheet for full revisions


Rev:
D

House Type: **P231---5 special**
Description: **Planning 'Green Edge'**


Site/Marketing Name:
Scale: 1:100
Date: Nov 07
Drawn: MH
Checked: PS
Spec: A3

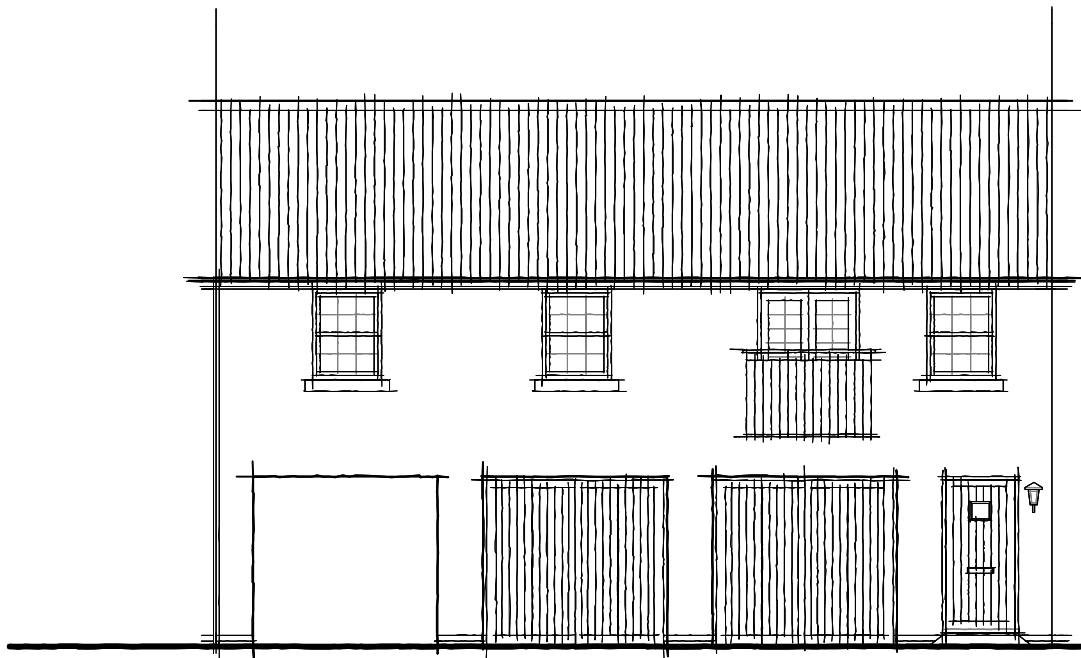


FRONT ELEVATION
P231---5

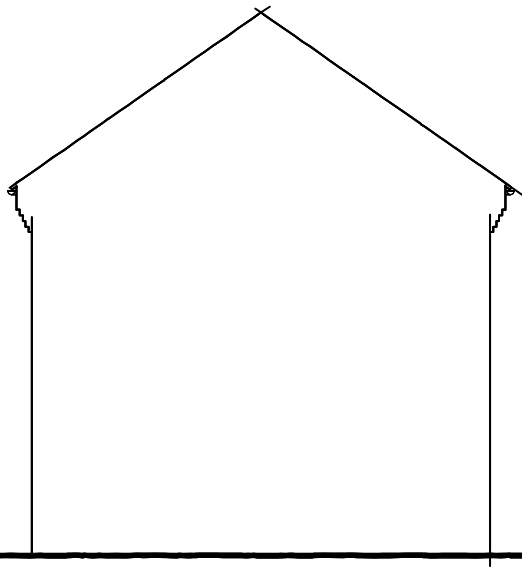

SIDE ELEVATION
P231---5

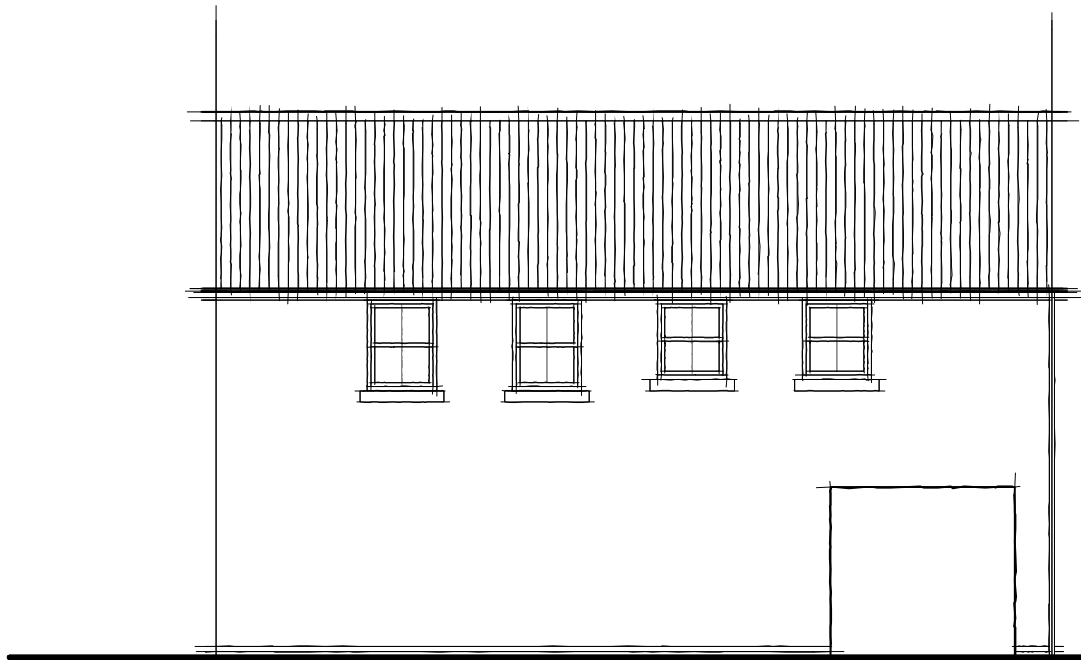


REAR ELEVATION
P231---5

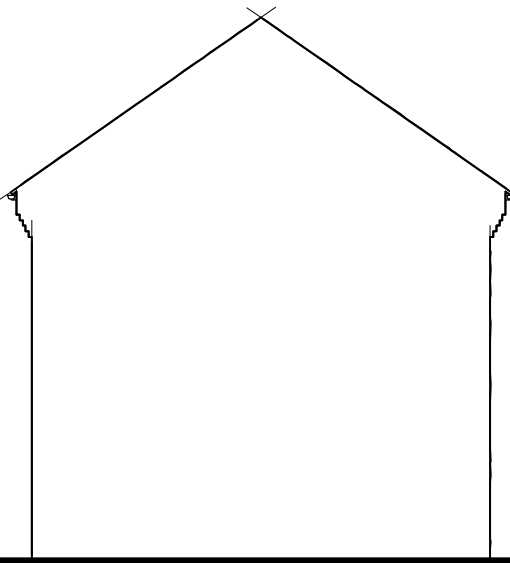

SIDE ELEVATION
P231---5

REFER TO PLANNING LAYOUT DWG. NO.
ST-02-12 FOR CHIMNEY LOCATIONS

 

WARNING TO HOUSE-PURCHASERS. Property Misdescriptions Act 1991.
Buyers are warned that this is a working drawing and the contents of this drawing may be subject to change at any time and alterations and variations can occur during the progress of the build process. As such the layout, form, content and dimensions of the finished construction may differ materially from those shown. Whilst we make every effort to ensure our drawings are up to date there may from time to time be an unavoidable delay in updating these due to changes in regulations and/or re-planning. Purchasers are advised to check with the Sales Adviser whether any alterations have been made to this drawing. The contents of this drawing do not constitute a contract, part of any contract or warranty.



Date:
Mar 12

Description:
Please refer to Data Sheet for full revisions

Rev:
D

House Type: P231---5 special

Description: Planning 'Mews'

Site/Marketing Name:


Scale: 1:100 Date: Nov 07

Drawn: MH


Checked: PS

Site Ref:


Spec: A3

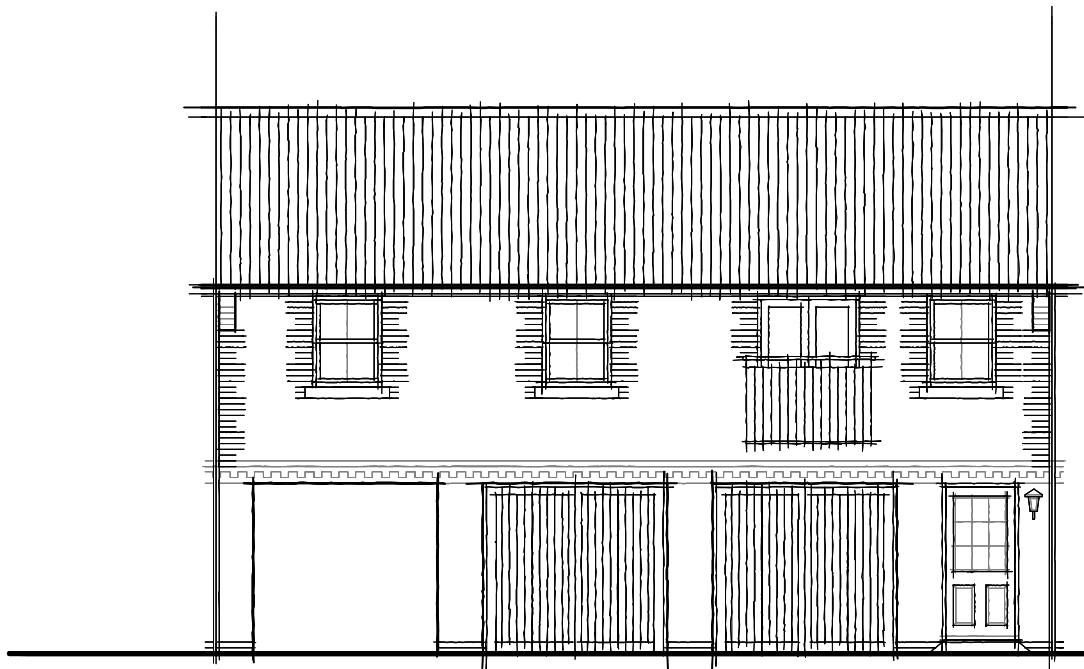


FRONT ELEVATION
P231---5

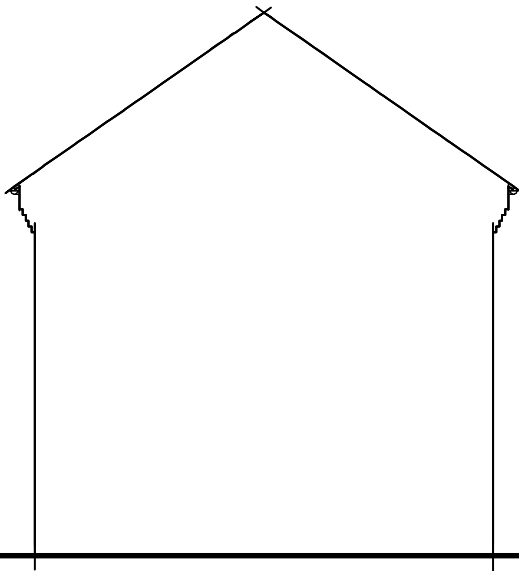

SIDE ELEVATION
P231---5

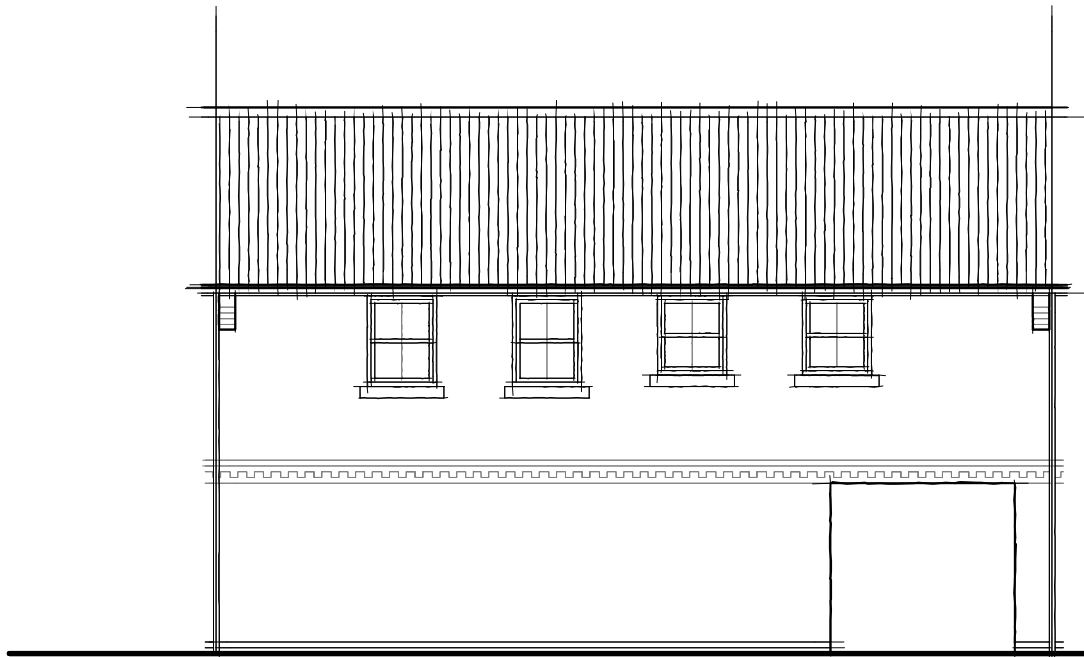


REAR ELEVATION
P231---5

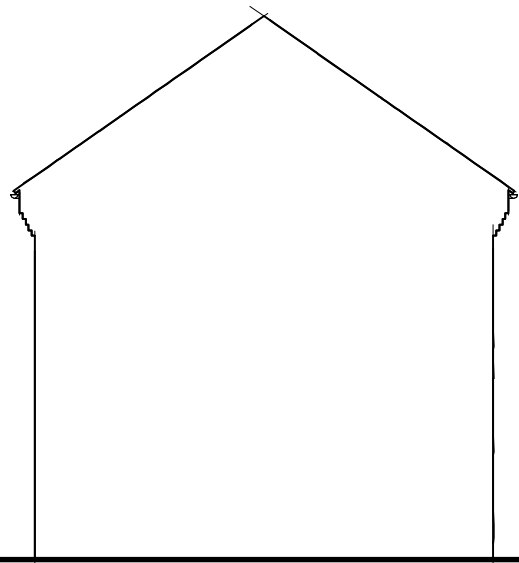


SIDE ELEVATION
P231---5

REFER TO PLANNING LAYOUT DWG. NO.
ST-02-12 FOR CHIMNEY LOCATIONS

 

WARNING TO HOUSE-PURCHASERS. Property Misdescriptions Act 1991.
Buyers are warned that this is a working drawing and the contents of this drawing may be subject to change at any time and alterations and variations can occur during the progress of the build process. As such the layout, form, content and dimensions of the finished construction may differ materially from those shown. Whilst we make every effort to ensure our drawings are up to date there may from time to time be an unavoidable delay in updating these due to changes in regulations and/or re-planning. Purchasers are advised to check with the Sales Adviser whether any alterations have been made to this drawing. The contents of this drawing do not constitute a contract, part of any contract or warranty.

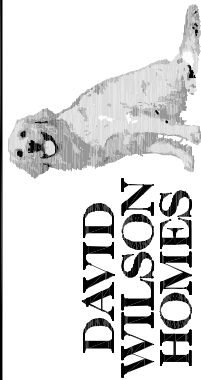


Date:
Mar 12

Description:
Please refer to Data Sheet for full revisions


Rev:
D

House Type: **P231---5 special**
Description: **Planning 'Village Core'**
Site/Marketing Name:
Scale: 1:100 Date: Nov 07 Drawn: MH Checked: PS Spec: A3
Site Ref:

WARNING TO HOUSE-PURCHASERS. Property Misdescriptions Act 1991.
Buyers are warned that this is a working drawing and the contents of this drawing may be subject to change at any time and alterations and variations can occur during the progress of the build process. As such the layout, form, content and dimensions of the finished construction may differ materially from those shown. Whilst we make every effort to ensure our drawings are up to date there may from time to time be an unavoidable delay in updating these due to changes in regulations and/or re-planning. Purchasers are advised to check with the Sales Adviser whether any alterations have been made to this drawing. The contents of this drawing do not constitute a contract, part of any contract or warranty.

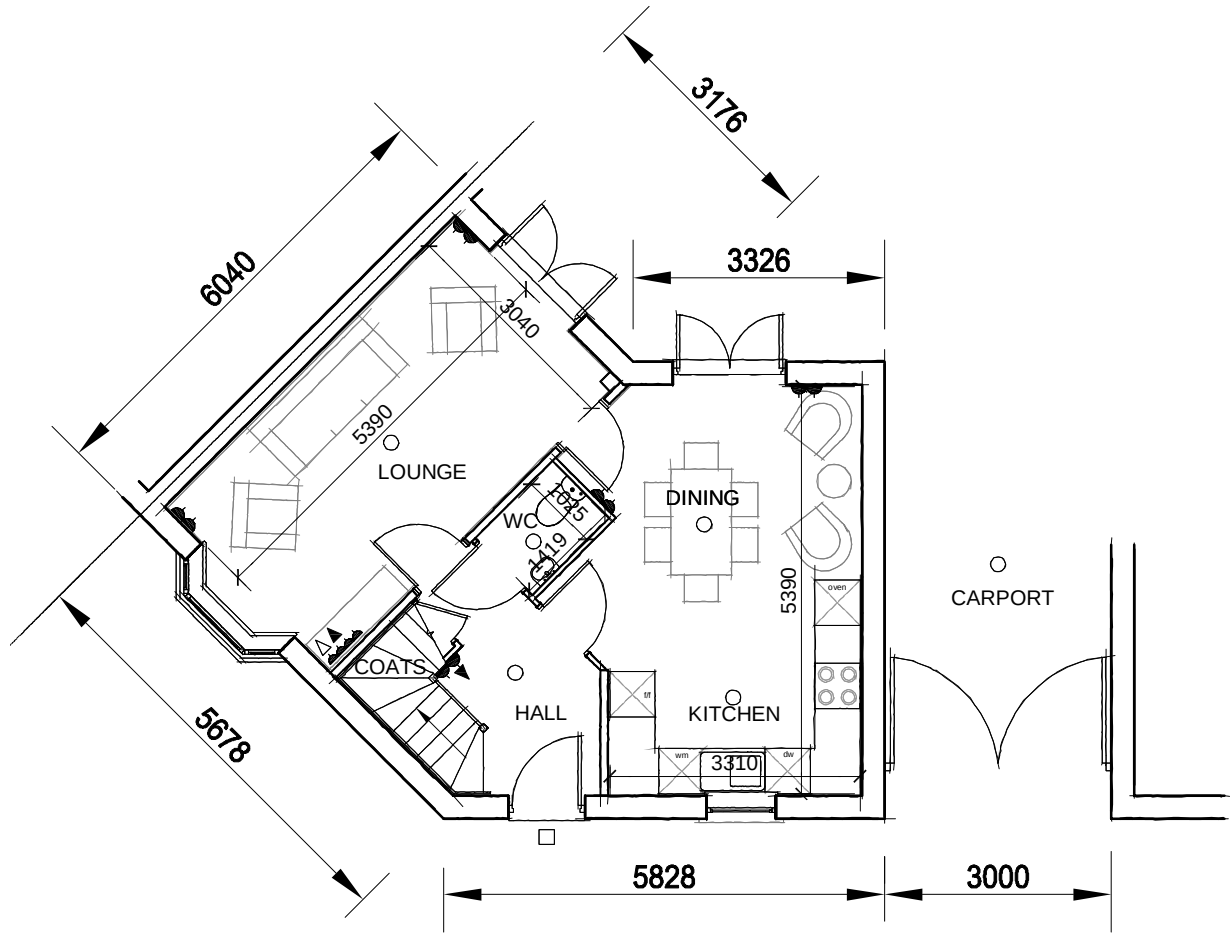


GROUND FLOOR
P331--R5

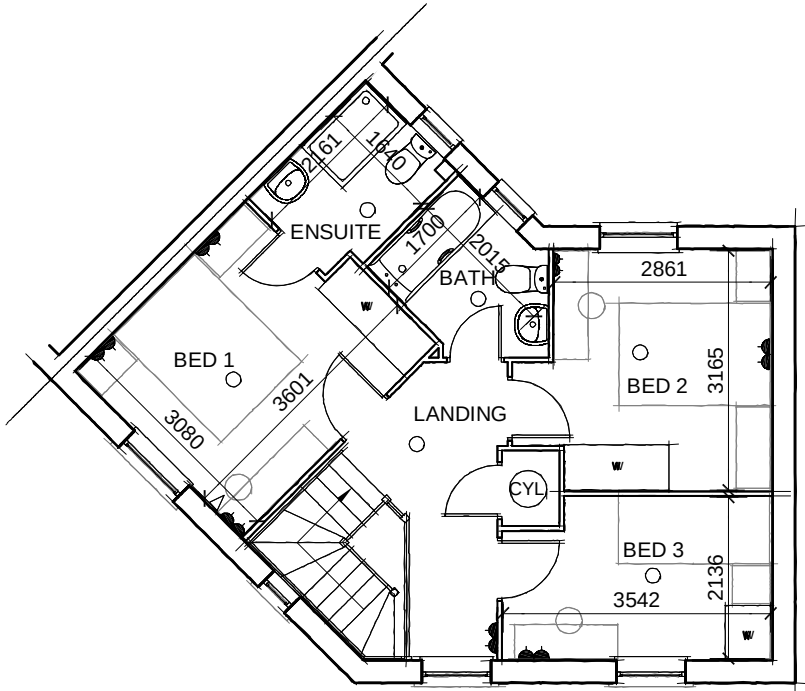

FIRST FLOOR
P331--R5

REFER TO PLANNING LAYOUT DWG. NO.
ST-02-12 FOR CHIMNEY LOCATIONS

 


House Type: **P331--R5**
Description: **Planning 'Plans'**
Site/Marketing Name:
Scale: 1:100 Date: JUNE 08 Drawn: AR Checked: DH Spec: A3

Description:
Please refer to Data Sheet for full revisions.

Rev:
D

Date:
Feb 12

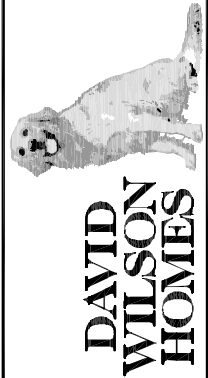



FRONT ELEVATION

P331--R5




SIDE ELEVATION

P331--R5


REAR ELEVATION

P331--R5

REFER TO PLANNING LAYOUT DWG. NO.
ST-02-12 FOR CHIMNEY LOCATIONS

 

WARNING TO HOUSE-PURCHASERS: Property Misdescriptions Act 1991
Buyers are warned that this is a working drawing and the contents of this drawing may be subject to change at any time and alterations and variations can occur during the progress of the build process. As such the layout, form, content and dimensions of the finished construction may differ materially from those shown. Whilst we make every effort to ensure our drawings are up to date there may from time to time be an unavoidable delay in updating these due to changes in regulations and/or re-planning. Purchasers are advised to check with the Sales Adviser whether any alterations have been made to this drawing. The contents of this drawing do not constitute a contract, part of any contract or warranty.

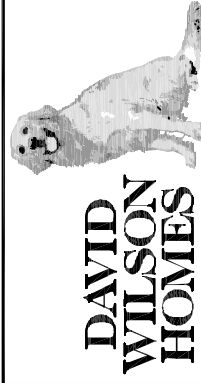

Date:
Jan 11

Description:
Please refer to Data Sheet for full revisions.

Rev:
C

House Type: P331--R5
Description: Planning 'Green Edge'
Site/Marketing Name:
Scale: 1:100 Date: JUNE 08 Drawn: AR Checked: DH Spec: A3
Site Ref:



FRONT ELEVATION

P331--R5




SIDE ELEVATION

P331--R5


REAR ELEVATION

P331--R5

REFER TO PLANNING LAYOUT DWG. NO.
ST-02-12 FOR CHIMNEY LOCATIONS

 

WARNING TO HOUSE-PURCHASERS: Property Misdescriptions Act 1991
Buyers are warned that this is a working drawing and the contents of this drawing may be subject to change at any time and alterations and variations can occur during the progress of the build process. As such the layout, form, content and dimensions of the finished construction may differ materially from those shown. Whilst we make every effort to ensure our drawings are up to date there may from time to time be an unavoidable delay in updating these due to changes in regulations and/or re-planning. Purchasers are advised to check with the Sales Adviser whether any alterations have been made to this drawing. The contents of this drawing do not constitute a contract, part of any contract or warranty.

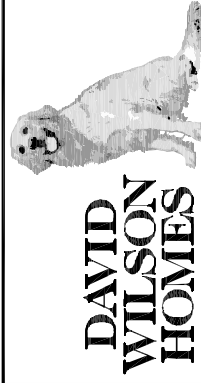

Date:
Jan 11

Description:
Please refer to Data Sheet for full revisions.

Rev:
C

House Type: P331--R5
Description: Planning 'Village Core'
Site/Marketing Name:
Scale: 1:100 Date: JUNE 08 Drawn: AR Checked: DH Spec: A3
Site Ref:




FRONT ELEVATION
P331--R5




SIDE ELEVATION
P331--R5

REAR ELEVATION
P331--R5

REFER TO PLANNING LAYOUT DWG. NO.
ST-02-12 FOR CHIMNEY LOCATIONS

 

WARNING TO HOUSE-PURCHASERS: Property Misdescriptions Act 1991
Buyers are warned that this is a working drawing and the contents of this drawing may be subject to change at any time and alterations and variations can occur during the progress of the build process. As such the layout, form, content and dimensions of the finished construction may differ materially from those shown. Whilst we make every effort to ensure our drawings are up to date there may from time to time be an unavoidable delay in updating these due to changes in regulations and/or re-planning. Purchasers are advised to check with the Sales Adviser whether any alterations have been made to this drawing. The contents of this drawing do not constitute a contract, part of any contract or warranty.

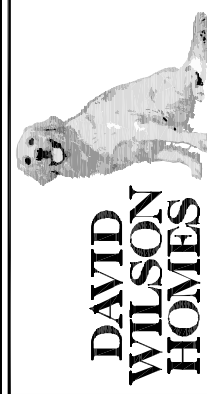


Date:
Jan 11

Description:
Please refer to Data Sheet for full revisions.


Rev:
C

House Type: **P331--R5**
Description: **Planning 'Conservation'**
Site/Marketing Name: Site Ref:
Scale: 1:100 Date: JUNE 08 Drawn: AR Checked: DH Spec: A3

WARNING TO HOUSE-PURCHASERS. Property Misdescriptions Act 1991
Buyers are warned that this is a working drawing and the contents of this drawing may be subject to change at any time and alterations and variations can occur during the progress of the build process. As such the layout, form, content and dimensions of the finished construction may differ materially from those shown. Whilst we make every effort to ensure our drawings are up to date there may from time to time be an unavoidable delay in updating these due to changes in regulations and/or re-planning. Purchasers are advised to check with the Sales Adviser whether any alterations have been made to this drawing. The contents of this drawing do not constitute a contract, part of any contract or warranty.

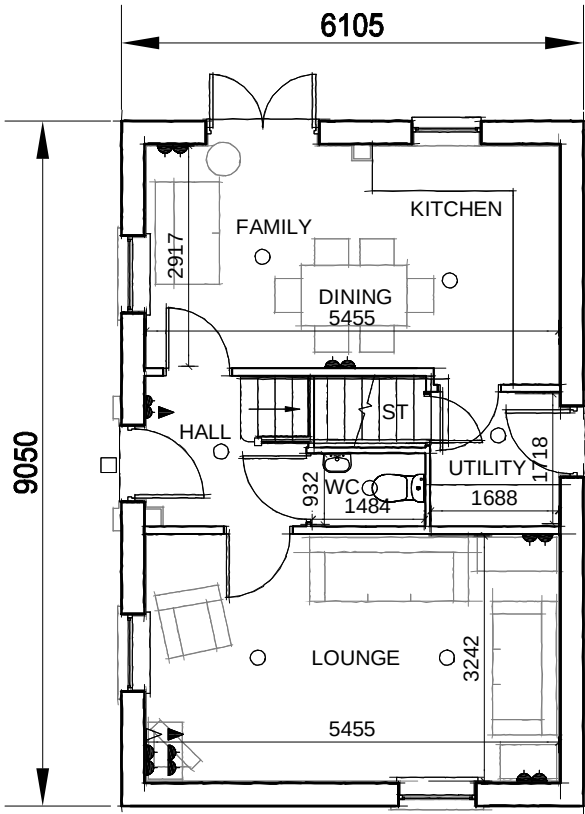

GROUND FLOOR PLAN
P341-D5

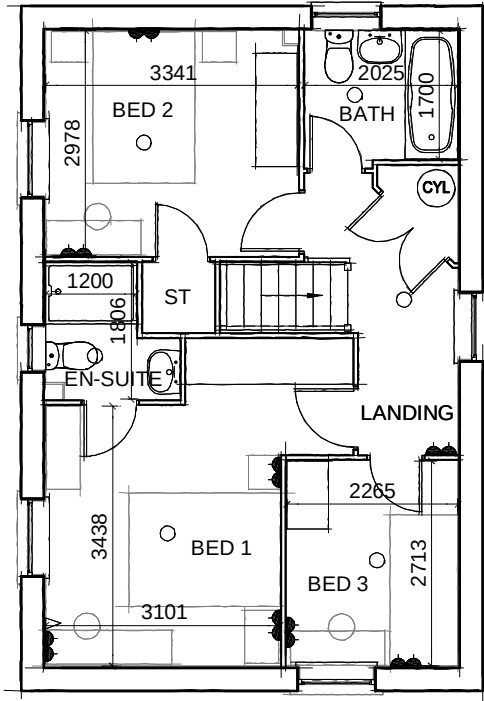

FIRST FLOOR PLAN
P341-D5

REFER TO PLANNING LAYOUT DWG. NO.
ST-02-12 FOR CHIMNEY LOCATIONS



<div>DAVID WILSON HOMES</div>			
Date: Apr 12			
Description: Please refer to Data Sheet for full revisions.			
Rev: K			
House Type: P341--D5	Description: Planning 'Plans'	Site Ref:	
Scale: 1:100	Date: Apr 08	Drawn: MH	Checked: PS
			Spec: A2



FRONT ELEVATION
P341--D5



REAR ELEVATION
P341--D5



SIDE ELEVATION
P341--D5



SIDE ELEVATION
P341--D5

REFER TO PLANNING LAYOUT DWG. NO.
ST-02-12 FOR CHIMNEY LOCATIONS



WARNING TO HOUSE-PURCHASERS: Property Misdescriptions Act 1991
Buyers are warned that this is a working drawing and the contents of this drawing may be subject to change at any time and alterations and variations can occur during the progress of the build process. As such the layout, form, content and dimensions of the finished construction may differ materially from those shown. Whilst we make every effort to ensure our drawings are up to date there may from time to time be an unavoidable delay in updating these due to changes in regulations and/or re-planning. Purchasers are advised to check with the Sales Adviser whether any alterations have been made to this drawing. The contents of this drawing do not constitute a contract, part of any contract or warranty.

**DAVID
WILSON
HOMES**

Date:
Feb 12

Description:
Please refer to Data Sheet for full revisions.

Rev:
G

House Type: **P341--D5**

Description: **Planning 'Village Core'**

Site/Marketing Name:

Scale: 1:100

Site Ref:


Checked: PS

Drawn: MH


Date: Apr 08

Spec: A2

WARNING TO HOUSE-PURCHASERS. Property Misdescriptions Act 1991
Buyers are warned that this is a working drawing and the contents of this drawing may be subject to change at any time and alterations and variations can occur during the progress of the build process. As such the layout, form, content and dimensions of the finished construction may differ materially from those shown. Whilst we make every effort to ensure our drawings are up to date there may from time to time be an unavoidable delay in updating these due to changes in regulations and/or re-planning. Purchasers are advised to check with the Sales Adviser whether any alterations have been made to this drawing. The contents of this drawing do not constitute a contract, part of any contract or warranty.

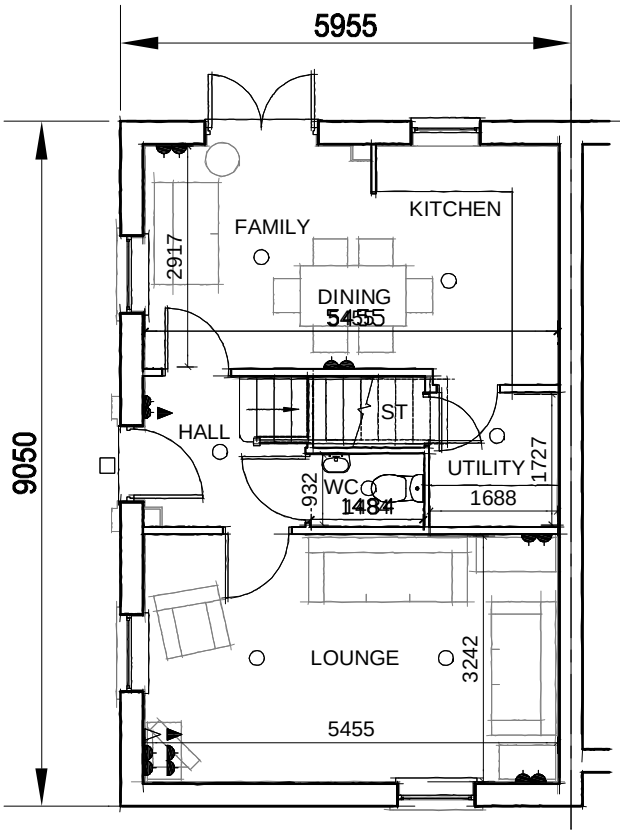

GROUND FLOOR PLAN
P341-E-5

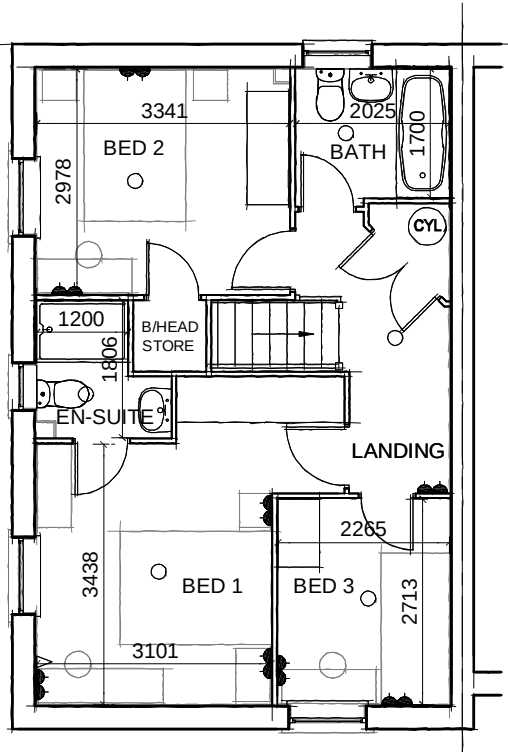

FIRST FLOOR PLAN
P341-E-5

REFER TO PLANNING LAYOUT DWG. NO.
ST-02-12 FOR CHIMNEY LOCATIONS



House Type: P341-E-5

Description: Planning 'Plans'

Site/Marketing Name:

Scale: 1:100

Date: Apr 08

Drawn: MH

Checked: PS

Site Ref:

Spec: A3


Rev:

J

Description:
Please refer to Data Sheet for full revisions.

Date:

Apr 12

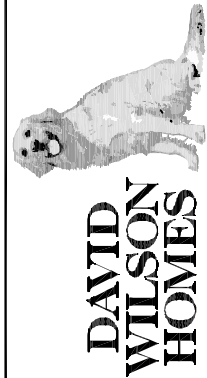




FRONT ELEVATION
P341-E-5



SIDE ELEVATION
P341-E-5

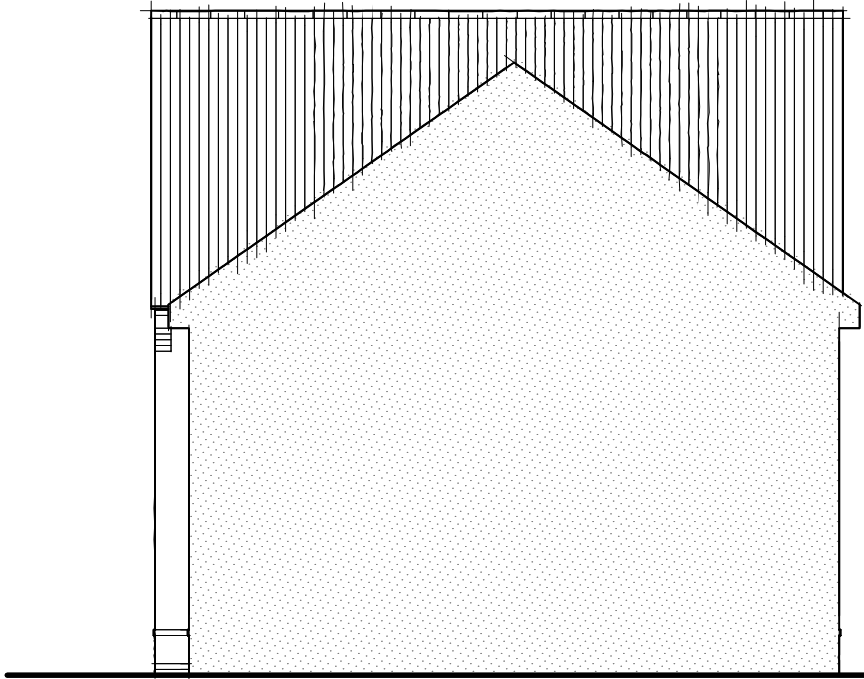

REAR ELEVATION
P341-E-5



SIDE ELEVATION
P341-E-5

REFER TO PLANNING LAYOUT DWG. NO.
ST-02-12 FOR CHIMNEY LOCATIONS



WARNING TO HOUSE-PURCHASERS. Property Misdescriptions Act 1991
Buyers are warned that this is a working drawing and the contents of this drawing may be subject to change at any time and alterations and variations can occur during the progress of the build process. As such the layout, form, content and dimensions of the finished construction may differ materially from those shown. Whilst we make every effort to ensure our drawings are up to date there may from time to time be an unavoidable delay in updating these due to changes in regulations and/or re-planning. Purchasers are advised to check with the Sales Adviser whether any alterations have been made to this drawing. The contents of this drawing do not constitute a contract, part of any contract or warranty.

**DAVID
WILSON
HOMES**

Date:
Feb 12

Description:
Please refer to Data Sheet for full revisions

Rev:
F

House Type: **P341-E-5**

Description: **Planning 'Green Edge'**

Site/Marketing Name:

Scale: 1:100 Date: Apr 08 Drawn: MH Checked: PS Spec: A3


Site Ref:



FRONT ELEVATION
P341-E-5



SIDE ELEVATION
P341-E-5

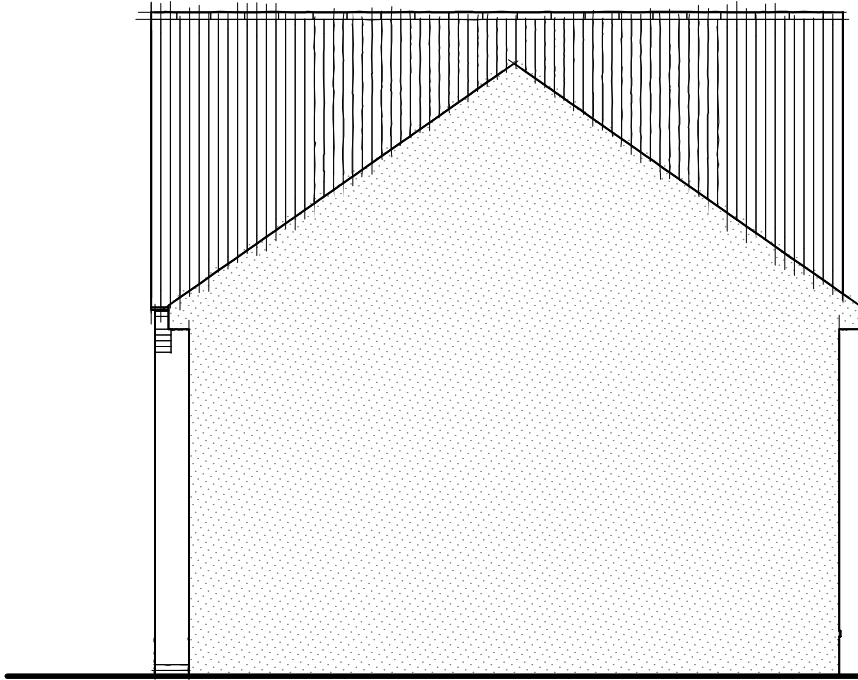

REAR ELEVATION
P341-E-5



SIDE ELEVATION
P341-E-5

REFER TO PLANNING LAYOUT DWG. NO.
ST-02-12 FOR CHIMNEY LOCATIONS



WARNING TO HOUSE-PURCHASERS. Property Misdemeanors Act 1991
Buyers are warned that this is a working drawing and the contents of this drawing may be subject to change at any time and alterations and variations can occur during the progress of the build process. As such the layout, form, content and dimensions of the finished construction may differ materially from those shown. Whilst we make every effort to ensure our drawings are up to date there may from time to time be an unavoidable delay in updating these due to changes in regulations and/or re-planning. Purchasers are advised to check with the Sales Adviser whether any alterations have been made to this drawing. The contents of this drawing do not constitute a contract, part of any contract or warranty.

**DAVID
WILSON
HOMES**

Date:
Feb 12

Description:
Please refer to Data Sheet for full revisions


Rev:
F

House Type: **P341-E-5**

Description: **Planning 'Village Core'**

Site/Marketing Name:


Scale: 1:100 Date: Apr 08 Drawn: MH Checked: PS Spec: A3

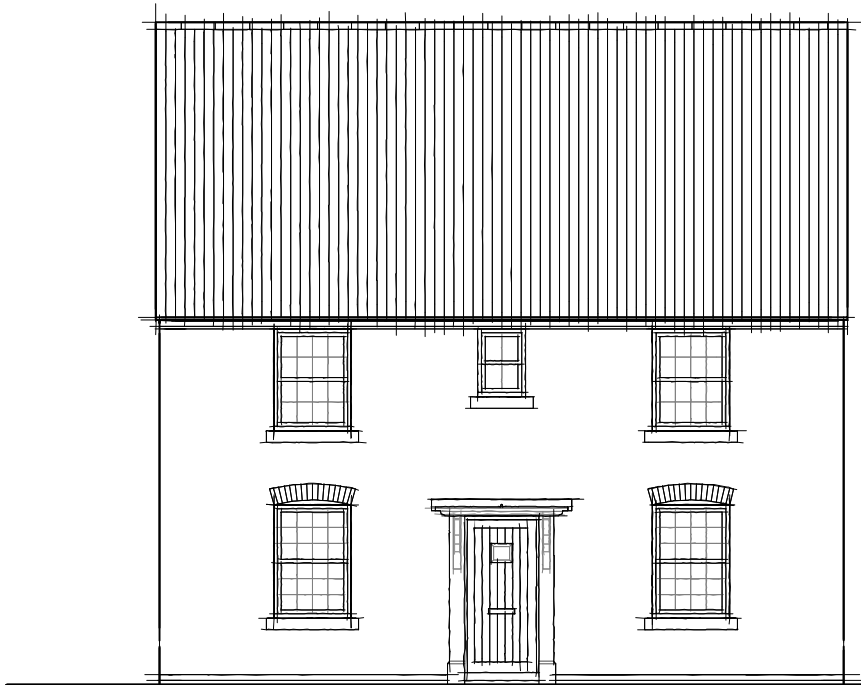

FRONT ELEVATION
P341-E-5



SIDE ELEVATION
P341-E-5

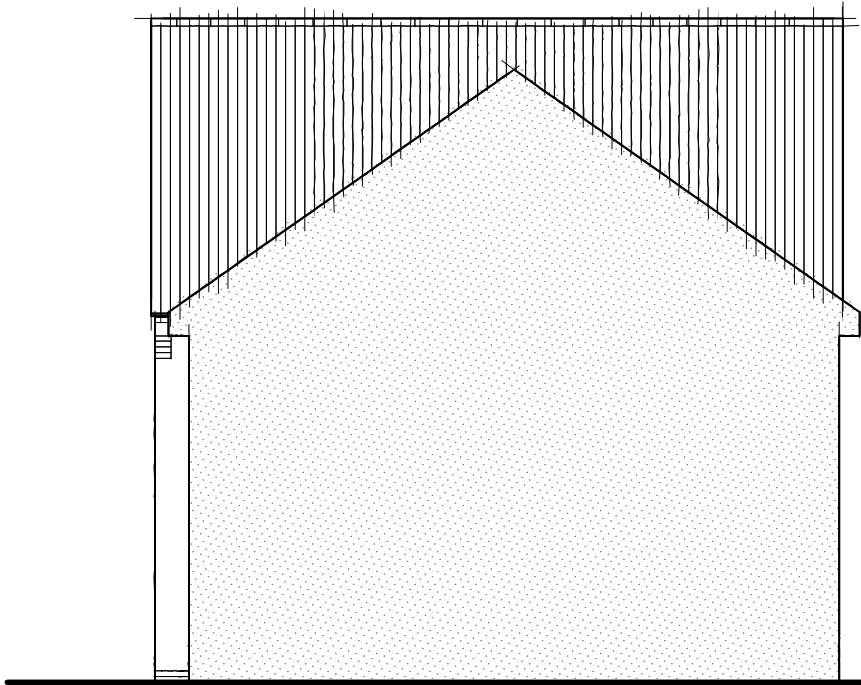

REAR ELEVATION
P341-E-5



SIDE ELEVATION
P341-E-5


REFER TO PLANNING LAYOUT DWG. NO.
ST-02-12 FOR CHIMNEY LOCATIONS




WARNING TO HOUSE-PURCHASERS. Property Misdemeanors Act 1991
Buyers are warned that this is a working drawing and the contents of this drawing
may be subject to change at any time and alterations and variations can occur
during the progress of the build process. As such the layout, form, content and
dimensions of the finished construction may differ materially from those shown.
Whilst we make every effort to ensure our drawings are up to date there may from
time to time be an unavoidable delay in updating these due to changes in
regulations and/or re-planning. Purchasers are advised to check with the Sales
Adviser whether any alterations have been made to this drawing. The contents of
this drawing do not constitute a contract, part of any contract or warranty.

<div><div>DAVID WILSON HOMES</div></div>				Date: Feb 12			
Description: Please refer to Data Sheet for full revisions				Rev: F			
House Type: P341-E-5		Description: Planning 'Mews'		Site Ref:		Spec: A3	
Site/Marketing Name:		Date: Apr 08		Drawn: MH		Checked: PS	
Scale: 1:100		Date: Apr 08		Drawn: MH		Checked: PS	

WARNING TO HOUSE-PURCHASERS. Property Misdescriptions Act 1991
Buyers are warned that this is a working drawing and the contents of this drawing may be subject to change at any time and alterations and variations can occur during the progress of the build process. As such the layout, form, content and dimensions of the finished construction may differ materially from those shown. Whilst we make every effort to ensure our drawings are up to date there may from time to time be an unavoidable delay in updating these due to changes in regulations and/or re-planning. Purchasers are advised to check with the Sales Adviser whether any alterations have been made to this drawing. The contents of this drawing do not constitute a contract, part of any contract or warranty.

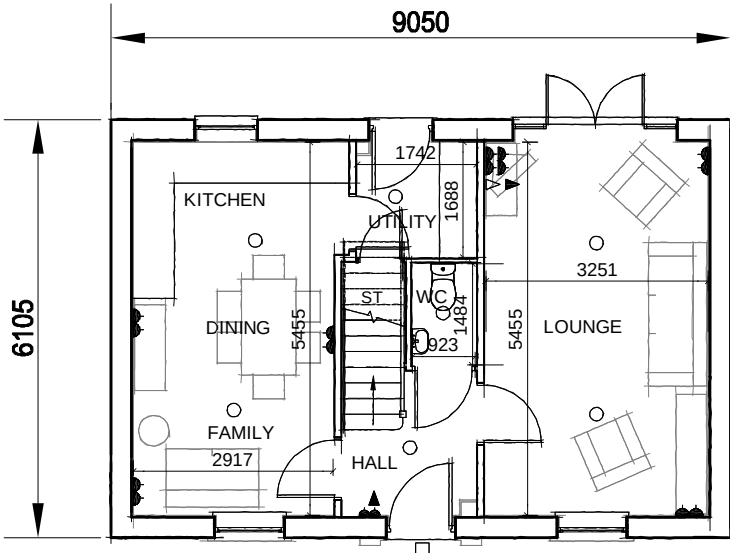

GROUND FLOOR PLAN
P341-WD5

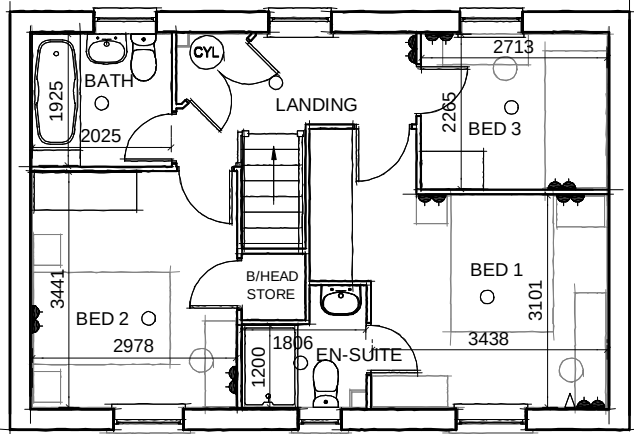

FIRST FLOOR PLAN
P341-WD5

REFER TO PLANNING LAYOUT DWG. NO.
ST-02-12 FOR CHIMNEY LOCATIONS




House Type: P341-WD5		Date: Apr 12	
Description: Planning 'Plans'		Description: Please refer to Data Sheet for full revisions.	
Site/Marketing Name:		Rev: 1	
Scale: 1:100	Date: Apr 08	Drawn: MH	Checked: PS
		Site Ref:	Spec: A2






FRONT ELEVATION
P341-WD5

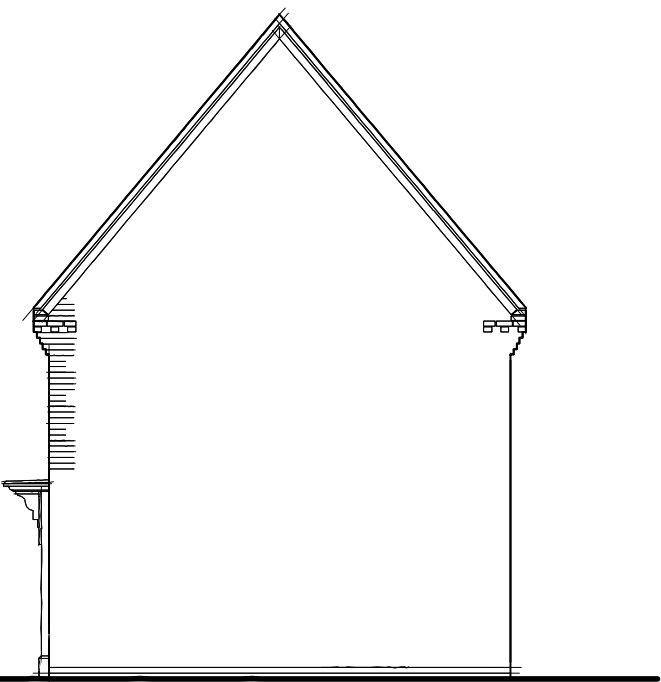

SIDE ELEVATION
P341-WD5



REAR ELEVATION
P341-WD5

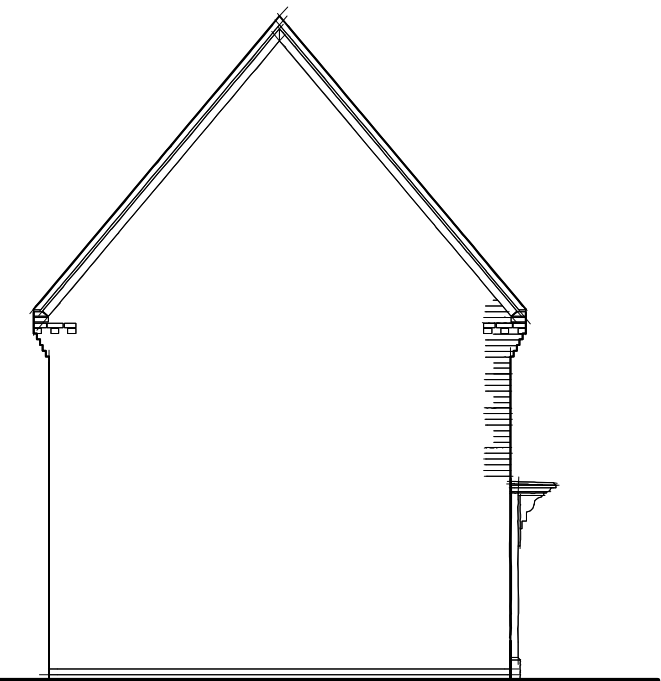

SIDE ELEVATION
P341-WD5

REFER TO PLANNING LAYOUT DWG. NO.
ST-02-12 FOR CHIMNEY LOCATIONS



WARNING TO HOUSE-PURCHASERS. Property Misdescriptions Act 1991
Buyers are warned that this is a working drawing and the contents of this drawing may be subject to change at any time and alterations and variations can occur during the progress of the build process. As such the layout, form, content and dimensions of the finished construction may differ materially from those shown. Whilst we make every effort to ensure our drawings are up to date there may from time to time be an unavoidable delay in updating these due to changes in regulations and/or re-planning. Purchasers are advised to check with the Sales Adviser whether any alterations have been made to this drawing. The contents of this drawing do not constitute a contract, part of any contract or warranty.

**DAVID
WILSON
HOMES**

Date:
Feb 12

Description:
Please refer to Data Sheet for full revisions.

Rev:
E

House Type: **P341-WD5**
Description: **Planning ' Village Core'**
Site/Marketing Name:
Scale: 1:100

Site Ref:
Checked: PS
Drawn: MH
Date: Apr 08

Spec: A2



FRONT ELEVATION
P341-WD5

SIDE ELEVATION
P341-WD5



REAR ELEVATION
P341-WD5

SIDE ELEVATION
P341-WD5

REFER TO PLANNING LAYOUT DWG. NO.
ST-02-12 FOR CHIMNEY LOCATIONS



WARNING TO HOUSE-PURCHASERS. Property Misdescriptions Act 1991
Buyers are warned that this is a working drawing and the contents of this drawing may be subject to change at any time and alterations and variations can occur during the progress of the build process. As such the layout, form, content and dimensions of the finished construction may differ materially from those shown. Whilst we make every effort to ensure our drawings are up to date there may from time to time be an unavoidable delay in updating these due to changes in regulations and/or re-planning. Purchasers are advised to check with the Sales Adviser whether any alterations have been made to this drawing. The contents of this drawing do not constitute a contract, part of any contract or warranty.



**DAVID
WILSON
HOMES**

Date:
Feb 12

Description:
Please refer to Data Sheet for full revisions.

Rev:
E

House Type: **P341-WD5**

Description: **Planning ' Mews'**

Site/Marketing Name:

Scale: 1:100

Site Ref:

Checked: PS

Drawn: MH

Date: Apr 08

Spec: A2



FRONT ELEVATION
P341-WD5


SIDE ELEVATION
P341-WD5



REAR ELEVATION
P341-WD5

SIDE ELEVATION
P341-WD5

REFER TO PLANNING LAYOUT DWG. NO.
ST-02-12 FOR CHIMNEY LOCATIONS

 

WARNING TO HOUSE-PURCHASERS. Property Misdescriptions Act 1991
Buyers are warned that this is a working drawing and the contents of this drawing may be subject to change at any time and alterations and variations can occur during the progress of the build process. As such the layout, form, content and dimensions of the finished construction may differ materially from those shown. Whilst we make every effort to ensure our drawings are up to date there may from time to time be an unavoidable delay in updating these due to changes in regulations and/or re-planning. Purchasers are advised to check with the Sales Adviser whether any alterations have been made to this drawing. The contents of this drawing do not constitute a contract, part of any contract or warranty.

DAVID
WILSON
HOMES

Date:
Feb 12

Description:
Please refer to Data Sheet for full revisions.

Rev:
E

House Type: **P341-WD5**

Description: **Planning 'Conservation'**

Site/Marketing Name:

Scale: 1:100


Site Ref:

Checked: PS

Drawn: MH

Date: Apr 08


Spec: A2

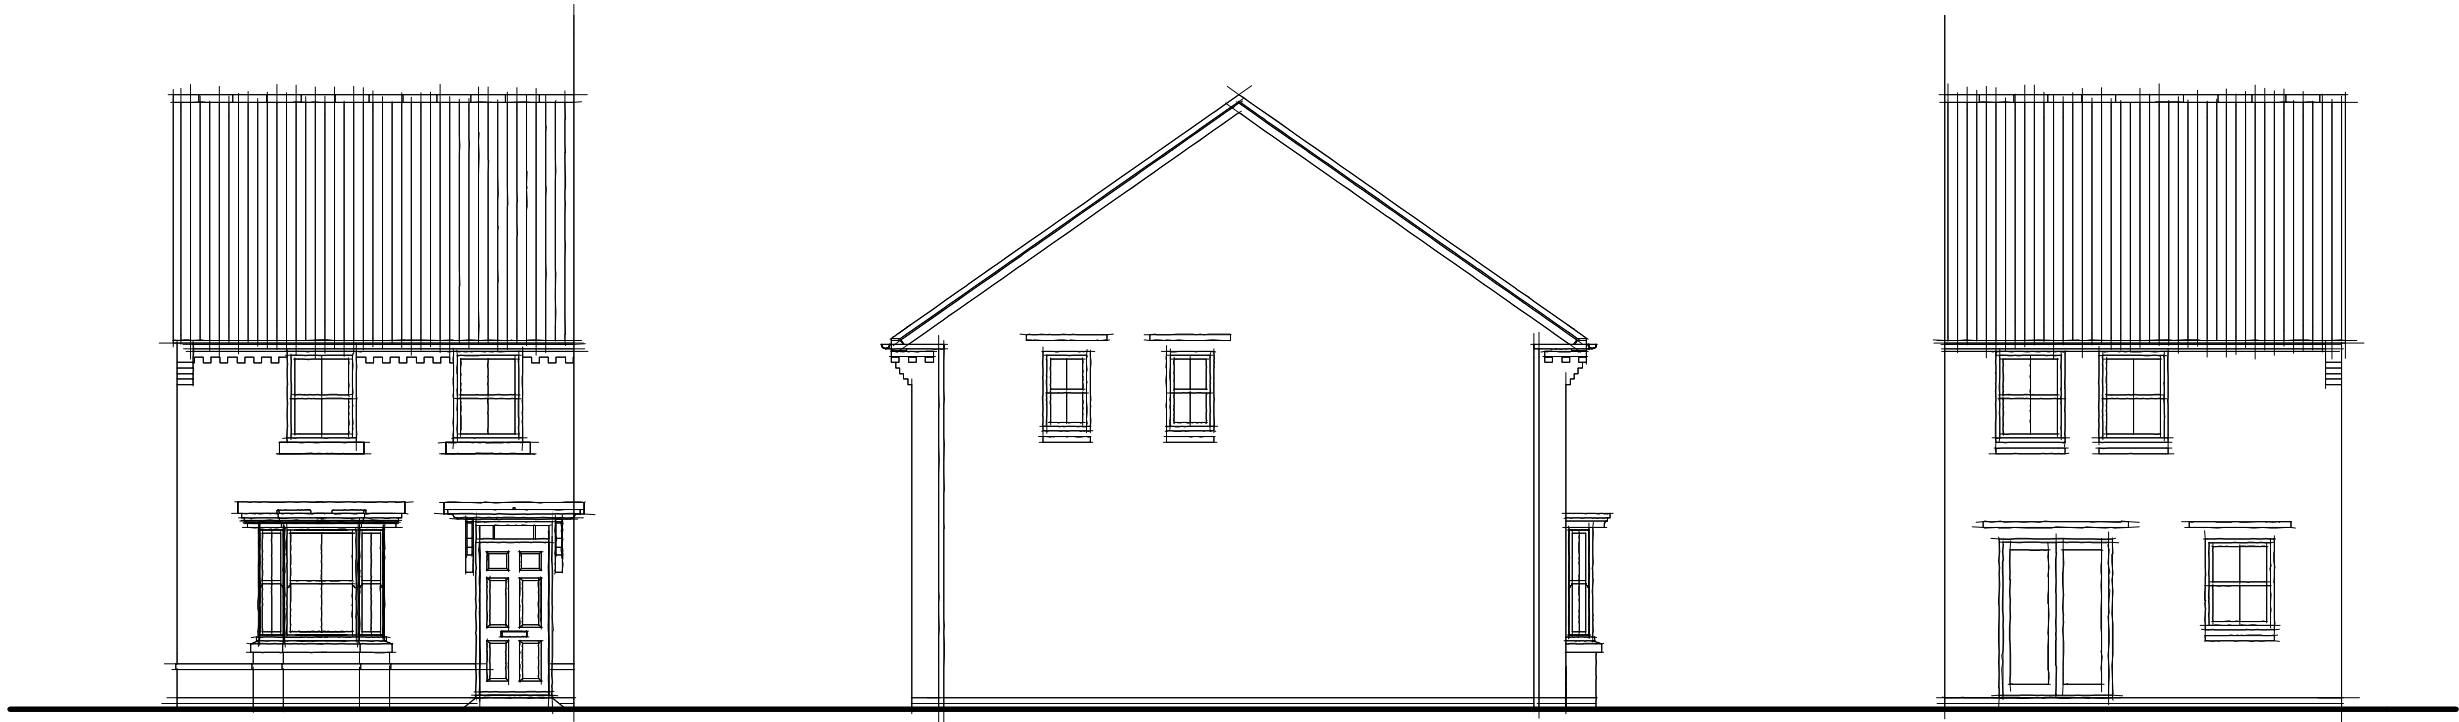


FRONT ELEVATION
P382-EB5

SIDE ELEVATION
P382-EB5

REAR ELEVATION
P382-EB5

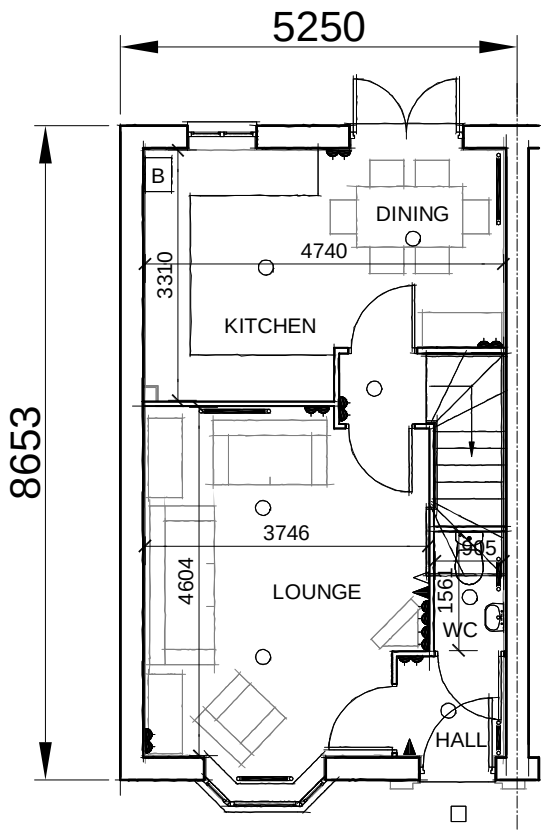

GROUND FLOOR PLAN
P382-EB5

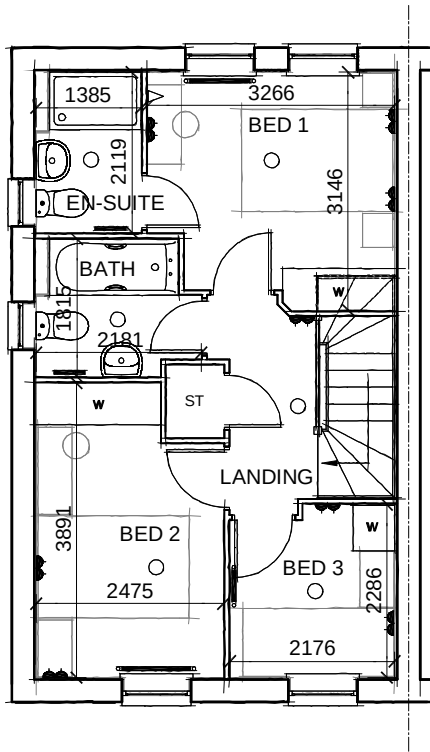

FIRST FLOOR PLAN
P382-EB5

REFER TO PLANNING LAYOUT DWG. NO.
ST-02-12 FOR CHIMNEY LOCATIONS



WARNING TO HOUSE-PURCHASERS. Property Misdescriptions Act 1991
Buyers are warned that this is a working drawing and the contents of this drawing may be subject to change at any time and alterations and variations can occur during the progress of the build process. As such the layout, form, content and dimensions of the finished construction may differ materially from those shown. Whilst we make every effort to ensure our drawings are up to date there may from time to time be an unavoidable delay in updating these due to changes in regulations and/or re-planning. Purchasers are advised to check with the Sales Adviser whether any alterations have been made to this drawing. The contents of this drawing do not constitute a contract, part of any contract or warranty.



**DAVID
WILSON
HOMES**

Date:
Mar 12

Description:
Please refer to Data Sheet for full revisions

Rev:
H


House Type: **P382EB-5**
Description: **Planning ' Green Edge'**
Site Ref:
Site/Marketing Name:
Scale: 1:100 Date: Dec 07 Drawn: RB Checked: DGH Spec: A3




FRONT ELEVATION
P382-EB5

SIDE ELEVATION
P382-EB5

REAR ELEVATION
P382-EB5

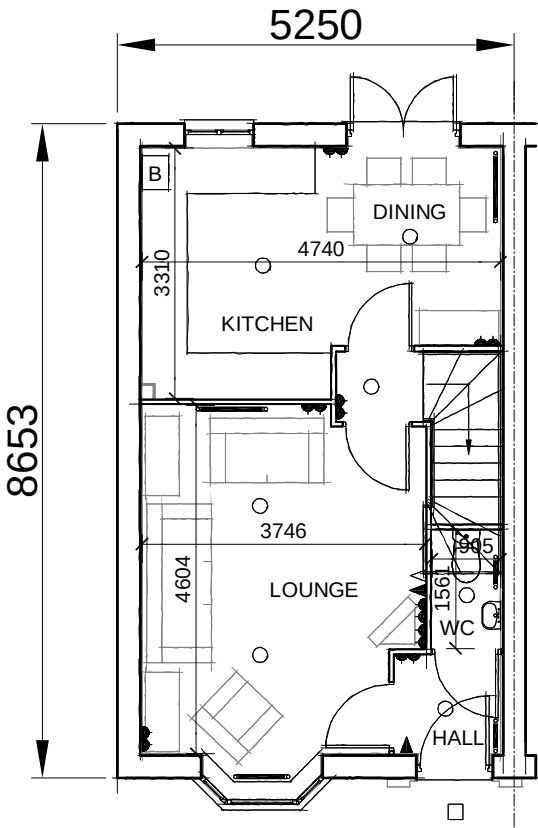

GROUND FLOOR PLAN
P382-EB5

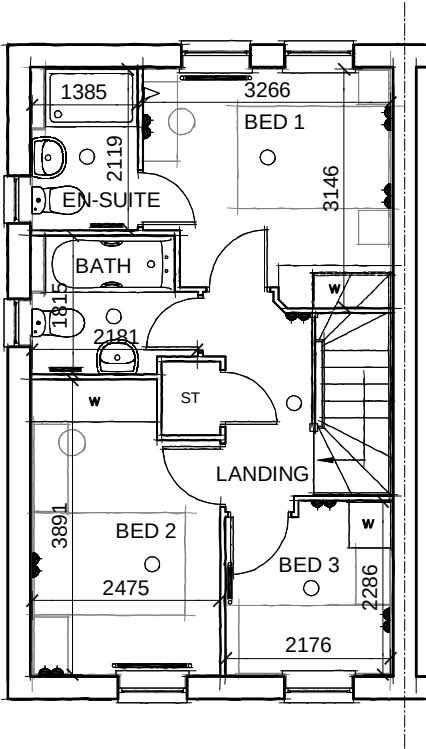

FIRST FLOOR PLAN
P382-EB5

REFER TO PLANNING LAYOUT DWG. NO.
ST-02-12 FOR CHIMNEY LOCATIONS



WARNING TO HOUSE-PURCHASERS. Property Misdescriptions Act 1991
Buyers are warned that this is a working drawing and the contents of this drawing may be subject to change at any time and alterations and variations can occur during the progress of the build process. As such the layout, form, content and dimensions of the finished construction may differ materially from those shown. Whilst we make every effort to ensure our drawings are up to date there may from time to time be an unavoidable delay in updating these due to changes in regulations and/or re-planning. Purchasers are advised to check with the Sales Adviser whether any alterations have been made to this drawing. The contents of this drawing do not constitute a contract, part of any contract or warranty.




**DAVID
WILSON
HOMES**

Date:
Mar 12

Description:
Please refer to Data Sheet for full revisions

Rev:
H


House Type: **P382EB-5**
Description: **Planning ' Village Core'**
Site/Marketing Name: Site Ref:
Scale: 1:100 Date: Dec 07 Drawn: RB Checked: DGH Spec: A3

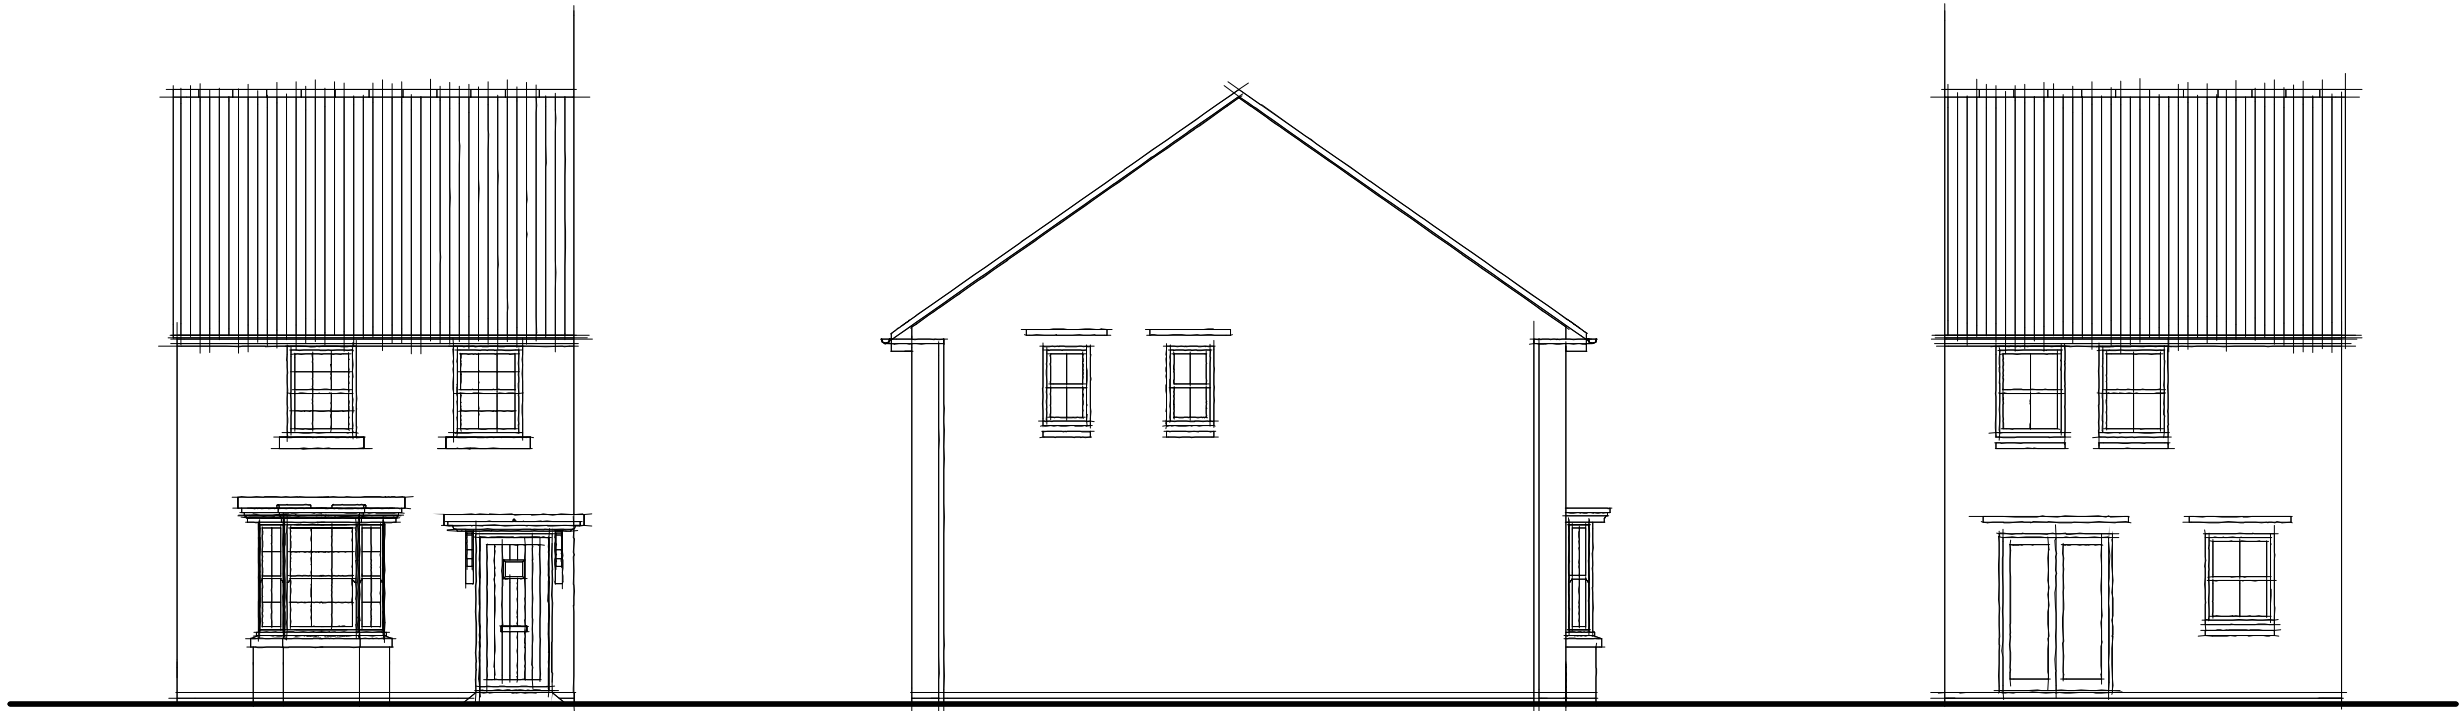


FRONT ELEVATION
P382-EB5

SIDE ELEVATION
P382-EB5

REAR ELEVATION
P382-EB5

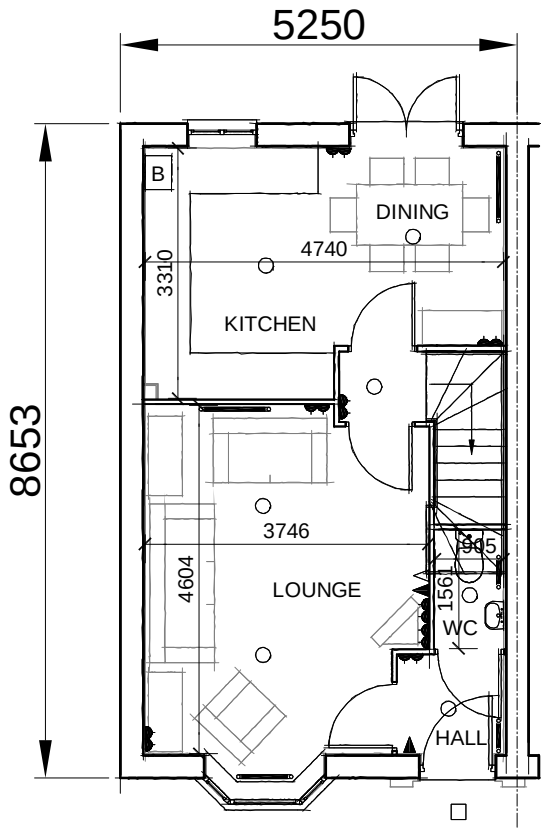

GROUND FLOOR PLAN
P382-EB5

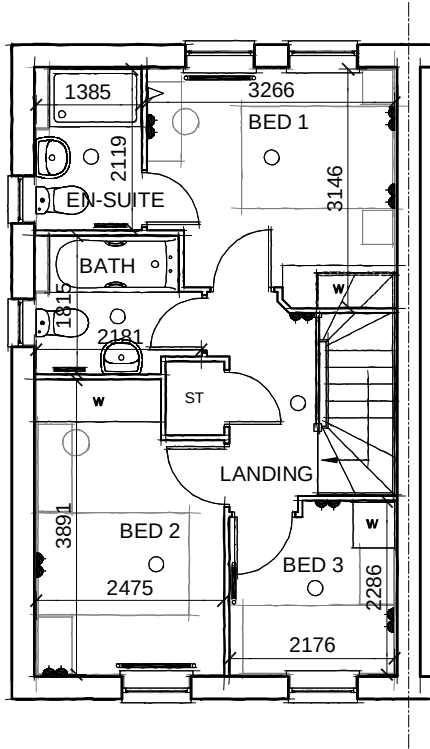

FIRST FLOOR PLAN
P382-EB5

REFER TO PLANNING LAYOUT DWG. NO.
ST-02-12 FOR CHIMNEY LOCATIONS



WARNING TO HOUSE-PURCHASERS. Property Misdescriptions Act 1991
Buyers are warned that this is a working drawing and the contents of this drawing may be subject to change at any time and alterations and variations can occur during the progress of the build process. As such the layout, form, content and dimensions of the finished construction may differ materially from those shown. Whilst we make every effort to ensure our drawings are up to date there may from time to time be an unavoidable delay in updating these due to changes in regulations and/or re-planning. Purchasers are advised to check with the Sales Adviser whether any alterations have been made to this drawing. The contents of this drawing do not constitute a contract, part of any contract or warranty.

House Type: **P382EB-5**

Description: **Planning 'Mews'**

Site/Marketing Name:

Site Ref:

Scale: 1:100

Date: Dec 07

Drawn: RB


Checked: DGH


Spec: A3

Description:
Please refer to Data Sheet for full revisions


Rev:
H

Date:
Mar 12

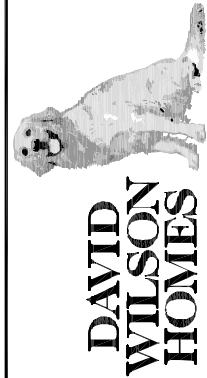


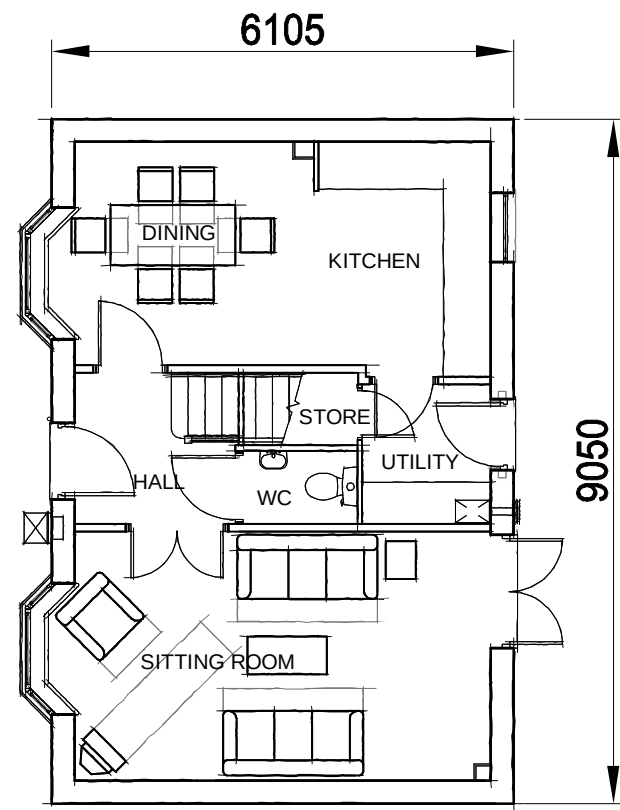


GROUND FLOOR PLAN

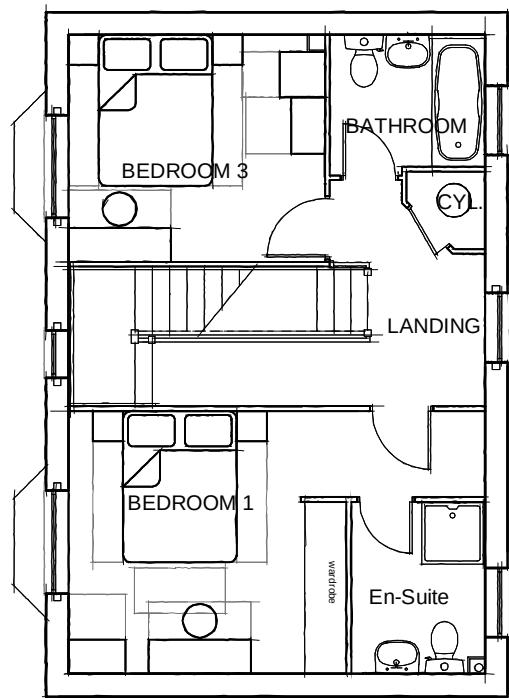

FIRST FLOOR PLAN

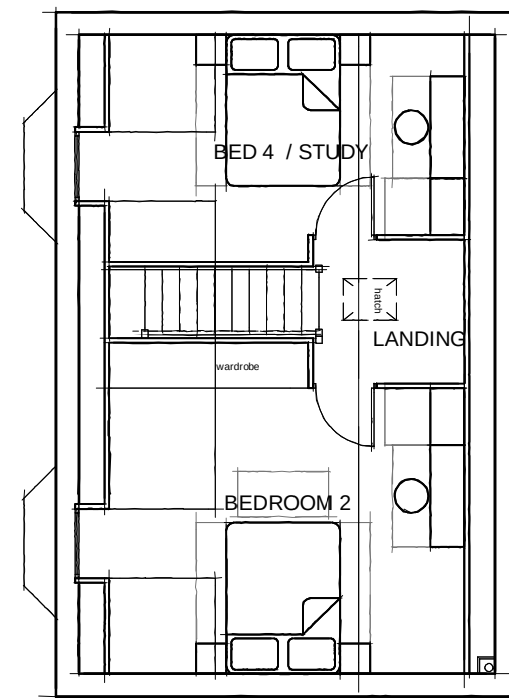

SECOND FLOOR PLAN

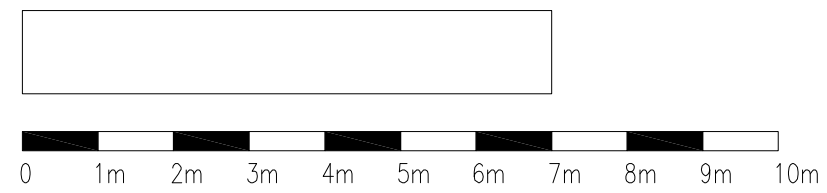

WARNING TO HOUSE-PURCHASERS. Property Misdescriptions Act 1991
Buyers are warned that this is a working drawing and the contents of this drawing may be subject to change at any time and alterations and variations can occur during the progress of the build process. As such the layout, form, content and dimensions of the finished construction may differ materially from those shown. Whilst we make every effort to ensure our drawings are up to date there may from time to time be an unavoidable delay in updating these due to changes in regulations and/or re-planning. Purchasers are advised to check with the Sales Adviser whether any alterations have been made to this drawing. The contents of this drawing do not constitute a contract, part of any contract or warranty.

DAVID WILSON HOMES

House Type: **P441 --SP-5**

Description: **Planning 'Plans'**

Site/Marketing Name:

Scale: 1:100 Date: Apr 08 Drawn: MH Checked: PS Site Ref: Spec: A2


Date: Apr 12

Description: Please refer to Data Sheet for full revisions.


Rev: K




FRONT ELEVATION

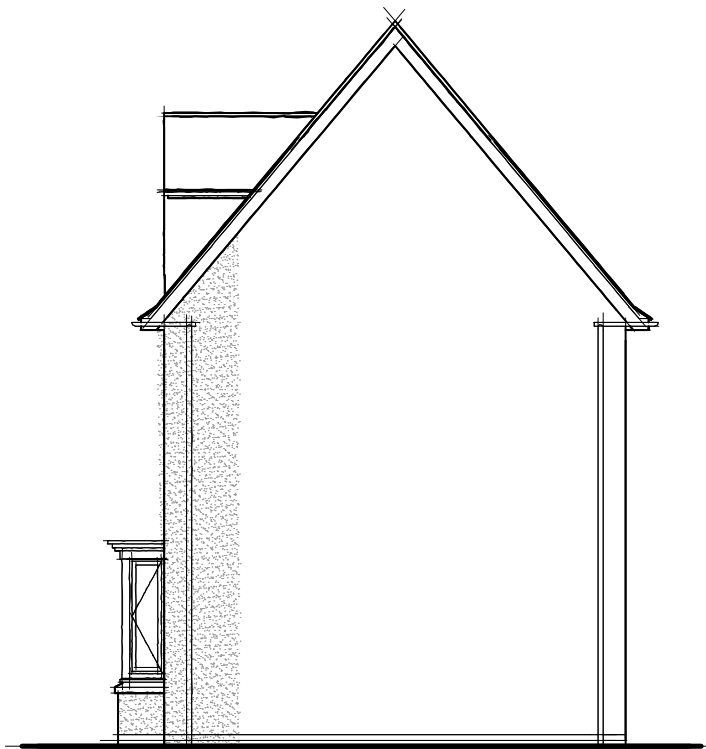

SIDE ELEVATION

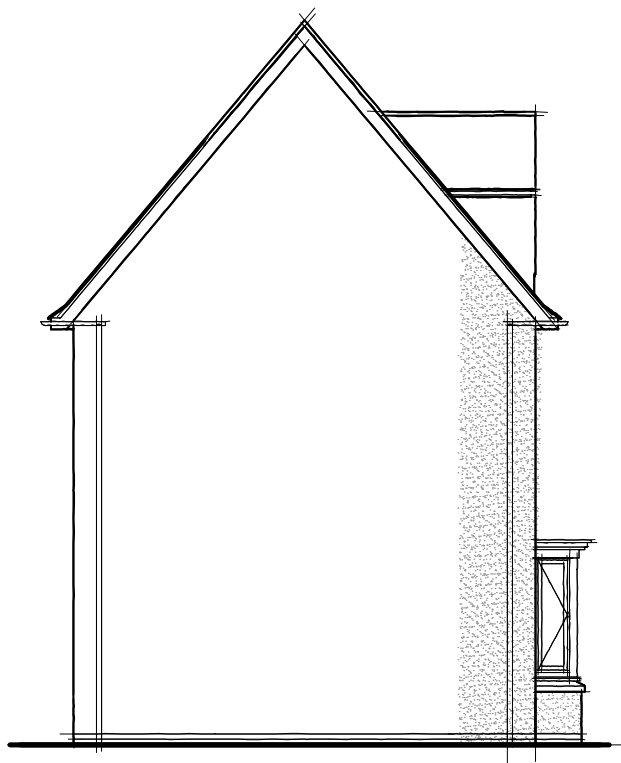

SIDE ELEVATION

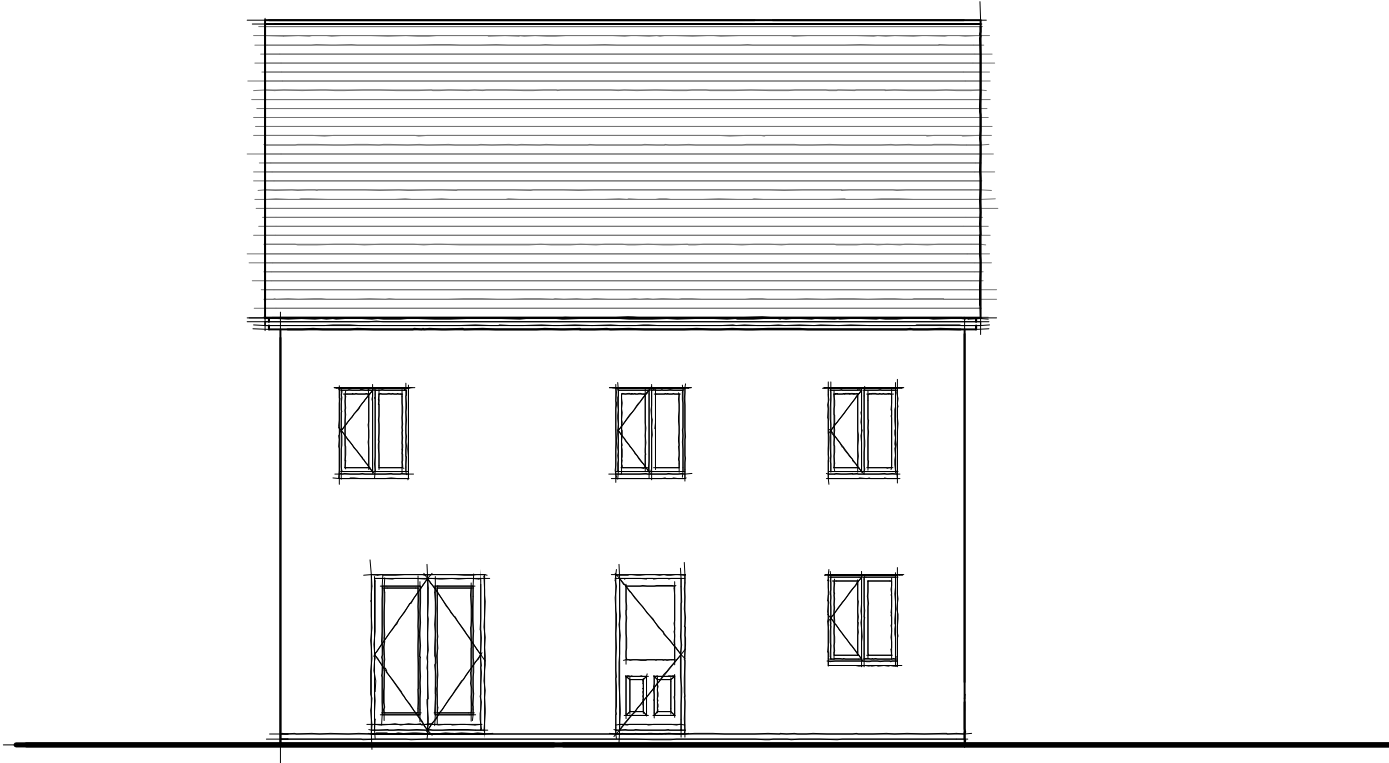

REAR ELEVATION



WARNING TO HOUSE-PURCHASERS. Property Misdemeanors Act 1991
Buyers are warned that this is a working drawing and the contents of this drawing may be subject to change at any time and alterations and variations can occur during the progress of the build process. As such the layout, form, content and dimensions of the finished construction may differ materially from those shown. Whilst we make every effort to ensure our drawings are up to date there may from time to time be an unavoidable delay in updating these due to changes in regulations and/or re-planning. Purchasers are advised to check with the Sales Adviser whether any alterations have been made to this drawing. The contents of this drawing do not constitute a contract, part of any contract or warranty.

DAVID
WILSON
HOMES

Date:
Feb 12

Description:
Please refer to Data Sheet for full revisions.

Rev:
G

House Type: P441 -SP-5


Description: Planning 'Conservation'

Site/Marketing Name: Site Ref:


Scale: 1:100 Date: Apr 08 Drawn: MH Checked: PS Spec: A2




FRONT ELEVATION

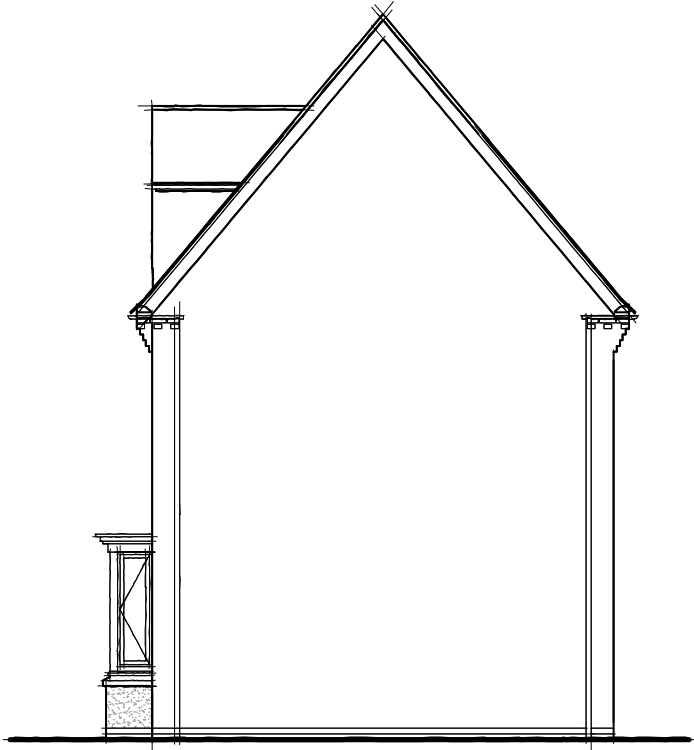

SIDE ELEVATION

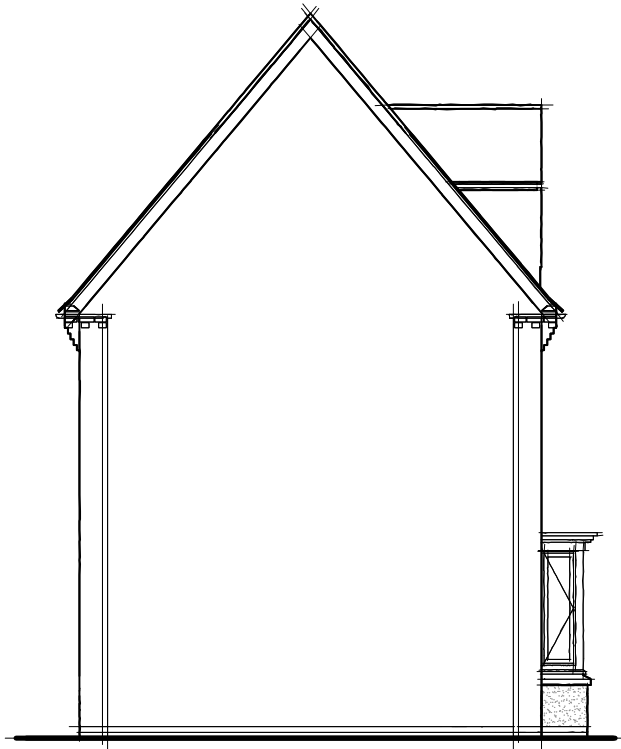

SIDE ELEVATION

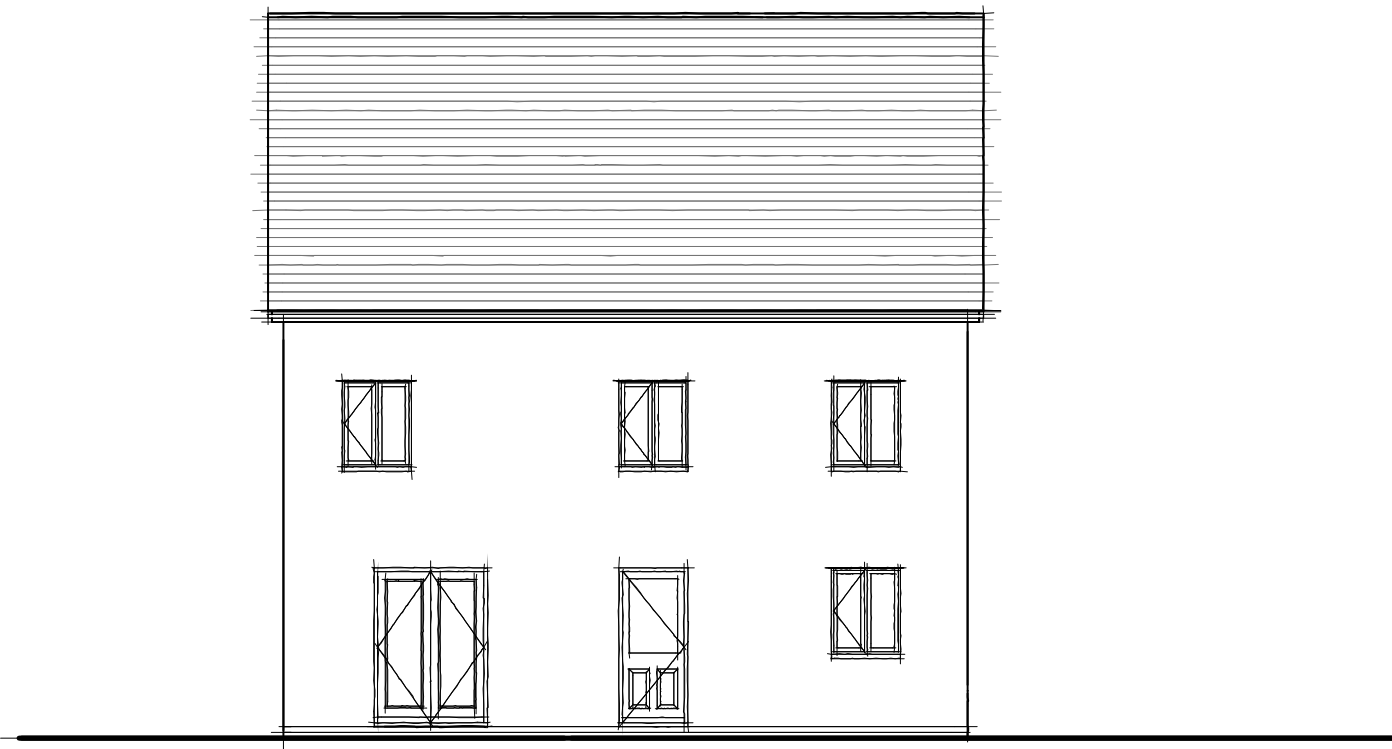

REAR ELEVATION



WARNING TO HOUSE-PURCHASERS. Property Misdemeanors Act 1991
Buyers are warned that this is a working drawing and the contents of this drawing may be subject to change at any time and alterations and variations can occur during the progress of the build process. As such the layout, form, content and dimensions of the finished construction may differ materially from those shown. Whilst we make every effort to ensure our drawings are up to date there may from time to time be an unavoidable delay in updating these due to changes in regulations and/or re-planning. Purchasers are advised to check with the Sales Adviser whether any alterations have been made to this drawing. The contents of this drawing do not constitute a contract, part of any contract or warranty.

DAVID
WILSON
HOMES

Date:
Feb 12

Description:
Please refer to Data Sheet for full revisions.

Rev:
G

House Type: P441 -SP-5

Description: Planning 'Village Core'

Site/Marketing Name:

Scale: 1:100


Site Ref:

Checked: PS


Drawn: MH

Date: Apr 08

Spec: A2

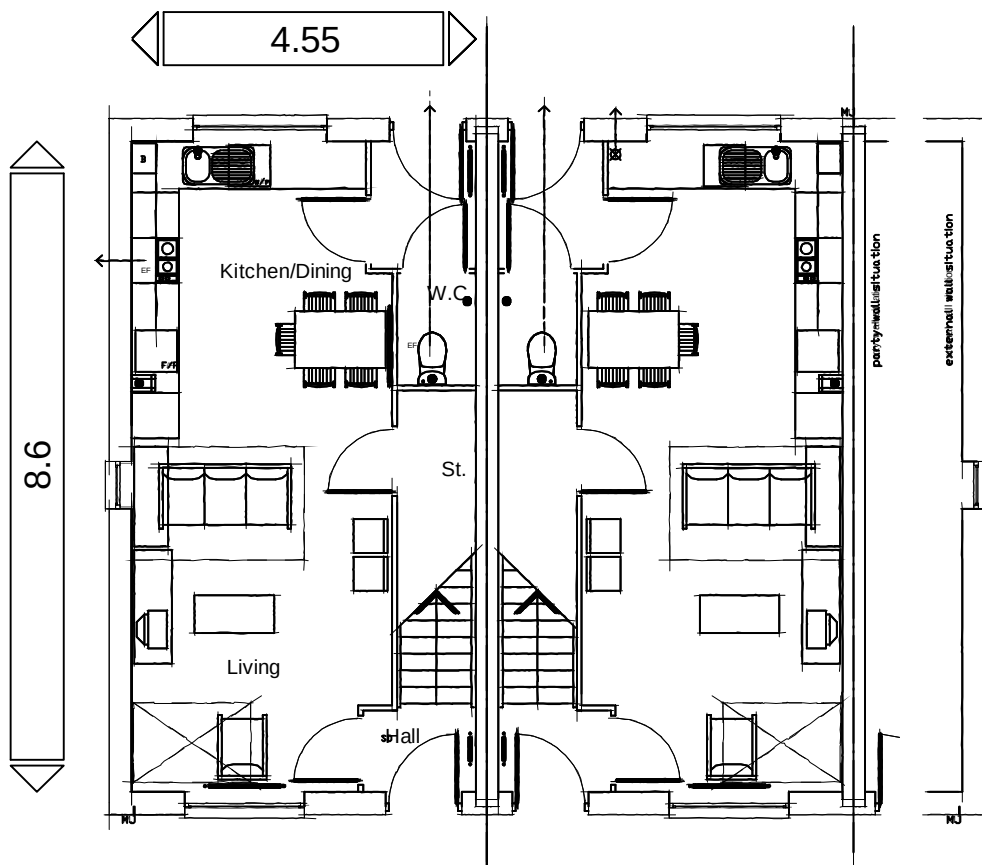

GROUND FLOOR PLAN
SH28---5

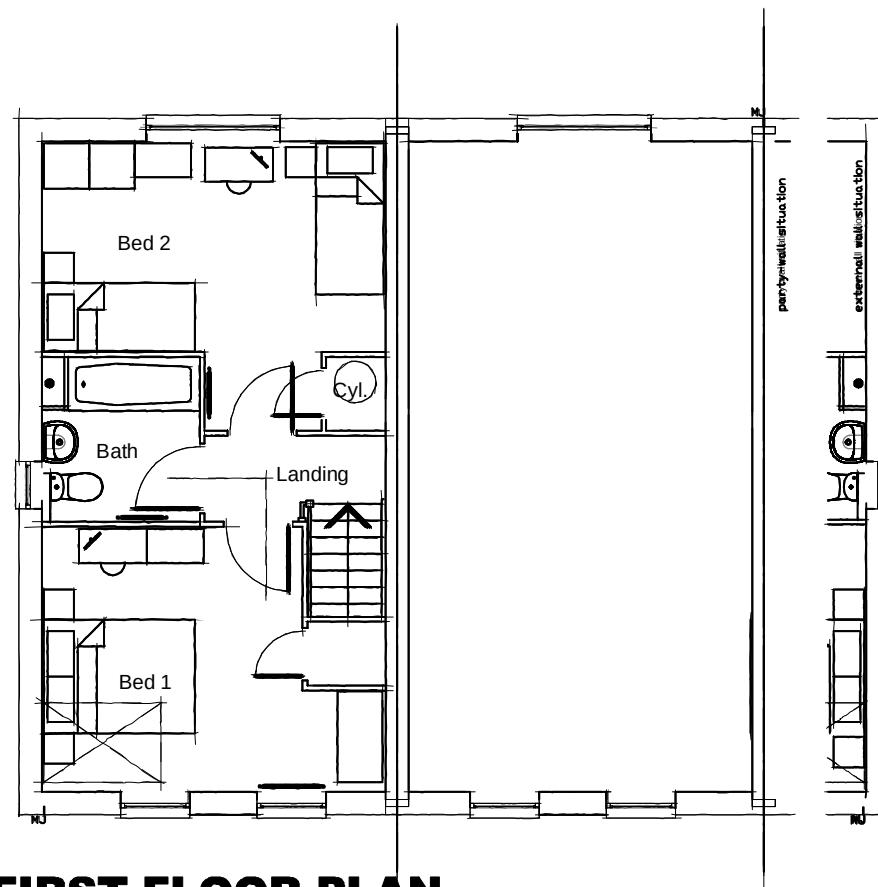

FIRST FLOOR PLAN
SH28---5

CODE 3 HQI

REFER TO PLANNING LAYOUT DWG. NO.
ST-02-12 FOR CHIMNEY LOCATIONS



House Type: **SH28---5**

Description: **Planning Floor Plans**

Site/Marketing Name:

Site Ref:

Scale: 1:100 Date: Sep 11 Drawn: GRT Checked: GDT (N) Spec: A3

Rev:


Description:

Date:






FRONT ELEVATION
SH28---5

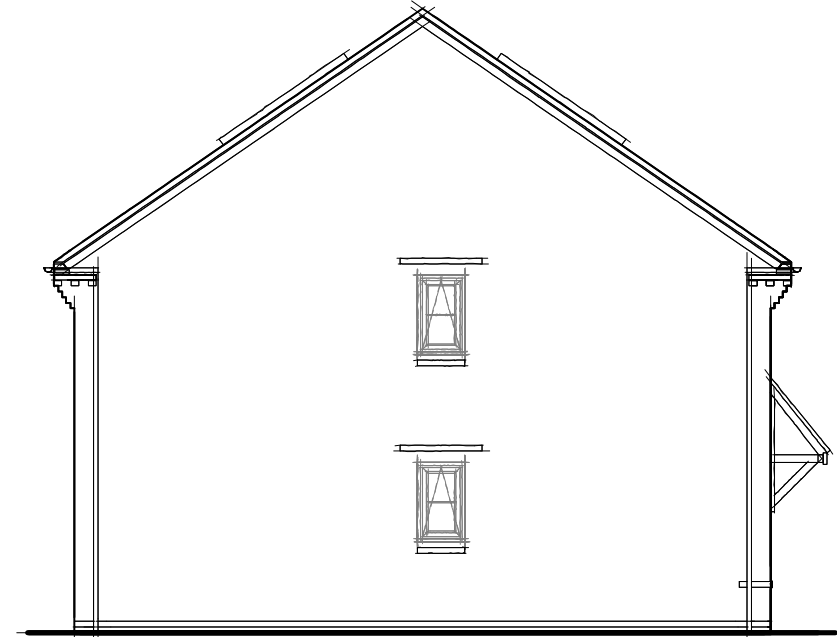

SIDE ELEVATION
SH28---5



REAR ELEVATION
SH28---5

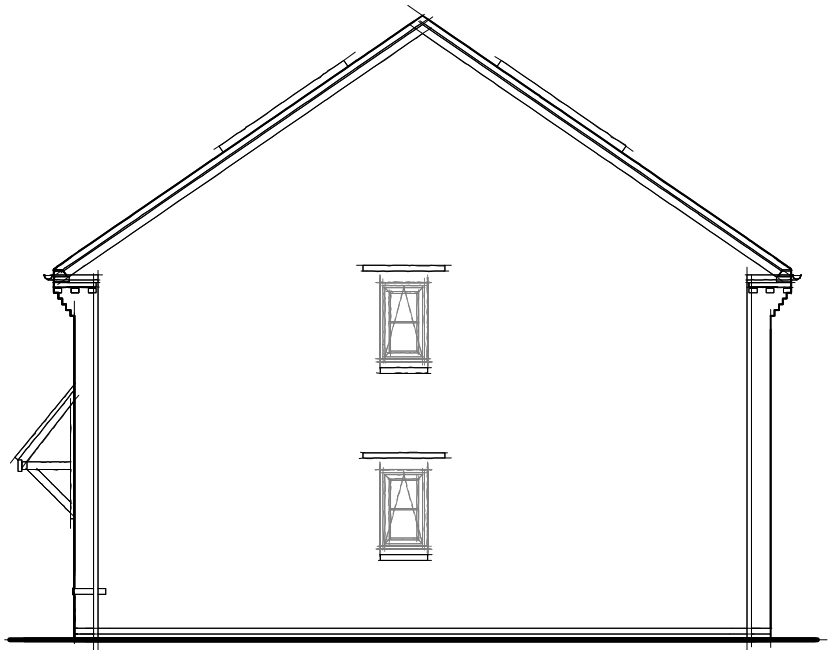

SIDE ELEVATION
SH28---5

REFER TO PLANNING LAYOUT DWG. NO.
ST-02-12 FOR CHIMNEY LOCATIONS



DAVID
WILSON
HOMES

Date:


Description:

Rev:

House Type: **SH28---5**
Description: **Planning 'Village Core'**
Site/Marketing Name: Site Ref:
Scale: 1:100 Date: Sep 11 Drawn: GRT Checked: GDT (N) Spec: A3




FRONT ELEVATION
SH28---5

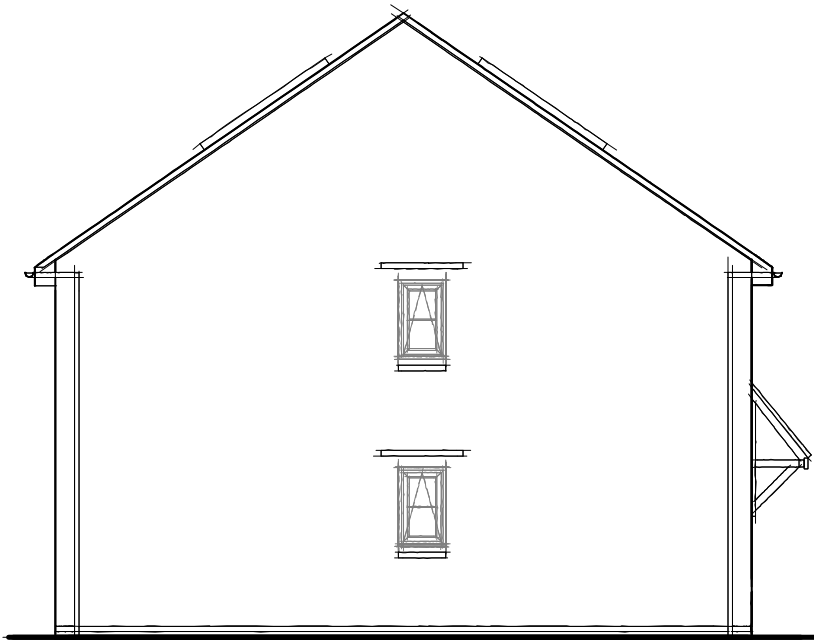

SIDE ELEVATION
SH28---5



REAR ELEVATION
SH28---5

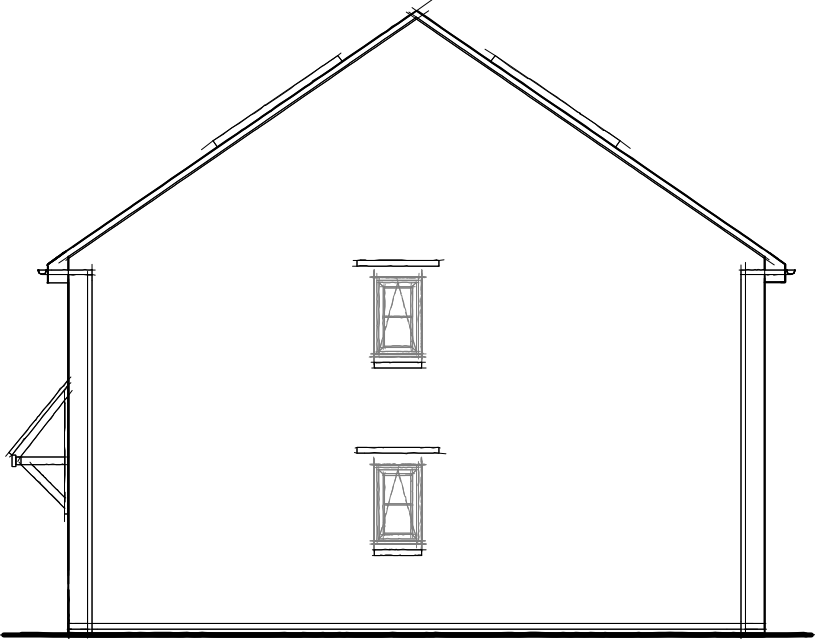


SIDE ELEVATION
SH28---5


REFER TO PLANNING LAYOUT DWG. NO.
ST-02-12 FOR CHIMNEY LOCATIONS



<div>House Type: SH28---5</div> <div>Description: Planning 'Mews'</div> <div>Site/Marketing Name: Planning 'Mews'</div> <div>Scale: 1:100 Date: Sep 11 Drawn: GRT Checked: GDT (N) Spec: A3</div>	<div>DAVID WILSON HOMES</div> <div></div>
	Date:
	Description:
	Rev:

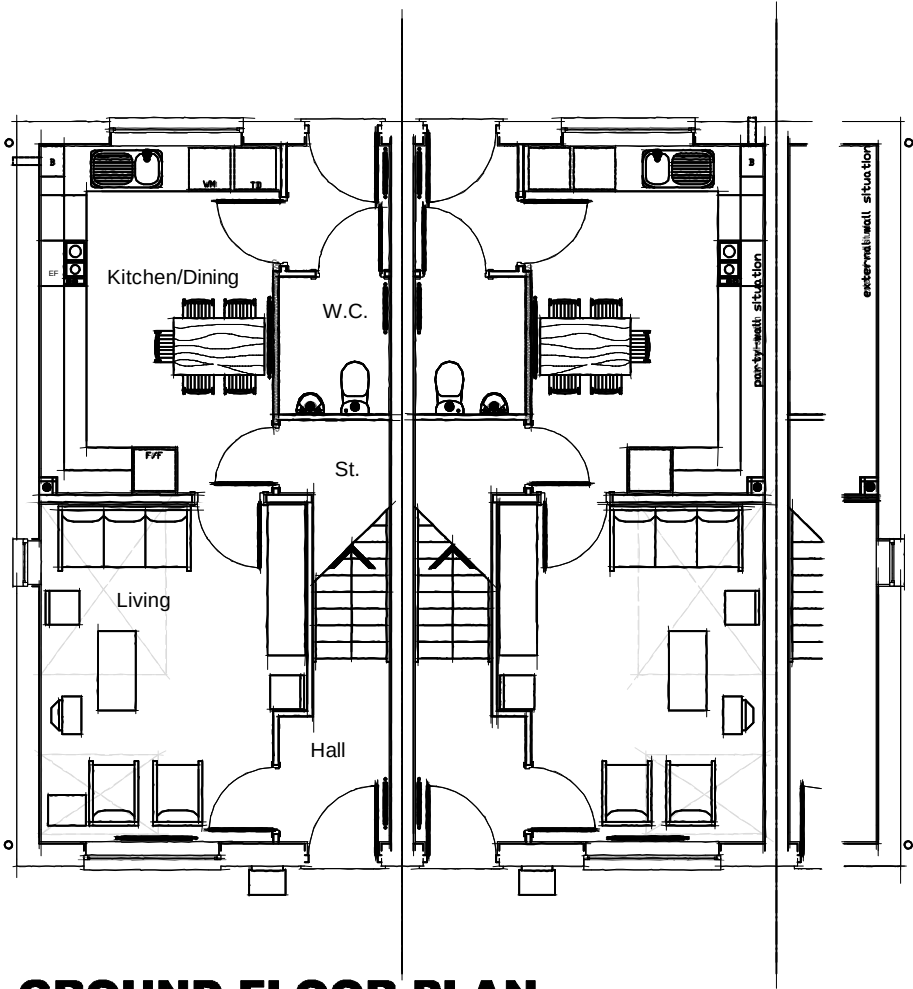


GROUND FLOOR PLAN
SH37---5

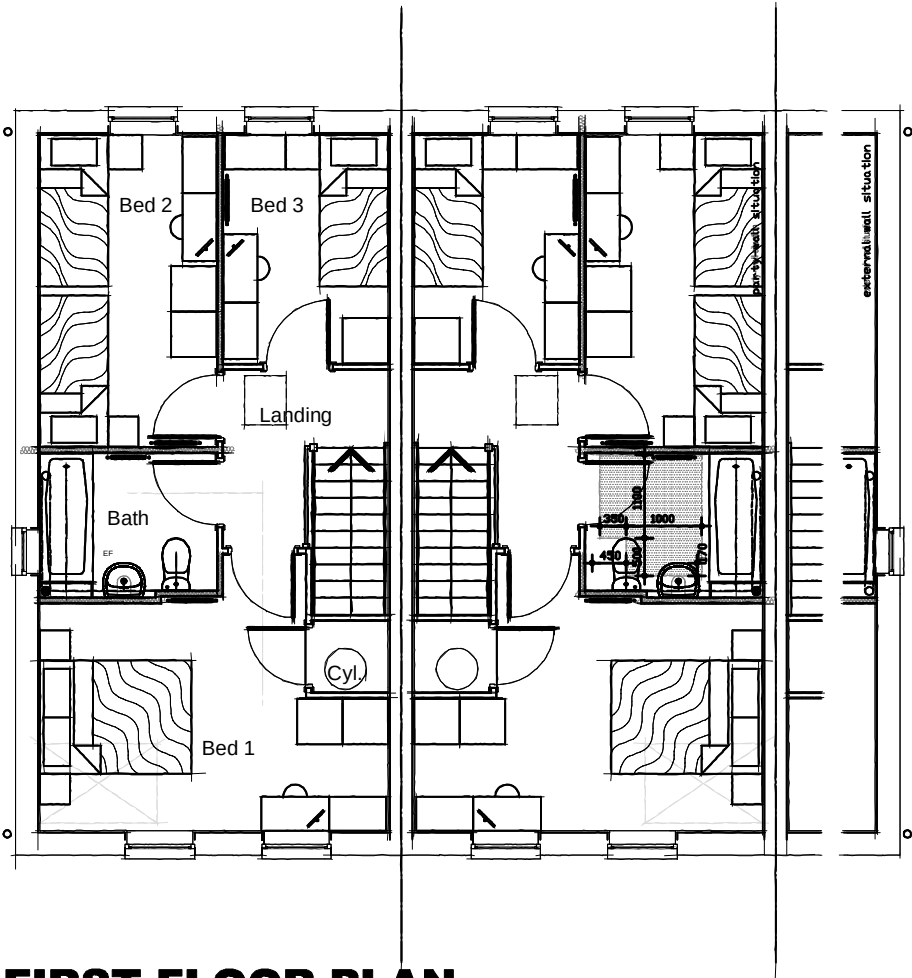

FIRST FLOOR PLAN
SH37---5

CODE 3 HQI

REFER TO PLANNING LAYOUT DWG. NO.
ST-02-12 FOR CHIMNEY LOCATIONS

 

House Type: SH39---5

Description: Planning Floor Plans

Site/Marketing Name:


Scale: 1:50 Date: Sep 11 Drawn: GRT Checked: GDT (N) Spec: A3

Site Ref:

Rev: A

Description: Please refer to Data Sheet for full revisions.


Date: May 12

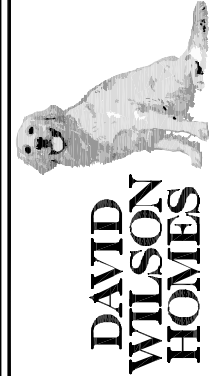



FRONT ELEVATION

SH39---5

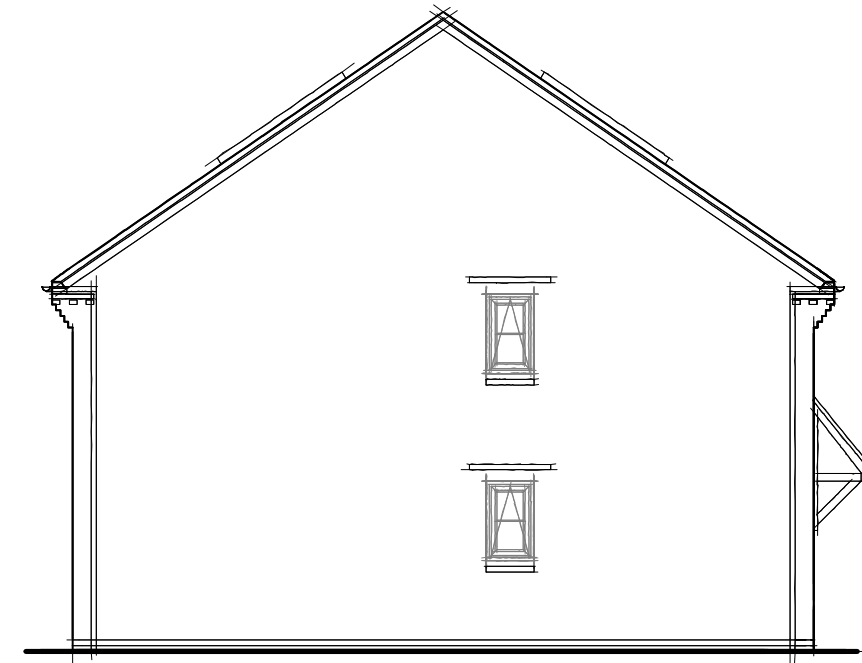


SIDE ELEVATION

SH39---5



REAR ELEVATION

SH39---5

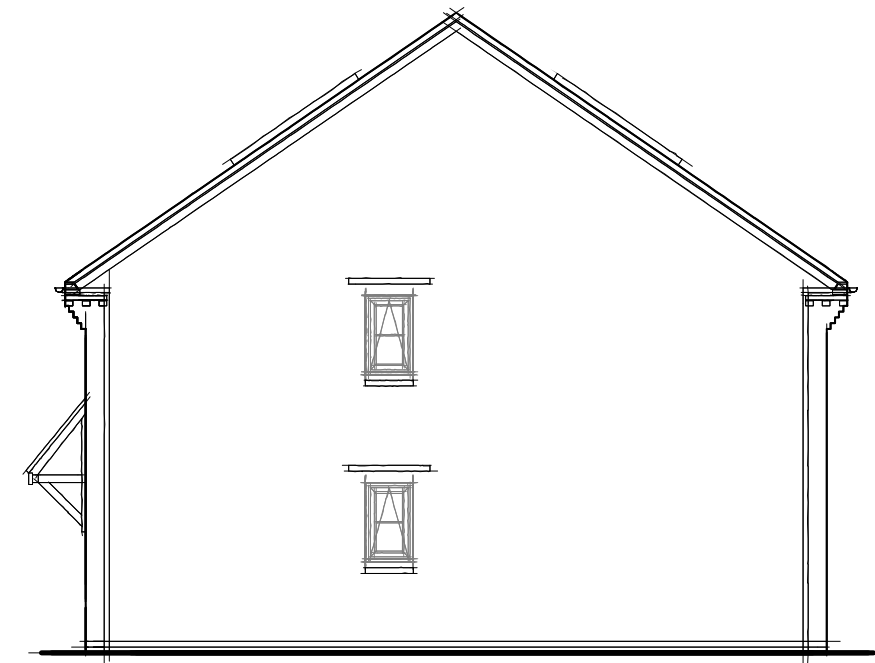

SIDE ELEVATION

SH39---5

REFER TO PLANNING LAYOUT DWG. NO.
ST-02-12 FOR CHIMNEY LOCATIONS



**DAVID
WILSON
HOMES**

Date:
Oct 10

Description:
Please refer to Data Sheet for full revisions


Rev:

House Type: **SH39---5**
Description: **Planning 'Village Core'**
Site/Marketing Name:
Scale: 1:100 Date: Sep 11 Drawn: GRT Checked: GDT (N) Spec: A3
Site Ref:



FRONT ELEVATION

SH39---5

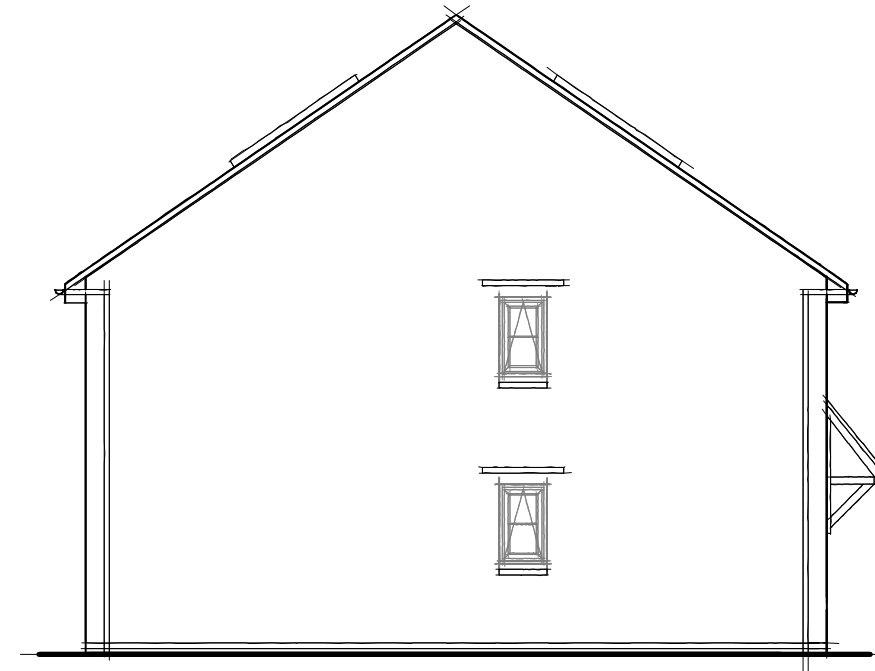


SIDE ELEVATION

SH39---5



REAR ELEVATION

SH39---5

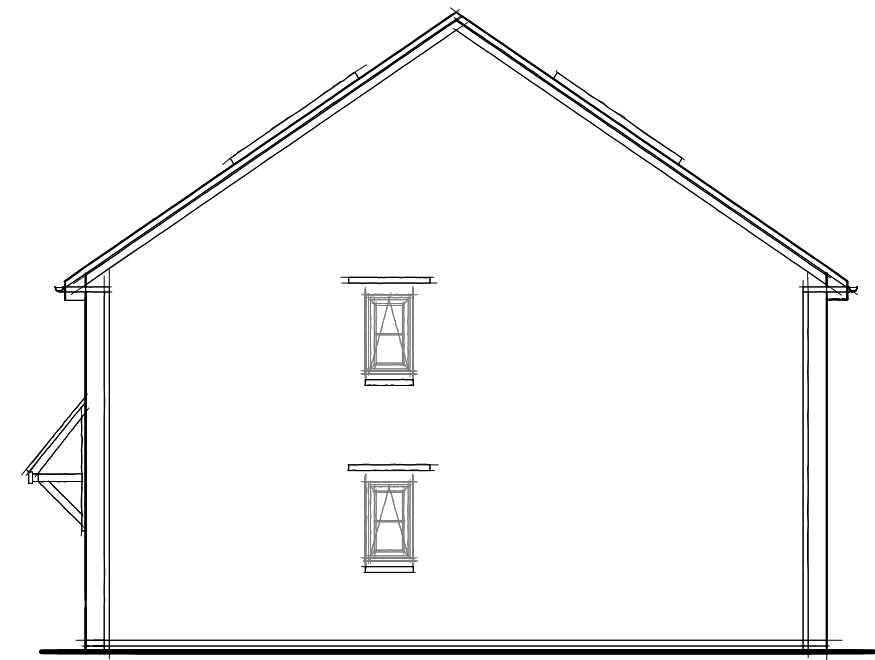

SIDE ELEVATION

SH39---5

REFER TO PLANNING LAYOUT DWG. NO.
ST-02-12 FOR CHIMNEY LOCATIONS




Date:
Oct 10

Description:
Please refer to Data Sheet for full revisions

Rev:

House Type: **SH39---5**
Description: **Planning 'Mews'**
Site/Marketing Name:
Scale: 1:100 Date: Sep 11 Drawn: GRT Checked: GDT (N) Spec: A3
Site Ref:

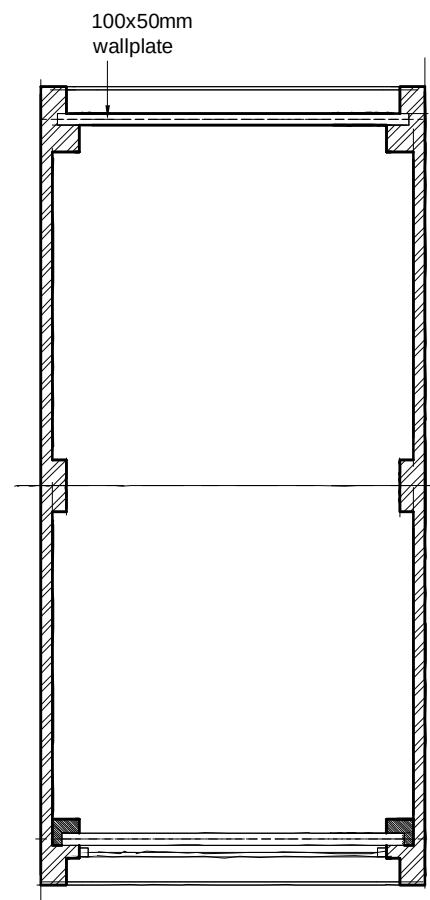


ROOF PLAN


Ridge Line

For roof structure truss design, bracing and strapping refer to specialist truss manufacturers details.


Optional Door-
Please refer to
Specific Site
Layout to confirm
requirement/position.

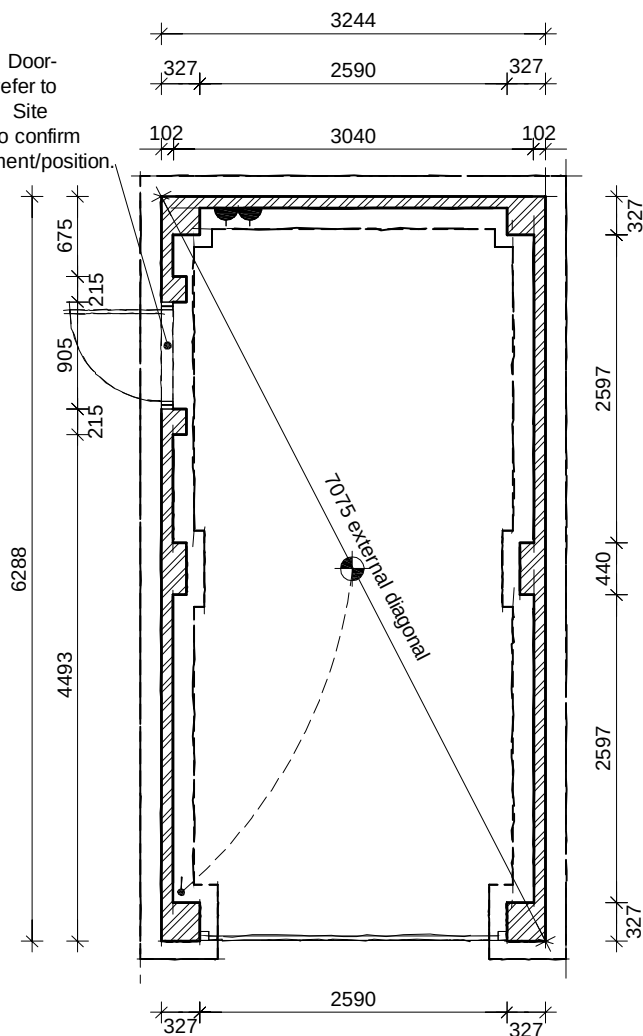


FOUNDATION PLAN

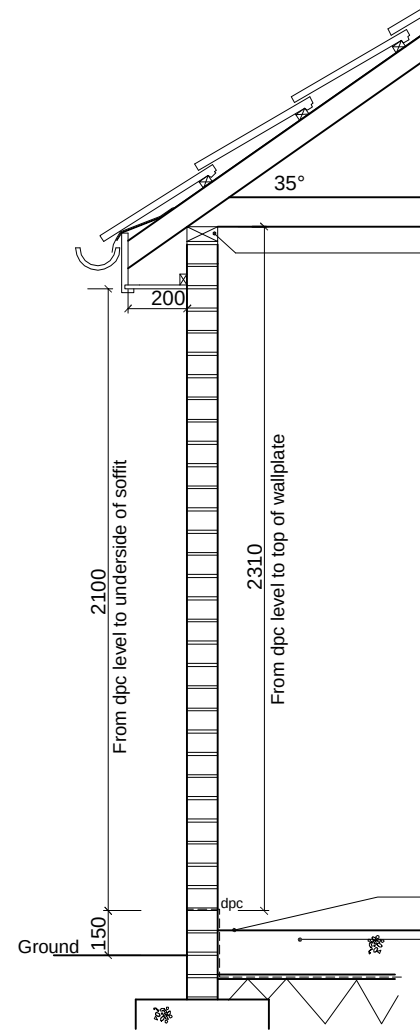


SECTION
THROUGH REAR

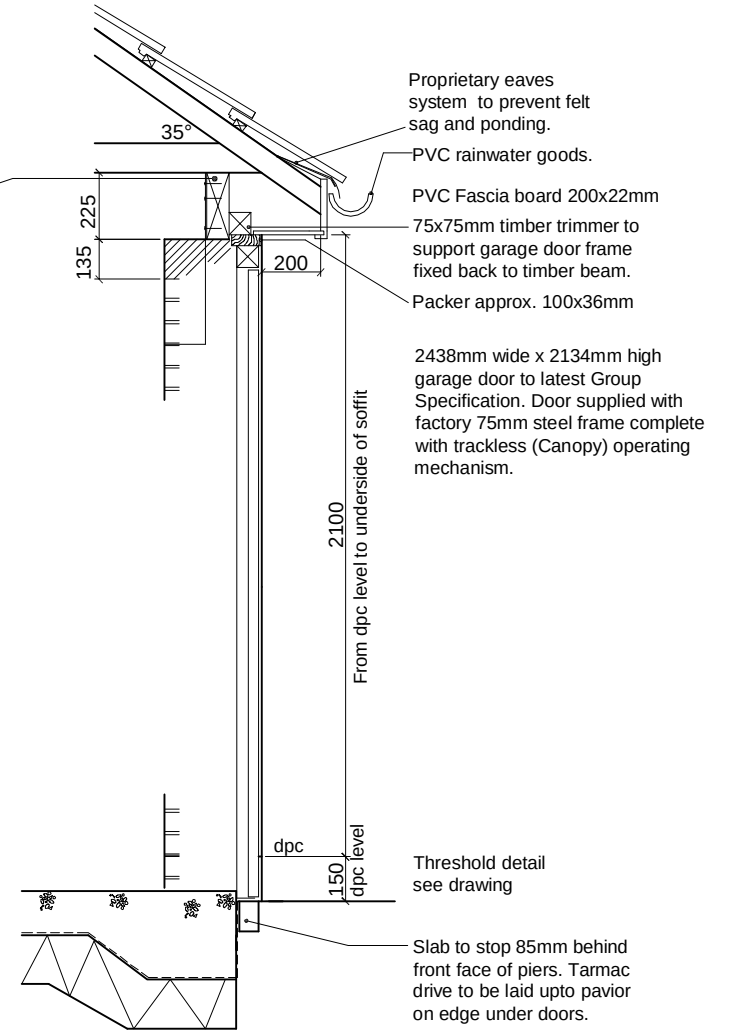

SECTION
THROUGH FRONT

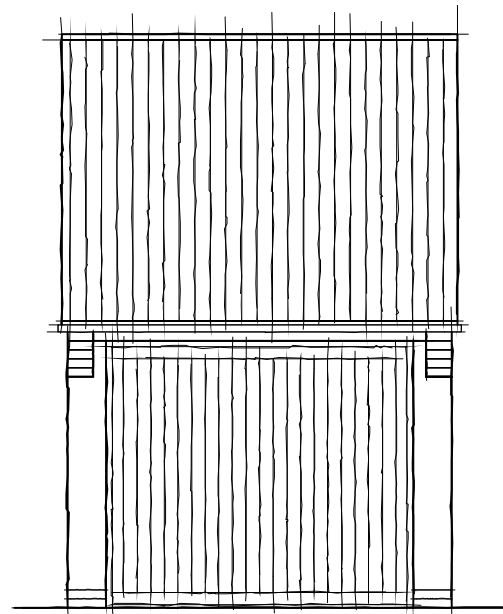


FRONT ELEVATION

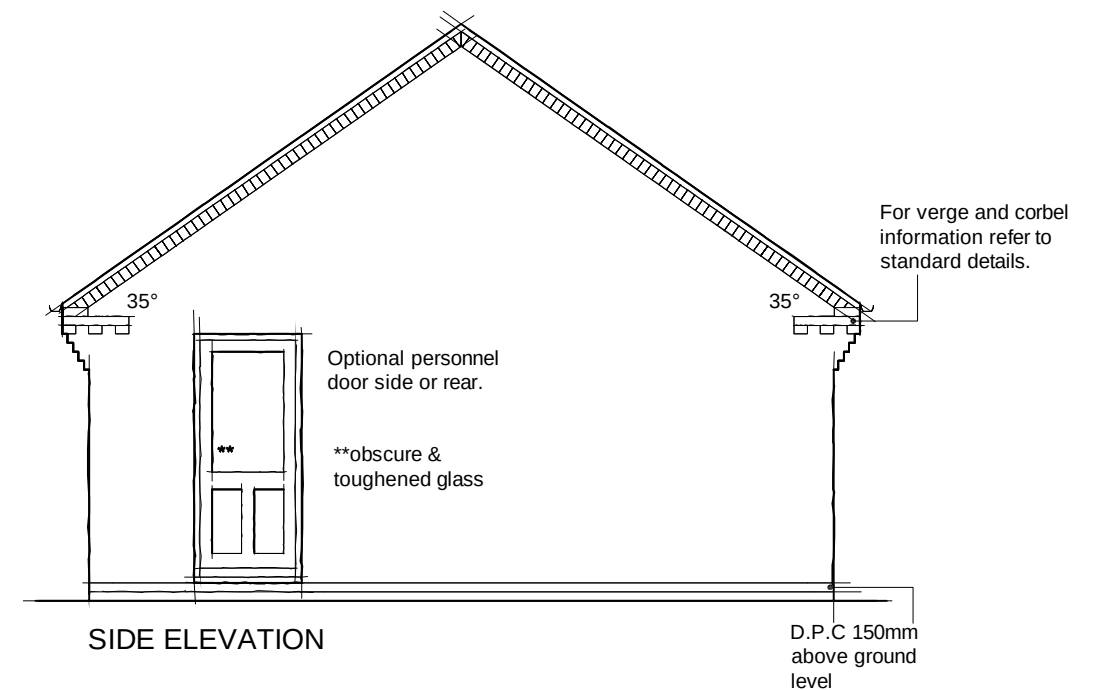

SIDE ELEVATION


House Type: Garage Type GH1C					Rev:	Description:	Date:	
Description: Hormann Garage Door Size								
Site/Marketing Name:			Site Ref:					
Scale: 1:100	Date: Jun 05	Drawn: O.C	Checked:	Spec:				

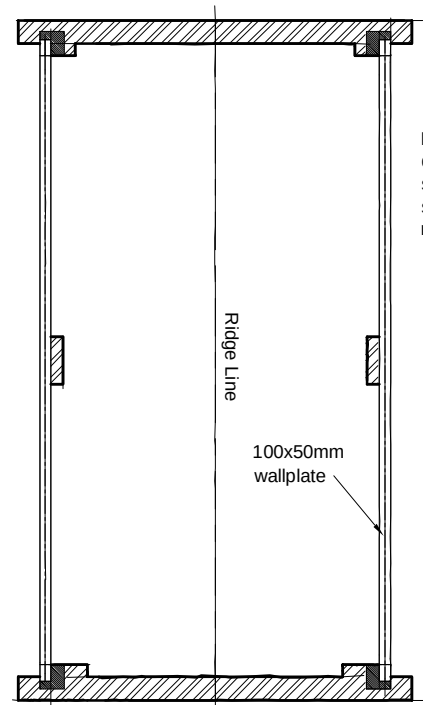


For roof structure truss design, bracing and strapping refer to specialist truss manufacturers details.

ROOF PLAN


Optional Door-
Please refer to
Specific Site
Layout to confirm
requirement/position.

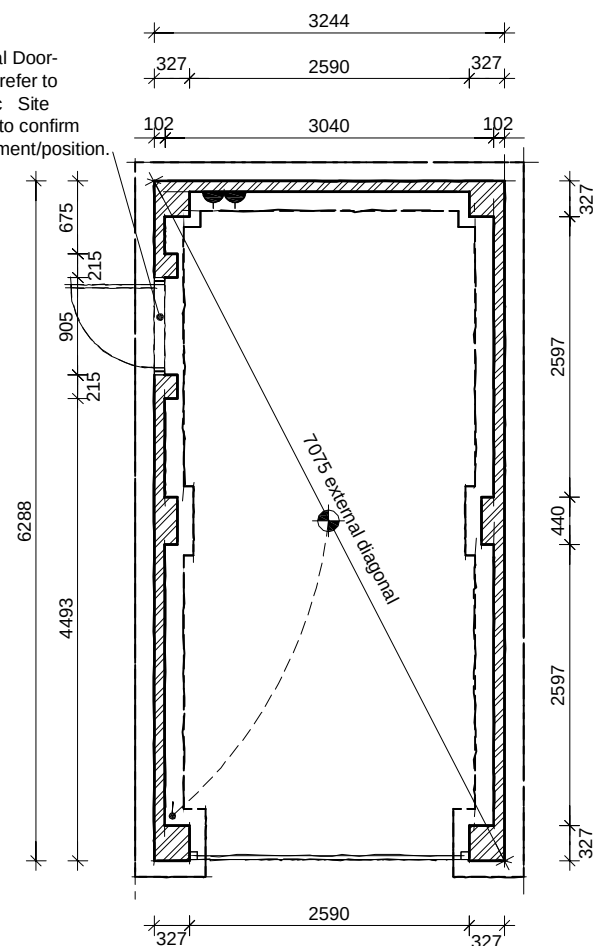


FOUNDATION PLAN

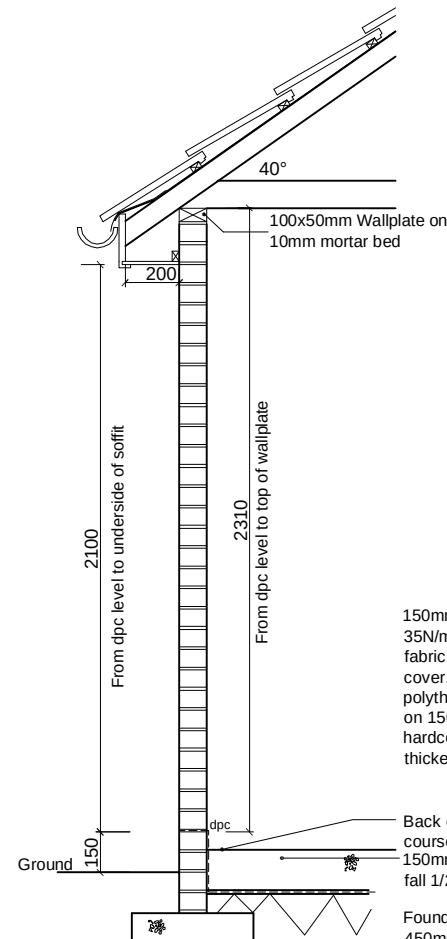


SECTION
THROUGH SIDE

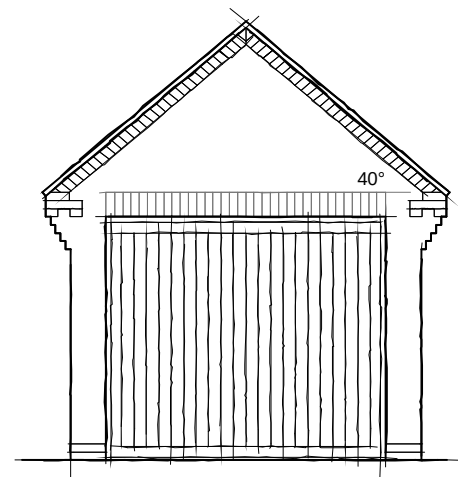

FRONT ELEVATION

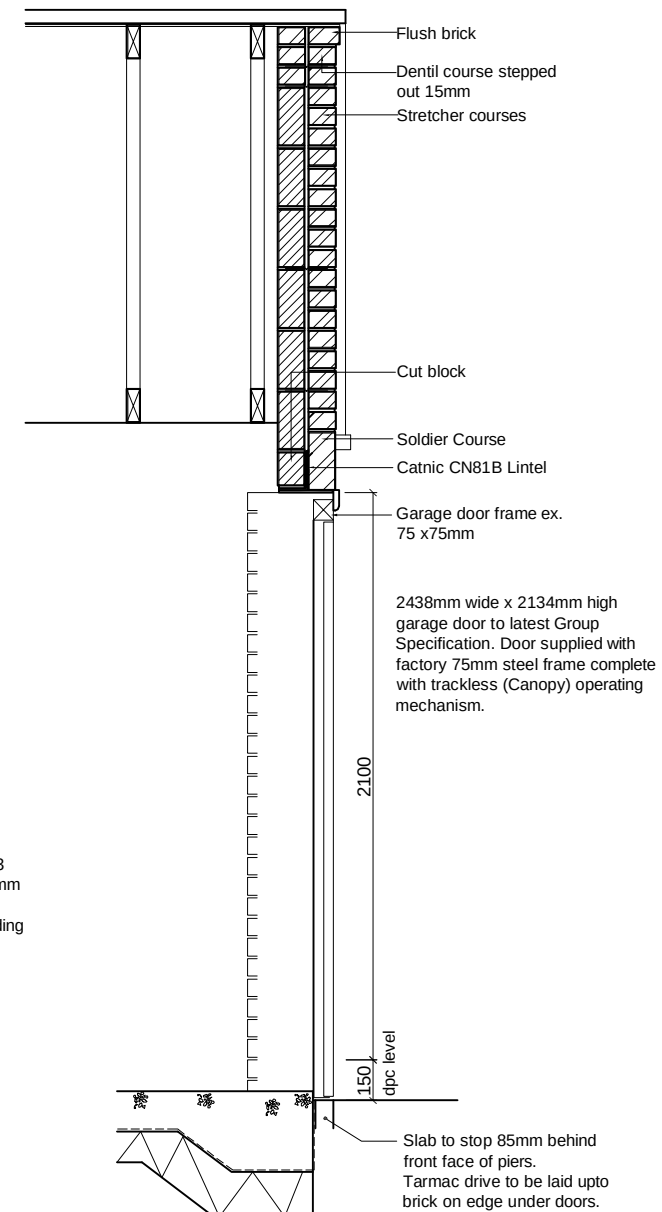


SECTION
THROUGH FRONT

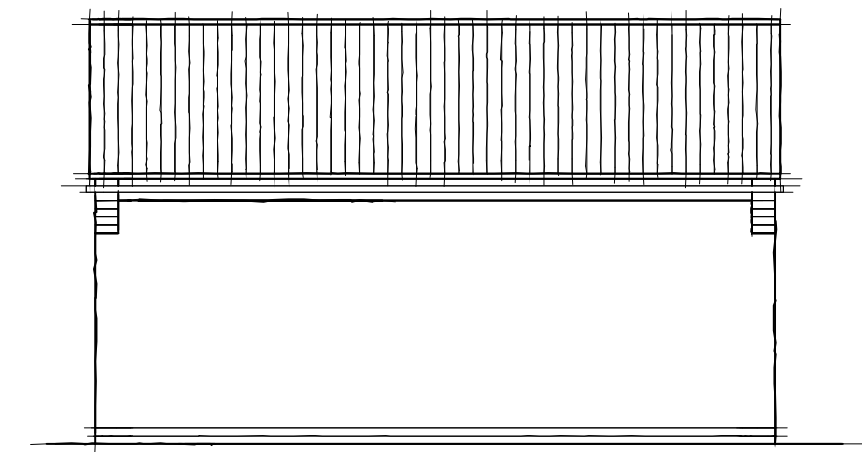


SIDE ELEVATION


House Type: Garage Type GH1D			Rev:	Description:	Date:	
Description: Hormann Garage Door Size						
Site/Marketing Name:		Site Ref:				
Scale: 1:100	Date: Jun 05	Drawn: O.C	Checked:	Spec:		

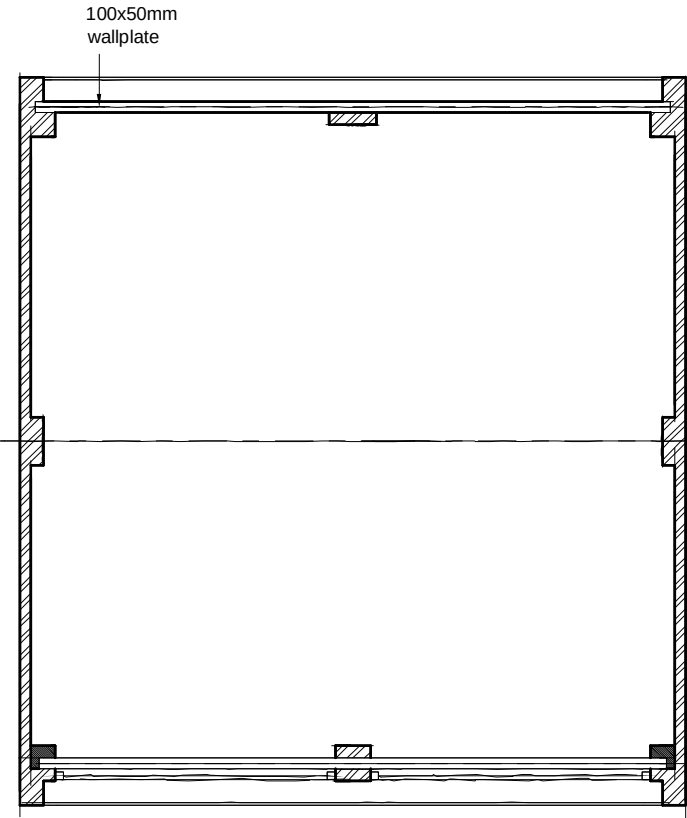


ROOF PLAN

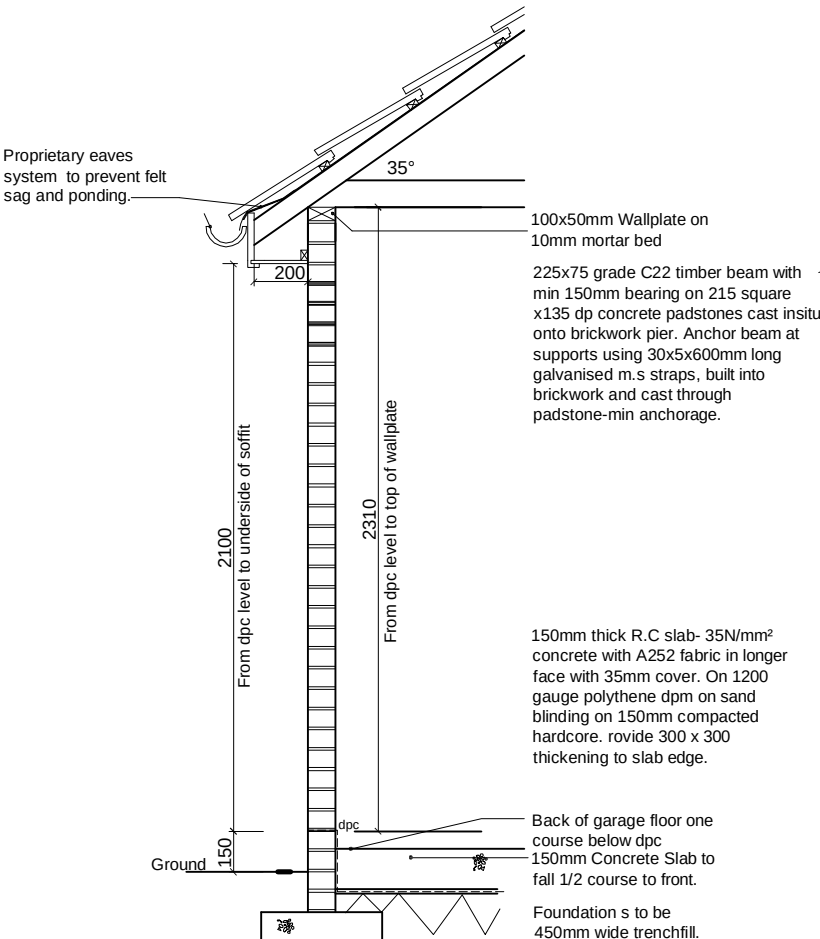


SECTION THROUGH REAR

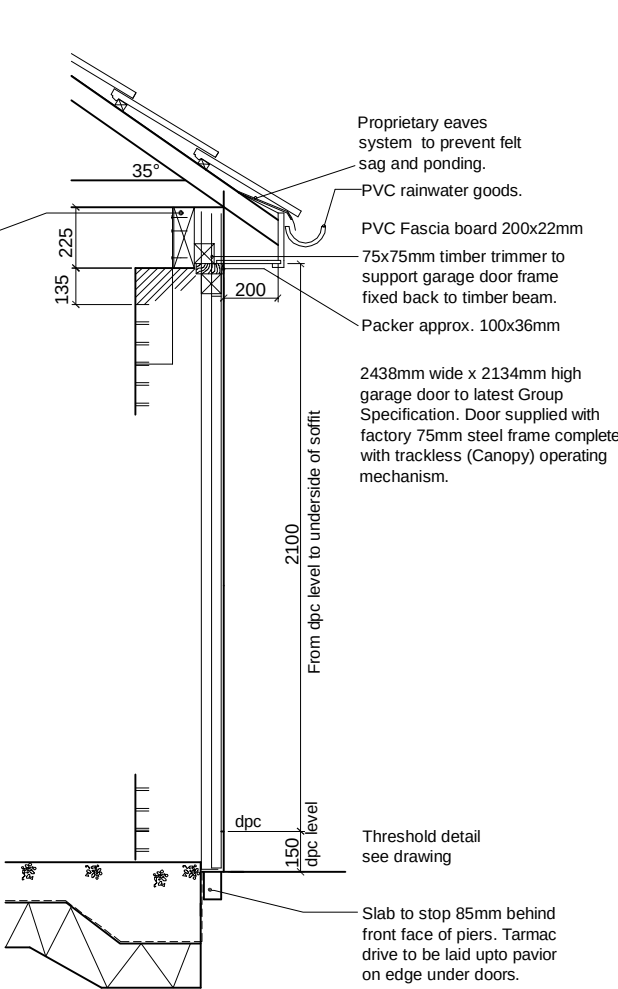


SECTION THROUGH FRONT

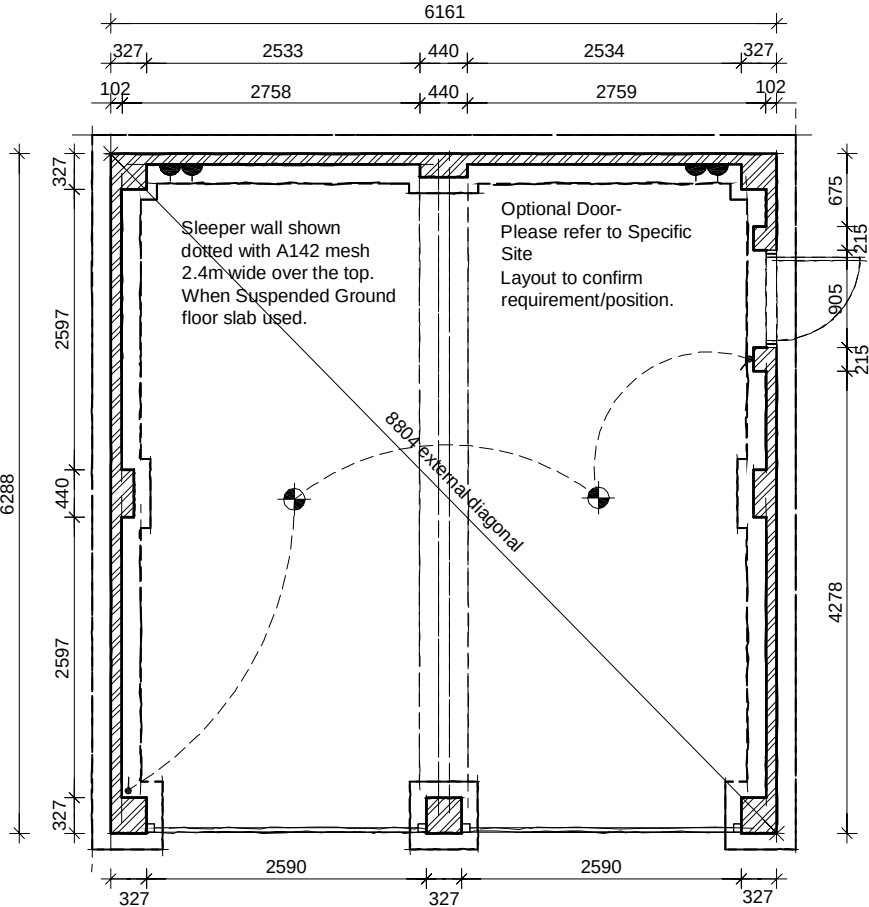

FOUNDATION PLAN

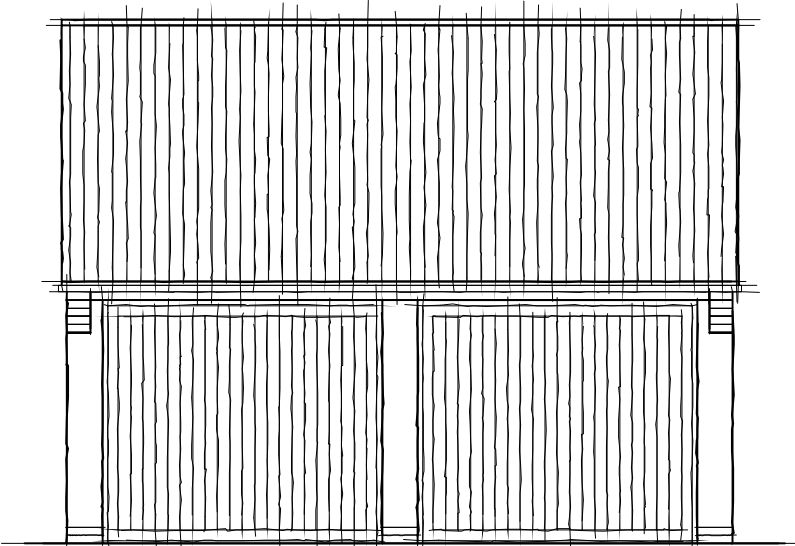


FRONT ELEVATION

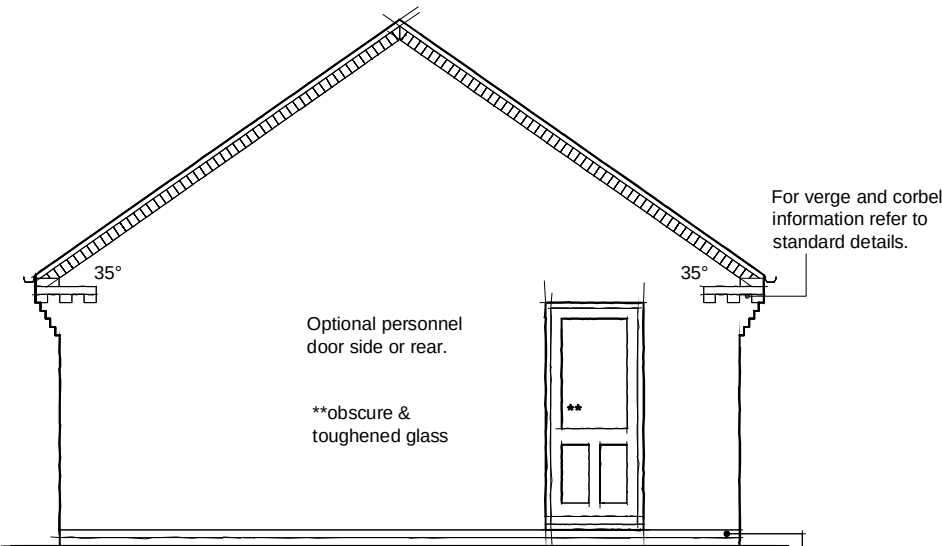


SIDE ELEVATION

House Type: Garage Type GH2G		Rev:	Description:	Date:	
Description: Hormann Garage Door Size					
Site/Marketing Name:		Site Ref:			
Scale: 1:100	Date: Jun 05	Drawn: O.C	Checked:	Spec:	

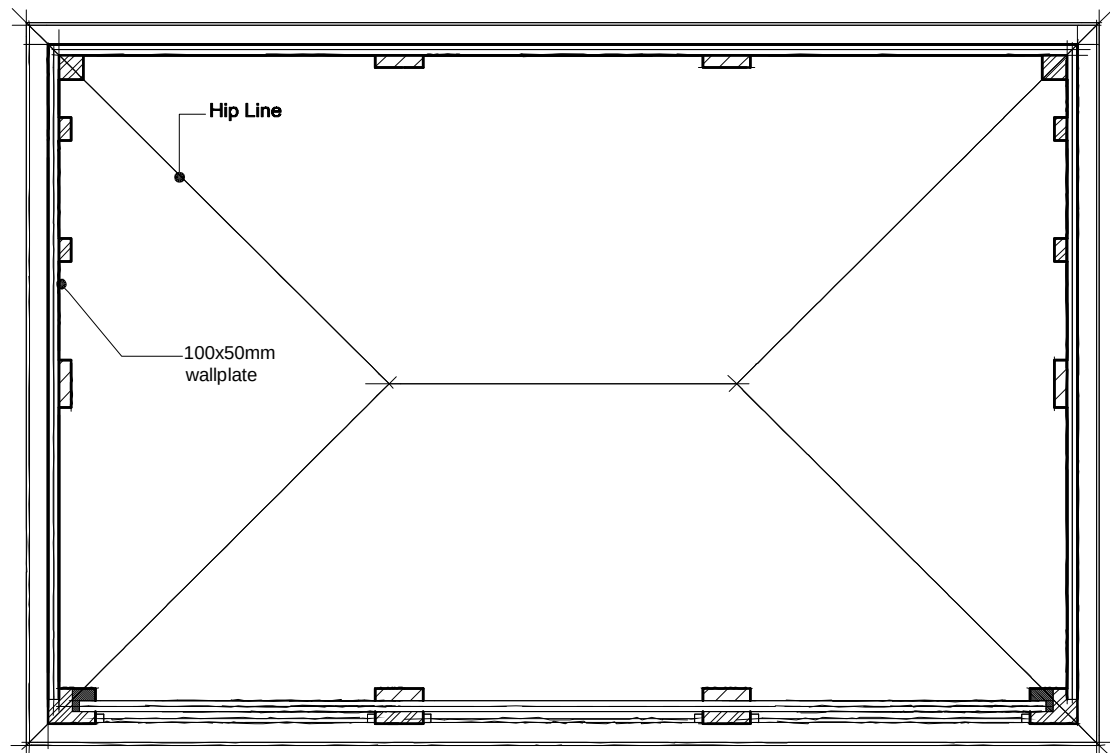


ROOF PLAN


For roof structure truss design, bracing and strapping refer to specialist truss manufacturers details.

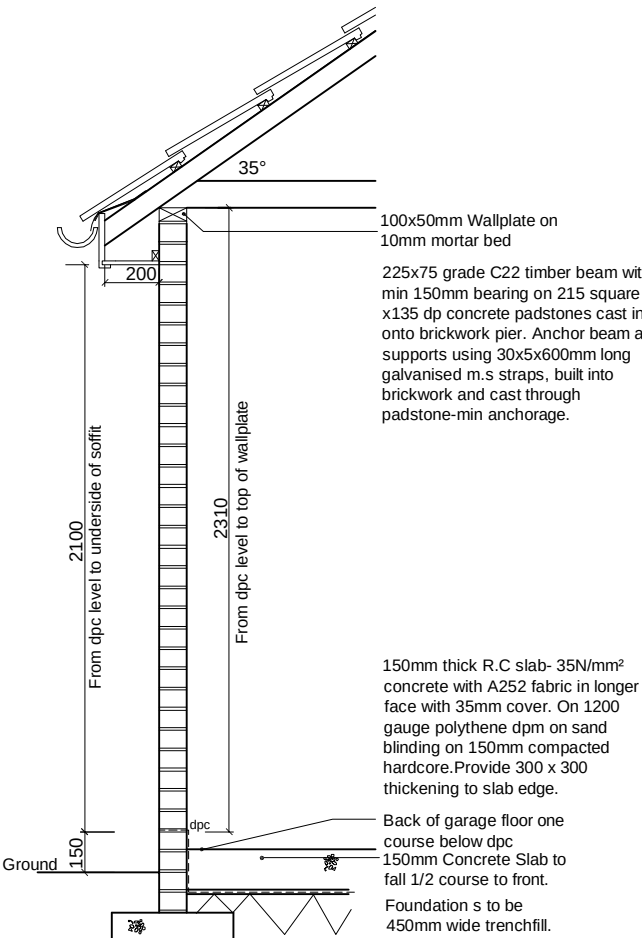


SECTION THROUGH REAR

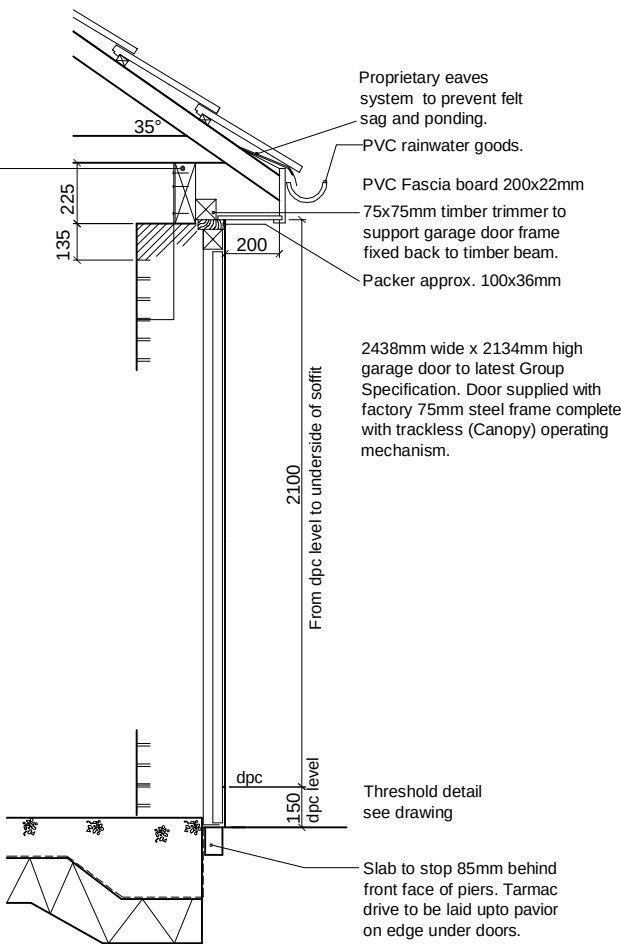

SECTION THROUGH FRONT

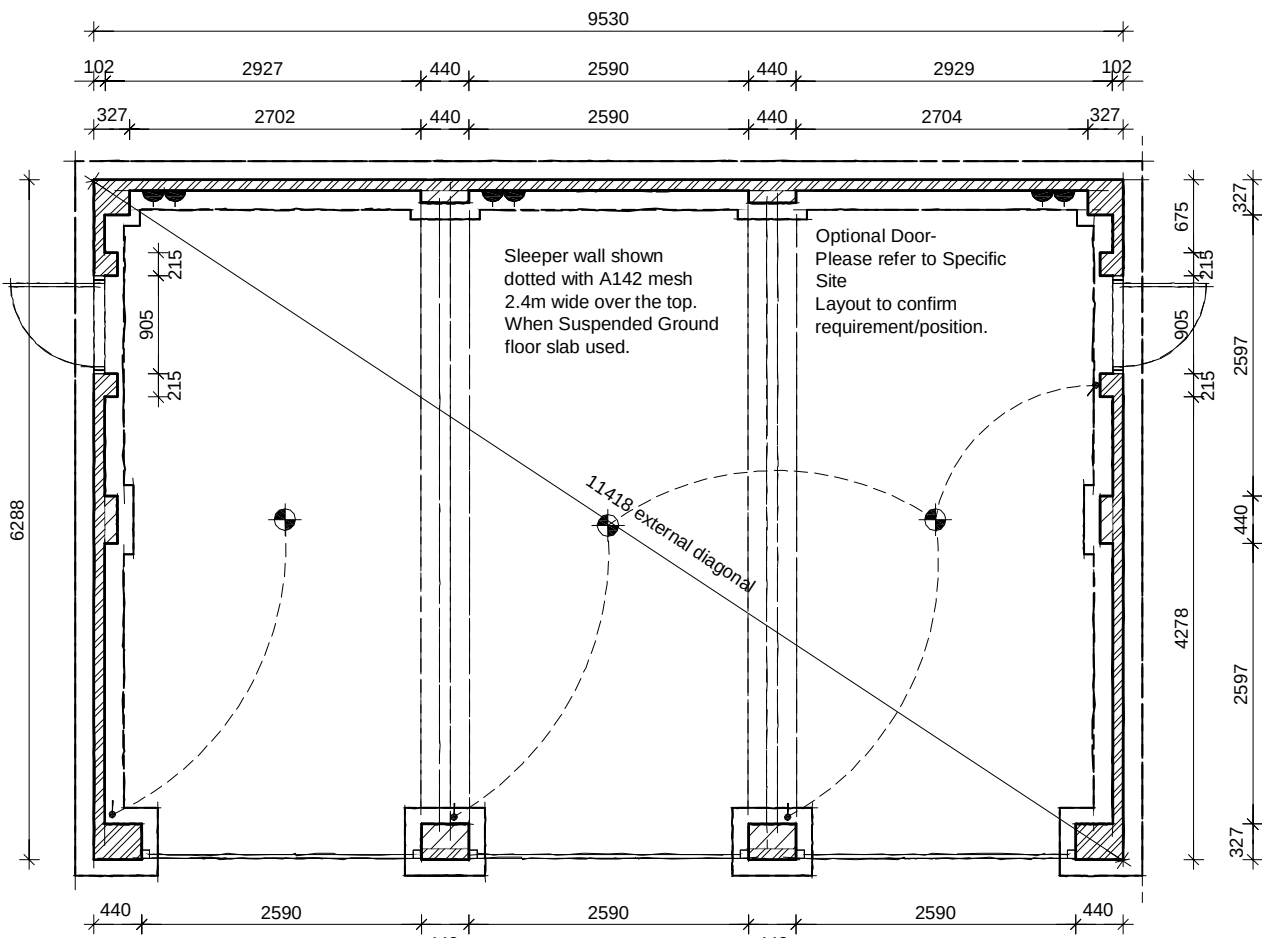

FOUNDATION PLAN

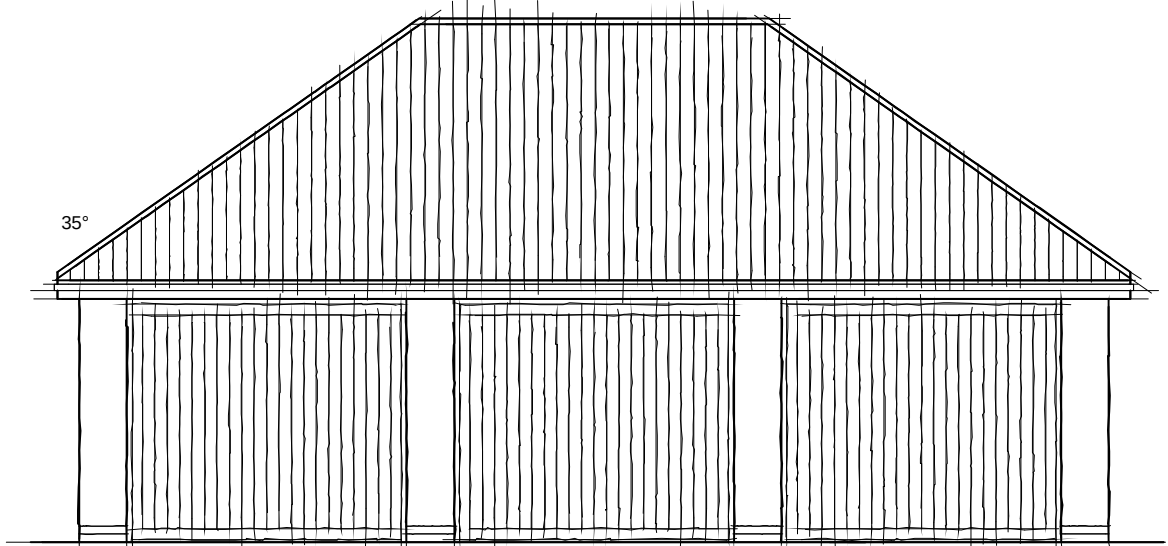

FRONT ELEVATION

House Type: Garage Type GH3H		Rev:	Description:	Date:	
Description: Hormann Garage Door Size					
Site/Marketing Name:		Site Ref:			
Scale: 1:100	Date: Jun 05	Drawn: O.C	Checked:	Spec:	