



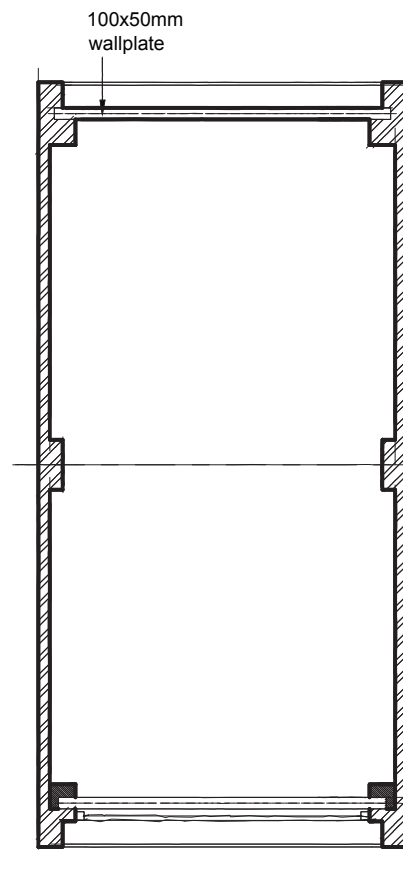


ROOF PLAN


For roof structure truss design, bracing and strapping refer to specialist truss manufacturers details.

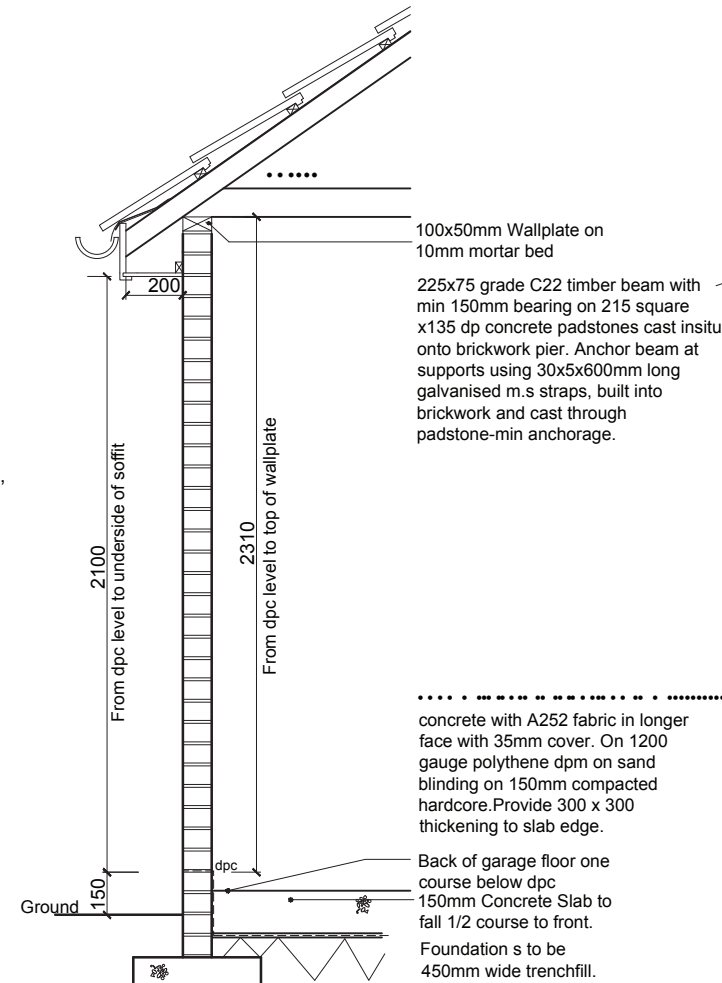


SECTION THROUGH REAR

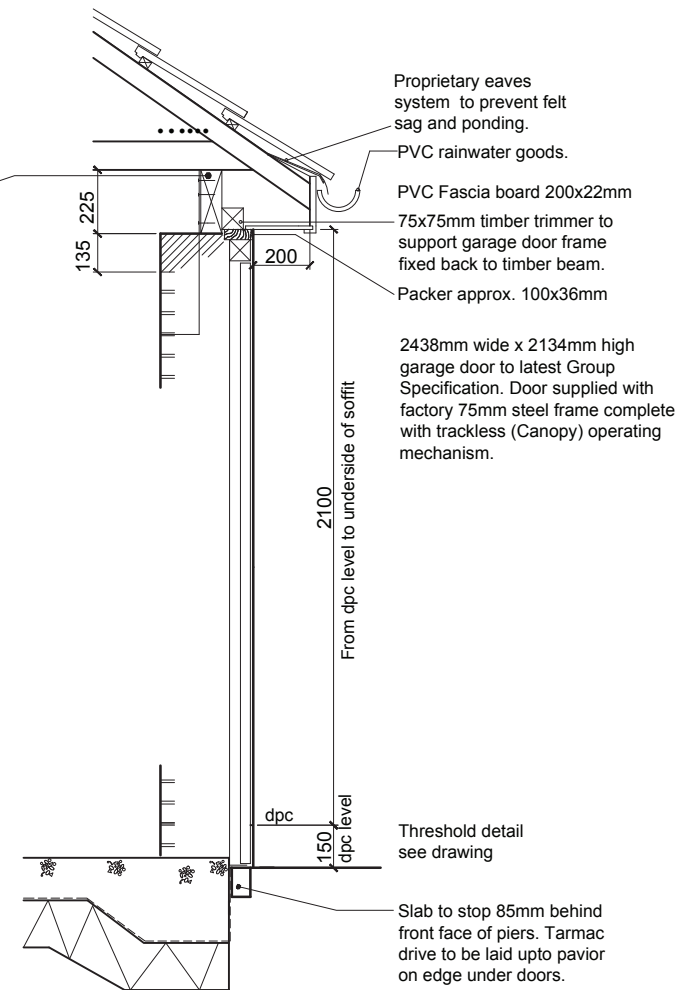


SECTION THROUGH FRONT

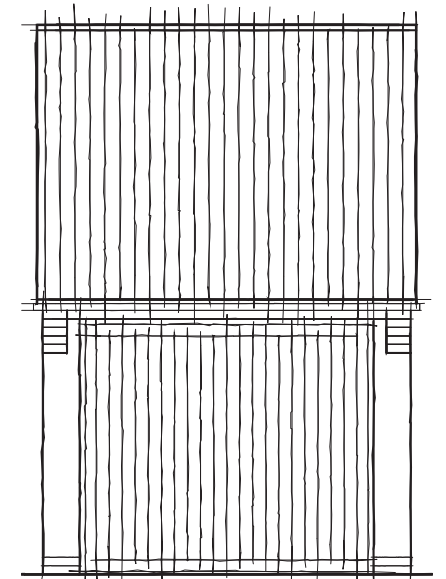


FRONT ELEVATION

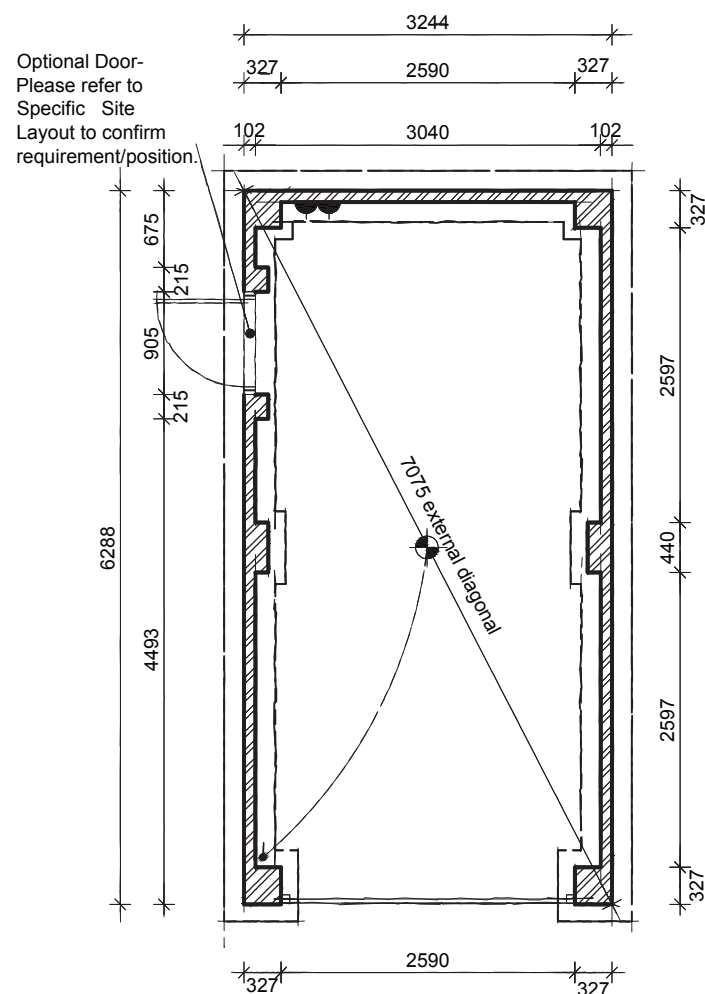


FOUNDATION PLAN

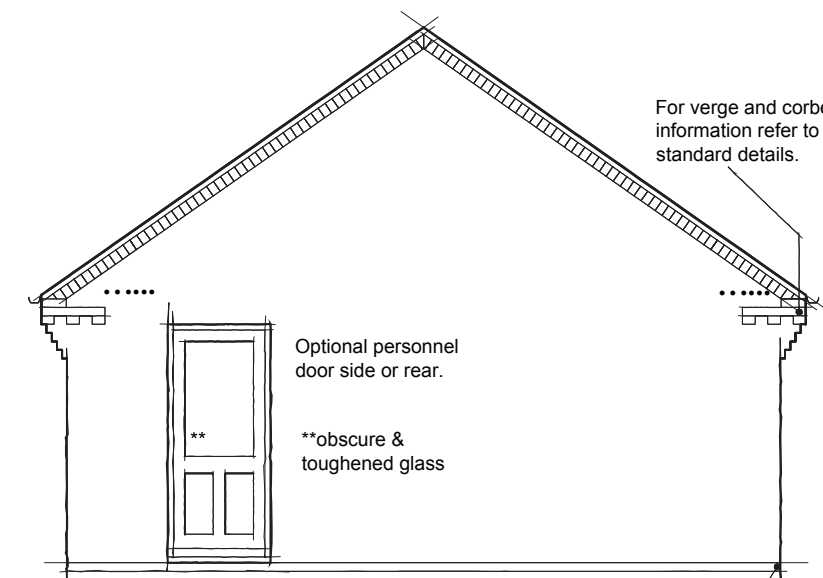

SIDE ELEVATION

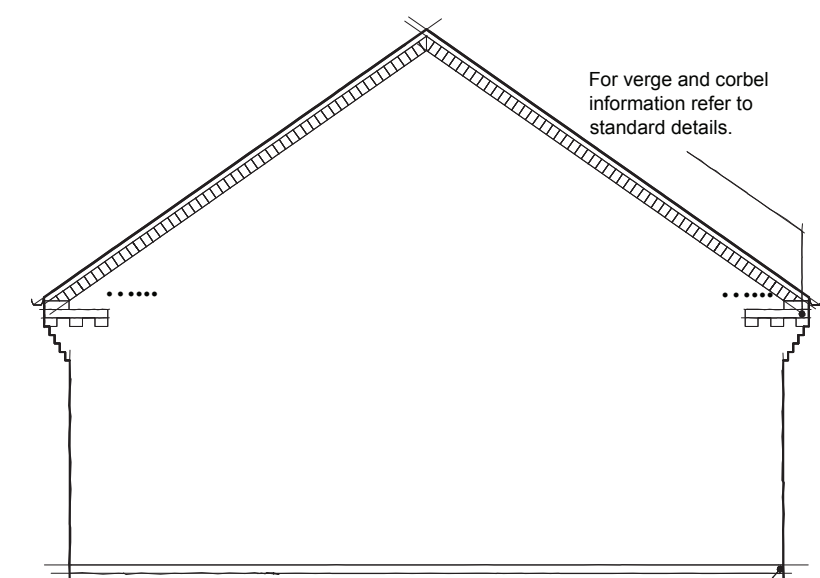

SIDE ELEVATION

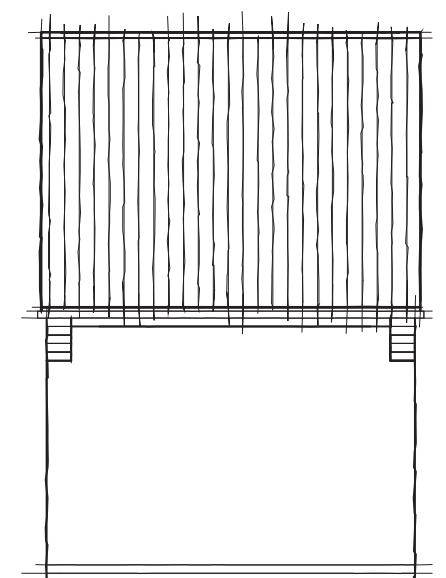

REAR ELEVATION

House Type: Garage Type GH1C				Rev: A	Description: Additional elevations added	Date: 20th Aug 12	
Description: Hormann Garage Door Size							
Site/Marketing Name:		Site Ref:					
Scale: 1:100	Date: Jun 05	Drawn: O.C	Checked:	Spec:			