



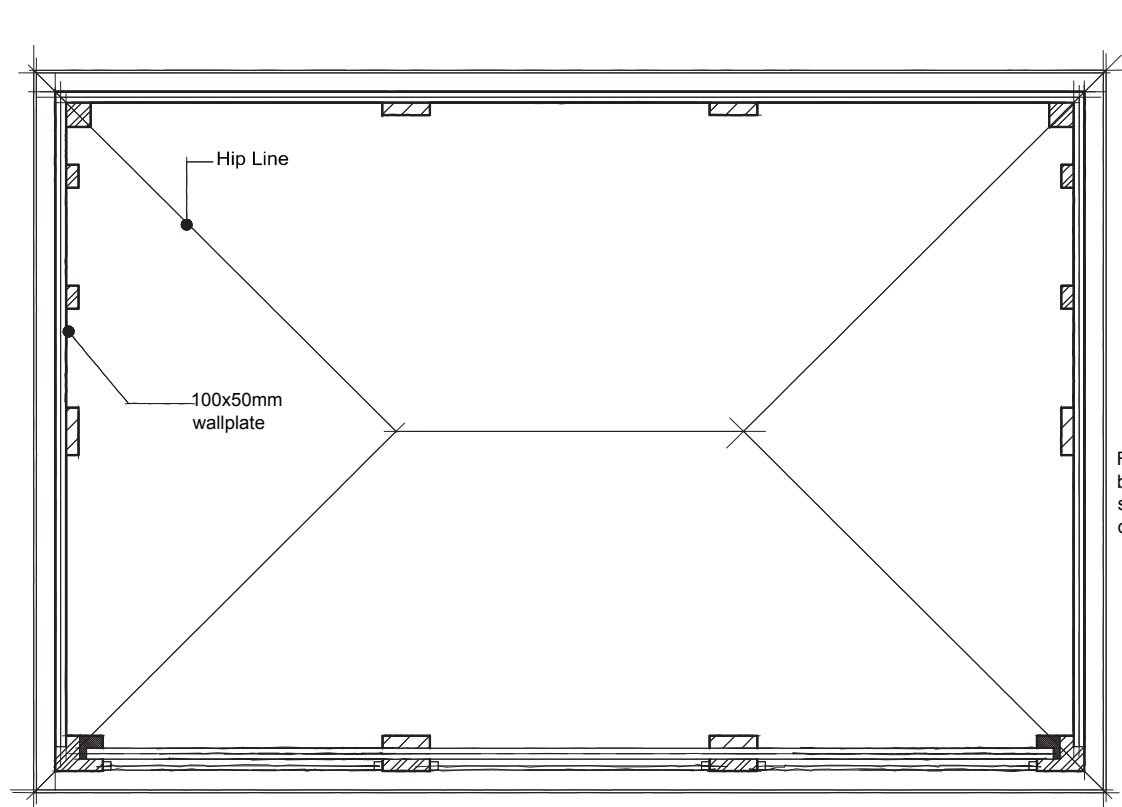


ROOF PLAN


For roof structure truss design, bracing and strapping refer to specialist truss manufacturers details.

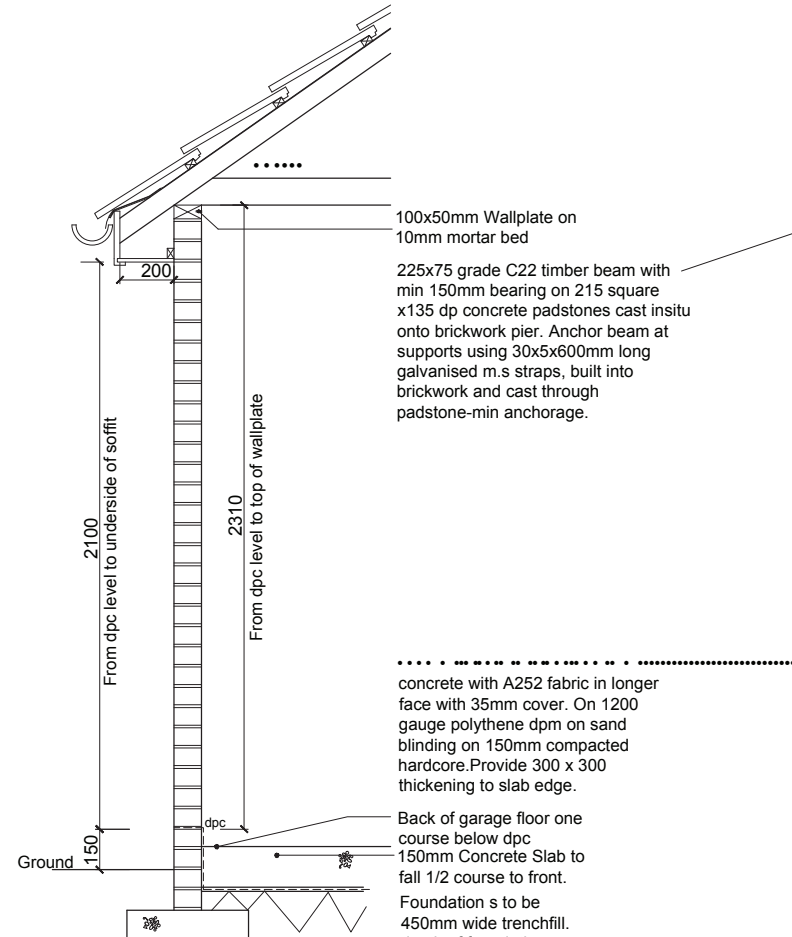

SECTION THROUGH REAR

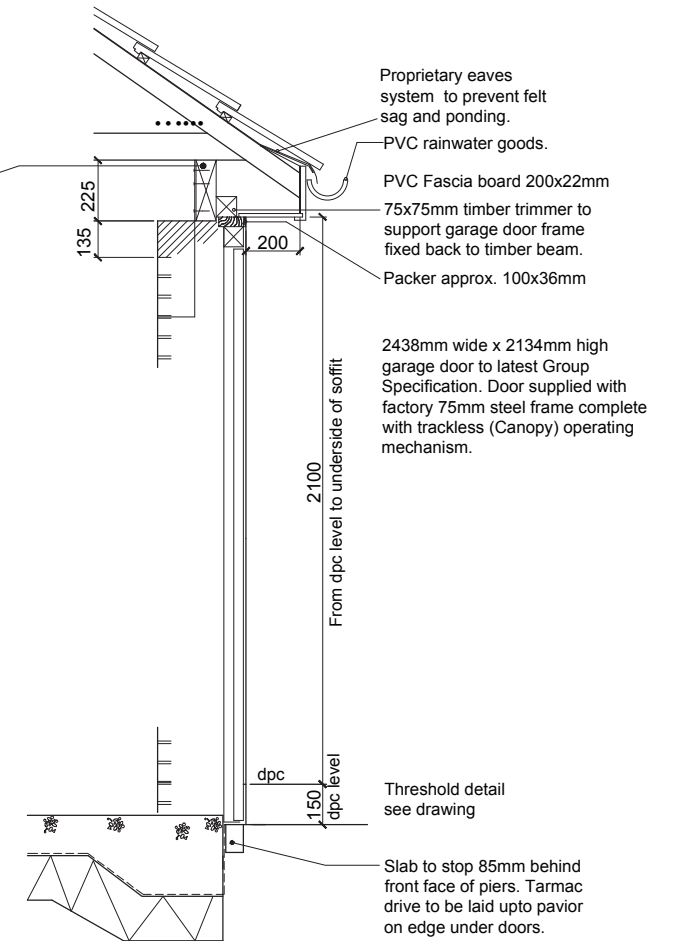

SECTION THROUGH FRONT

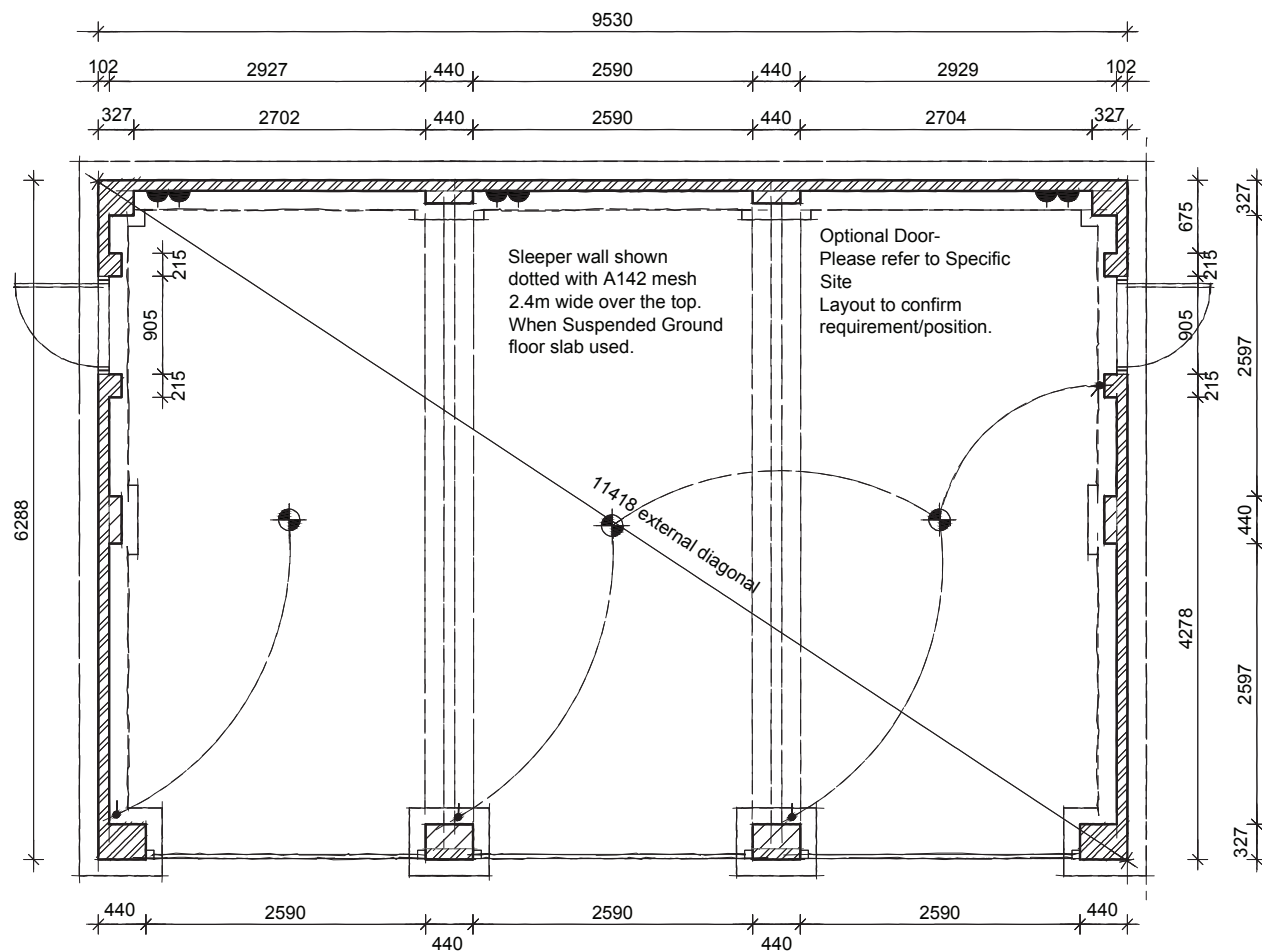

FOUNDATION PLAN

House Type: Garage Type GH3H Plans	Rev: A	Description: Elevations put onto separate drawing	Date: 20th Aug 12	
Description: Hormann Garage Door Size				
Site/Marketing Name:	Site Ref:			
Scale: 1:100 Date: Jun 05 Drawn: O.C Checked: Spec:				