




ING TO HOUSE-PURCHASERS. Property Misdescriptions Act 1991
are warned that this is a working drawing and the contents of this drawing
subject to change at any time and alterations and variations can occur
the progress of the build process. As such the layout, form, content and
ions of the finished construction may differ materially from those shown.
we make every effort to ensure our drawings are up to date there may from
time be an unavoidable delay in updating these due to changes in
ons and/or re-planning. Purchasers are advised to check with the Sales
r whether any alterations have been made to this drawing. The contents of
wing do not constitute a contract, part of any contract or warranty.

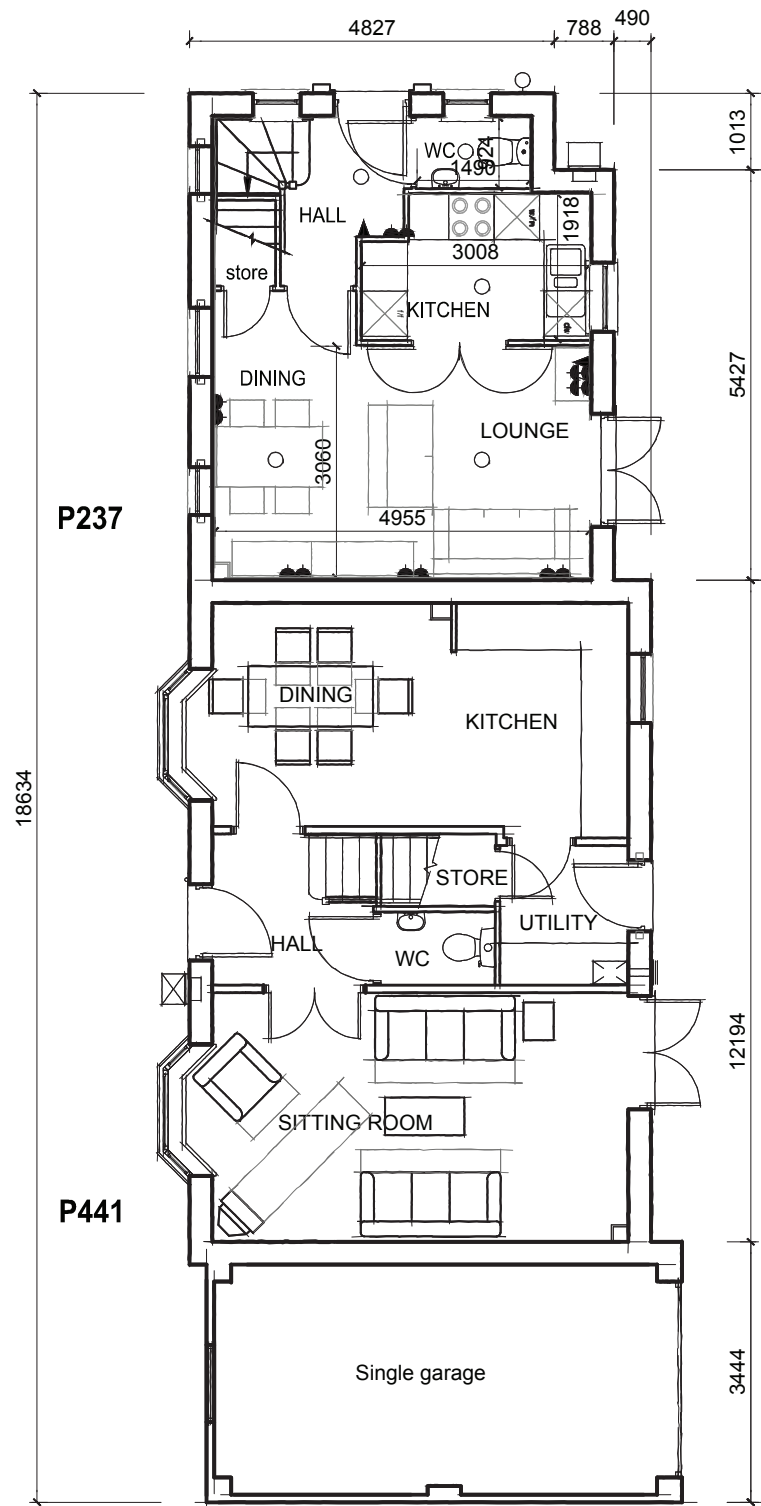


GROUND FLOOR PLAN

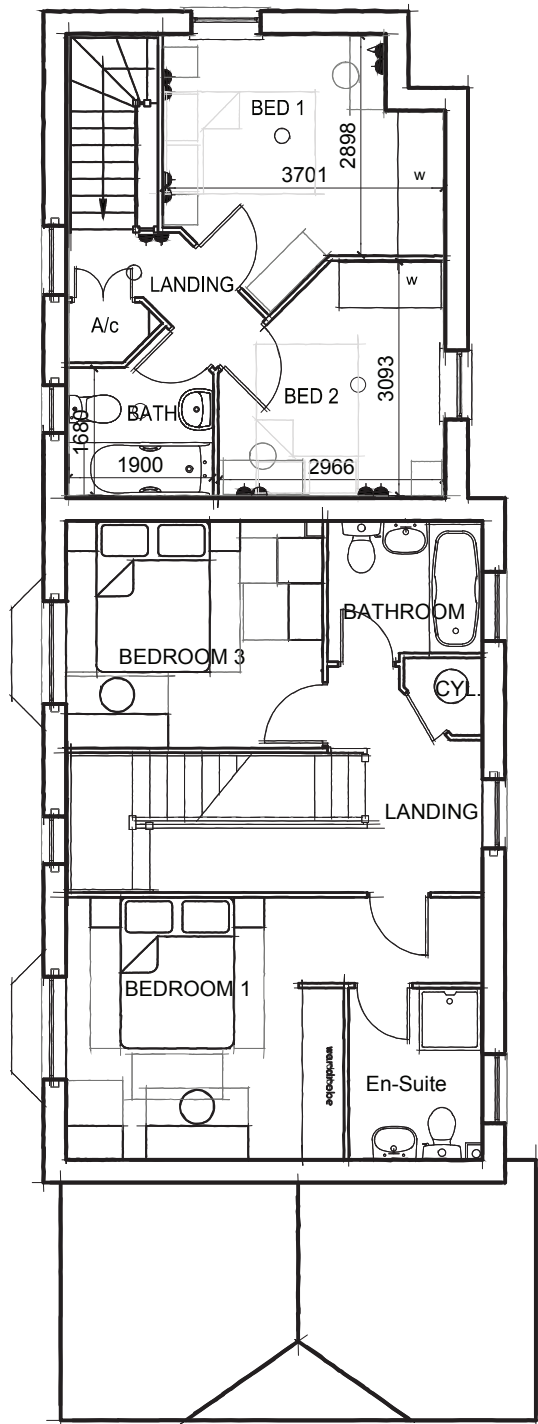

FIRST FLOOR PLAN

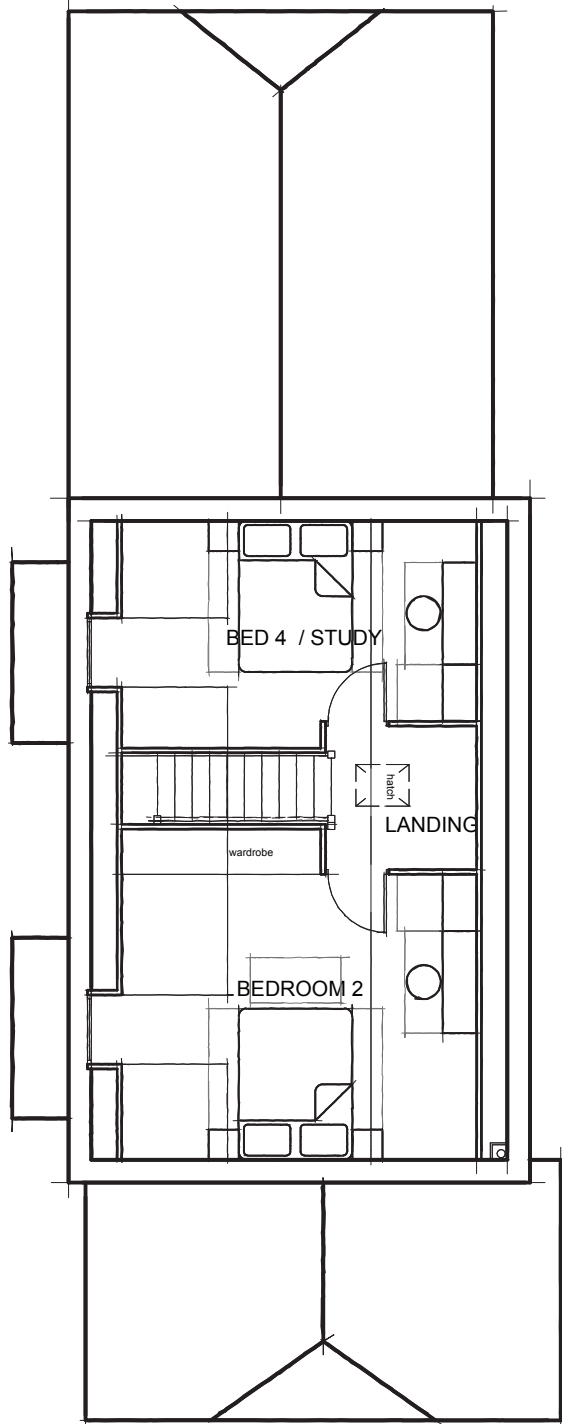

SECOND FLOOR PLAN

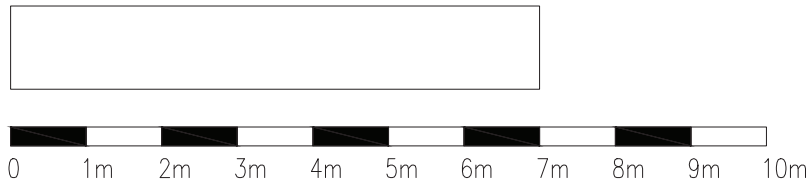

House Type: P441 / P237 --SP-5		Description: Planning 'Plans' (Plot nos. 131-132 only)		Site Ref:	
Description: P237 plans amended		Rev: A		Checked: PS	
Date: 20th Aug. 12		Date: Apr 08		Drawn: MH	
Scale: 1:100		Date: Apr 08		Spec: A2	
DAVID WILSON HOMES		Date: 20th Aug. 12		Site Ref:	