



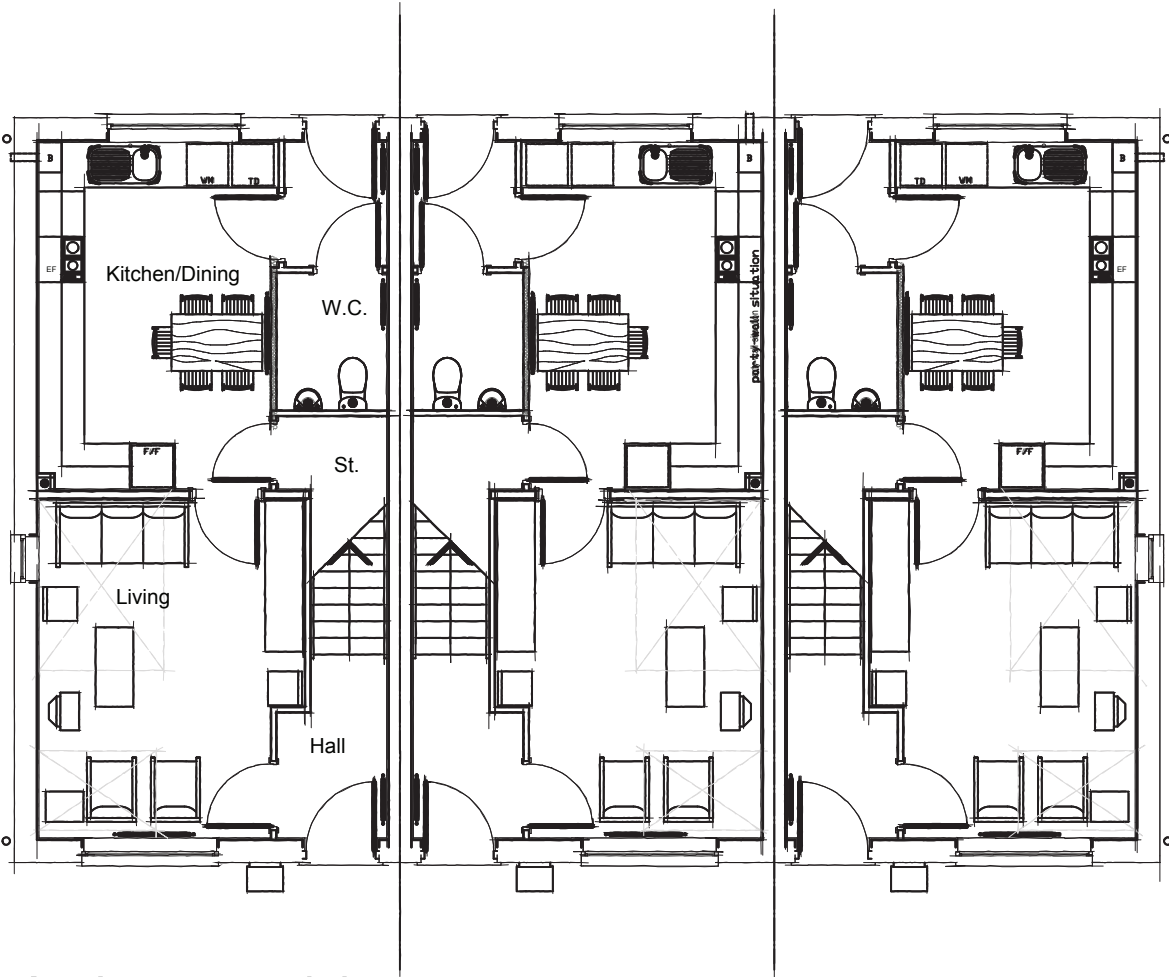

GROUND FLOOR PLAN
SH37---5

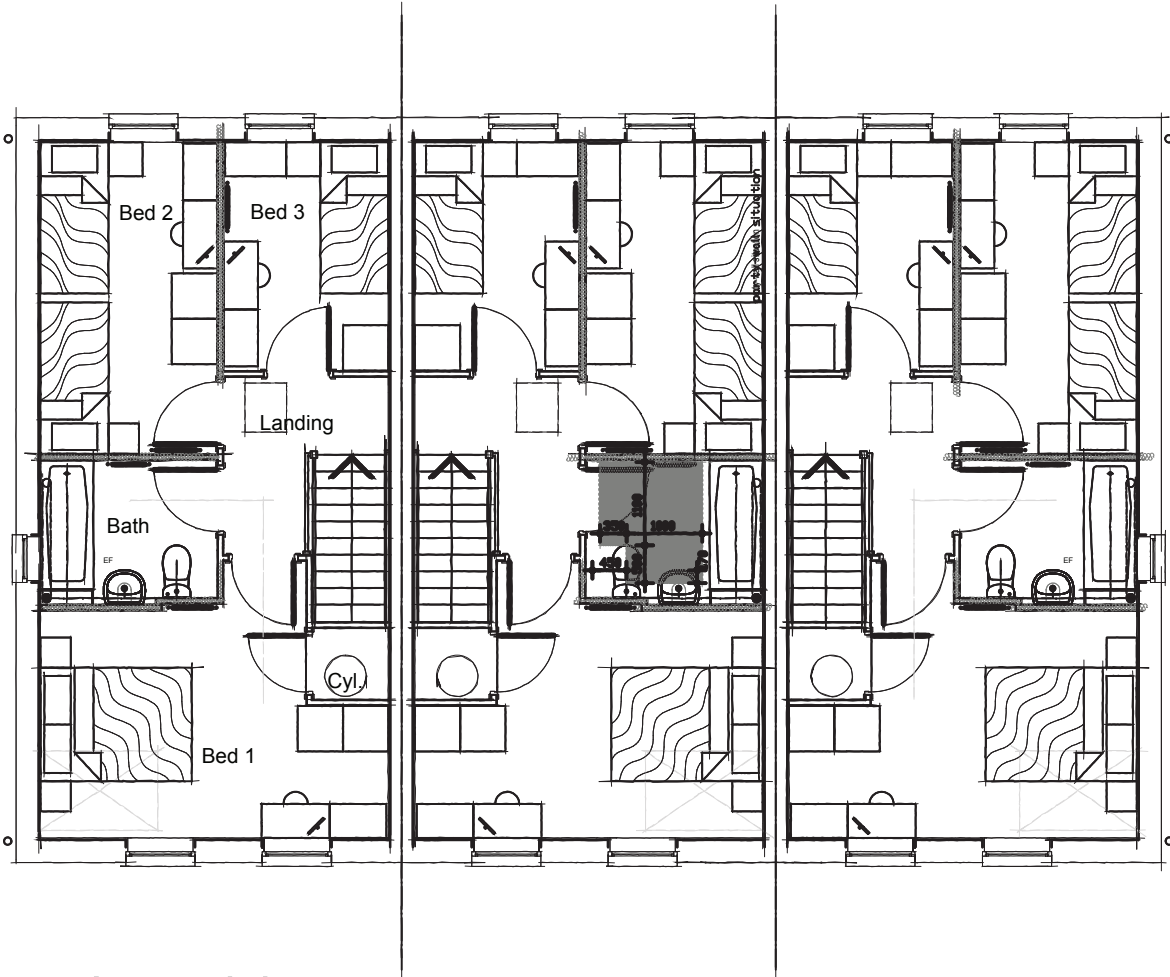

FIRST FLOOR PLAN
SH37---5

CODE 3 HQI

REFER TO PLANNING LAYOUT DWG. NO.
ST-02-12 FOR CHIMNEY LOCATIONS



House Type: **SH39---5**

Description: **Planning Floor Plans**

Site/Marketing Name:

Site Ref:

Scale: 1:50 Date: Sep 11 Drawn: GRT Checked: GDT (N) Spec: A3

Description:
Plans amended

Rev:
AA

Date:
20th Aug 12

