




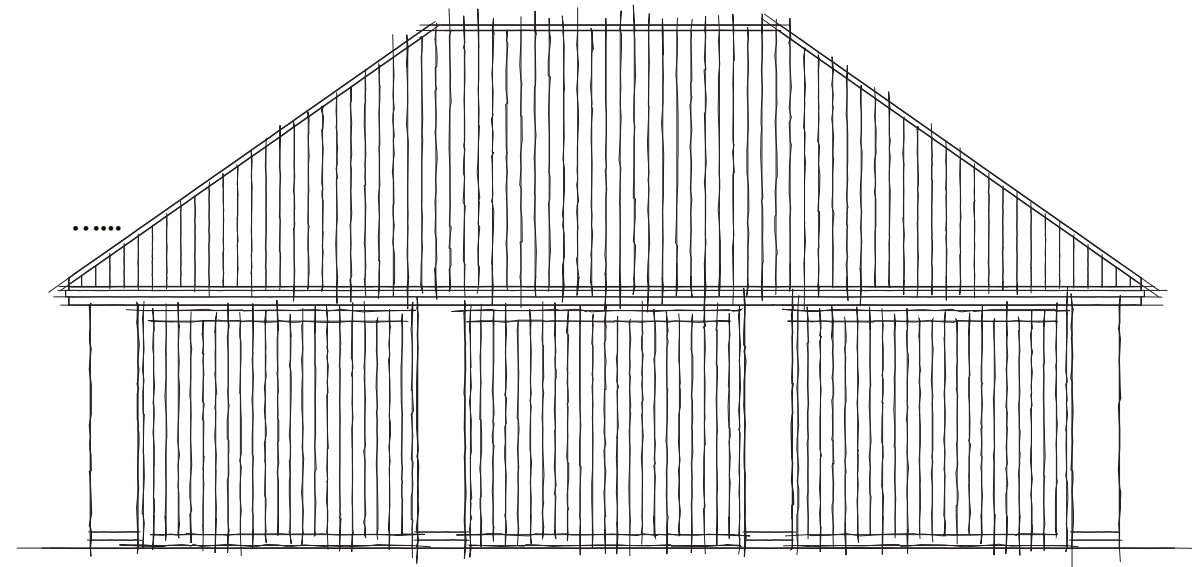


FRONT ELEVATION

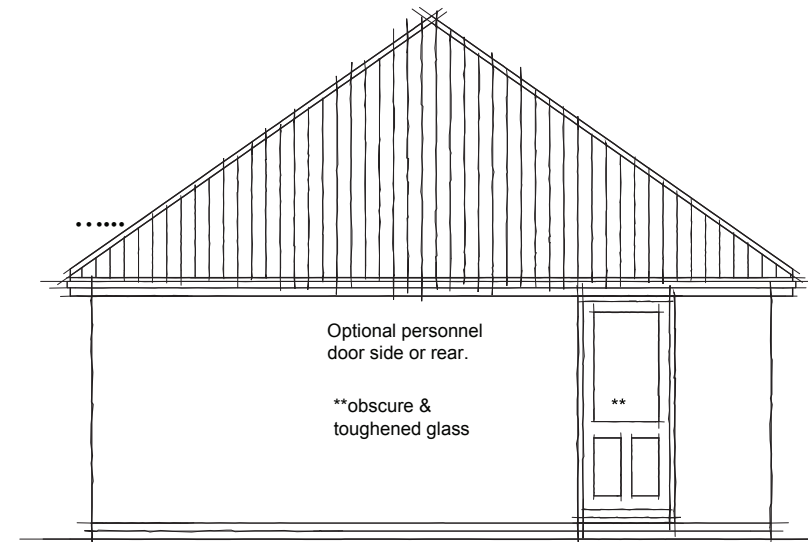

SIDE ELEVATION

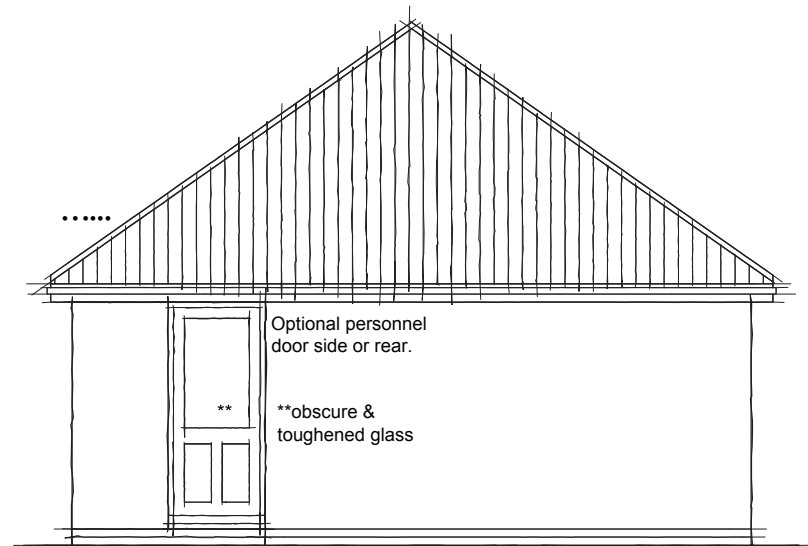

SIDE ELEVATION

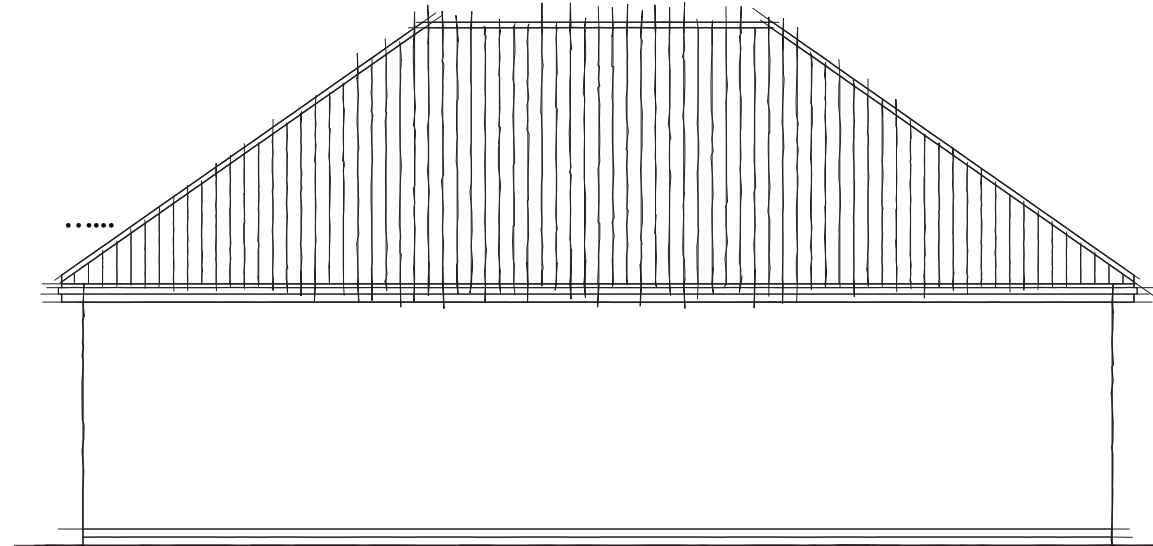

REAR ELEVATION

House Type: Garage Type GH3H Elevs	Rev:	Description:	Date:	
Description: Hormann Garage Door Size				
Site/Marketing Name:		Site Ref:		
Scale: 1:100 Date: Jun 05 Drawn: O.C Checked:		Spec:		