



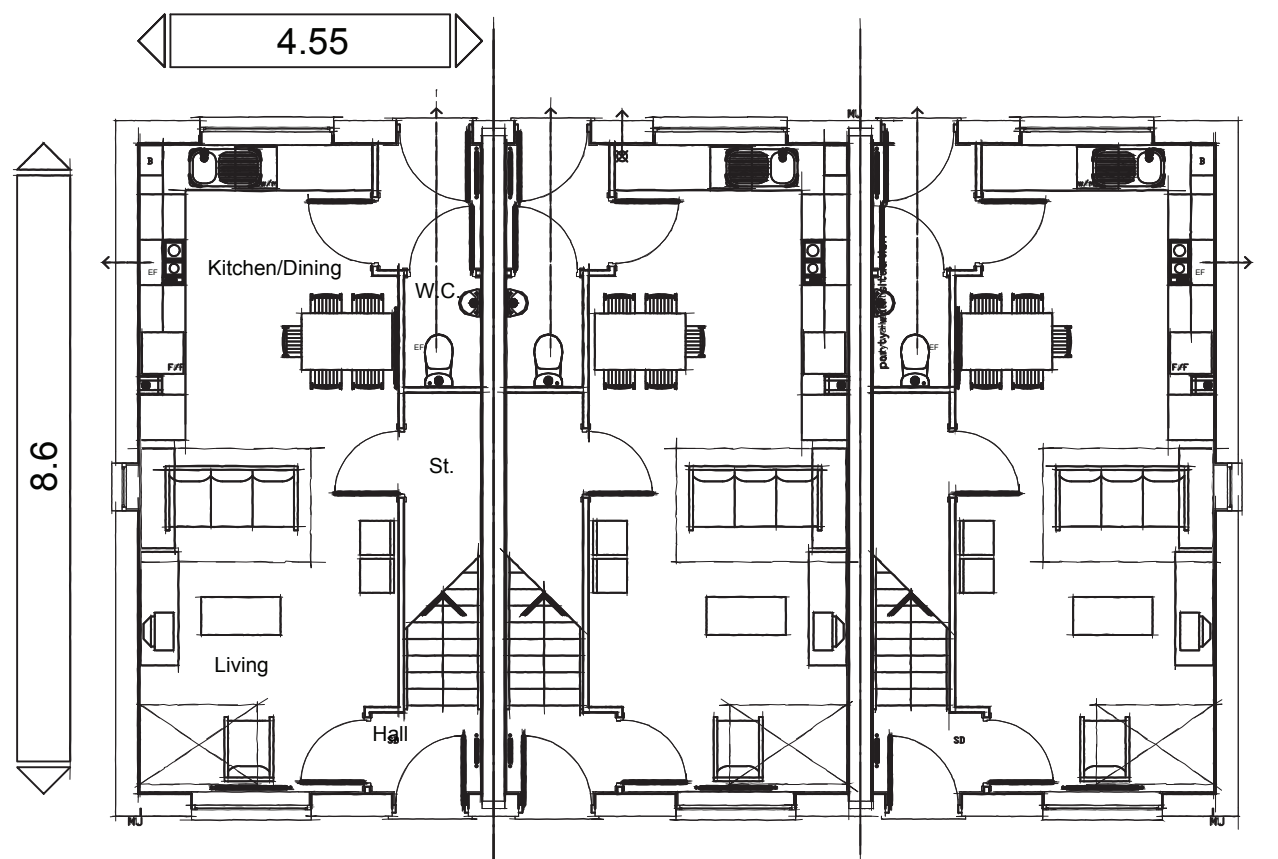

**GROUND FLOOR PLAN**  
SH28---5

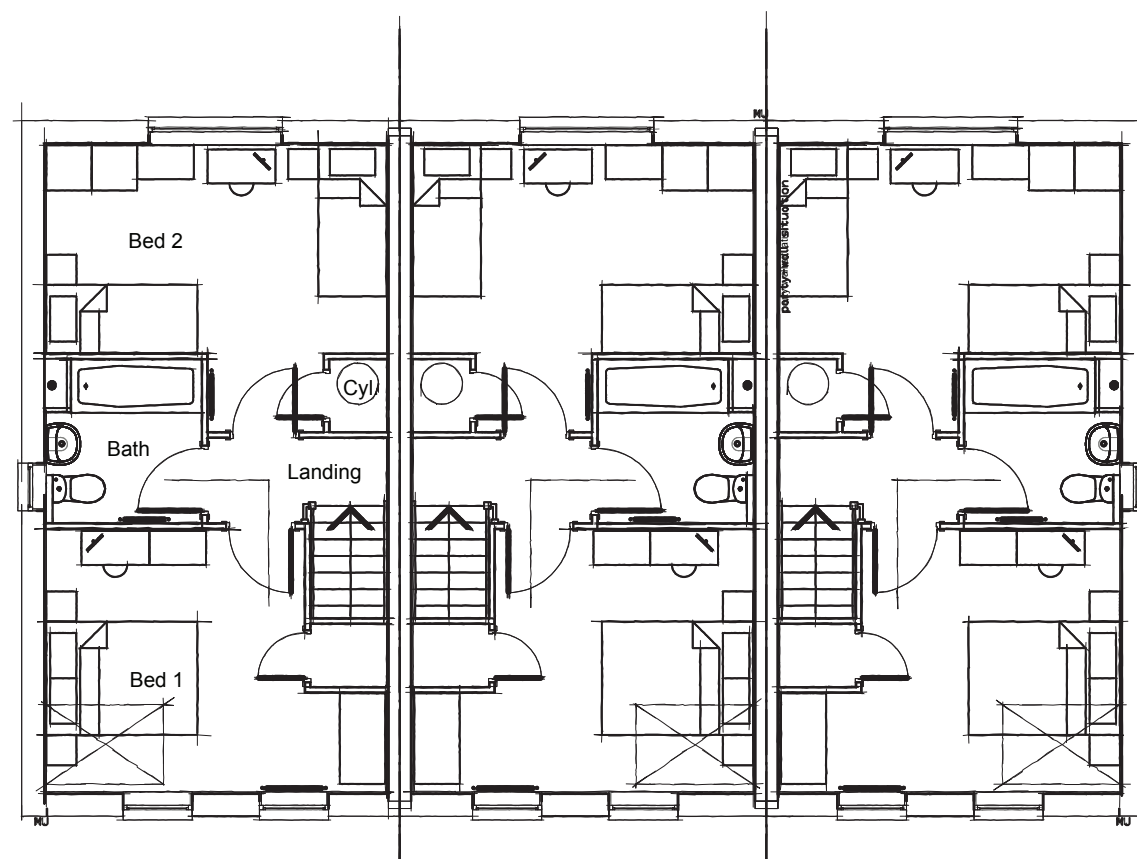

**FIRST FLOOR PLAN**  
SH28---5

CODE 3 HQI

REFER TO PLANNING LAYOUT DWG. NO.  
ST-02-12 FOR CHIMNEY LOCATIONS



**DAVID  
WILSON  
HOMES**

Date:  
20th Aug 12

Description:  
Plans amended

Rev:  
A

House Type: **SH28---5**  
Description: **Planning Floor Plans**  
Site/Marketing Name:  
Scale: 1:100 Date: Sep 11 Drawn: GRT Checked: GDT (N) Spec: A3

Site Ref: