



Urban Design,
Barratt House,
Forest Business Park,
Bardon Hill,
Leicestershire,
LE67 1UB

Land off
Roundstone Lane
Angmering

House Type Portfolio


11-02-2014
ST-02-21 A

Where quality lives
David Wilson Homes




ARUN DISTRICT COUNCIL A/82/12/

WARNING TO HOUSE-PURCHASERS. Property Misdescriptions Act 1991.
Buyers are warned that this is a working drawing and the contents of this drawing may be subject to change at any time and alterations and variations can occur during the progress of the build process. As such the layout, form, content and dimensions of the finished construction may differ materially from those shown. Whilst we make every effort to ensure our drawings are up to date there may from time to time be an unavoidable delay in updating these due to changes in regulations and/or re-planning. Purchasers are advised to check with the Sales Adviser whether any alterations have been made to this drawing. The contents of this drawing do not constitute a contract, part of any contract or warranty.

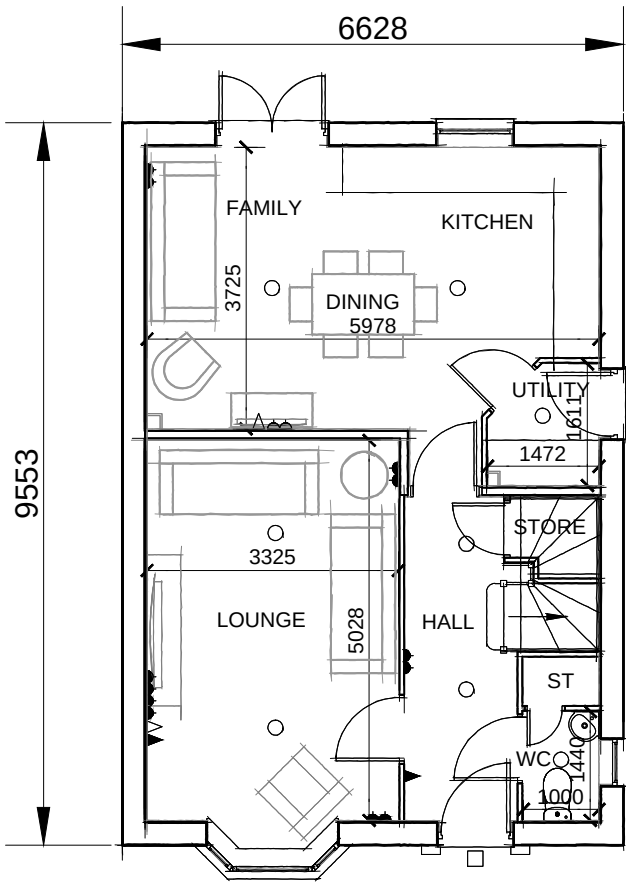

GROUND FLOOR PLAN
H404---5

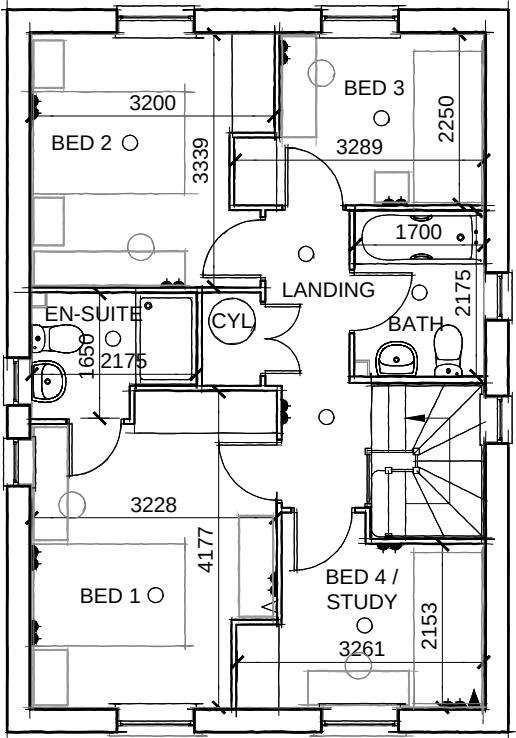

FIRST FLOOR PLAN
H404---5



ANGMERING



Urban Design, Barrat House, Forest Business Park, Bardon Hill, Leicestershire, LE67 1UB

Date:

Description:

Rev:

House Type: H404---5

Description: Planning Plans

Site Specific Code/Drawing No:

Plot Numbers:

Scale: 1:100 @ A3 Date: Feb 2014 Drawn:

Checked:

Sq.ft:



WARNING TO HOUSE-PURCHASERS. Property Misdescriptions Act 1991
Buyers are warned that this is a working drawing and the contents of this drawing may be subject to change at any time and alterations and variations can occur during the progress of the build process. As such the layout, form, content and dimensions of the finished construction may differ materially from those shown. Whilst we make every effort to ensure our drawings are up to date there may from time to time be an unavoidable delay in updating these due to changes in regulations and/or re-planning. Purchasers are advised to check with the Sales Adviser whether any alterations have been made to this drawing. The contents of this drawing do not constitute a contract, part of any contract or warranty.

ANGMERING



Date:

Description:

Rev:

House Type: H404---5

Description: Planning V1

Site Specific Code/Drawing No:


Plot Numbers:

Scale: 1:100 @ A3


Date: Feb 2014

Drawn:

Checked:

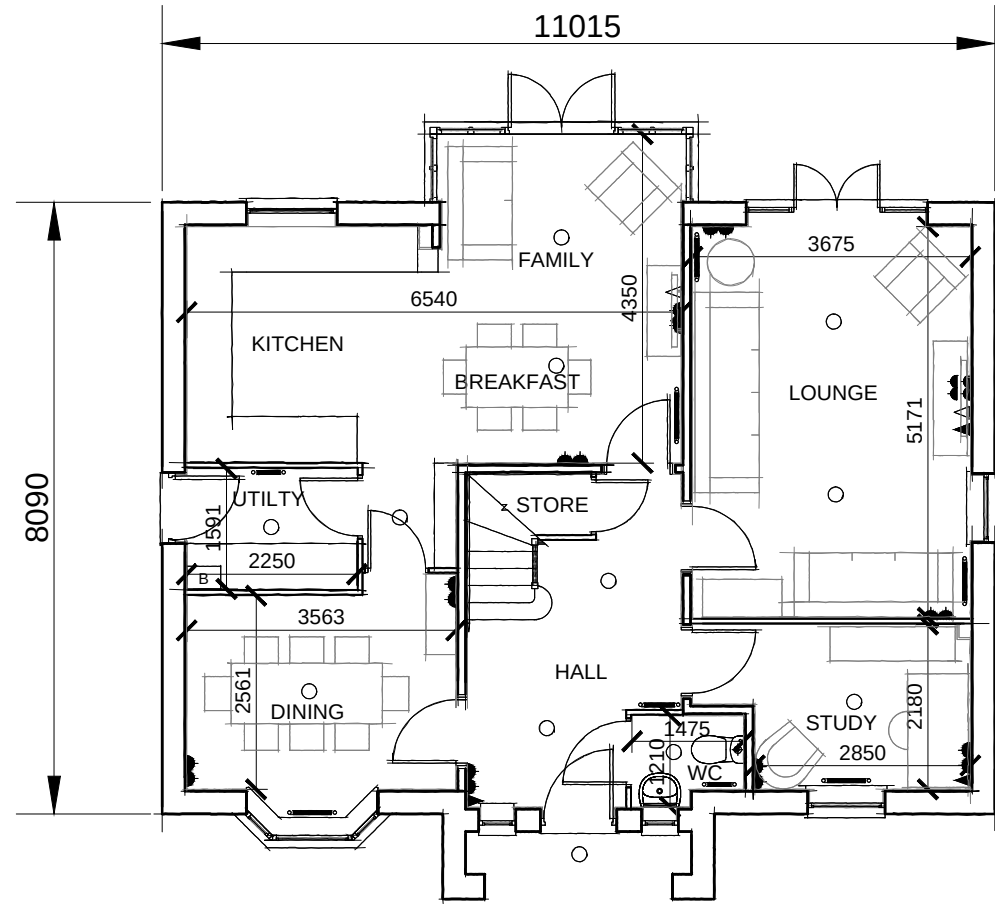

GROUND FLOOR PLAN
H421---5

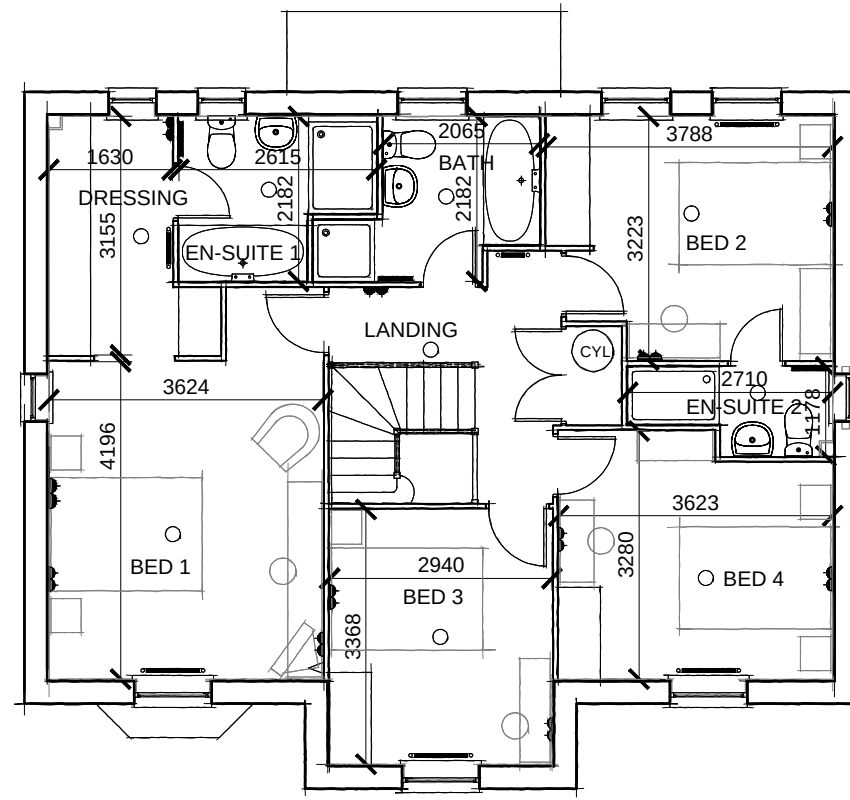

FIRST FLOOR PLAN
H421---5



WARNING TO HOUSE-PURCHASERS. Property Misdescriptions Act 1991
Buyers are warned that this is a working drawing and the contents of this drawing may be subject to change at any time and alterations and variations can occur during the progress of the build process. As such the layout, form, content and dimensions of the finished construction may differ materially from those shown. Whilst we make every effort to ensure our drawings are up to date there may from time to time be an unavoidable delay in updating these due to changes in regulations and/or re-planning. Purchasers are advised to check with the Sales Adviser whether any alterations have been made to this drawing. The contents of this drawing do not constitute a contract, part of any contract or warranty.

ANGMERING

House Type: H421---5

Description: Planning Plans

Site Specific Code/Drawing No:

Plot Numbers:

Scale: 1:100

Sq.ft:

Description:

Rev:

Date:


Drawn:

Checked:

Date:



Urban Design, Barrat House, Forest Business Park, Bardon Hill, Leicestershire, LE87 1UB

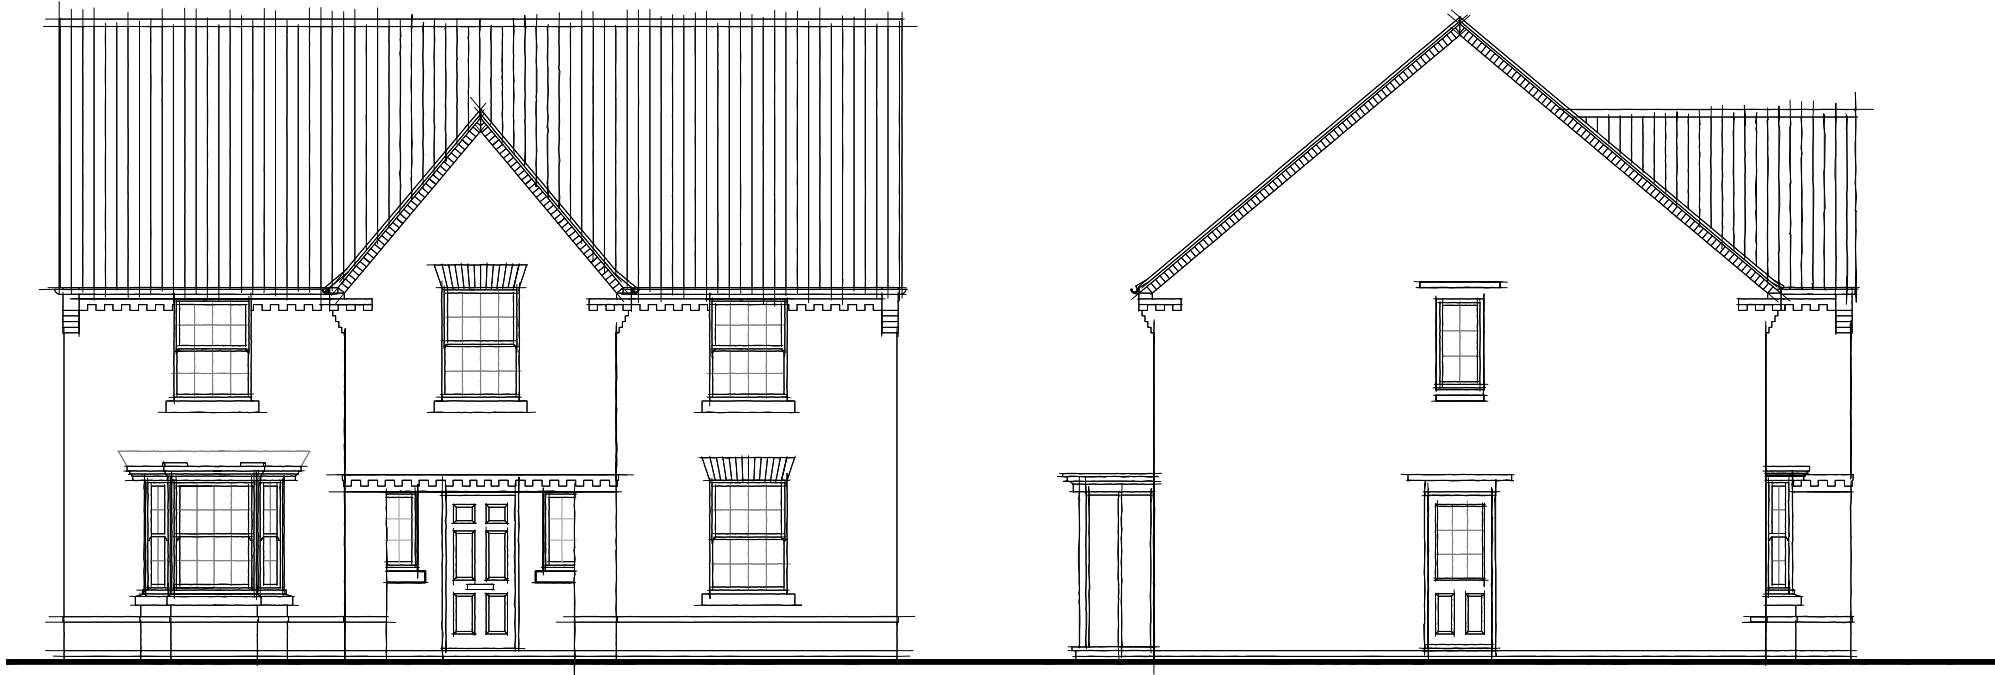

H421---5

SIDE ELEVATION

H421---5




REAR ELEVATION

H421---5

SIDE ELEVATION

H421---5

 

WARNING TO HOUSE-PURCHASERS. Property Misdescriptions Act 1991.
Buyers are warned that this is a working drawing and the contents of this drawing may be subject to change at any time and alterations and variations can occur during the progress of the build process. As such the layout, form, content and dimensions of the finished construction may differ materially from those shown. Whilst we make every effort to ensure our drawings are up to date there may from time to time be an unavoidable delay in updating these due to changes in regulations and/or re-planning. Purchasers are advised to check with the Sales Adviser whether any alterations have been made to this drawing. The contents of this drawing do not constitute a contract, part of any contract or warranty.

ANGMERING



Date:

Description:

Rev:

House Type: H421---5

Description: Planning V1

Site Specific Code/Drawing No:

Plot Numbers:

Scale: 1:100

Date:

Drawn:

Checked:

Sq.ft:



FRONT ELEVATION
H421---5




SIDE ELEVATION
H421---5



REAR ELEVATION
H421---5



SIDE ELEVATION
H421---5

 

WARNING TO HOUSE-PURCHASERS. Property Misdescriptions Act 1991.
Buyers are warned that this is a working drawing and the contents of this drawing may be subject to change at any time and alterations and variations can occur during the progress of the build process. As such the layout, form, content and dimensions of the finished construction may differ materially from those shown. Whilst we make every effort to ensure our drawings are up to date there may from time to time be an unavoidable delay in updating these due to changes in regulations and/or re-planning. Purchasers are advised to check with the Sales Adviser whether any alterations have been made to this drawing. The contents of this drawing do not constitute a contract, part of any contract or warranty.

ANGMERING

Date:

Description:

Rev:

House Type: H421---5

Description: Planning V3

Site Specific Code/Drawing No:


Plot Numbers:

Scale: 1:100

Date:



Drawn:

Checked:

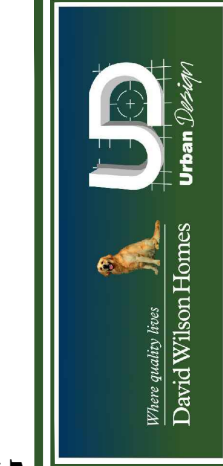

Urban Design, Barratt House, Forest Business Park, Bardon Hill, Leicestershire, LE67 1UB

WARNING TO HOUSE-PURCHASERS. Property Misdescriptions Act 1991
Buyers are warned that this is a working drawing and the contents of this drawing may be subject to change at any time and alterations and variations can occur during the progress of the build process. As such the layout, form, content and dimensions of the finished construction may differ materially from those shown. Whilst we make every effort to ensure our drawings are up to date there may from time to time be an unavoidable delay in updating these due to changes in regulations and/or re-planning. Purchasers are advised to check with the Sales Adviser whether any alterations have been made to this drawing. The contents of this drawing do not constitute a contract, part of any contract or warranty.

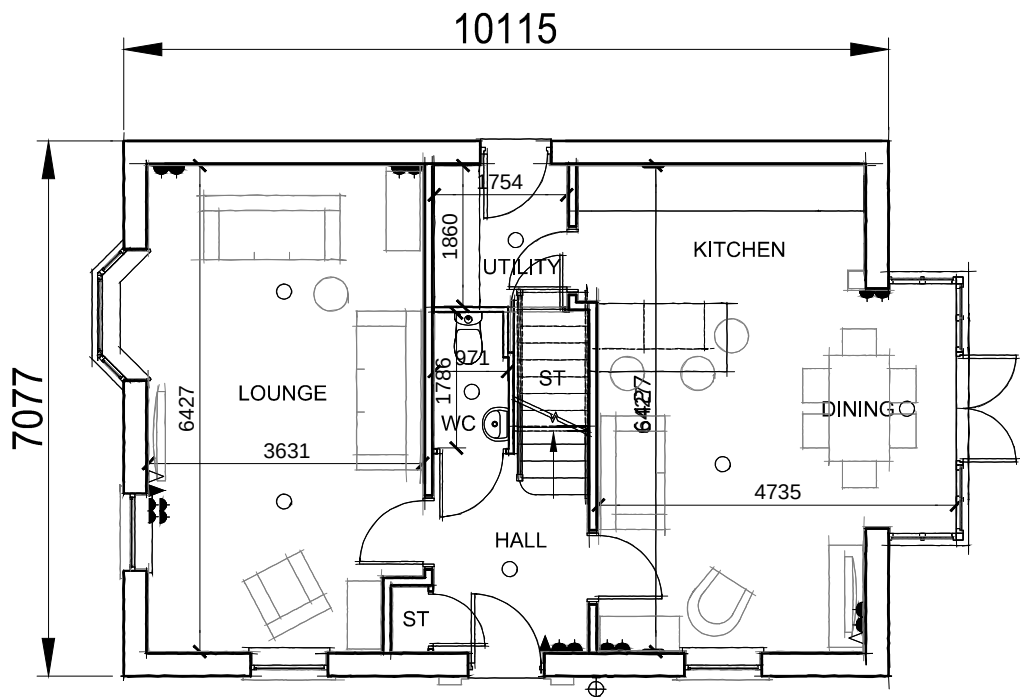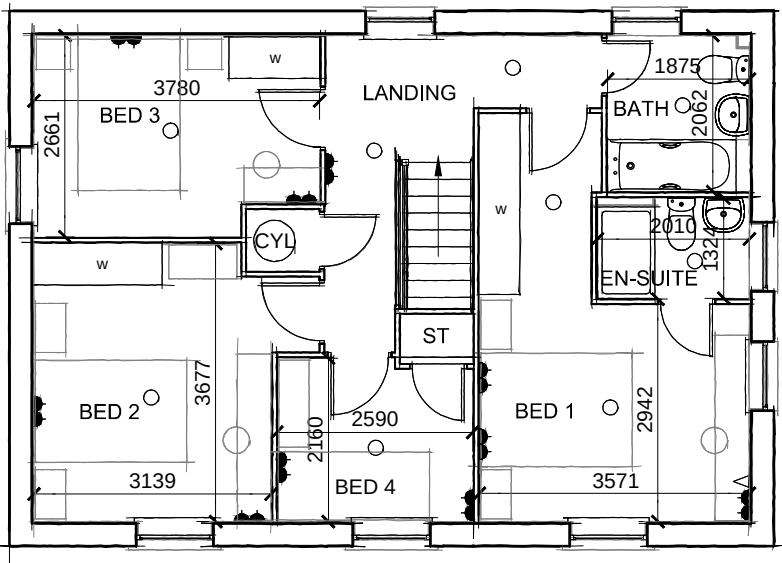

ANGMERING

House Type: H433---5

Description: Planning Plans

Site Specific Code/Drawing No:

Plot Numbers:

Scale: 1:100


Drawn:

Checked:

Rev:

Description:

Date:

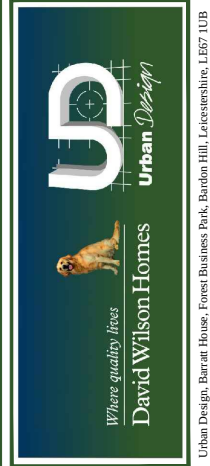


Urban Design, Barratt House, Forest Business Park, Bardon Hill, Leicestershire, LE67 1UB




FRONT ELEVATION

H433---5

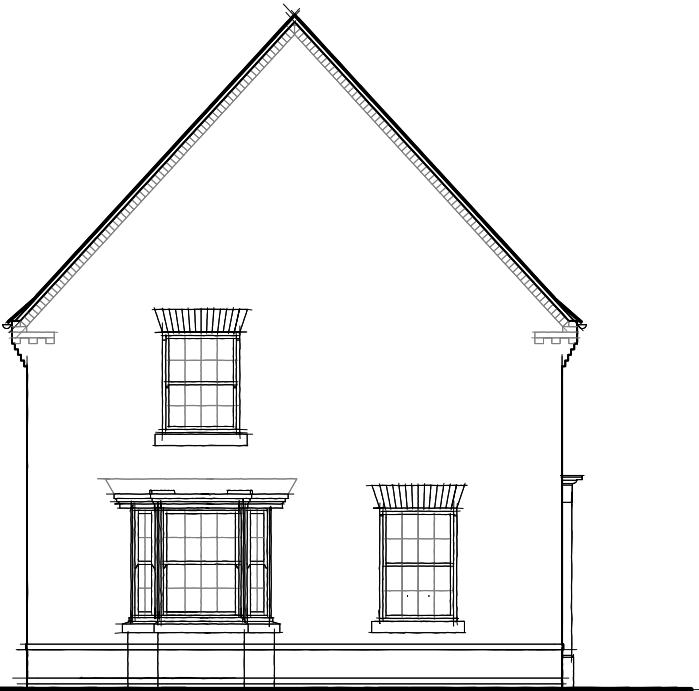

SIDE ELEVATION

H433---5

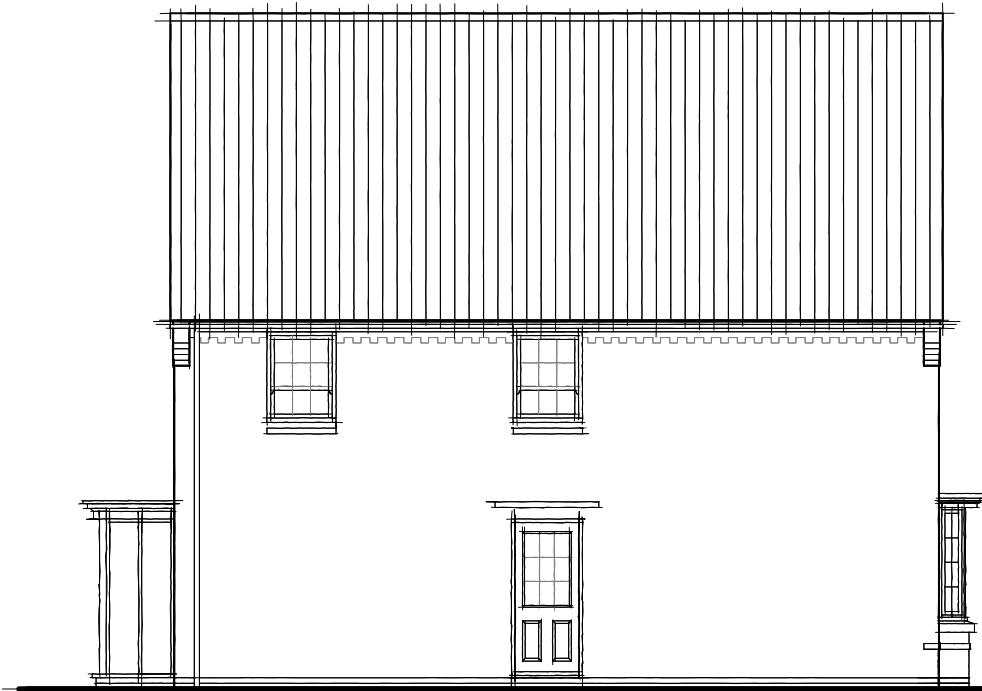

REAR ELEVATION

H433---5




SIDE ELEVATION

H433---5



WARNING TO HOUSE-PURCHASERS. Property Misdescriptions Act 1991.
Buyers are warned that this is a working drawing and the contents of this drawing may be subject to change at any time and alterations and variations can occur during the progress of the build process. As such the layout, form, content and dimensions of the finished construction may differ materially from those shown. Whilst we make every effort to ensure our drawings are up to date there may from time to time be an unavoidable delay in updating these due to changes in regulations and/or re-planning. Purchasers are advised to check with the Sales Adviser whether any alterations have been made to this drawing. The contents of this drawing do not constitute a contract, part of any contract or warranty.

ANGMERING

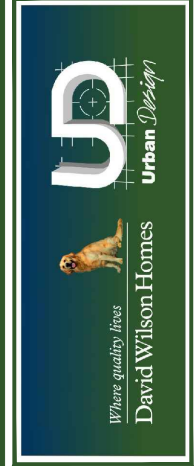

Date:

Description:

Rev:

House Type: H433---5

Description: Planning V1

Site Specific Code/Drawing No:

Plot Numbers:

Scale: 1:100

Drawn:

Checked:




FRONT ELEVATION

H433---5

SIDE ELEVATION

H433---5

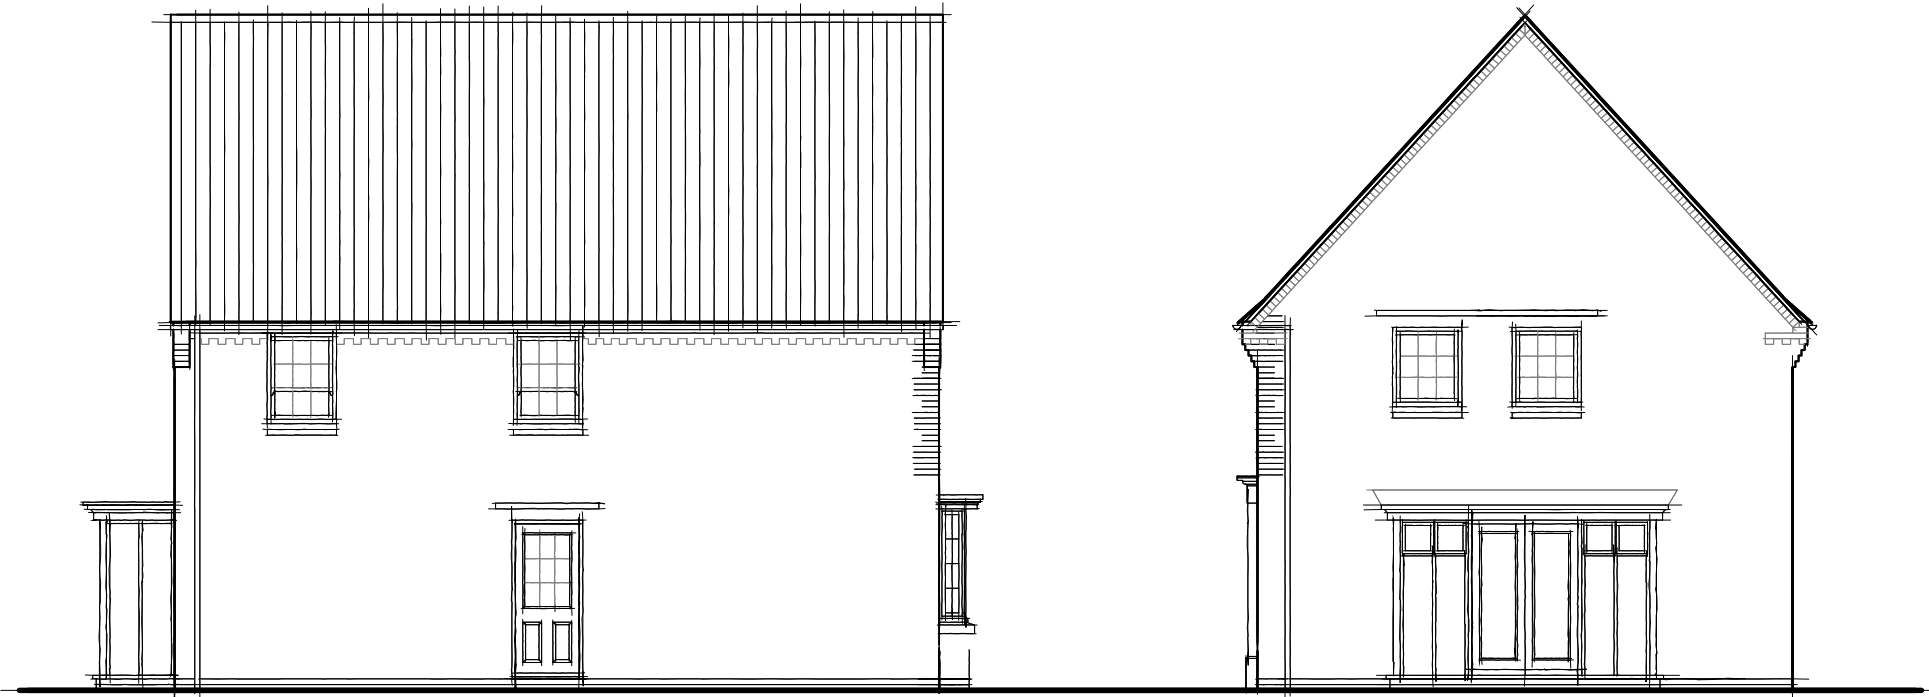

REAR ELEVATION

H433---5


SIDE ELEVATION

H433---5



WARNING TO HOUSE-PURCHASERS. Property Misdescriptions Act 1991
Buyers are warned that this is a working drawing and the contents of this drawing may be subject to change at any time and alterations and variations can occur during the progress of the build process. As such the layout, form, content and dimensions of the finished construction may differ materially from those shown. Whilst we make every effort to ensure our drawings are up to date there may from time to time be an unavoidable delay in updating these due to changes in regulations and/or re-planning. Purchasers are advised to check with the Sales Adviser whether any alterations have been made to this drawing. The contents of this drawing do not constitute a contract, part of any contract or warranty.

ANGMERING

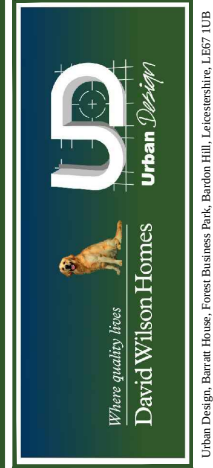

Date:

Description:

Rev:

House Type: H433---5

Description: Planning V2

Site Specific Code/Drawing No:

Plot Numbers:

Scale: 1:100


Date:

Drawn:


Checked:

Sq.ft:

WARNING TO HOUSE-PURCHASERS. Property Misdescriptions Act 1991
Buyers are warned that this is a working drawing and the contents of this drawing may be subject to change at any time and alterations and variations can occur during the progress of the build process. As such the layout, form, content and dimensions of the finished construction may differ materially from those shown. Whilst we make every effort to ensure our drawings are up to date there may from time to time be an unavoidable delay in updating these due to changes in regulations and/or re-planning. Purchasers are advised to check with the Sales Adviser whether any alterations have been made to this drawing. The contents of this drawing do not constitute a contract, part of any contract or warranty.

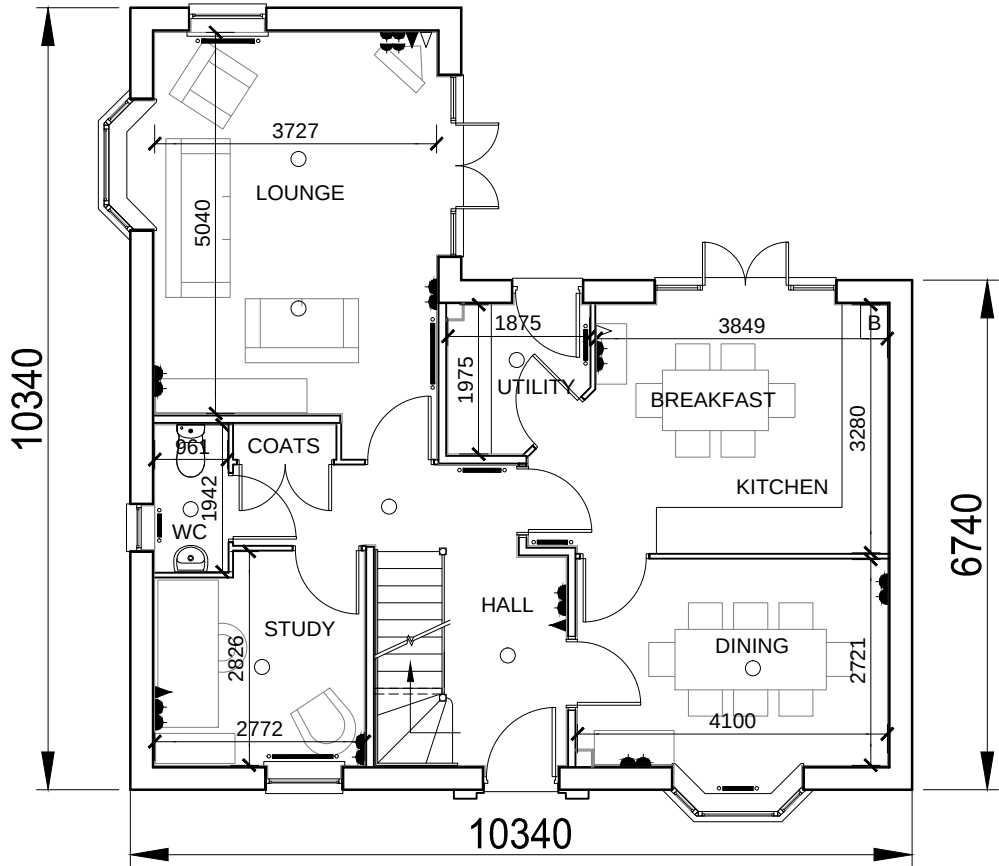

GROUND FLOOR PLAN
H436---5

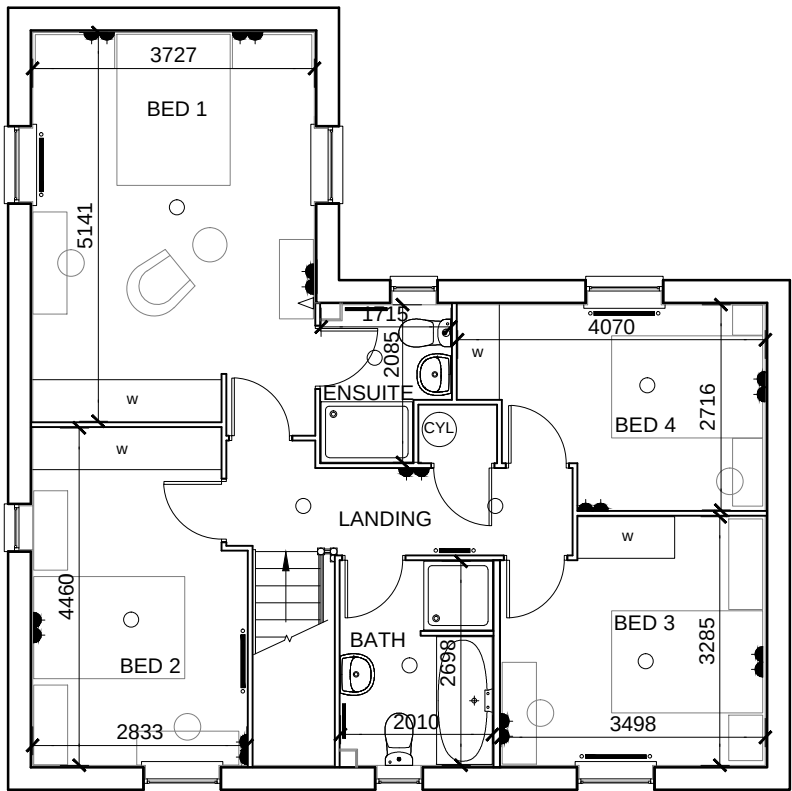

FIRST FLOOR PLAN
H436---5



House Type: H436---5

Description: Planning Plans

Site Specific Code/Drawing No:

Plot Numbers:

Scale: 1:100

Sq.ft:

Rev:

Date:

ANGMERING

Description:

Date:

Where quality lives

David Wilson Homes

Urban Design

Urban Design, Barratt House, Forest Business Park, Bardon Hill, Leicestershire, LE67 1UB



FRONT ELEVATION
H436---5



SIDE ELEVATION
H436---5




REAR ELEVATION
H436---5



SIDE ELEVATION
H436---5

WARNING TO HOUSE-PURCHASERS. Property Misdescriptions Act 1991
Buyers are warned that this is a working drawing and the contents of this drawing may be subject to change at any time and alterations and variations can occur during the progress of the build process. As such the layout, form, content and dimensions of the finished construction may differ materially from those shown. Whilst we make every effort to ensure our drawings are up to date there may from time to time be an unavoidable delay in updating these due to changes in regulations and/or re-planning. Purchasers are advised to check with the Sales Adviser whether any alterations have been made to this drawing. The contents of this drawing do not constitute a contract, part of any contract or warranty.

 

ANGMERING



Date:

Description:

Rev:

House Type: H436---5

Description: Planning V1

Site Specific Code/Drawing No:

Plot Numbers:

Scale: 1:100

Drawn:

Checked:



FRONT ELEVATION
H436---5



SIDE ELEVATION
H436---5



REAR ELEVATION
H436---5



SIDE ELEVATION
H436---5

WARNING TO HOUSE-PURCHASERS. Property Misdescriptions Act 1991
Buyers are warned that this is a working drawing and the contents of this drawing may be subject to change at any time and alterations and variations can occur during the progress of the build process. As such the layout, form, content and dimensions of the finished construction may differ materially from those shown. Whilst we make every effort to ensure our drawings are up to date there may from time to time be an unavoidable delay in updating these due to changes in regulations and/or re-planning. Purchasers are advised to check with the Sales Adviser whether any alterations have been made to this drawing. The contents of this drawing do not constitute a contract, part of any contract or warranty.



ANGMERING



Date:

Description:

Rev:

House Type: H436---5

Description: Planning V2

Site Specific Code/Drawing No:

Plot Numbers:

Scale: 1:100

Date:

Drawn:

Checked:

Sq.ft:



FRONT ELEVATION
H436---5



SIDE ELEVATION
H436---5



REAR ELEVATION
H436---5



SIDE ELEVATION
H436---5

WARNING TO HOUSE-PURCHASERS. Property Misdescriptions Act 1991.
Buyers are warned that this is a working drawing and the contents of this drawing may be subject to change at any time and alterations and variations can occur during the progress of the build process. As such the layout, form, content and dimensions of the finished construction may differ materially from those shown. Whilst we make every effort to ensure our drawings are up to date there may from time to time be an unavoidable delay in updating these due to changes in regulations and/or re-planning. Purchasers are advised to check with the Sales Adviser whether any alterations have been made to this drawing. The contents of this drawing do not constitute a contract, part of any contract or warranty.



ANGMERING



Date:

Description:

Rev:

House Type: H436---5

Description: Planning V3

Site Specific Code/Drawing No:

Plot Numbers:

Scale: 1:100

Drawn:

Checked:

Sq.ft:



FRONT ELEVATION
H436---5



SIDE ELEVATION
H436---5



REAR ELEVATION
H436---5



SIDE ELEVATION
H436---5

WARNING TO HOUSE-PURCHASERS. Property Misdescriptions Act 1991.
Buyers are warned that this is a working drawing and the contents of this drawing may be subject to change at any time and alterations and variations can occur during the progress of the build process. As such the layout, form, content and dimensions of the finished construction may differ materially from those shown. Whilst we make every effort to ensure our drawings are up to date there may from time to time be an unavoidable delay in updating these due to changes in regulations and/or re-planning. Purchasers are advised to check with the Sales Adviser whether any alterations have been made to this drawing. The contents of this drawing do not constitute a contract, part of any contract or warranty.



ANGMERING



Date:

Description:

Rev:

House Type: H436---5

Description: Planning V4

Site Specific Code/Drawing No:


Plot Numbers:

Scale: 1:100

Drawn:


Checked:

Sq.ft:

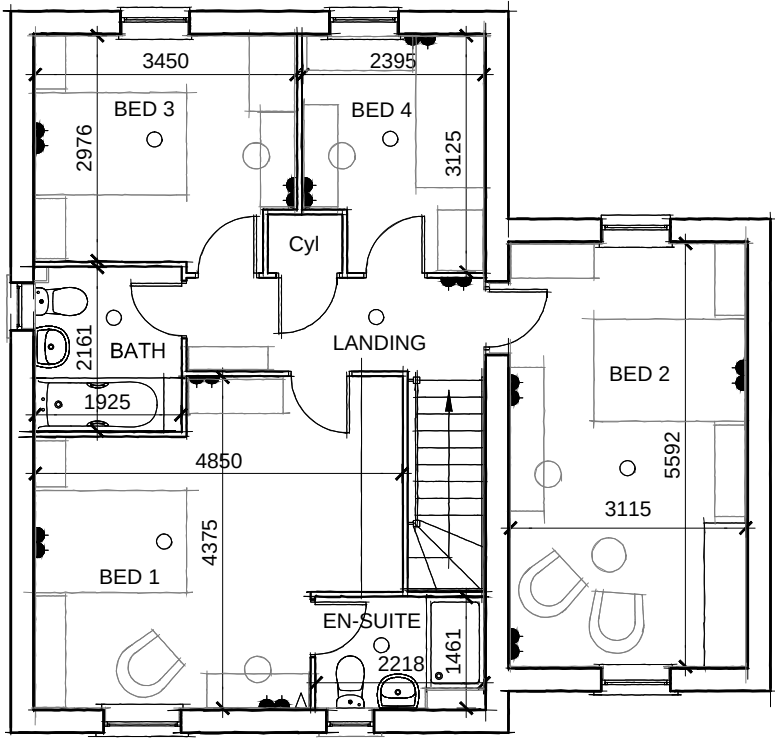

FIRST FLOOR PLAN

10049

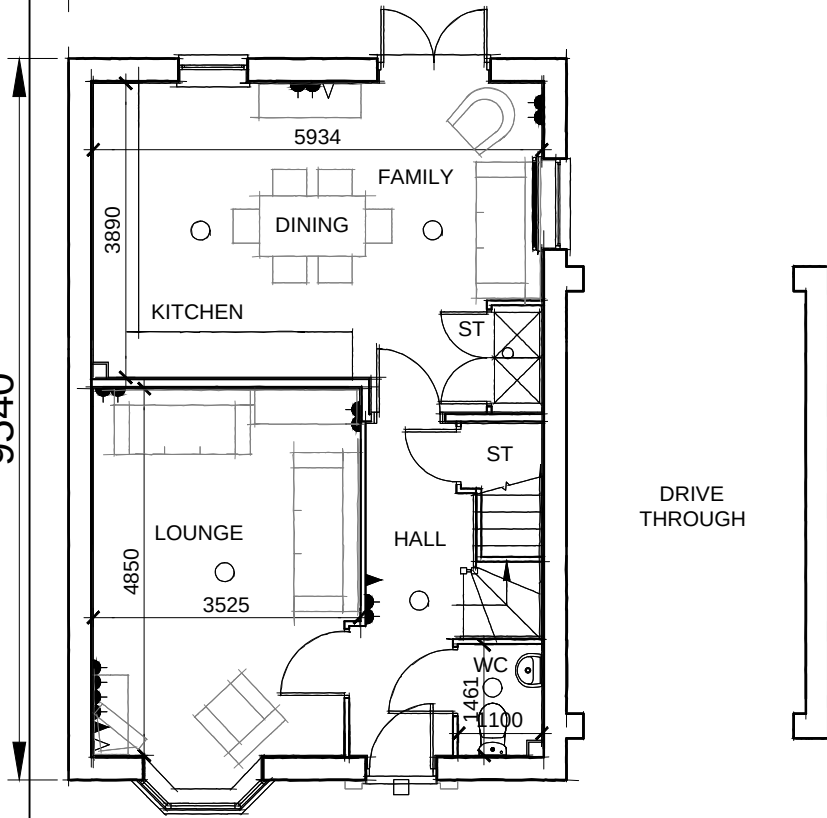


GROUND FLOOR PLAN

WARNING TO HOUSE-PURCHASERS. Property Misdescriptions Act 1991
Buyers are warned that this is a working drawing and the contents of this drawing may be subject to change at any time and alterations and variations can occur during the progress of the build process. As such the layout, form, content and dimensions of the finished construction may differ materially from those shown. Whilst we make every effort to ensure our drawings are up to date there may from time to time be an unavoidable delay in updating these due to changes in regulations and/or re-planning. Purchasers are advised to check with the Sales Adviser whether any alterations have been made to this drawing. The contents of this drawing do not constitute a contract, part of any contract or warranty.



FRONT ELEVATION

H451---5

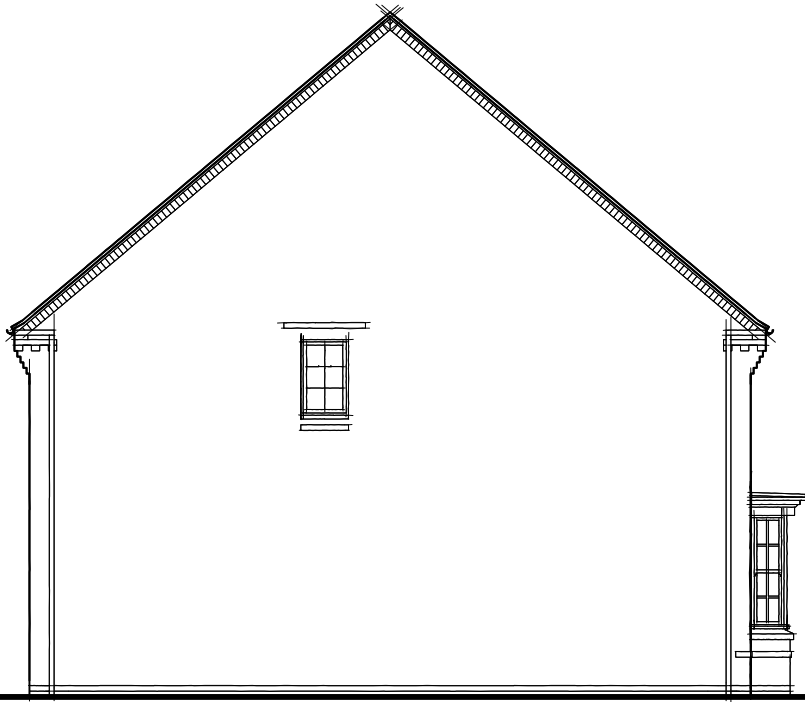


SIDE ELEVATION

H451---5




REAR ELEVATION

H451---5

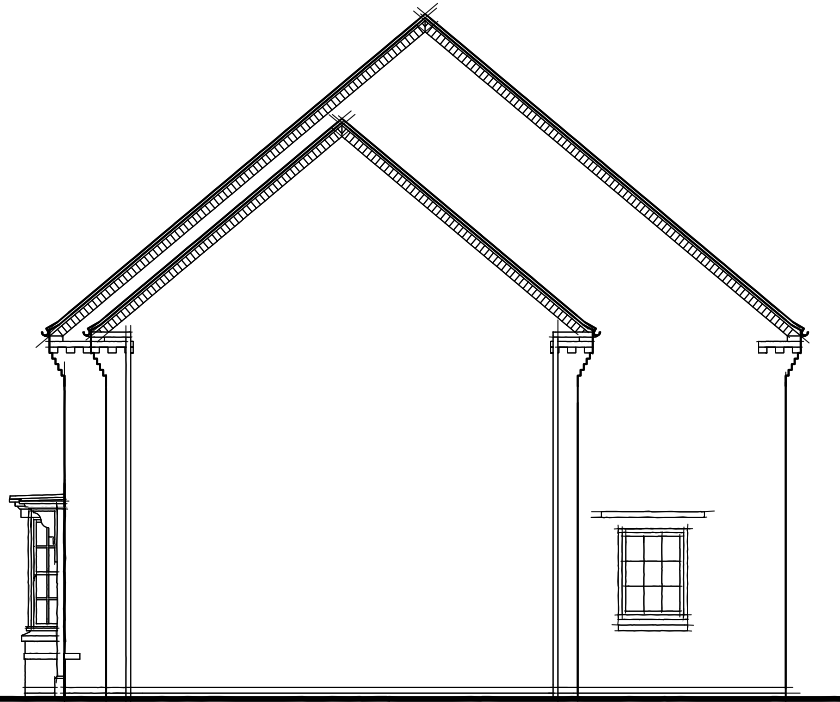

SIDE ELEVATION

H451---5

 

ANGMERING



Urban Design, Baratt House, Forest Business Park, Bardon Hill, Leicestershire, LE87 1UB

Date:

Description:

Rev:

House Type: H451---5

Description: Planning V1

Site Specific Code/Drawing No:

Plot Numbers:


Scale: 1:100

Date:


Drawn:

Checked:

Sq.ft:

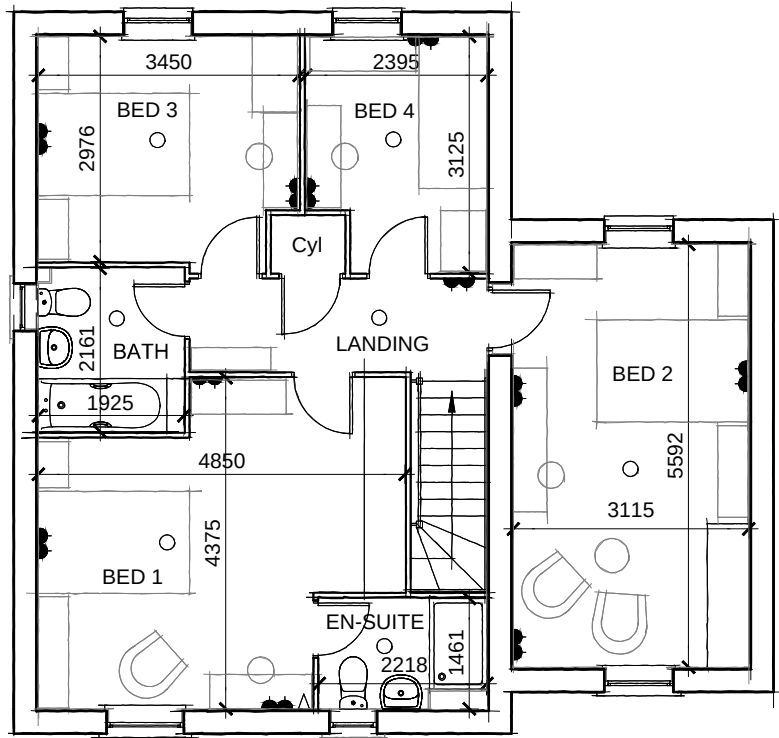

FIRST FLOOR PLAN

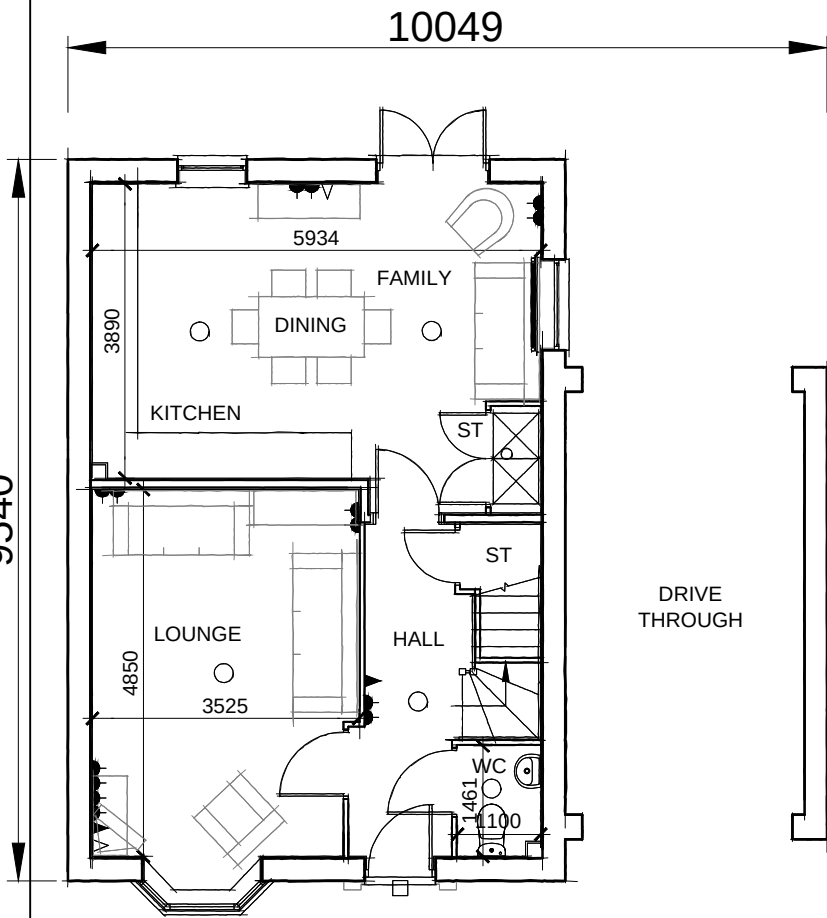


GROUND FLOOR PLAN

WARNING TO HOUSE-PURCHASERS. Property Misdescriptions Act 1991
Buyers are warned that this is a working drawing and the contents of this drawing may be subject to change at any time and alterations and variations can occur during the progress of the build process. As such the layout, form, content and dimensions of the finished construction may differ materially from those shown. Whilst we make every effort to ensure our drawings are up to date there may from time to time be an unavoidable delay in updating these due to changes in regulations and/or re-planning. Purchasers are advised to check with the Sales Adviser whether any alterations have been made to this drawing. The contents of this drawing do not constitute a contract, part of any contract or warranty.



FRONT ELEVATION

H451---5

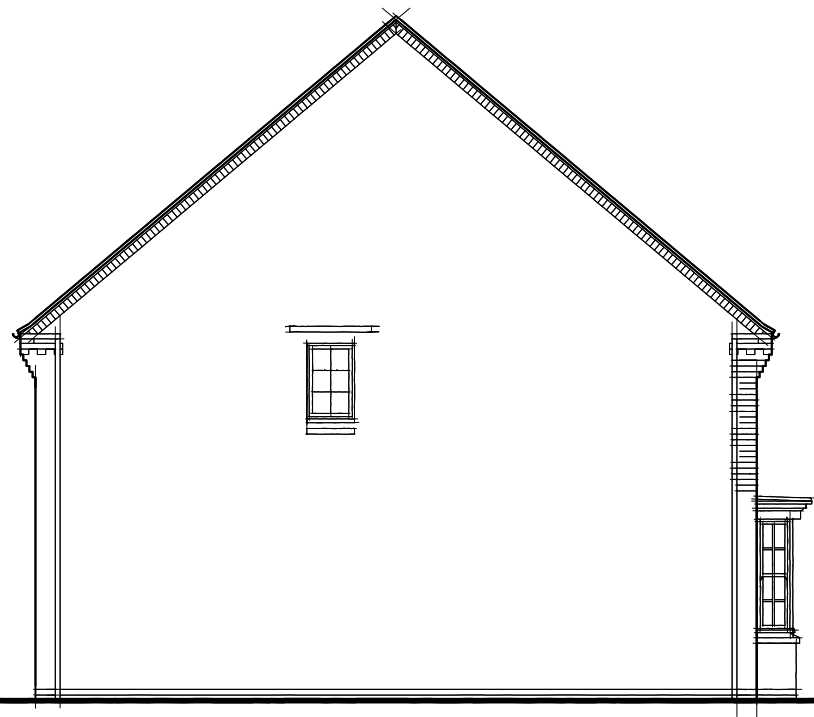


SIDE ELEVATION

H451---5




REAR ELEVATION

H451---5

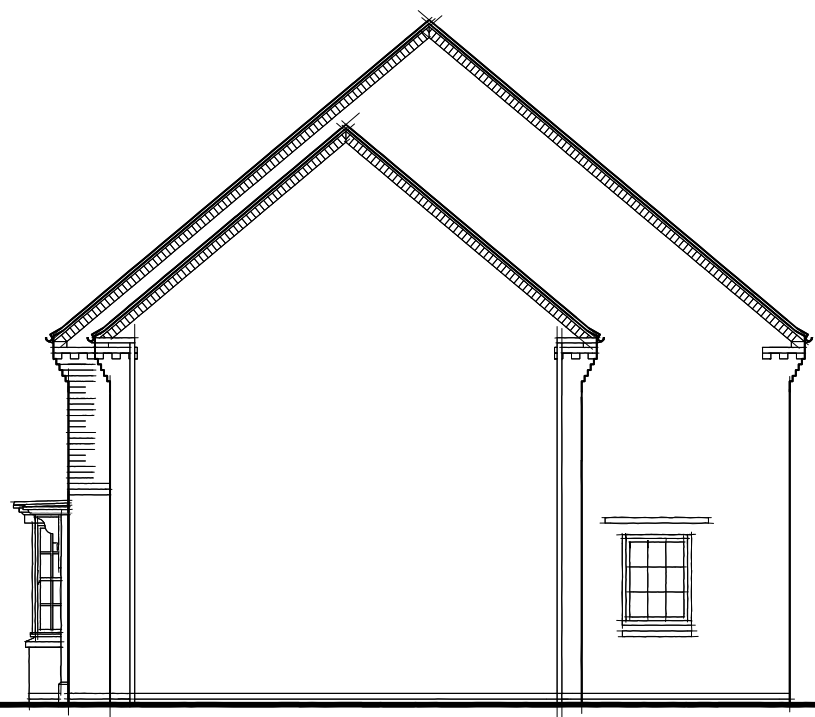

SIDE ELEVATION

H451---5

 

ANGMERING



Date:

Description:

Rev:

House Type: H451---5

Description: Planning V2

Site Specific Code/Drawing No:

Plot Numbers:

Scale: 1:100


Date:

Drawn:

Checked:

Sq.ft:

Urban Design, Bar at House, Forest Business Park, Bardon Hill, Leicestershire, LE67 1UB

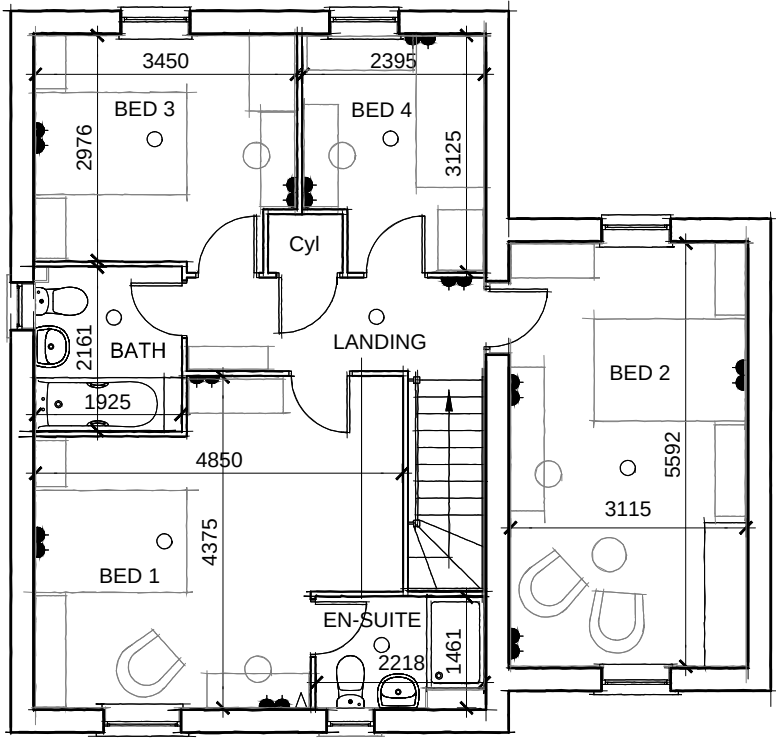


FIRST FLOOR PLAN




FRONT ELEVATION

H451---5

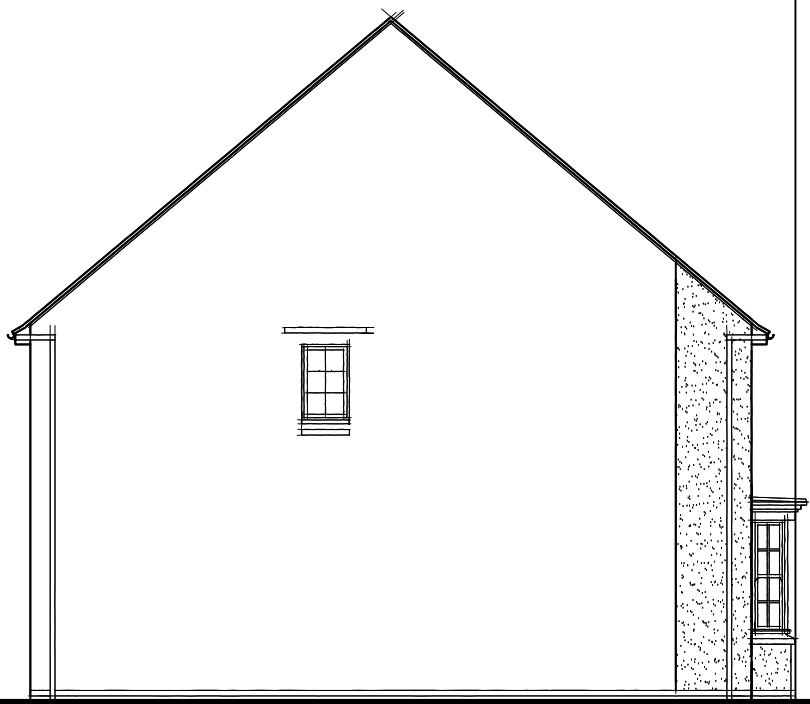


SIDE ELEVATION

H451---5

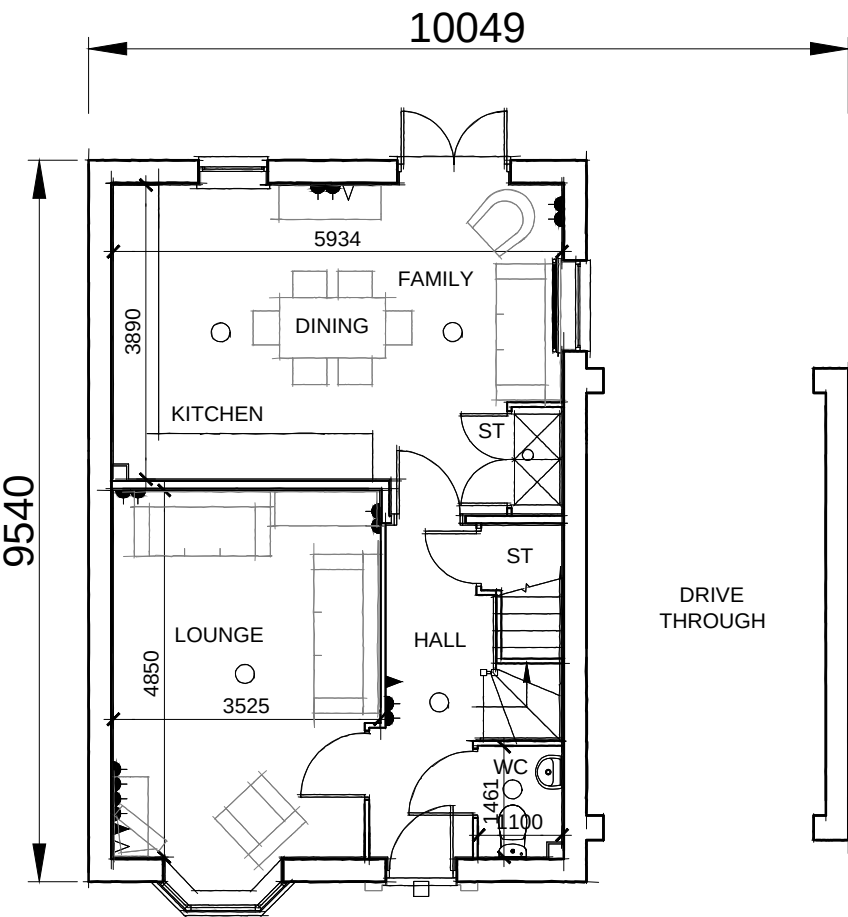


GROUND FLOOR PLAN

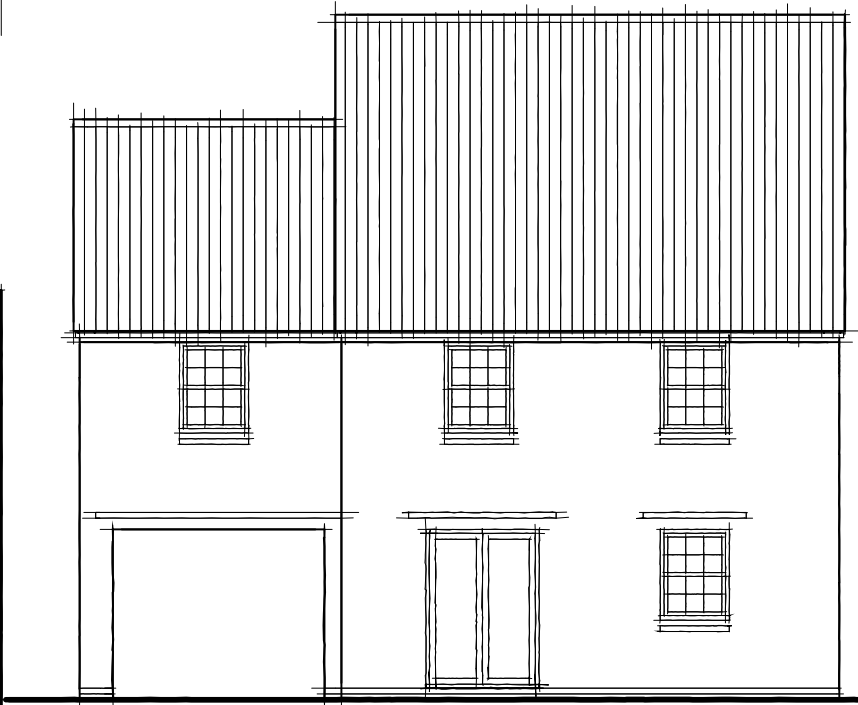

REAR ELEVATION


H451---5

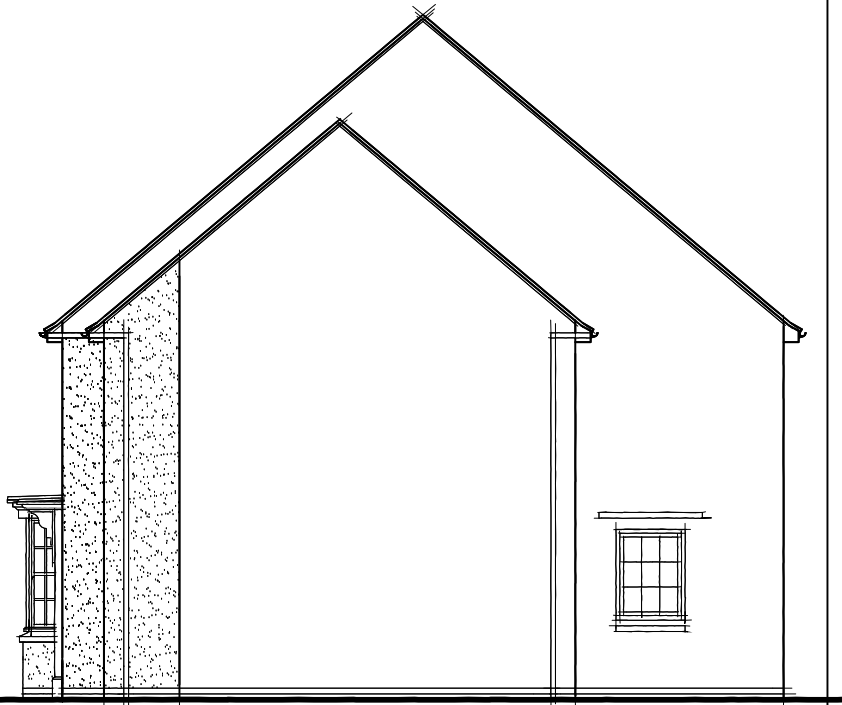

SIDE ELEVATION

H451---5

DRIVE THROUGH

 

WARNING TO HOUSE-PURCHASERS. Property Misdescriptions Act 1991. Buyers are warned that this is a working drawing and the contents of this drawing may be subject to change at any time and alterations and variations can occur during the progress of the build process. As such the layout, form, content and dimensions of the finished construction may differ materially from those shown. Whilst we make every effort to ensure our drawings are up to date there may from time to time be an unavoidable delay in updating these due to changes in regulations and/or re-planning. Purchasers are advised to check with the Sales Adviser whether any alterations have been made to this drawing. The contents of this drawing do not constitute a contract, part of any contract or warranty.

ANGMERING



Urban Design, Barratt House, Forest Business Park, Barton Hill, Leicestershire, LE57 1UB

Date:

Description:

Rev:

House Type: H451---5

Description: Planning V3

Site Specific Code/Drawing No:

Plot Numbers:


Scale: 1:100

Date:


Drawn:

Checked:

Sq.ft:

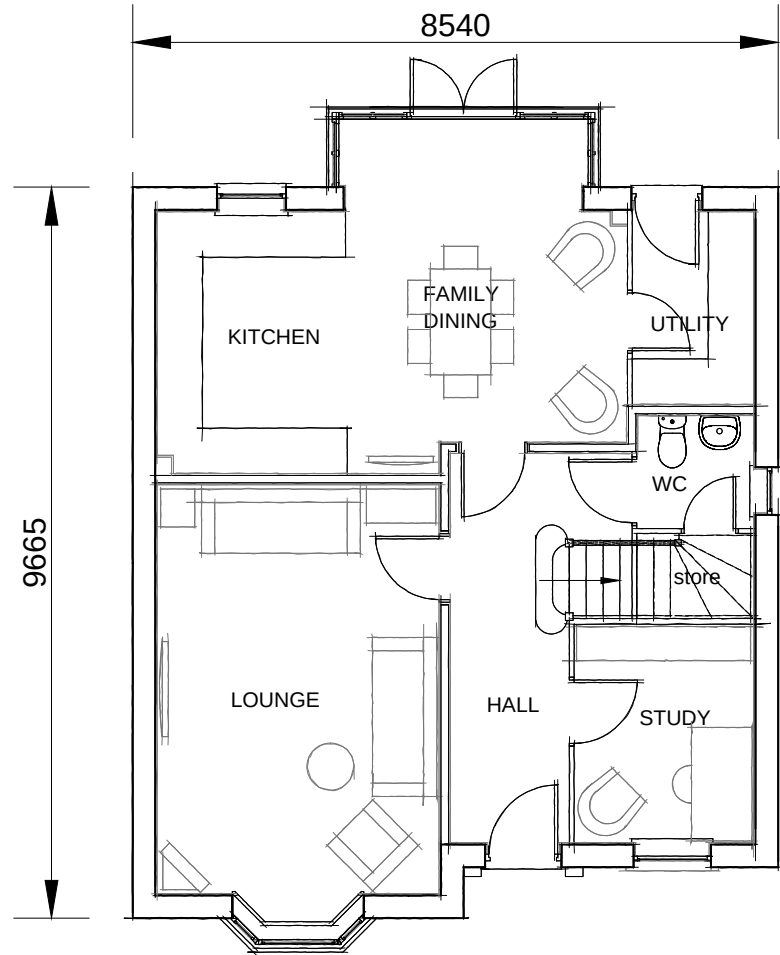

GROUND FLOOR PLAN
H469---5

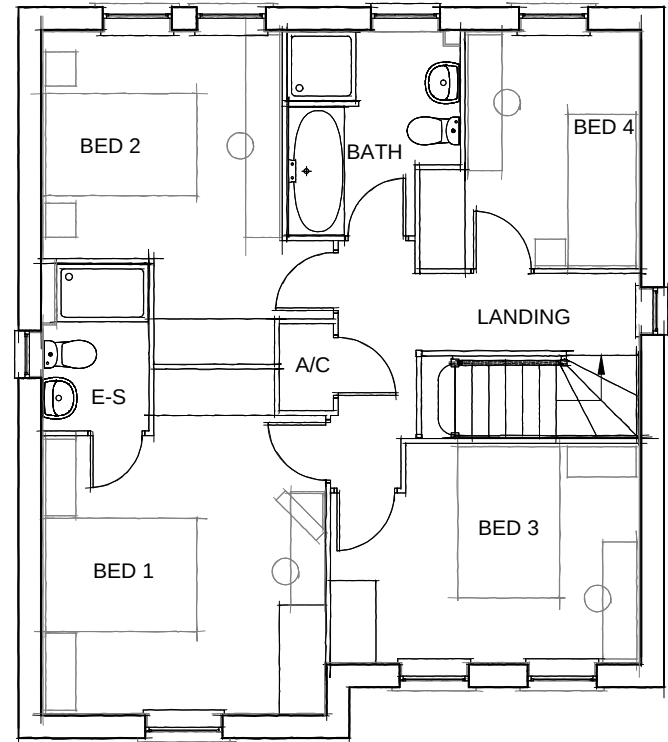

FIRST FLOOR PLAN
H469---5



WARNING TO HOUSE-PURCHASERS. Property Misdescriptions Act 1991
Buyers are warned that this is a working drawing and the contents of this drawing may be subject to change at any time and alterations and variations can occur during the progress of the build process. As such the layout, form, content and dimensions of the finished construction may differ materially from those shown. Whilst we make every effort to ensure our drawings are up to date there may from time to time be an unavoidable delay in updating these due to changes in regulations and/or re-planning. Purchasers are advised to check with the Sales Adviser whether any alterations have been made to this drawing. The contents of this drawing do not constitute a contract, part of any contract or warranty.

House Type: H469---5		ANGMERING	
Description: Planning Plans		Date:	
Site Specific Code/Drawing No:		Description:	
Plot Numbers:		Rev:	
Scale: 1:100	Date:	Sq.ft:	Checked:
Drawn:			

Where quality lives

David Wilson Homes

Urban Design


Urban Design

Urban Design, Barrat House, Forest Business Park, Bardon Hill, Leicestershire, LE67 1UB



FRONT ELEVATION

H469---5

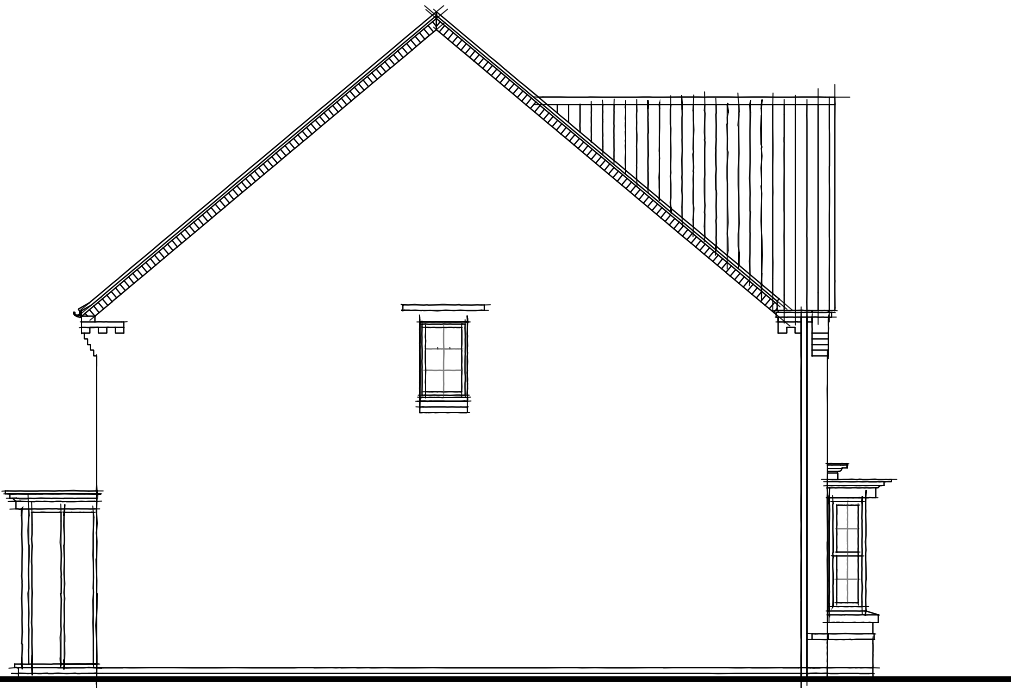

SIDE ELEVATION

H469---5



REAR ELEVATION

H469---5



SIDE ELEVATION

H469---5

WARNING TO HOUSE-PURCHASERS. Property Misdescriptions Act 1991
Buyers are warned that this is a working drawing and the contents of this drawing may be subject to change at any time and alterations and variations can occur during the progress of the build process. As such the layout, form, content and dimensions of the finished construction may differ materially from those shown. Whilst we make every effort to ensure our drawings are up to date there may from time to time be an unavoidable delay in updating these due to changes in regulations and/or re-planning. Purchasers are advised to check with the Sales Adviser whether any alterations have been made to this drawing. The contents of this drawing do not constitute a contract, part of any contract or warranty.



Urban Design, Barratt House, Forest Business Park, Barton Hill, Leicestershire, LE67 1UB

ANGMERING

Date:

Description:

Rev:

House Type: H469---5

Description: Planning V1

Site Specific Code/Drawing No:

Plot Numbers:

Scale: 1:100

Date:


Drawn:

Checked:

Sq.ft:




FRONT ELEVATION

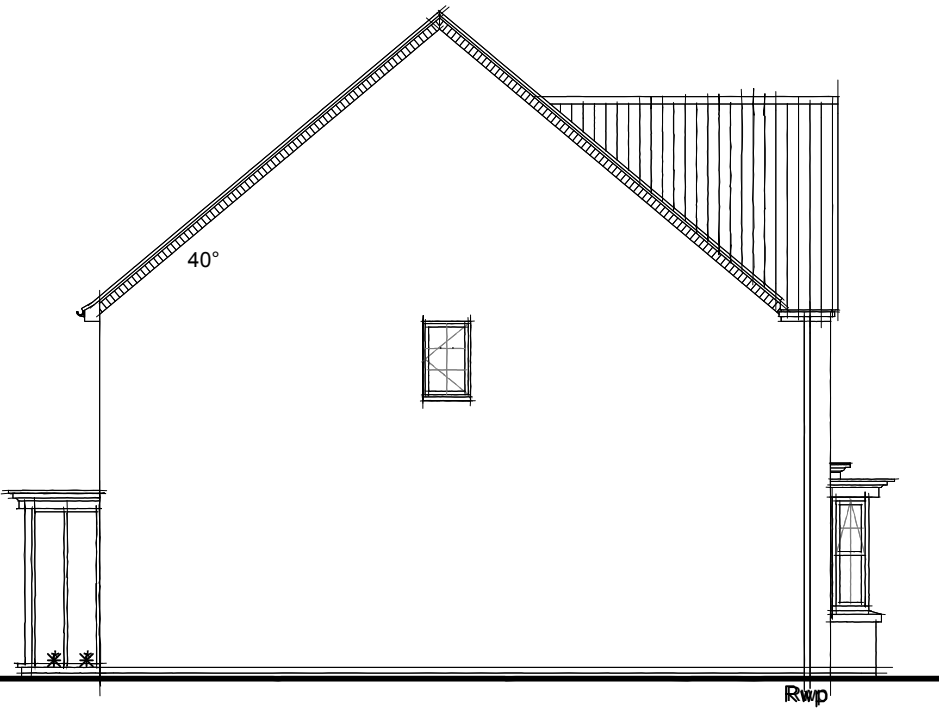

SIDE ELEVATION



REAR ELEVATION

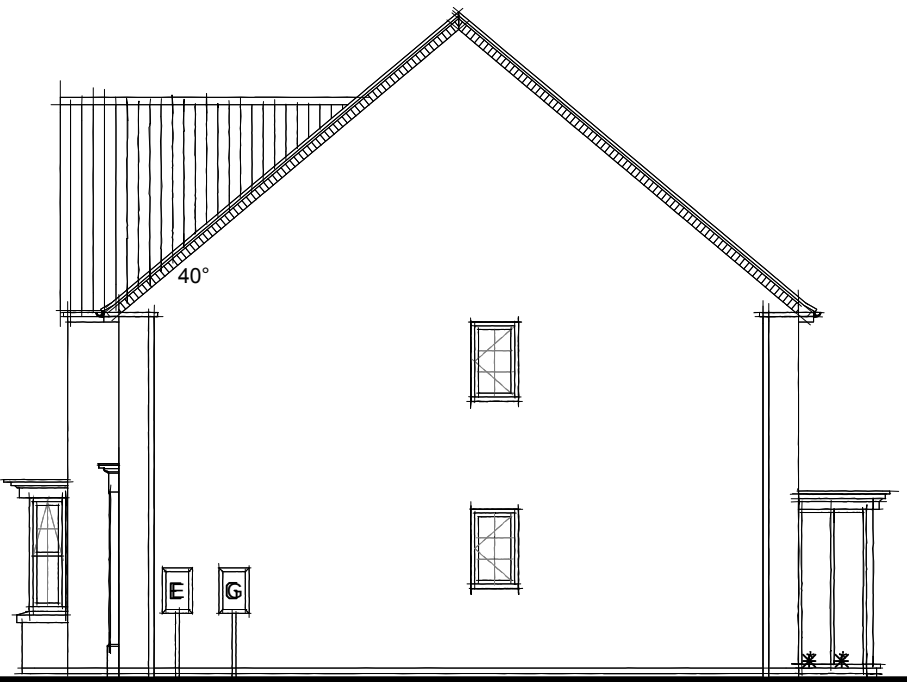

SIDE ELEVATION

WARNING TO HOUSE-PURCHASERS. Property Misdescriptions Act 1991
Buyers are warned that this is a working drawing and the contents of this drawing may be subject to change at any time and alterations and variations can occur during the progress of the build process. As such the layout, form, content and dimensions of the finished construction may differ materially from those shown. Whilst we make every effort to ensure our drawings are up to date there may from time to time be an unavoidable delay in updating these due to changes in regulations and/or re-planning. Purchasers are advised to check with the Sales Adviser whether any alterations have been made to this drawing. The contents of this drawing do not constitute a contract, part of any contract or warranty.



Urban Design, Barratt House, Forest Business Park, Bardon Hill, Leicestershire, LE67 1UB

ANGMERING

Date:

Description:

Rev:

House Type: H469---5

Description: Planning V2

Site Specific Code/Drawing No:

Plot Numbers:

Scale: 1:100

Date:


Drawn:

Checked:

Sq.ft:




FRONT ELEVATION

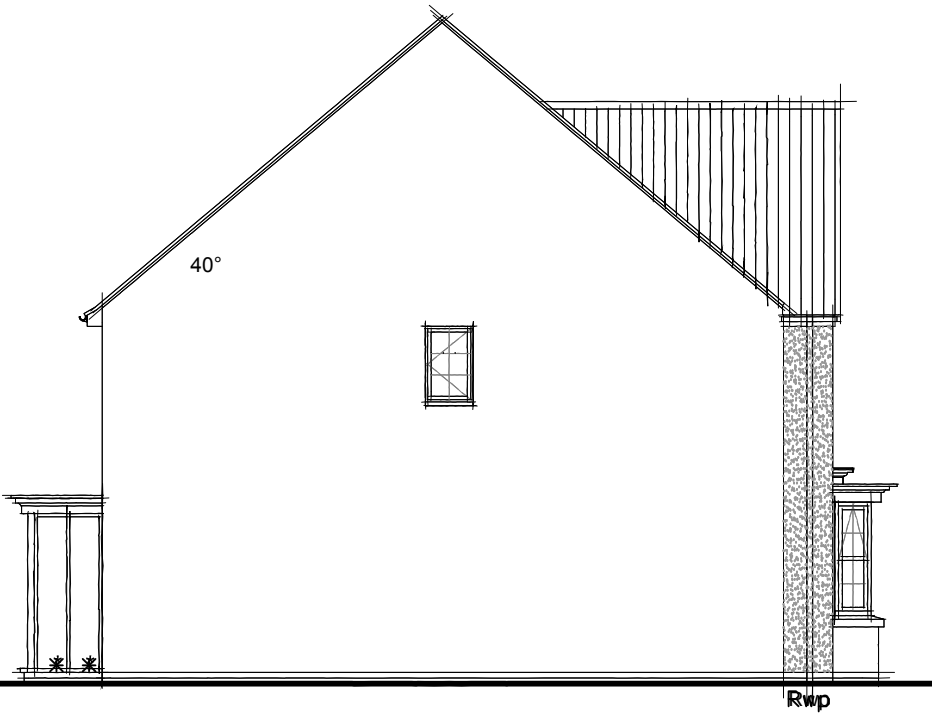

SIDE ELEVATION



REAR ELEVATION

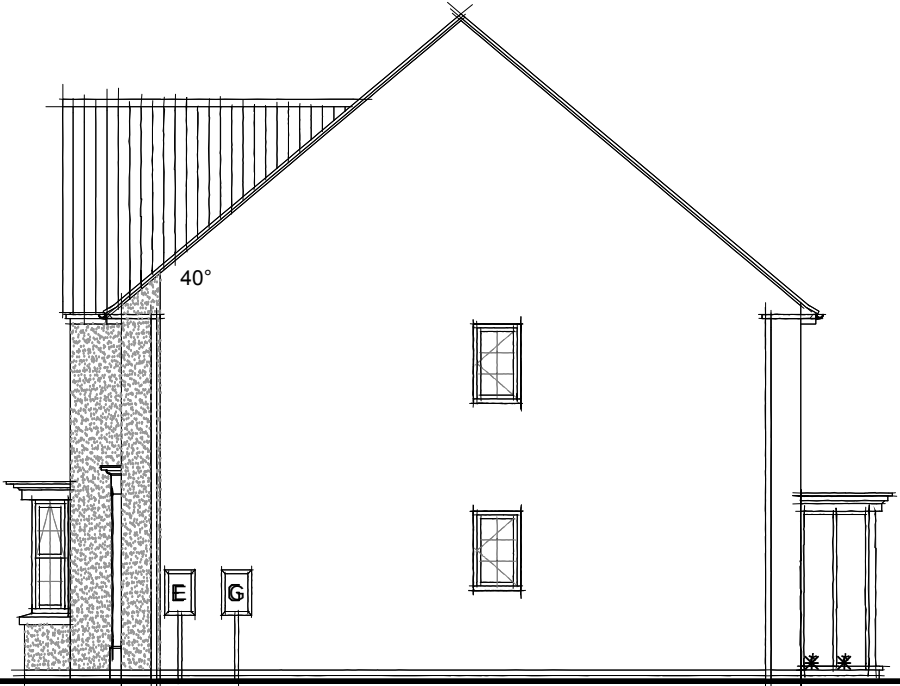

SIDE ELEVATION

WARNING TO HOUSE-PURCHASERS. Property Misdescriptions Act 1991
Buyers are warned that this is a working drawing and the contents of this drawing may be subject to change at any time and alterations and variations can occur during the progress of the build process. As such the layout, form, content and dimensions of the finished construction may differ materially from those shown. Whilst we make every effort to ensure our drawings are up to date there may from time to time be an unavoidable delay in updating these due to changes in regulations and/or re-planning. Purchasers are advised to check with the Sales Adviser whether any alterations have been made to this drawing. The contents of this drawing do not constitute a contract, part of any contract or warranty.



House Type: H469---5

Description: Planning V3

Site Specific Code/Drawing No:

Plot Numbers:

Scale: 1:100

Date:

Drawn:

Checked:

ANGMERING

Date:

Description:

Rev:

Sq.ft:

Description: Planning V3

Site Specific Code/Drawing No:

Plot Numbers:

Scale: 1:100


Date:

Drawn:


Checked:



Urban Design, Barratt House, Forest Business Park, Bardon Hill, Leicestershire, LE67 1UB

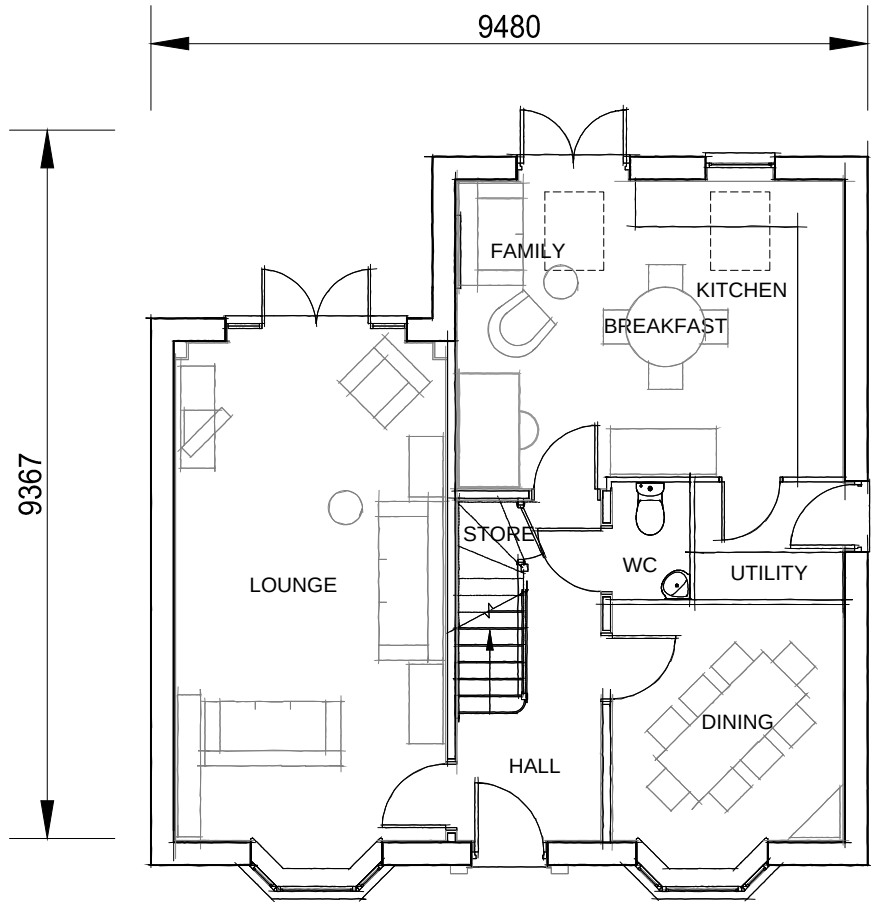

GROUND FLOOR PLAN
H500---5

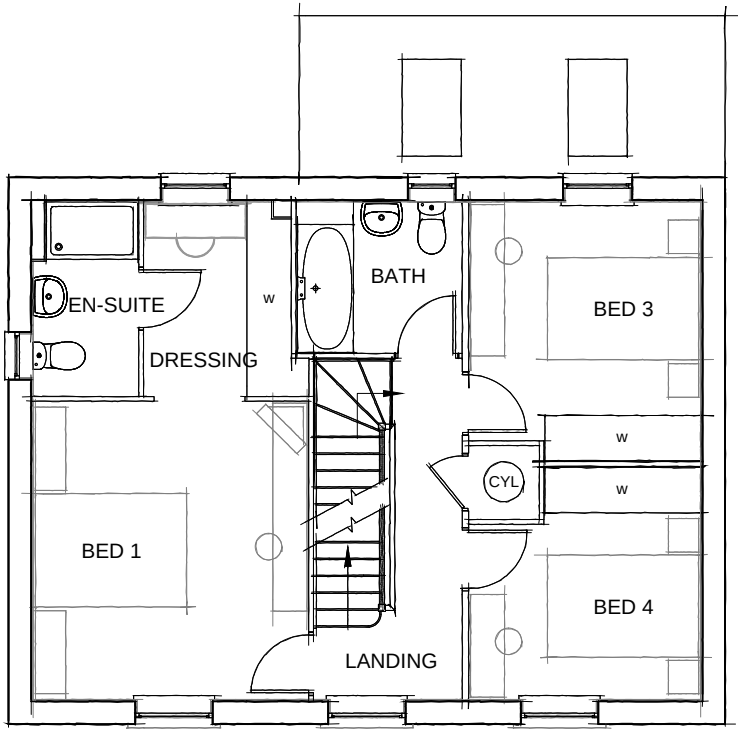

FIRST FLOOR PLAN
H500---5



SECOND FLOOR PLAN
H500---5

WARNING TO HOUSE-PURCHASERS. Property Misdescriptions Act 1991.
Buyers are warned that this is a working drawing and the contents of this drawing may be subject to change at any time and alterations and variations can occur during the progress of the build process. As such the layout, form, content and dimensions of the finished construction may differ materially from those shown. Whilst we make every effort to ensure our drawings are up to date there may from time to time be an unavoidable delay in updating these due to changes in regulations and/or re-planning. Purchasers are advised to check with the Sales Adviser whether any alterations have been made to this drawing. The contents of this drawing do not constitute a contract, part of any contract or warranty.



David Wilson Homes


Urban Design

Urban Design, Barratt House, Forest Business Park, Barton Hill, Leicestershire, LE67 1UB

ANGMERING			
House Type: H500---5 Description: Planning Plans Site Specific Code/Drawing No: Plot Numbers: Scale: 1:100	Rev:	Description:	Date:
Sq.ft:		Drawn:	Checked:
		Date:	



FRONT ELEVATION
H500---5

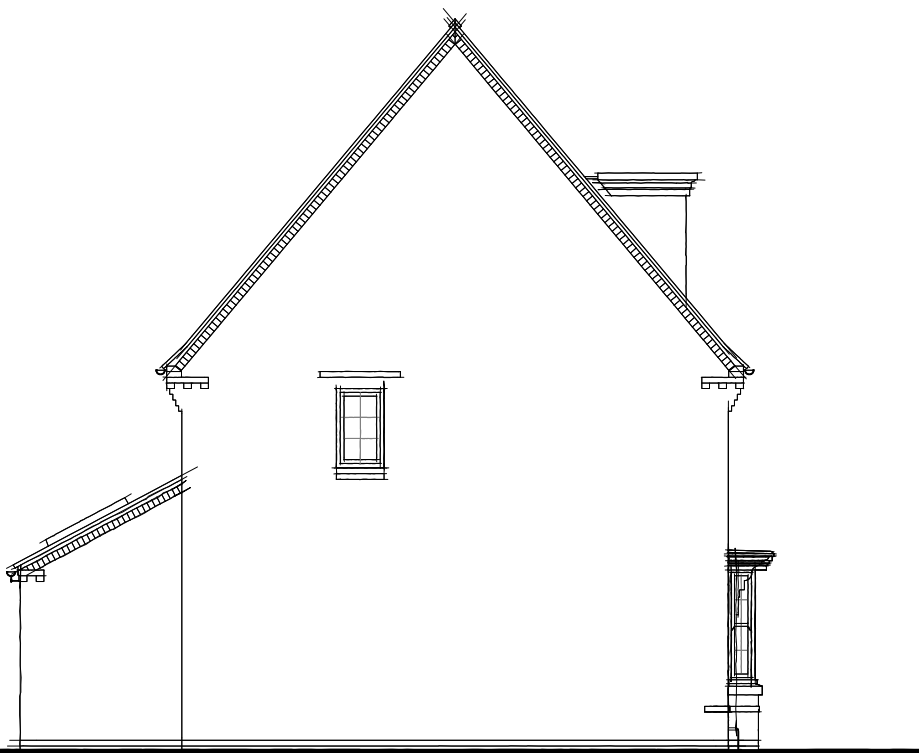

SIDE ELEVATION
H500---5



REAR ELEVATION
H500---5



SIDE ELEVATION
H500---5

WARNING TO HOUSE-PURCHASERS. Property Misdescriptions Act 1991.
Buyers are warned that this is a working drawing and the contents of this drawing may be subject to change at any time and alterations and variations can occur during the progress of the build process. As such the layout, form, content and dimensions of the finished construction may differ materially from those shown. Whilst we make every effort to ensure our drawings are up to date there may from time to time be an unavoidable delay in updating these due to changes in regulations and/or re-planning. Purchasers are advised to check with the Sales Adviser whether any alterations have been made to this drawing. The contents of this drawing do not constitute a contract, part of any contract or warranty.



ANGMERING



Date:

Description:

Rev:

House Type: H500---5

Description: Planning V1

Site Specific Code/Drawing No:

Plot Numbers:

Scale: 1:100

Date:


Drawn:

Checked:

Sq.ft:



FRONT ELEVATION (Flint)

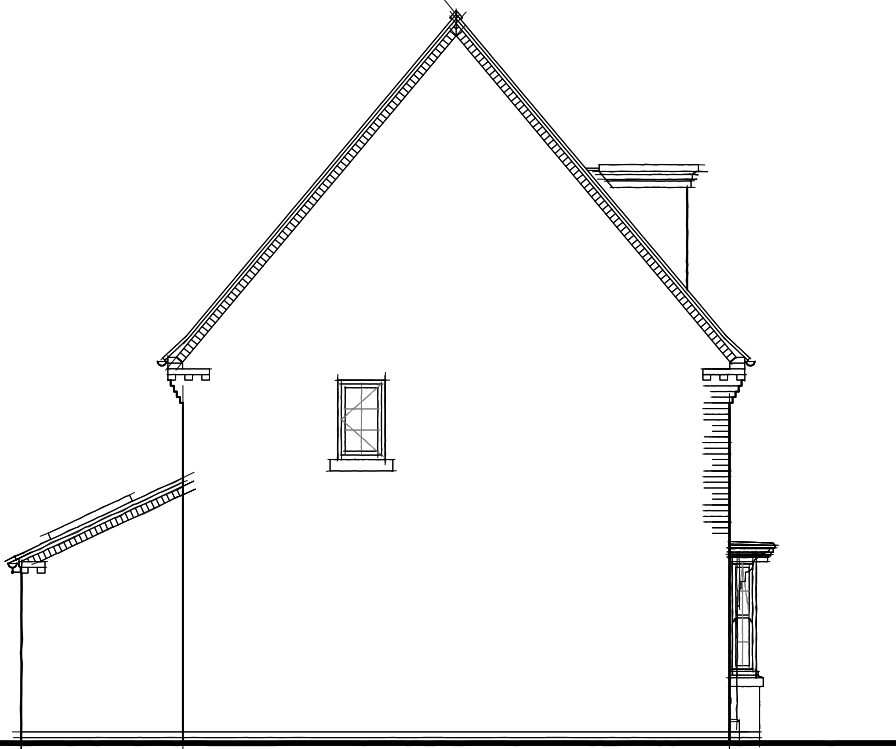

SIDE ELEVATION



REAR ELEVATION



SIDE ELEVATION



WARNING TO HOUSE-PURCHASERS. Property Misdescriptions Act 1991
Buyers are warned that this is a working drawing and the contents of this drawing may be subject to change at any time and alterations and variations can occur during the progress of the build process. As such the layout, form, content and dimensions of the finished construction may differ materially from those shown. Whilst we make every effort to ensure our drawings are up to date there may from time to time be an unavoidable delay in updating these due to changes in regulations and/or re-planning. Purchasers are advised to check with the Sales Adviser whether any alterations have been made to this drawing. The contents of this drawing do not constitute a contract, part of any contract or warranty.

ANGMERING



Date:

Description:

Rev:

House Type: H500---5

Description: Planning V2

Site Specific Code/Drawing No:

Plot Numbers:

Scale: 1:100

Date:


Drawn:

Checked:

Sq.ft:




FRONT ELEVATION (Render)

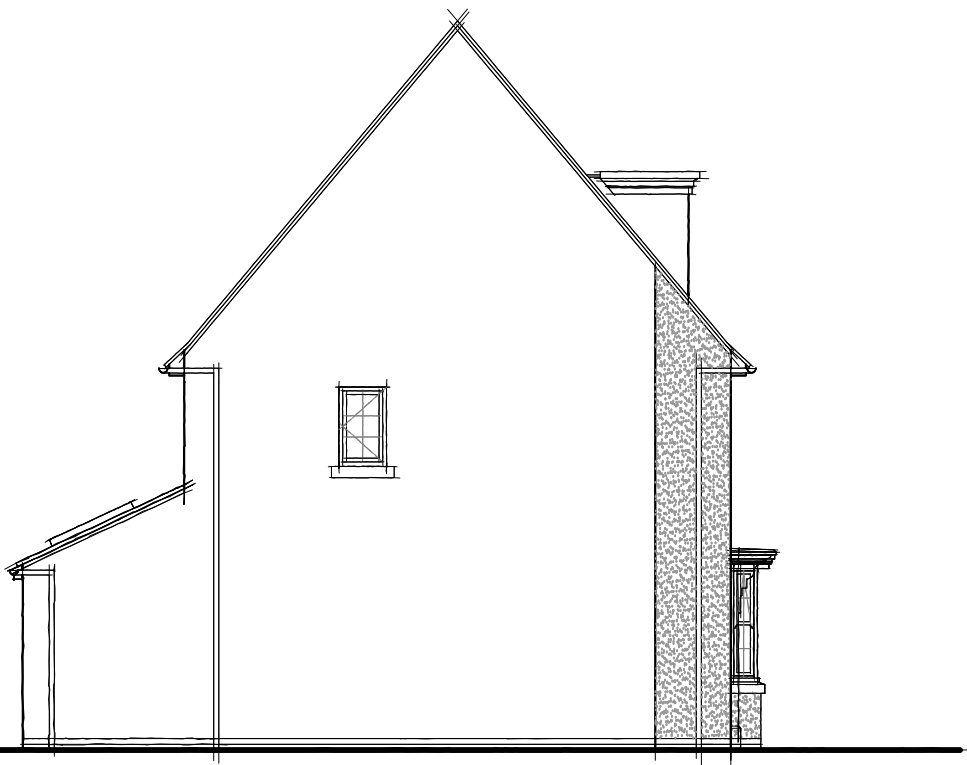

SIDE ELEVATION



REAR ELEVATION

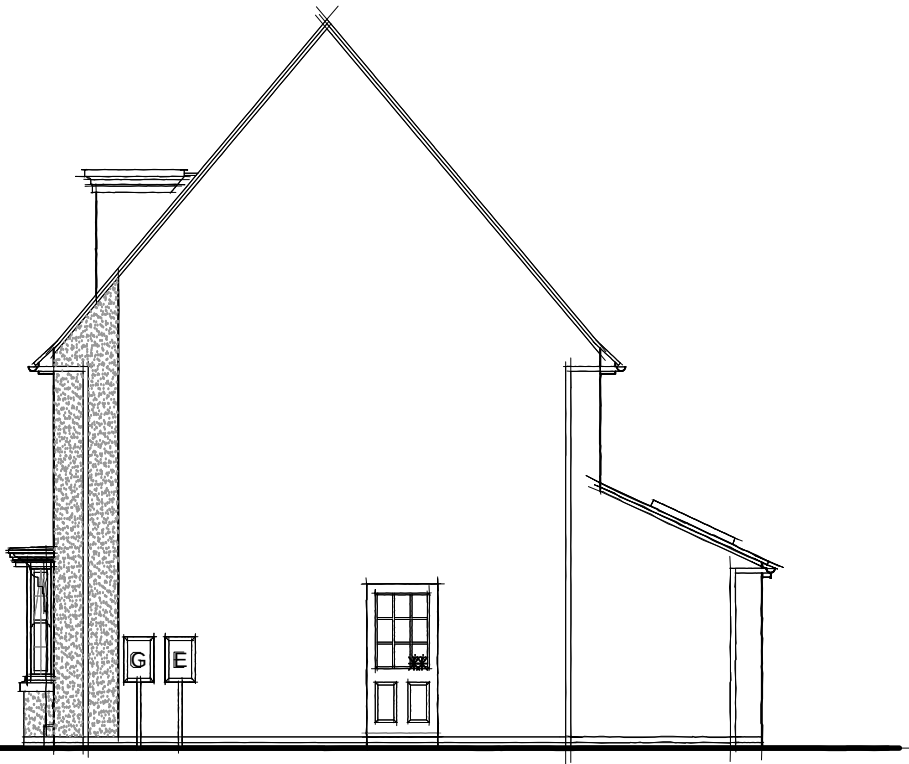

SIDE ELEVATION

WARNING TO HOUSE-PURCHASERS. Property Misdescriptions Act 1991.
Buyers are warned that this is a working drawing and the contents of this drawing may be subject to change at any time and alterations and variations can occur during the progress of the build process. As such the layout, form, content and dimensions of the finished construction may differ materially from those shown. Whilst we make every effort to ensure our drawings are up to date there may from time to time be an unavoidable delay in updating these due to changes in regulations and/or re-planning. Purchasers are advised to check with the Sales Adviser whether any alterations have been made to this drawing. The contents of this drawing do not constitute a contract, part of any contract or warranty.



ANGMERING

Where quality lives

David Wilson Homes

Urban Design

Urban Design, Barratt House, Forest Business Park, Bardon Hill, Leicestershire, LE67 1UB

Date:

Description:

Rev:

House Type: H500---5

Description: Planning V3

Site Specific Code/Drawing No:


Plot Numbers:

Scale: 1:100

Date:


Drawn:

Checked:

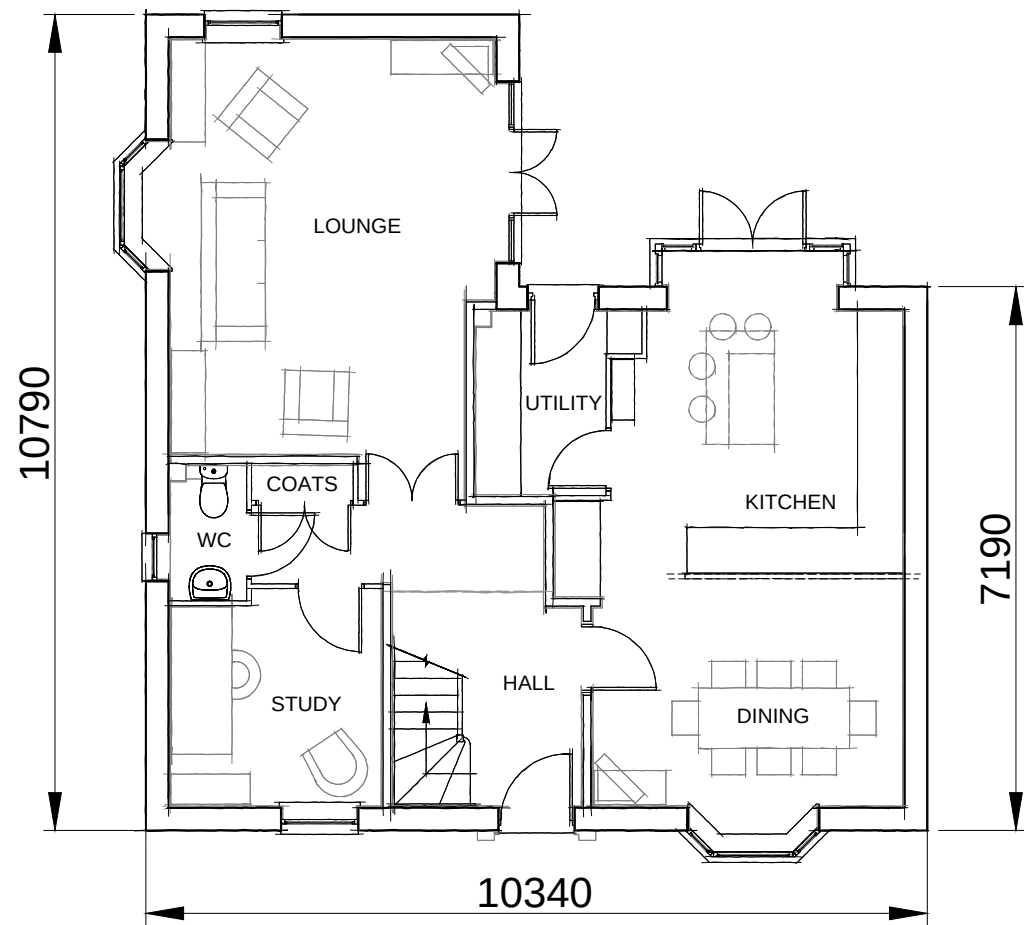


GROUND FLOOR PLAN

H536---5

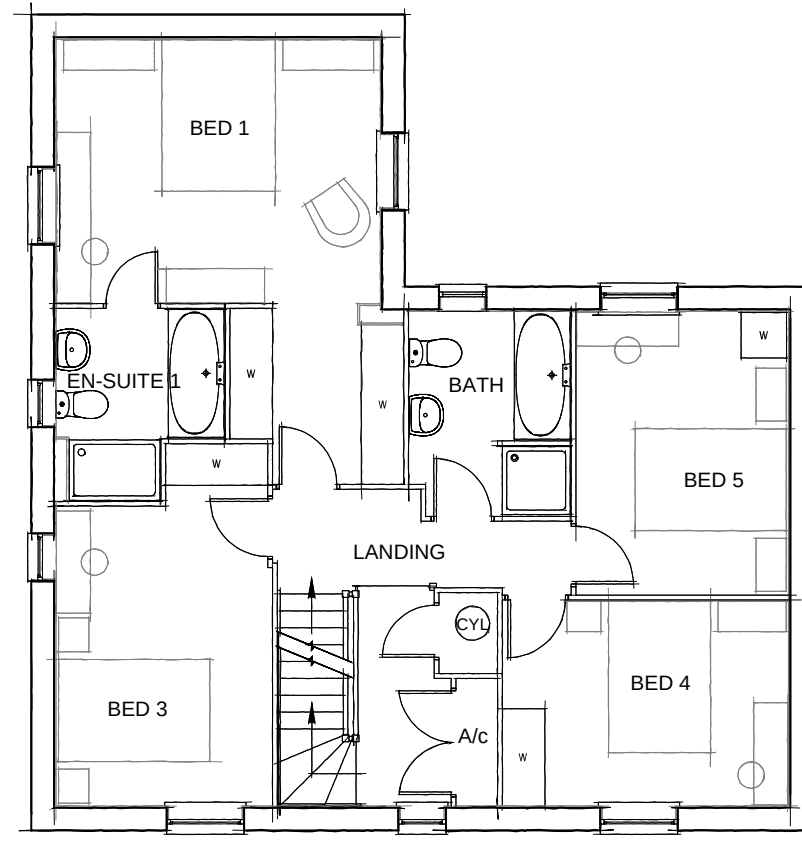

FIRST FLOOR PLAN

H536---5

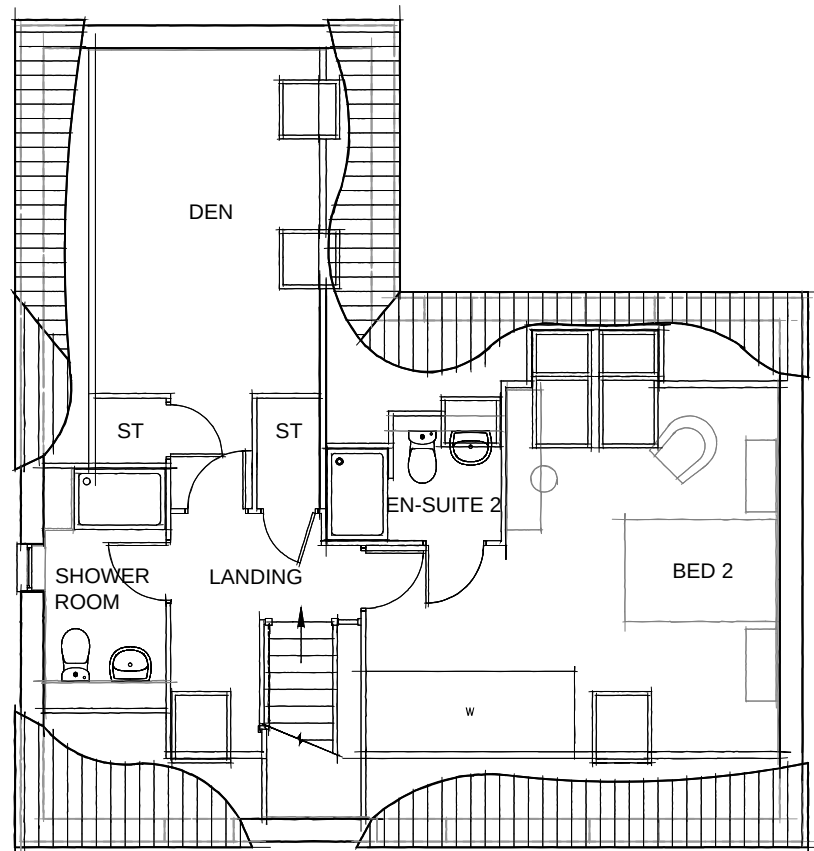

SECOND FLOOR PLAN

H536---5



WARNING TO HOUSE-PURCHASERS. Property Misdescriptions Act 1991
Buyers are warned that this is a working drawing and the contents of this drawing may be subject to change at any time and alterations and variations can occur during the progress of the build process. As such the layout, form, content and dimensions of the finished construction may differ materially from those shown. Whilst we make every effort to ensure our drawings are up to date there may from time to time be an unavoidable delay in updating these due to changes in regulations and/or re-planning. Purchasers are advised to check with the Surveyor whether any alterations have been made to this drawing. The contents of this drawing do not constitute a contract, part of any contract or warranty.

ANGMERING

House Type: H536---5

Description: Planning Plans

Site Specific Code/Drawing No:

Plot Numbers:

Scale: 1:100


Drawn:

Checked:

Rev:

Description:

Date:

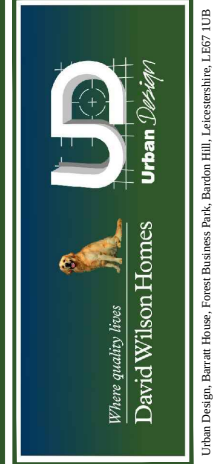

Urban Design, Barratt House, Forest Business Park, Bardon Hill, Leicestershire, LE67 1UB



FRONT ELEVATION



SIDE ELEVATION



REAR ELEVATION



SIDE ELEVATION

WARNING TO HOUSE-PURCHASERS. Property Misdescriptions Act 1991
Buyers are warned that this is a working drawing and the contents of this drawing may be subject to change at any time and alterations and variations can occur during the progress of the build process. As such the layout, form, content and dimensions of the finished construction may differ materially from those shown. Whilst we make every effort to ensure our drawings are up to date there may from time to time be an unavoidable delay in updating these due to changes in regulations and/or re-planning. Purchasers are advised to check with the Sales Adviser whether any alterations have been made to this drawing. The contents of this drawing do not constitute a contract, part of any contract or warranty.



ANGMERING



Date:

Description:

Rev:

House Type: H536---5

Description: Planning V4

Site Specific Code/Drawing No:

Plot Numbers:



Scale: 1:100

Date:

Drawn:

Checked:

Sq.ft:

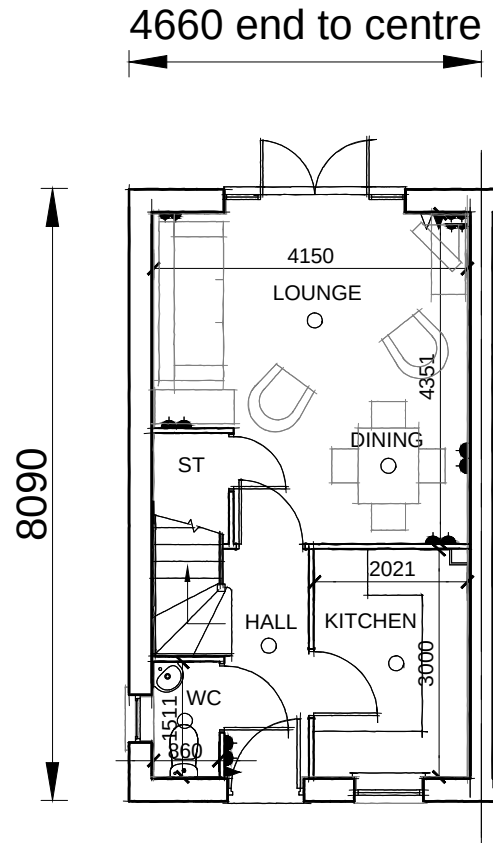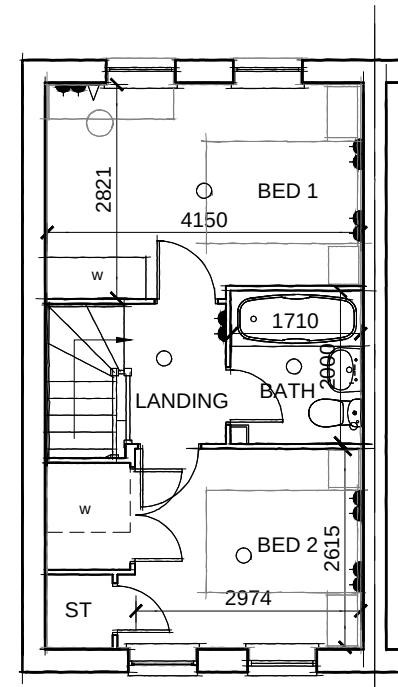

WARNING TO HOUSE-PURCHASERS. Property Misdescriptions Act 1991
Buyers are warned that this is a working drawing and the contents of this drawing may be subject to change at any time and alterations and variations can occur during the progress of the build process. As such the layout, form, content and dimensions of the finished construction may differ materially from those shown. Whilst we make every effort to ensure our drawings are up to date there may from time to time be an unavoidable delay in updating these due to changes in regulations and/or re-planning. Purchasers are advised to check with the Sales Adviser whether any alterations have been made to this drawing. The contents of this drawing do not constitute a contract, part of any contract or warranty.

ANGMERING

Rev:

Description:

Date:

House Type: P206-E-5

Description: Planning

Site Specific Code/Drawing No:

Plot Numbers:

Scale: 1:100 @ A3

Sq.ft:

Date: Feb 2014

Drawn:

Checked:




Where quality lives

David Wilson Homes

Urban Design


Urban Design, Barratt House, Forest Business Park, Bardon Hill, Leicestershire, LE67 1UB

ARUN DISTRICT COUNCIL A/82/1/2/

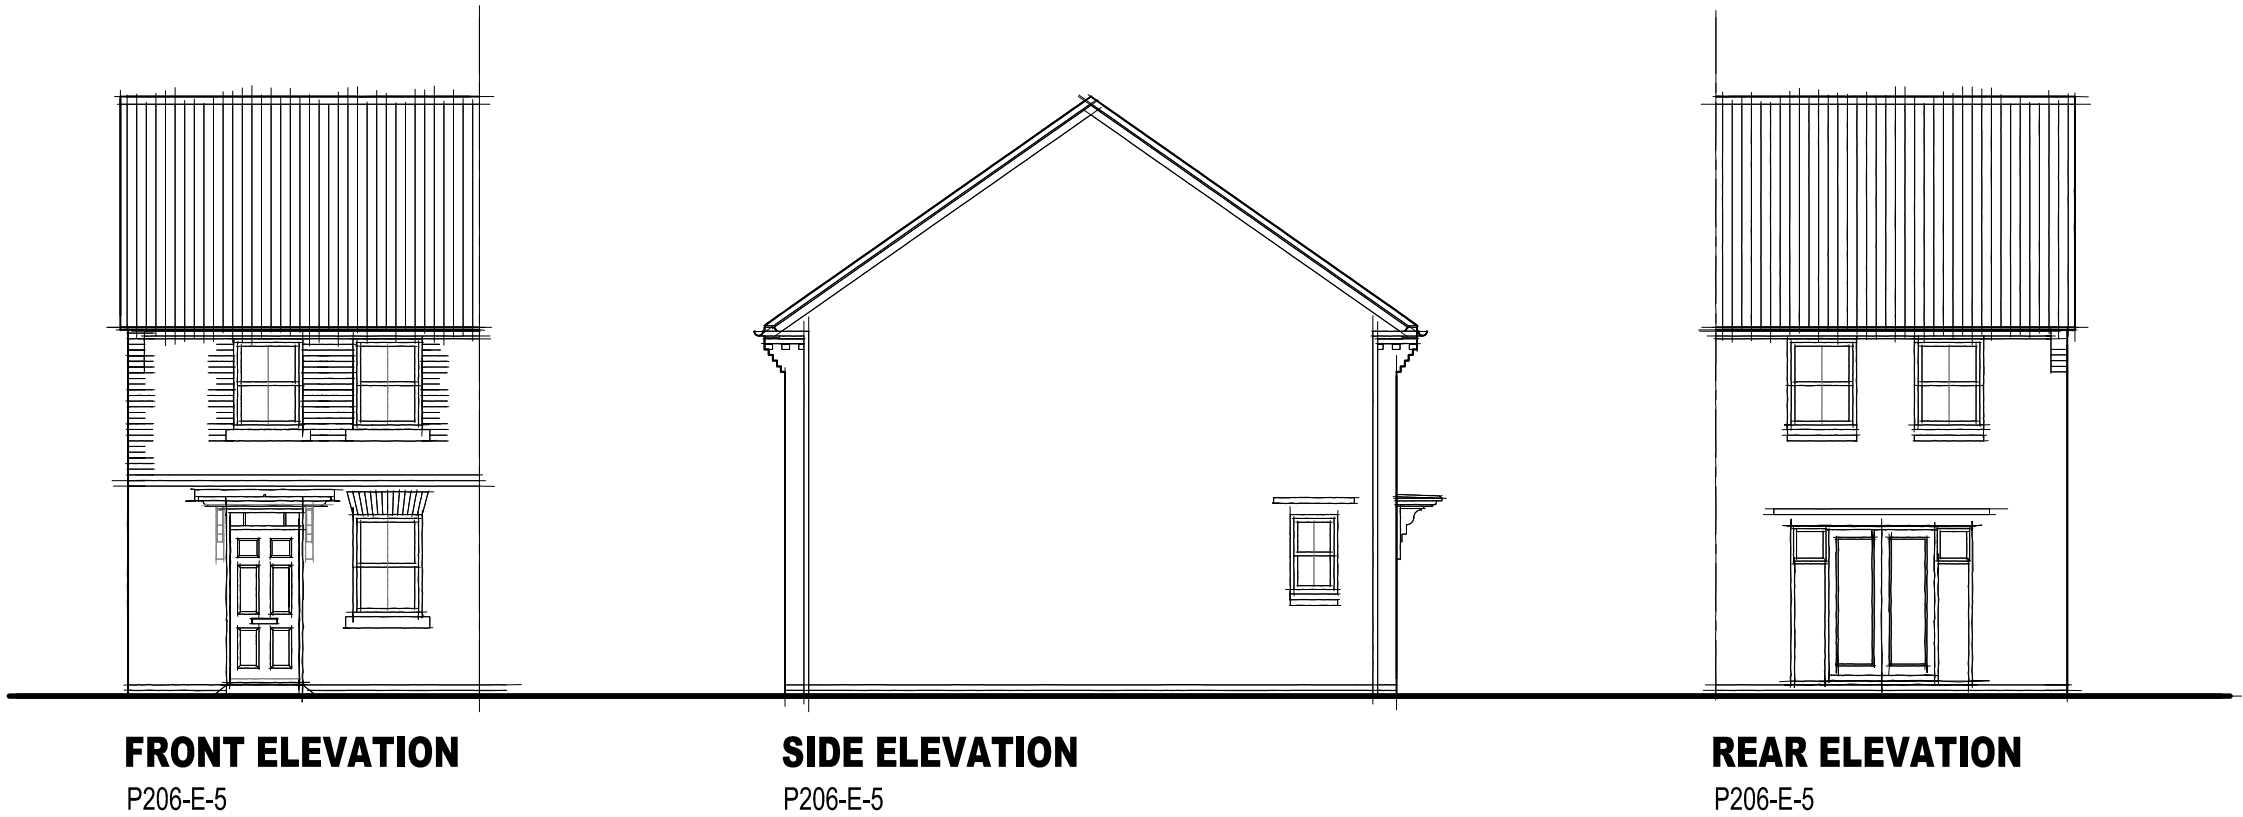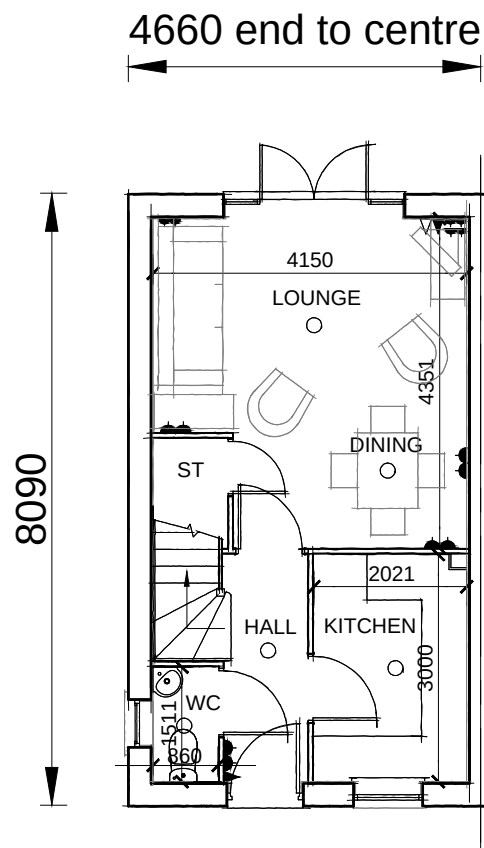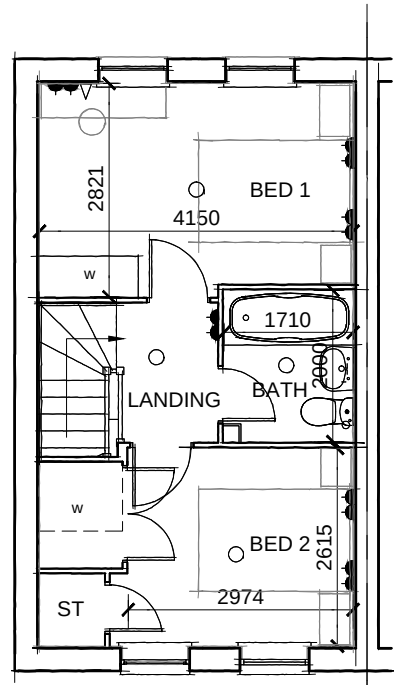

WARNING TO HOUSE-PURCHASERS. Property Misdescriptions Act 1991
Buyers are warned that this is a working drawing and the contents of this drawing may be subject to change at any time and alterations and variations can occur during the progress of the build process. As such the layout, form, content and dimensions of the finished construction may differ materially from those shown. Whilst we make every effort to ensure our drawings are up to date there may from time to time be an unavoidable delay in updating these due to changes in regulations and/or re-planning. Purchasers are advised to check with the Sales Adviser whether any alterations have been made to this drawing. The contents of this drawing do not constitute a contract, part of any contract or warranty.

ANGMERING

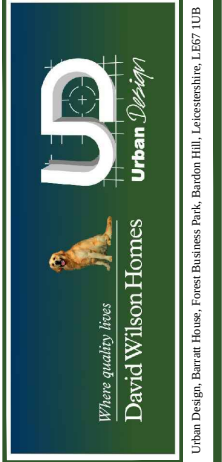

Date:

Description:

Rev:

House Type: P206-E-5

Description: Planning

Site Specific Code/Drawing No:



Plot Numbers:

Scale: 1:100 @ A3

Date: Feb 2014


Drawn:

Checked:

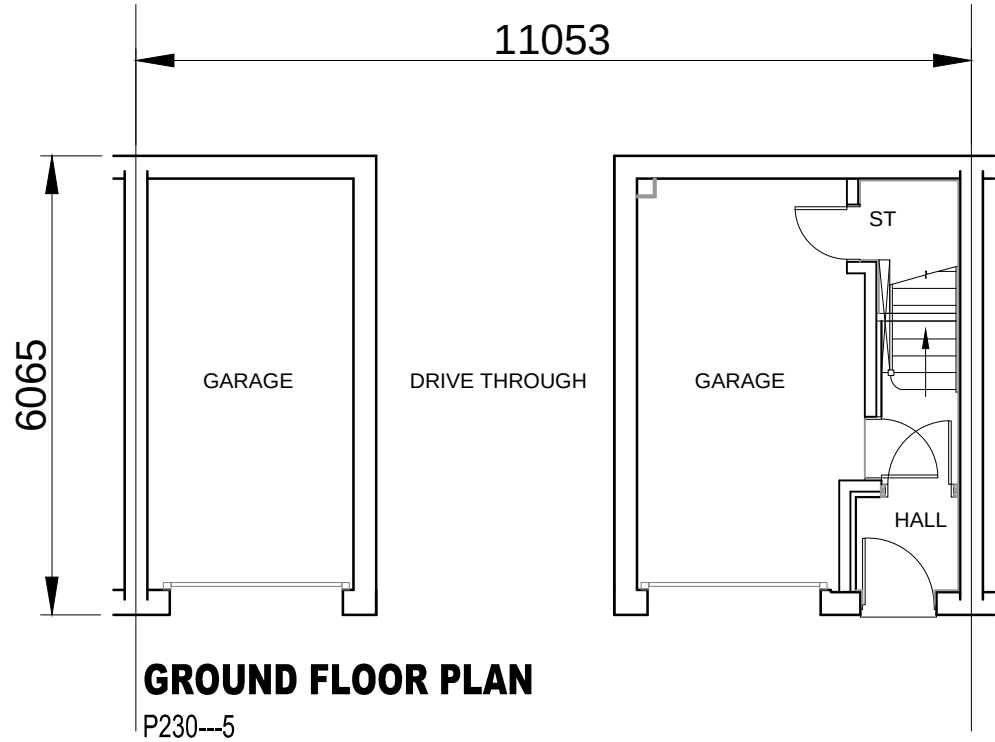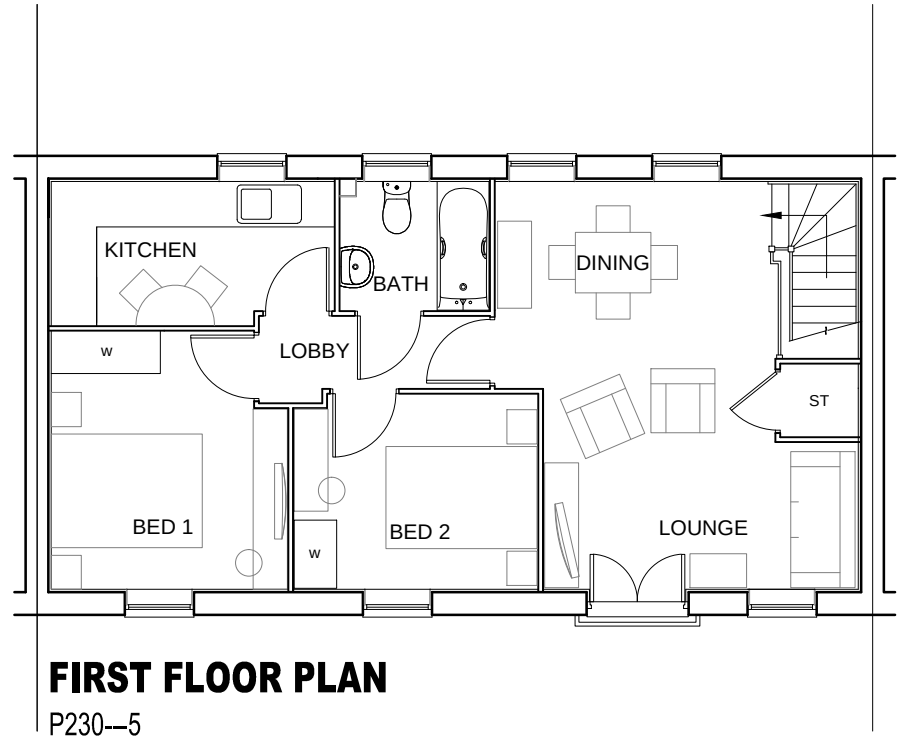


WARNING TO HOUSE-PURCHASERS. Property Misdescriptions Act 1991
Buyers are warned that this is a working drawing and the contents of this drawing may be subject to change at any time and alterations and variations can occur during the progress of the build process. As such the layout, form, content and dimensions of the finished construction may differ materially from those shown. Whilst we make every effort to ensure our drawings are up to date there may from time to time be an unavoidable delay in updating these due to changes in regulations and/or re-planning. Purchasers are advised to check with the Sales Adviser whether any alterations have been made to this drawing. The contents of this drawing do not constitute a contract, part of any contract or warranty.

House Type: P230---5 Description: Planning Plans Site Specific Code/Drawing No: Plot Numbers: Scale: 1:100	ANGMERING			Urban Design, Barrat House, Forest Business Park, Bardon Hill, Leicestershire, LE67 1UB
	Sq.ft:	Rev:	Date:	
	Description:			

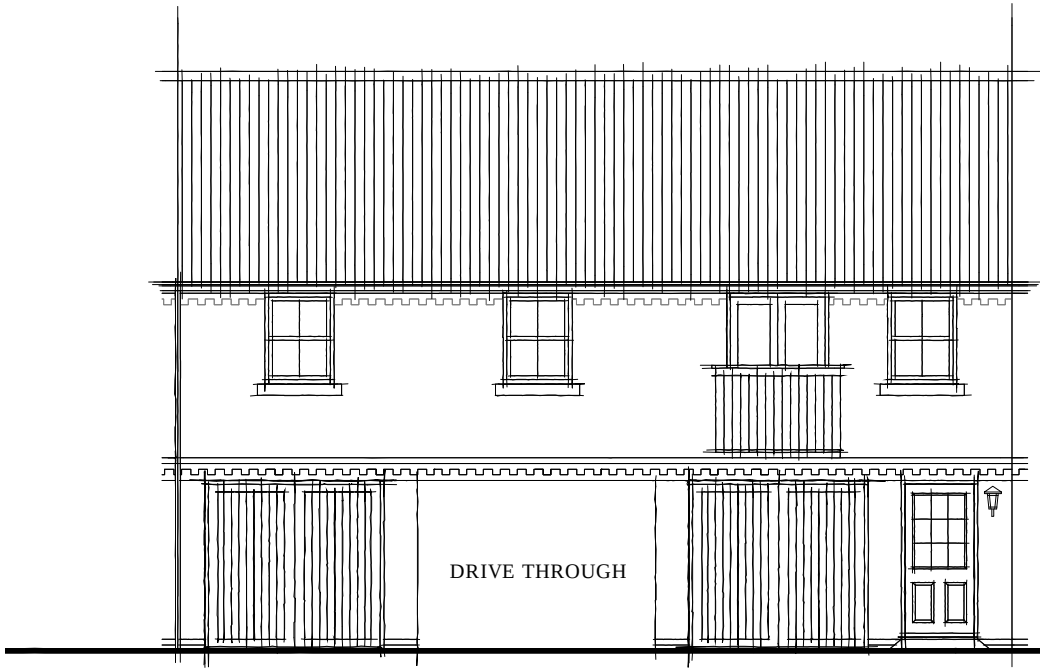


FRONT ELEVATION

P230---5

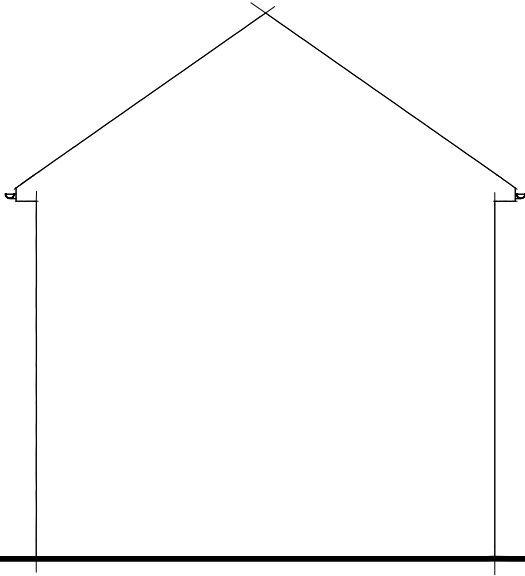


SIDE ELEVATION

P230—5

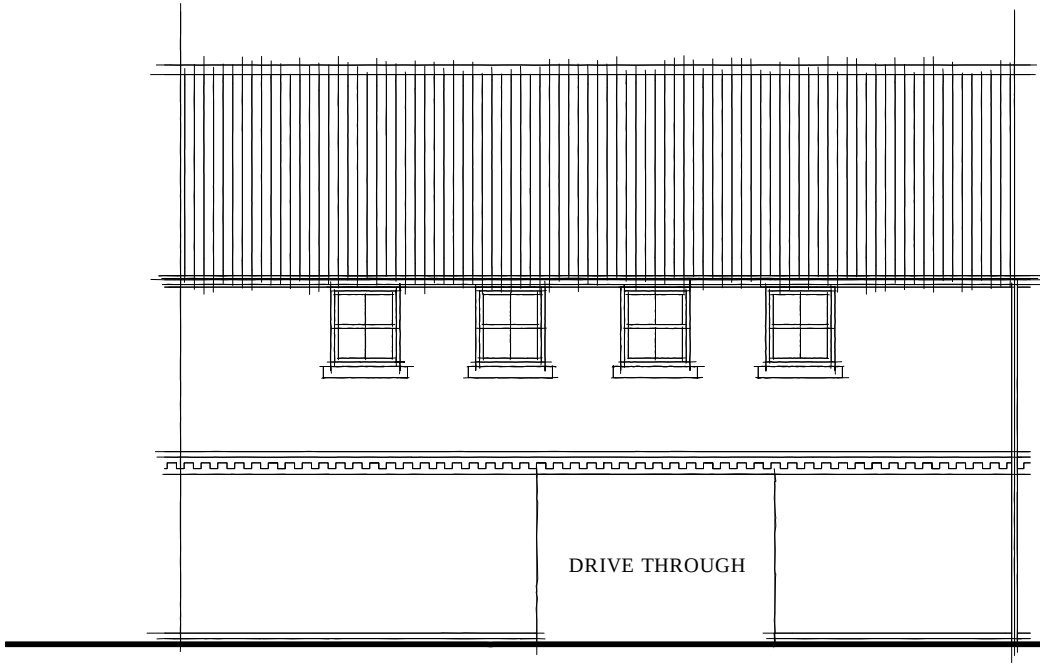

REAR ELEVATION

P230—5

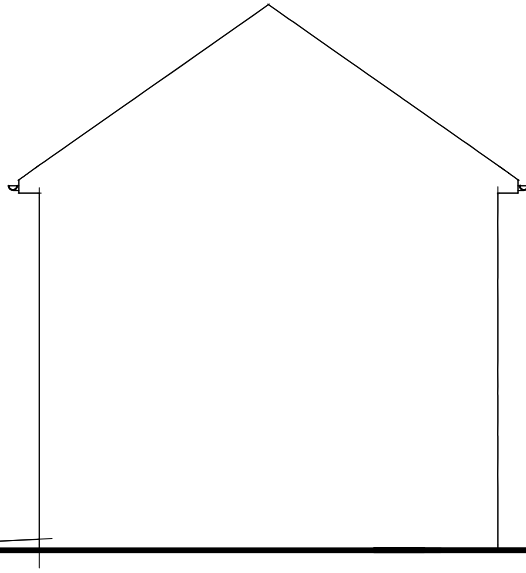

SIDE ELEVATION

P230---5

WARNING TO HOUSE-PURCHASERS. Property Misdescriptions Act 1991
Buyers are warned that this is a working drawing and the contents of this drawing may be subject to change at any time and alterations and variations can occur during the progress of the build process. As such the layout, form, content and dimensions of the finished construction may differ materially from those shown. Whilst we make every effort to ensure our drawings are up to date there may from time to time be an unavoidable delay in updating these due to changes in regulations and/or re-planning. Purchasers are advised to check with the Sales Adviser whether any alterations have been made to this drawing. The contents of this drawing do not constitute a contract, part of any contract or warranty.

ANGMERING

Where quality lives

David Wilson Homes

Urban Design

Urban Design, Baratt House, Forest Business Park, Barton Hill, Leicestershire, LE67 1UB

Date:

Description:

Rev:

House Type: P230---5

Description: Planning V1

Site Specific Code/Drawing No:

Plot Numbers:


Scale: 1:100

Date:

Drawn:

Checked:

Sq.ft:

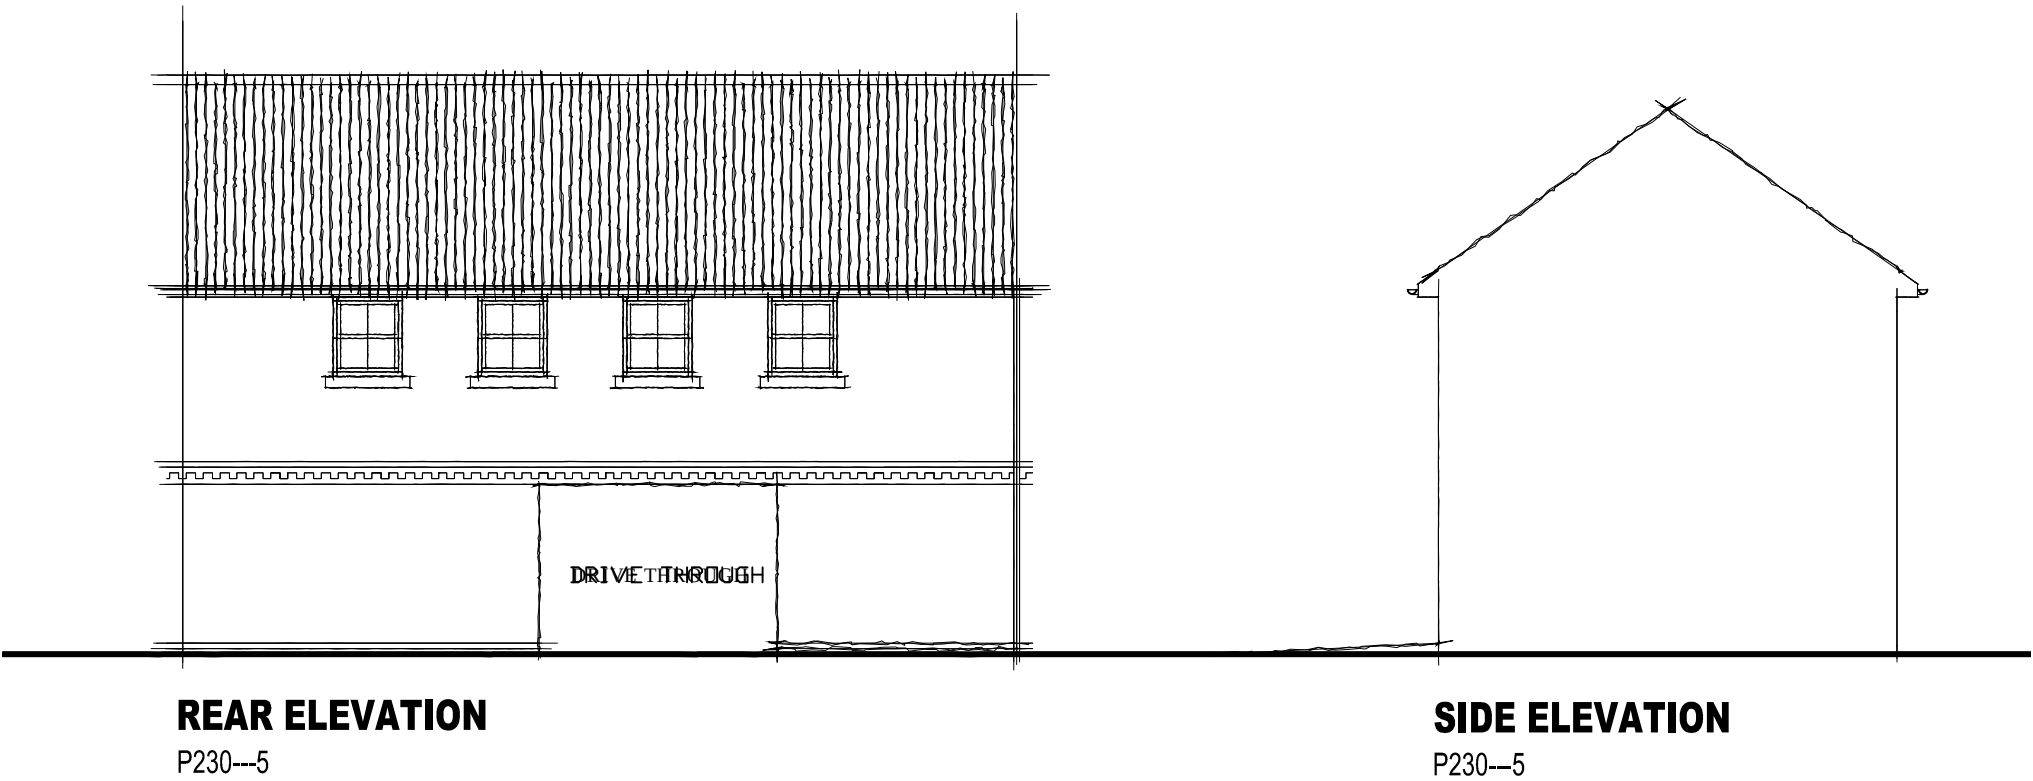


WARNING TO HOUSE-PURCHASERS. Property Misdescriptions Act 1991
Buyers are warned that this is a working drawing and the contents of this drawing may be subject to change at any time and alterations and variations can occur during the progress of the build process. As such the layout, form, content and dimensions of the finished construction may differ materially from those shown. Whilst we make every effort to ensure our drawings are up to date there may from time to time be an unavoidable delay in updating these due to changes in regulations and/or re-planning. Purchasers are advised to check with the Sales Adviser whether any alterations have been made to this drawing. The contents of this drawing do not constitute a contract, part of any contract or warranty.

ANGMERING		House Type: P230---5	
Description: Planning V2		Sq.ft:	Checked:
Site Specific Code/Drawing No:		Drawn:	Date:
Plot Numbers:		Scale: 1:100	
Rev:		Date:	
Description:		Checked:	
Date:		Checked:	




Urban Design, Barratt House, Forest Business Park, Barton Hill, Leicestershire, LE67 1UB


WARNING TO HOUSE-PURCHASERS. Property Misdescriptions Act 1991.
Buyers are warned that this is a working drawing and the contents of this drawing may be subject to change at any time and alterations and variations can occur during the progress of the build process. As such the layout, form, content and dimensions of the finished construction may differ materially from those shown. Whilst we make every effort to ensure our drawings are up to date there may from time to time be an unavoidable delay in updating these due to changes in regulations and/or re-planning. Purchasers are advised to check with the Sales Adviser whether any alterations have been made to this drawing. The contents of this drawing do not constitute a contract, part of any contract or warranty.

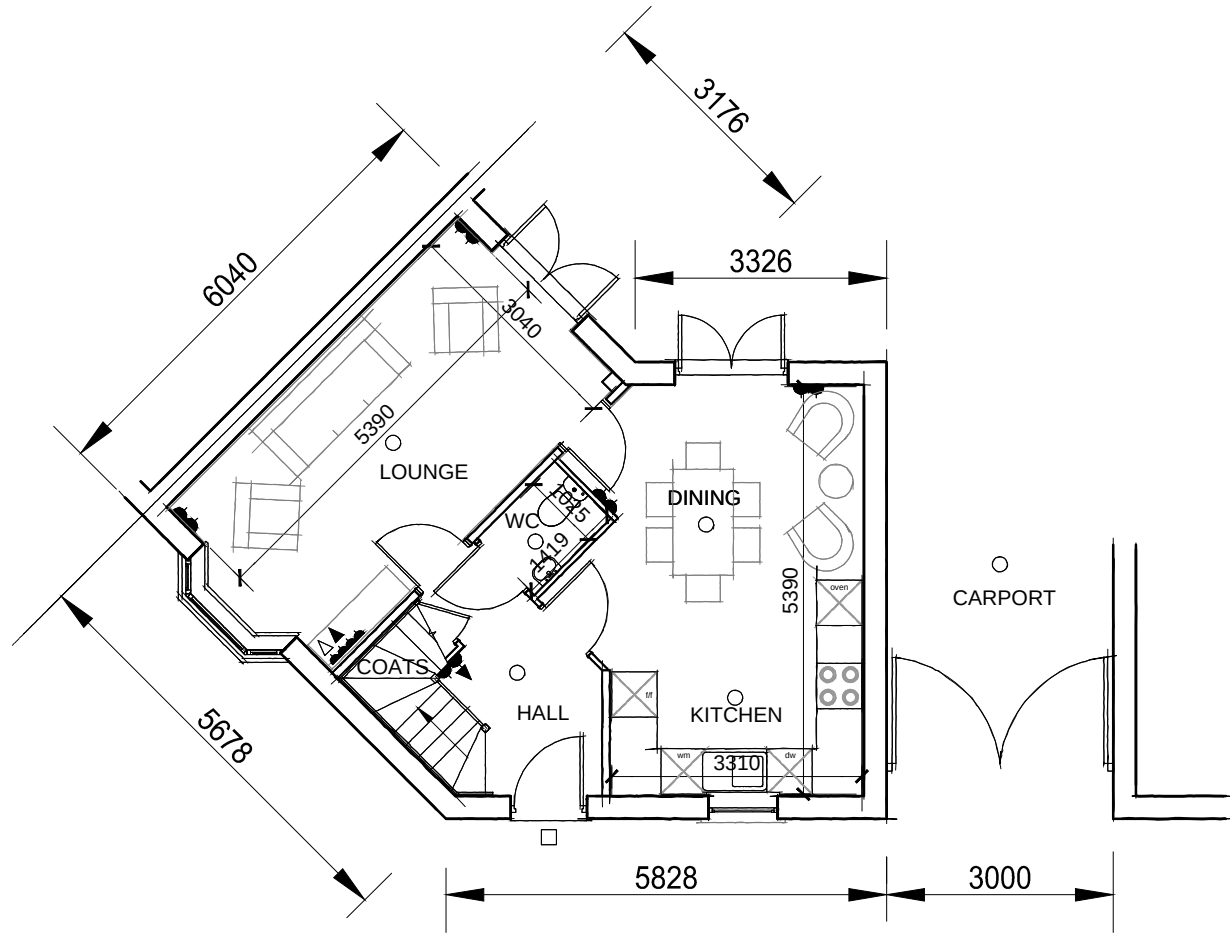

GROUND FLOOR
P331-R5

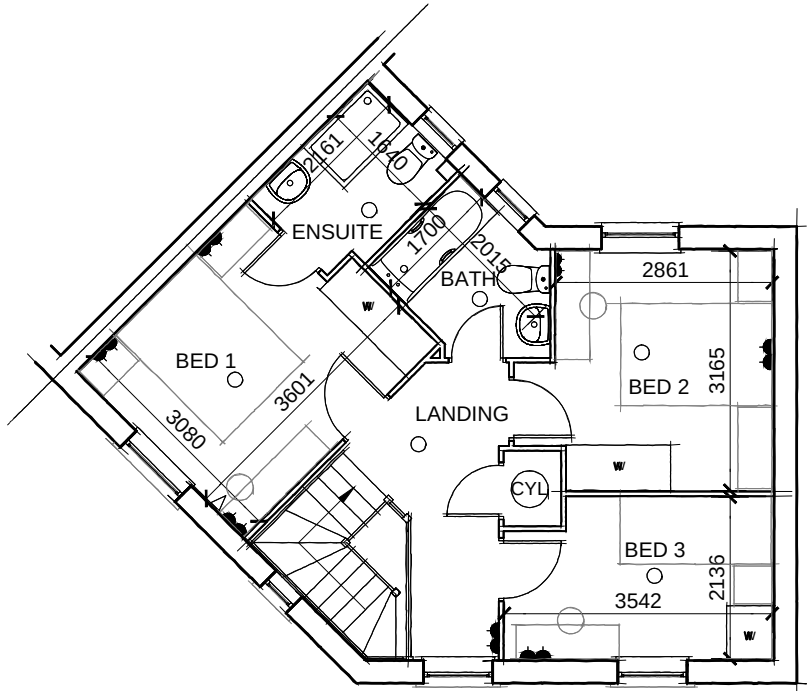

FIRST FLOOR
P331-R5

 

House Type:	ANGMERING		
	Rev:	Description:	Date:
	Sq.ft:		
Description: Planning Plans			
Site Specific Code/Drawing No:			
Plot Numbers:			
Scale: 1:100 @ A3		Date: Feb 2014	Drawn:
			Checked:

Where quality lives
David Wilson Homes
Urban Design

Urban Design, Barratt House, Forest Business Park, Bardon Hill, Leicestershire, LE67 1UB



FRONT ELEVATION

P331--R5




SIDE ELEVATION

P331--R5


REAR ELEVATION

P331--R5

 

WARNING TO HOUSE-PURCHASERS. Property Misdescriptions Act 1991.
Buyers are warned that this is a working drawing and the contents of this drawing may be subject to change at any time and alterations and variations can occur during the progress of the build process. As such the layout, form, content and dimensions of the finished construction may differ materially from those shown. Whilst we make every effort to ensure our drawings are up to date there may from time to time be an unavoidable delay in updating these due to changes in regulations and/or re-planning. Purchasers are advised to check with the Sales Adviser whether any alterations have been made to this drawing. The contents of this drawing do not constitute a contract, part of any contract or warranty.

ANGMERING

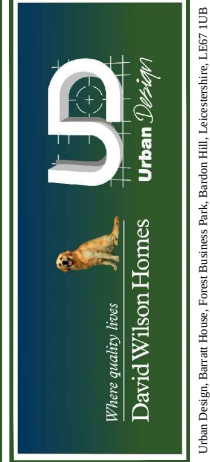

Date:

Description:

Rev:

House Type: P331--R5

Description: Planning V1

Site Specific Code/Drawing No:

Plot Numbers:

Scale: 1:100 @ A3 Date: Feb 2014 Drawn:


Sq.ft:

Checked:



FRONT ELEVATION

P331--R5

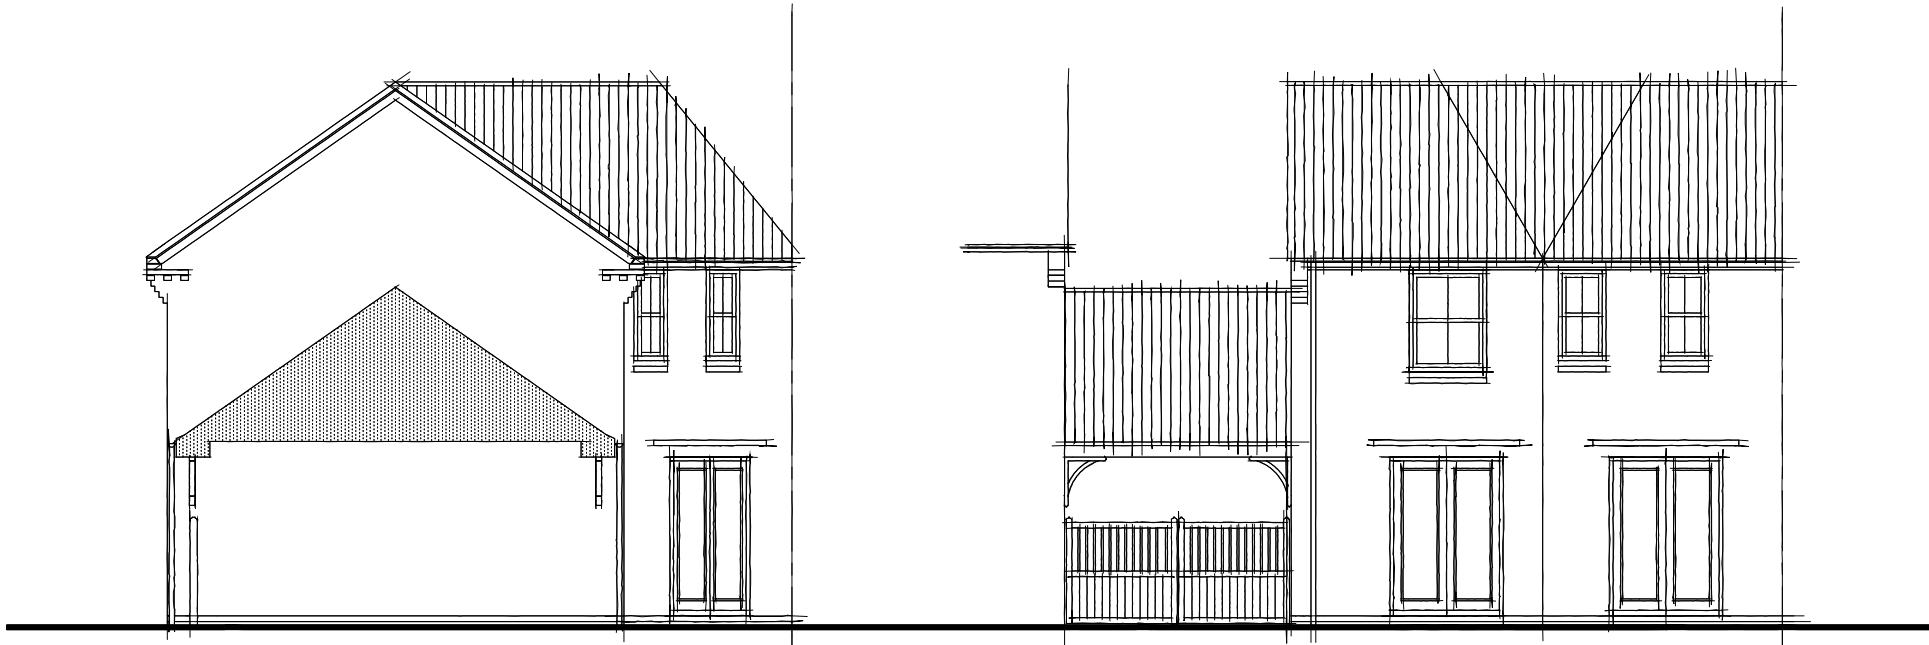


SIDE ELEVATION

P331--R5


REAR ELEVATION

P331--R5

 

WARNING TO HOUSE-PURCHASERS. Property Misdescriptions Act 1991.
Buyers are warned that this is a working drawing and the contents of this drawing may be subject to change at any time and alterations and variations can occur during the progress of the build process. As such the layout, form, content and dimensions of the finished construction may differ materially from those shown. Whilst we make every effort to ensure our drawings are up to date there may from time to time be an unavoidable delay in updating these due to changes in regulations and/or re-planning. Purchasers are advised to check with the Sales Adviser whether any alterations have been made to this drawing. The contents of this drawing do not constitute a contract, part of any contract or warranty.

ANGMERING

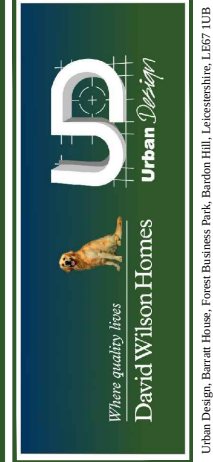

Date:

Description:

Rev:

House Type: P331--R5

Description: Planning V2

Site Specific Code/Drawing No:


Plot Numbers:

Scale: 1:100 @ A3 Date: Feb 2014 Drawn:


Sq.ft:

Checked:

WARNING TO HOUSE-PURCHASERS. Property Misdescriptions Act 1991
Buyers are warned that this is a working drawing and the contents of this drawing may be subject to change at any time and alterations and variations can occur during the progress of the build process. As such the layout, form, content and dimensions of the finished construction may differ materially from those shown. Whilst we make every effort to ensure our drawings are up to date there may from time to time be an unavoidable delay in updating these due to changes in regulations and/or re-planning. Purchasers are advised to check with the Sales Adviser whether any alterations have been made to this drawing. The contents of this drawing do not constitute a contract, part of any contract or warranty.

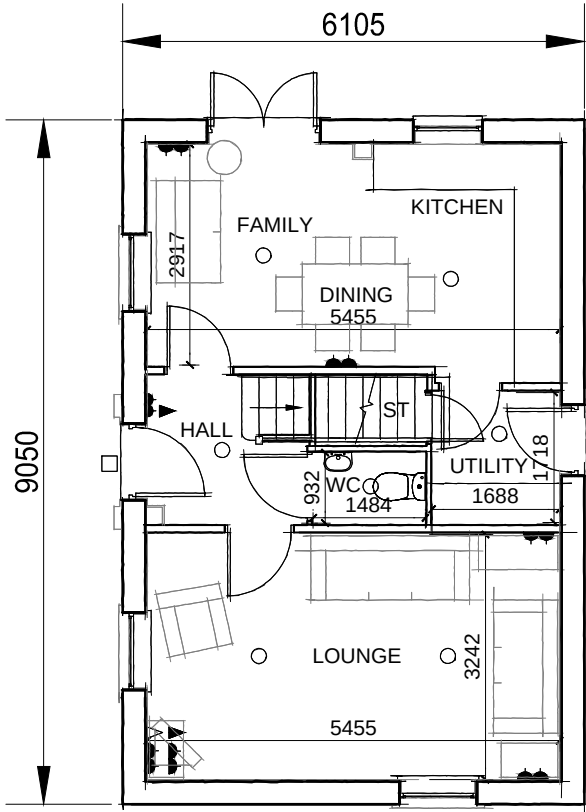

GROUND FLOOR PLAN
P341-D5

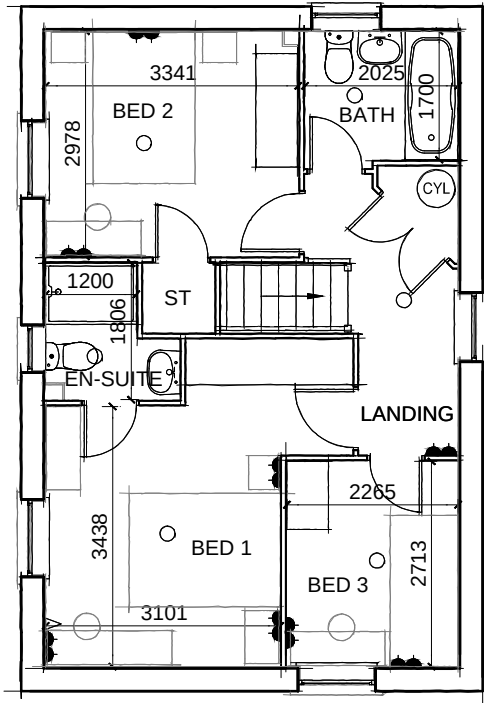

FIRST FLOOR PLAN
P341--D5




House Type: P341--D5	ANGMERING		 Where quality lives David Wilson Homes Urban Design, Baratt House, Forest Business Park, Bardon Hill, Leicestershire, LE87 1UB
	Sq.ft:	Date:	
Description: Planning Plans	Description:		
Site Specific Code/Drawing No:	Rev:		
Plot Numbers:			
Scale: 1:100 @ A3	Date: Feb 2014	Drawn:	Checked:



FRONT ELEVATION
P341--D5




SIDE ELEVATION
P341--D5

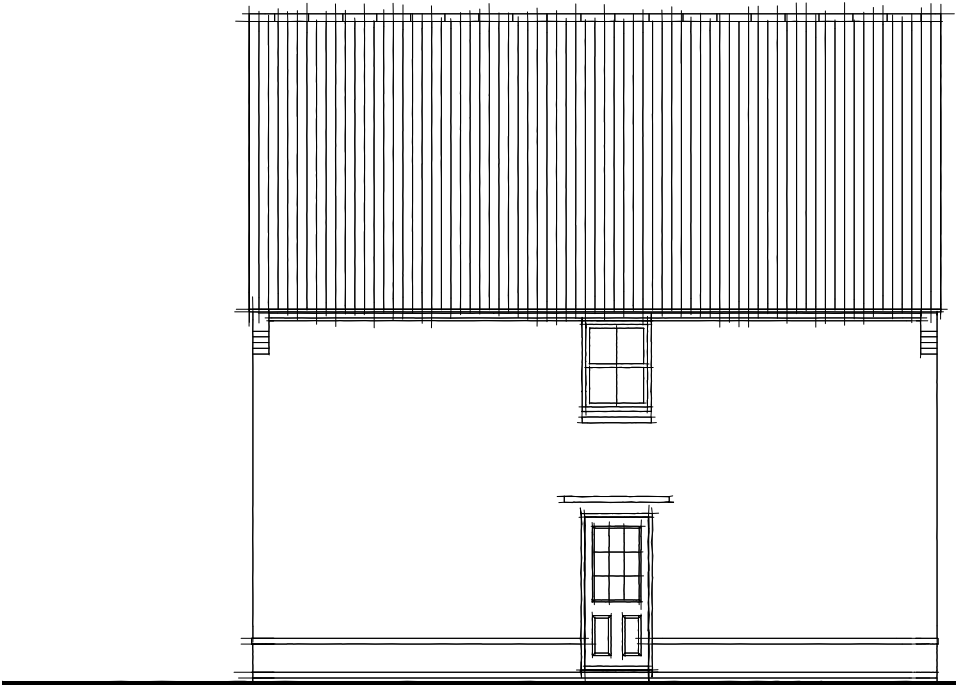

WARNING TO HOUSE-PURCHASERS. Property Misdescriptions Act 1991
Buyers are warned that this is a working drawing and the contents of this drawing may be subject to change at any time and alterations and variations can occur during the progress of the build process. As such the layout, form, content and dimensions of the finished construction may differ materially from those shown. Whilst we make every effort to ensure our drawings are up to date there may from time to time be an unavoidable delay in updating these due to changes in regulations and/or re-planning. Purchasers are advised to check with the Sales Adviser whether any alterations have been made to this drawing. The contents of this drawing do not constitute a contract, part of any contract or warranty.

ANGMERING

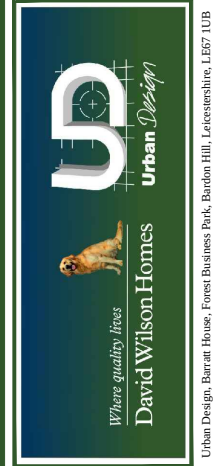

Date:

Description:

Rev:

House Type: P341--D5

Description: Planning V1

Site Specific Code/Drawing No:

Plot Numbers:

Scale: 1:100 @ A3 Date: Feb 2014 Drawn:

Sq.ft:

Checked:




FRONT ELEVATION

P341--D5



REAR ELEVATION

P341--D5

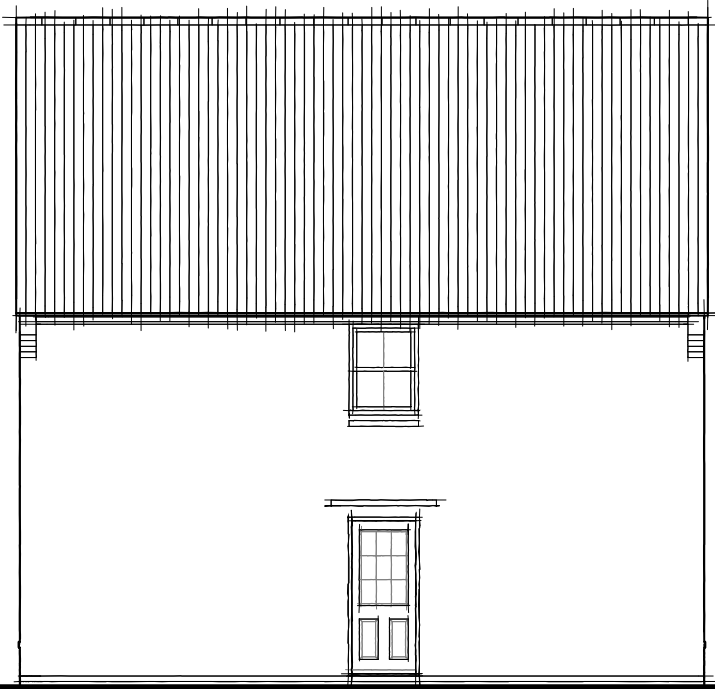

SIDE ELEVATION

P341--D5




SIDE ELEVATION

P341--D5



WARNING TO HOUSE-PURCHASERS. Property Misdescriptions Act 1991
Buyers are warned that this is a working drawing and the contents of this drawing may be subject to change at any time and alterations and variations can occur during the progress of the build process. As such the layout, form, content and dimensions of the finished construction may differ materially from those shown. Whilst we make every effort to ensure our drawings are up to date there may from time to time be an unavoidable delay in updating these due to changes in regulations and/or re-planning. Purchasers are advised to check with the Sales Adviser whether any alterations have been made to this drawing. The contents of this drawing do not constitute a contract, part of any contract or warranty.

ANGMERING

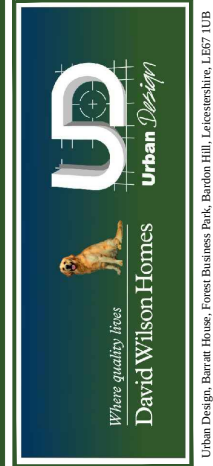

Date:

Description:

Rev:

House Type: P341--D5

Description: Planning V2


Site Specific Code/Drawing No:

Plot Numbers:

Scale: 1:100 @ A3 Date: Feb 2014 Drawn:


Checked:

WARNING TO HOUSE-PURCHASERS. Property Misdescriptions Act 1991
Buyers are warned that this is a working drawing and the contents of this drawing may be subject to change at any time and alterations and variations can occur during the progress of the build process. As such the layout, form, content and dimensions of the finished construction may differ materially from those shown. Whilst we make every effort to ensure our drawings are up to date there may from time to time be an unavoidable delay in updating these due to changes in regulations and/or re-planning. Purchasers are advised to check with the Sales Adviser whether any alterations have been made to this drawing. The contents of this drawing do not constitute a contract, part of any contract or warranty.

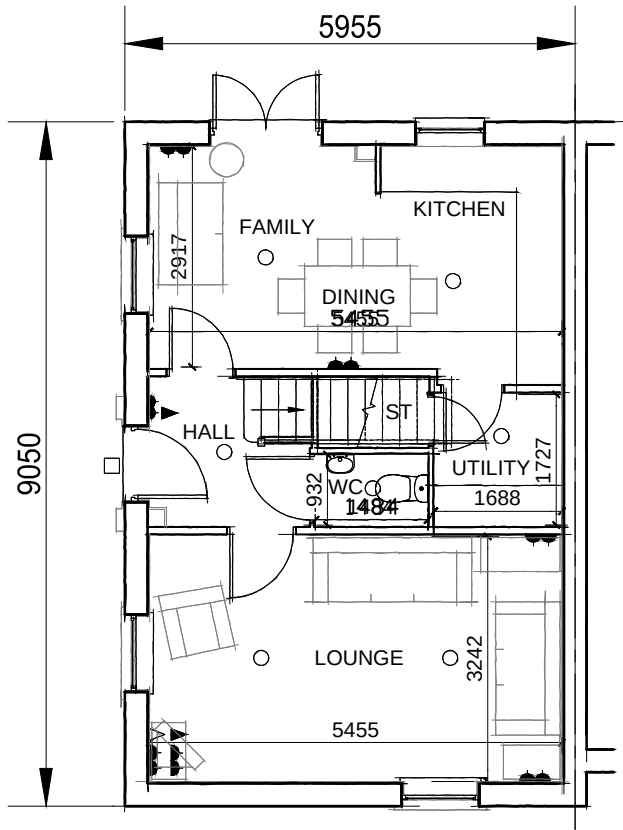

GROUND FLOOR PLAN

P341-E-5

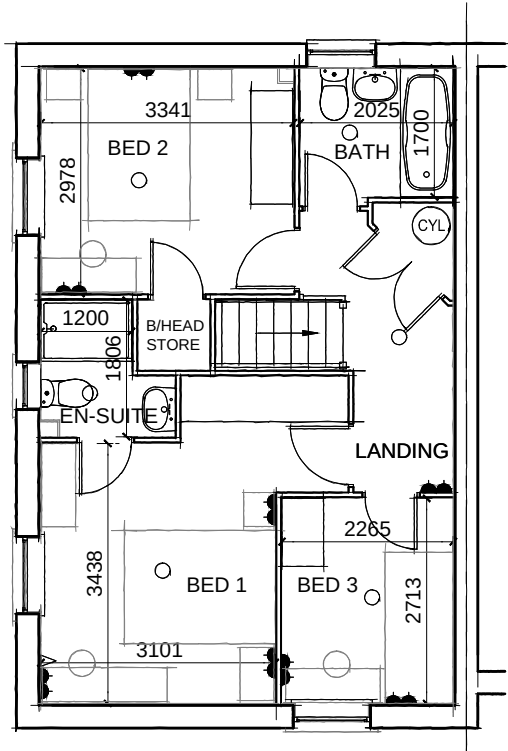

FIRST FLOOR PLAN

P341-E-5



House Type: **P341-E-5**

Description: **Planning Plans**

Site Specific Code/Drawing No:

Plot Numbers:

Scale: 1:100 @ A3

Date: Feb 2014

Drawn:

Checked:

ANGMERING

Rev:

Description:

Date:

Urban Design, Barratt House, Forest Business Park, Bardon Hill, Leicestershire, LE67 1UB


ARUN DISTRICT COUNCIL A/8221/21




FRONT ELEVATION
P341-E-5



SIDE ELEVATION
P341-E-5

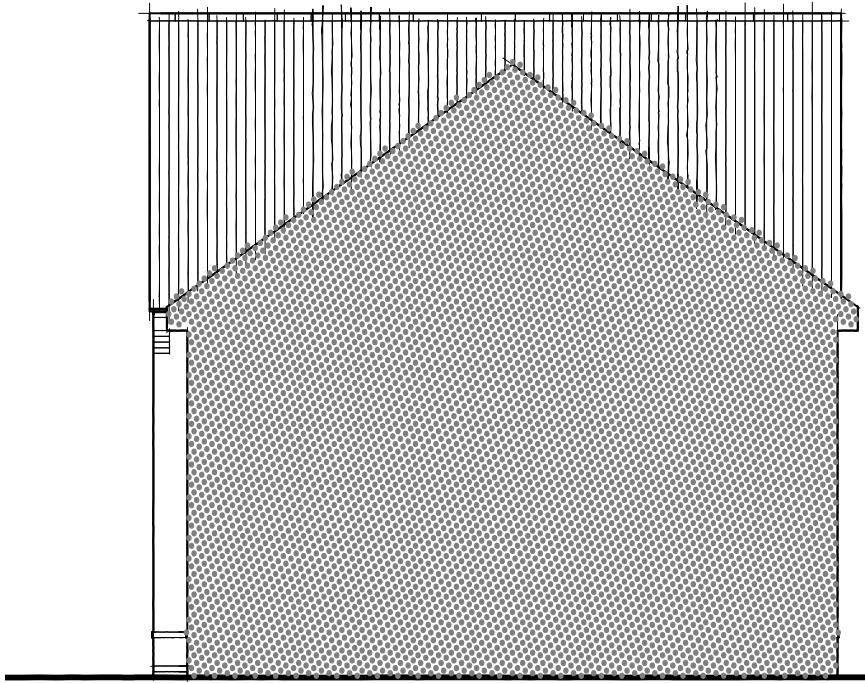

REAR ELEVATION
P341-E-5

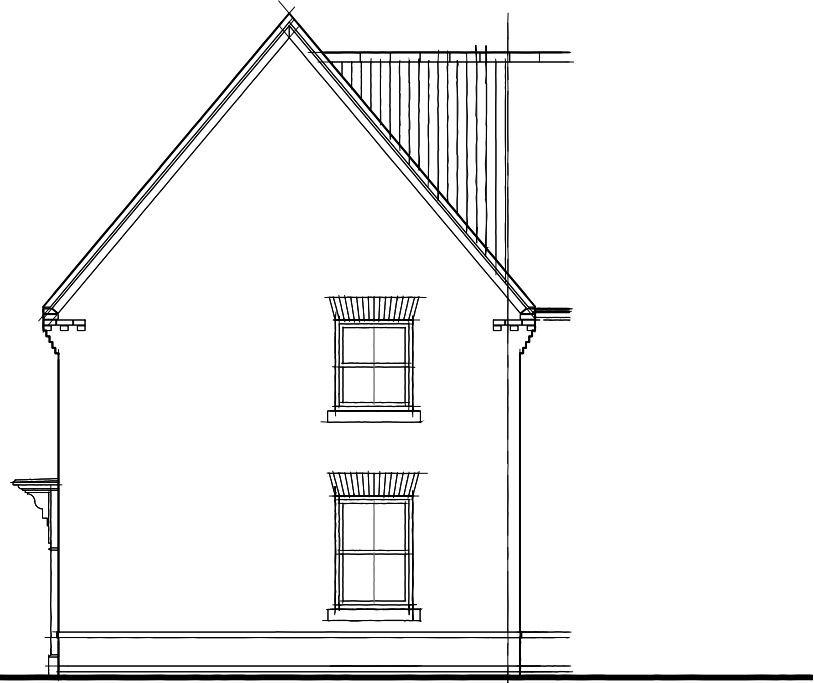

SIDE ELEVATION
P341-E-5

WARNING TO HOUSE-PURCHASERS. Property Misdescriptions Act 1991
Buyers are warned that this is a working drawing and the contents of this drawing may be subject to change at any time and alterations and variations can occur during the progress of the build process. As such the layout, form, content and dimensions of the finished construction may differ materially from those shown. Whilst we make every effort to ensure our drawings are up to date there may from time to time be an unavoidable delay in updating these due to changes in regulations and/or re-planning. Purchasers are advised to check with the Sales Adviser whether any alterations have been made to this drawing. The contents of this drawing do not constitute a contract, part of any contract or warranty.



ANGMERING



Date:

Description:

Rev:

House Type: P341-E-5

Description: Planning V1

Site Specific Code/Drawing No:


Plot Numbers:

Scale: 1:100 @ A3 Date: Feb 2014


Drawn:

Checked:

WARNING TO HOUSE-PURCHASERS. Property Misdescriptions Act 1991
Buyers are warned that this is a working drawing and the contents of this drawing may be subject to change at any time and alterations and variations can occur during the progress of the build process. As such the layout, form, content and dimensions of the finished construction may differ materially from those shown. Whilst we make every effort to ensure our drawings are up to date there may from time to time be an unavoidable delay in updating these due to changes in regulations and/or re-planning. Purchasers are advised to check with the Sales Adviser whether any alterations have been made to this drawing. The contents of this drawing do not constitute a contract, part of any contract or warranty.

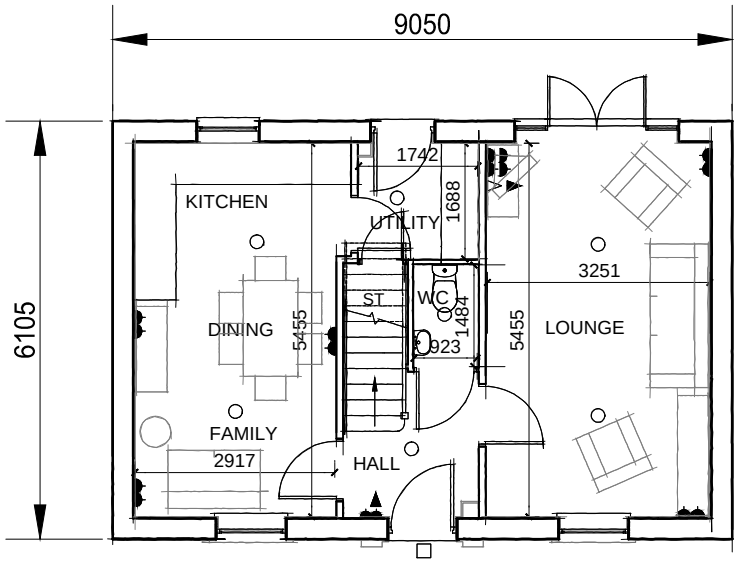

GROUND FLOOR PLAN
P341-WD5

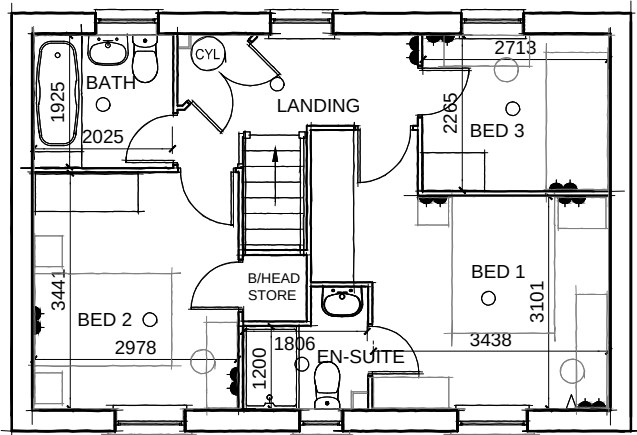

FIRST FLOOR PLAN
P341-WD5




House Type: P341-WD5		ANGMERING	
Description: Planning Plans		Rev:	Description:
Site Specific Code/Drawing No:			
Plot Numbers:			
Scale: 1:100	Date:	Checked:	
Drawn:		Sq.ft:	
<div><div><div></div><div><div>Urban Design</div><div>David Wilson Homes</div></div></div><div>Urban Design, Barratt House, Forest Business Park, Barton Hill, Leicestershire, LE67 1UB</div></div>			



FRONT ELEVATION

P341-WD5

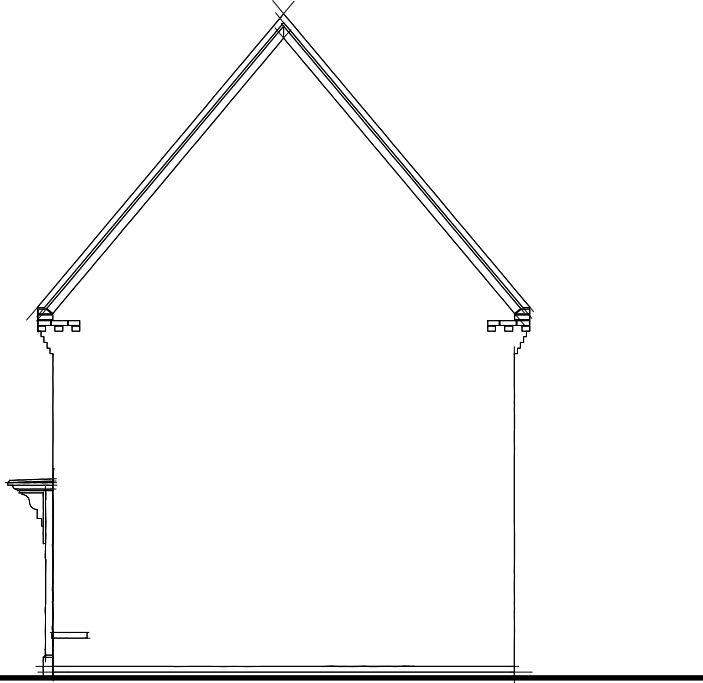


SIDE ELEVATION

P341-WD5



REAR ELEVATION

P341-WD5

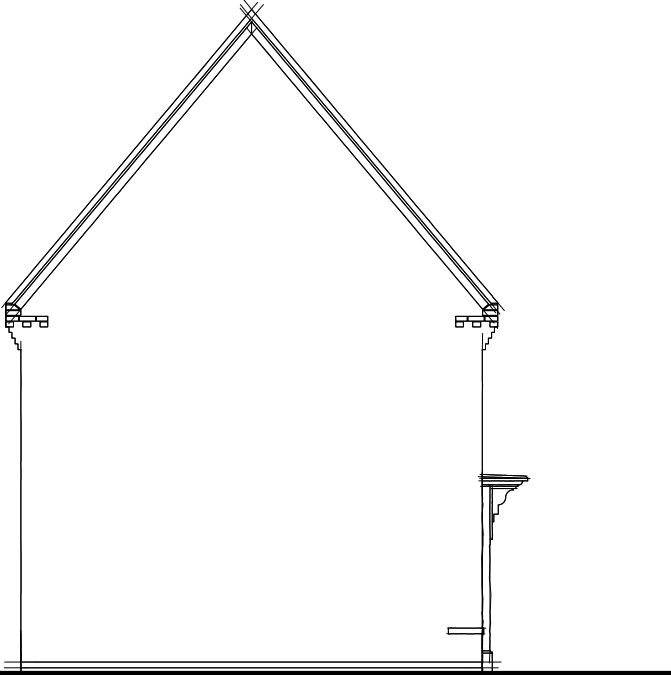


SIDE ELEVATION

P341-WD5



WARNING TO HOUSE-PURCHASERS. Property Misdescriptions Act 1991
Buyers are warned that this is a working drawing and the contents of this drawing may be subject to change at any time and alterations and variations can occur during the progress of the build process. As such the layout, form, content and dimensions of the finished construction may differ materially from those shown. Whilst we make every effort to ensure our drawings are up to date there may from time to time be an unavoidable delay in updating these due to changes in regulations and/or re-planning. Purchasers are advised to check with the Sales Adviser whether any alterations have been made to this drawing. The contents of this drawing do not constitute a contract, part of any contract or warranty.

ANGMERING

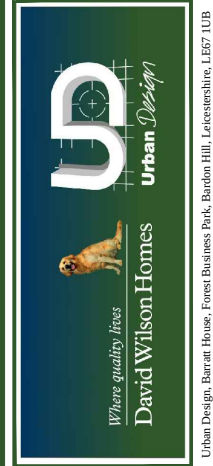

Date:

Description:

Rev:

House Type: P341-WD5

Description: Planning V1

Site Specific Code/Drawing No:

Plot Numbers:

Scale: 1:100 @ A3 Date: Feb 2014 Drawn:

Sq.ft:


Checked:

WARNING TO HOUSE-PURCHASERS. Property Misdescriptions Act 1991.
Buyers are warned that this is a working drawing and the contents of this drawing may be subject to change at any time and alterations and variations can occur during the progress of the build process. As such the layout, form, content and dimensions of the finished construction may differ materially from those shown. Whilst we make every effort to ensure our drawings are up to date there may from time to time be an unavoidable delay in updating these due to changes in regulations and/or re-planning. Purchasers are advised to check with the Sales Adviser whether any alterations have been made to this drawing. The contents of this drawing do not constitute a contract, part of any contract or warranty.




FRONT ELEVATION

P341-WD5

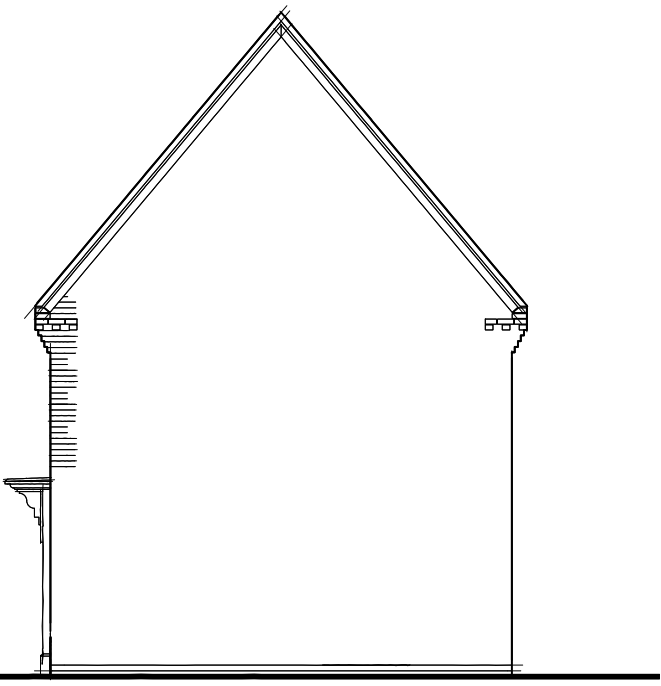


SIDE ELEVATION

P341-WD5

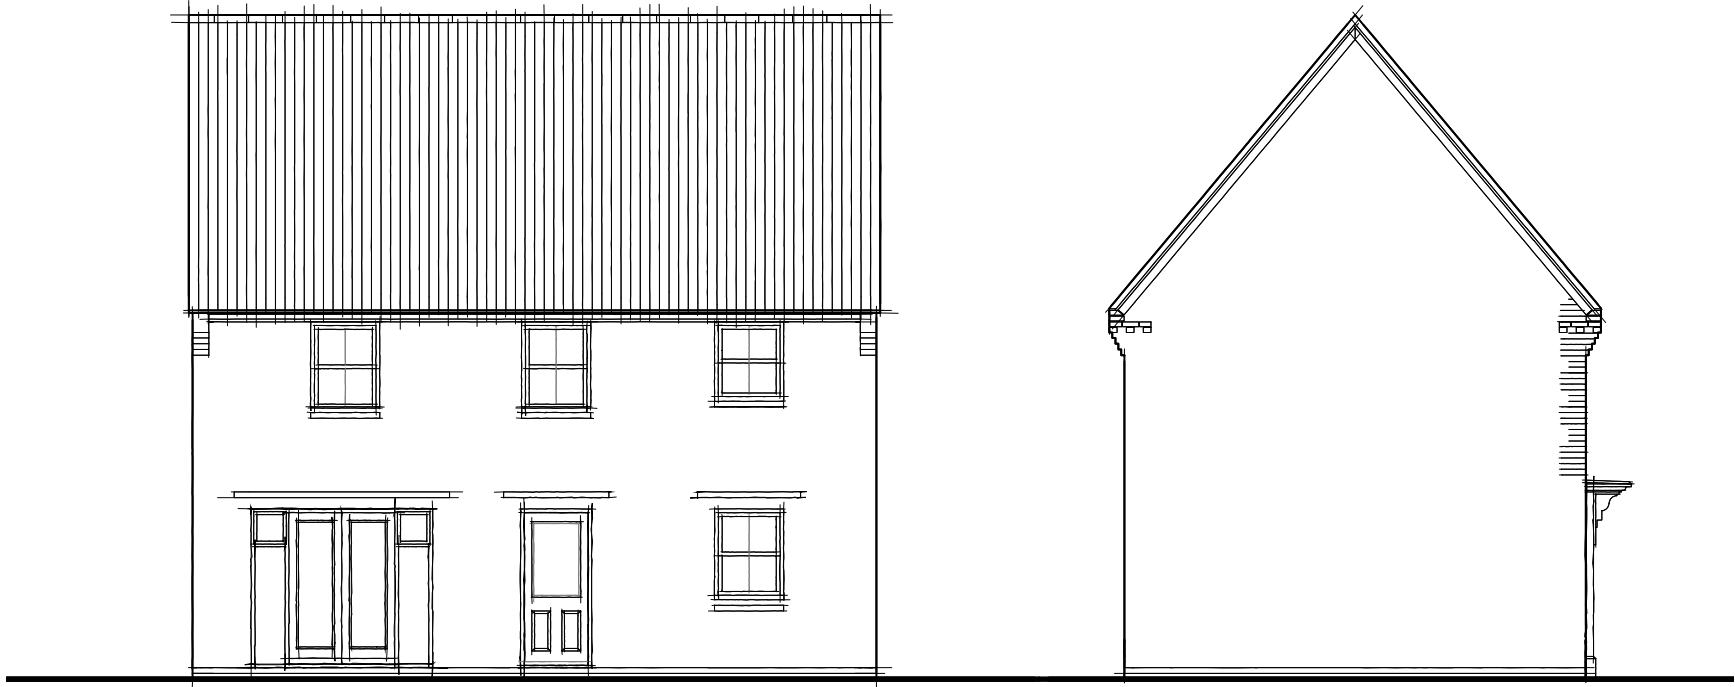

REAR ELEVATION

P341-WD5

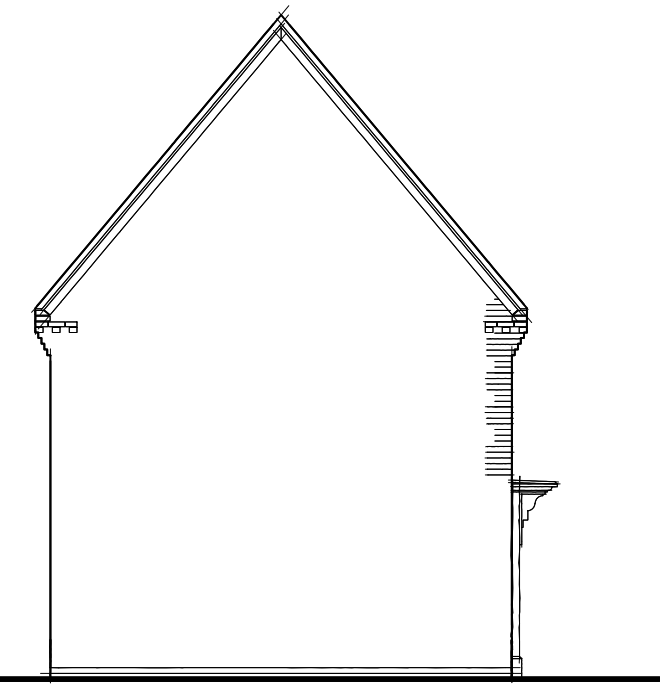


SIDE ELEVATION

P341-WD5



ANGMERING

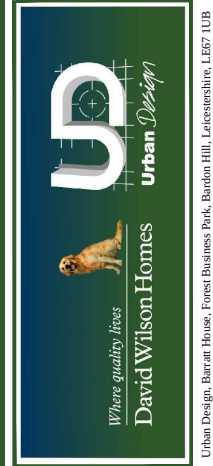

Date:

Description:

Rev:

House Type: P341-WD5

Description: Planning V2

Site Specific Code/Drawing No:

Plot Numbers:

Scale: 1:100 @ A3 Date: Feb 2014 Drawn:

Sq.ft:

Checked:




FRONT ELEVATION

P341-WD5

SIDE ELEVATION

P341-WD5

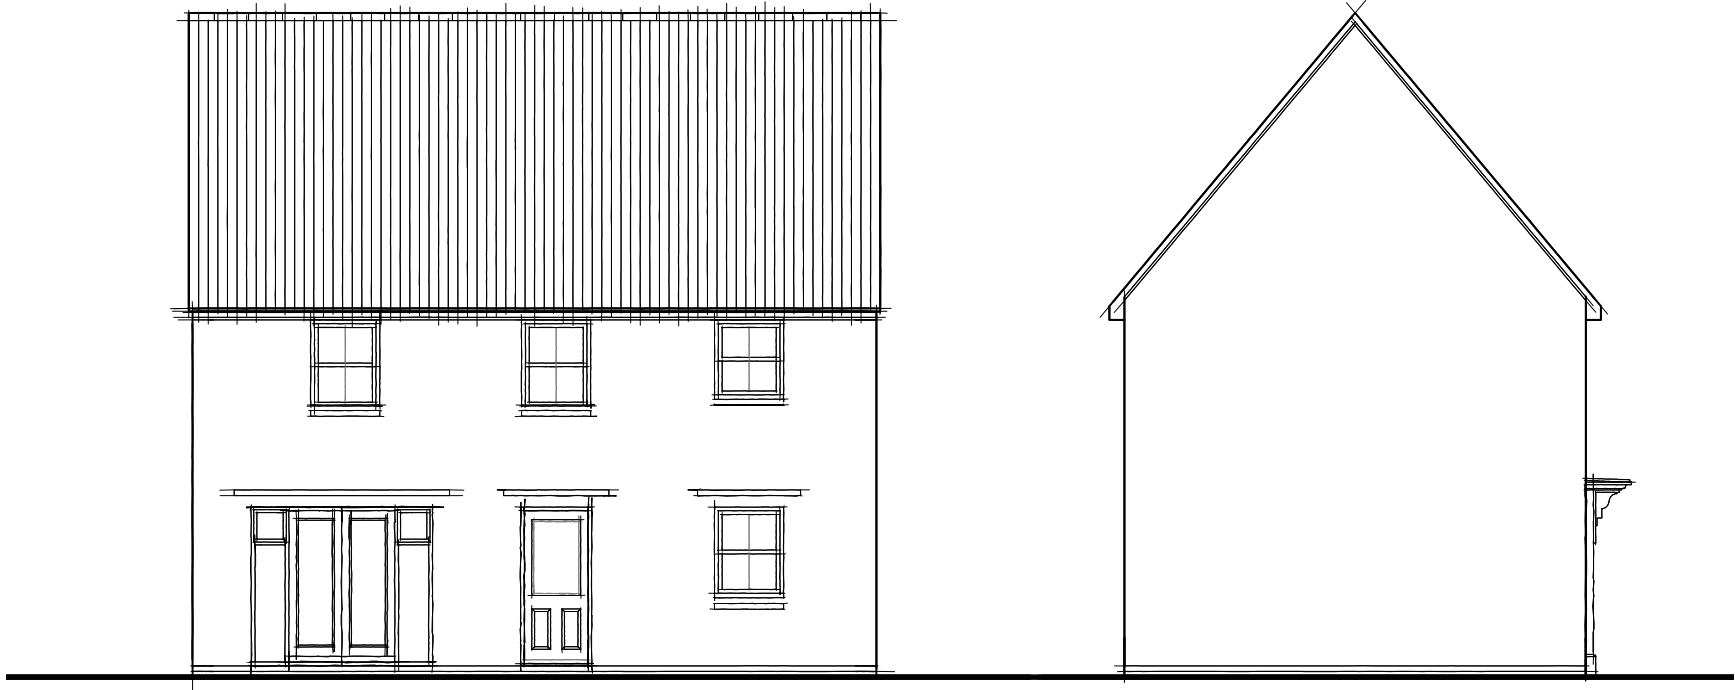

REAR ELEVATION

P341-WD5

SIDE ELEVATION

P341-WD5



WARNING TO HOUSE-PURCHASERS. Property Misdescriptions Act 1991
Buyers are warned that this is a working drawing and the contents of this drawing may be subject to change at any time and alterations and variations can occur during the progress of the build process. As such the layout, form, content and dimensions of the finished construction may differ materially from those shown. Whilst we make every effort to ensure our drawings are up to date there may from time to time be an unavoidable delay in updating these due to changes in regulations and/or re-planning. Purchasers are advised to check with the Sales Adviser whether any alterations have been made to this drawing. The contents of this drawing do not constitute a contract, part of any contract or warranty.

ANGMERING



Date:

Description:

Rev:

House Type: P341-WD5

Description: Planning V3


Site Specific Code/Drawing No:

Plot Numbers:

Scale: 1:100 @ A3 Date: Feb 2014 Drawn:

Sq.ft:

Checked:

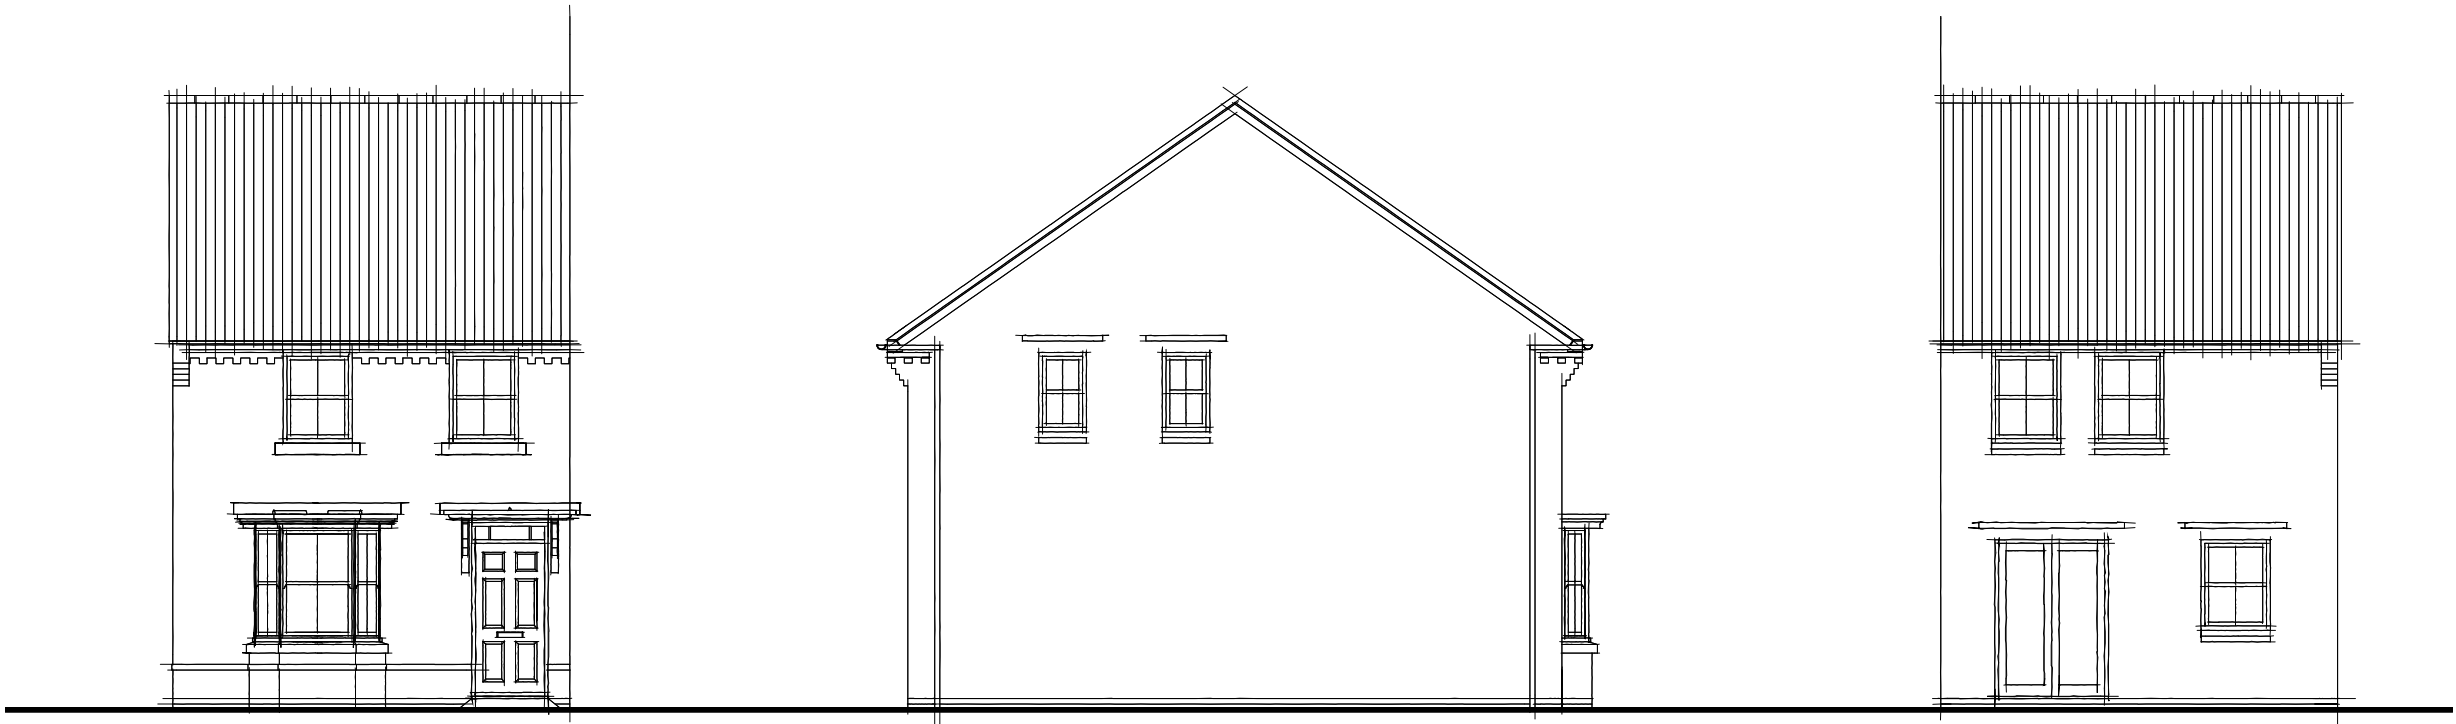

FRONT ELEVATION


P382-EB5

SIDE ELEVATION

P382-EB5


REAR ELEVATION

P382-EB5

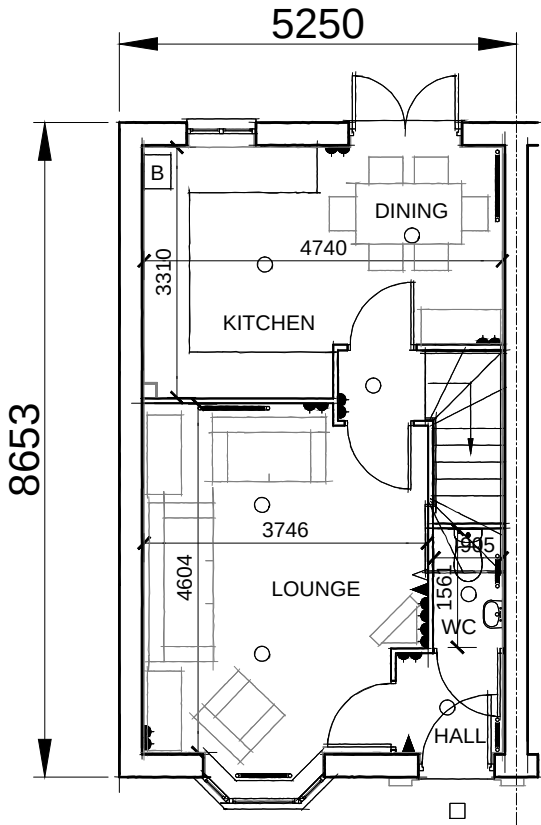

GROUND FLOOR PLAN

P382-EB5

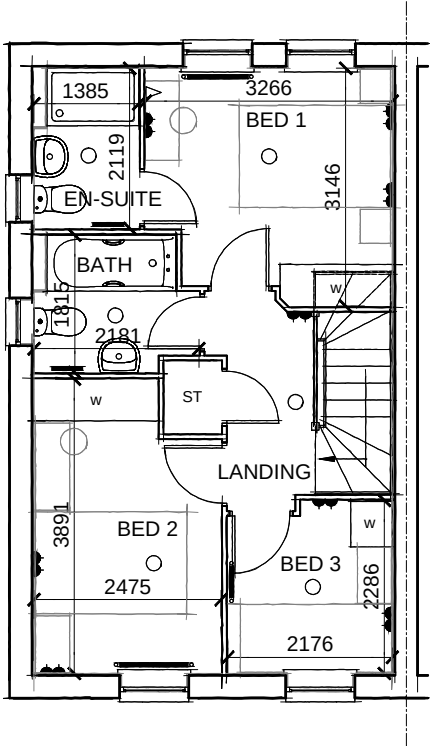

FIRST FLOOR PLAN

P382-EB5



WARNING TO HOUSE-PURCHASERS. Property Misdescriptions Act 1991
Buyers are warned that this is a working drawing and the contents of this drawing may be subject to change at any time and alterations and variations can occur during the progress of the build process. As such the layout, form, content and dimensions of the finished construction may differ materially from those shown. Whilst we make every effort to ensure our drawings are up to date there may from time to time be an unavoidable delay in updating these due to changes in regulations and/or re-planning. Purchasers are advised to check with the Sales Adviser whether any alterations have been made to this drawing. The contents of this drawing do not constitute a contract, part of any contract or warranty.

ANGMERING



Date:

Description:

Rev:

House Type: P382EB-5

Description: Planning V1

Site Specific Code/Drawing No:

Plot Numbers:

Scale: 1:100 @ A3 Date: Feb 2014 Drawn:

Sq.ft:

Checked:



FRONT ELEVATION


P382-EB5

SIDE ELEVATION

P382-EB5


REAR ELEVATION

P382-EB5

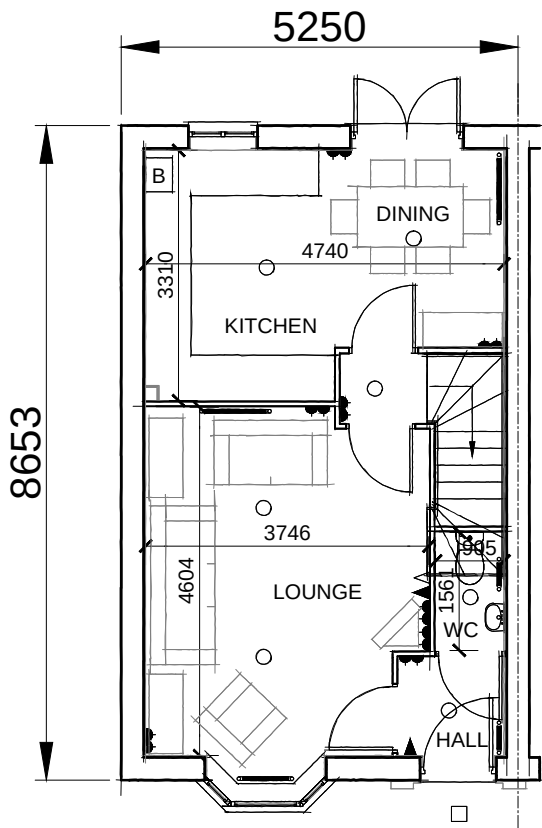

GROUND FLOOR PLAN

P382-EB5

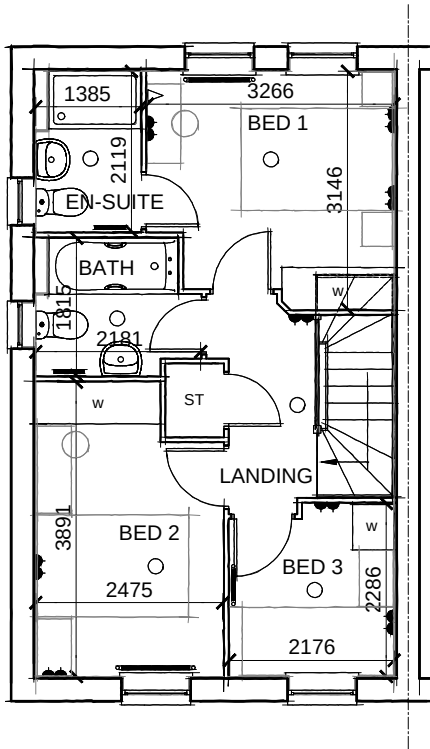

FIRST FLOOR PLAN

P382-EB5



WARNING TO HOUSE-PURCHASERS. Property Misdescriptions Act 1991
Buyers are warned that this is a working drawing and the contents of this drawing may be subject to change at any time and alterations and variations can occur during the progress of the build process. As such the layout, form, content and dimensions of the finished construction may differ materially from those shown. Whilst we make every effort to ensure our drawings are up to date there may from time to time be an unavoidable delay in updating these due to changes in regulations and/or re-planning. Purchasers are advised to check with the Sales Adviser whether any alterations have been made to this drawing. The contents of this drawing do not constitute a contract, part of any contract or warranty.

ANGMERING

Date:

Description:

Rev:

House Type: P382EB-5

Description: Planning V2

Site Specific Code/Drawing No:

Plot Numbers:

Scale: 1:100 @ A3


Date: Feb 2014

Drawn:


Checked:



Urban Design, Barratt House, Forest Business Park, Barton Hill, Leicestershire, LE67 1UB

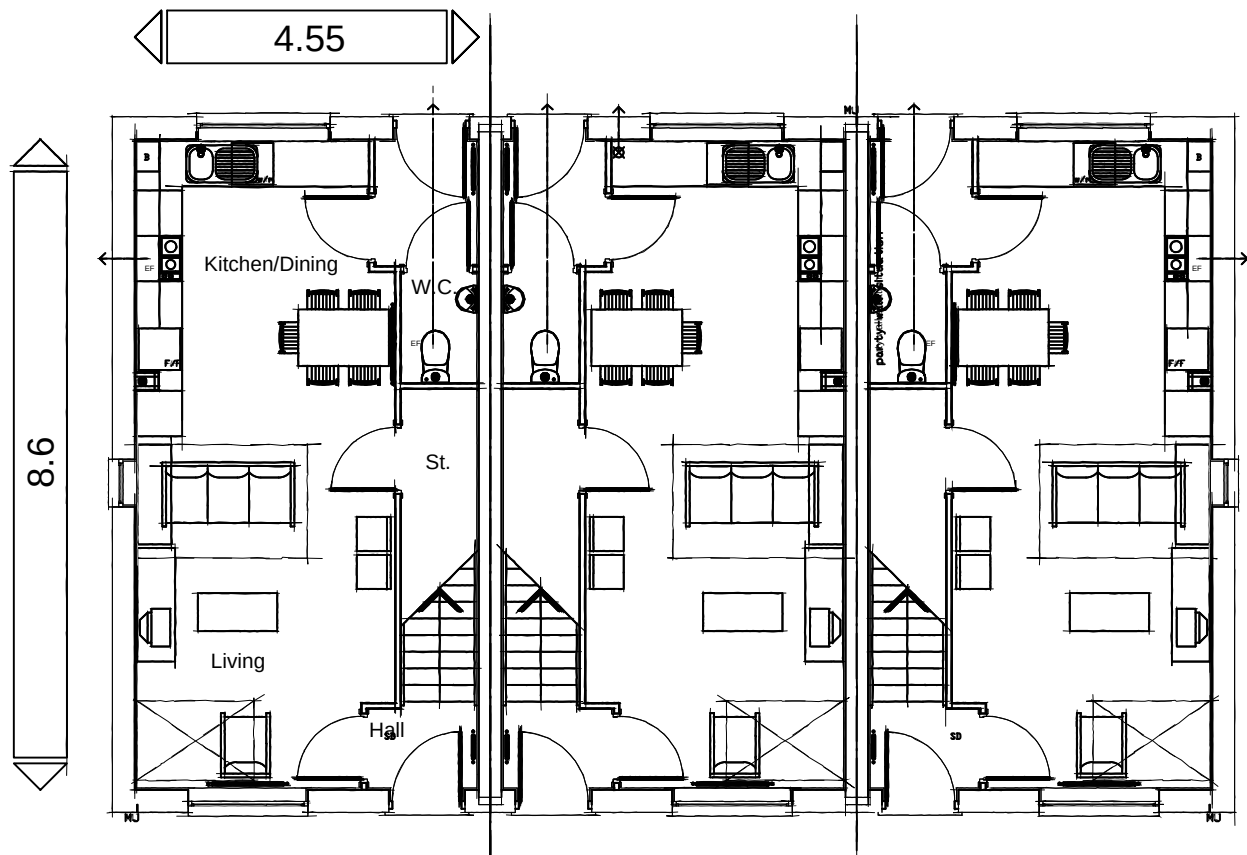

GROUND FLOOR PLAN
SH28---5

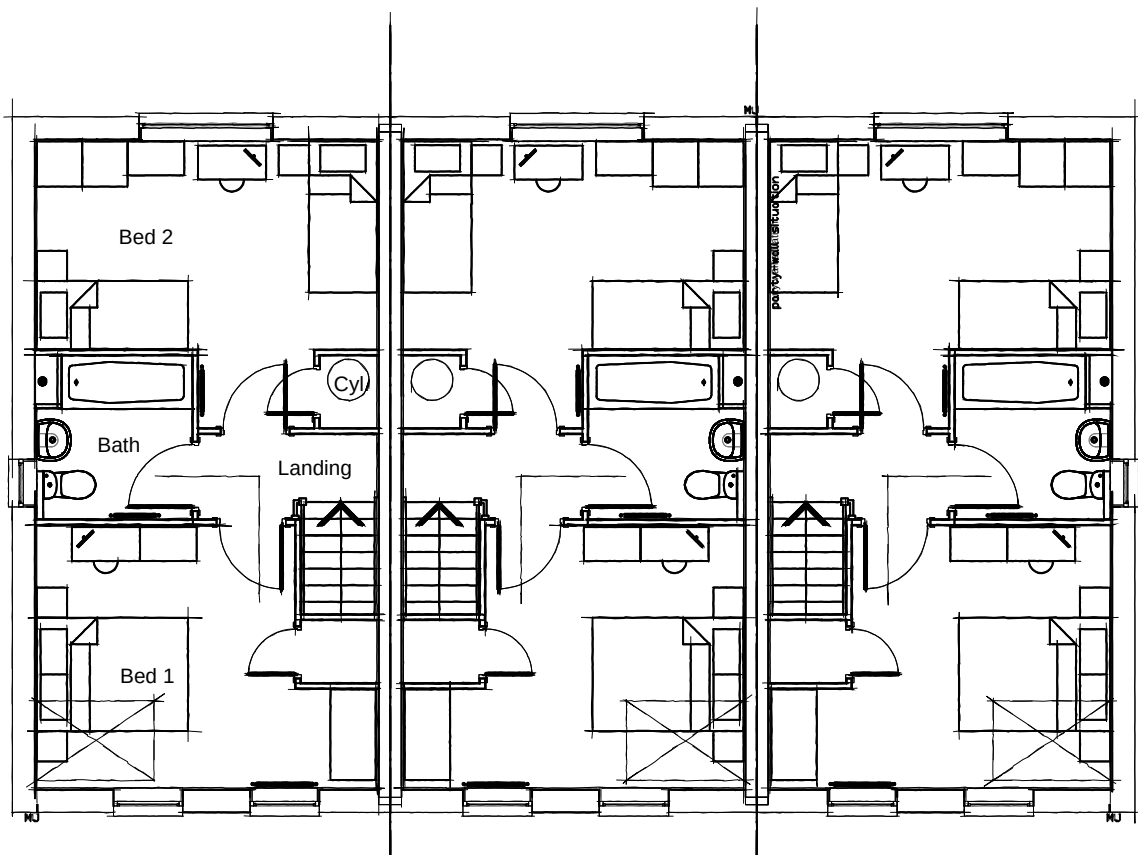

FIRST FLOOR PLAN
SH28---5

CODE 3 HQI



WARNING TO HOUSE-PURCHASERS. Property Misdescriptions Act 1991.
Buyers are warned that this is a working drawing and the contents of this drawing may be subject to change at any time and alterations and variations can occur during the progress of the build process. As such the layout, form, content and dimensions of the finished construction may differ materially from those shown. Whilst we make every effort to ensure our drawings are up to date there may from time to time be an unavoidable delay in updating these due to changes in regulations and/or re-planning. Purchasers are advised to check with the Sales Adviser whether any alterations have been made to this drawing. The contents of this drawing do not constitute a contract, part of any contract or warranty.

ANGMERING

House Type: SH28---5

Description: Planning Plans

Site Specific Code/Drawing No:

Plot Numbers:

Scale: 1:100

Date:

Drawn:

Checked:

Rev:

Description:


Date:



Urban Design, Barratt House, Forest Business Park, Barton Hill, Leicestershire, LE67 1UB




FRONT ELEVATION
SH28---5

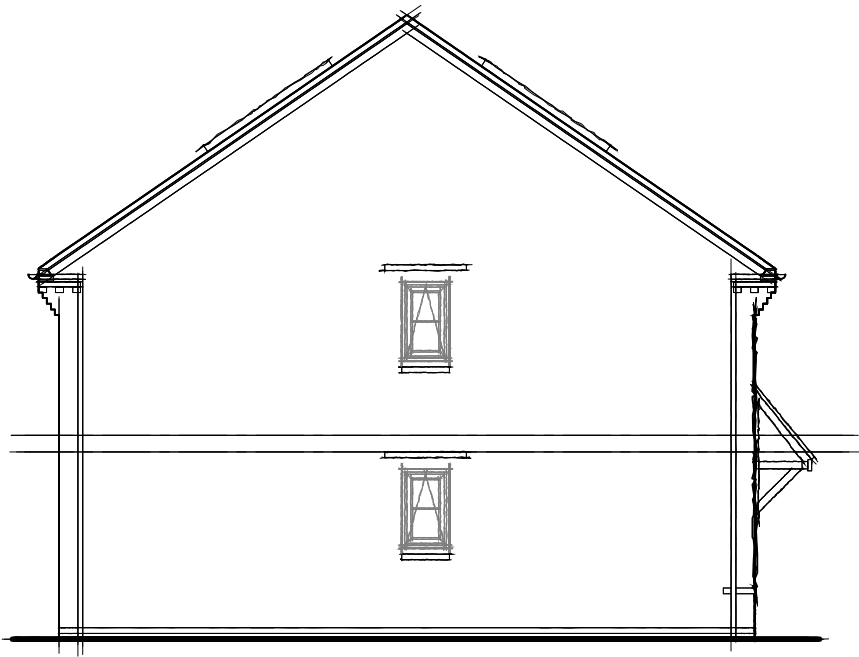

SIDE ELEVATION
SH28---5



REAR ELEVATION
SH28---5

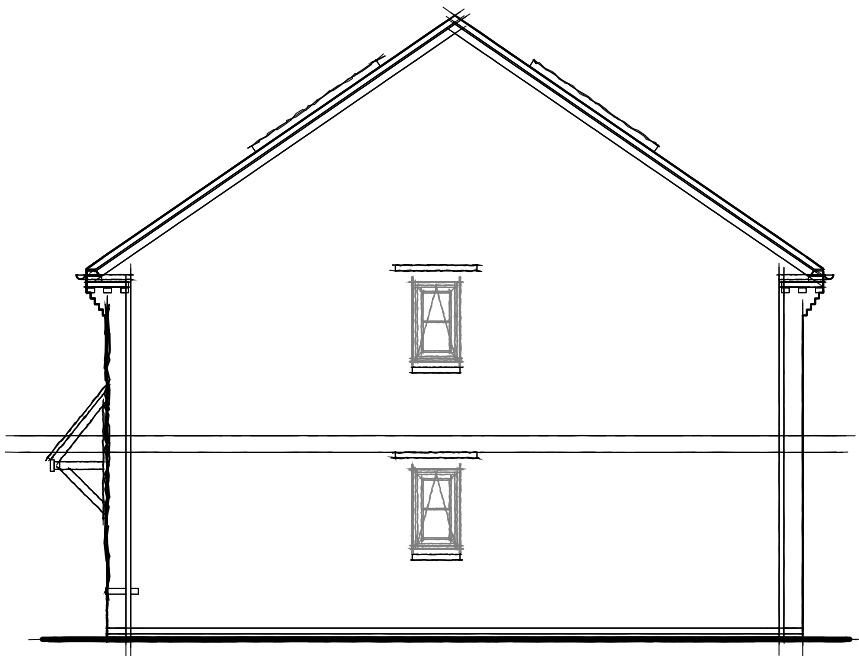

SIDE ELEVATION
SH28---5



WARNING TO HOUSE-PURCHASERS. Property Misdescriptions Act 1991
Buyers are warned that this is a working drawing and the contents of this drawing may be subject to change at any time and alterations and variations can occur during the progress of the build process. As such the layout, form, content and dimensions of the finished construction may differ materially from those shown. Whilst we make every effort to ensure our drawings are up to date there may from time to time be an unavoidable delay in updating these due to changes in regulations and/or re-planning. Purchasers are advised to check with the Sales Adviser whether any alterations have been made to this drawing. The contents of this drawing do not constitute a contract, part of any contract or warranty.

ANGMERING



Urban Design, Barratt House, Forest Business Park, Bardon Hill, Leicestershire, LE67 1UB

Date:

Description:

Rev:

House Type: SH28---5

Description: Planning V1

Site Specific Code/Drawing No:

Plot Numbers:

Scale: 1:100

Date:


Drawn:

Checked:

Sq.ft:




FRONT ELEVATION
SH28---5

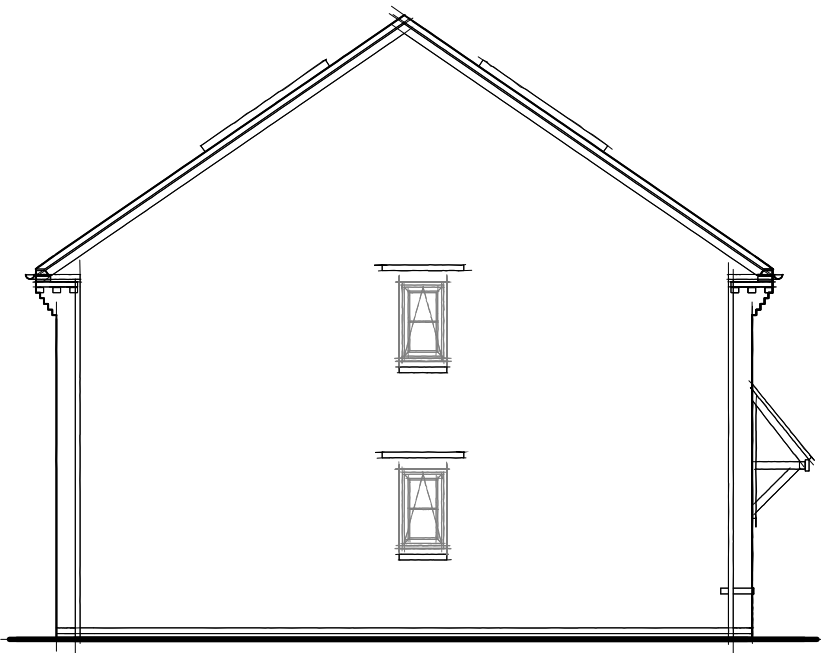

SIDE ELEVATION
SH28---5



REAR ELEVATION
SH28---5

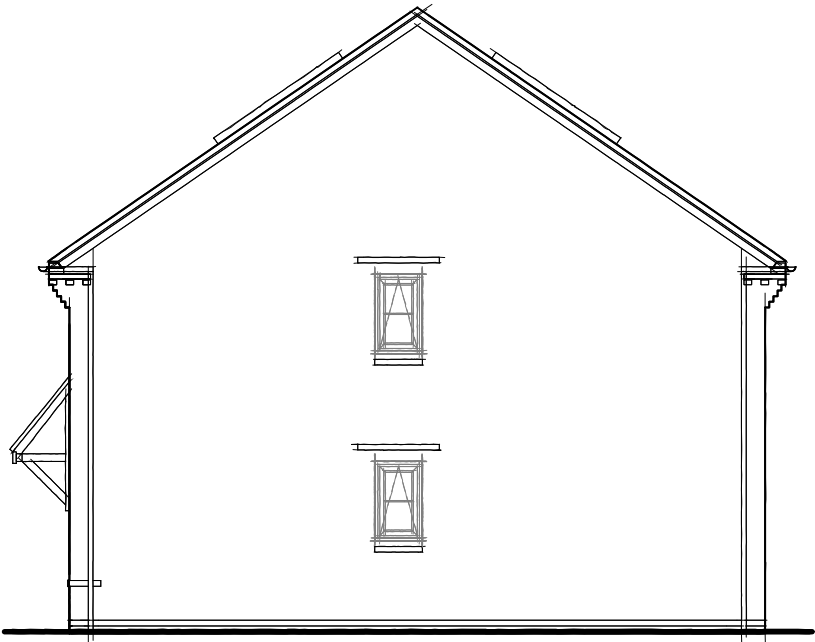

SIDE ELEVATION
SH28---5



WARNING TO HOUSE-PURCHASERS. Property Misdescriptions Act 1991
Buyers are warned that this is a working drawing and the contents of this drawing may be subject to change at any time and alterations and variations can occur during the progress of the build process. As such the layout, form, content and dimensions of the finished construction may differ materially from those shown. Whilst we make every effort to ensure our drawings are up to date there may from time to time be an unavoidable delay in updating these due to changes in regulations and/or re-planning. Purchasers are advised to check with the Sales Adviser whether any alterations have been made to this drawing. The contents of this drawing do not constitute a contract, part of any contract or warranty.

ANGMERING

House Type: SH28---5

Description: Planning V2

Site Specific Code/Drawing No:

Plot Numbers:

Scale: 1:100

Rev:

Description:

Date:

Sq.ft:



Drawn:

Checked:

Date:



Urban Design, Barratt House, Forest Business Park, Bardon Hill, Leicestershire, LE67 1UB

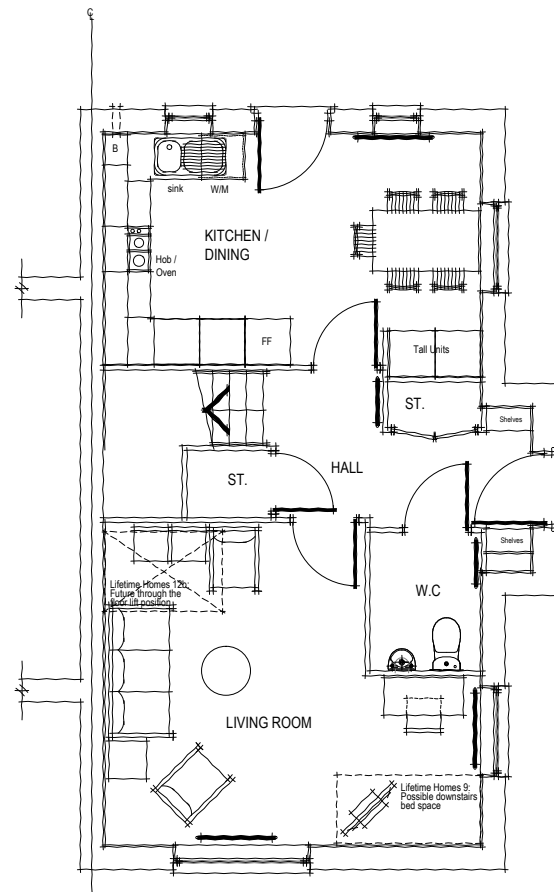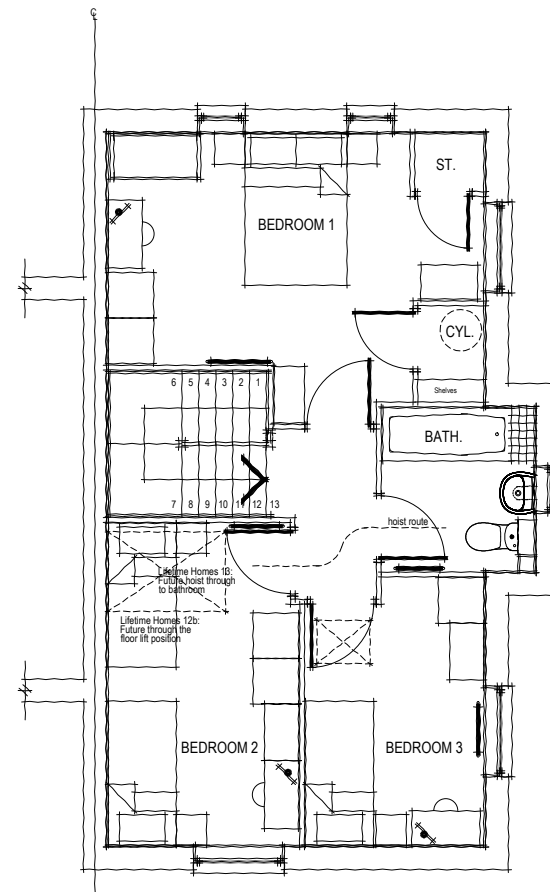

A horizontal number line starting at 0 and ending at 10m. The line is divided into 10 equal segments by vertical tick marks. The segments alternate in color: black, white, black, white, black, white, black, white, black, white. The tick marks are labeled 0, 1m, 2m, 3m, 4m, 5m, 6m, 7m, 8m, 9m, and 10m.

CODE 3 HQI

WARNING TO HOUSE-PURCHASERS. Property Misdescriptions Act 1991

Buyers are warned that this is a working drawing and the contents of this drawing may be subject to change at any time and alterations and variations can occur during the progress of the build process. As such the layout, form, content and dimensions of the finished construction may differ materially from those shown. Whilst we make every effort to ensure our drawings are up to date there may from time to time be an unavoidable delay in updating these due to changes in regulations and/or re-planning. Purchasers are advised to check with the Sales Adviser whether any alterations have been made to this drawing. The contents of this drawing do not constitute a contract, part of any contract or warranty.

ANGMERING

House Type: SH35 -E-5

Description: Planning Plans

Site Specific Code/Drawing No:

Plot Numbers:

Scale: 1:100 Date:


Drawn:

Checked:


Rev:

Description:


Date:

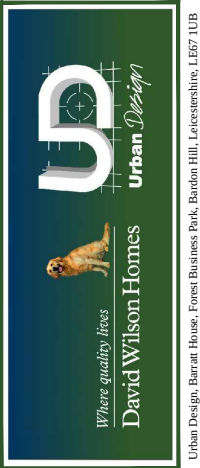

Downloaded from <https://www.cambridge.org/core>. University of Cambridge, on 01 Jun 2018 at 11:00:00, subject to the Cambridge Core terms of use, available at <https://www.cambridge.org/core/terms>. <https://doi.org/10.1017/9781315326478.008>

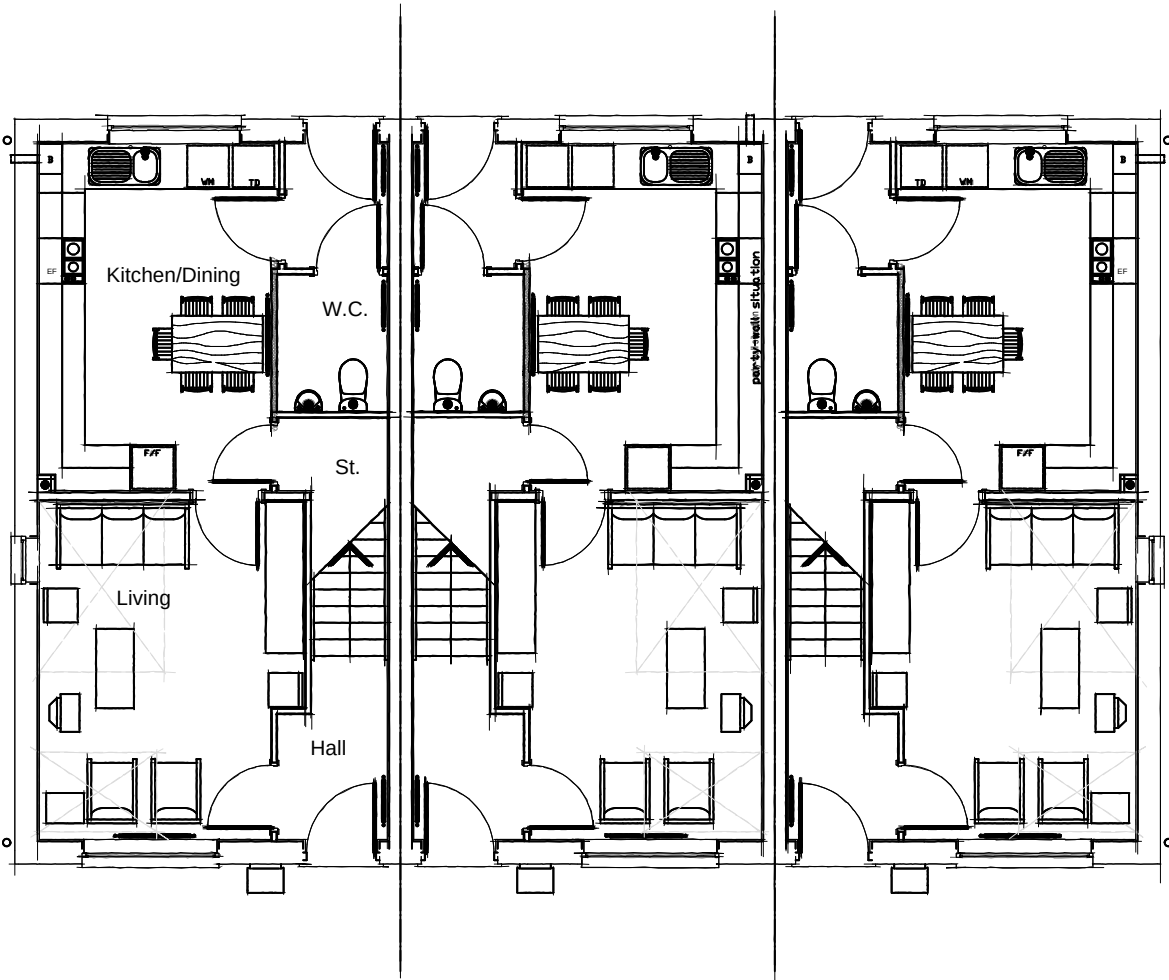

GROUND FLOOR PLAN
SH37---5

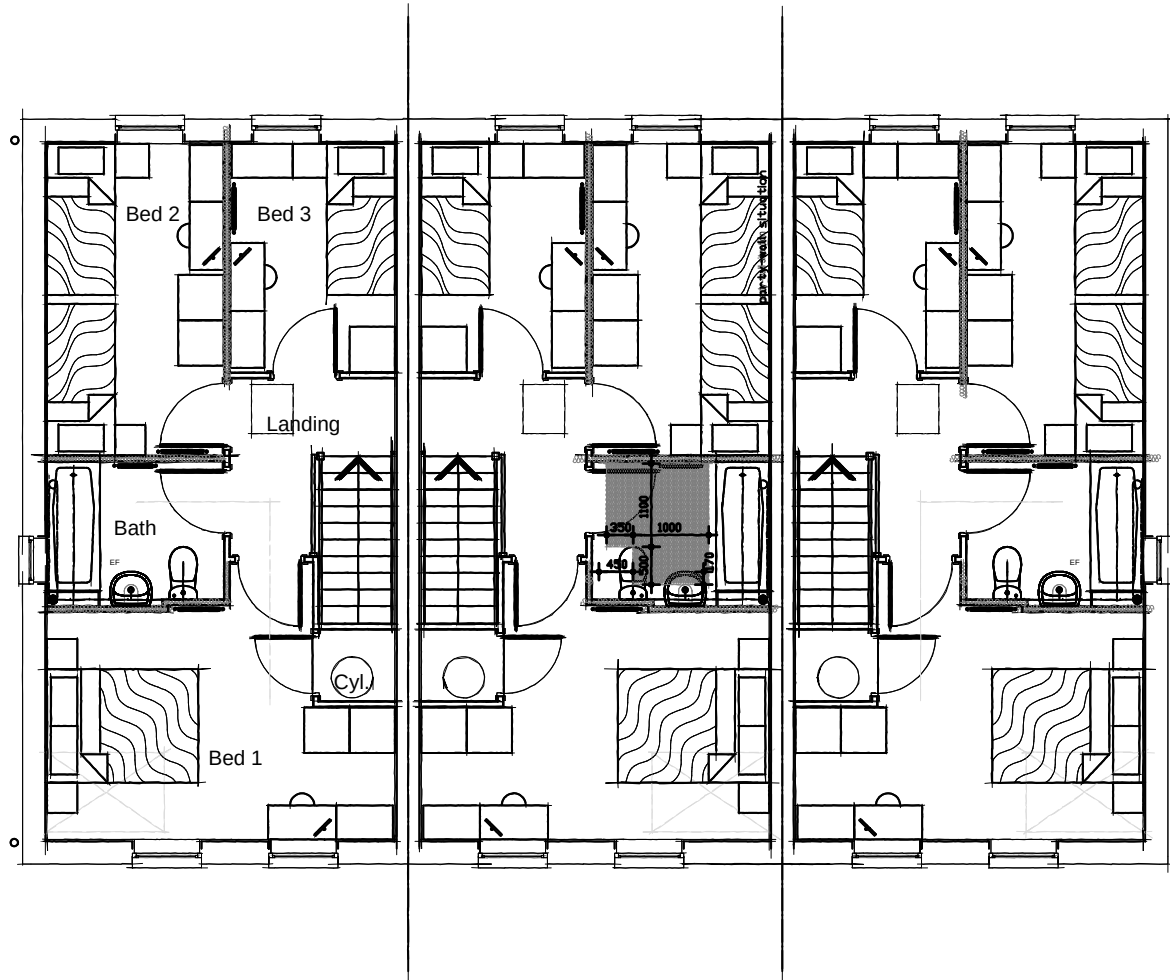

FIRST FLOOR PLAN
SH37---5

CODE 3 HQI



WARNING TO HOUSE-PURCHASERS. Property Misdescriptions Act 1991
Buyers are warned that this is a working drawing and the contents of this drawing may be subject to change at any time and alterations and variations can occur during the progress of the build process. As such the layout, form, content and dimensions of the finished construction may differ materially from those shown. Whilst we make every effort to ensure our drawings are up to date there may from time to time be an unavoidable delay in updating these due to changes in regulations and/or re-planning. Purchasers are advised to check with the Sales Adviser whether any alterations have been made to this drawing. The contents of this drawing do not constitute a contract, part of any contract or warranty.

ANGMERING

House Type: SH39---5

Description: Planning Plans

Site Specific Code/Drawing No:

Plot Numbers:

Scale: 1:100

Drawn:

Checked:

Rev:

Description:

Date:



Urban Design, Barratt House, Forest Business Park, Barton Hill, Leicestershire, LE67 1UB




FRONT ELEVATION
SH39---5



SIDE ELEVATION
SH39---5



REAR ELEVATION
SH39---5

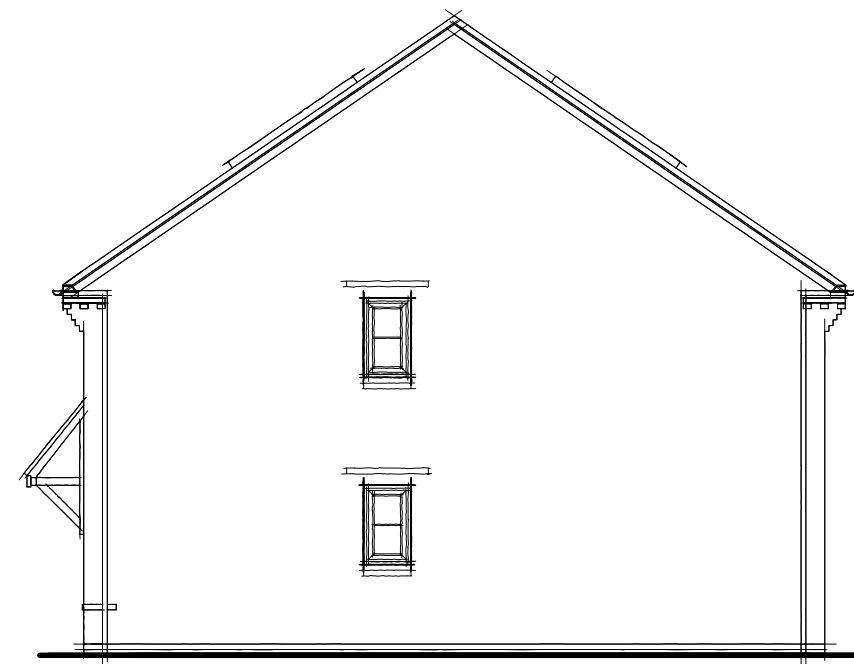

SIDE ELEVATION
SH39---5



WARNING TO HOUSE-PURCHASERS. Property Misdescriptions Act 1991

Buyers are warned that this is a working drawing and the contents of this drawing may be subject to change at any time and alterations and variations can occur during the progress of the build process. As such the layout, form, content and dimensions of the finished construction may differ materially from those shown. Whilst we make every effort to ensure our drawings are up to date there may from time to time be an unavoidable delay in updating these due to changes in regulations and/or re-planning. Purchasers are advised to check with the Sales Adviser whether any alterations have been made to this drawing. The contents of this drawing do not constitute a contract, part of any contract or warranty.

ANGMERING

House Type: SH39---5

House Type: SH39---5
Description: Planning V1

Site Specific Code/Drawing No:

Plot Numbers:

Scale: 1:100 Date:

Drawn:

Checked:

Date:

Description:


Rev:



Urban Design, Barratt House, Forest Business Park, Bardon Hill, Leicestershire, LE67 1UB




FRONT ELEVATION
SH39---5

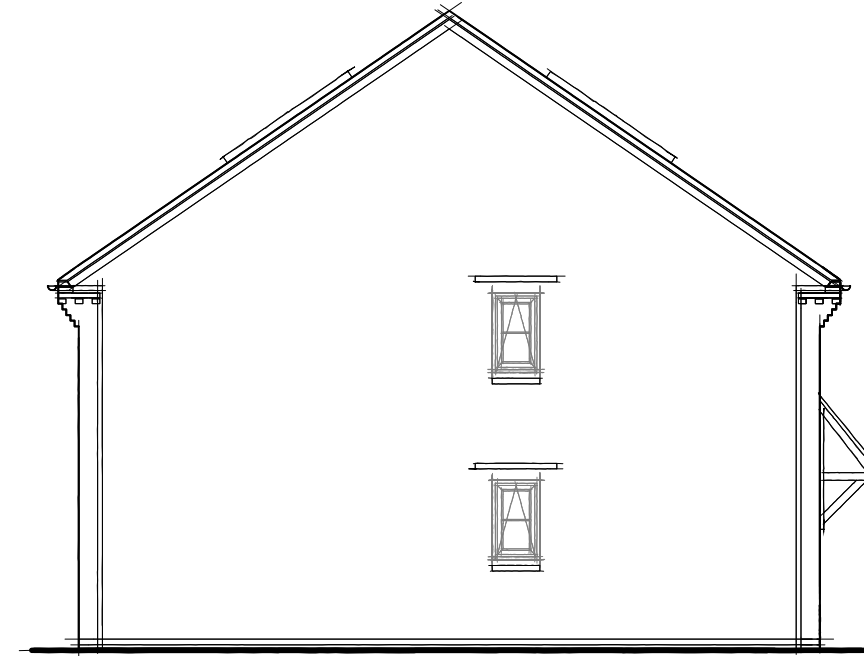

SIDE ELEVATION
SH39---5



REAR ELEVATION
SH39---5

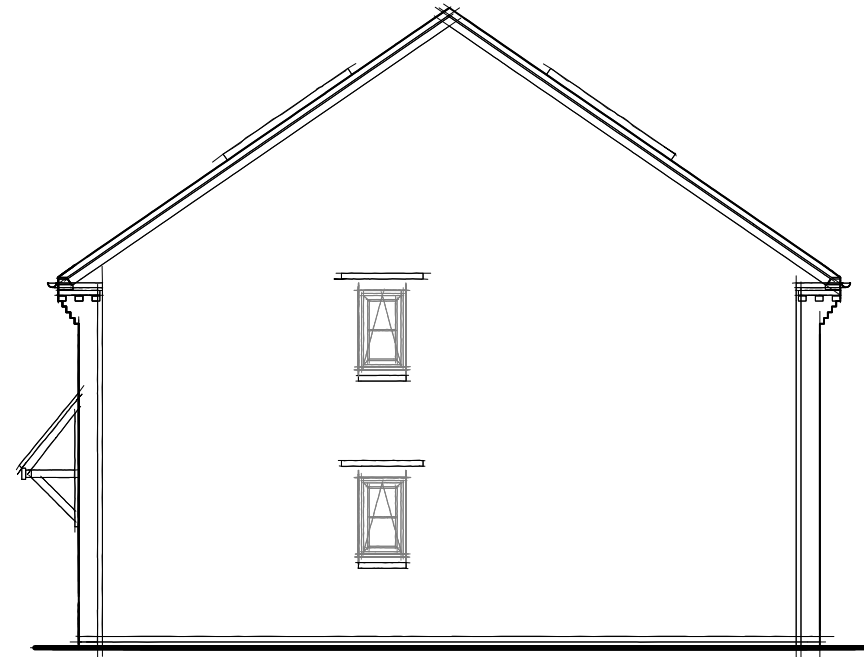

SIDE ELEVATION
SH39---5

WARNING TO HOUSE-PURCHASERS. Property Misdescriptions Act 1991
Buyers are warned that this is a working drawing and the contents of this drawing may be subject to change at any time and alterations and variations can occur during the progress of the build process. As such the layout, form, content and dimensions of the finished construction may differ materially from those shown. Whilst we make every effort to ensure our drawings are up to date there may from time to time be an unavoidable delay in updating these due to changes in regulations and/or re-planning. Purchasers are advised to check with the Sales Adviser whether any alterations have been made to this drawing. The contents of this drawing do not constitute a contract, part of any contract or warranty.



ANGMERING

House Type: SH39---5

Description: Planning V2

Site Specific Code/Drawing No:

Plot Numbers:

Scale: 1:100

Drawn:

Checked:


Rev:

Description:

Date:




David Wilson Homes
Urban Design, Barratt House, Forest Business Park, Bardon Hill, Leicestershire, LE67 1UB

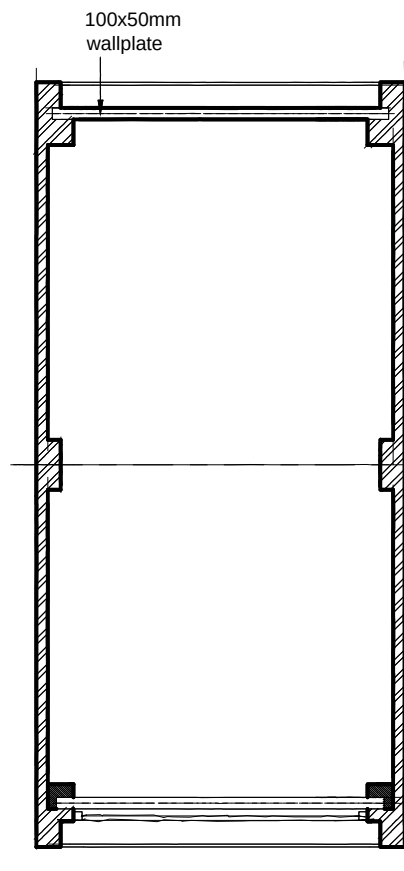


ROOF PLAN


For roof structure truss design, bracing and strapping refer to specialist truss manufacturers details.

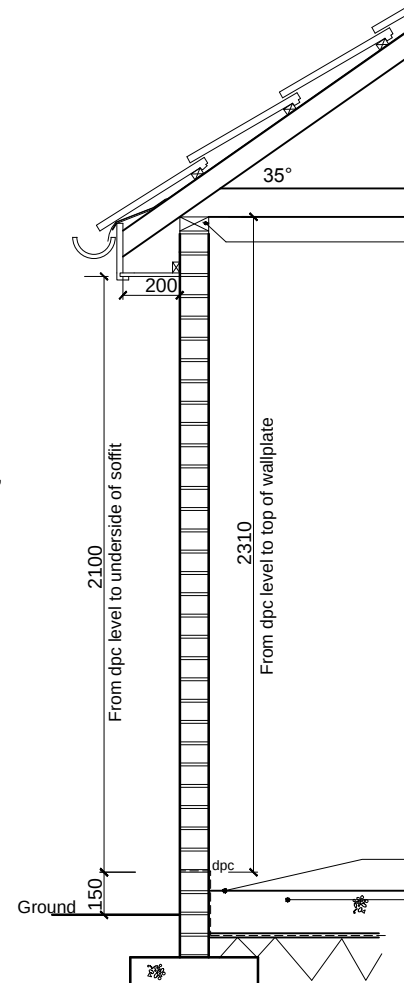

SECTION THROUGH REAR

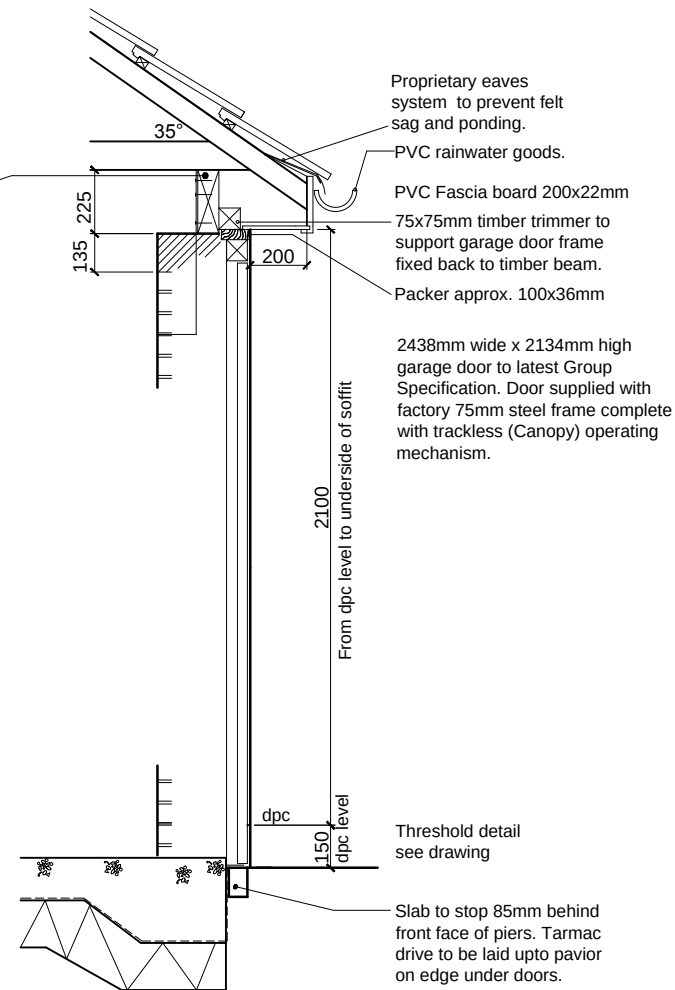


SECTION THROUGH FRONT

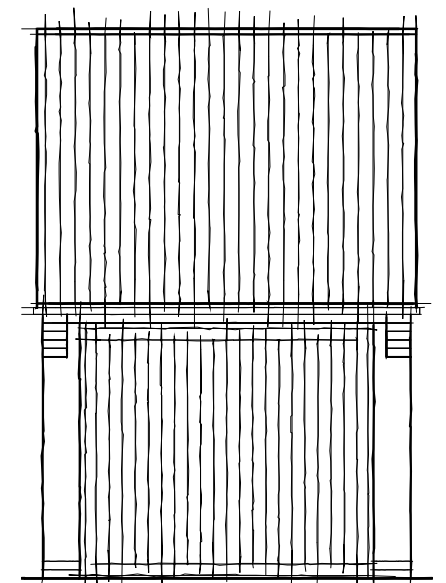


FRONT ELEVATION


Optional Door- Please refer to Specific Site Layout to confirm requirement/position.

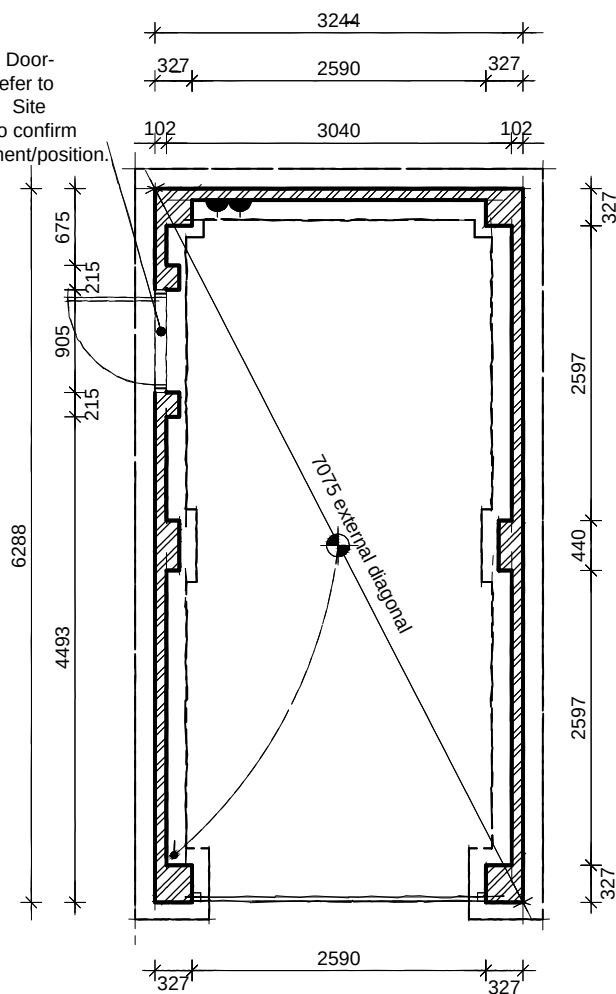


FOUNDATION PLAN

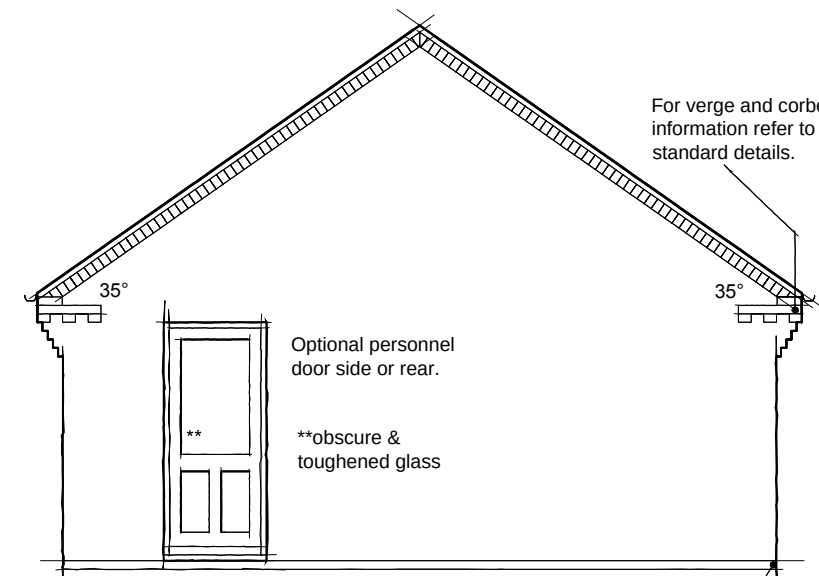

SIDE ELEVATION








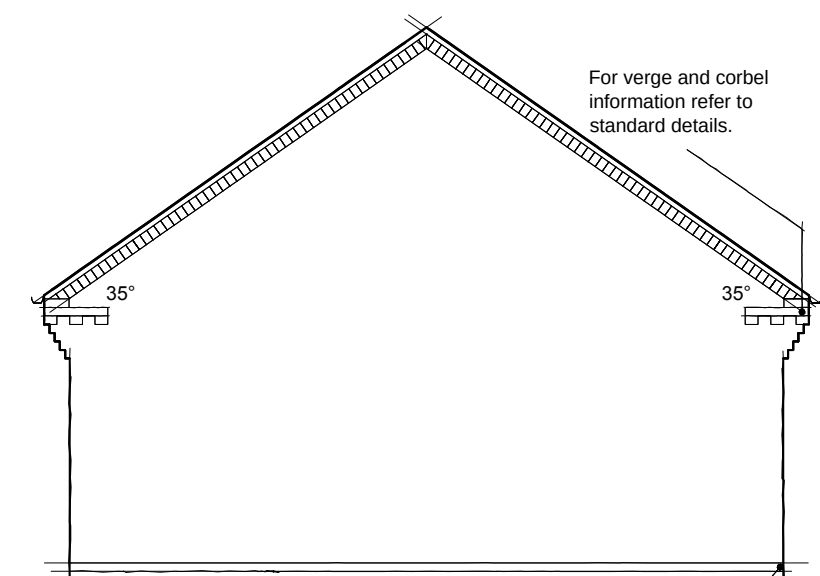


SIDE ELEVATION

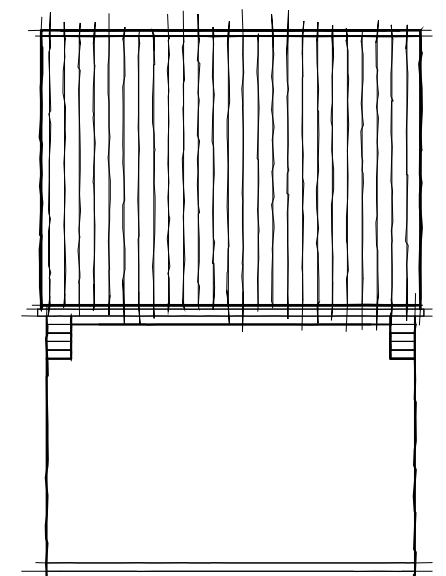


REAR ELEVATION


House Type: Garage Type GH1C	Rev: A	Description: Additional elevations added	Date: 20th Aug 12	
Description: Hormann Garage Door Size				
Site/Marketing Name:		Site Ref:		
Scale: 1:100	Date: Jun 05	Drawn: O.C	Checked: Spec:	

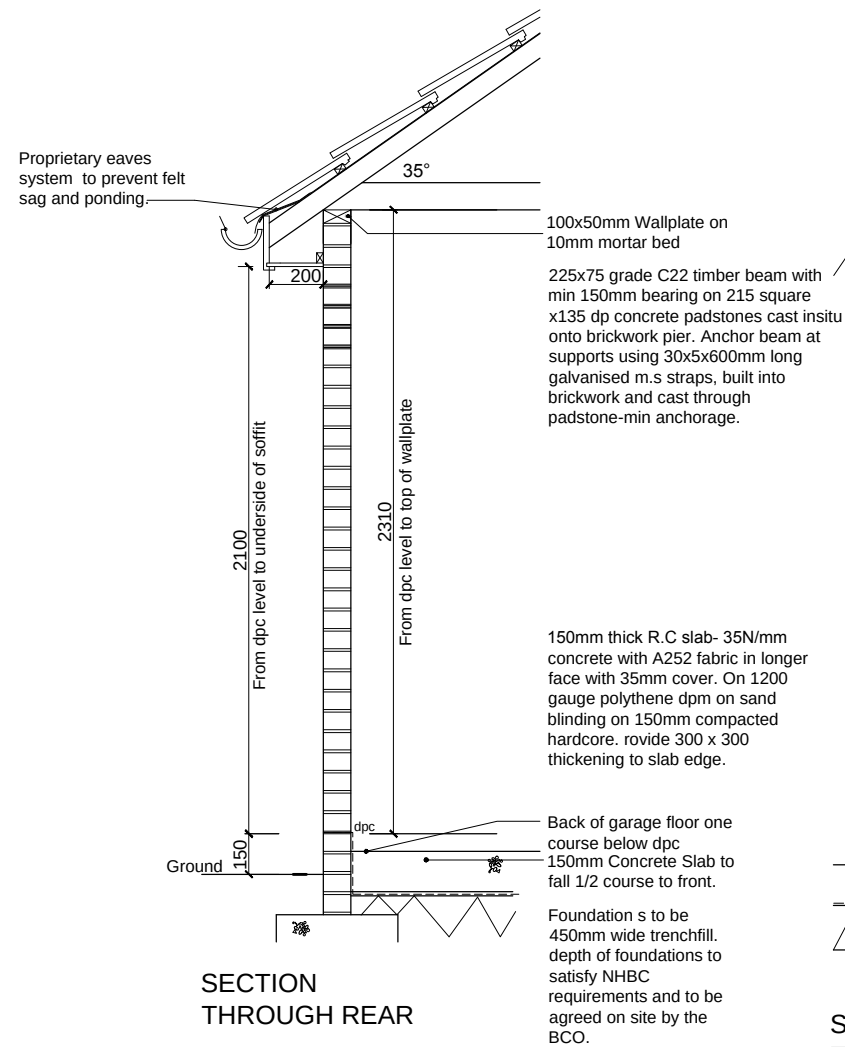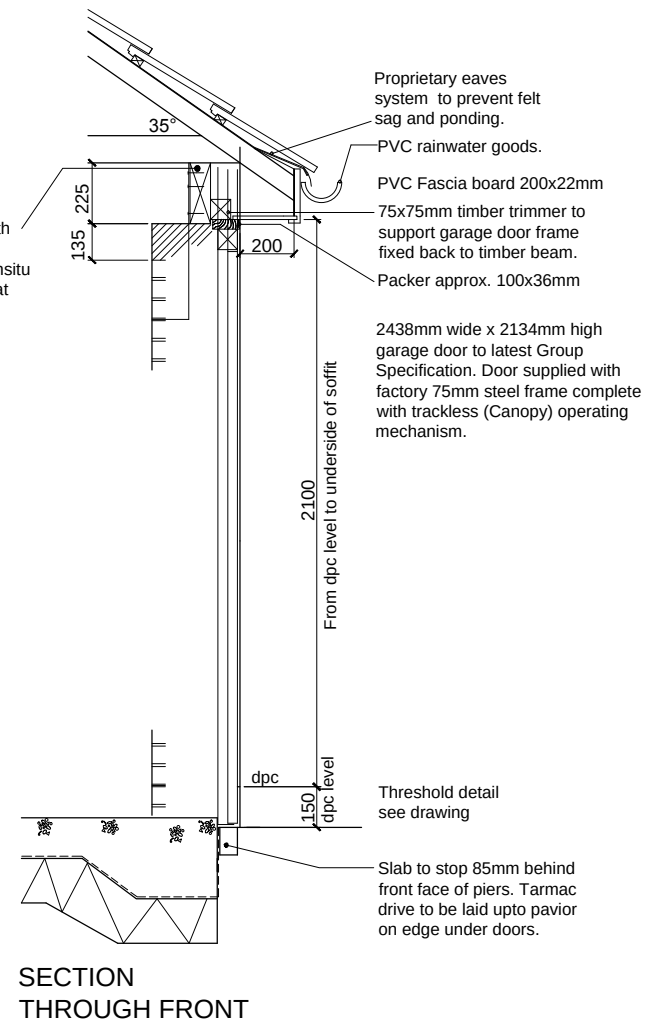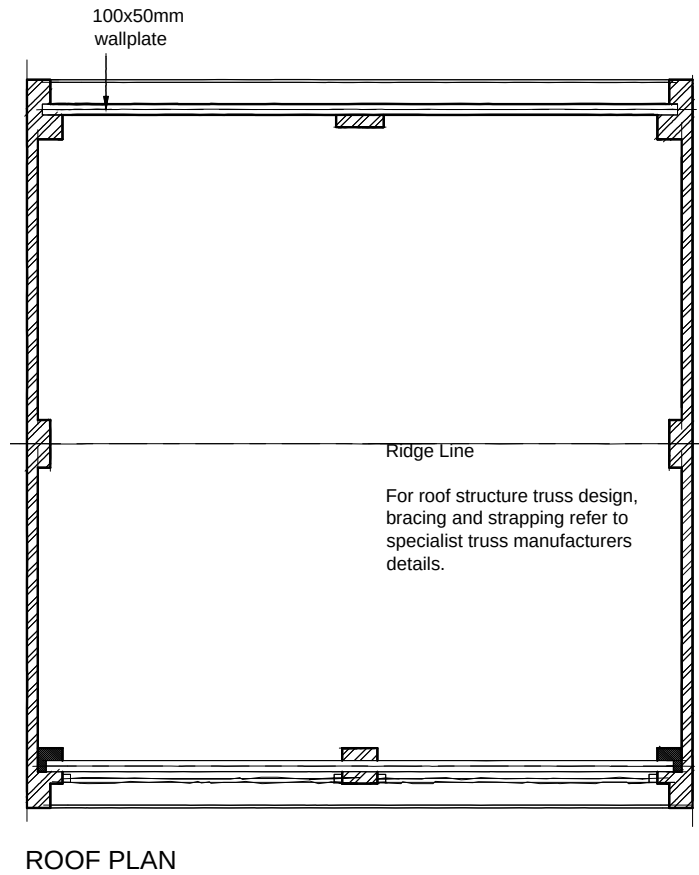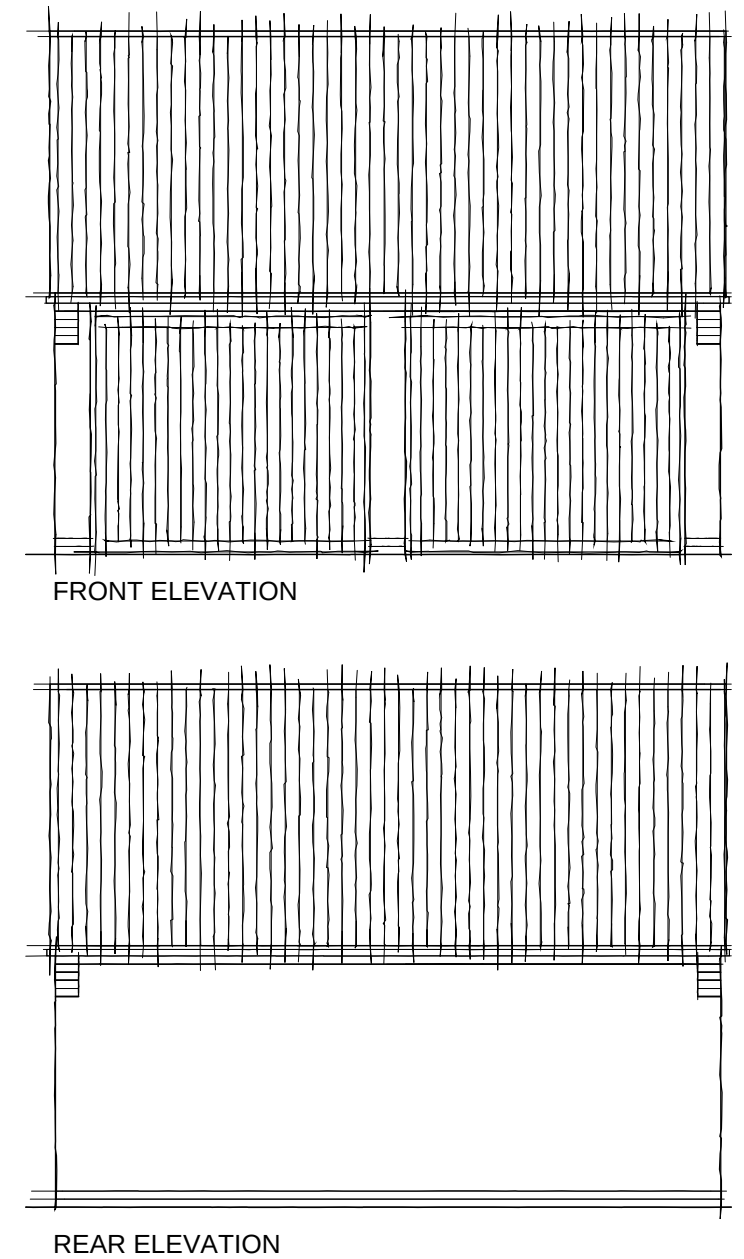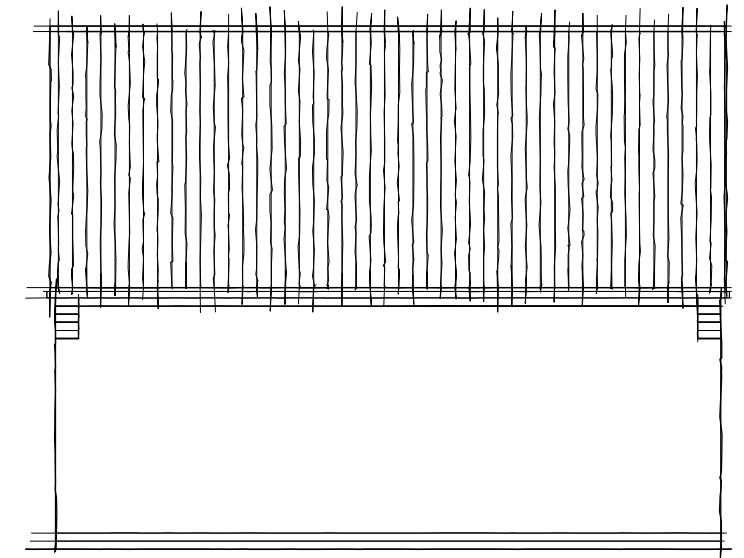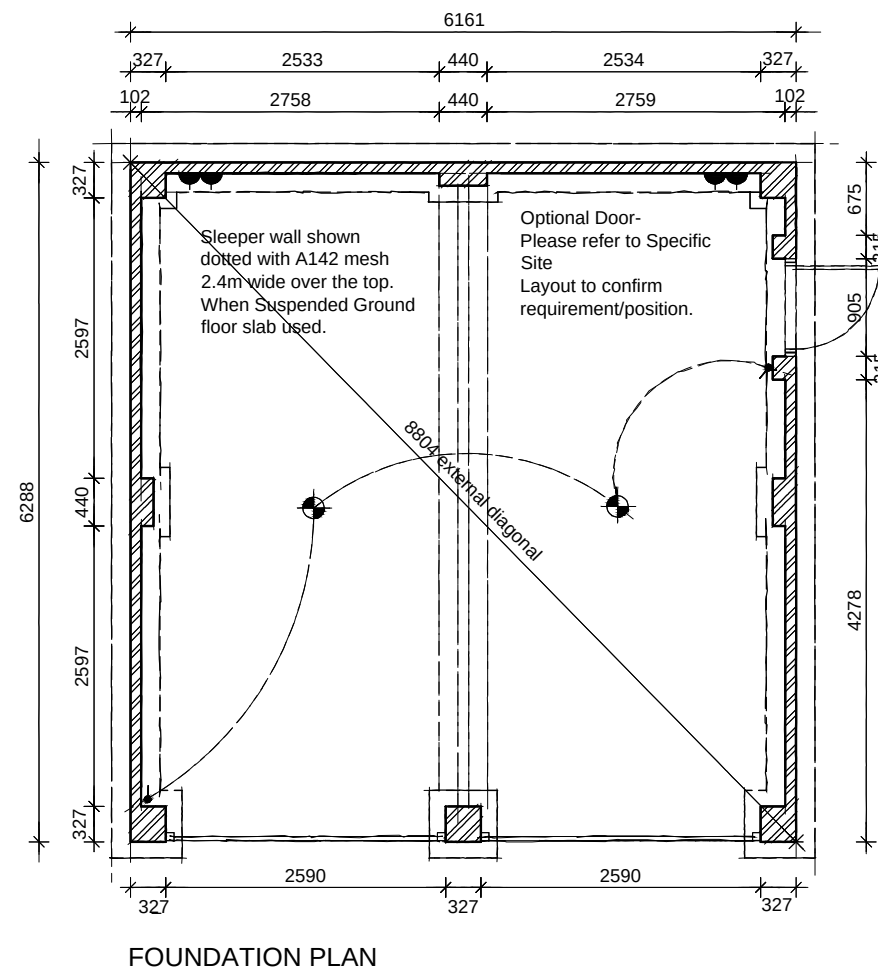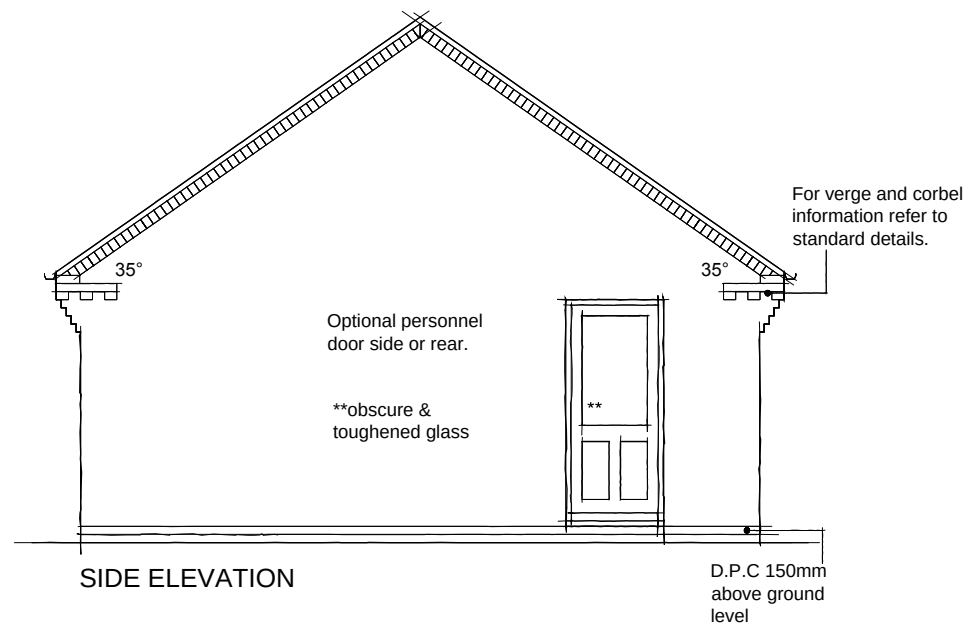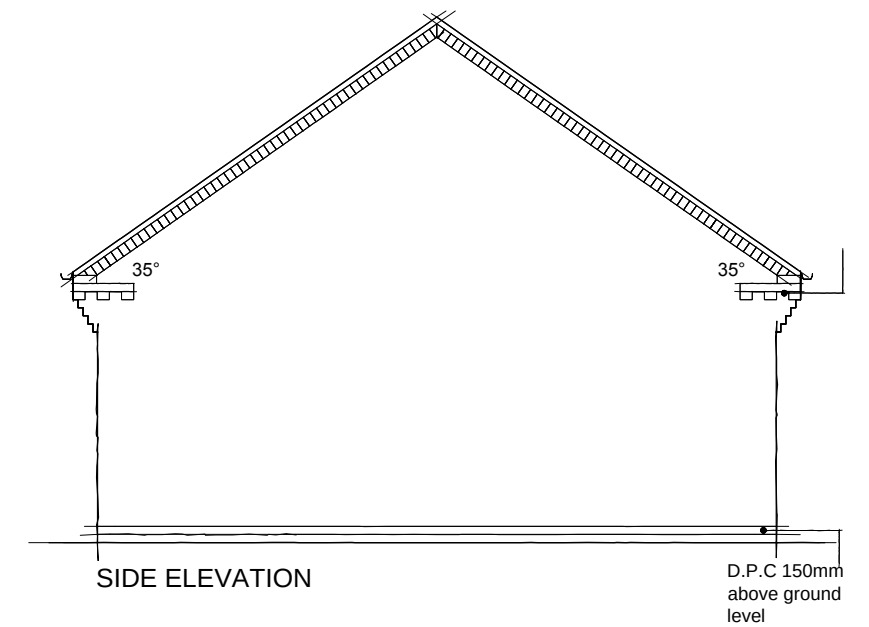


House Type: Garage Type GH2G	Rev:	Description:	Date:	
Description: Hormann Garage Door Size				
Site/Marketing Name:	Site Ref:			
Scale: 1:100 Date: Jun 05 Drawn: O.C Checked:	Spec:			

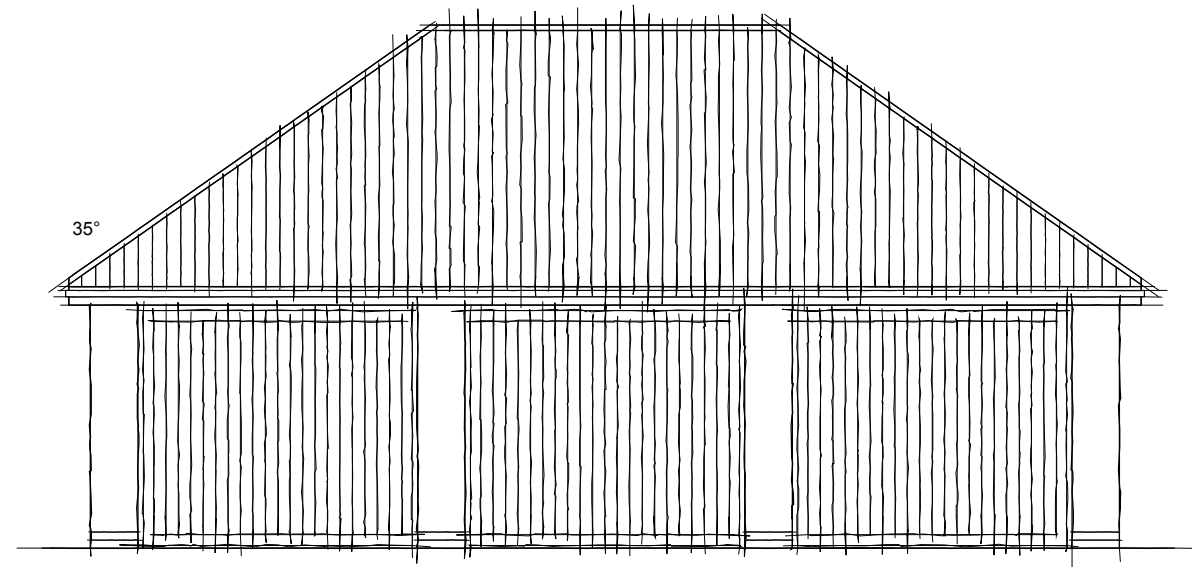


FRONT ELEVATION

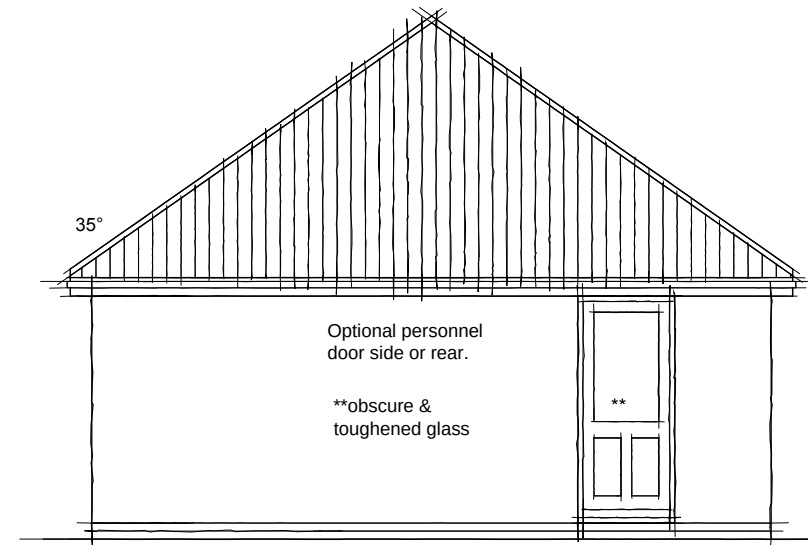

SIDE ELEVATION

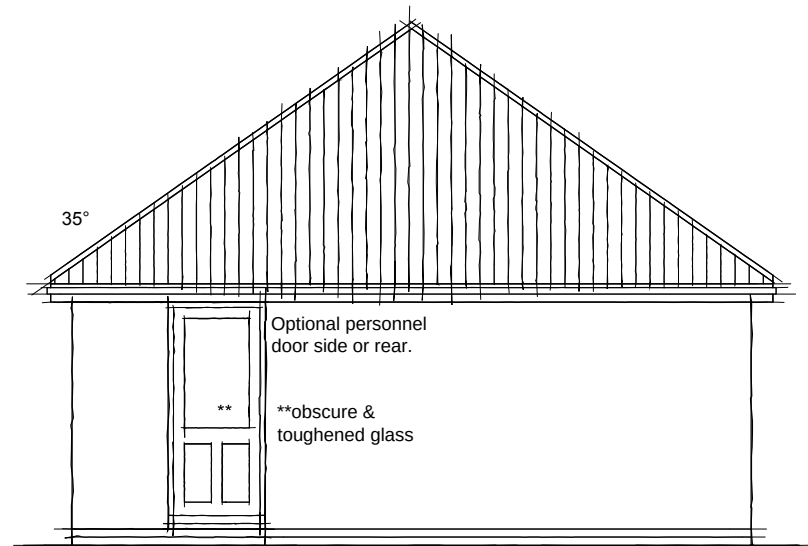


SIDE ELEVATION

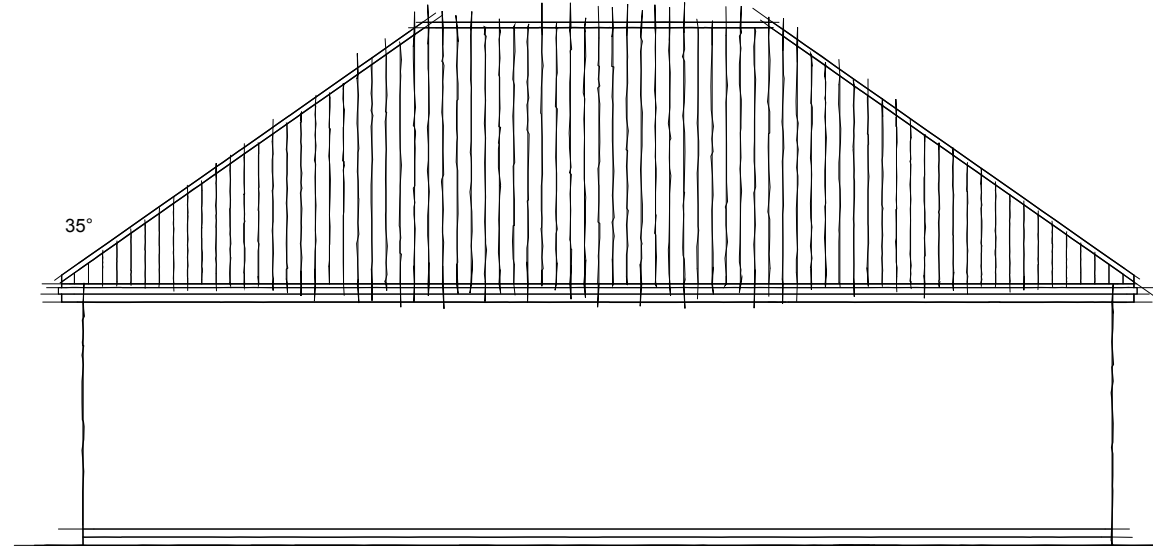



REAR ELEVATION

House Type: Garage Type GH3H Elevs	Rev:	Description:	Date:	
Description: Hormann Garage Door Size				
Site/Marketing Name:		Site Ref:		
Scale: 1:100 Date: Jun 05 Drawn: O.C Checked: Spec:				

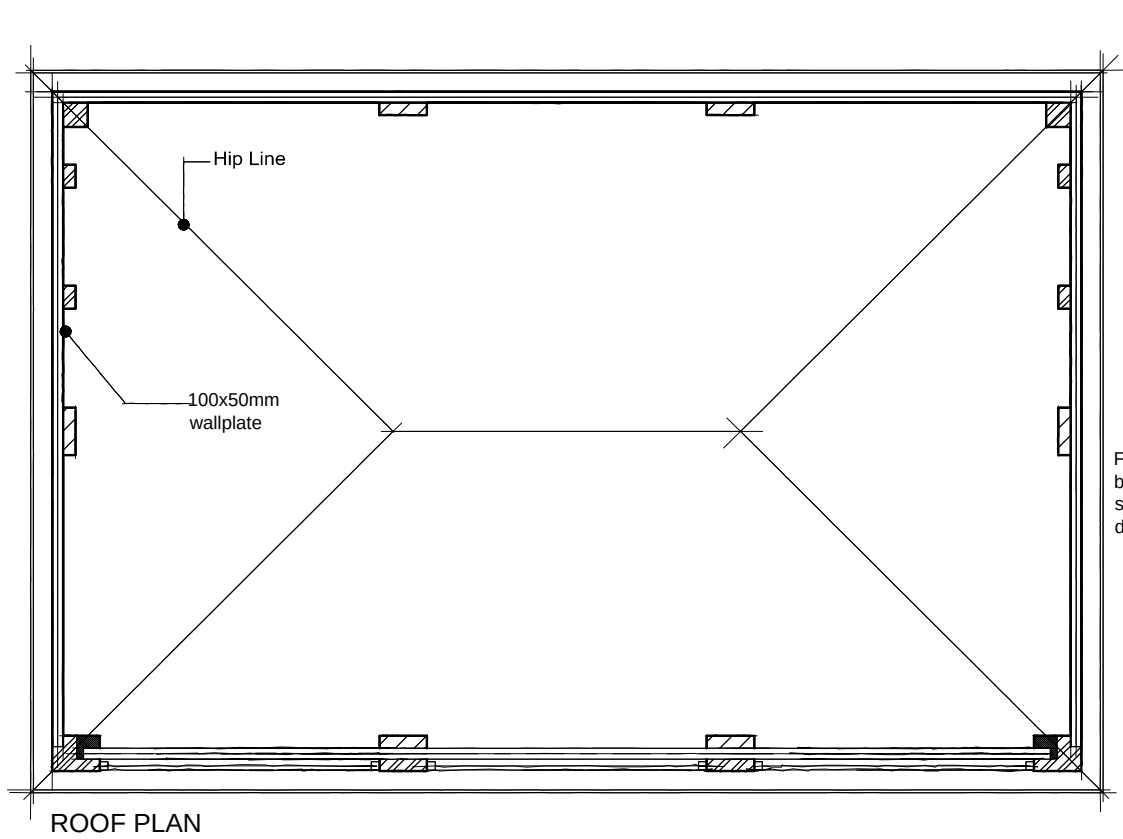


For roof structure truss design, bracing and strapping refer to specialist truss manufacturers details.


ROOF PLAN

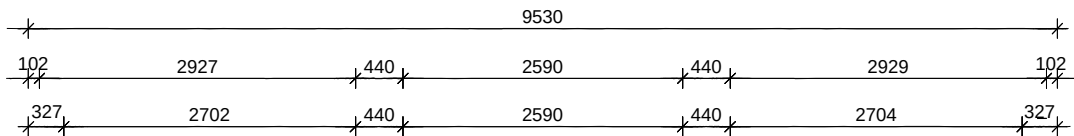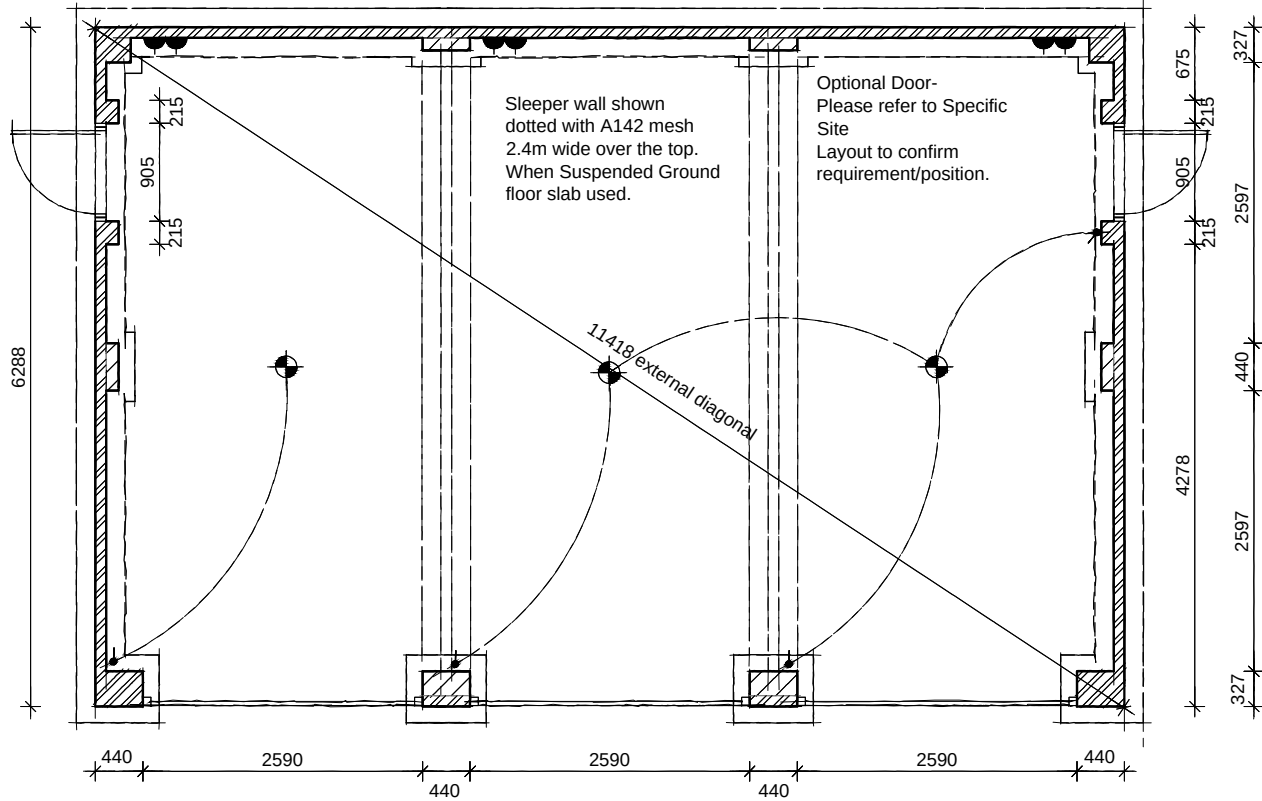

FOUNDATION PLAN

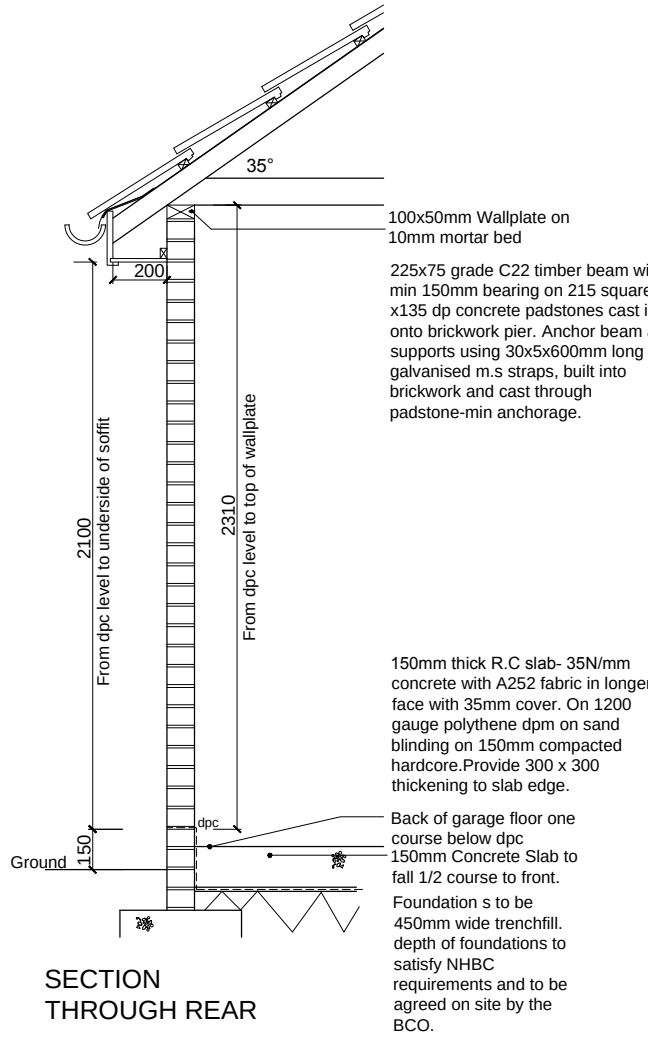

SECTION THROUGH REAR

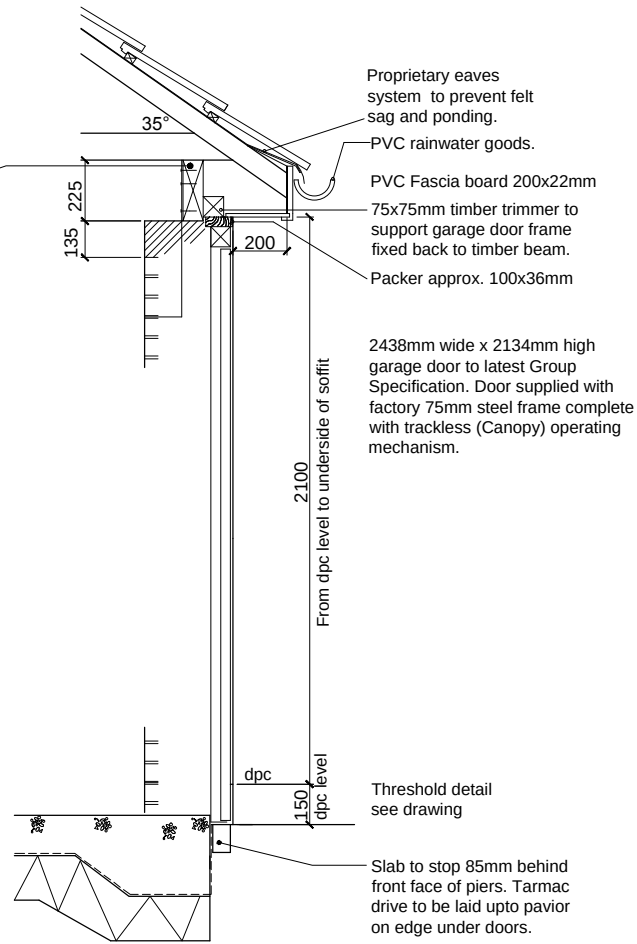

SECTION THROUGH FRONT

House Type: Garage Type GH3H Plans	Rev: A	Description: Elevations put onto separate drawing	Date: 20th Aug 12	
Description: Hormann Garage Door Size				
Site/Marketing Name:		Site Ref:		
Scale: 1:100 Date: Jun 05 Drawn: O.C Checked: Spec:				