


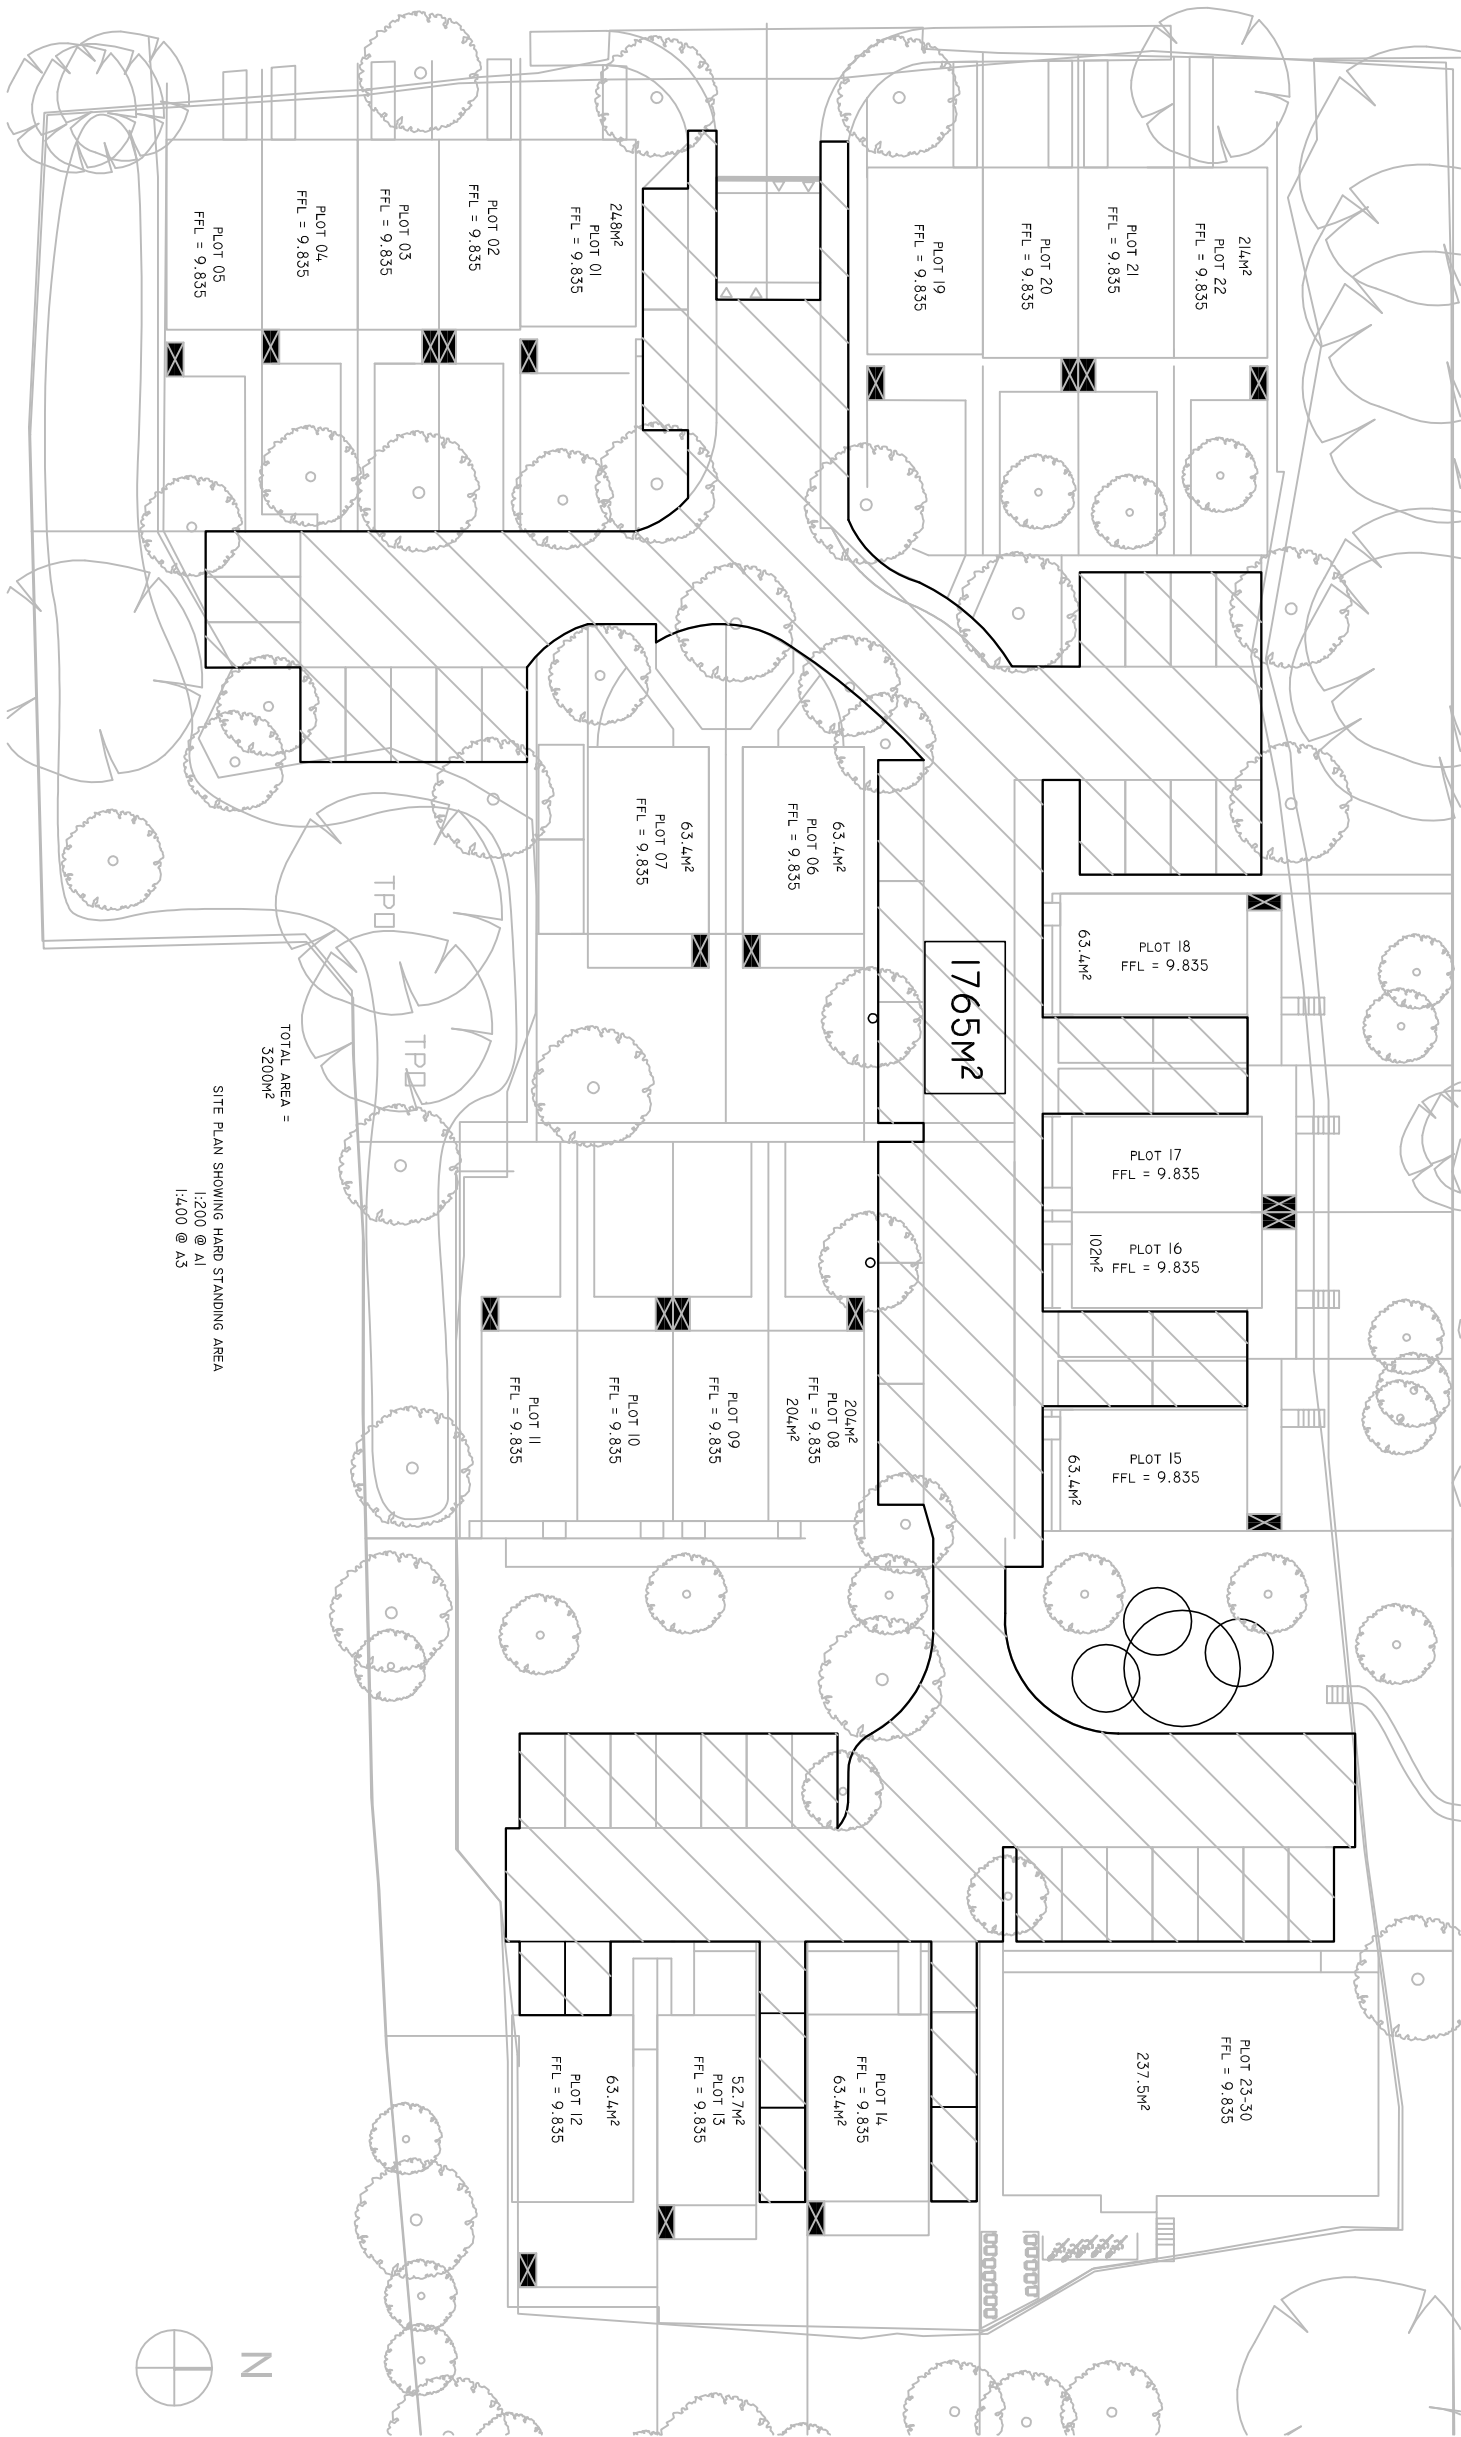

TOTAL AREA =
3200M²

SITE PLAN SHOWING HARD STANDING AREA
1:200 @ A1
1:400 @ A5

1:200 @ A1

1:400 @ A3

NOTE THIS DRAWING IS FOR PLANNING PURPOSES ONLY

GENERAL NOTES:

1. THIS DRAWING IS COPYRIGHT AND THE PROPERTY OF BELL MINNO CONSULTING LTD. THE DRAWING MUST NOT BE REPRODUCED IN PART OR IN WHOLE WITHOUT PRIOR WRITTEN AUTHORITY.
2. THIS DRAWING MUST NOT BE SCALED BY EITHER DIMENSION OR SETTING. COORDINATE DISTANCES ARE TO BE REPORTED TO BELL MINNO CONSULTING PRIOR TO CONSTRUCTION / FABRICATION COMMENCING.
3. THIS DRAWING MUST BE READ IN CONJUNCTION WITH THE RELEVANT BNC SPECIFICATIONS TOGETHER WITH THE APPROPRIATE ARCHITECTS AND SERVICES CONSULTANTS DRAWINGS AND SPECIFICATIONS.

		10/10/2016	
		10/10/2016	
BELL MUNRO CONSULTING LTD		CONSULTING & STRUCTURAL ENGINEERS 7 LARSEN HOUSE HAZELWATER TEL: 0181 7266662 EMAIL: CONSULT@BELLMUNRO.CO.UK WWW.BELLMUNRO.CO.UK	
CLIENT	SOUTHLING LTD		
ADDRESS	ROUNDSTONE LANE, ANCHERING		
PROPOSED SITE LAYOUT SHOWING HARD STANDING AREAS			
DRAWN BY	CHECKED BY	DATE	SCALE
TN	SB	AS NOTED	09.18
J5762/EV11			-