


ARUN DISTRICT COUNCIL			
No.	A	83	08
RECEIVED			


Plain roof tiling, tile hanging,
Facing brickwork and fenestration
to match existing

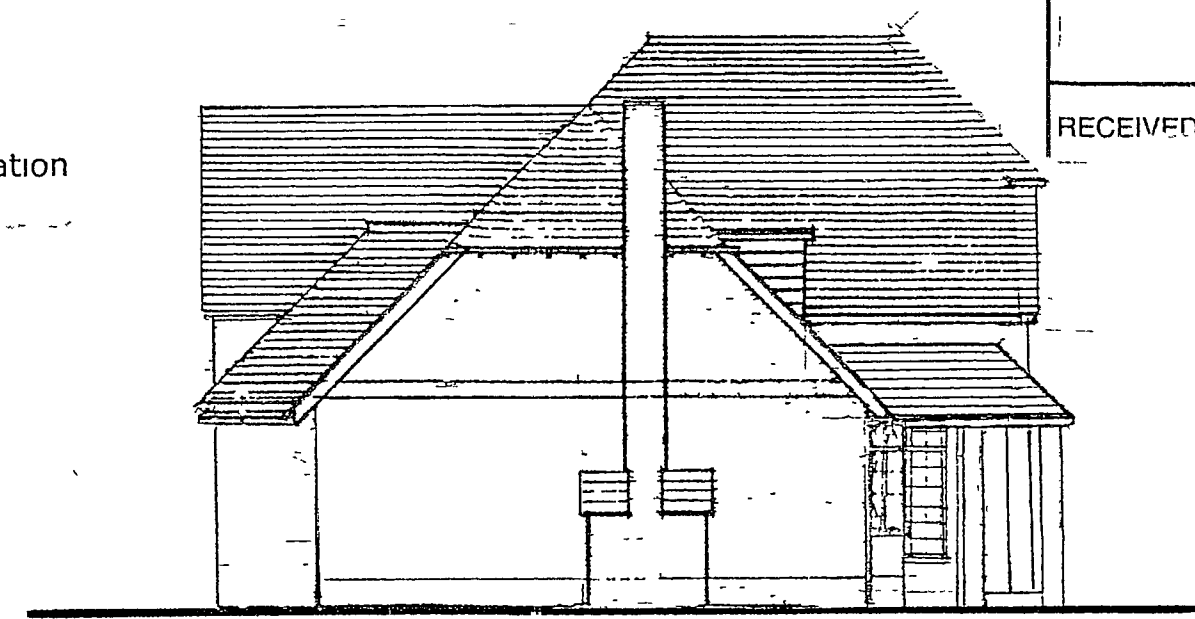

NORTH ELEVATION



WEST ELEVATION

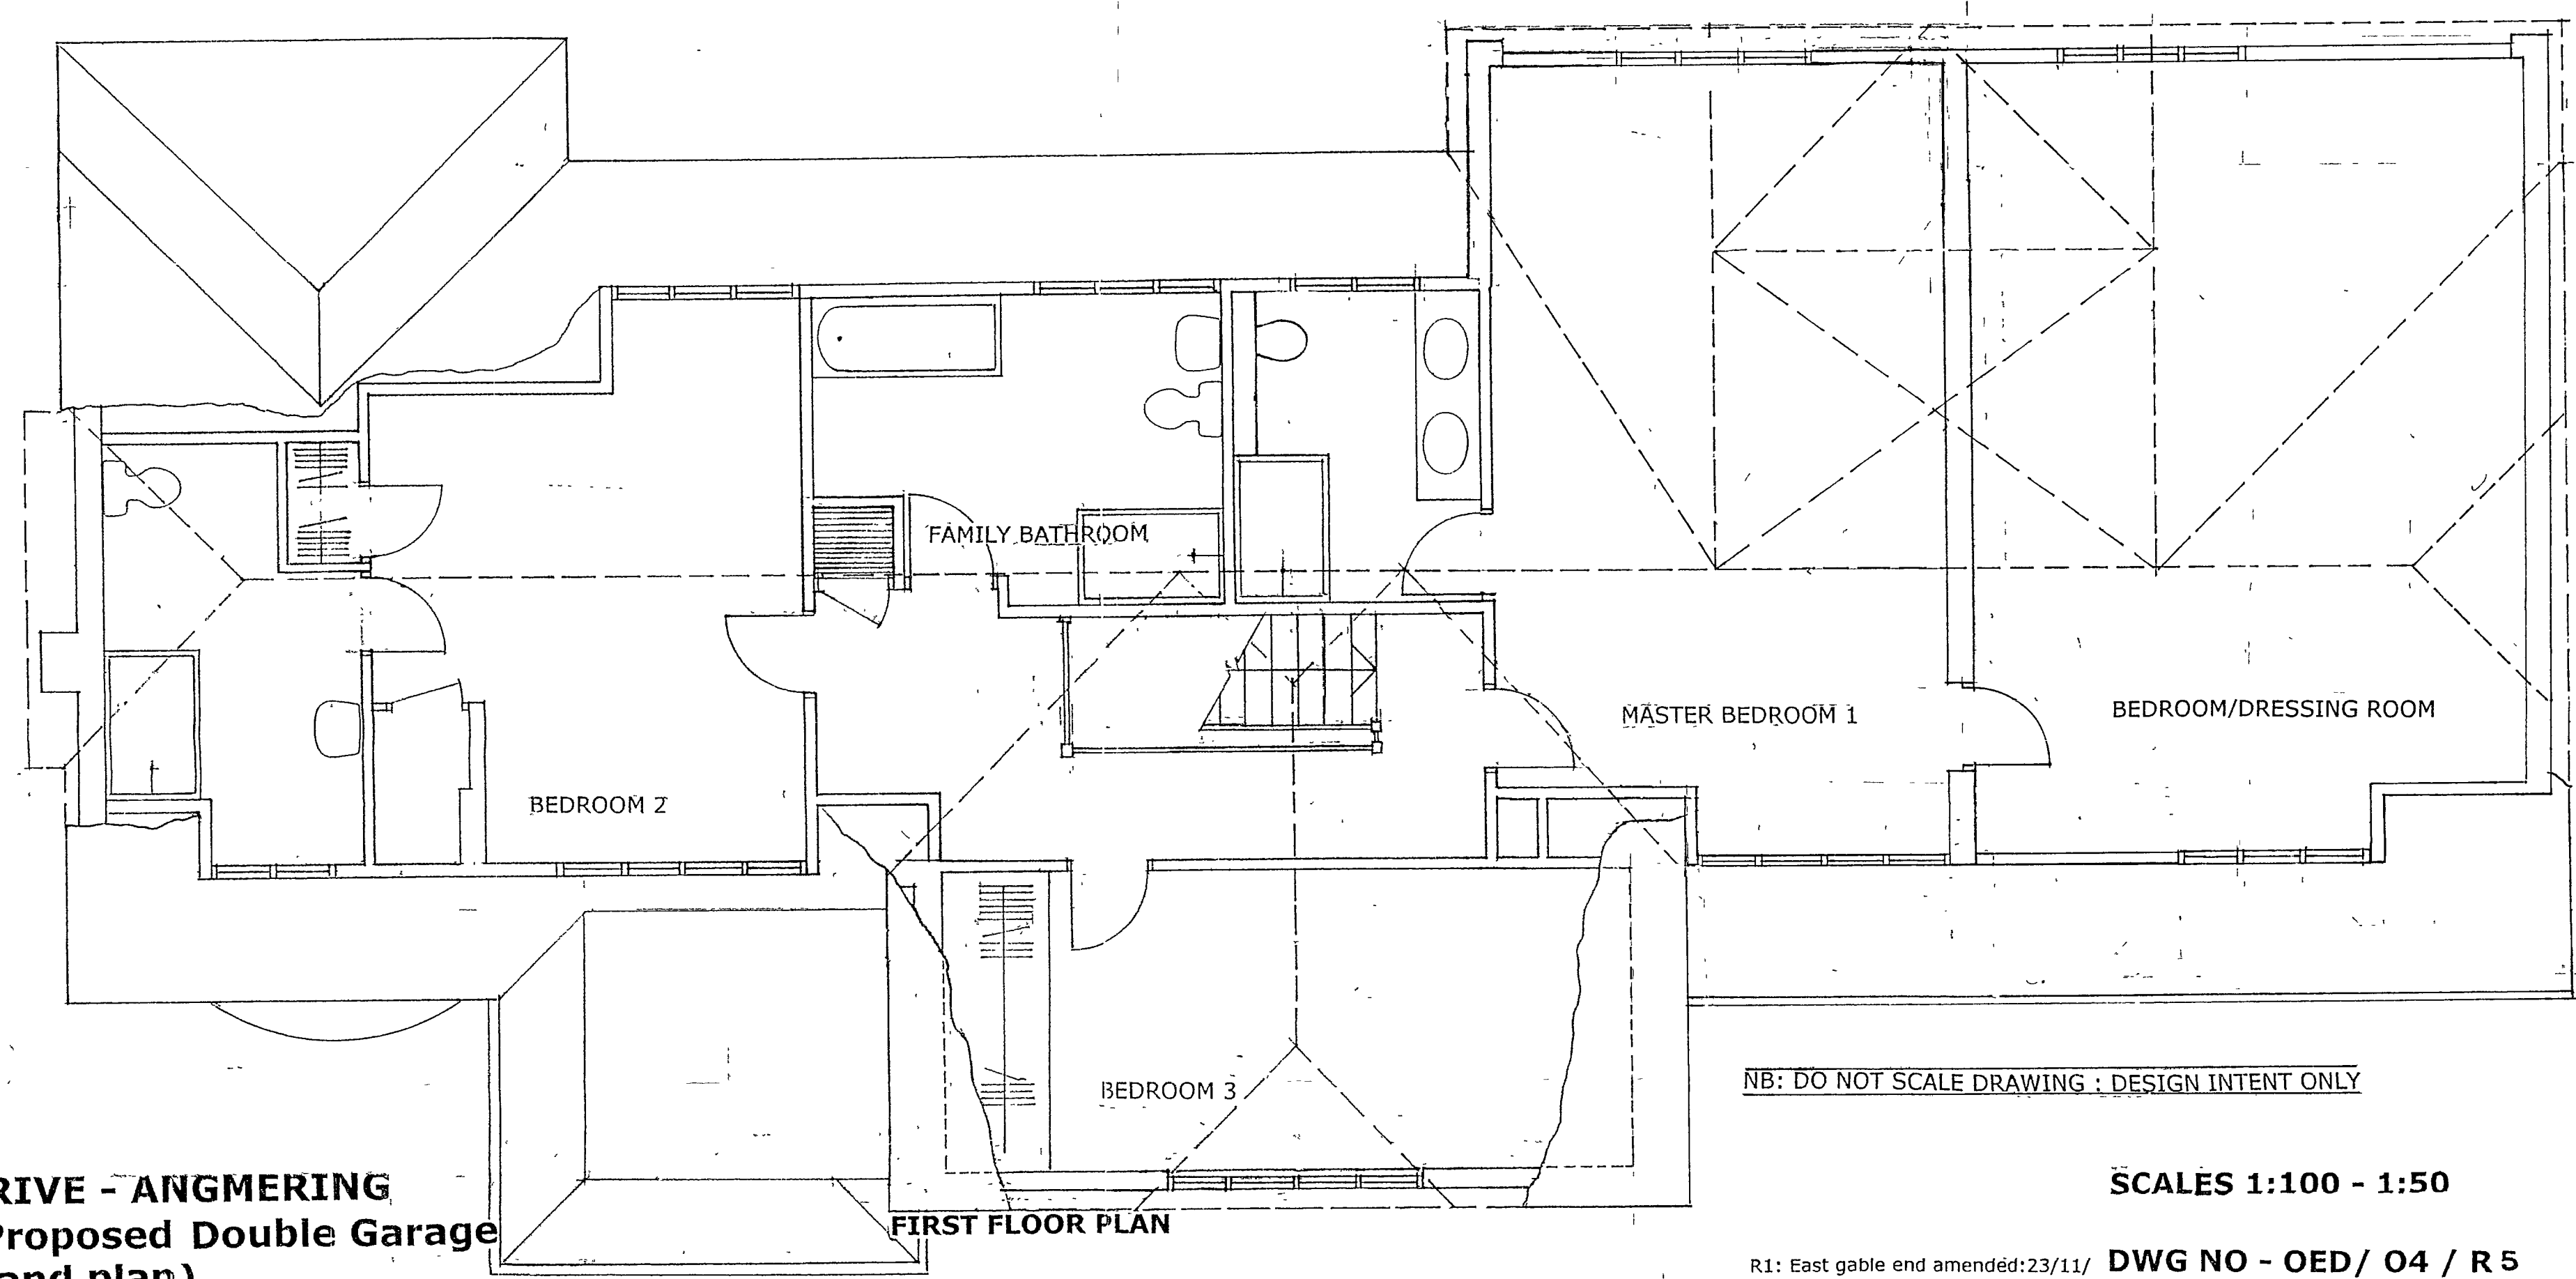

FIRST FLOOR PLAN

NB: DO NOT SCALE DRAWING : DESIGN INTENT ONLY

SCALES 1:100 - 1:50

**22 EAST DRIVE - ANGMERING
SUSSEX (Proposed Double Garage
elevations and plan)**

DWG NO - OED/ 04 / R 5

26/03/08 R4: Internal arrangement modified. Porch roof extended.
Conservatory added. North fenestration to garage amended.
R5: 26/07/08. Conservatory deleted. Bedroom /Dressing
Room formed over garage/laundry room. Elevations amended
R1: East gable end amended: 23/11/ R2: 'Barn end' introduced to South Gable (west elevation): 14/12/07
R3: Proposed double garage added: 31/01/08