


ARUN DISTRICT COUNCIL			
No.	A	83	08
RECEIVED			

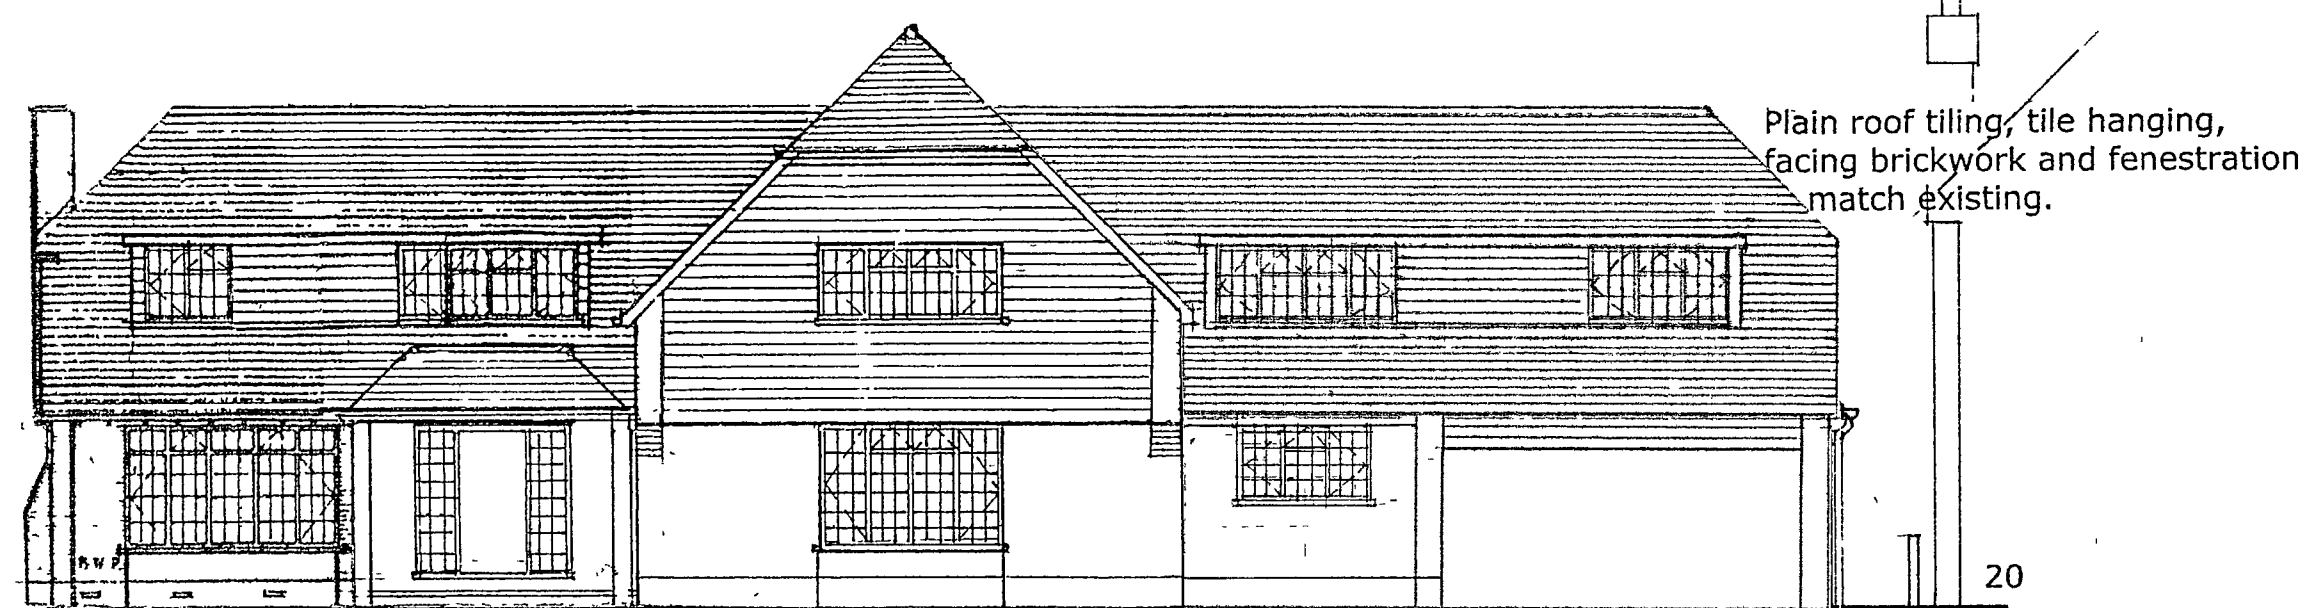


SOUTH ELEVATION


Plain roof tiling, tile hanging,
facing brickwork and fenestration
match existing.

20

Dwarf wall (site boundary)

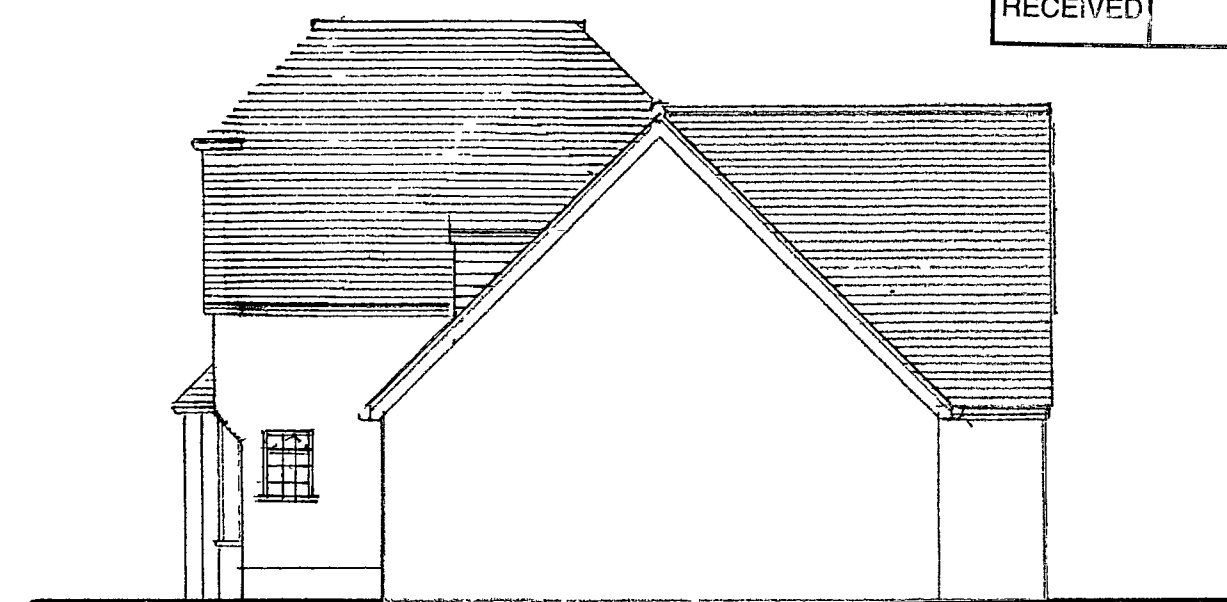

EAST ELEVATION

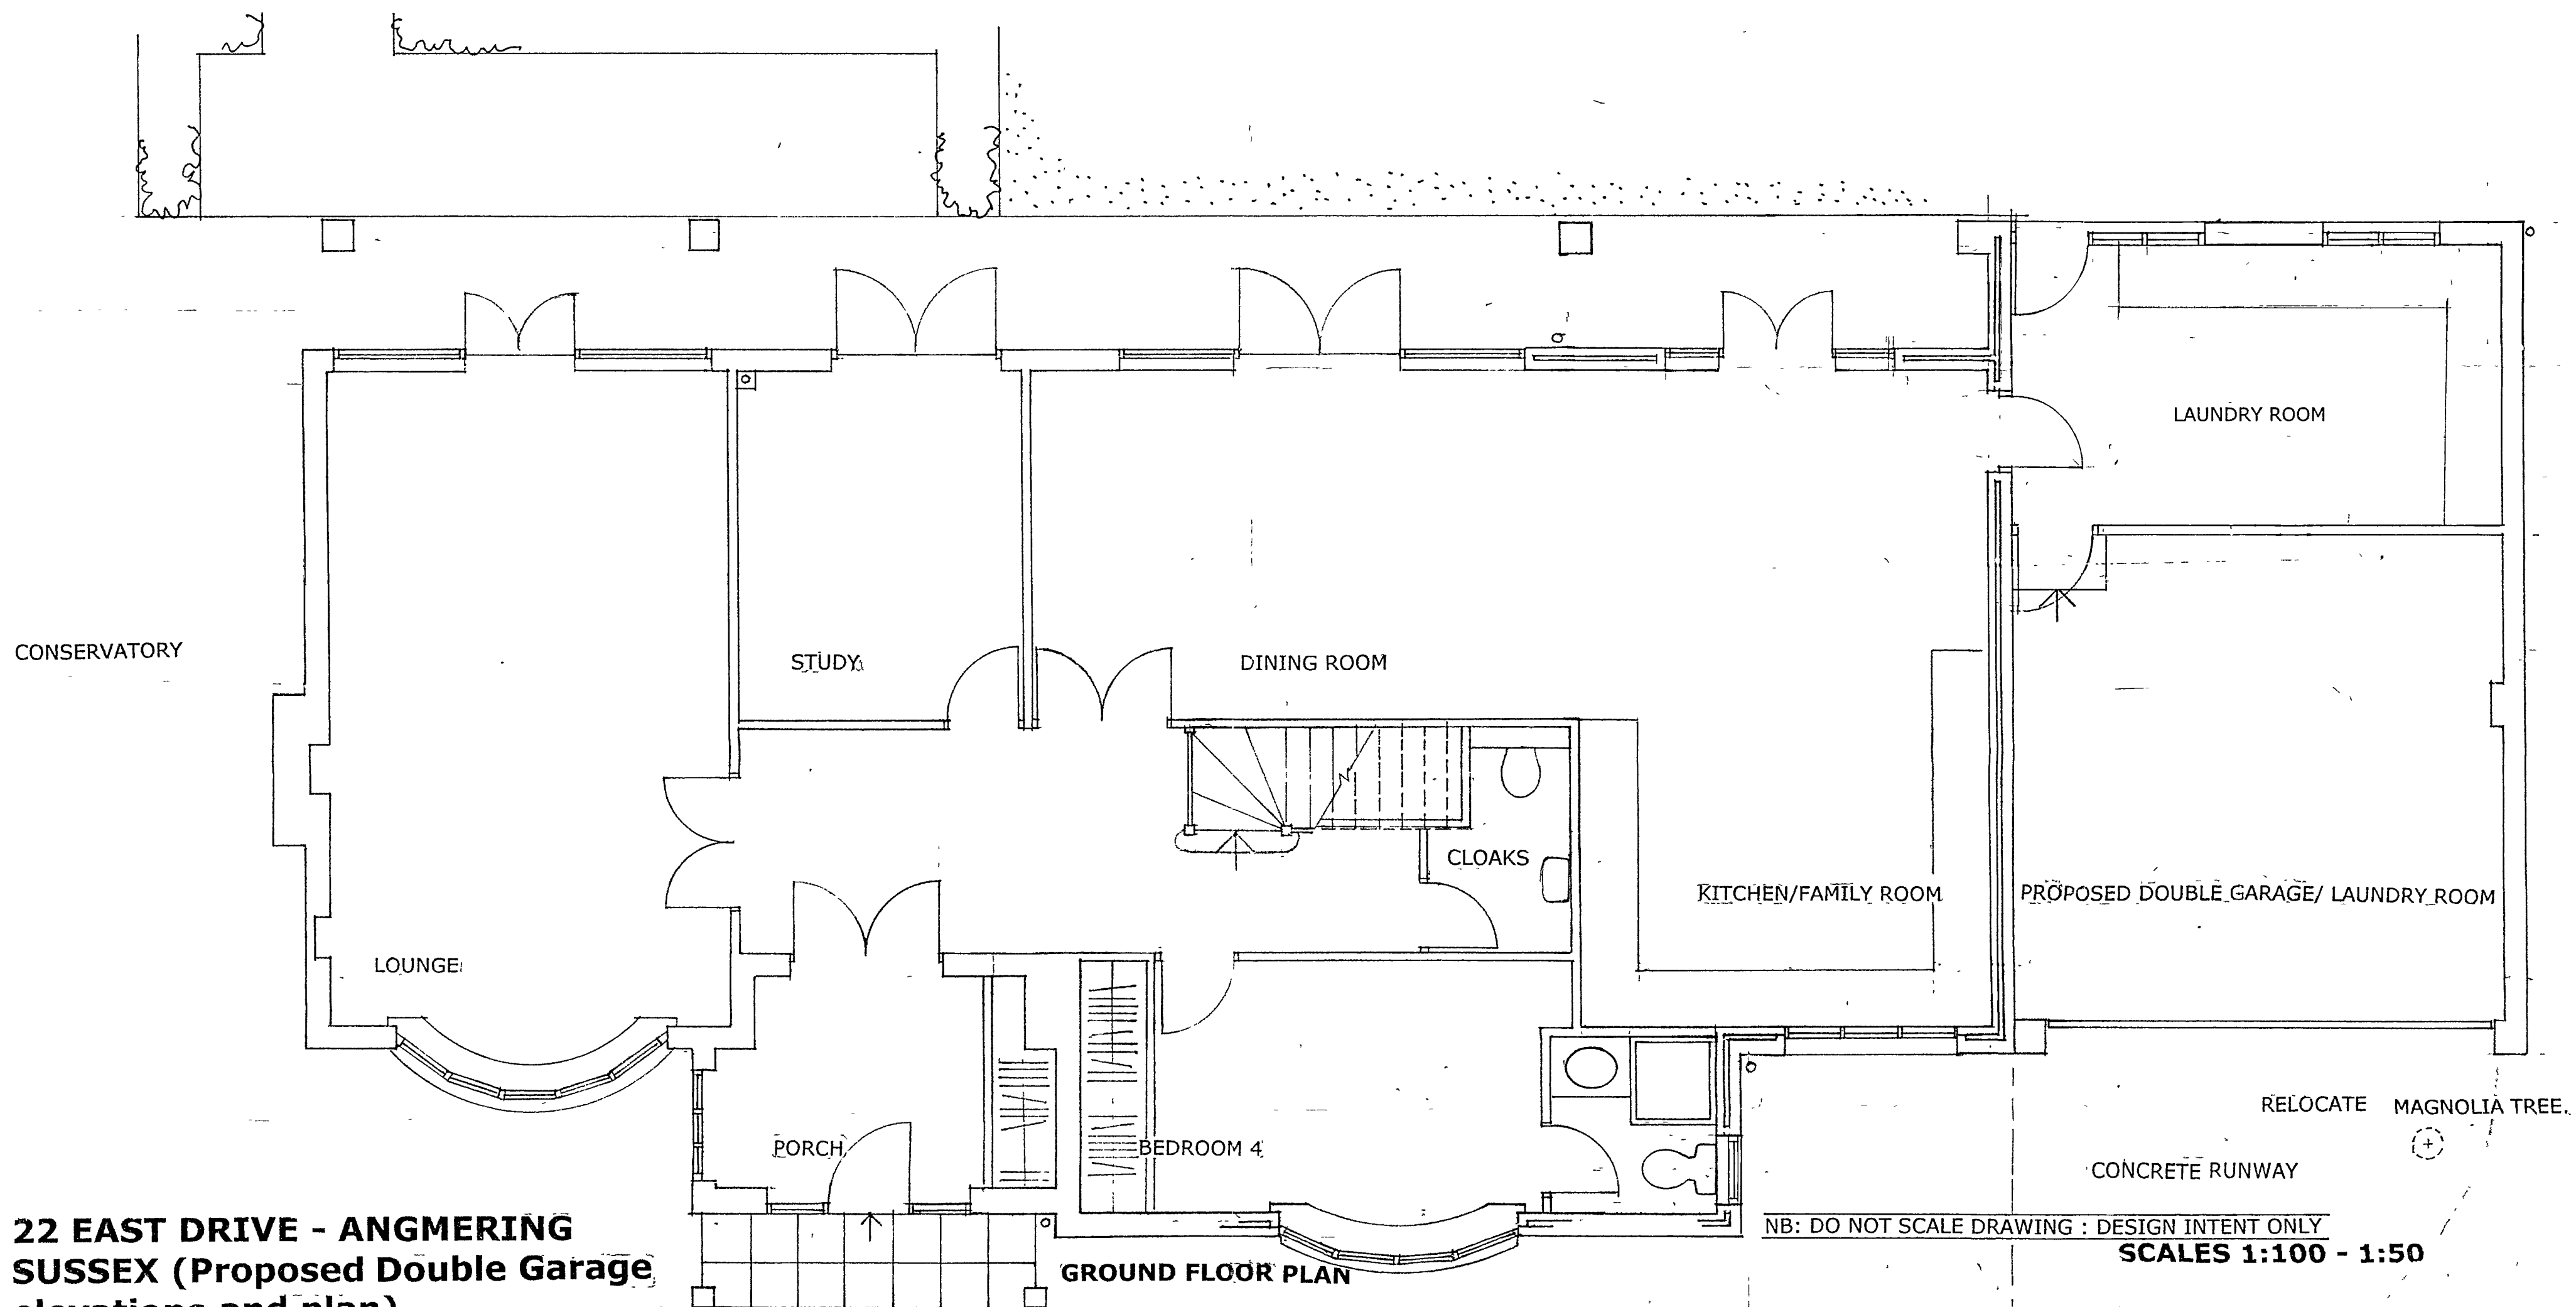

**22 EAST DRIVE - ANGMERING
SUSSEX (Proposed Double Garage
elevations and plan)**

GROUND FLOOR PLAN

NB: DO NOT SCALE DRAWING : DESIGN INTENT ONLY

SCALES 1:100 - 1:50

R5 26/07/08 Conservatory deleted. Double Garage/Laundry
Extended southwards Elevations amended.

26/03/08 R4. Internal arrangement modified Porch roof extended
Bow window added to bedroom 4 Windows above porch changed.

R1: East gable end amended: 23/11/07 **DWG NO - OED/ 03 / R 5**
R2: 'Barn end' introduced to South Gable (west elevation): 14/12/07
R3: Proposed double garage added 31/01/08