
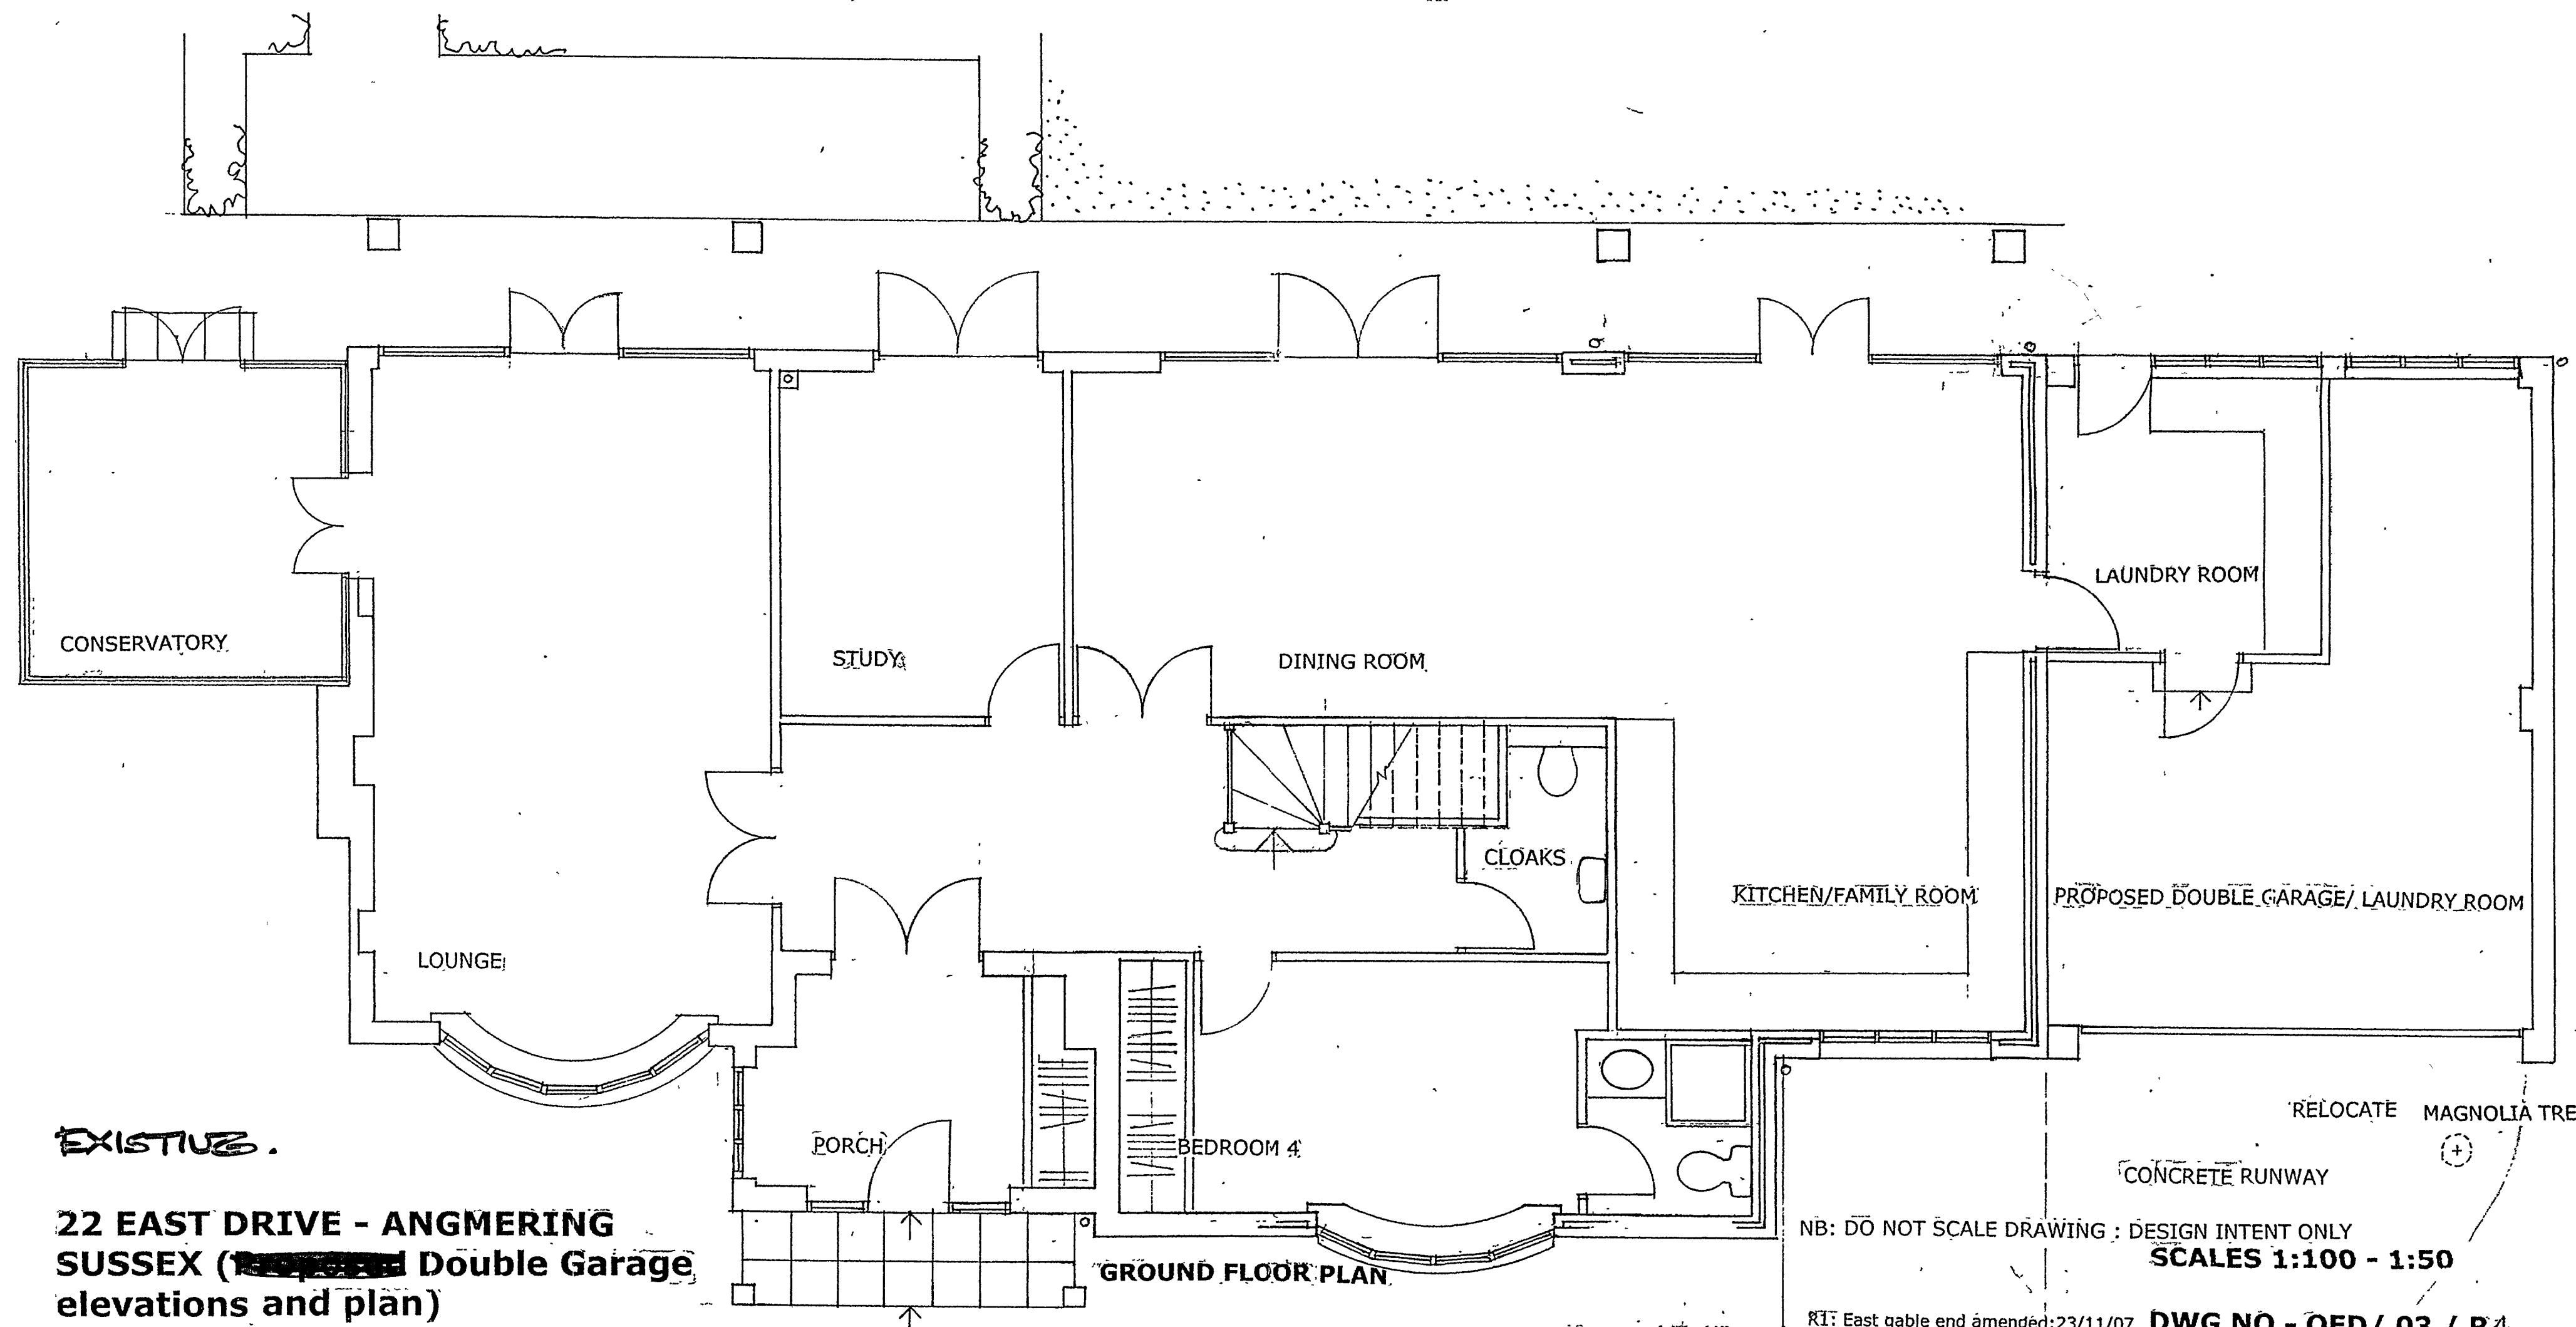
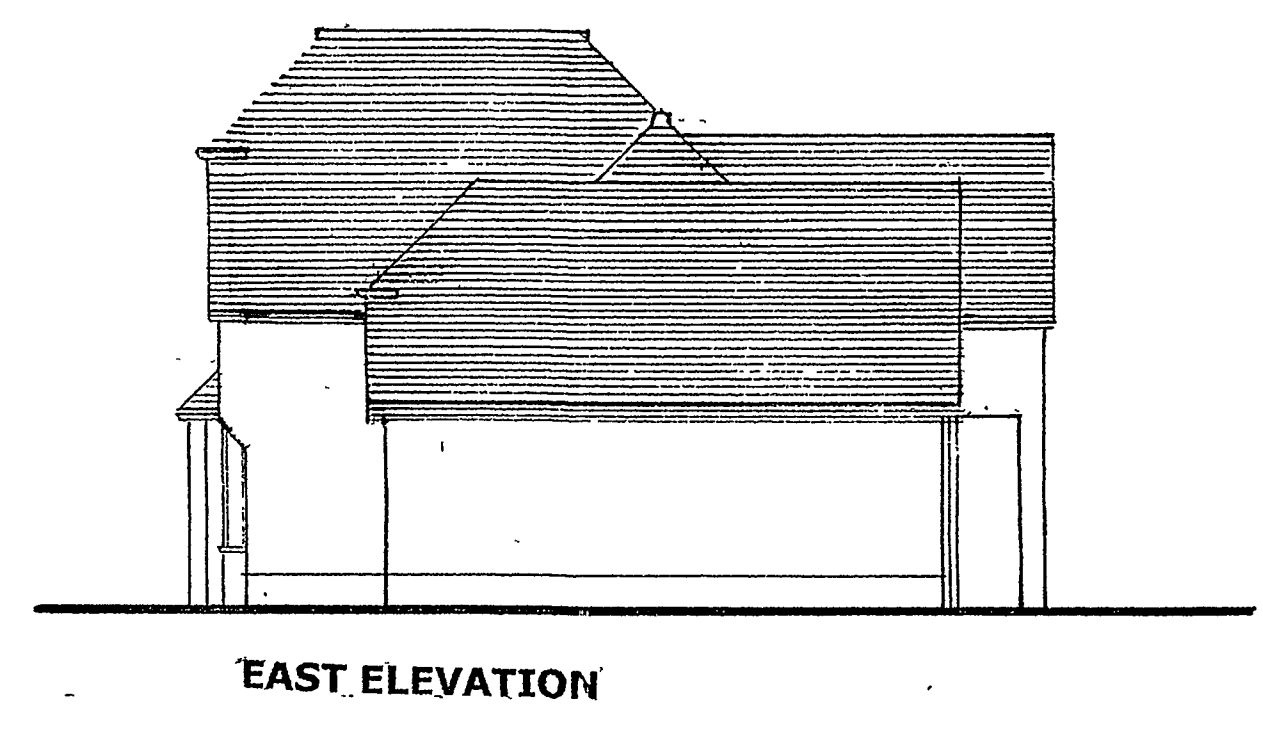


A/83/08

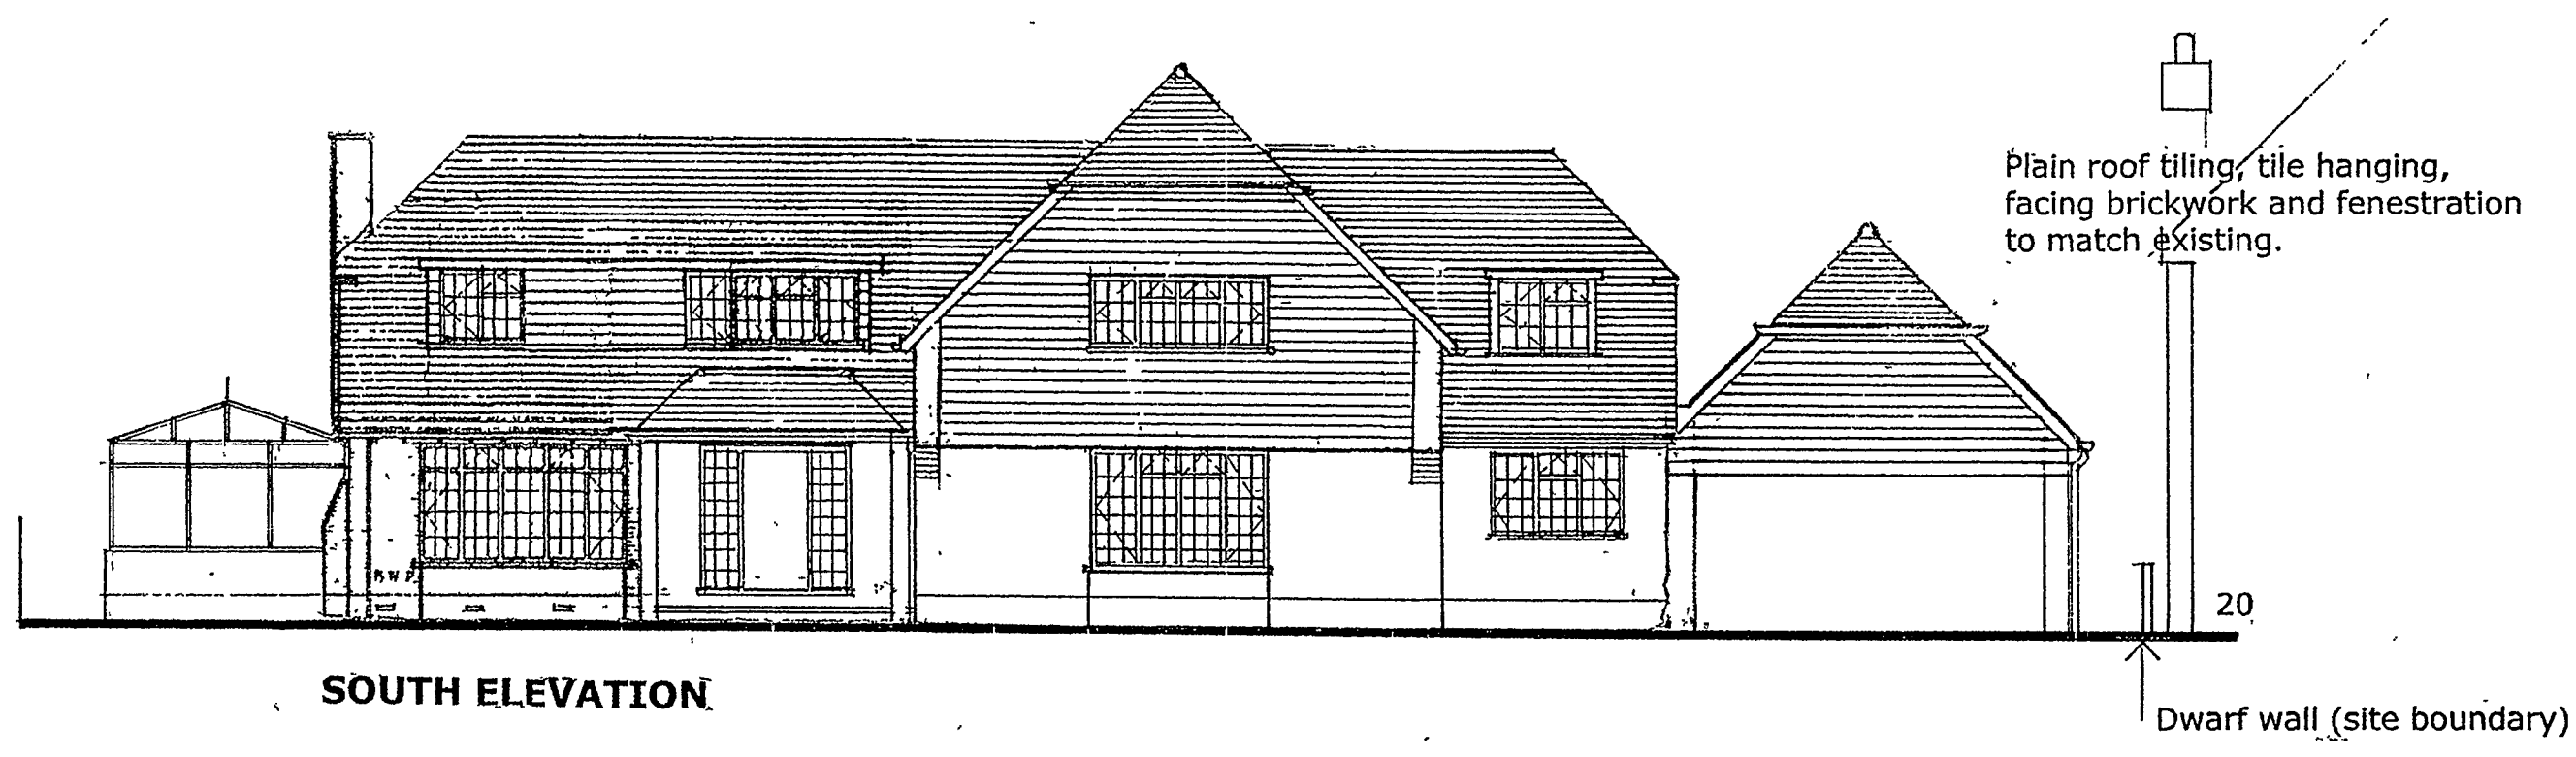

EXISTING.

22 EAST DRIVE - ANGMERING
SUSSEX (Double Garage
elevations and plan)

26/03/08 R4: Internal arrangement modified. Porch roof extended. Conservatory R2: 'Barn end' introduced to South Gable (west elevation):14/12/07
Bow window added to bedroom 4 Windows above porch changed. R3: Proposed double garage added 31/01/08
R1: East gable end amended:23/11/07 DWG NO - OED/ 03 / R4
NB: DO NOT SCALE DRAWING : DESIGN INTENT ONLY
SCALES 1:100 - 1:50