



A/83/08

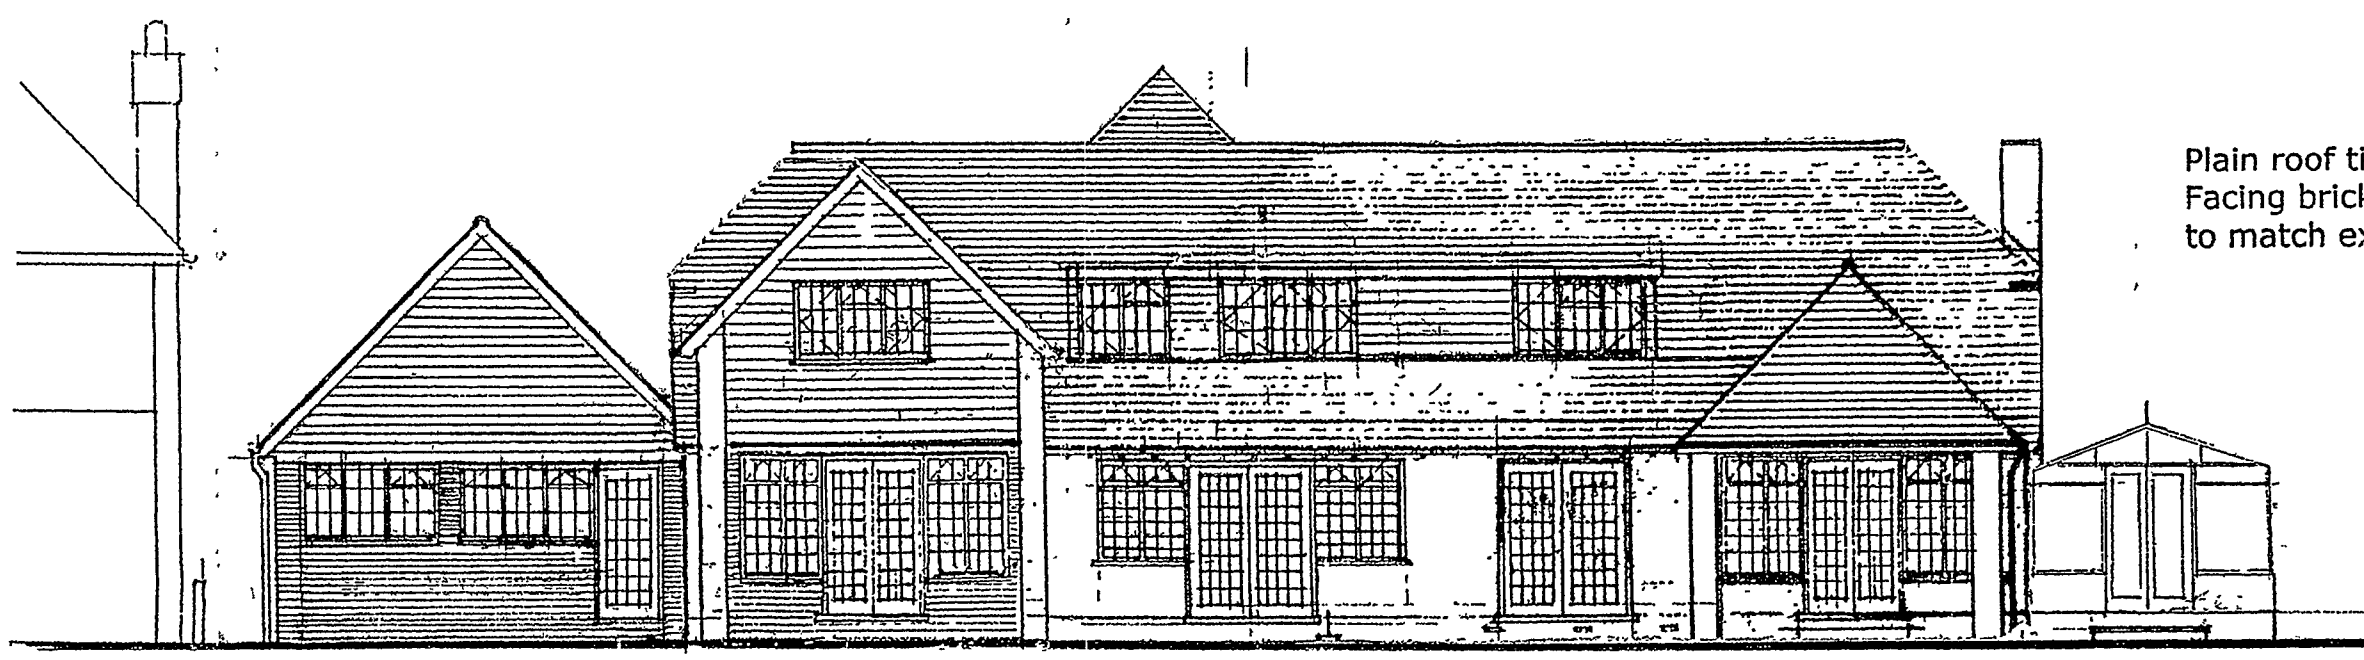


NORTH ELEVATION

Plain roof tiling, tile hanging,
Facing brickwork and fenestration
to match existing

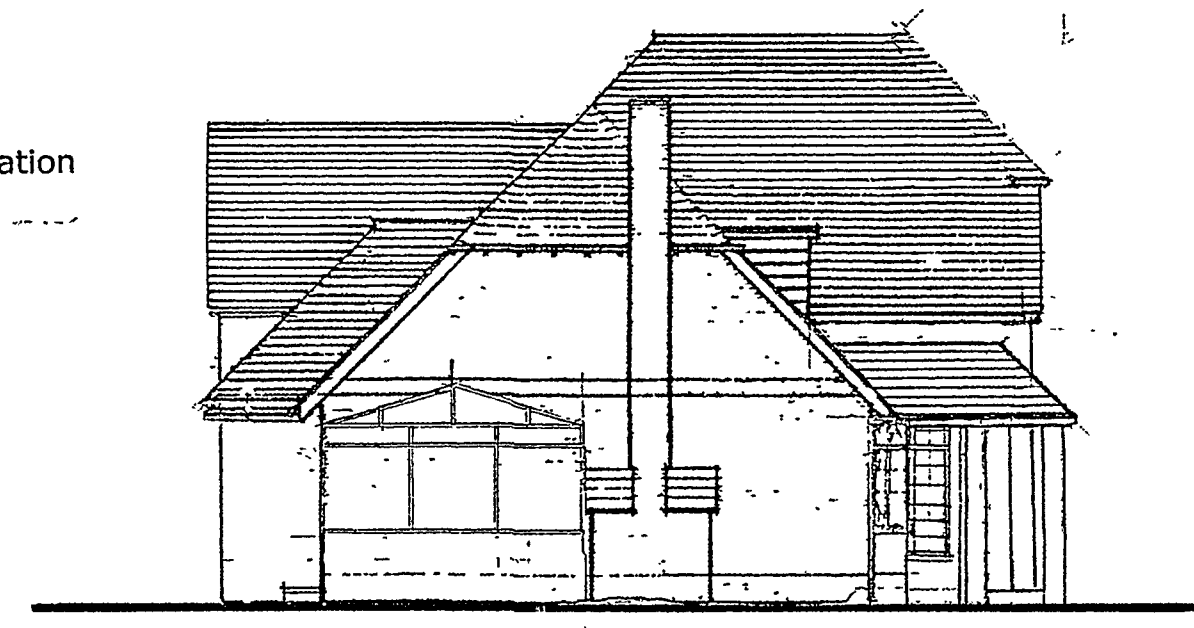

WEST ELEVATION

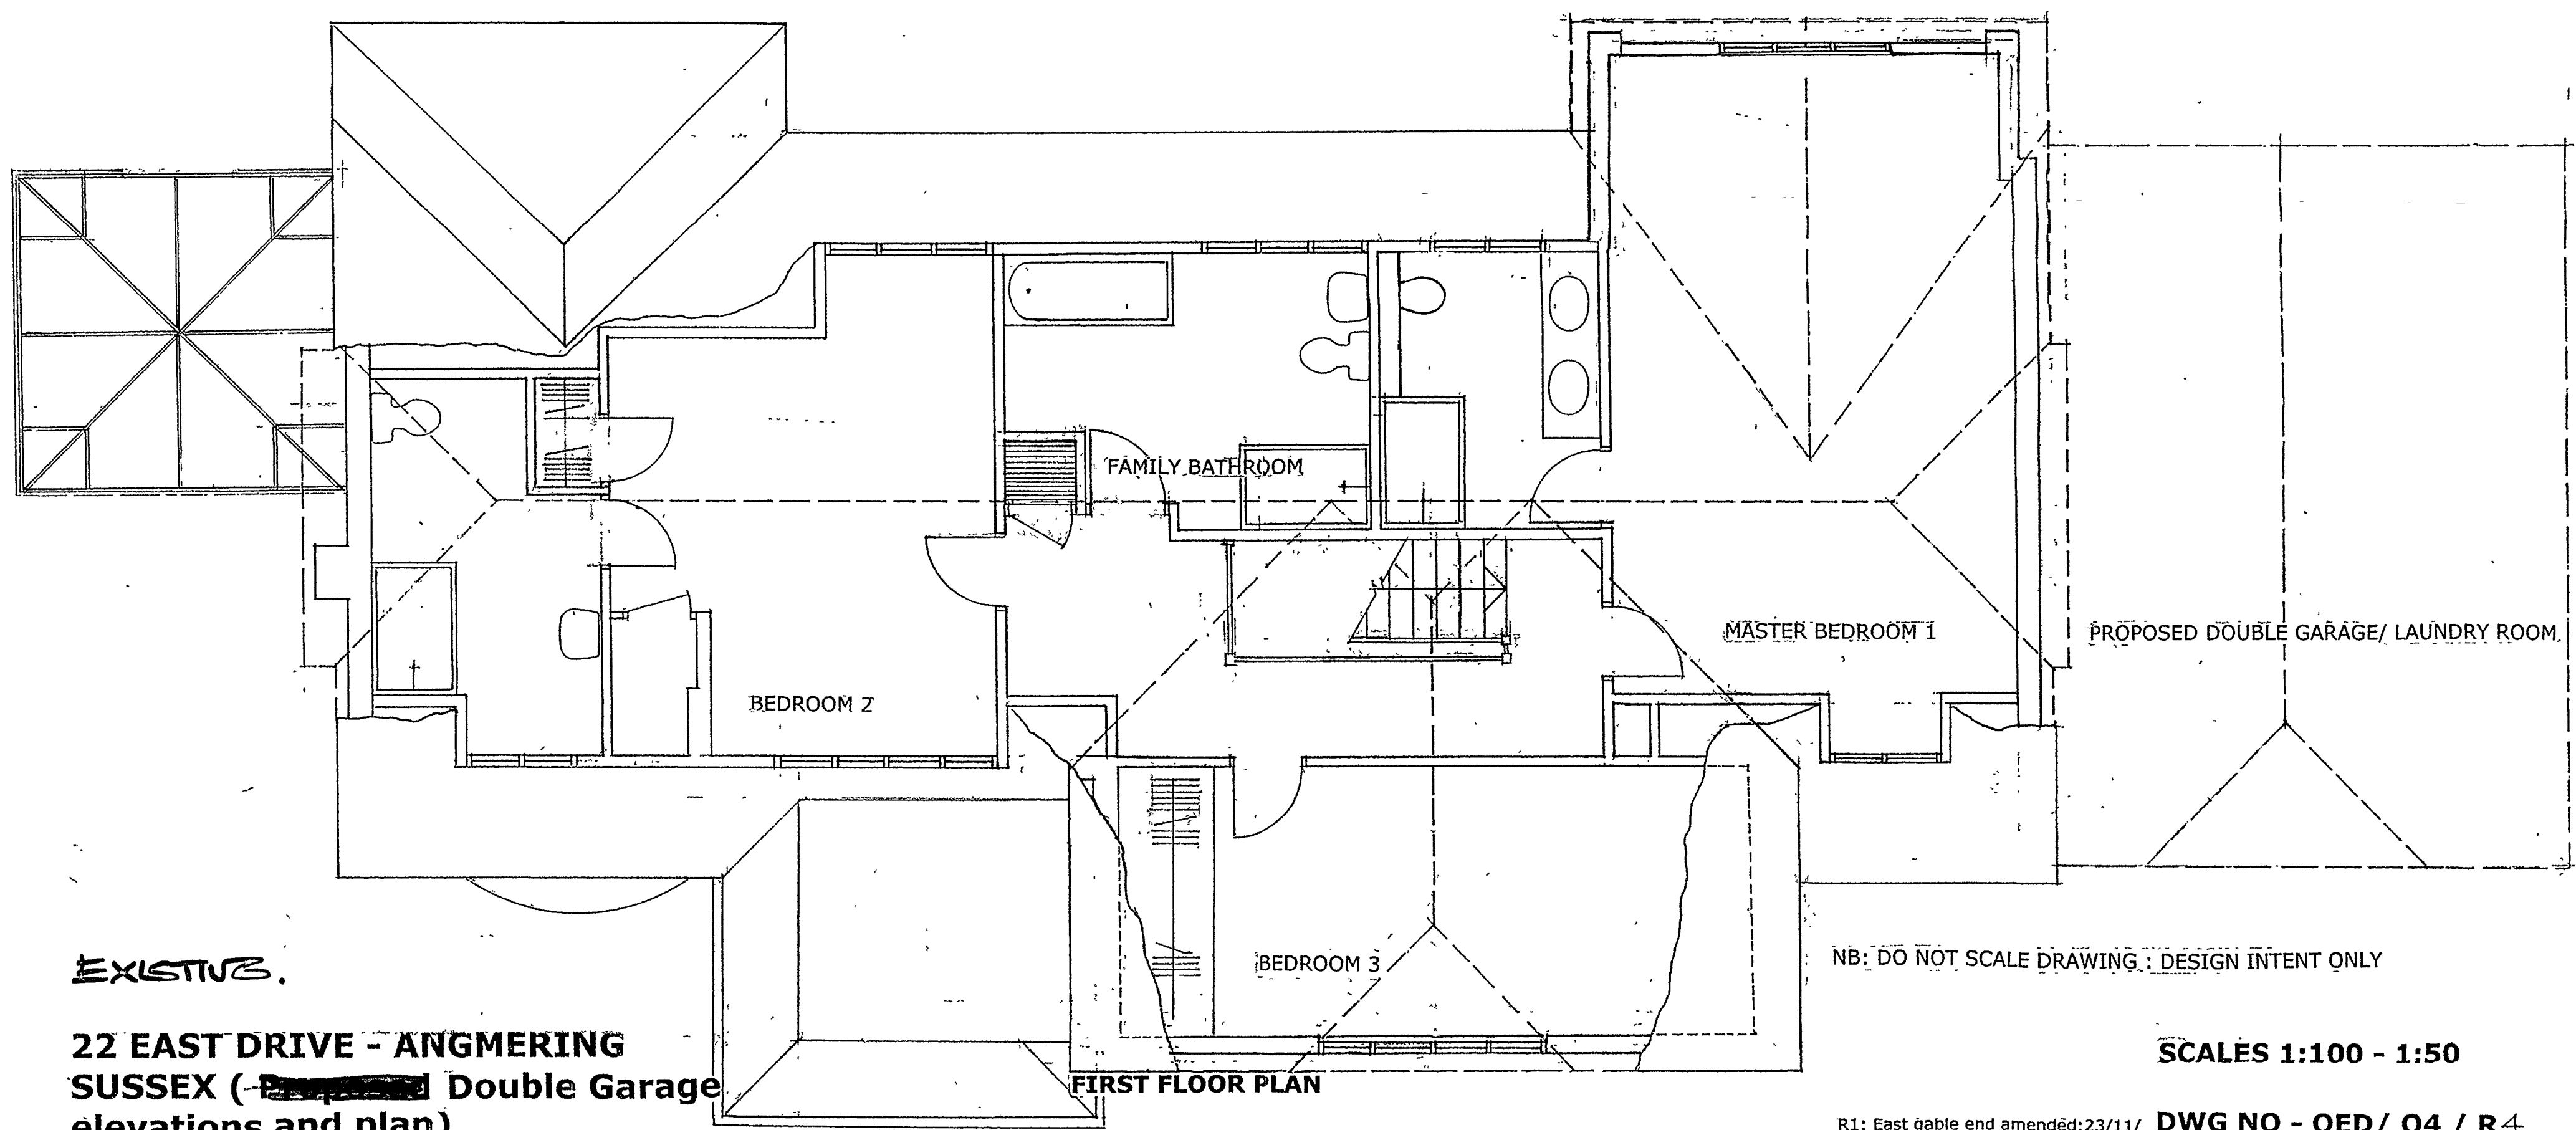

FIRST FLOOR PLAN

EXISTING

**22 EAST DRIVE - ANGMERING
SUSSEX (- ~~Proposed~~ Double Garage
elevations and plan)**

NB: DO NOT SCALE DRAWING.: DESIGN INTENT ONLY

SCALES 1:100 - 1:50

26/03/08 R4: Internal arrangement modified. Porch roof extended.
Conservatory added North fenestration to garage amended.

R1: East gable end amended: 23/11/ R2: 'Barn end' introduced to South Gable (west elevation): 14/12/07
R3: Proposed double garage added: 31/01/08 **DWG NO - OED/ 04 / R4**