
 


Site Plan

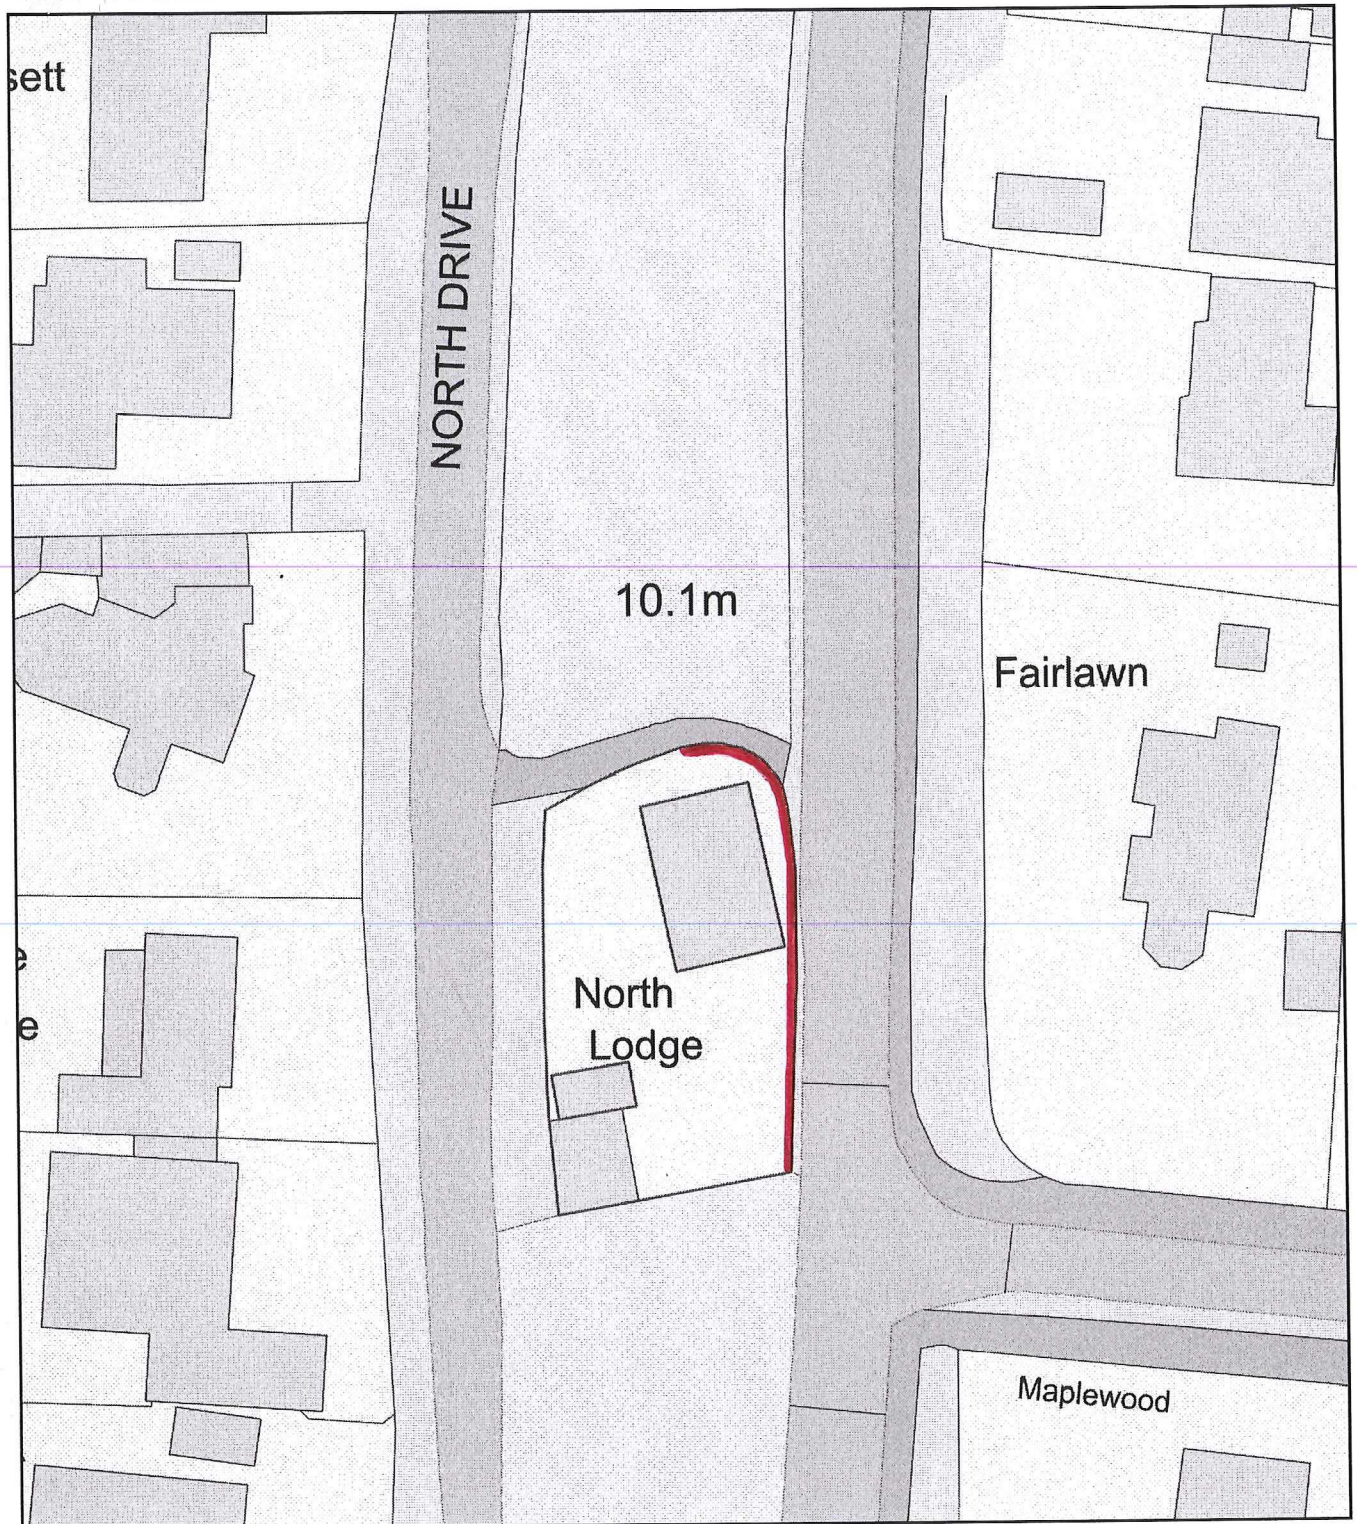

Plan Produced for: Arun District Council
Date Produced: 25 Apr 2021
Plan Reference Number: TQRQM21115141632988
Scale: 1:500 @ A4

PROPOSED FENCE
LINE MARKED IN
RED.