




SCALE. 1:1250

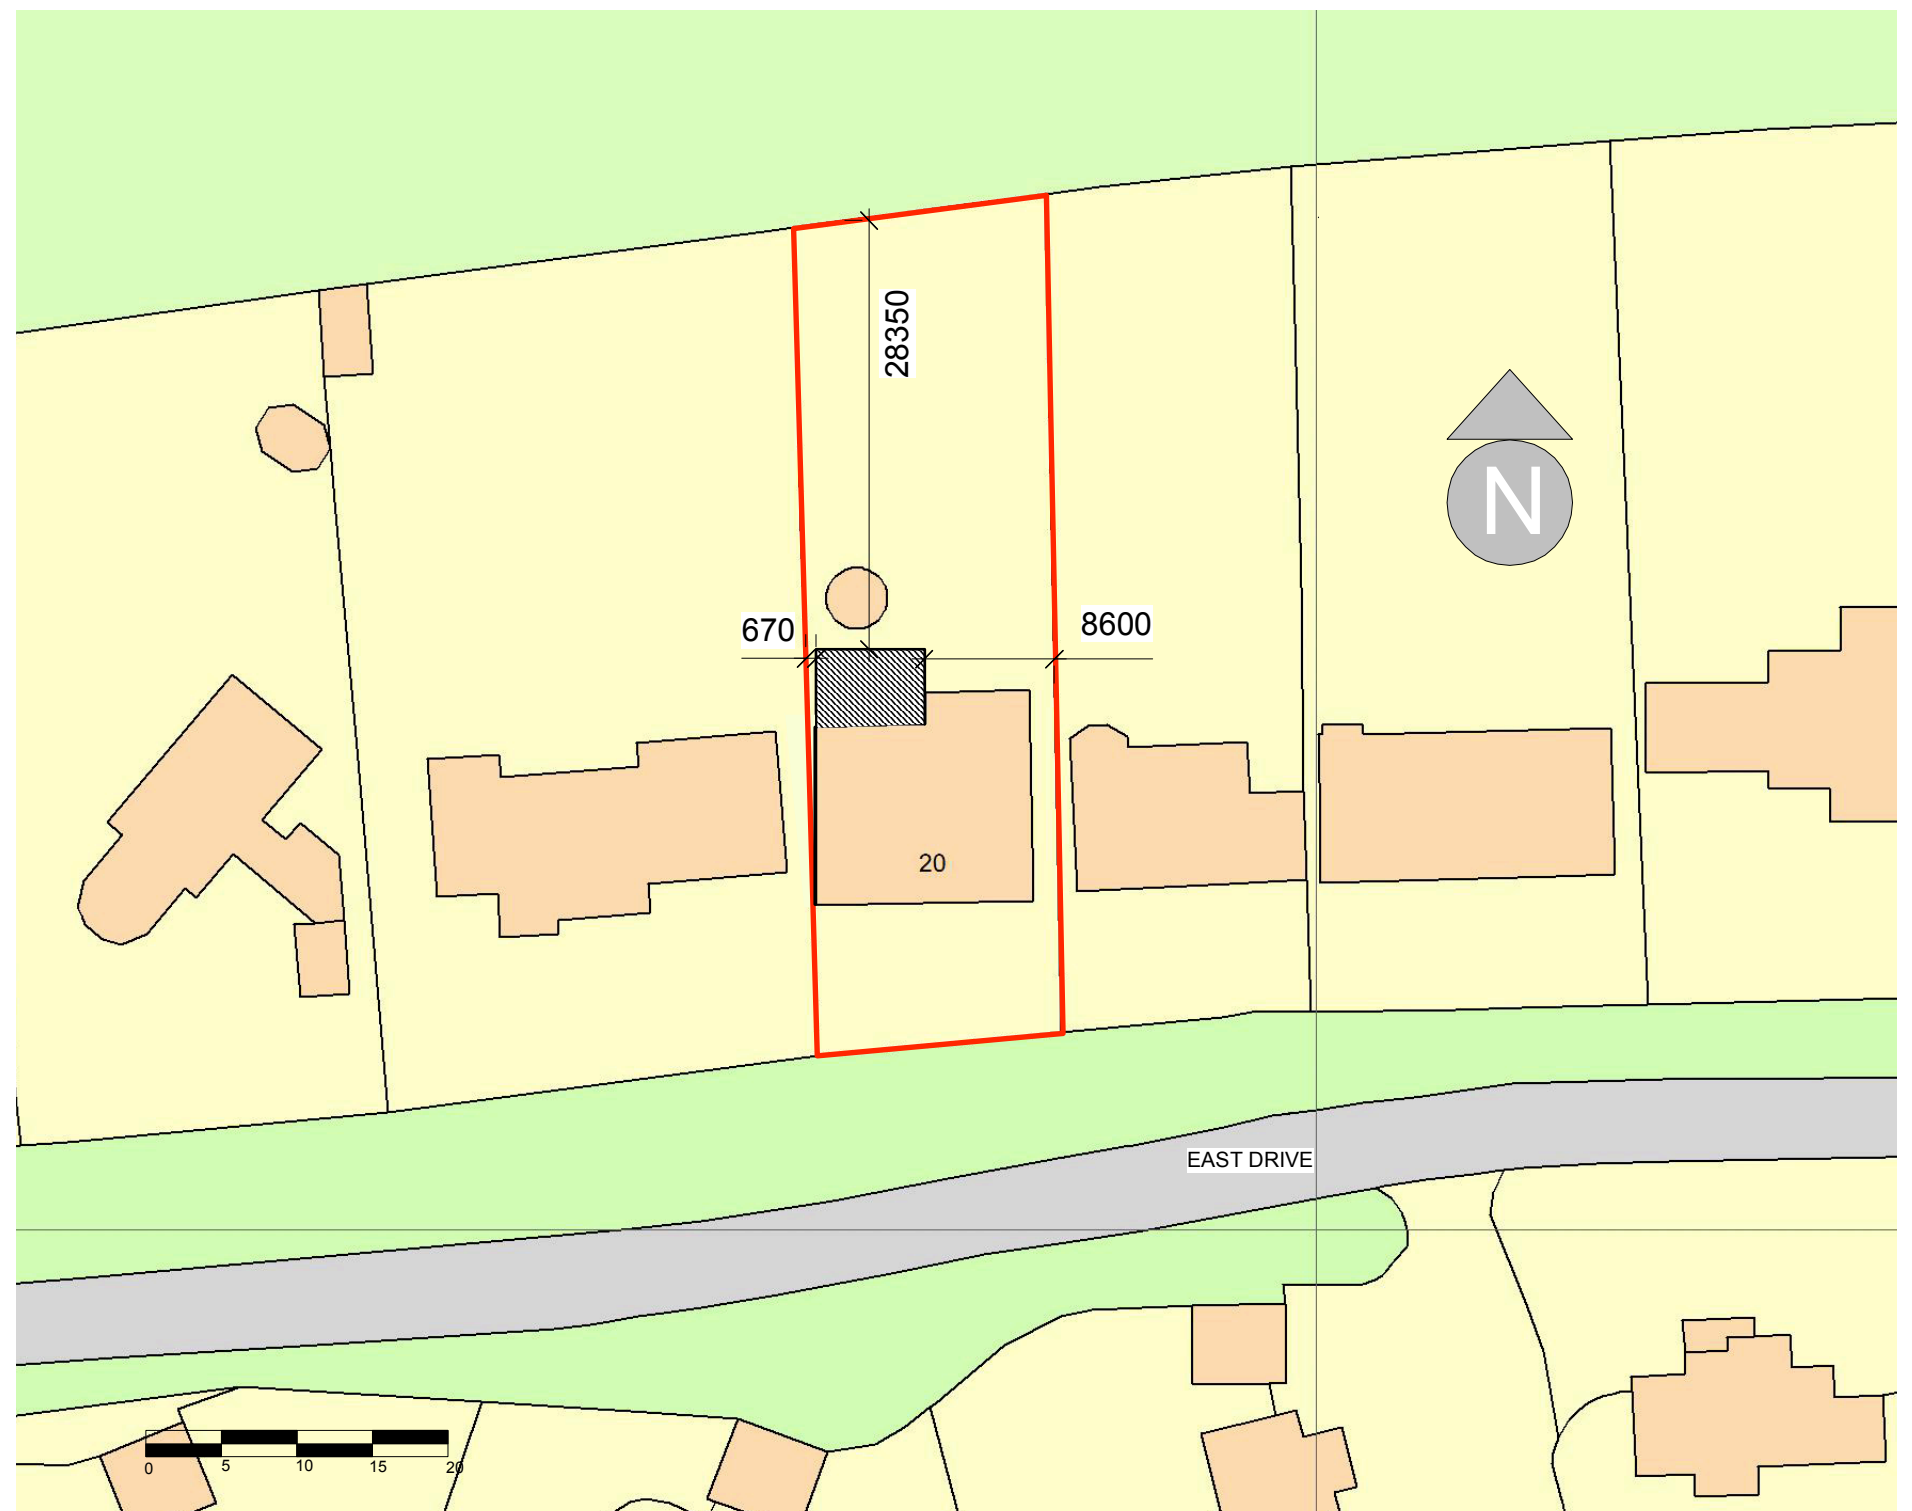

SCALE. 1:500

Location	Toad hall 20 east drive Angmering BN16 4JH
Drawing	Extensions and alterations to North elevation. Site and block plans
Date	25/06/2026
Scale	1: 1250/500 @ A3
Drawing No	P/TH/10.1
	Cd file iMac



wyatt
design&build

01243 576147
0780 221 8751