


 

Brian Heap
Architectural Consultant


2 Hamilton Close
Worcester
WR2 4NH

Tel: 01905 830000
E-Mail: brianheaparchitect@btconnect.com

Do not scale this drawing (other than for
Planning purposes).

The copyright of this drawings is vested in the
architect and must not be copied or reproduced
without written consent.

Scale Bar 1:100
0 1 2 3 4 5m

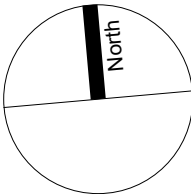

Trampoline Centre Area:
2414 sqm/ 25,984 sqft

Mezzanine
1393 sqm/ 15000 sqft

Materials:

WALLS: Vertical Cladding;
Laminated Timber Frame;
Aluminium framed glazing system

ROOF: Membrane roof covering

Project

Rustington Golf Centre
Golfers Lane
Angmering
West Sussex
BN16 4NB

Title

Retail Unit Roof Plan

Date

April 2017

Scale

1:100 @ A1

Drawn

/

Dwg No.

16-160022-PL37

Rev

/