

Brian Heap
Architectural Consultant

2 Hamilton Close
Worcester
WR2 4NH

Tel: 01905 830000
E-Mail: brianheaparchitect@btconnect.com

Do not scale this drawing (other than for Planning purposes).

The copyright of this drawings is vested in the architect and must not be copied or reproduced without written consent.




Scale Bar 1:100
0 1 2 3 4 5m

Trampoline Centre Area:
2414 sqm/ 25,984 sqft


Mezzanine
1393 sqm/ 15000 sqft

Materials:


WALLS: Vertical Cladding:
Laminated Timber Frame;
Aluminium framed glazing system
ROOF: Membrane roof covering

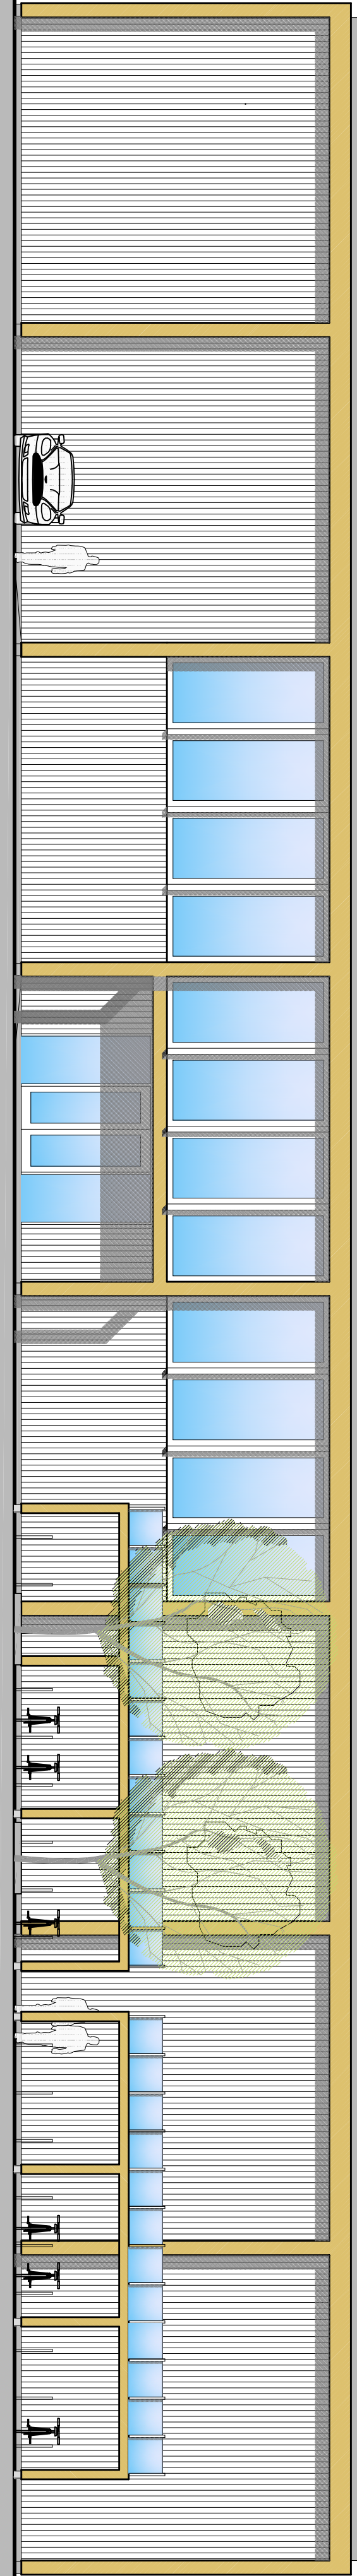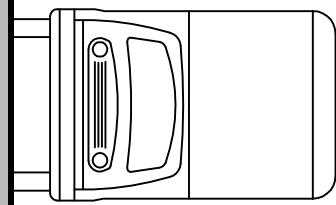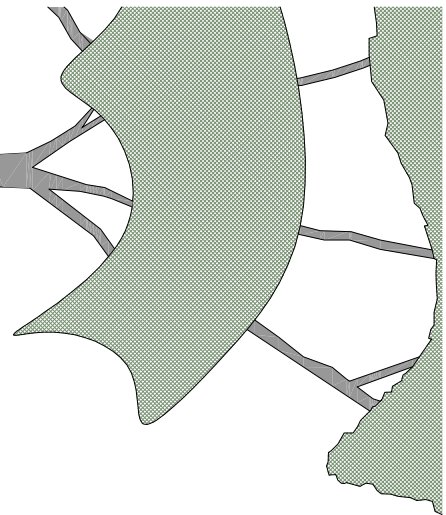


North Elevation

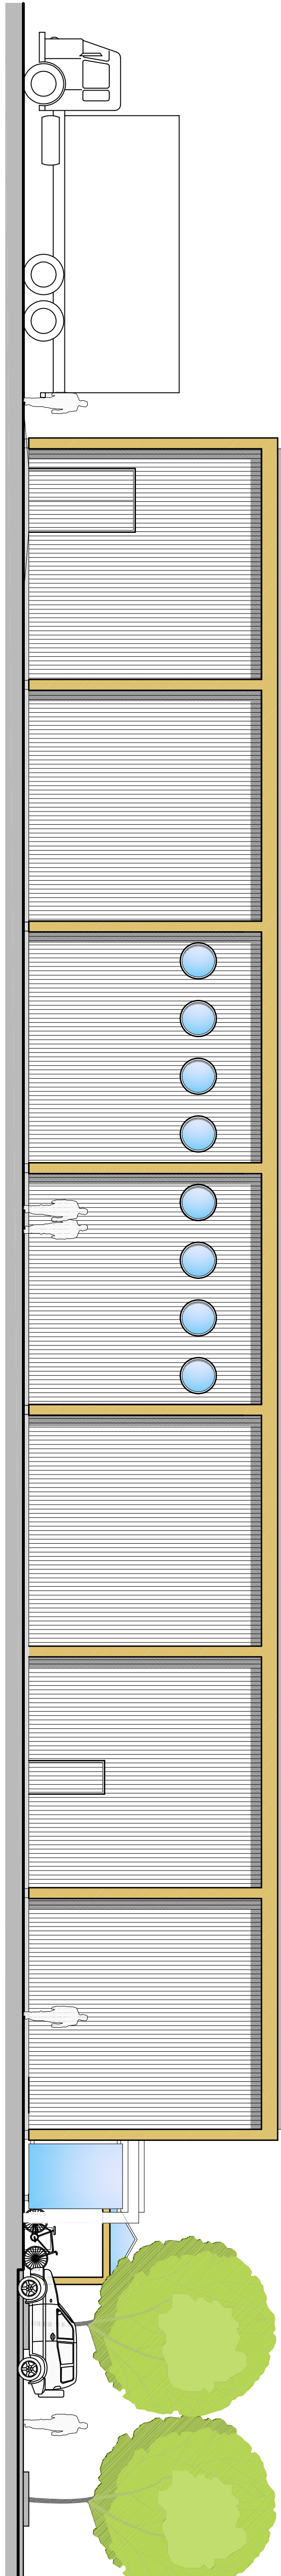

East Elevation

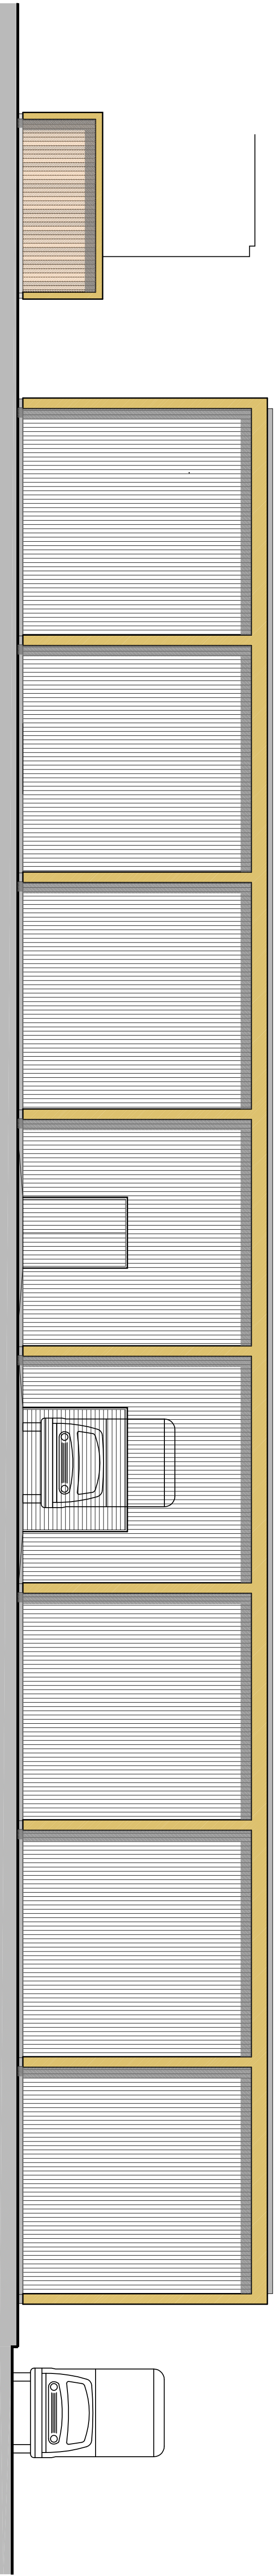

South Elevation

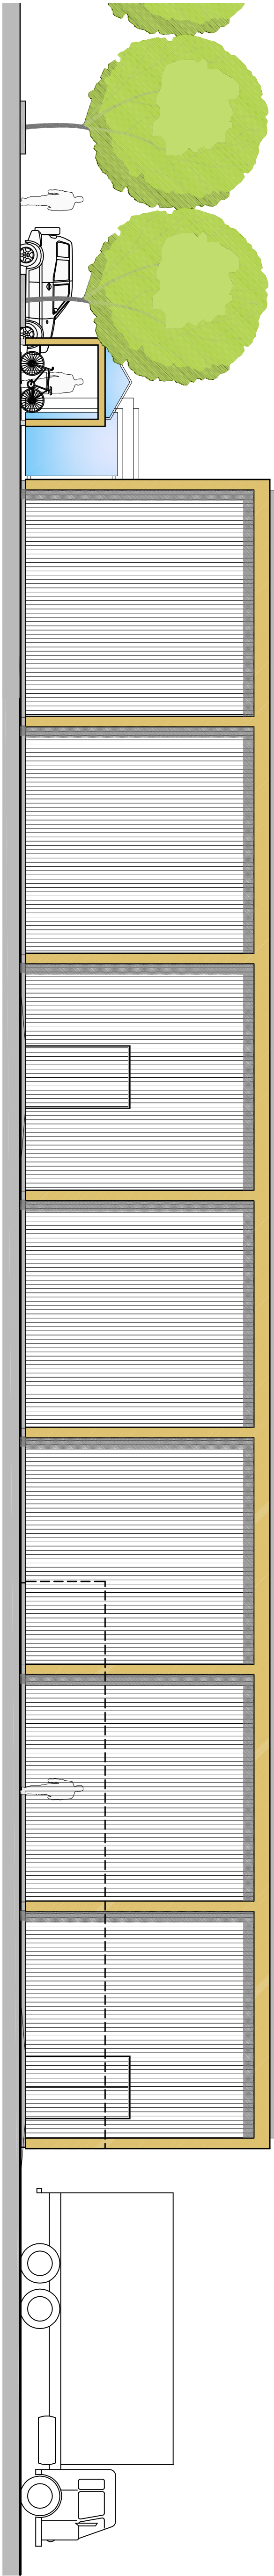

West Elevation

Project Rustington Golf Centre Golfers Lane Angmering West Sussex BN16 4NB			
Title Retail Unit Elevations			
Date April 2017	Scale 1:100 @ A1		
Drawn /	Dwg No. 16-160022-PL38	Rev /	