


Brian Heap
Architectural Consultant

2 Hamilton Close
Worcester
WR2 4NH

Tel: 01905 830000
E-Mail: brianheaparchitect@btconnect.com


Do not scale this drawing (other than for Planning purposes).

The copyright of this drawings is vested in the architect and must not be copied or reproduced without written consent.

 


Materials:

Laminated Timber Frame
Aluminium framed glazing system

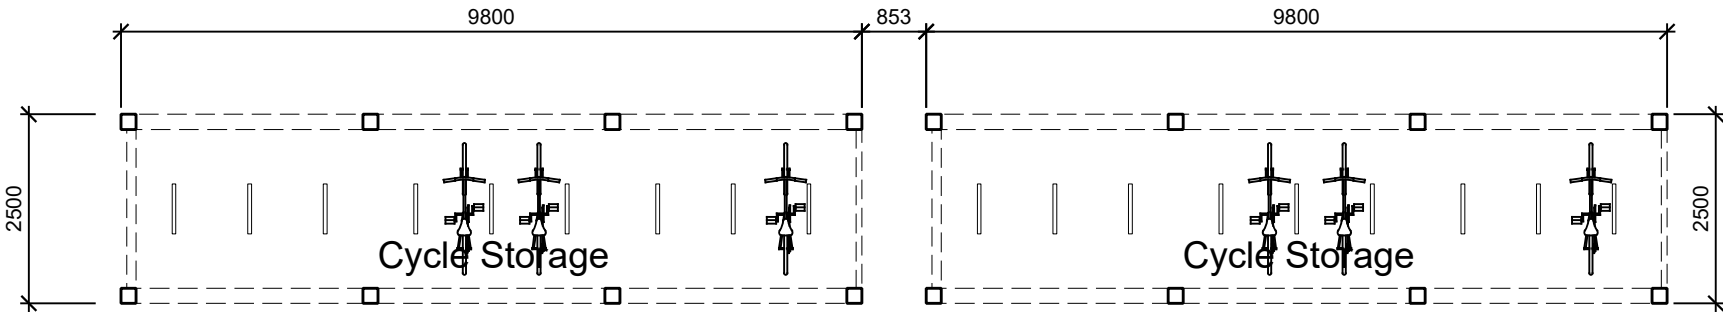


Plan

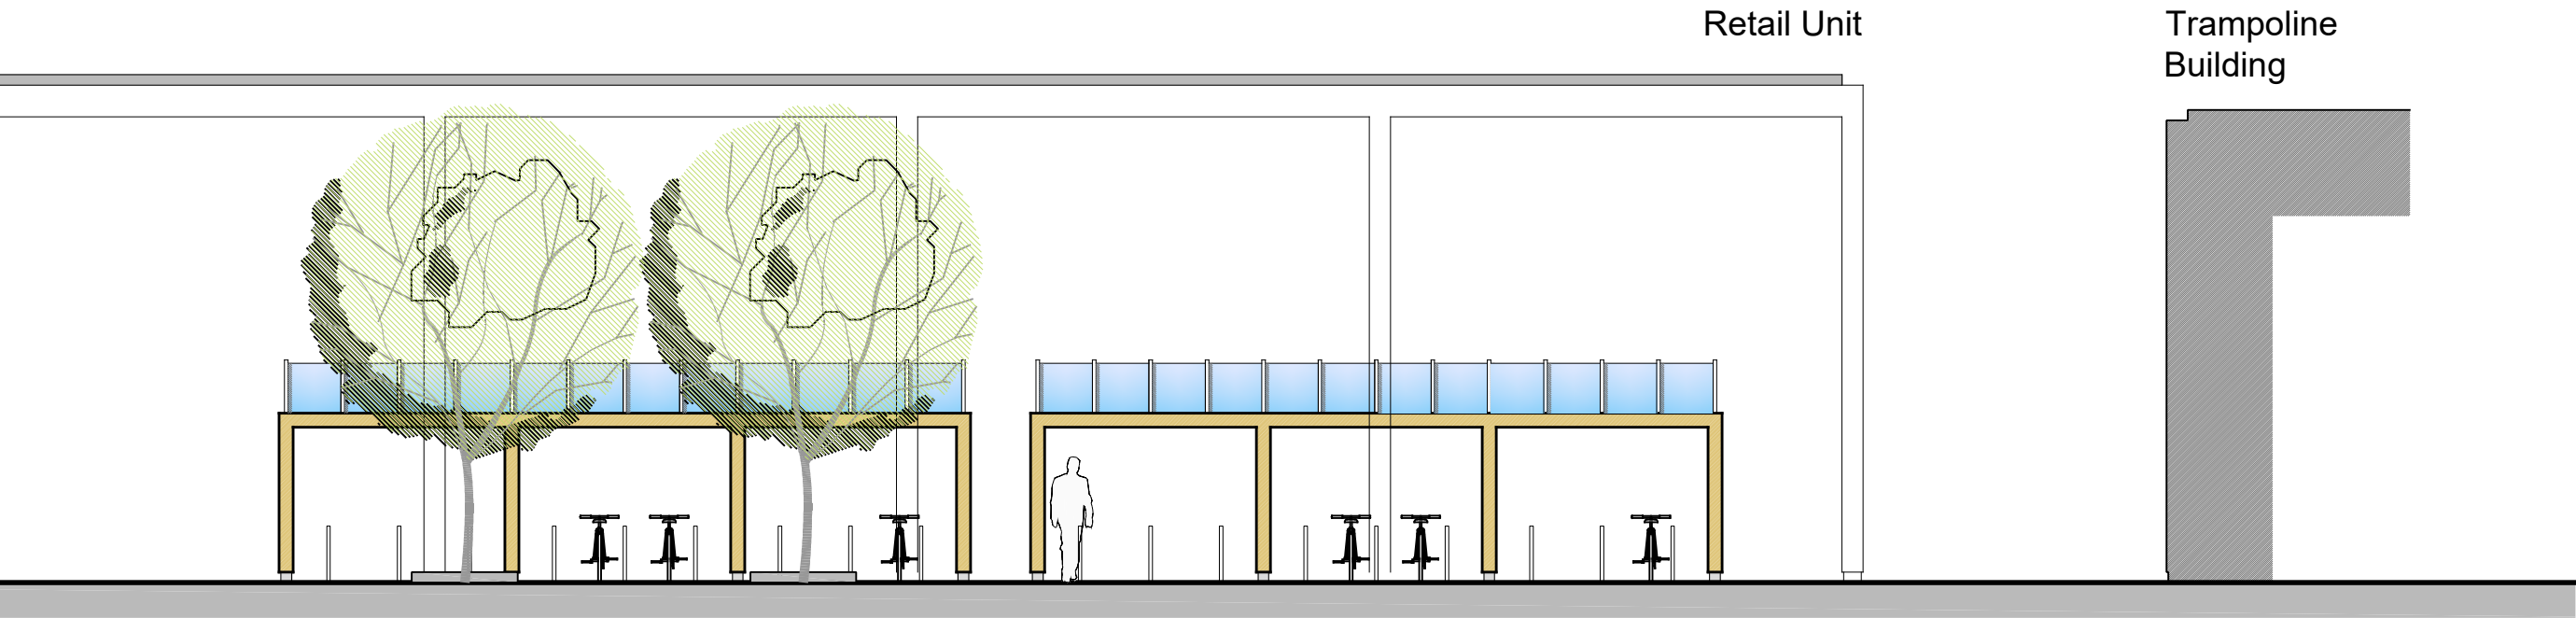

Front Elevation



Side Elevation

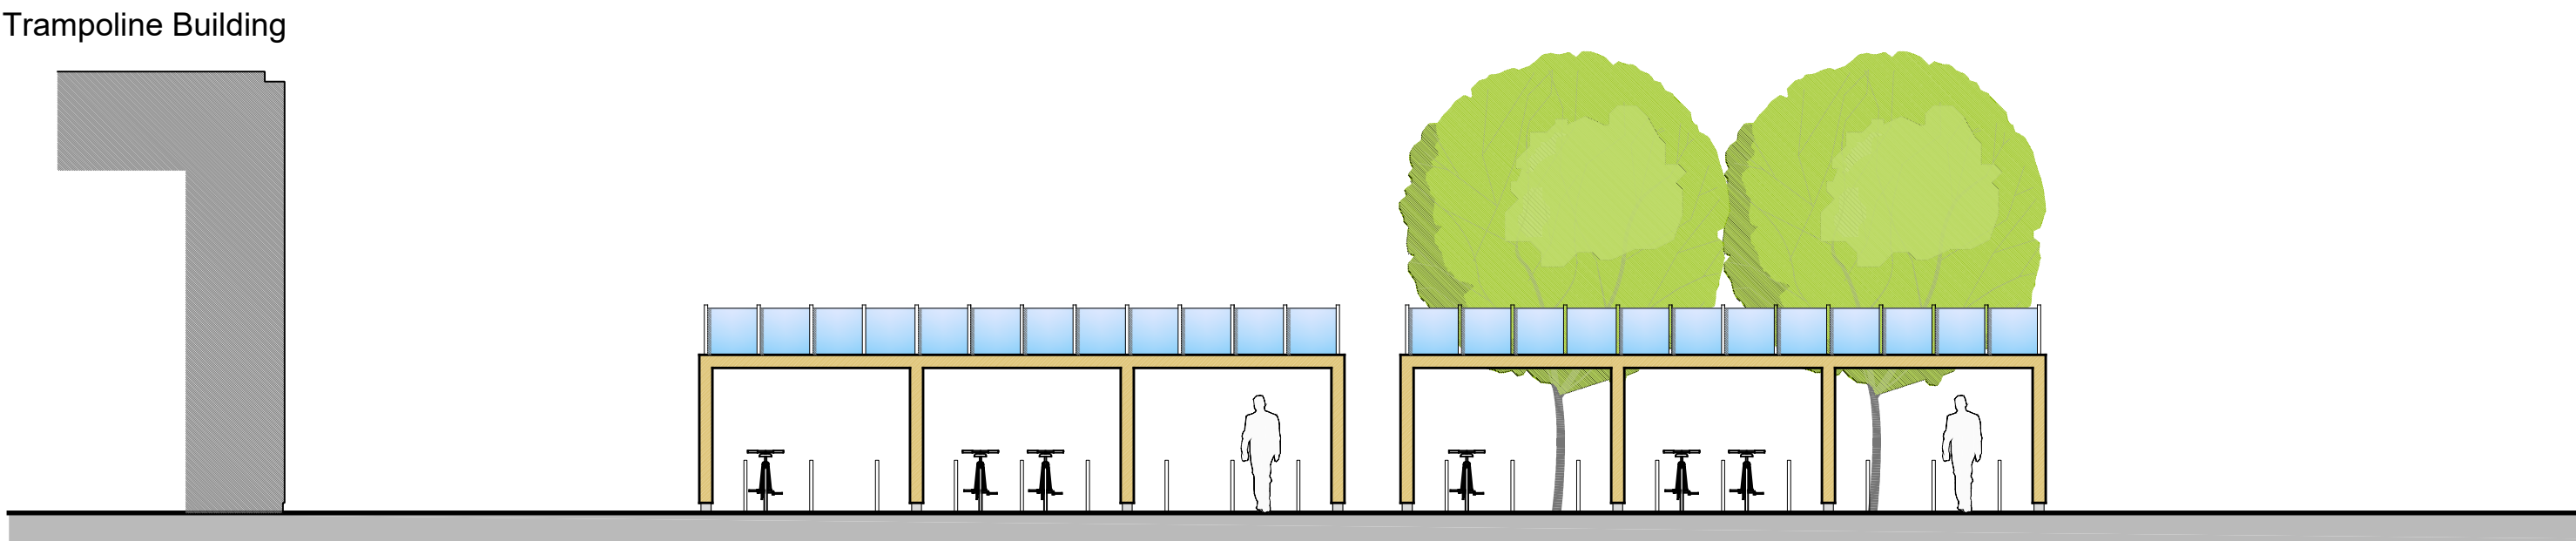

Rear Elevation



Side Elevation

Rev:		
Project		
Rustington Golf Centre Golfers Lane Angmering West Sussex BN16 4NB		
Title		
Cycle Storage Building		
Date	Scale	
April 2017	1:100 @ A1	
Drawn	Dwg No.	Rev
/	16-160022-PL39	/