

Brian Heap
Architectural Consultant

2 Hamilton Close
Worcester
WR2 4NH

Tel: 01905 830000
E-Mail: brianheaparchitect@btconnect.com

Do not scale this drawing (other than for Planning purposes).

The copyright of this drawings is vested in the architect and must not be copied or reproduced without written consent.


Scale Bar 1:200
0 2 4 6 8 10m



North Elevation Part 1



North Elevation Part 2

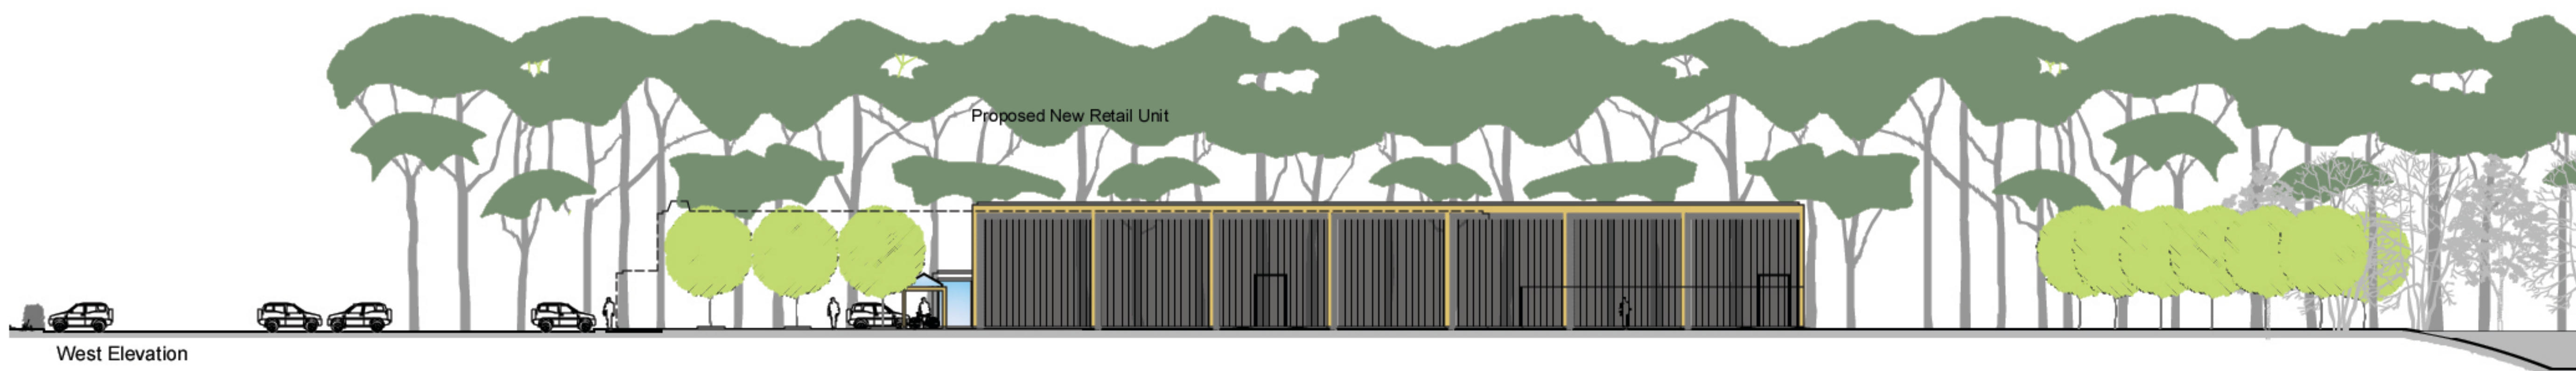

Project
Rustington Golf Centre
Golfers Lane
Angmering
West Sussex
BN16 4NB

Title
Street Scene Elevations

Date	April 2017	Scale	1:200 @ A1
Drawn	/	Dwg No.	16-160022-PL40
Rev	/		