



Existing Site Plan

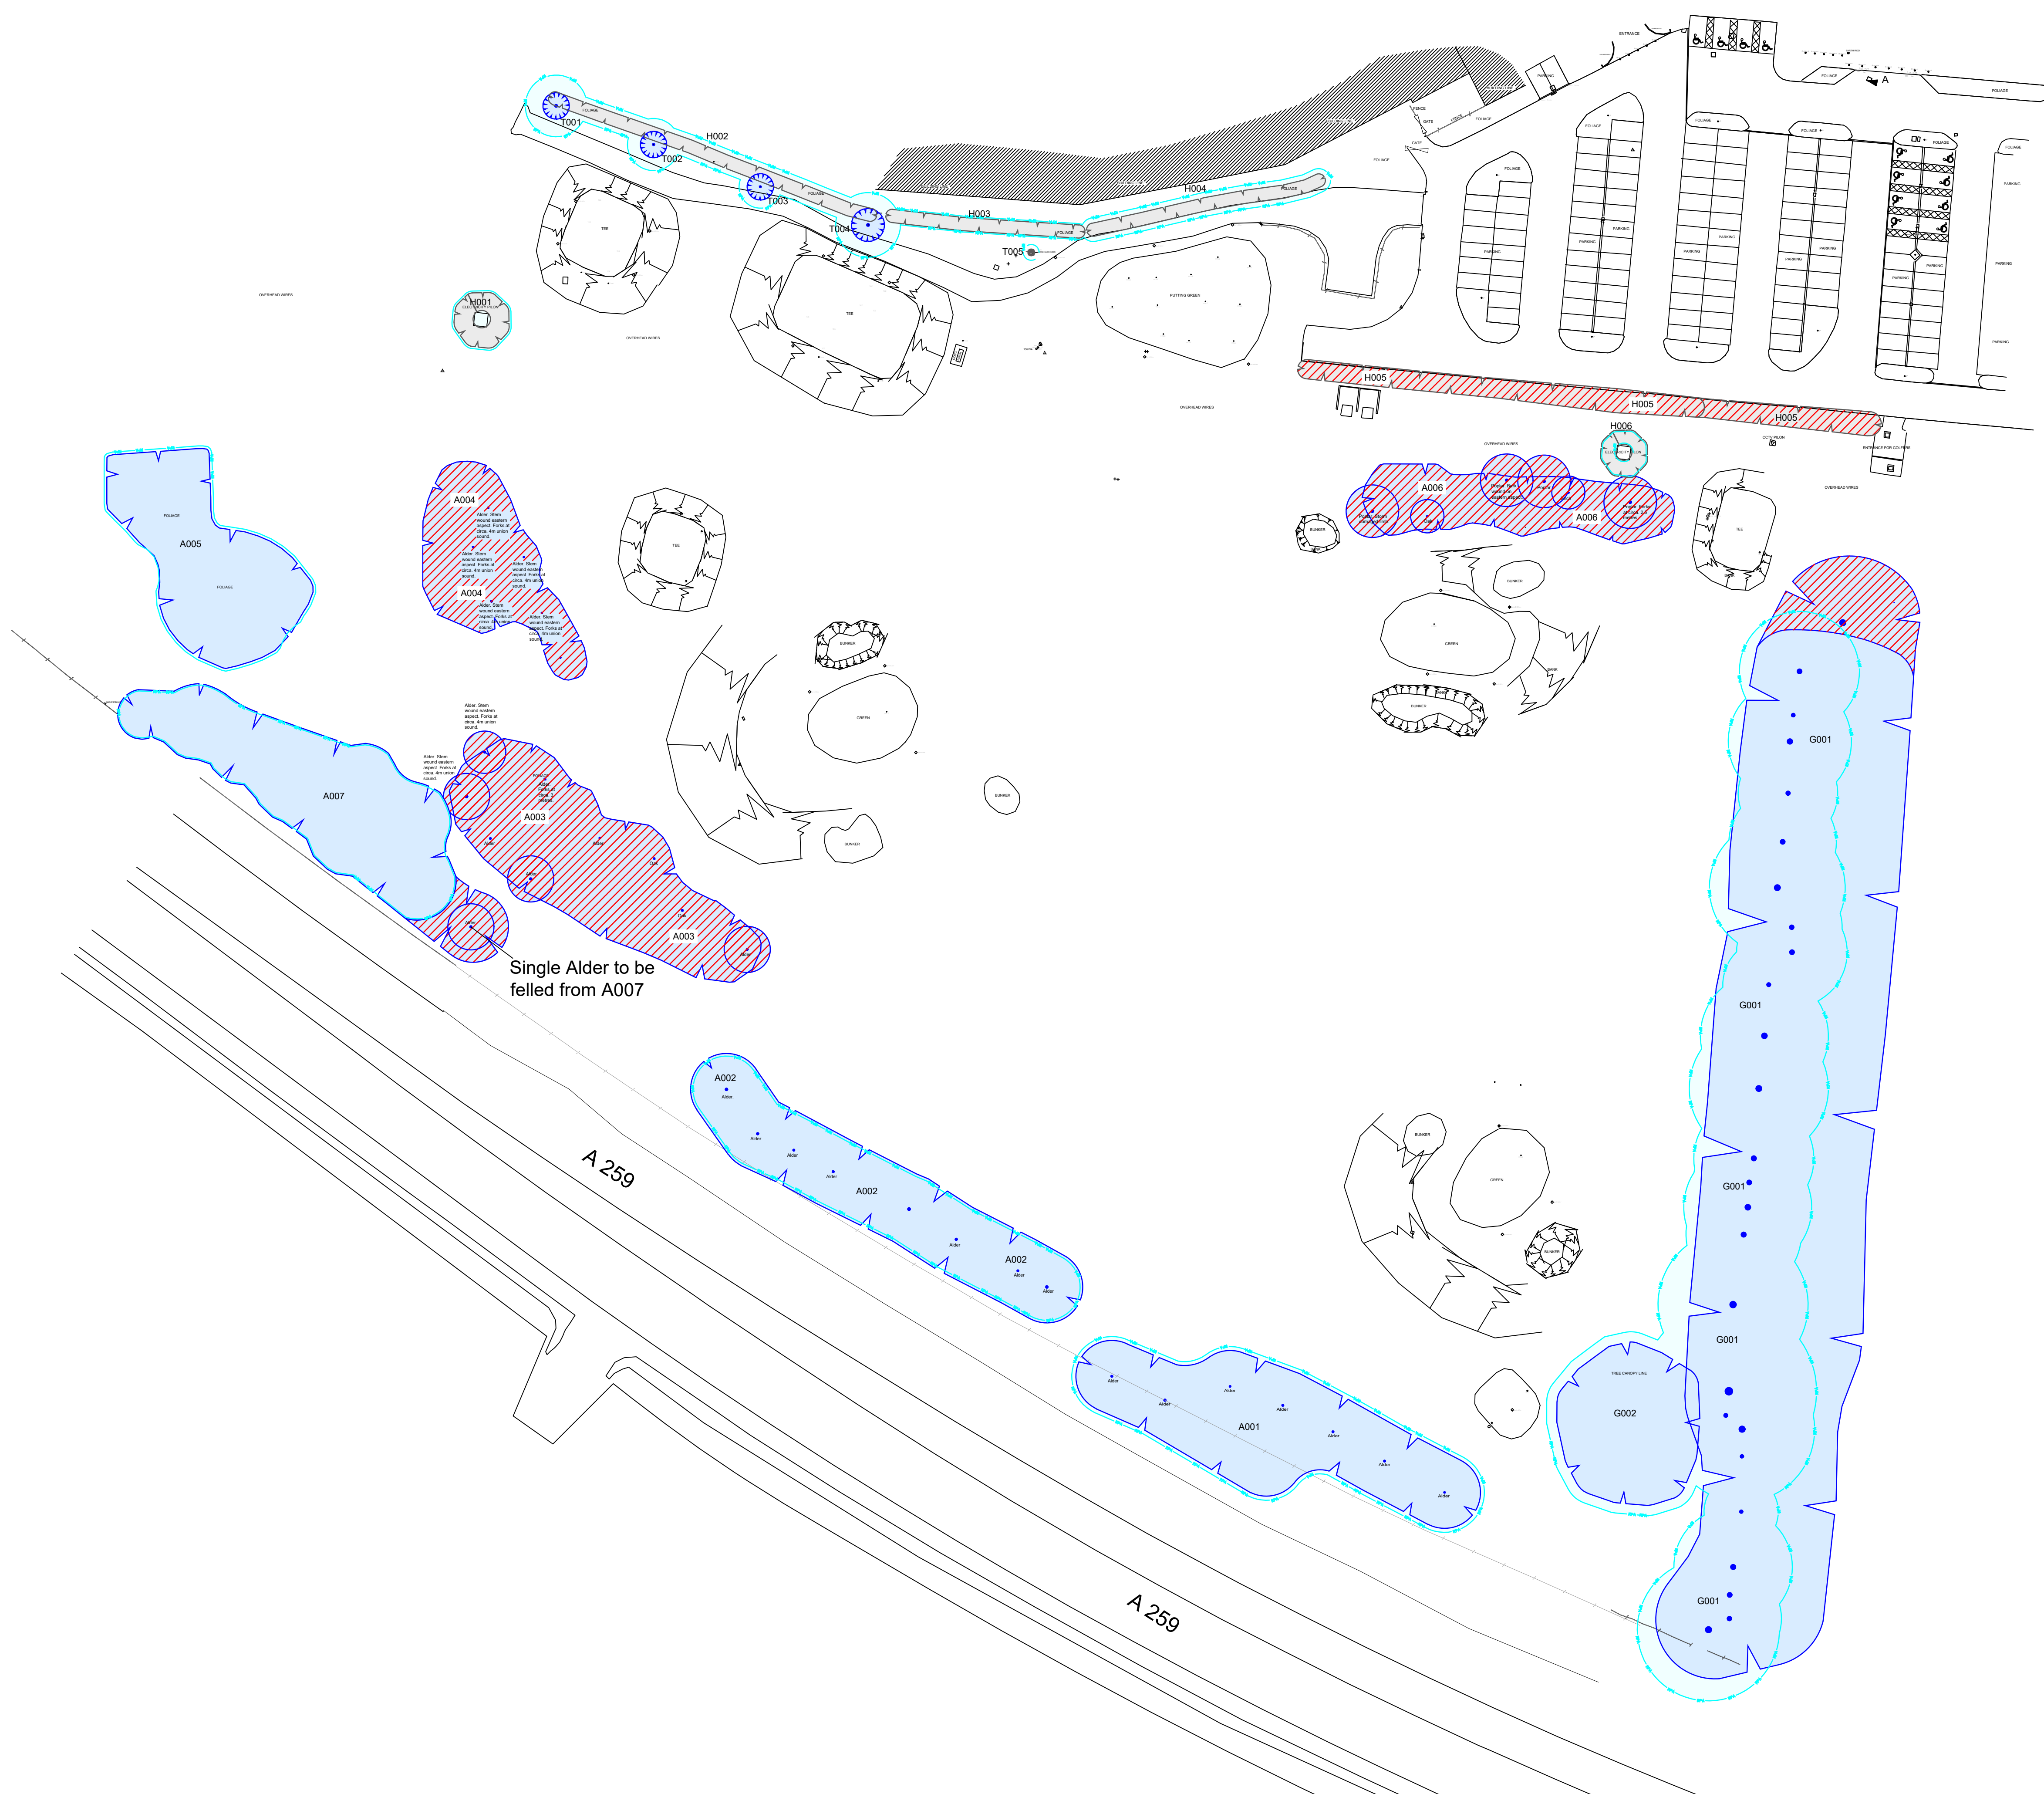

Proposed Site Plan

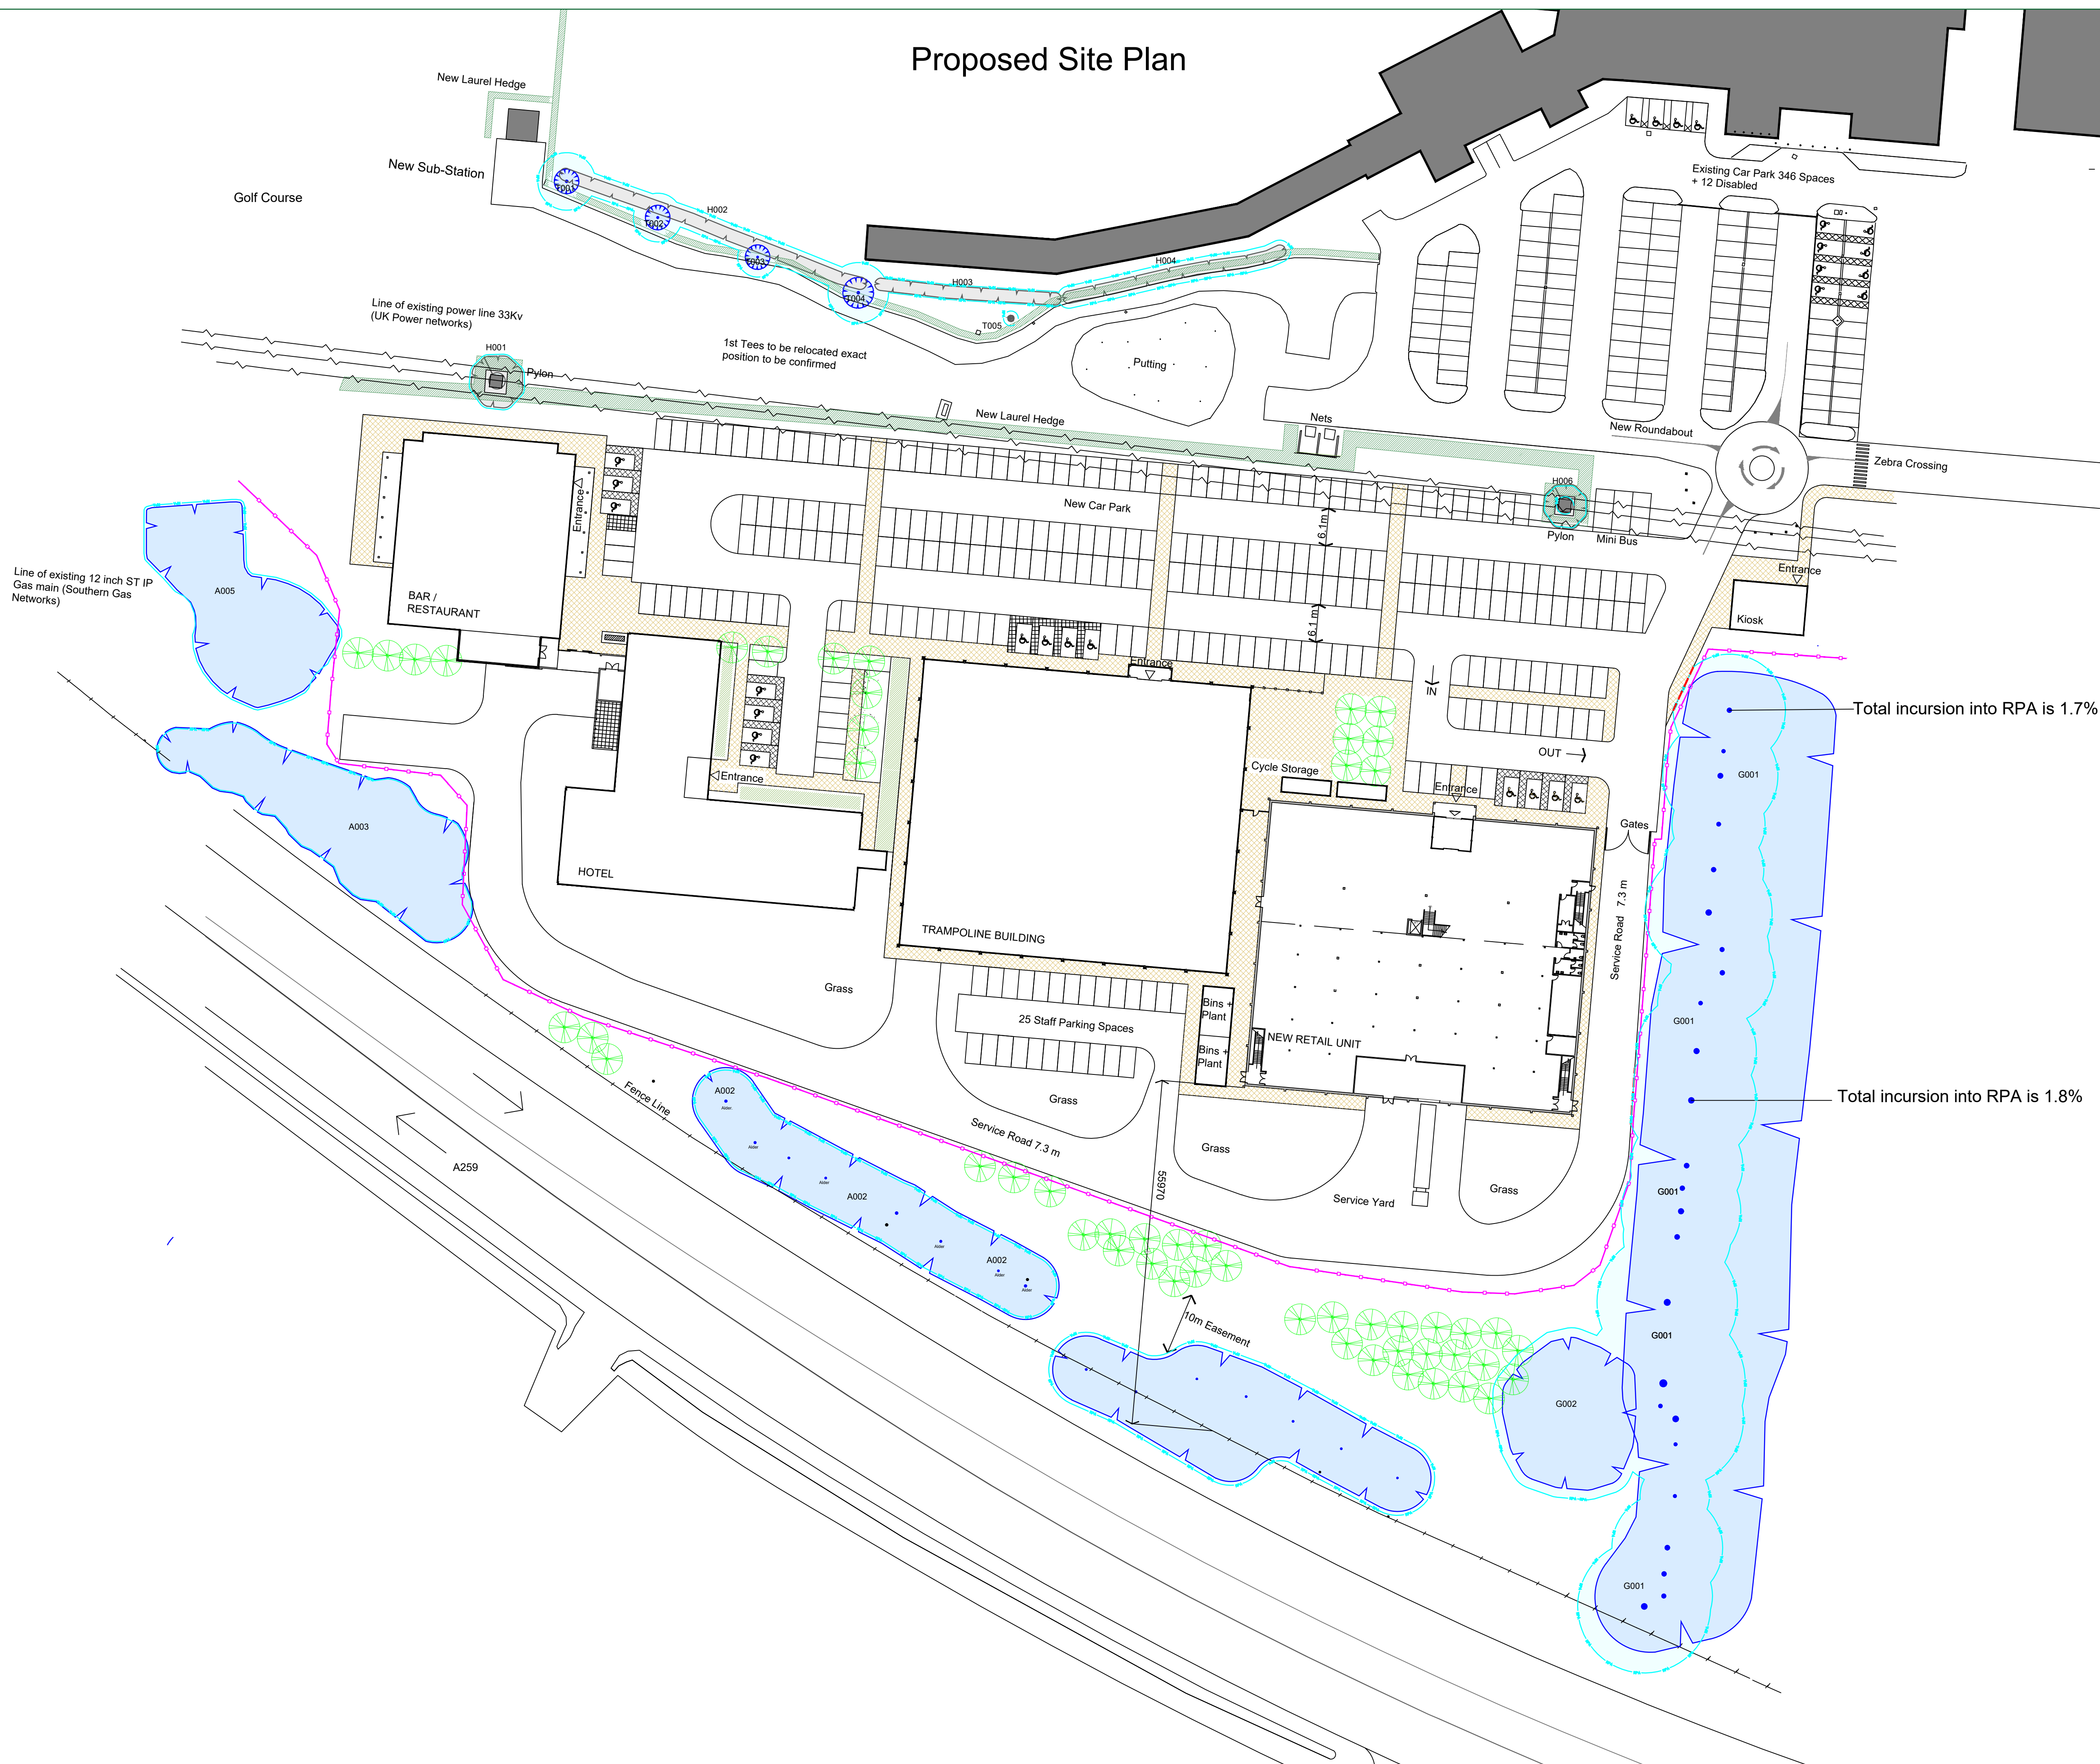


CATEGORY AND DEFINITION





	Trees unsuitable for retention
Category U	Those in such condition that they cannot realistically be retained as living trees in the current land use for longer than 10 years
	Trees to be considered for retention
Category A	Trees of high quality with an estimated remaining life expectancy of at least 40 years
Category B	Trees of moderate quality with an estimated remaining life expectancy of at least 20 years
Category C	Trees of low quality with an estimated remaining life expectancy of at least 10 years, or young trees with a stem diameter less than 100mm

NOTE

Hayden's Arboricultural Consultants were provided with a Topographical Survey but these do not always show the positions of all the trees/features on site. The locations of the additional features have been fixed using GPS. As such the position of the trees/landscape features should not be taken as exact but gives a fair distribution of their locations on site.

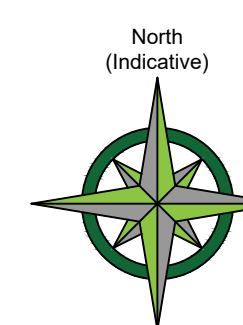


LEGEND

    	Existing Tree/Hedge BS 5837:2012 Category B
	Existing Tree/Hedge to be removed to allow for development BS 5837:2012 Category B
	Existing Tree/Hedge BS 5837:2012 Category C
	Existing Tree/Hedge to be removed to allow for development BS 5837:2012 Category C
	Line of Root Protection Area (RPA) - calculated following guidelines set in BS 5837:2012
	Line of proposed temporary protective barrier (see appendix F.3)
	Line of proposed Root Pruning

C	25/04/17	CM	Based on Archistada job no. AD16136 drawing no. 1.01 and Brian Heap Architectural Consultant drawing no. 16-160022-PL36 Rev. C
B	16/09/16	JF	Included A250 road and realigned A001 & A002 according to satellite imagery and tree information from drawing: 16-16002-PL10
A	13/04/16	NT	Based on Brian Heap Architectural Consultant drawing no. 16-16002-PL10
-	25/02/16	JF	Based on Corner Studio job no. CS00586 drawing no. AC1.01 and Arcotels drawing no. 15.1653.AP01

The position, condition, and dimensions of the trees are based on a site survey undertaken on 09/02/16

"The original of this drawing was produced in colour - a monochrome copy should not be relied upon"

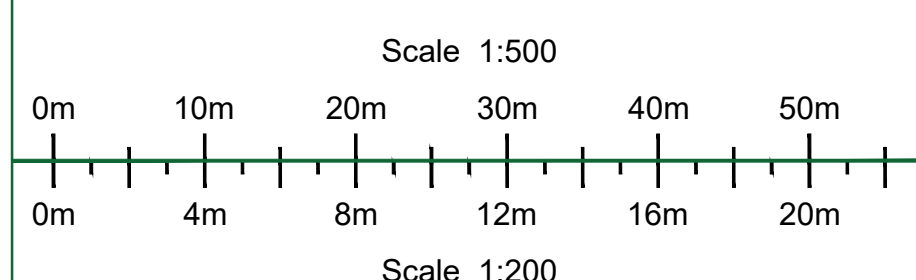

©HAYDEN'S 2015

5 Moseleys Farm Business Centre
Fornham All Saints,
Bury St Edmunds
Suffolk IP28 6JY

Tel: 01284 765391
Mobile: 07850 167400
Twitter: @treesurveyors

Web Page: www.treesurveyors.co.uk
Email: info@treesurveyors.co.uk

Client:		Drawing Title:	
Brian Heap		TS & AIA	
Site:			
Rustington Golf Centre, Golfers Lane, Angmering, West Sussex, BN16 4NB			
Date:		Coord File Ref:	
25/04/17		CM C:\Pro\5202-D - Rustington Golf Centre-TS&AIA-Rev C.dwg	
Scale:		Drawing No:	
1:500 (A0)		5202-D	
Checked By:		Rev:	
NH		C	