


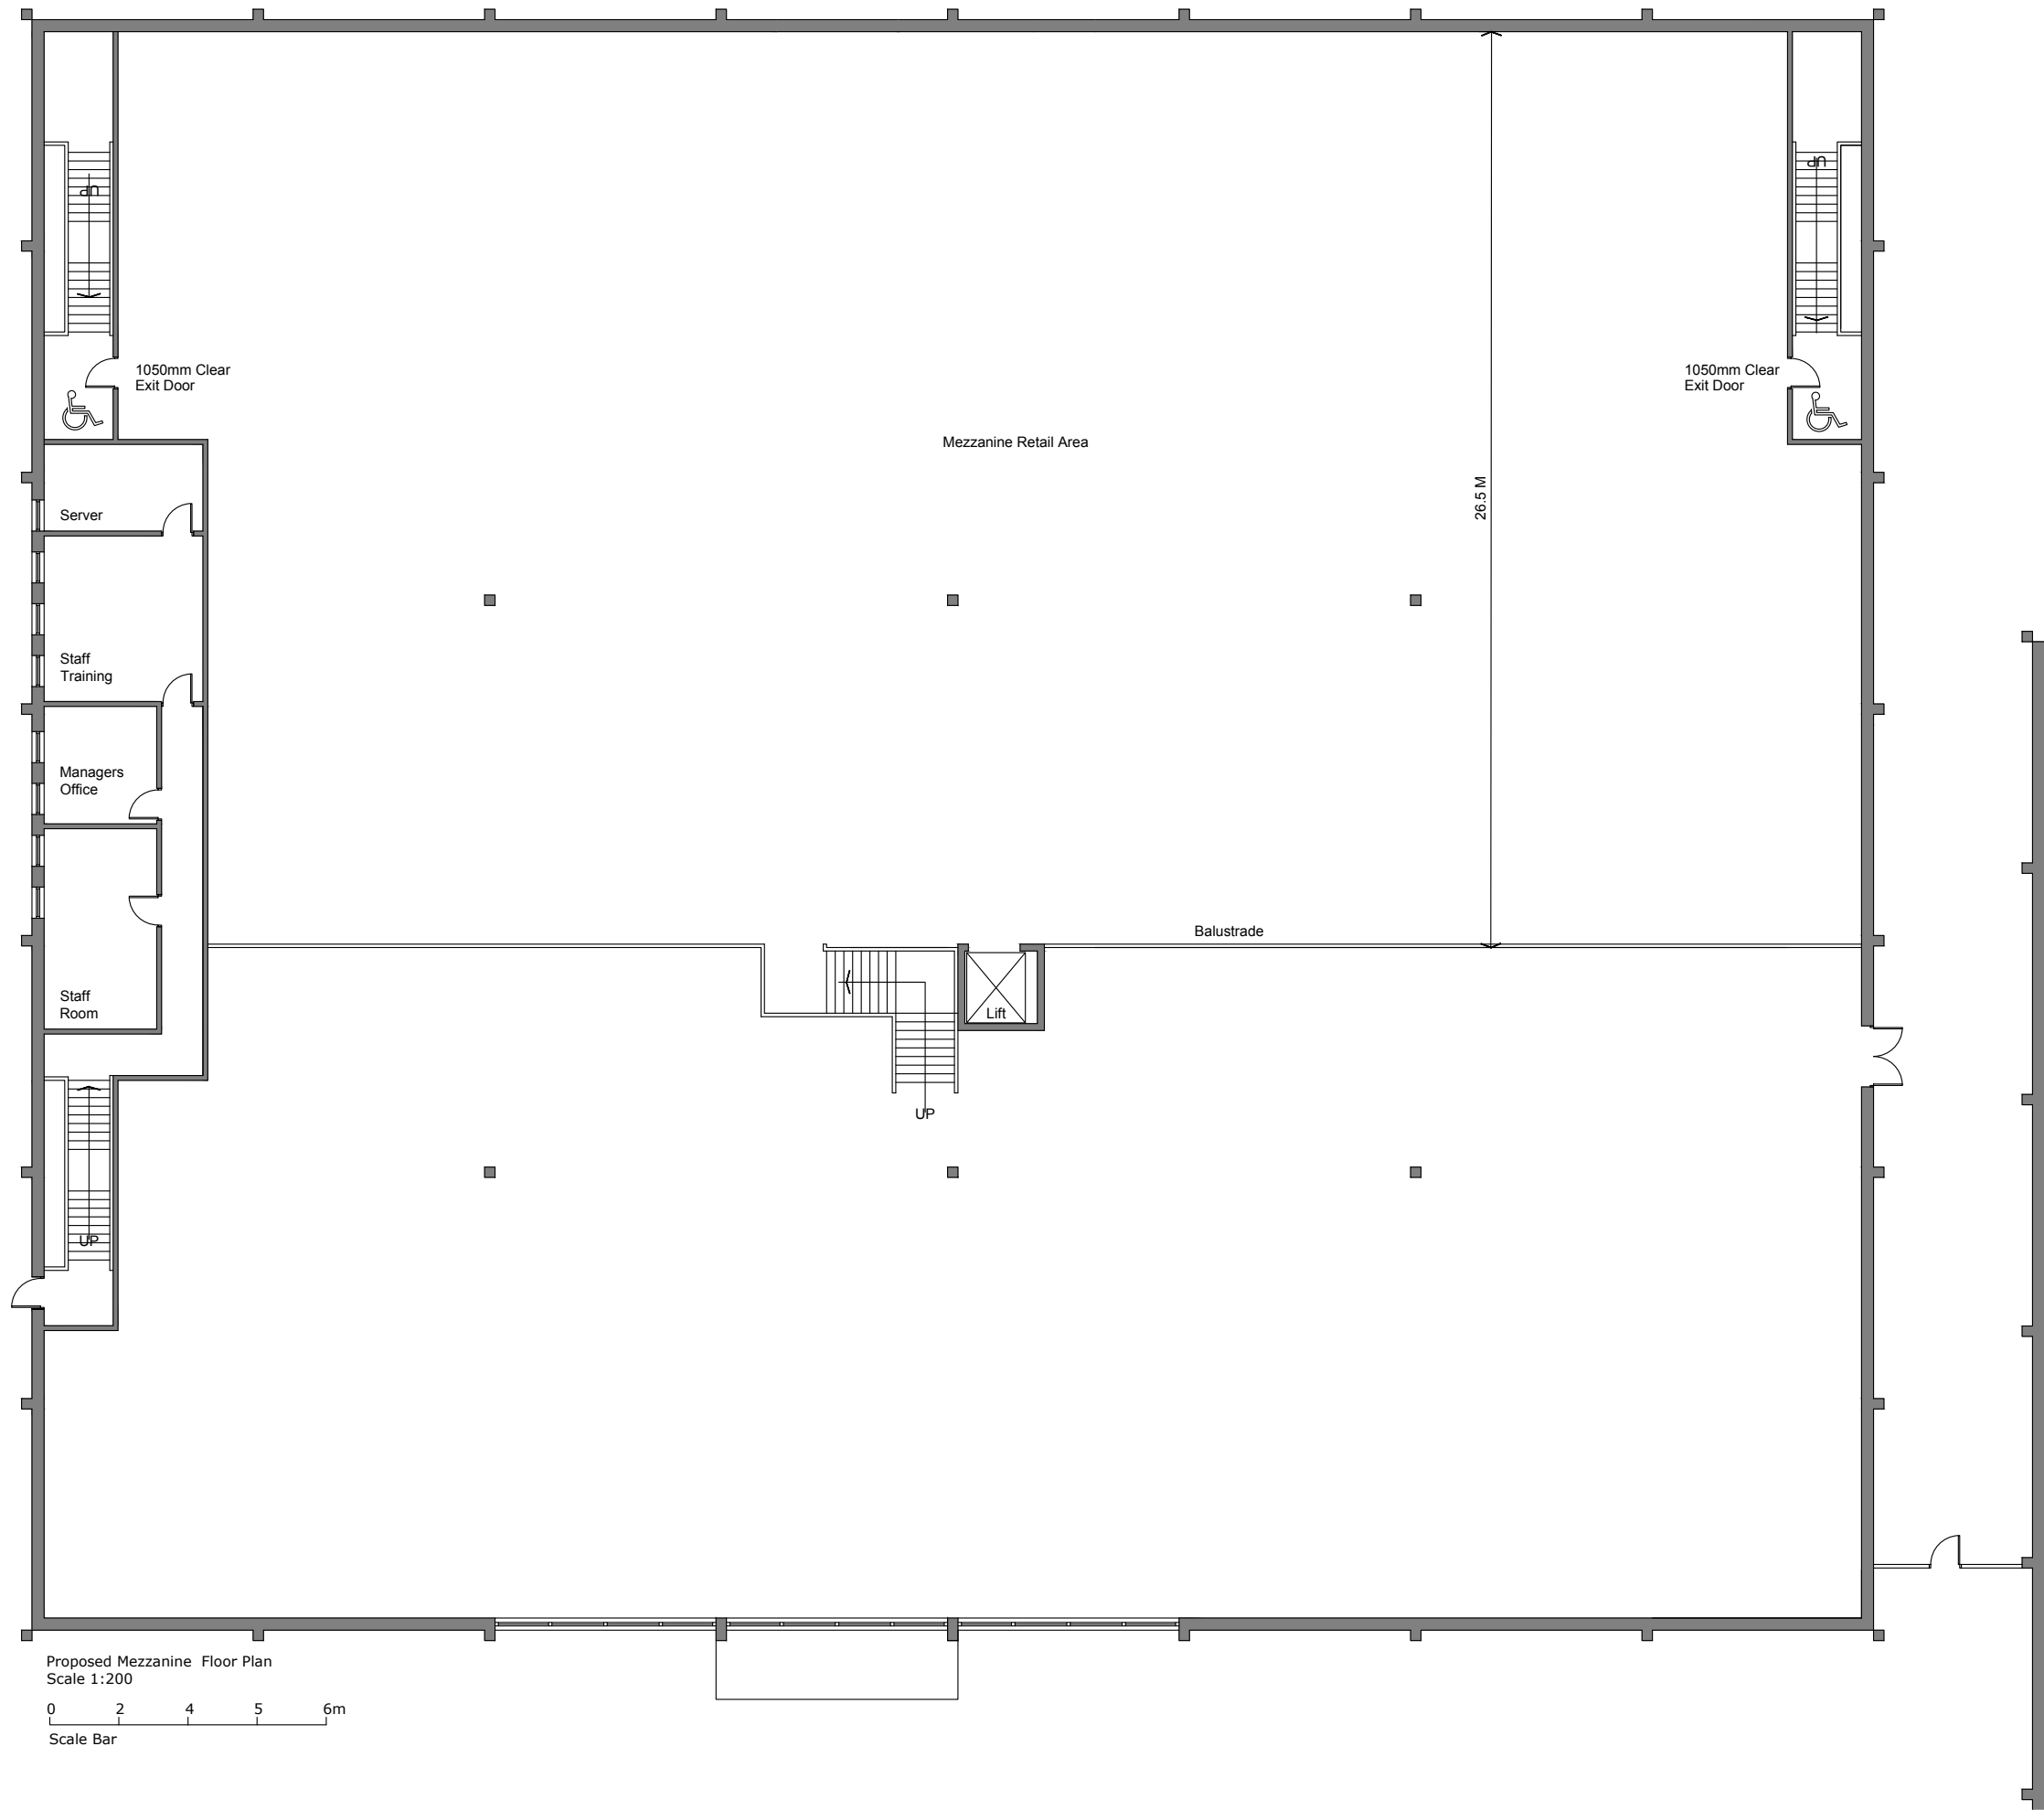

Revision A  
Mezzanine Floor Area  
15,000 Sq Ft 1393 Sq M

|   |                           |          |
|---|---------------------------|----------|
| <b>Brian Heap</b><br>Architectual Consultant<br>2 Hamilton Close<br>Powick<br>Worcester<br>WR2 4NH<br>Tel: (01905) 830000<br>E-Mail: brianheaparchitect@btconnect.com |                           |          |
| Project<br>Rustington Golf Centre<br>Angmering<br>West Sussex<br>B16 4NB                                                                                              |                           |          |
| Title<br>Retail Unit<br>Proposed Mezzanine<br>Floor Plan   |                           |          |
| Date<br>Feb 2017   | Scale<br>1:200@A3         |          |
| Drawn<br>BH/PH   | Dwg No.<br>16-160022-PL35 | Rev<br>A |