


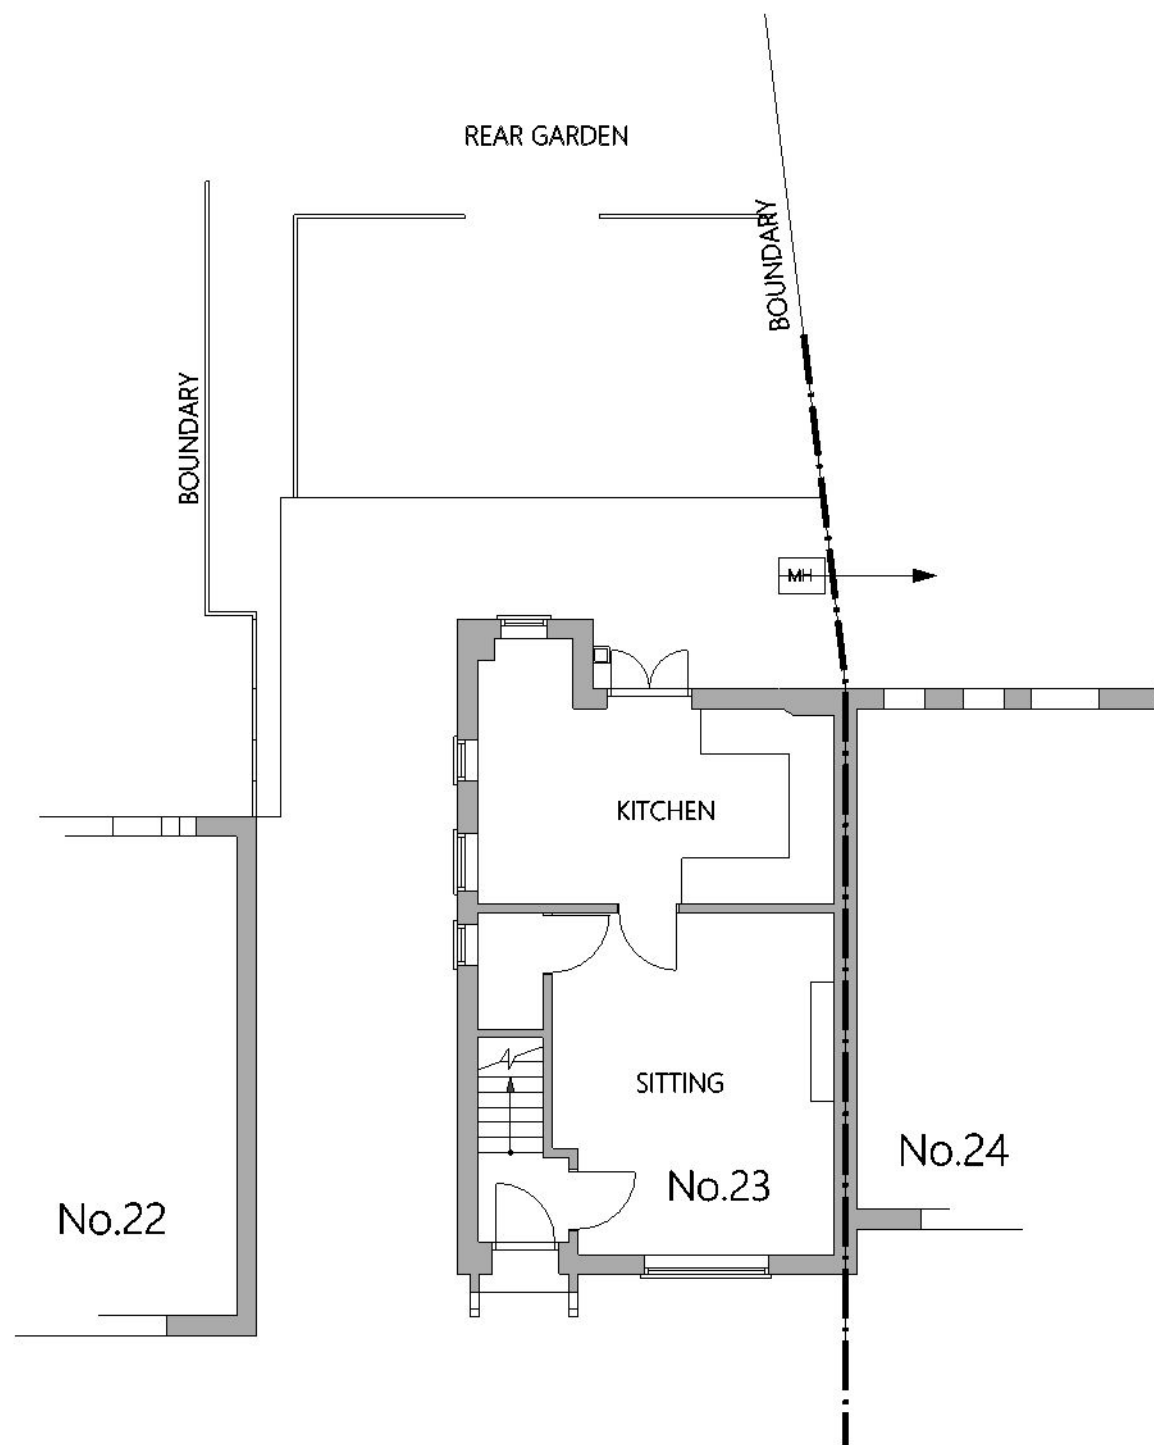
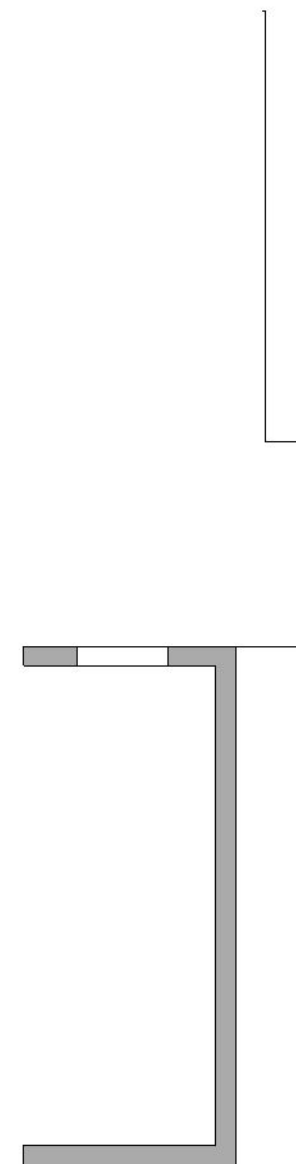


 

GROUND FLOOR PLAN

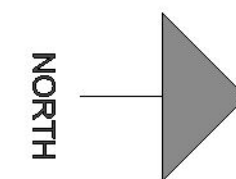

FIRST FLOOR PLAN

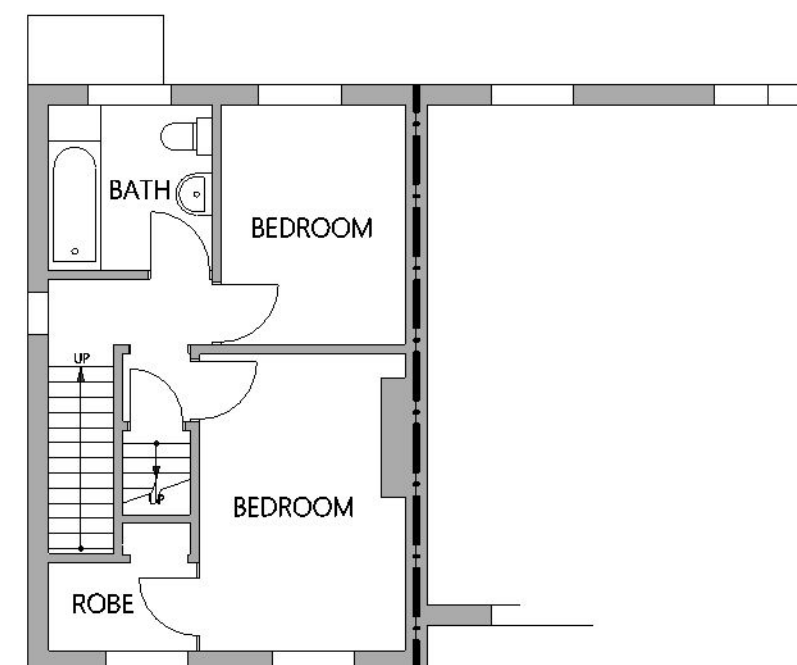

PETER ROBSON ARCHITECT Long Meadow, The Lane, Chichester, PO19 5PY Tel; 01243 780224 Mob; 07497 006277 Email; robsonarchitect@gmail.com	DRAWING TITLE: EXISTING PLANS		Scale; 1:100 @ A3	Drawing; 1615-11
	PROJECT; PROPOSED EXTENSION AT 23 ARUNDEL ROAD, ANGMERING		Date; APRIL 2018	Rev
	CLIENT; MR AND MRS STRUDWICK		PLANNING DRAWING ONLY	