




LOCATION PLAN 1:1000

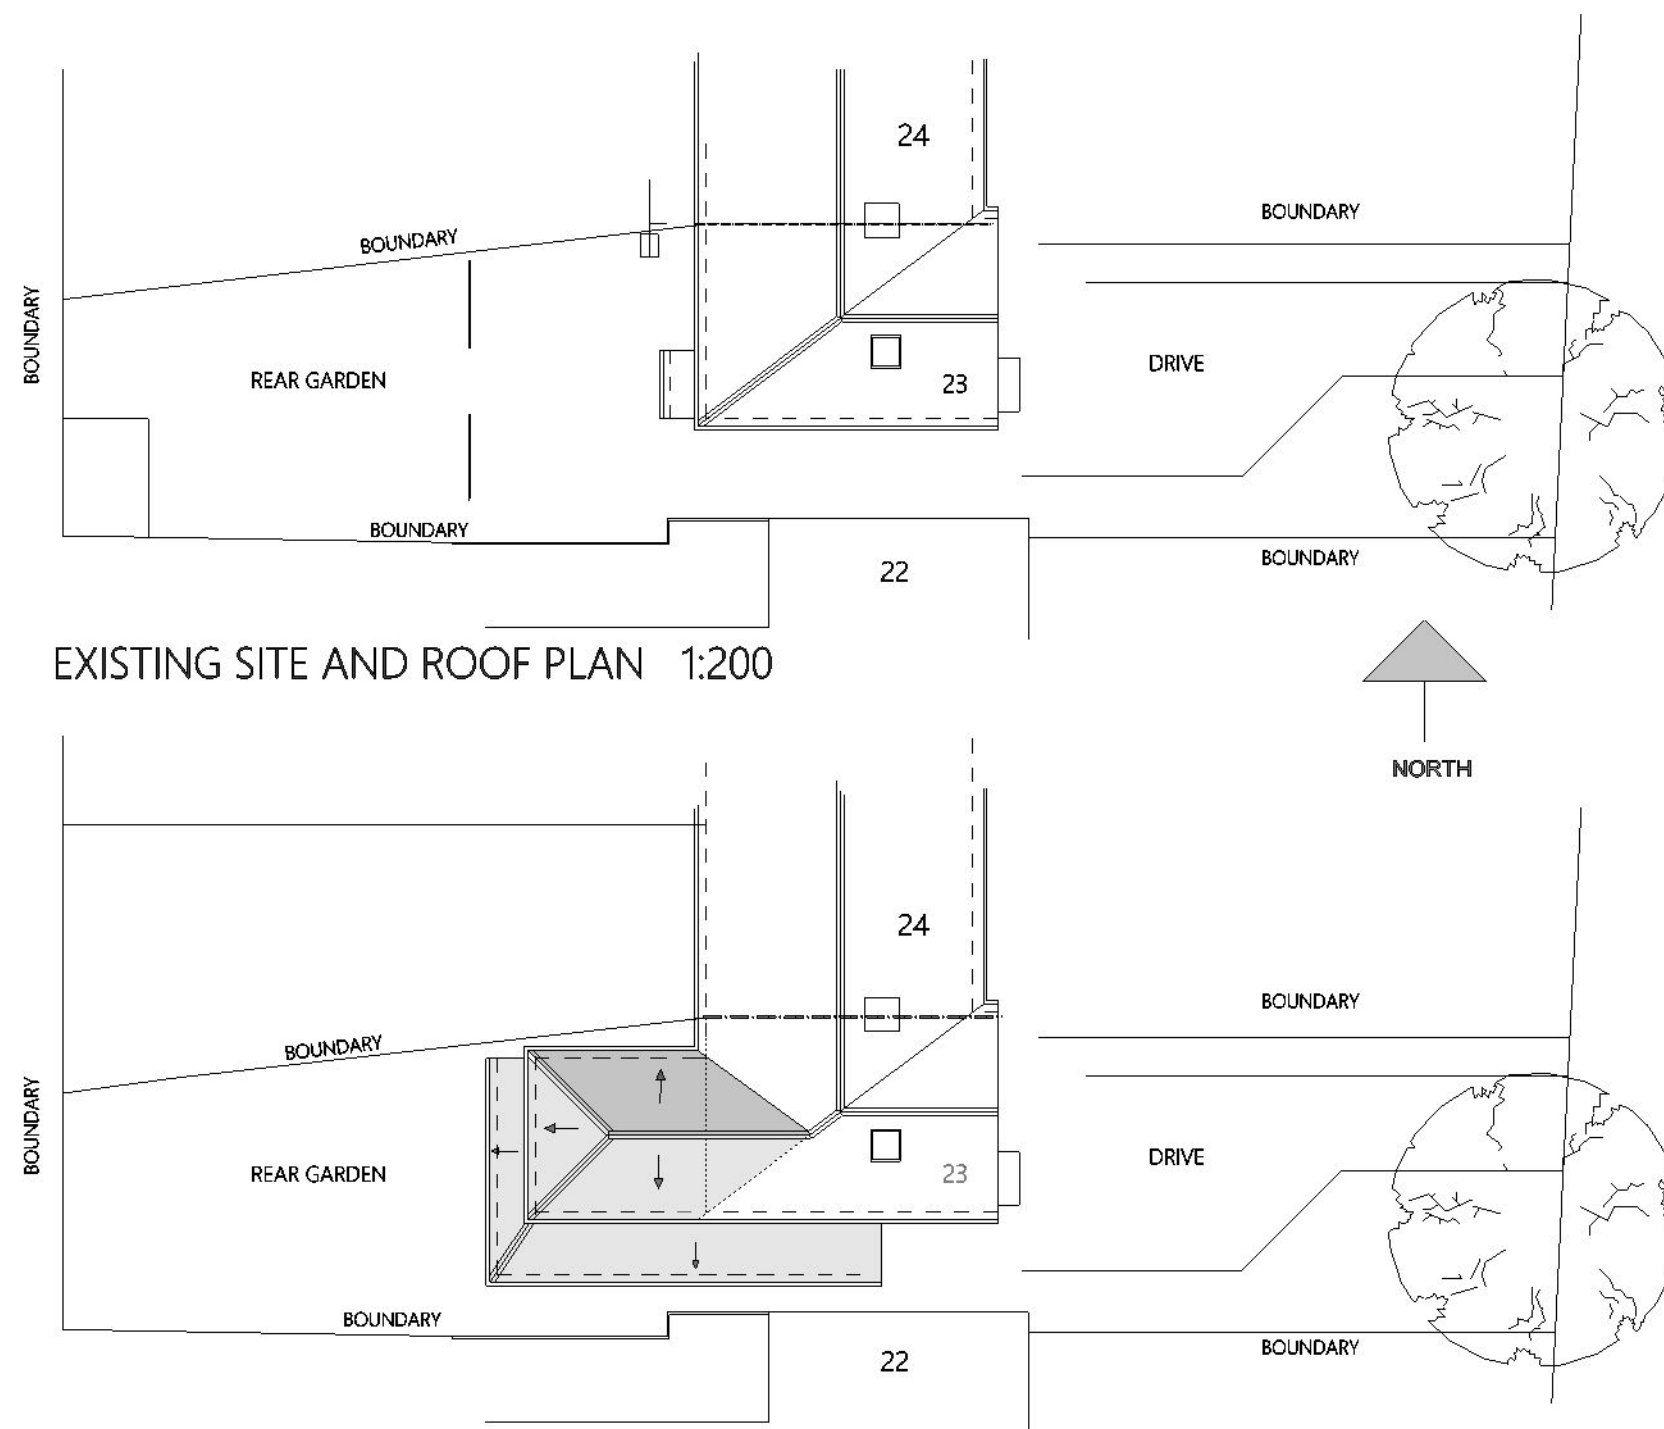

EXISTING SITE AND ROOF PLAN 1:200

PROPOSED SITE AND ROOF PLAN 1:200

PETER ROBSON ARCHITECT	Long Meadow, The Lane, Chichester, PO19 5PY	DRAWING TITLE; LOCATION PLAN, EXISTING SITE/ROOF PLAN PROPOSED SITE/ROOF PLAN	Drawing; 1615-10
	Tel; 01243 780224 Mob; 07497 006277	PROJECT; PROPOSED EXTENSION AT 23 ARUNDEL ROAD ANGMERING	Scale; AS SHOWN AT A3
	Email; robsonarchitect@gmail.com	CLIENT; MR AND MRS STRUDWICK	Date; MAY 2018
			PLANNING DRAWING ONLY