

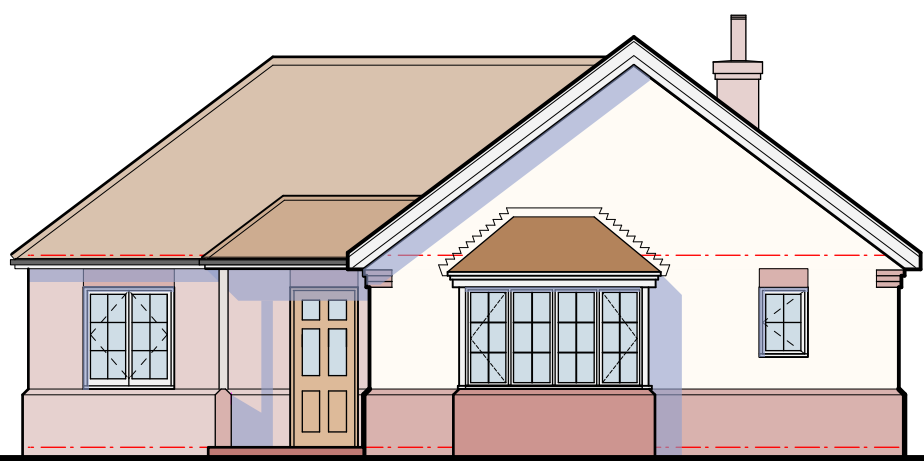


ELEVATIONS: 1/100
UNIT: 9

 


Front elevation

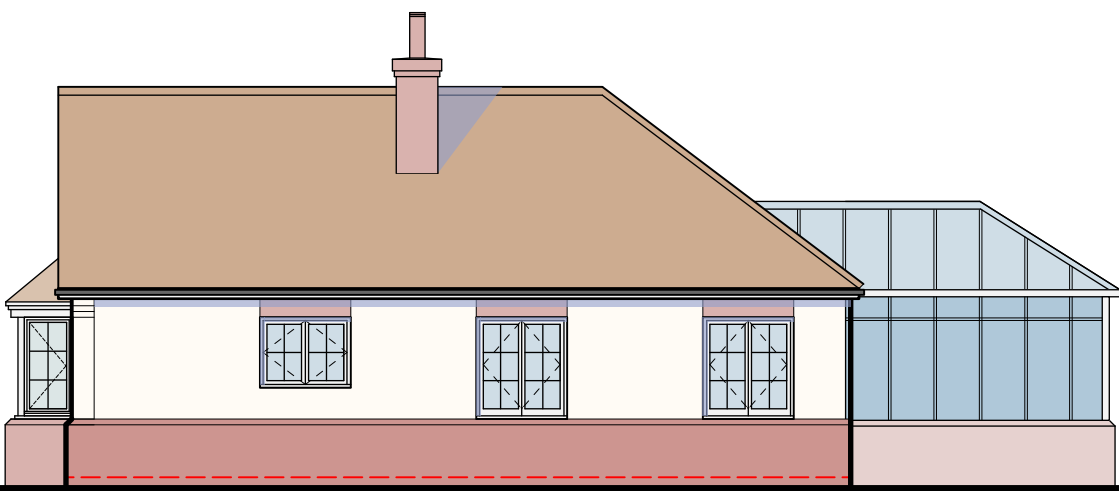

Side elevation

conservatory:
optional

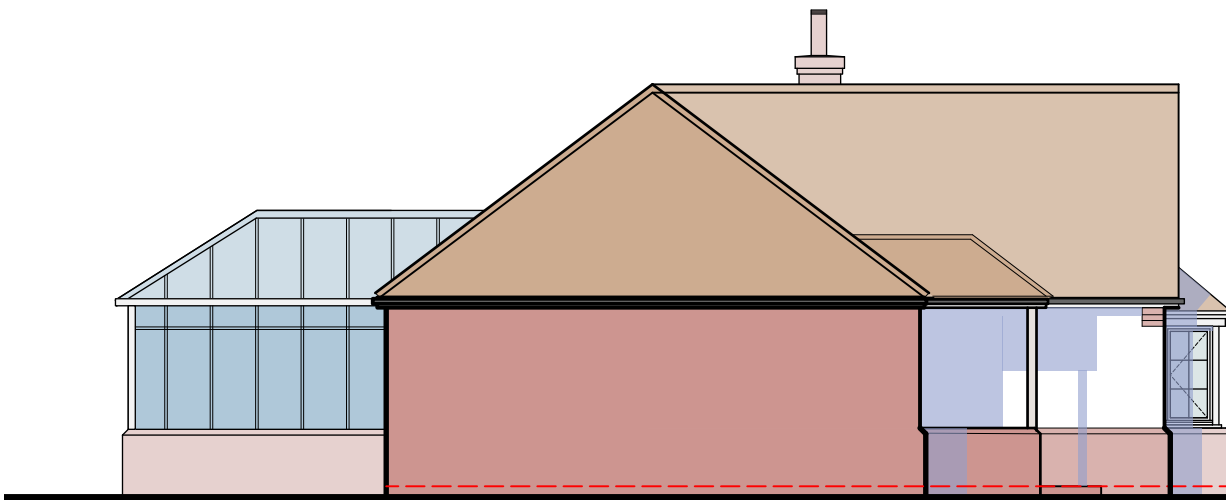


Side elevation





conservatory:
optional

Rear elevation


PLANS: 1/50
GROUND FLOOR PLAN

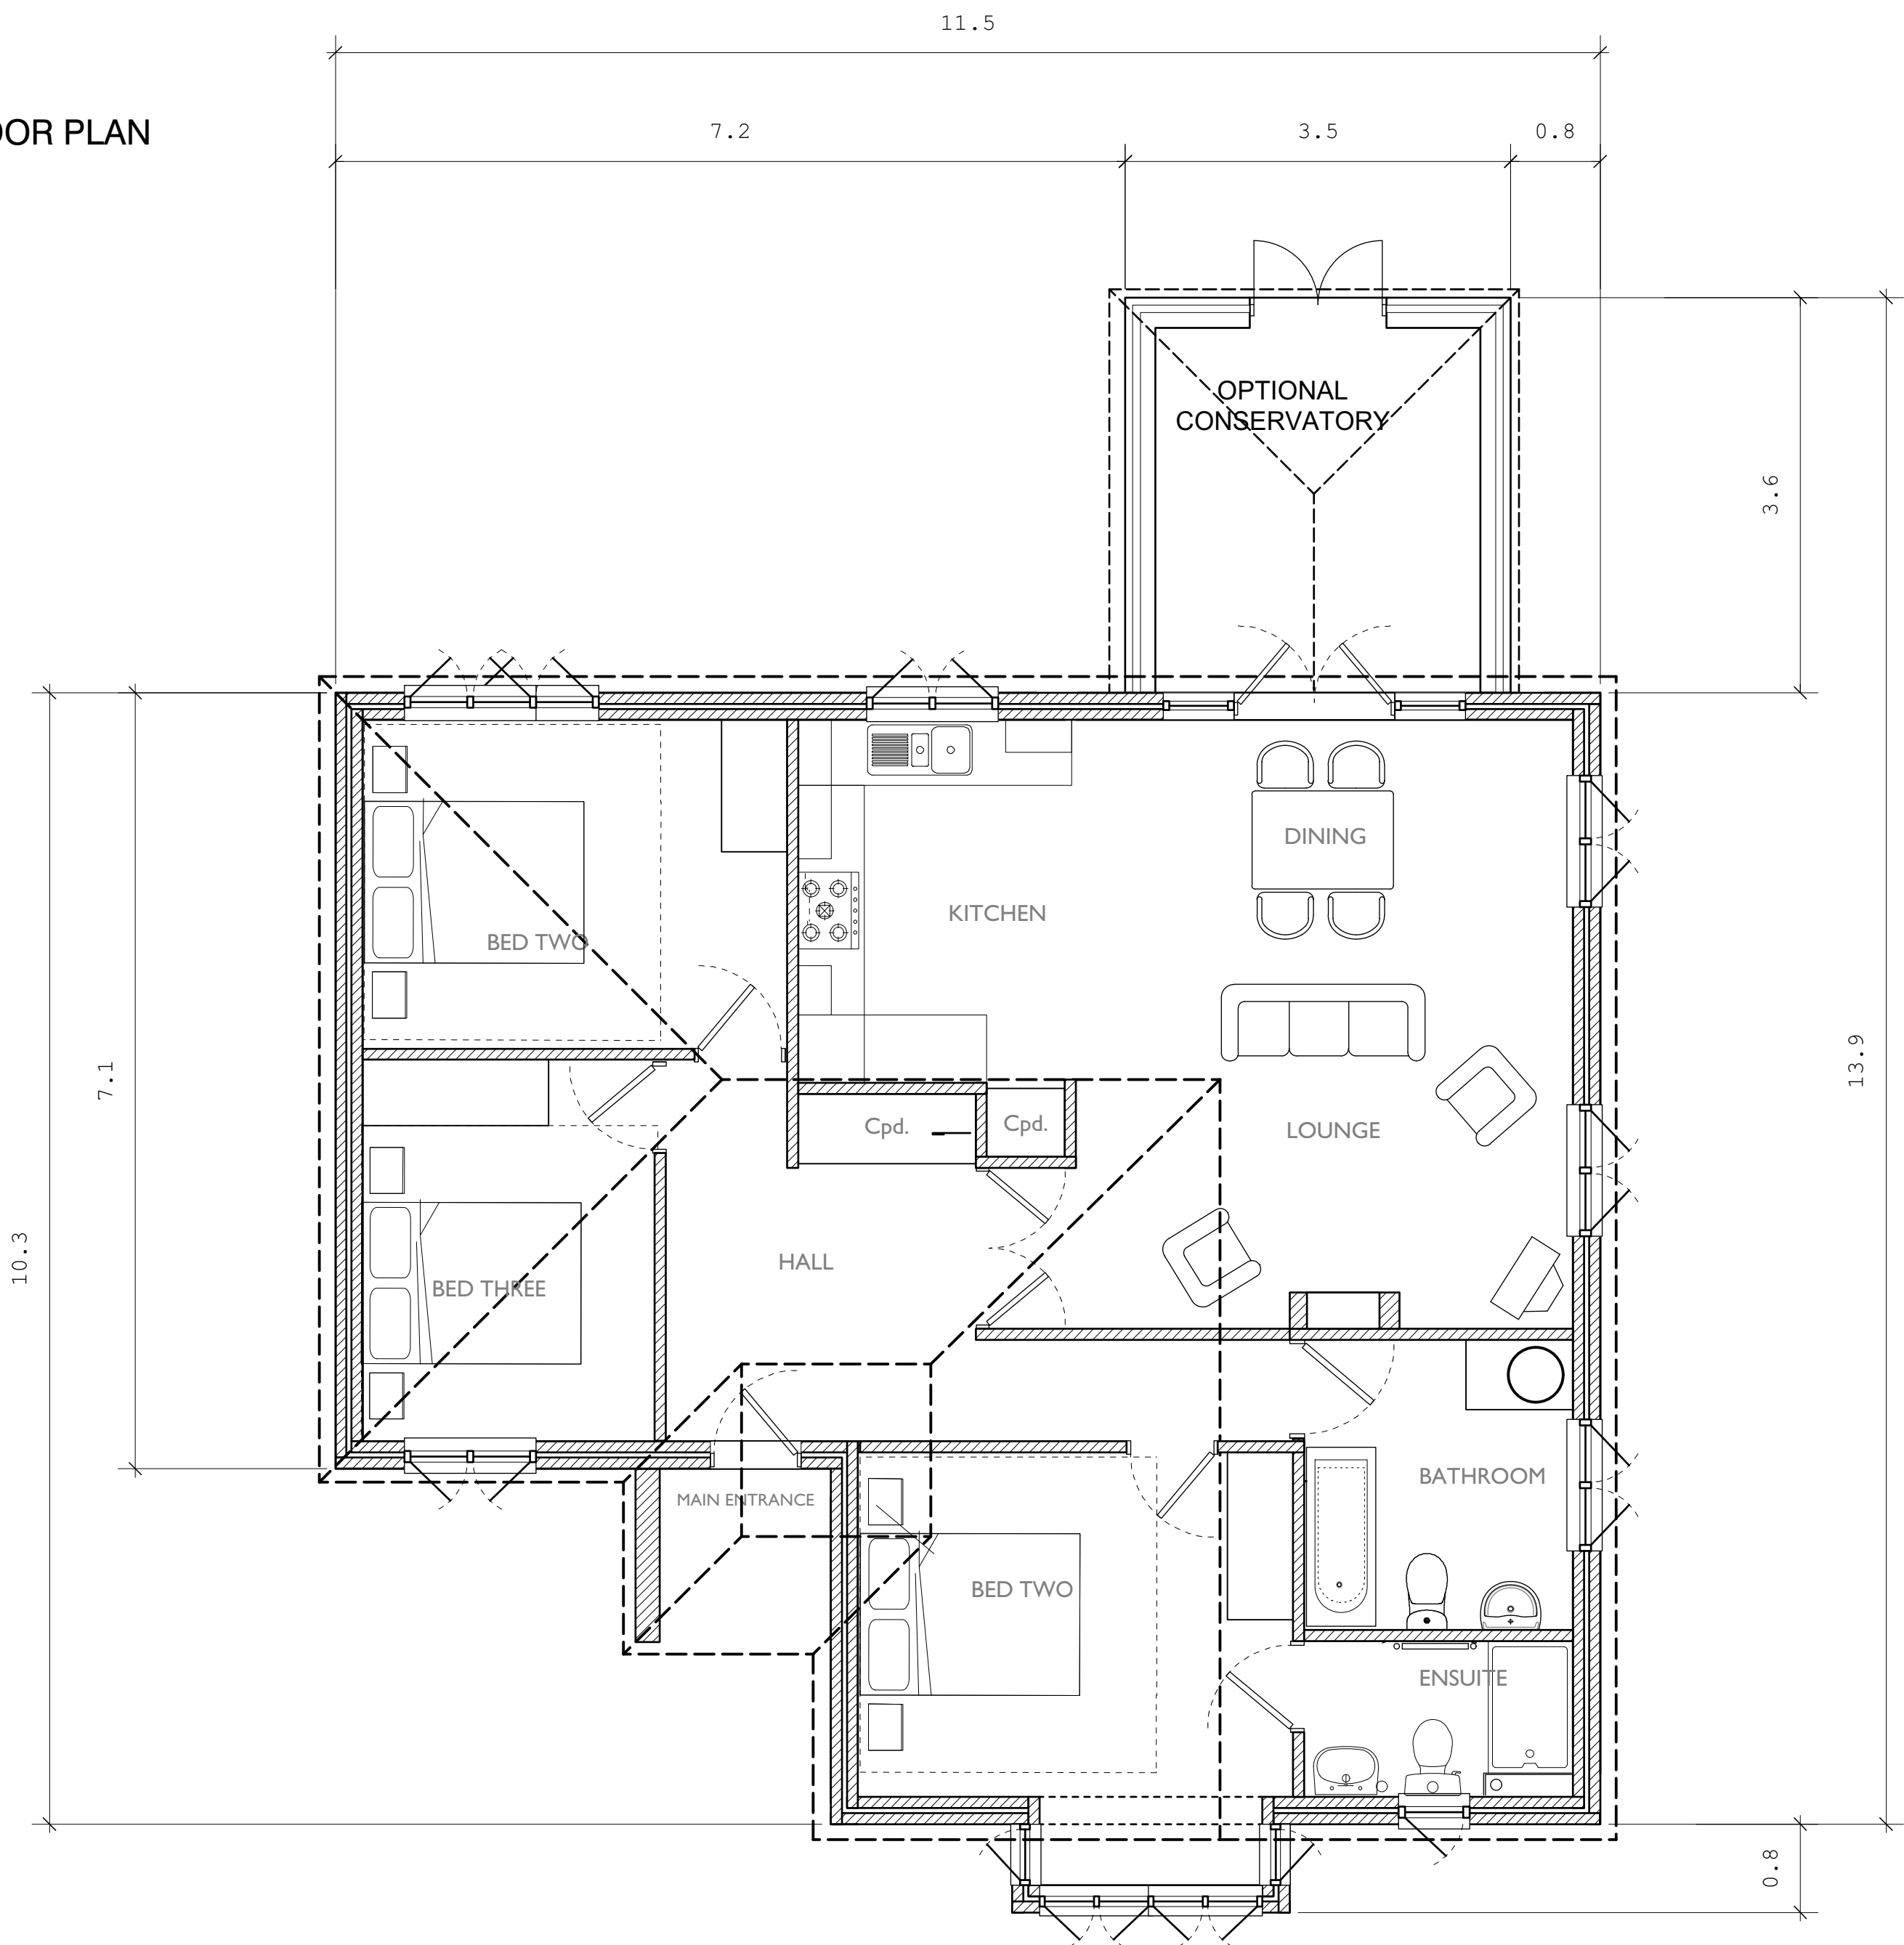


SUBSTATION: 1/100
PLAN + ELEVATIONS

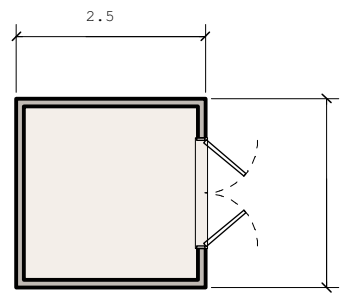 

PLAN

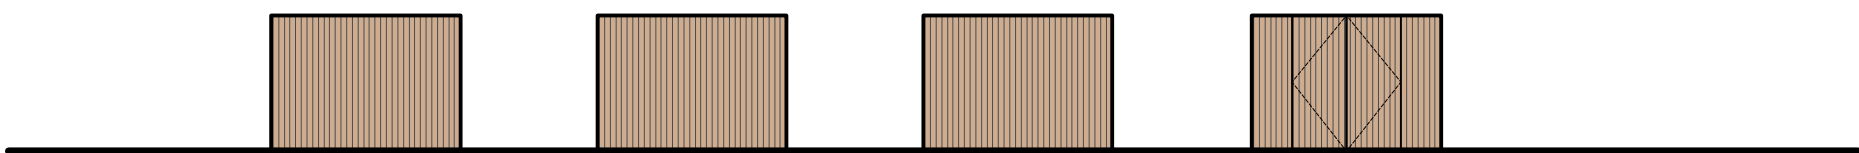

Rear elevation Side elevation Side elevation Front elevation

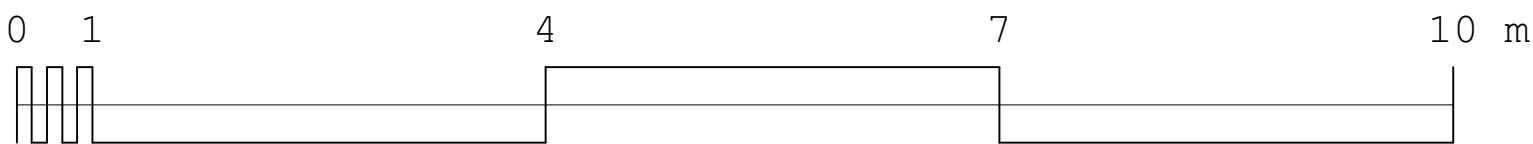

project + location:

New Place, Arundel Road, Angmering, BN16 4ET

client: Mouse Developing Ltd.

planning application

drawing number:

nb018104:05

drawing scale:

1/100 + 50 @A1

drawing name:

unit A + substation

nb:architects+

UNIT FIVE level four south

new england house, new england street

Brighton, East Sussex, BN1 4GH

1: +44(0)1273 609603

mail@nbarchitecture.com



This drawing is protected under
The Copyright, Designs and Patents Act 1988

THIS DRAWING IS TO BE READ IN CONJUNCTION
WITH ALL OTHER PROJECT, CONSULTANT +
SPECIALIST CONTRACTORS DOCUMENTATION
Do not scale, except for Planning purposes only.
Figured dimensions only are to be taken from this drawing. All
dimensions are to be checked on site before any work is put
in hand.

notes:

key:

MATERIALS SCHEDULE:
REFER TO NB018104/08: UNIT D

revisions:
FIRST ISSUE: