


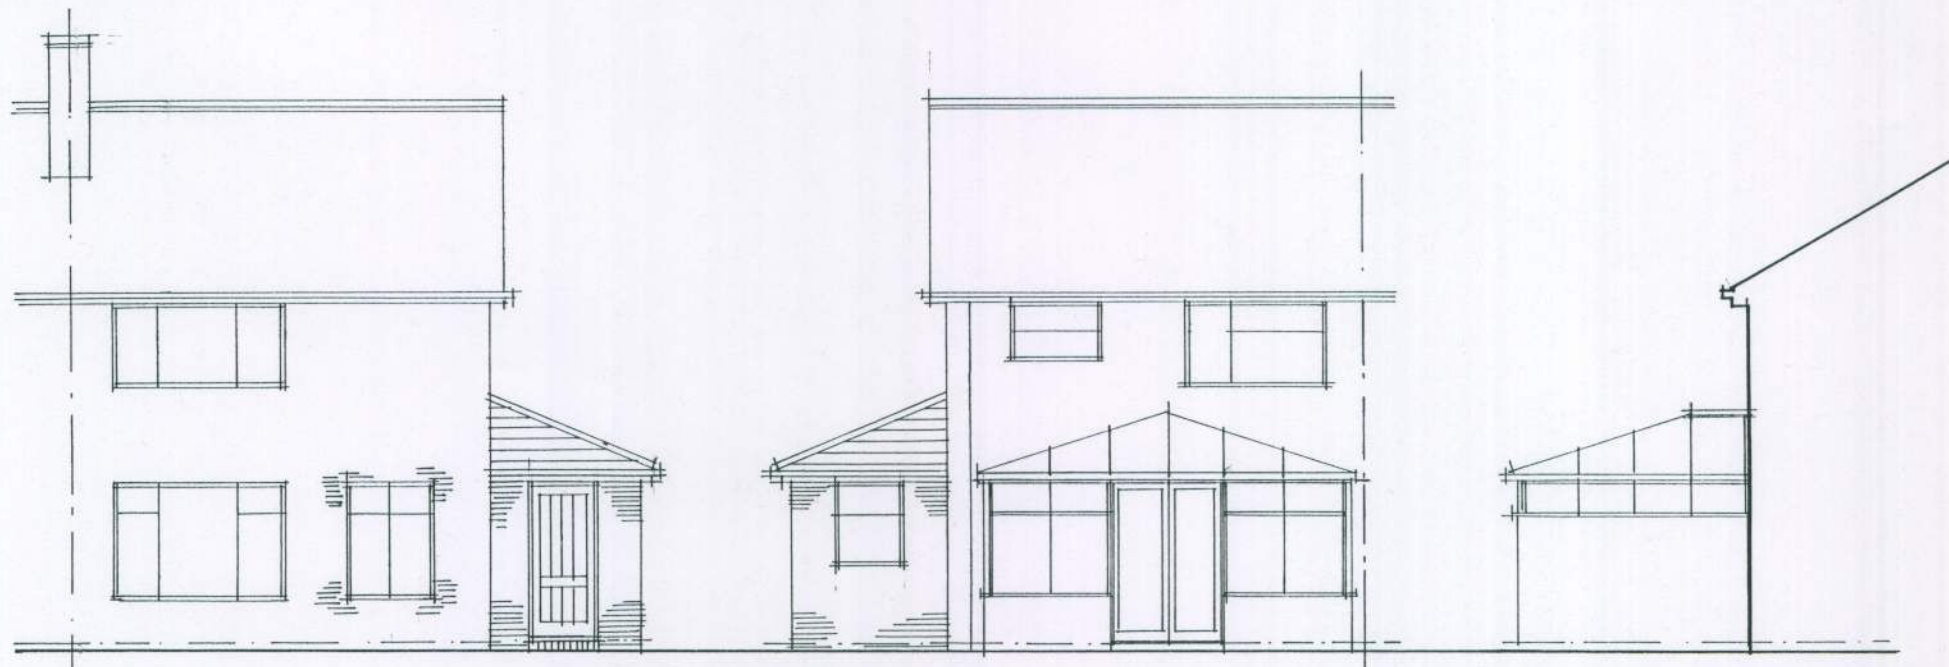


EAST [front] 1/100

WEST 1/100

SOUTH 1/100



NOTE

ALL FINISHES
TO MATCH EXISTING

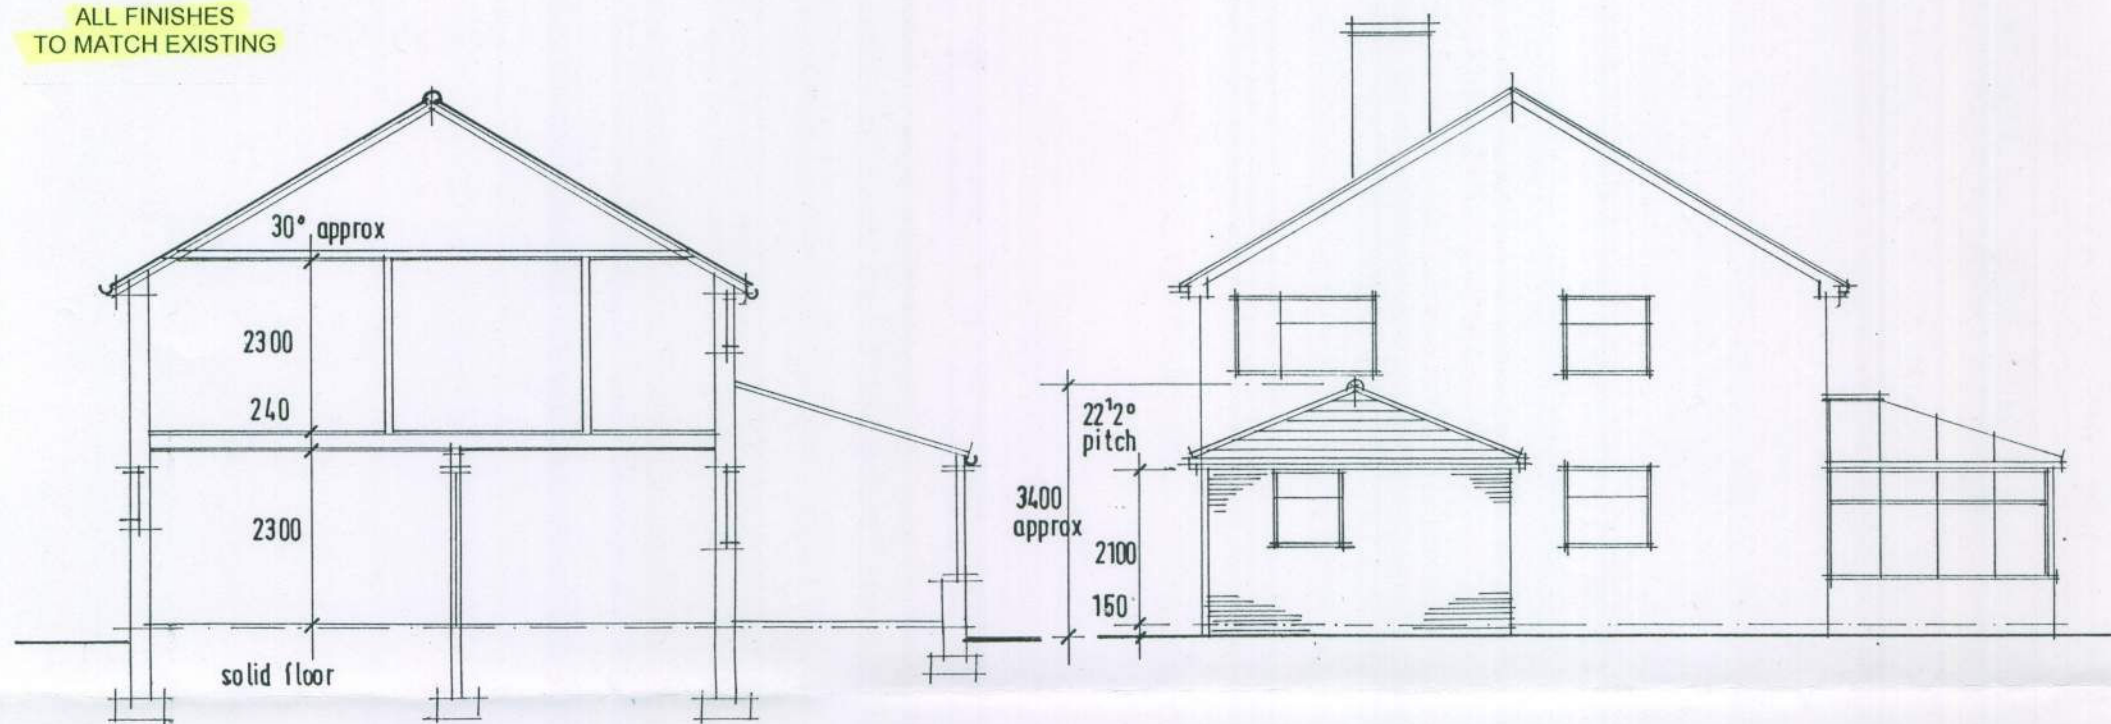


SECTION A A 1/100

NORTH 1/100

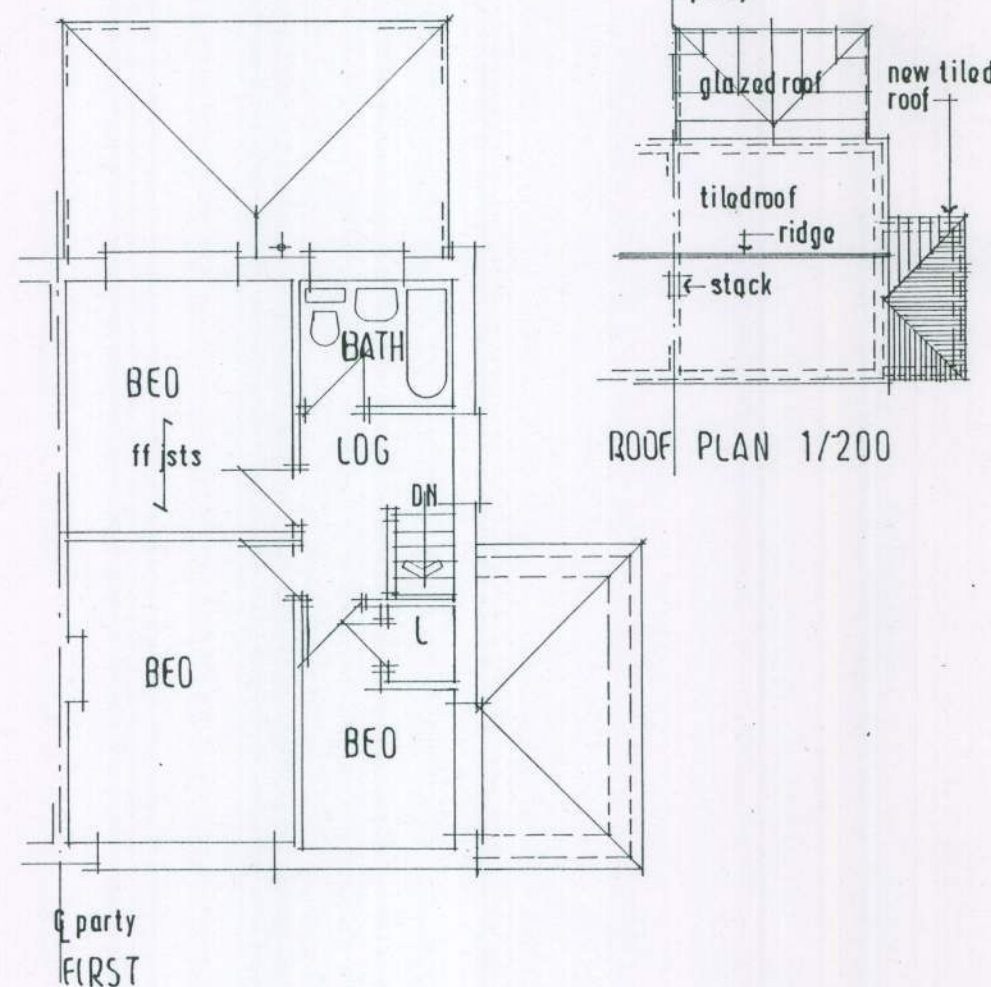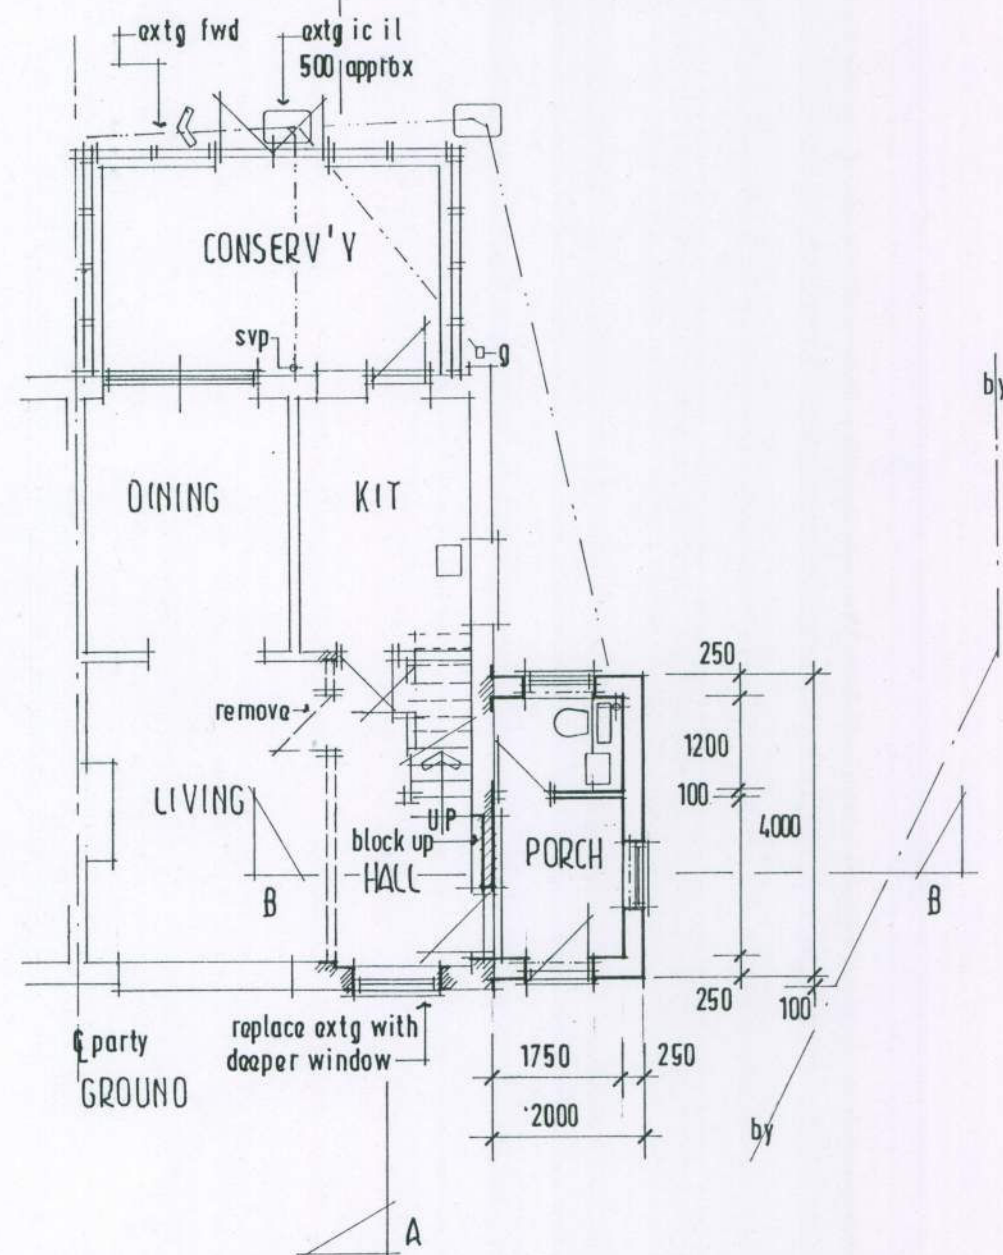


ROOF PLAN 1/200


FIRST

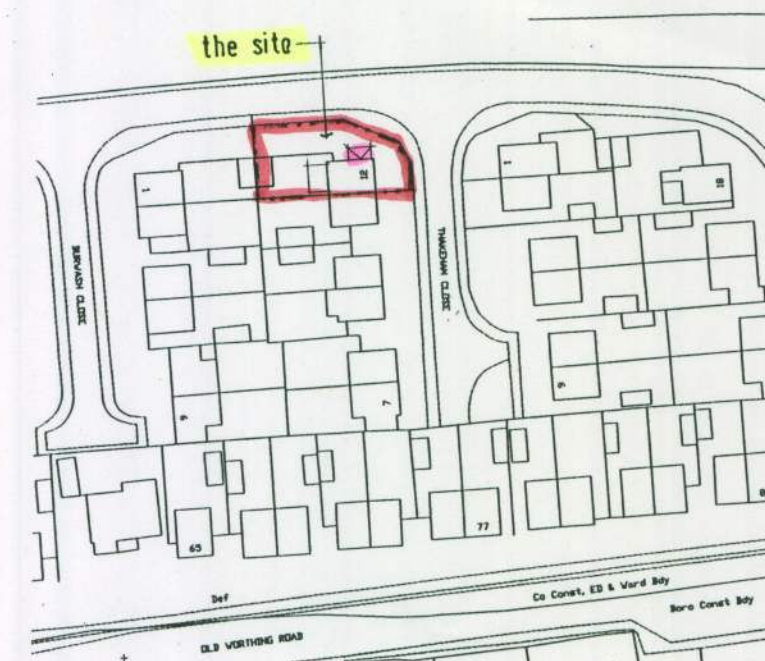

LOCATION 1/1250

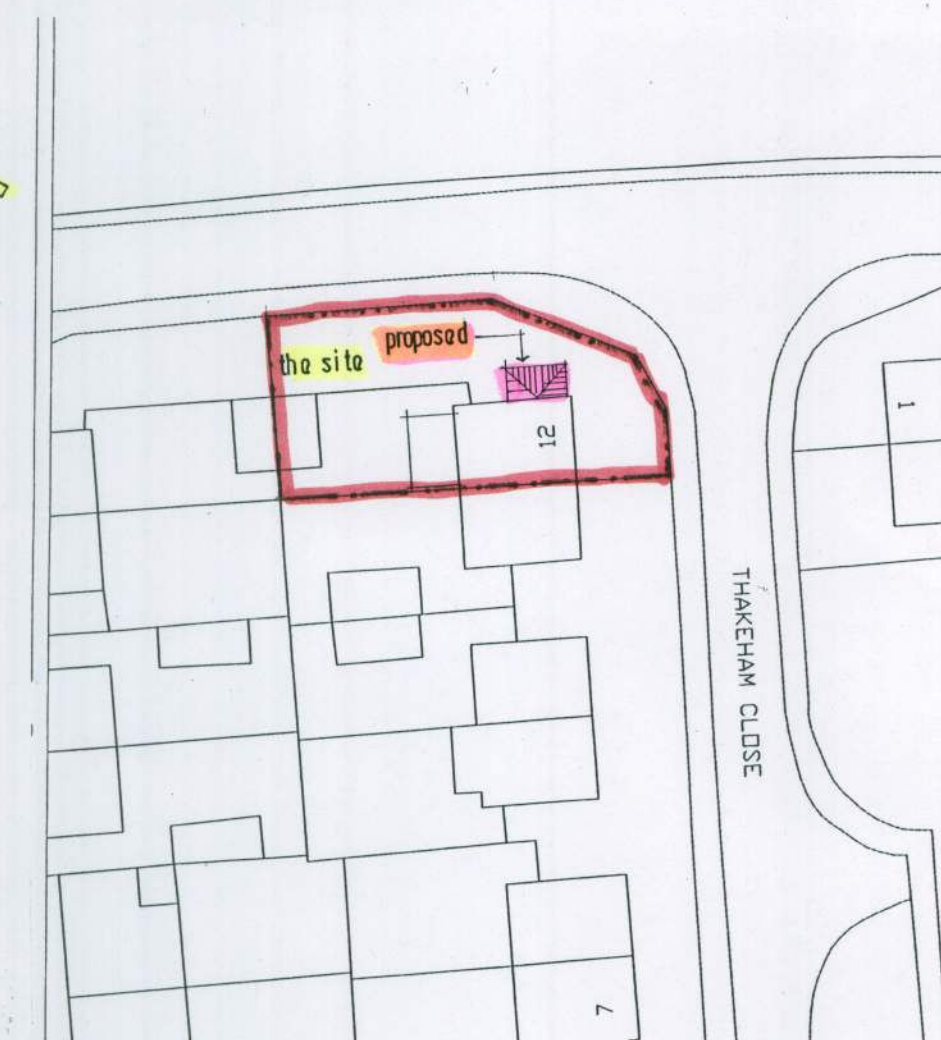

BLOCK PLAN 1/500

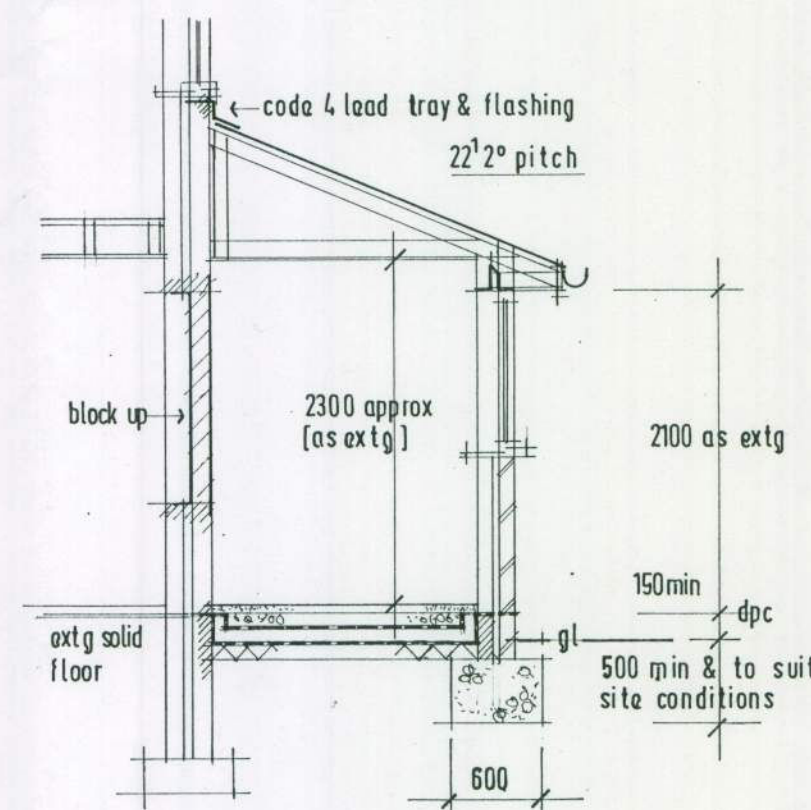

SECTION B: B 1/50

TREVOR E. UNSTED LTD

R.B.S. HOUSE • 59-61 SEA LAKE • RUSTINGTON • WEST SUSSEX • BN16 2RQ Tel: 01903 859090

Client: MR & MRS N. MITCHELL

Project: PROPOSED PORCH; 12, THAKEHAM CLOSE;
EAST PRESTON;
W/SUSSEX; BN16 1 OR;

Drawing: PROPOSED

Scale: AS SHOWN

Drawing No.:

Date: JUNE 2010

10/3734/1

Drawn: tu

Revisions:

Copyright:

The contractor must check all dimensions and levels on site and no dimensions are to be scaled from drawings.

It is the contractor's responsibility to ensure compliance with all statutory authority requirements, carry out works with total regard to existing and retained structure. Works and materials to latest CP/BS.

Drawing to be read in strict accordance with engineer's information where applicable.

All structural timber C16 unless otherwise noted. All structural and external timber pressure impregnated with preservative, cut ends site swabbed with Cuprinol or similar treatment.

Local authority to witness satisfactory test on all new and affected foul/storm drainage.