



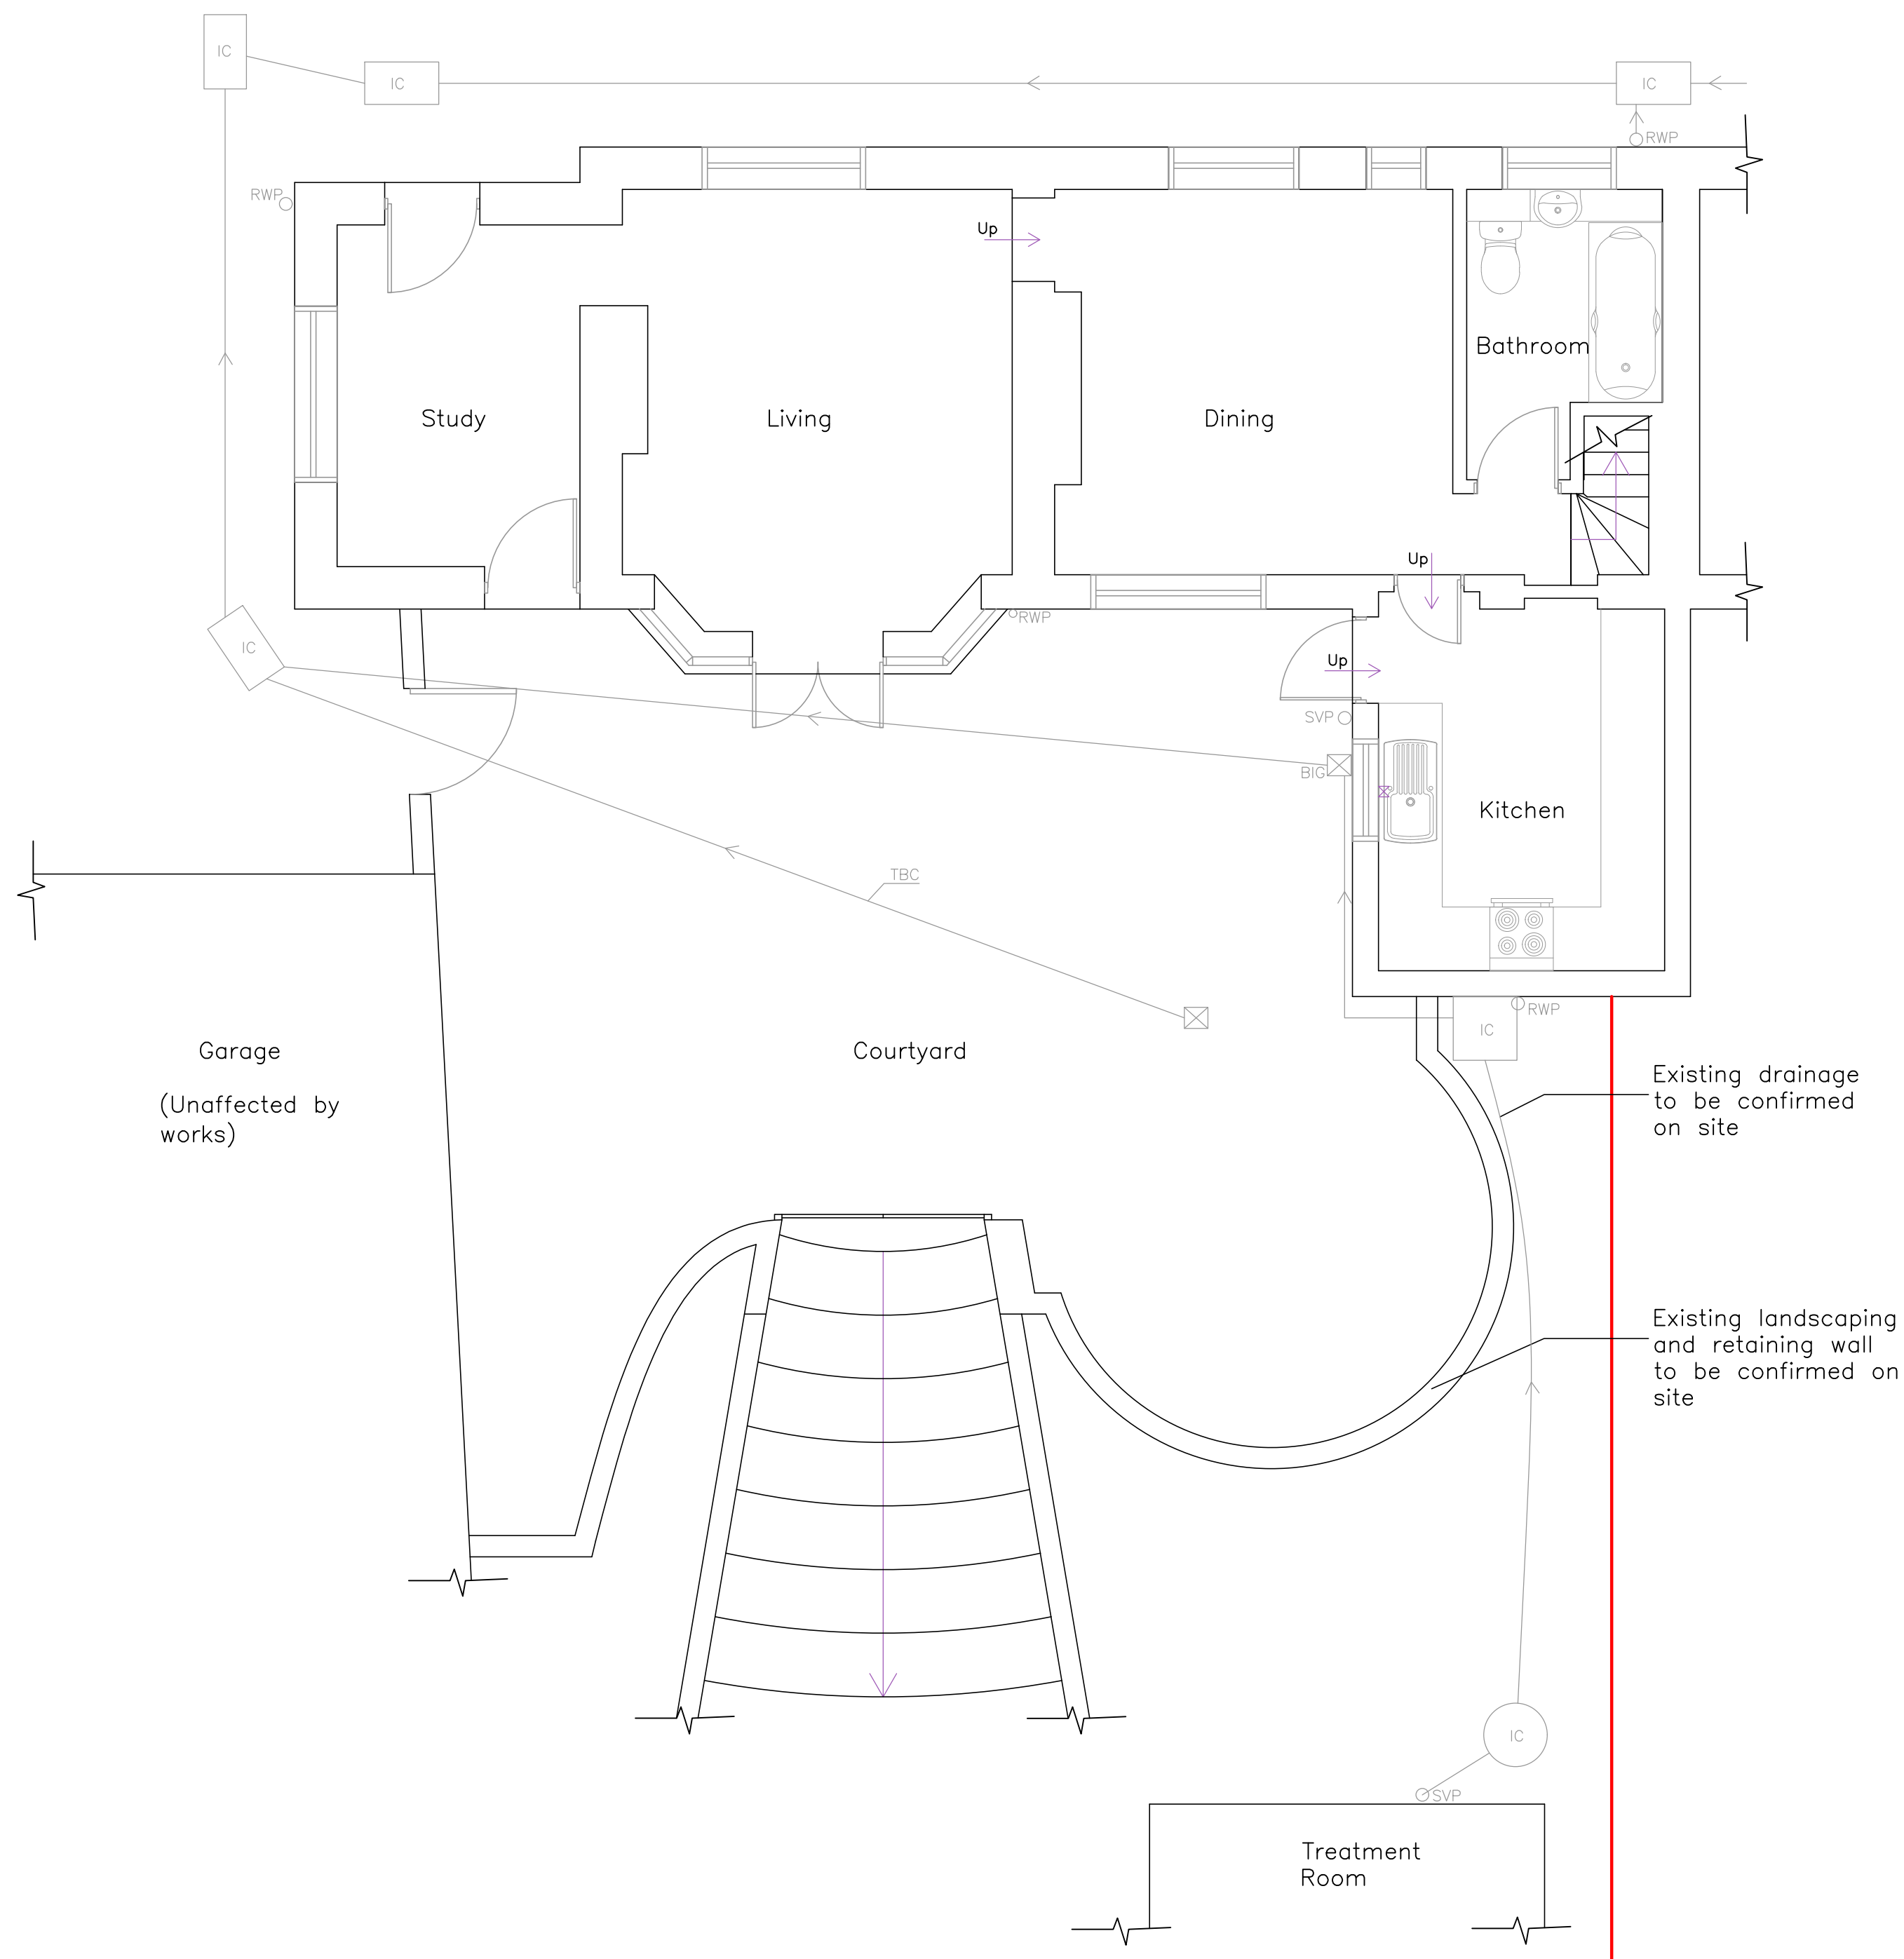


GROUND FLOOR PLAN

EXISTING FLOOR PLANS 1:50

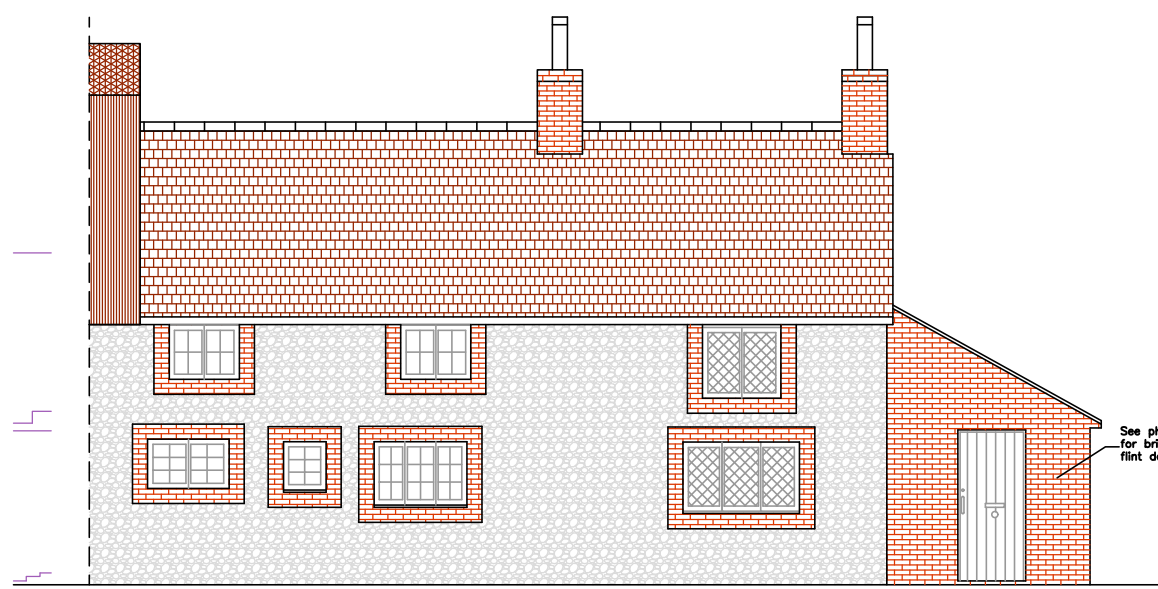


FRONT ELEVATION  
WEST


EXISTING ELEVATIONS 1:100

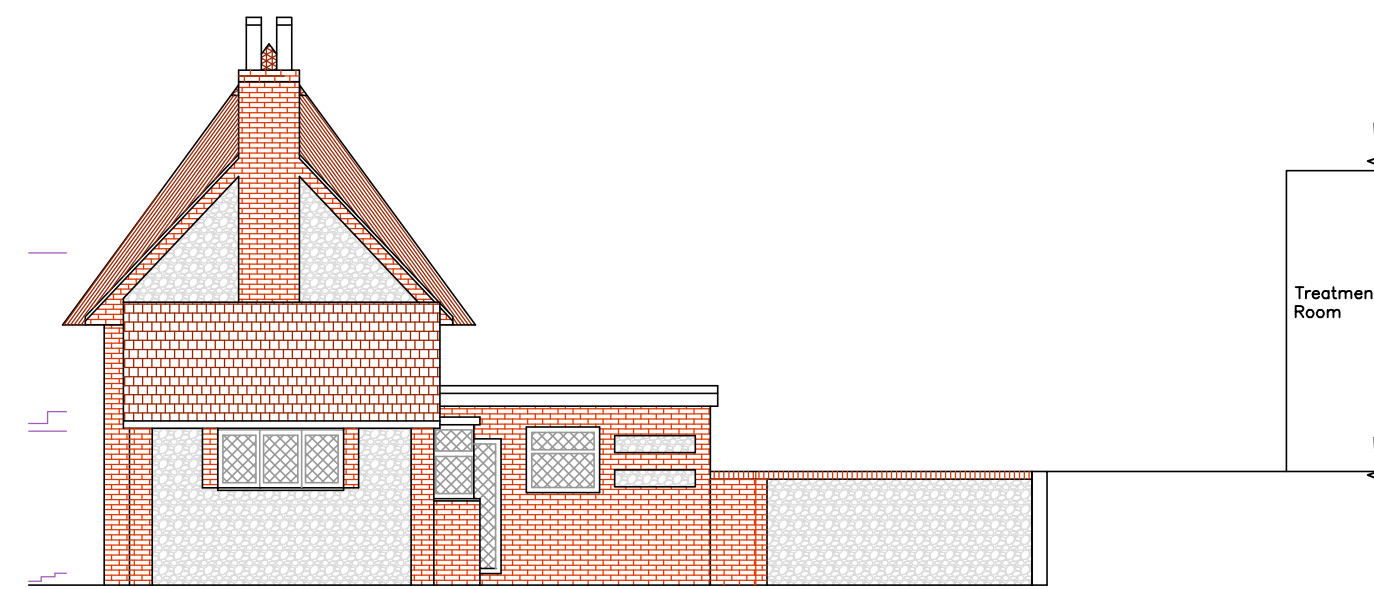


SIDE ELEVATION  
SOUTH

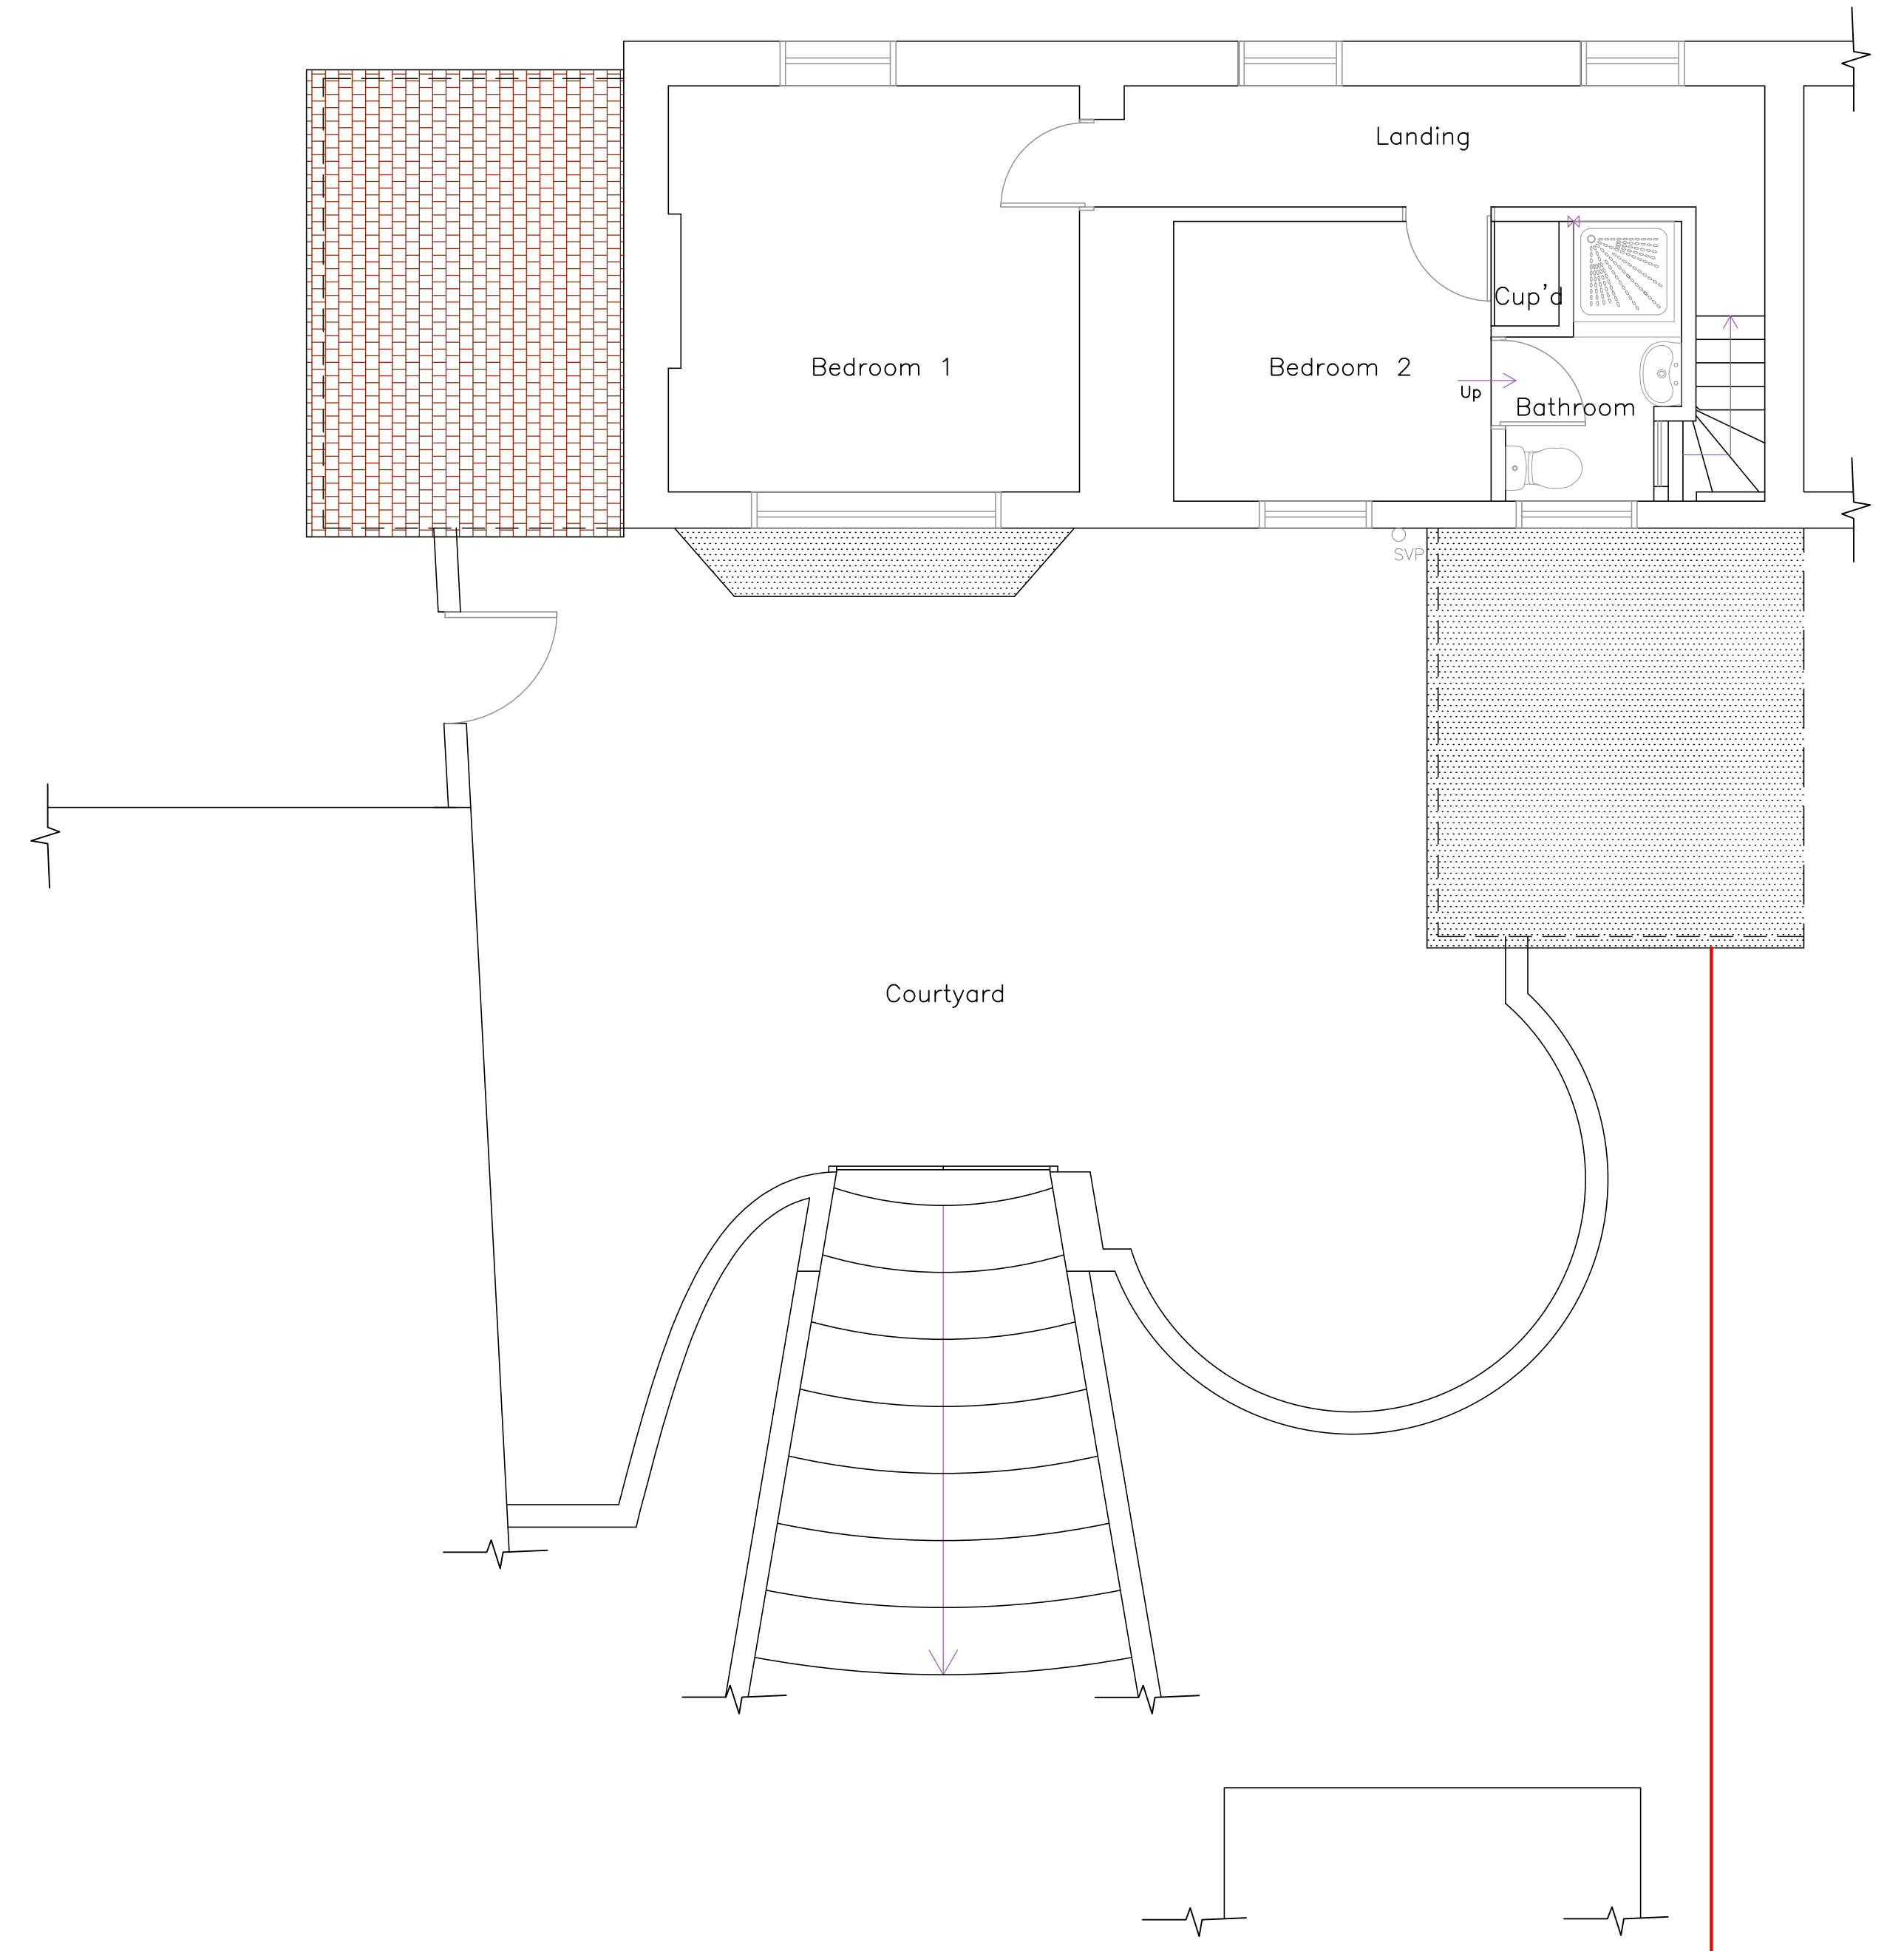


FIRST FLOOR PLAN

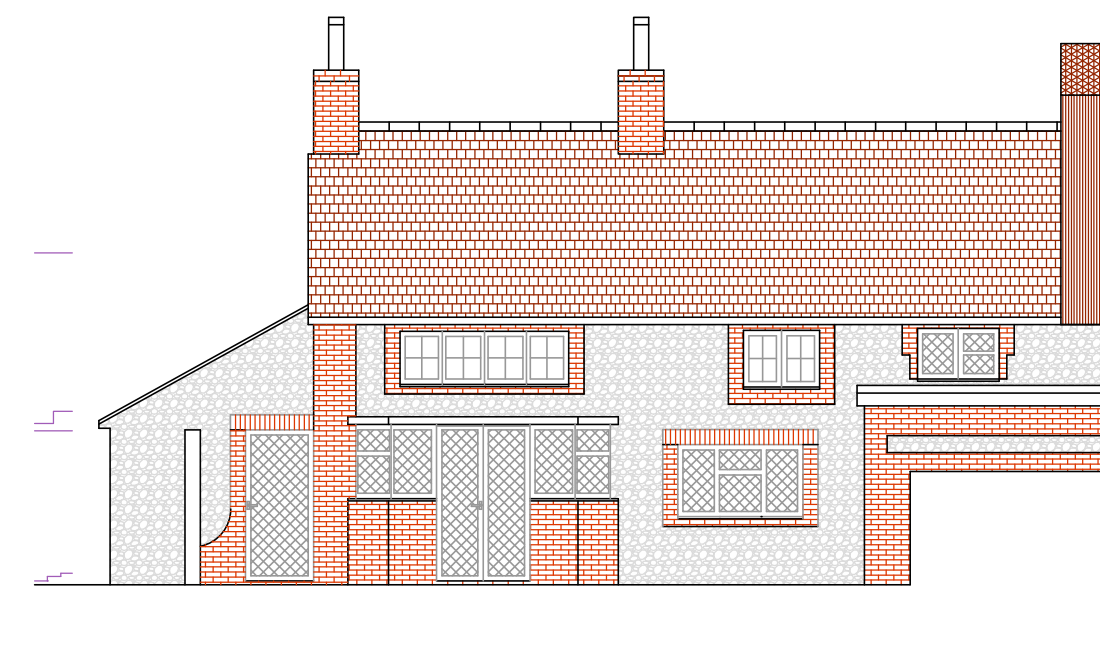

REAR ELEVATION  
EAST

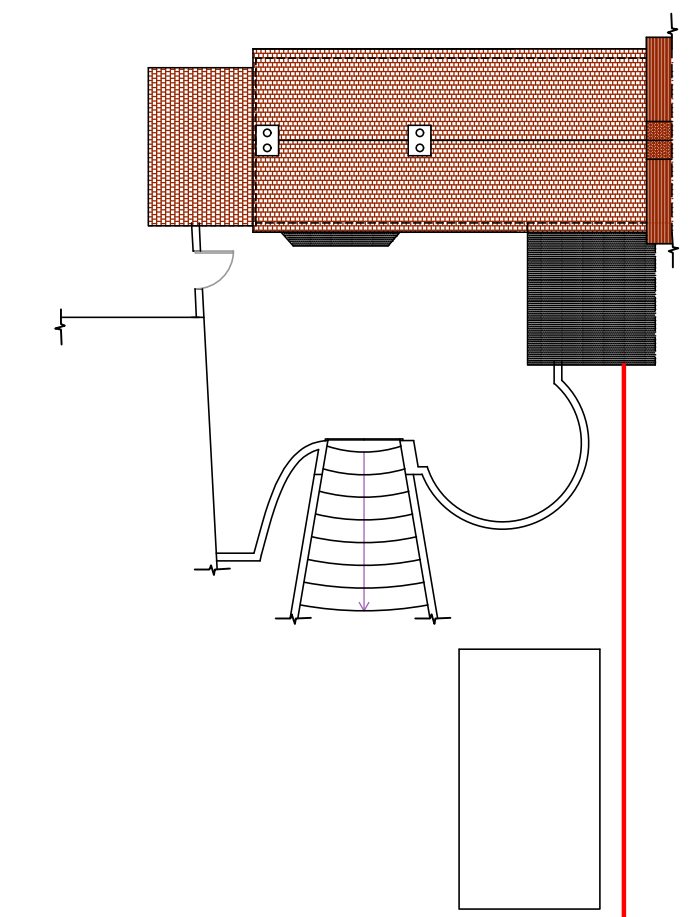

EXISTING ROOF PLAN 1:200

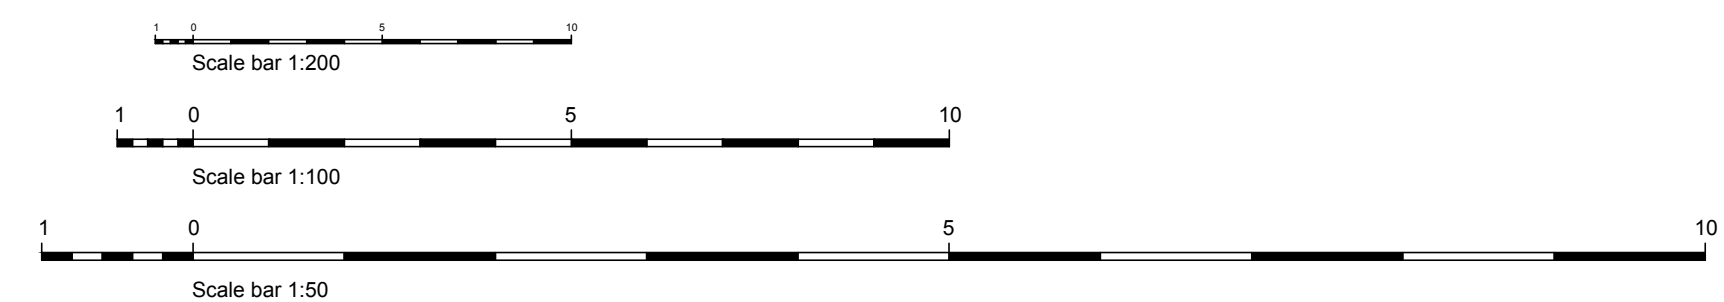

All dimensions to be checked on site prior to commencement of work, except for planning purposes.  
This drawing is the copyright of  
**CALDOTECH LTD**  
and may not be copied, altered or reproduced  
in any way without written authority.

**CALDOTECH LTD**  
11 THE PARADE  
WILLOWHAYNE CRESCENT  
EAST PRESTON  
WEST SUSSEX  
BN16 1NS Telephone  
01903 859176

EXISTING FLOOR PLANS, ELEVATIONS &  
ROOF PLAN  
The Old Cottage  
Station Road  
Angmering West Sussex  
BN16 4HY

|                |                              |
|----------------|------------------------------|
| CLIENT         | Mr & Mrs Hinde               |
| RT             | Amendments at client request |
| Issue          | Details                      |
| SCALE          | AS SHOWN on A1               |
| DATE           | 04/07/16                     |
| DRAWING NUMBER | 15264/01R1                   |