



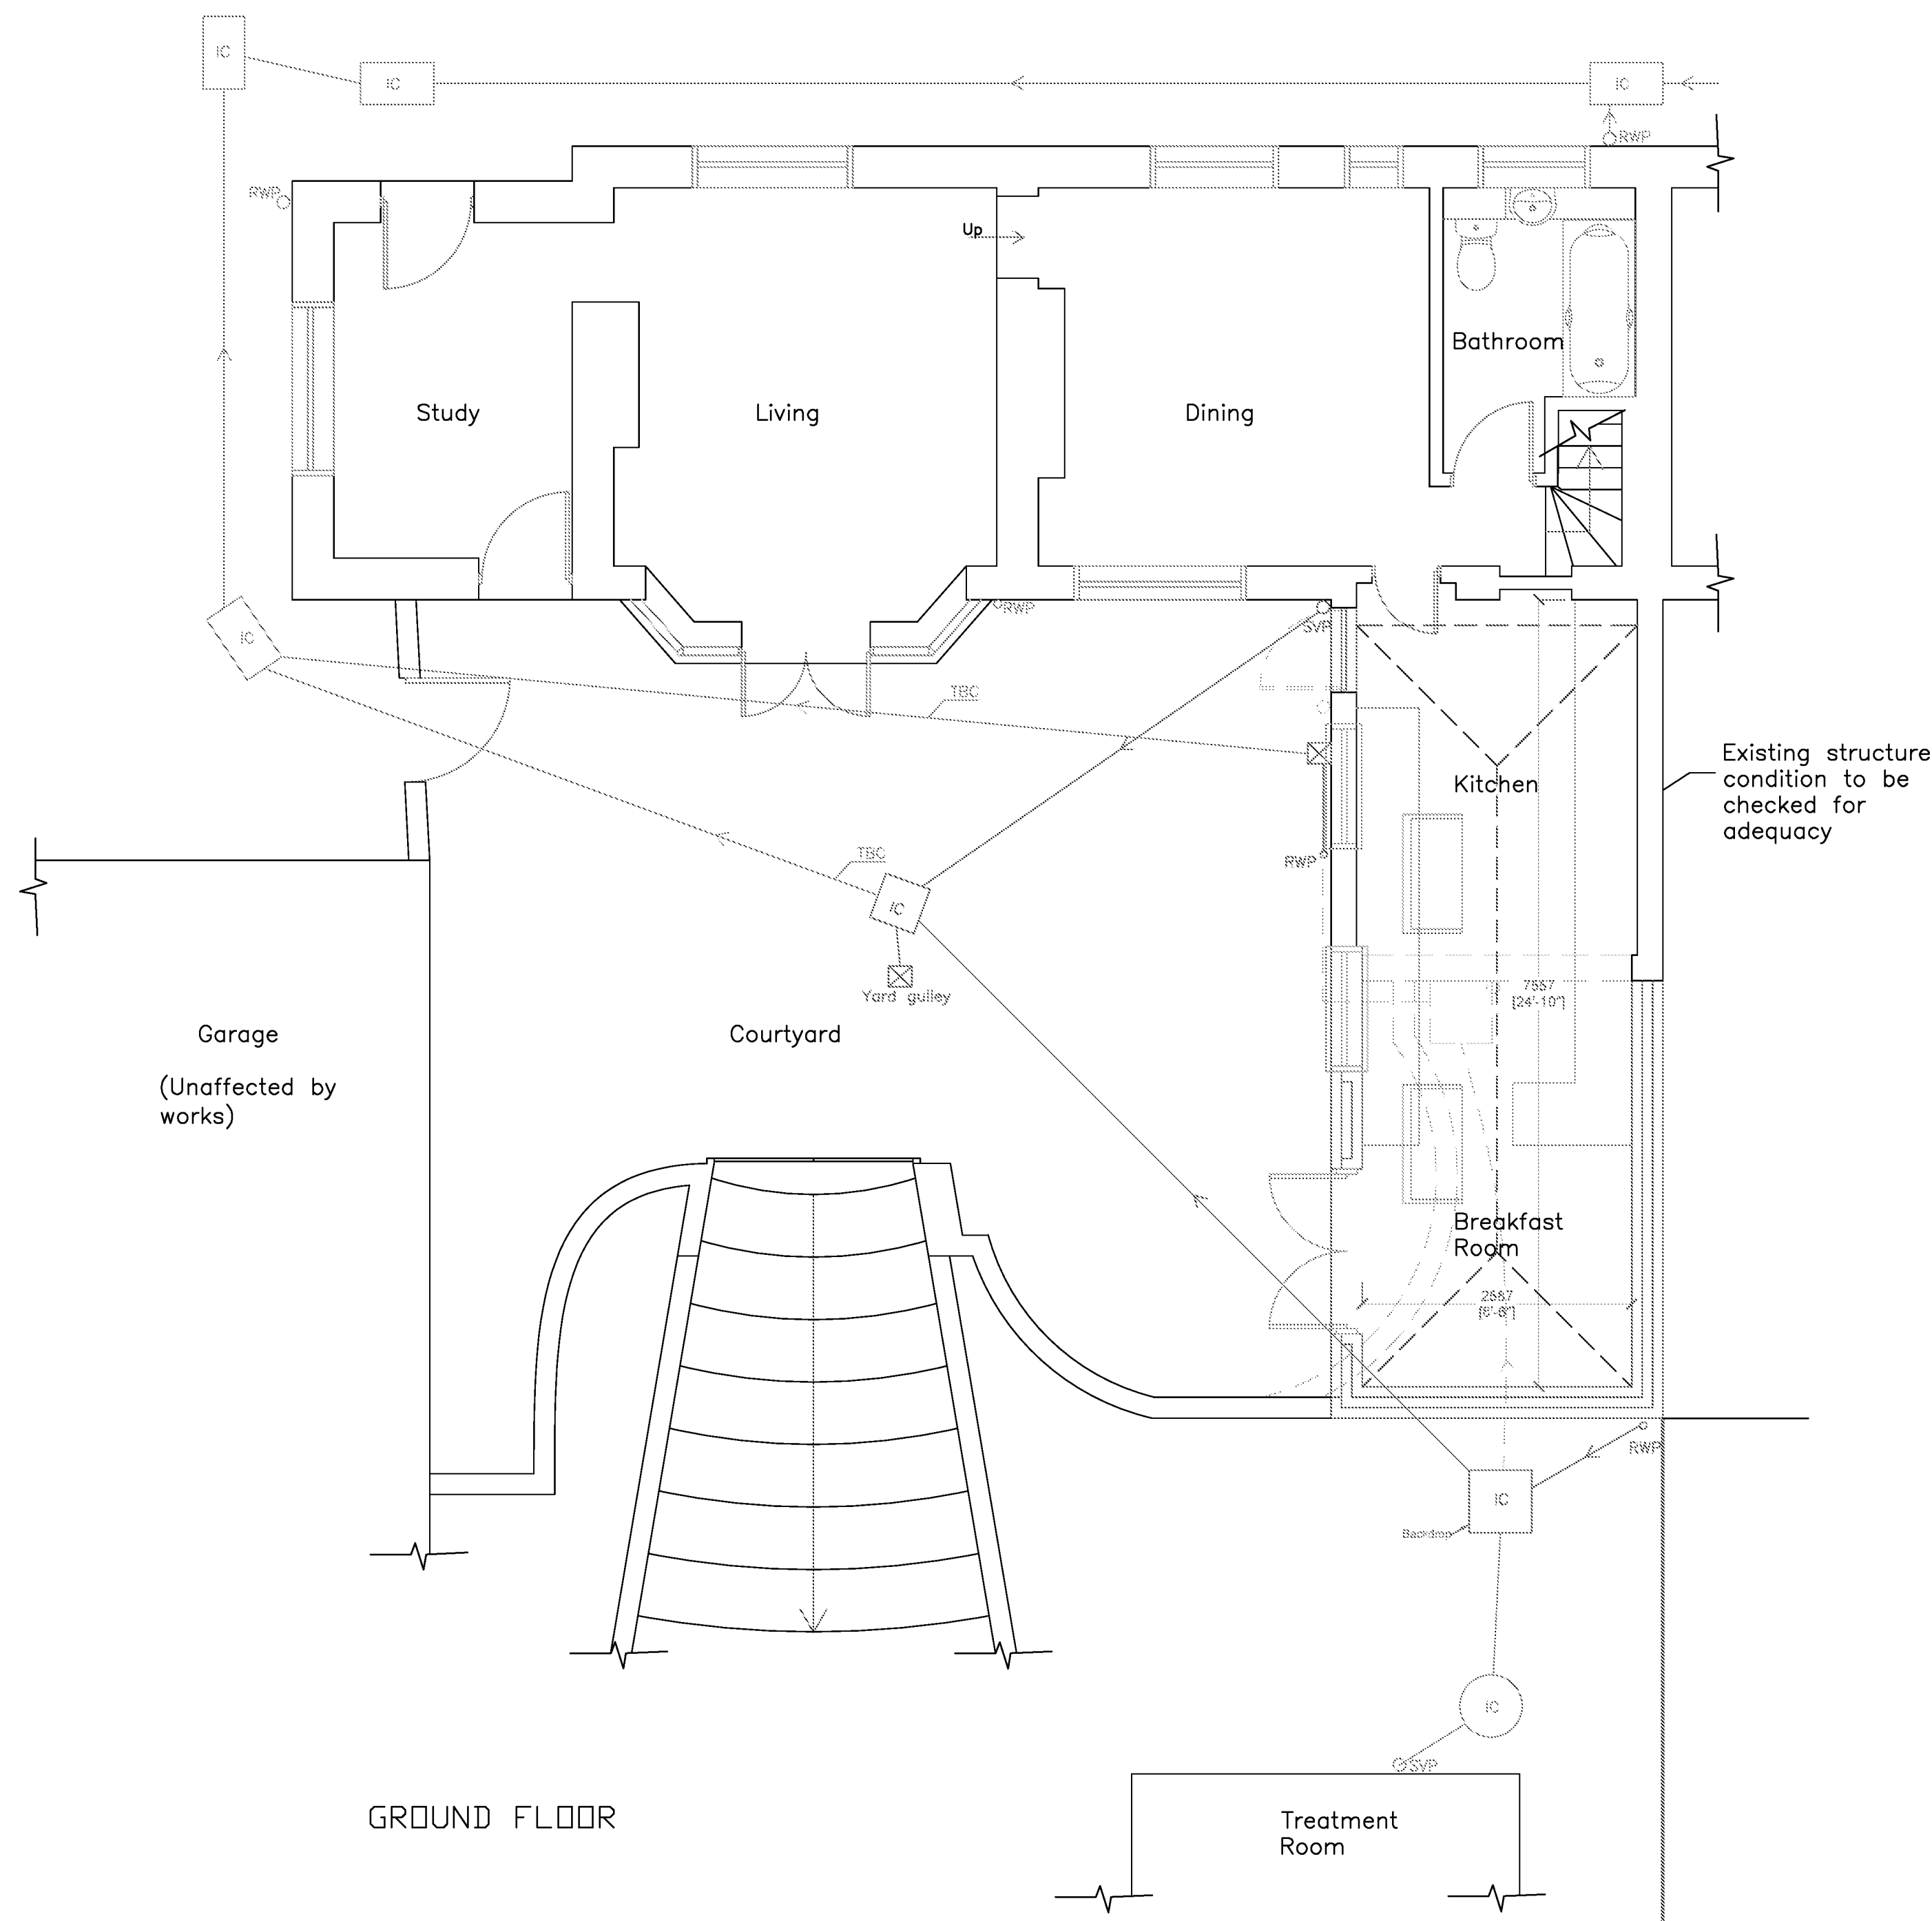

GROUND FLOOR

Treatment Room


PROPOSED FLOOR PLANS 1:50

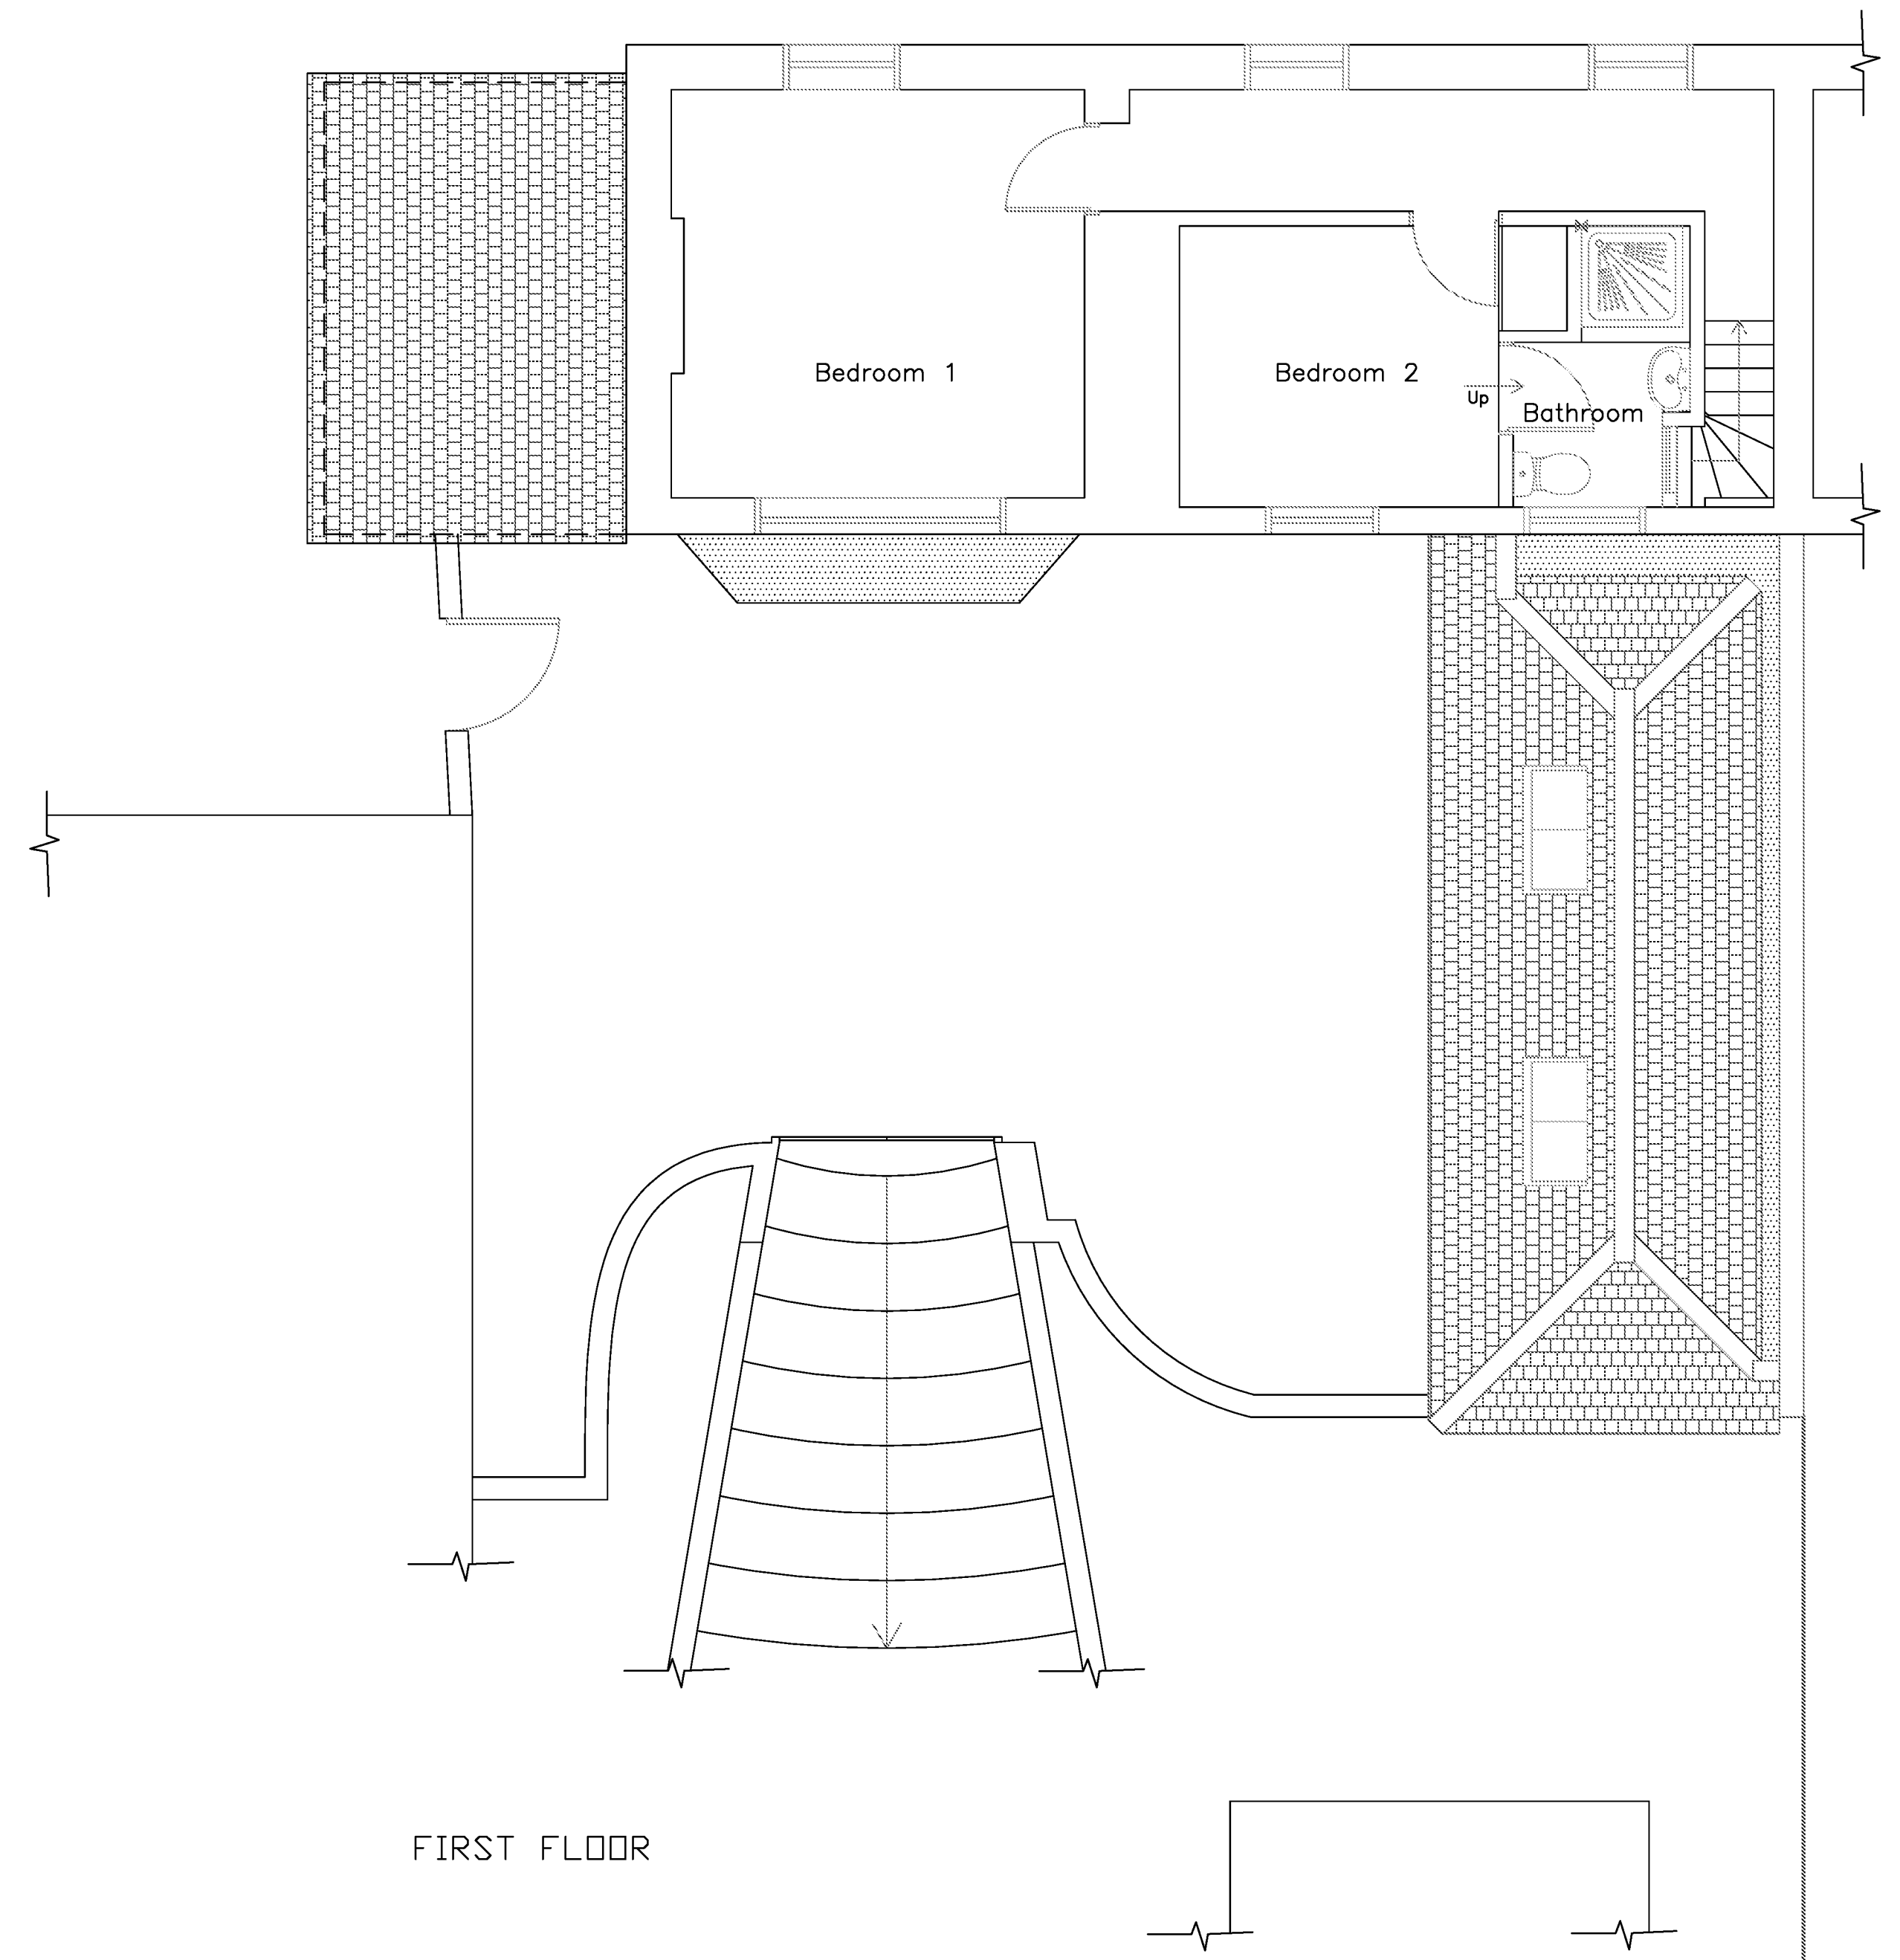


FIRST FLOOR



SIDE ELEVATION SOUTH

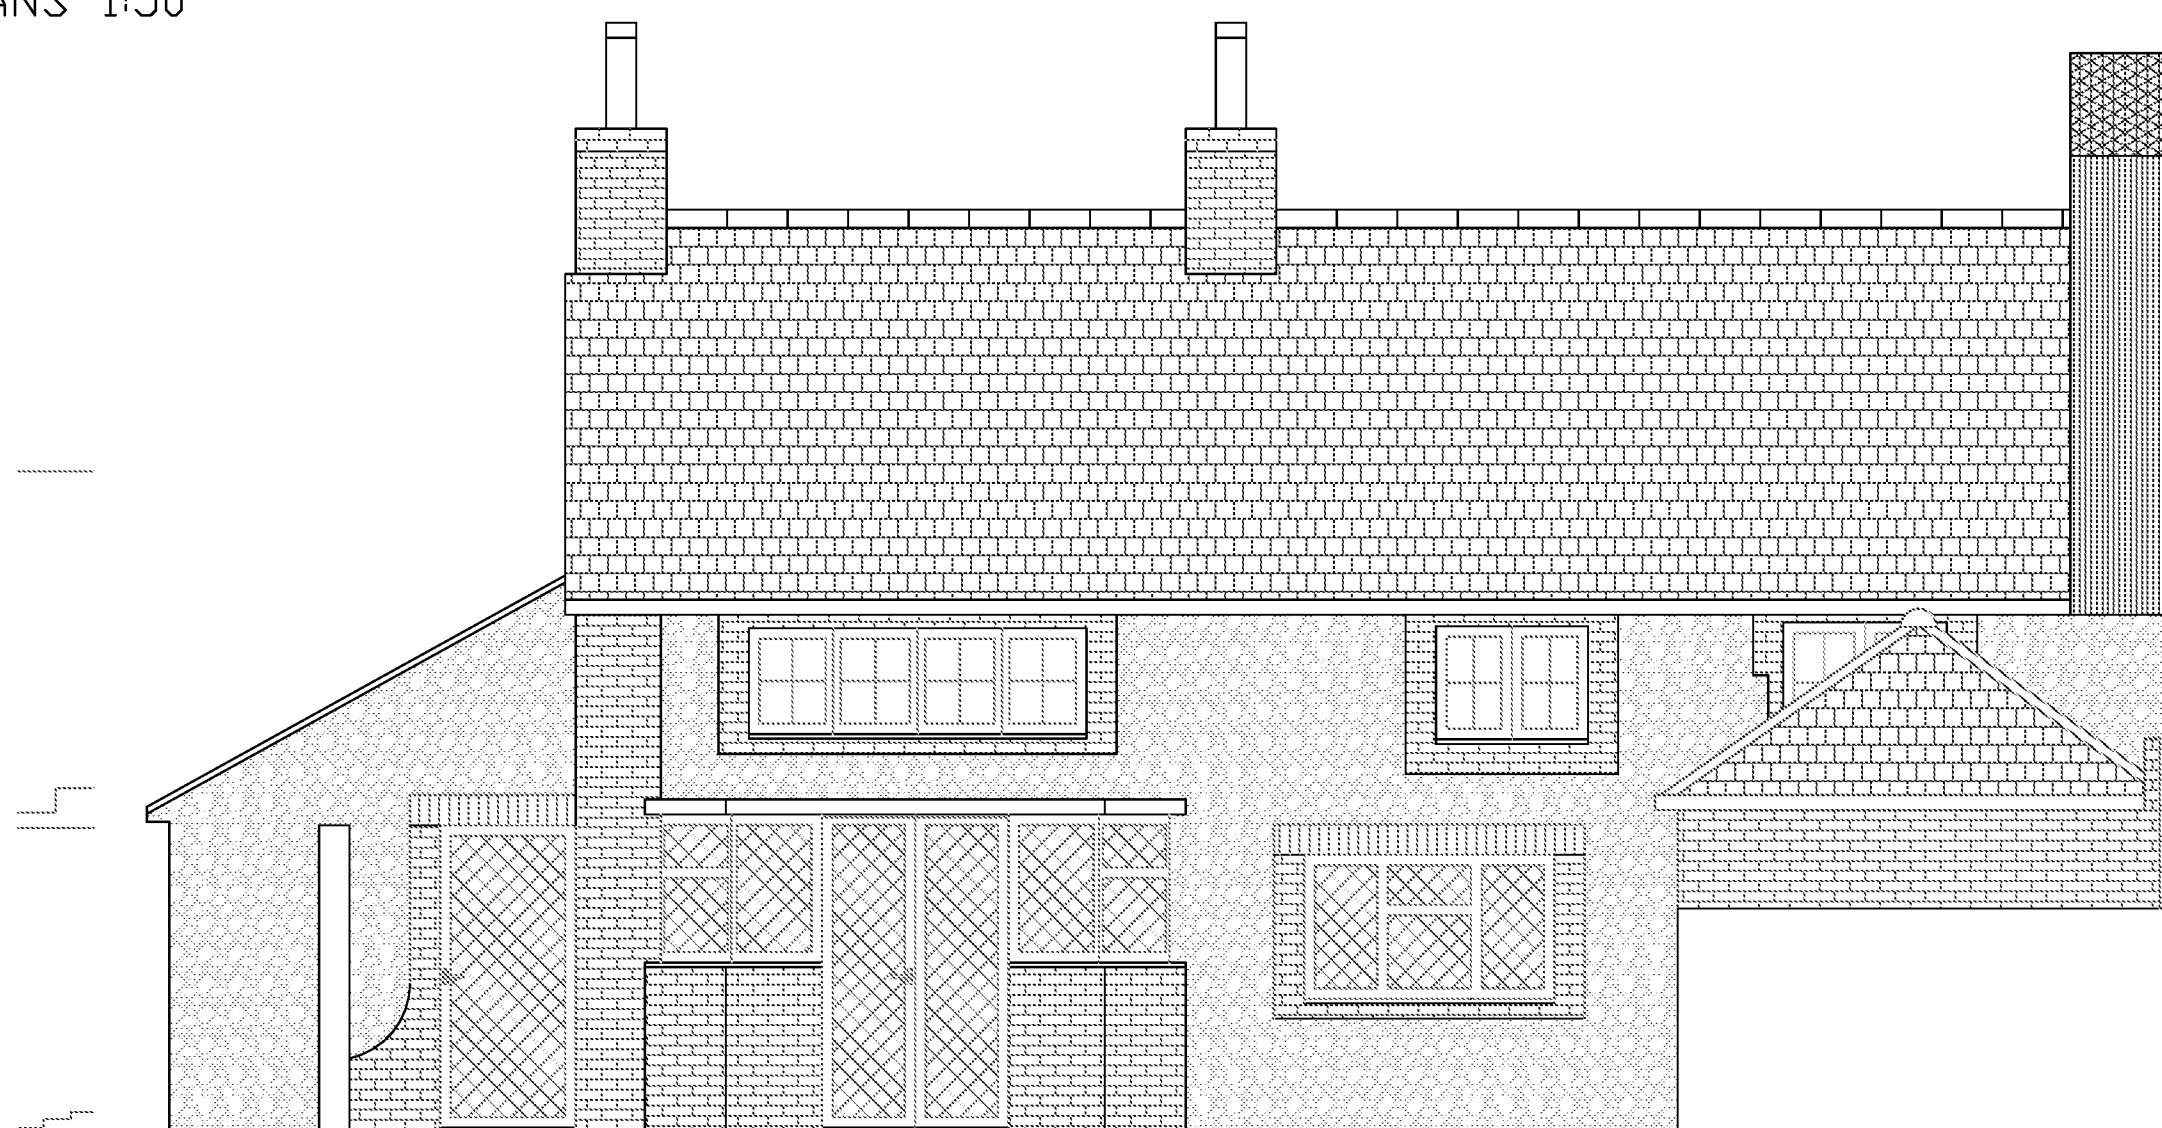

REAR ELEVATION EAST

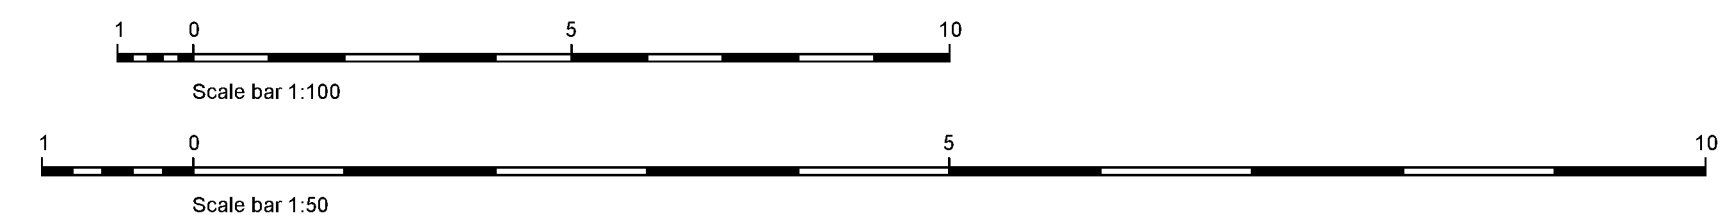

All dimensions to be checked on site prior to commencement of work, except for planning purposes.			
This drawing is the copyright of CALDOTECH LTD and may not be copied, altered or reproduced in any way without written authority.			
CALDOTECH LTD			
11 THE PARADE			
WILLOWHAYNE CRESCENT			
EAST PRESTON			
BN16 1NS			
Telephone 01903 859176			
PROPOSED FLOOR PLANS, SIDE ELEVATION & ROOF PLAN			
The Old Cottage			
Station Road			
Angmering West Sussex			
BN16 4HY			
CLIENT Mr & Mrs Hinds			
R6	Amend. from Planning response	RM	25/07/17
R7	Client comments	RM	18/04/17
R8	Client comments	RM	18/04/17
R9	Amend. from Planning response	RM	07/04/17
R4	Client amendments	RM	10/03/17
R3	Client amendments	RM	06/03/17
R2	Client amendments	RM	15/07/16
R1	Amendments at client request	JM	04/07/16
Issue	Details	By	Date
SCALE	AS SHOWN ON A1		
DATE	25/07/17		
DRAWING NUMBER	15264/02R3		