


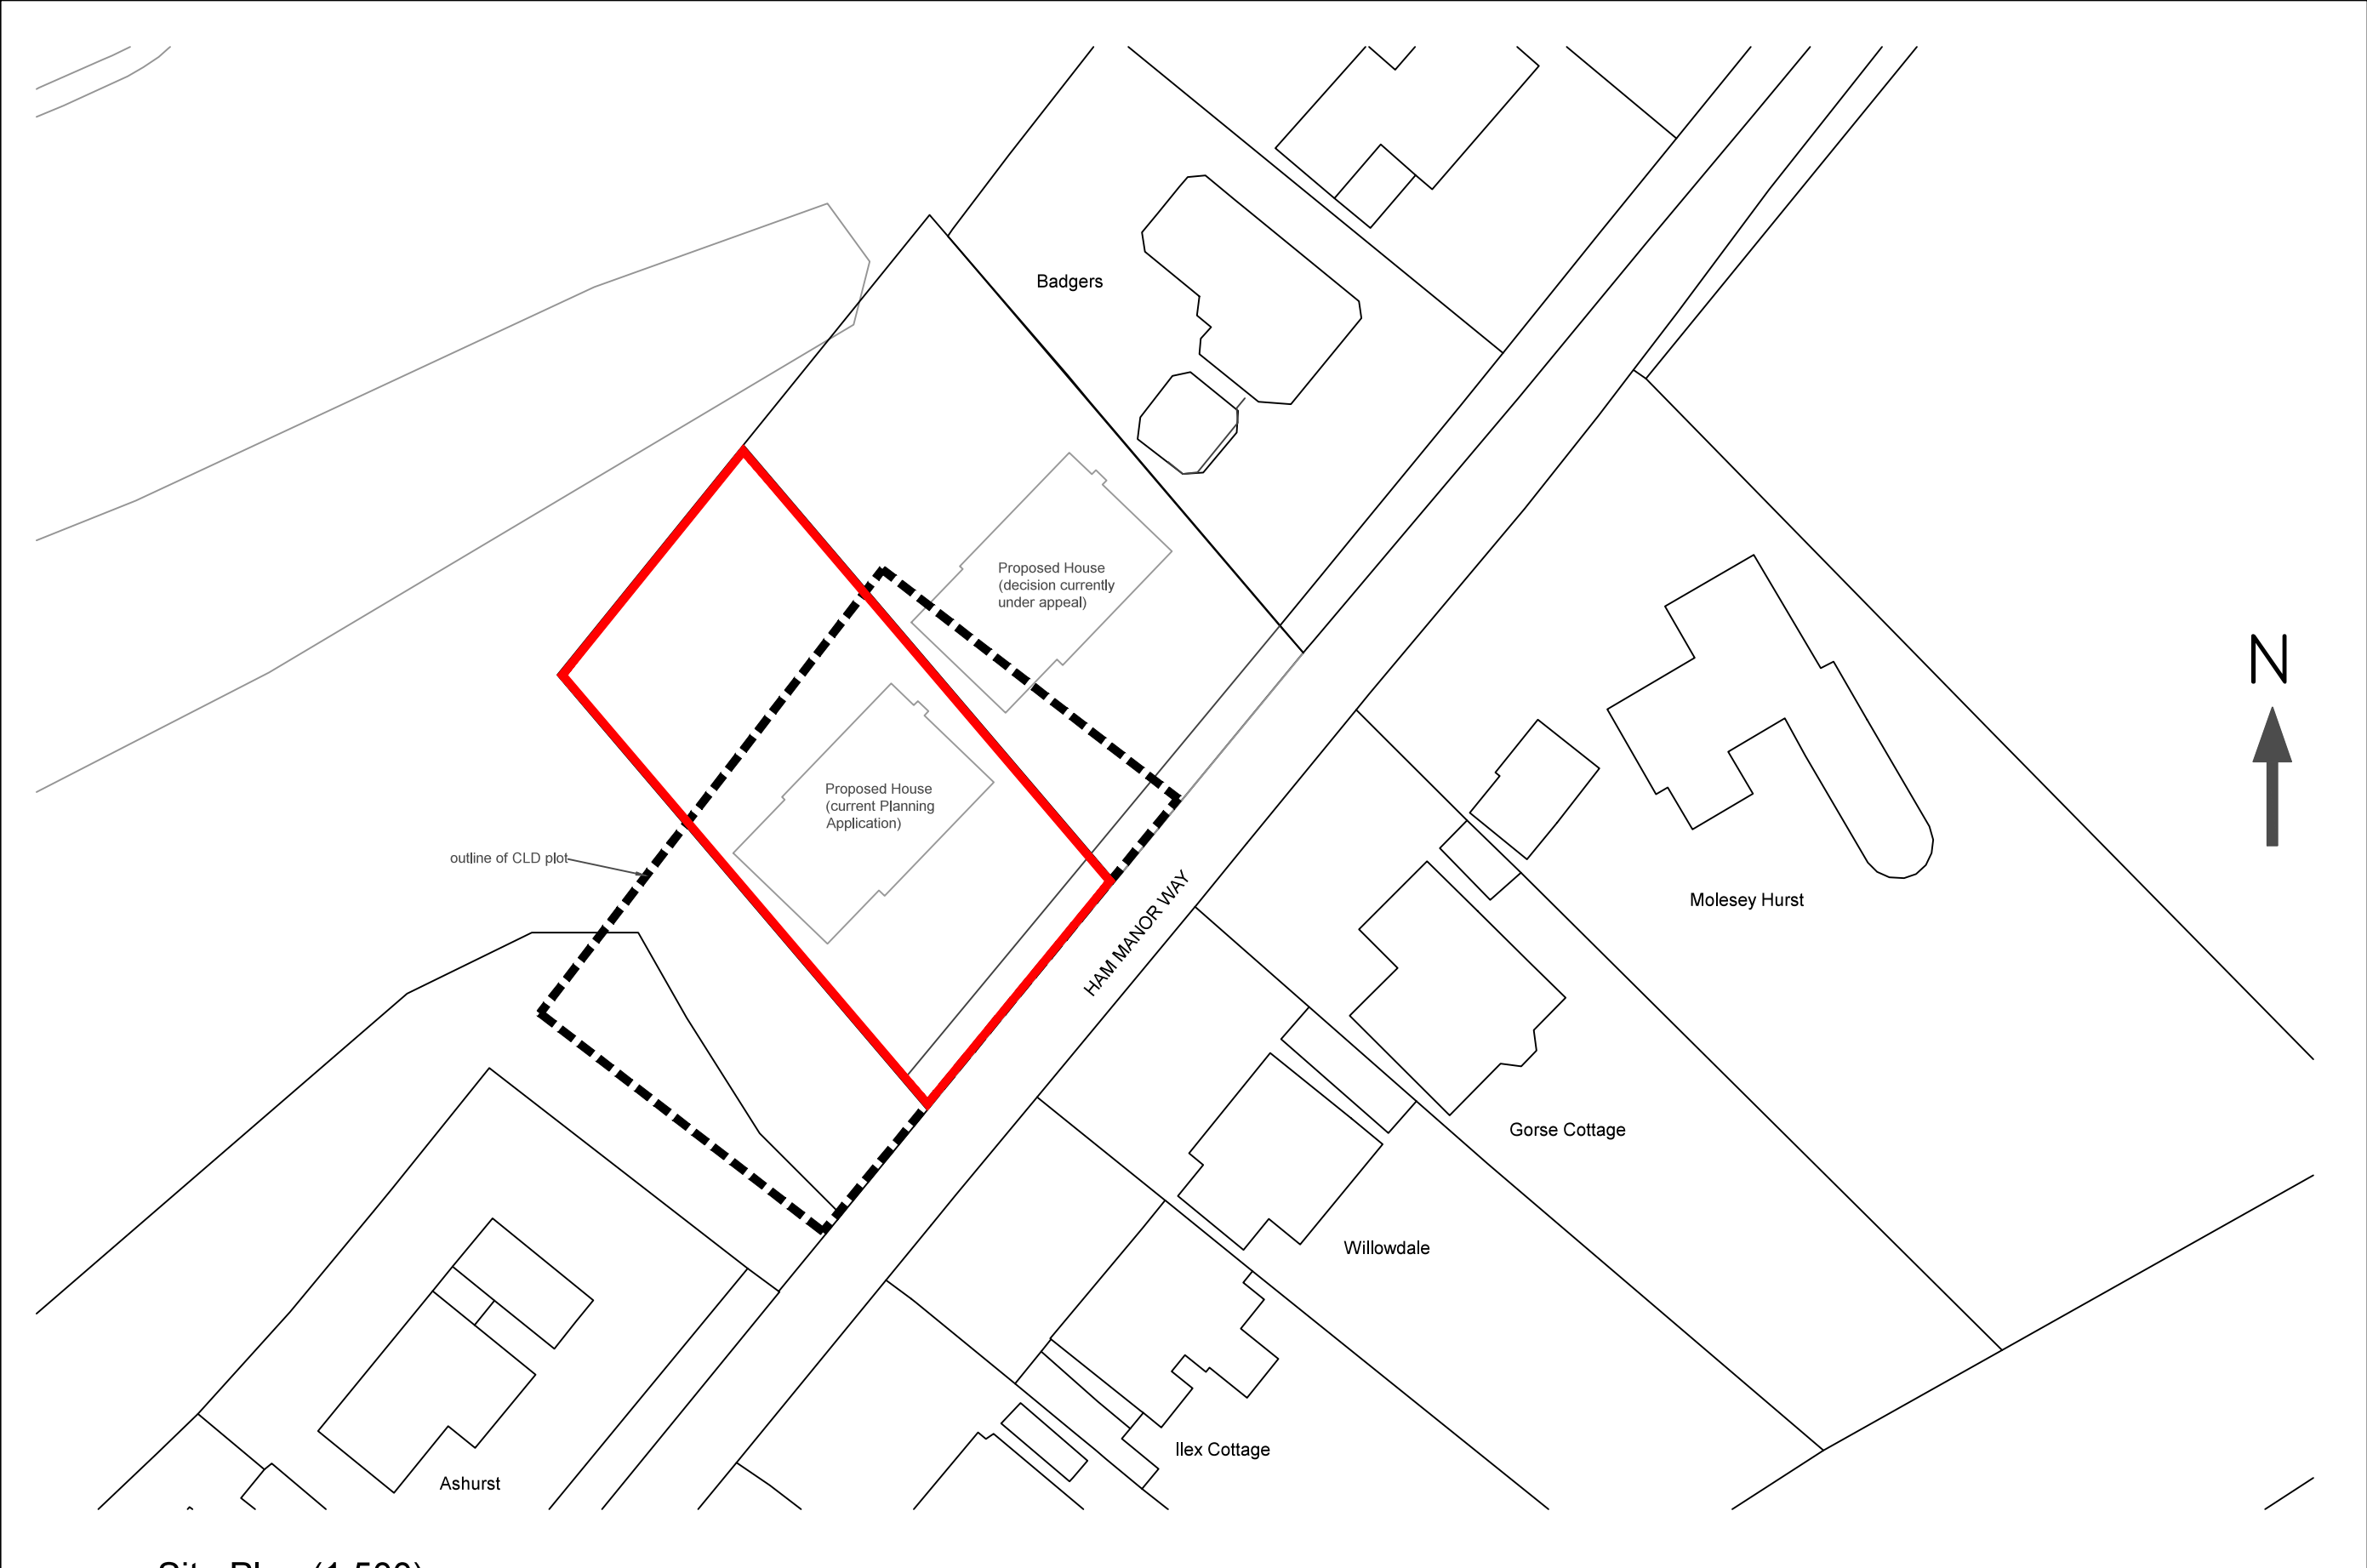

Site Plan (1:500)

All dimensions to be checked on site prior to commencement of work, except for planning purposes. This drawing is the copyright of Inspired Design Studio Ltd. and may not be copied, altered or reproduced in any way without written authority.	Client: Richard B Smith	Drawing Title: Site Plan Showing CLD Plot, Proposed Appeal Plot and Planning Application
	Project Address: Land at the 9th Tee Ham Manor Way Angmering	Drawing Number: 1131.203
		Scale: As stated printed at A3
		Date: 10.05.2018