



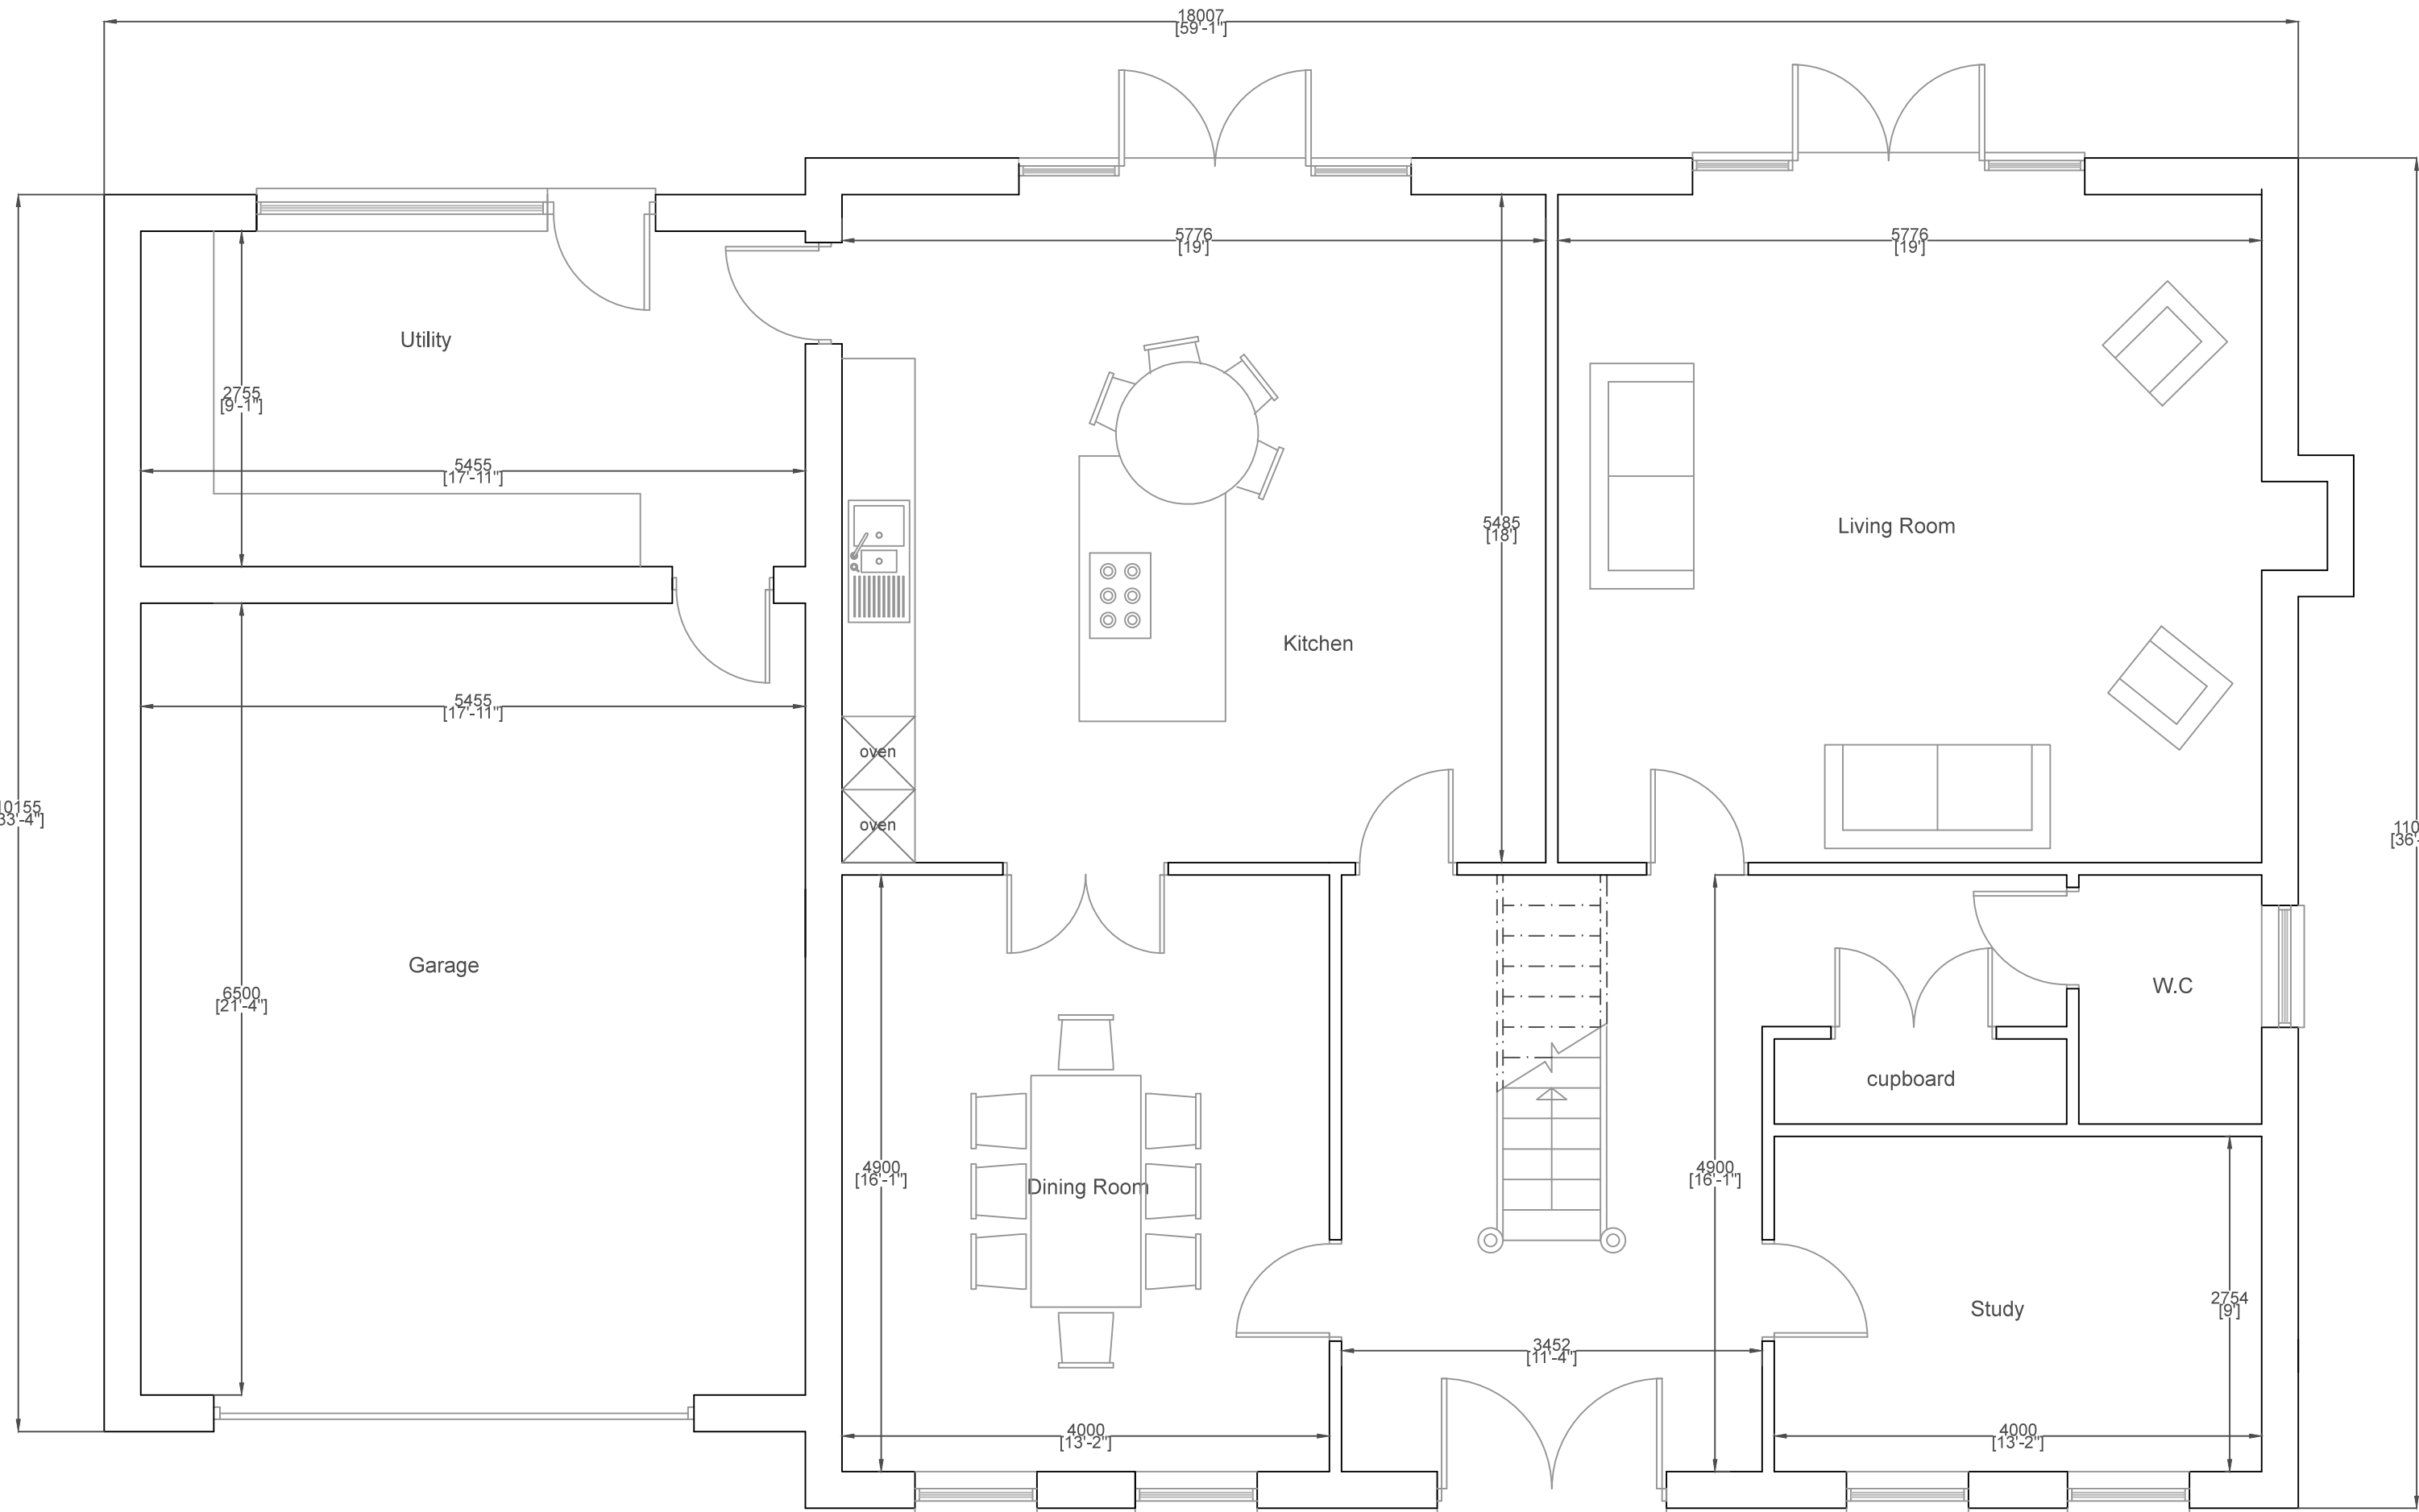

Ground Floor Plan


Plans (1:50)

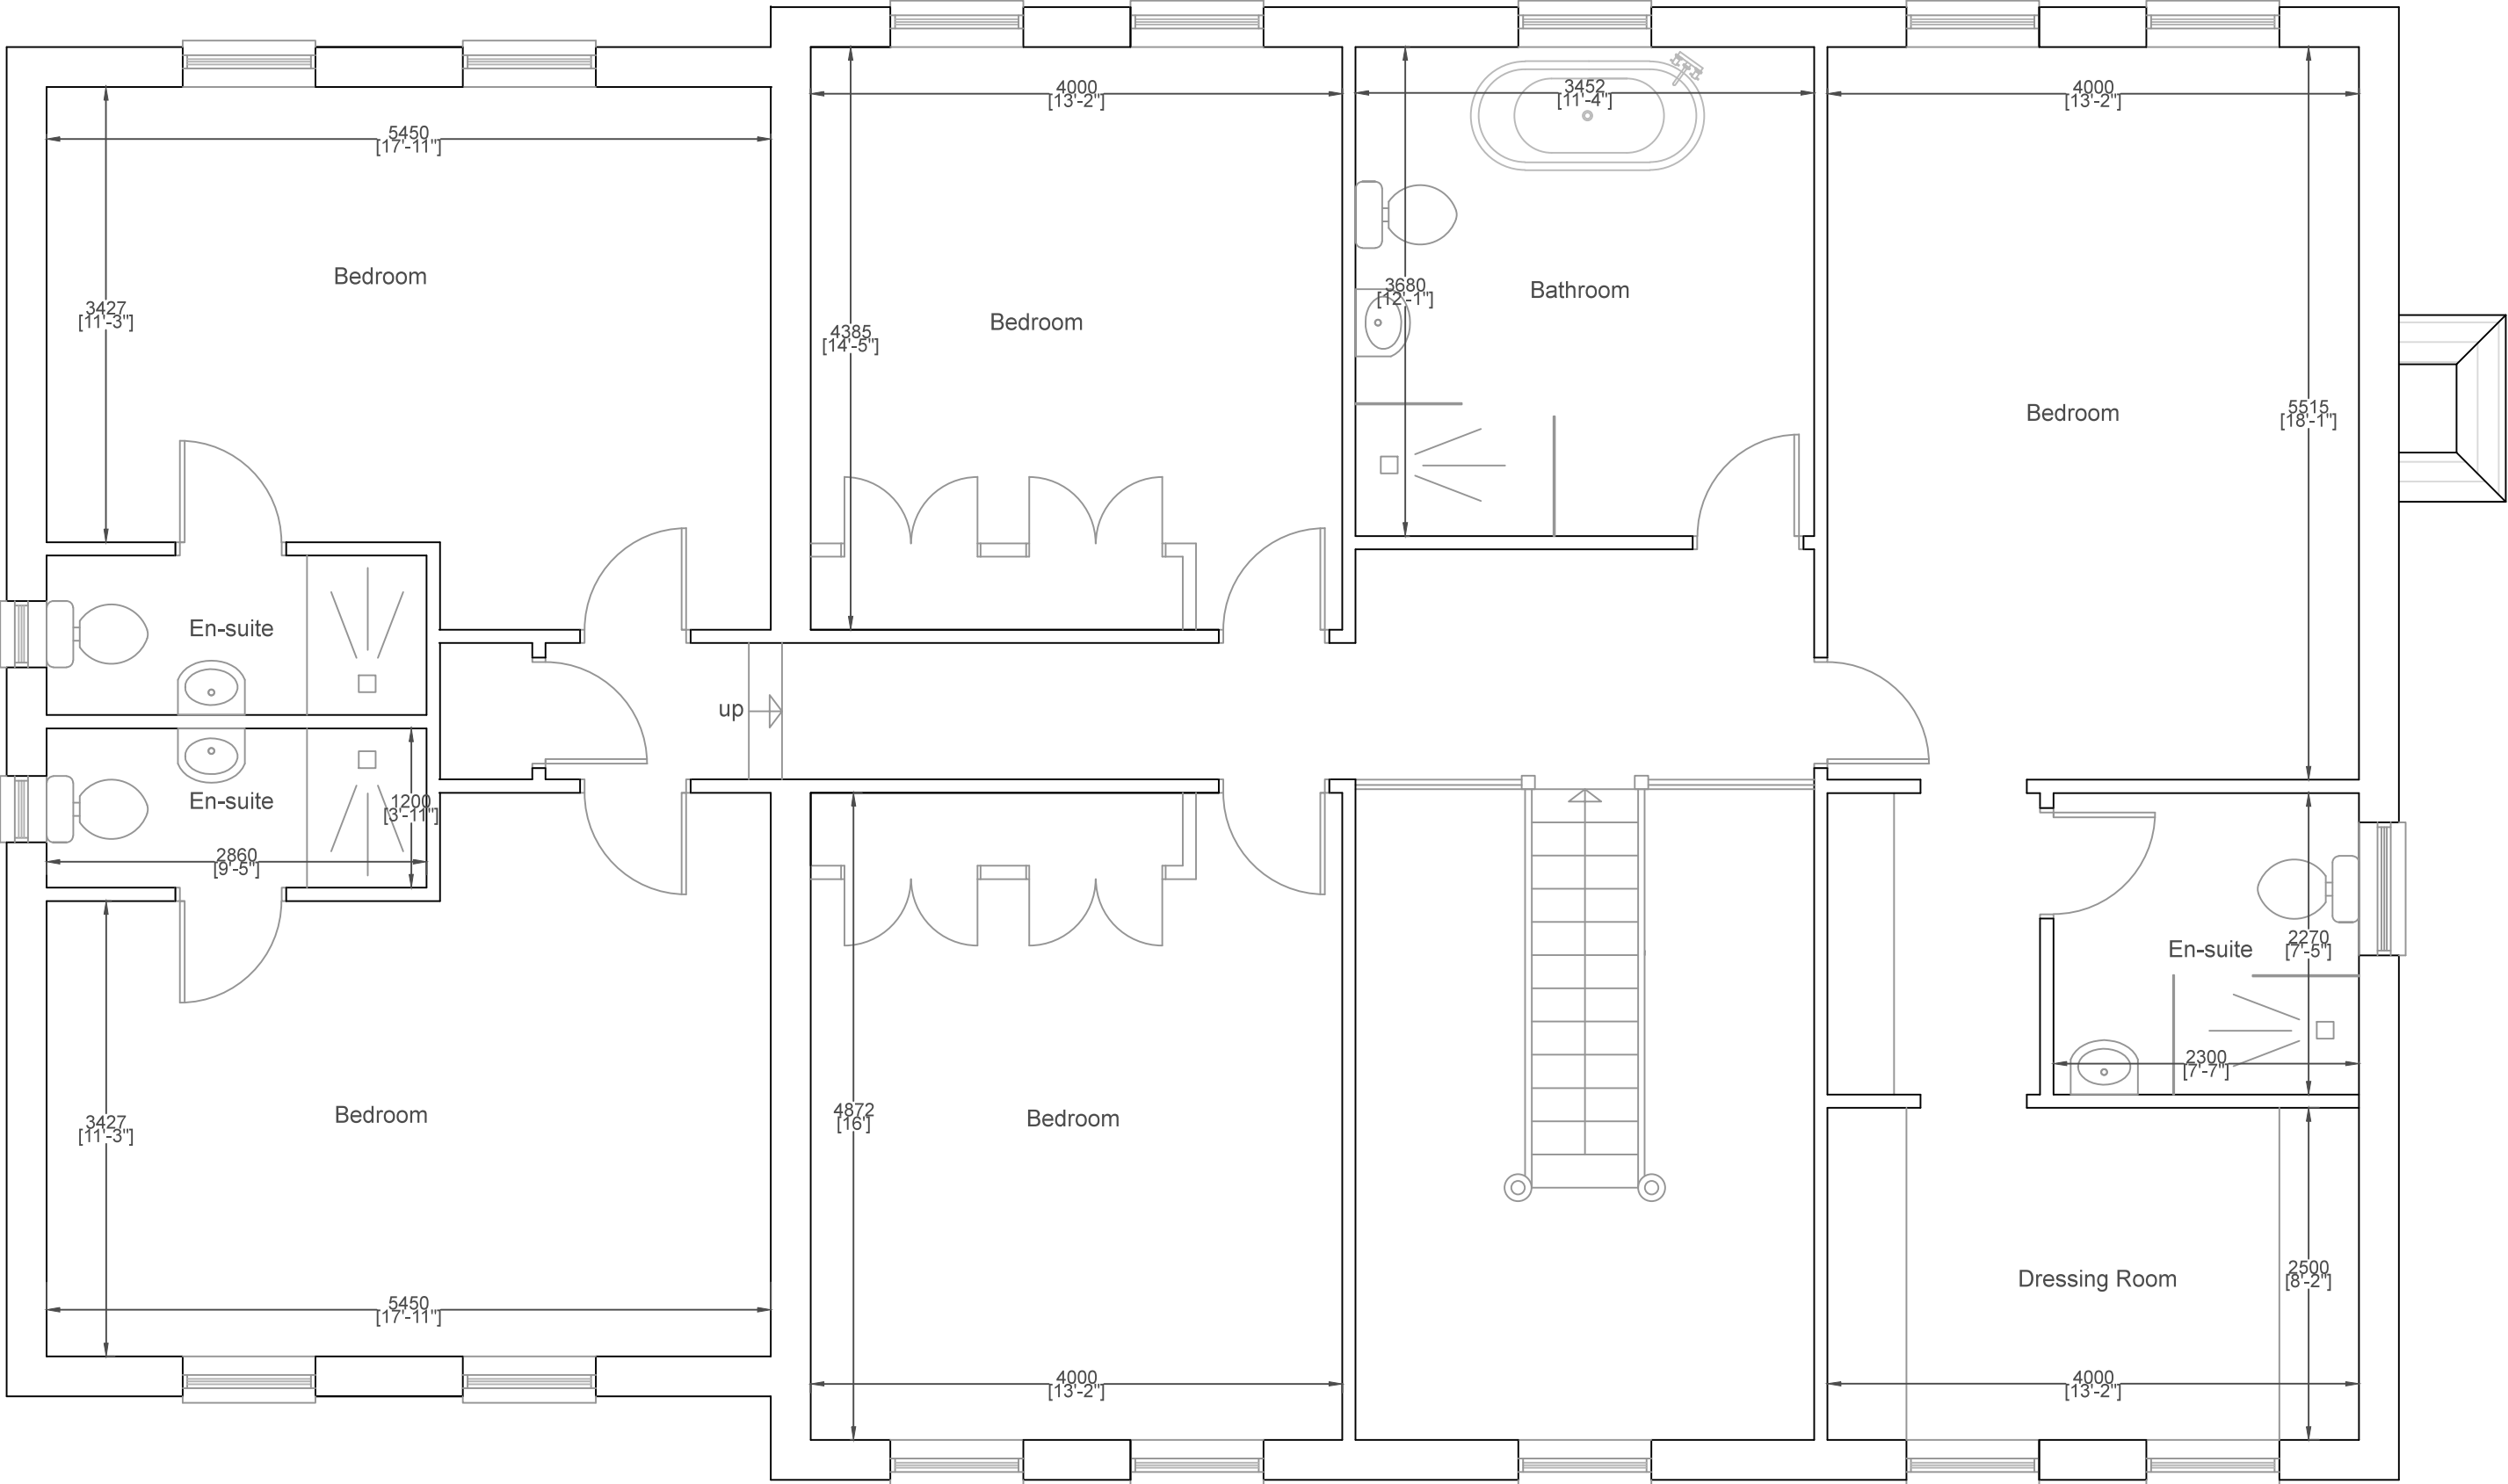


First Floor Plan




Front Elevation (south-east)

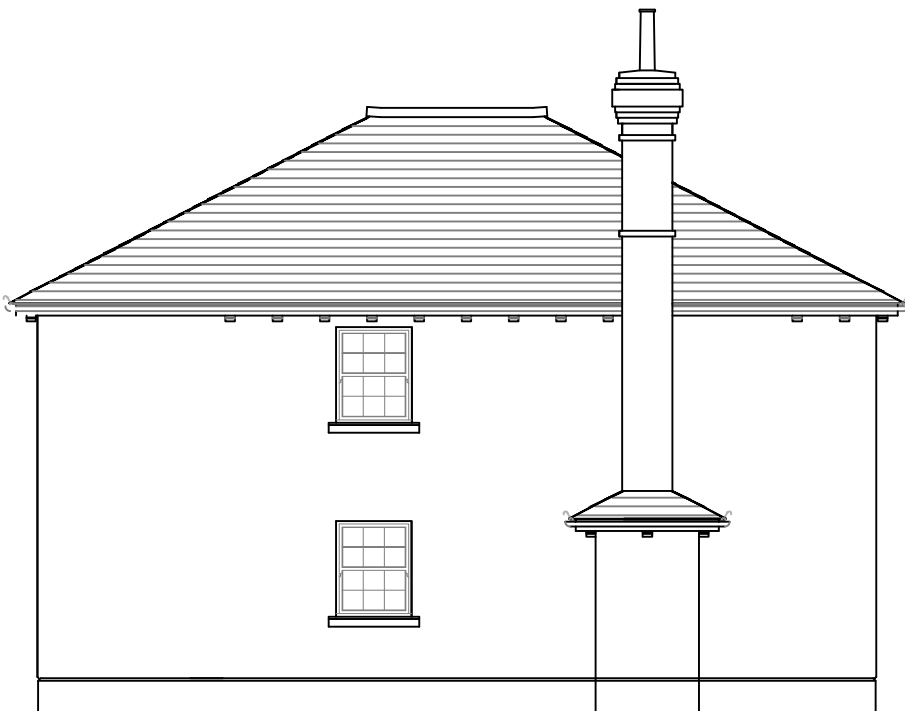

Side Elevation (north-east)

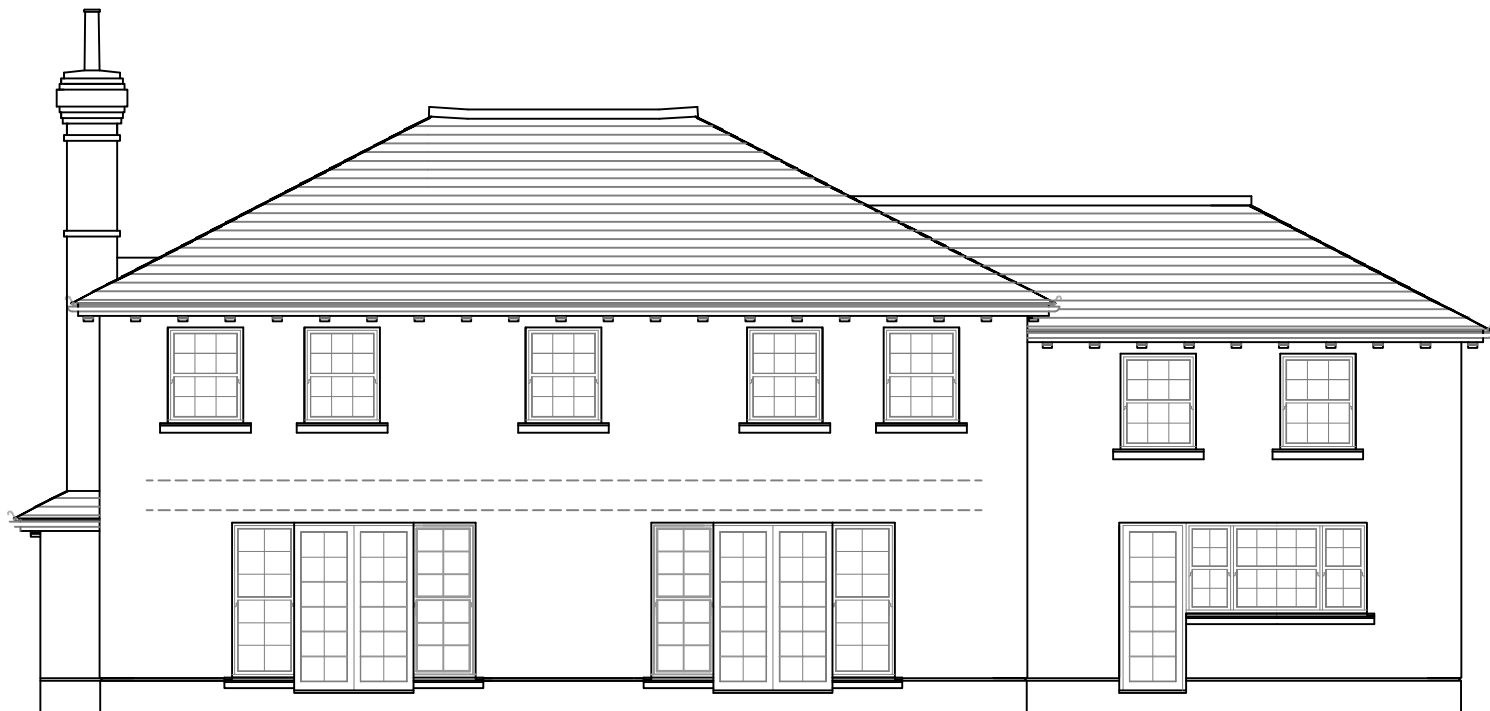



Rear Elevation (north-west)

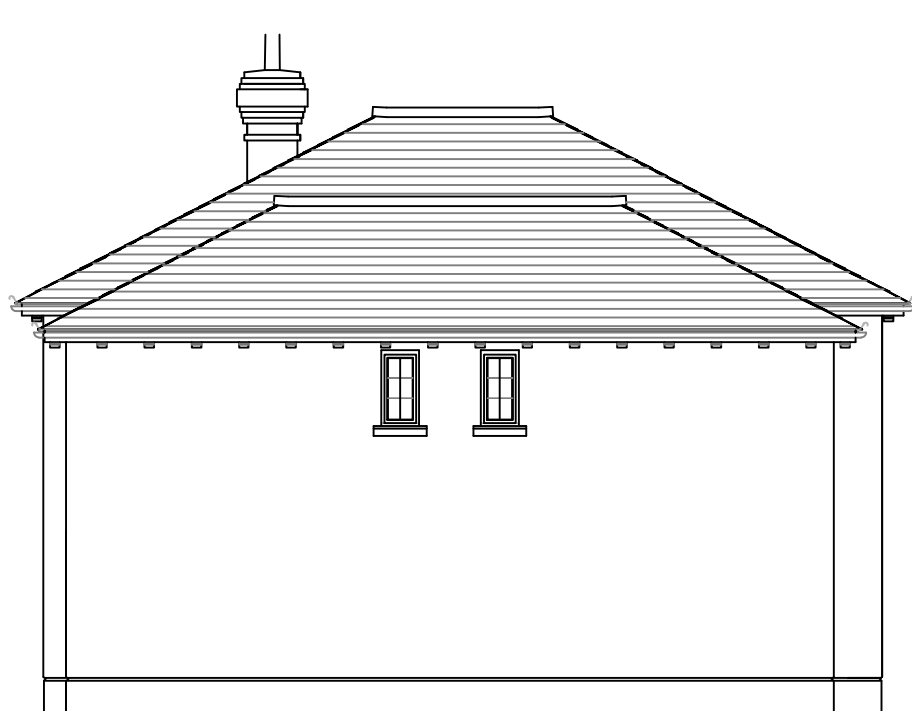

Side Elevation (south-west)

Elevations (1:100)

Proposed Materials:
Roof: Clay tiles
Walls: Face Brickwork
Driveway: Resin Bound Gravel
Patios and Pathways: Sandstone
Windows: Timber effect white PVC-u windows

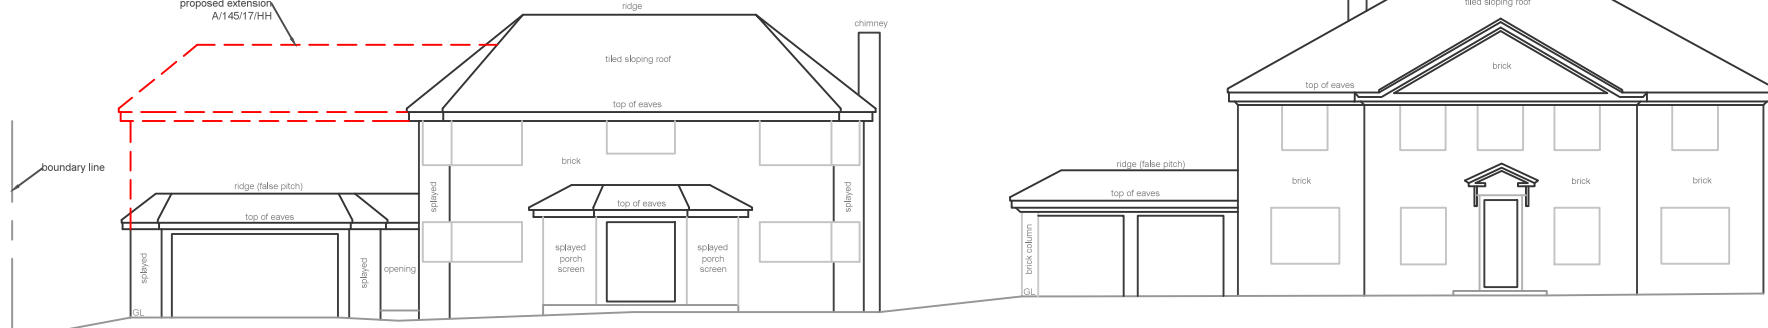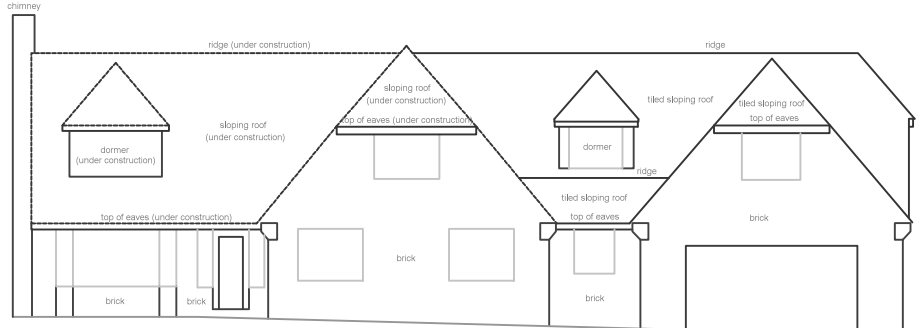

Street Elevation (1:200)

Revisions		
Rev	Description	By
All dimensions to be checked on site prior to commencement of work, except for planning purposes. This drawing is the copyright of Inspired Design Studio Ltd. and may not be copied, altered or reproduced in any way without written authority.		
Client: Richard B Smith		
Project Address: Land at the 9th Tee Ham Manor Way Angmering		
Drawing Title: Proposed Plans, Elevations and Street Elevation		
Drawing Number: 1131.201		
Scale: As stated printed @ A1		
Date: 10/05/2018		