



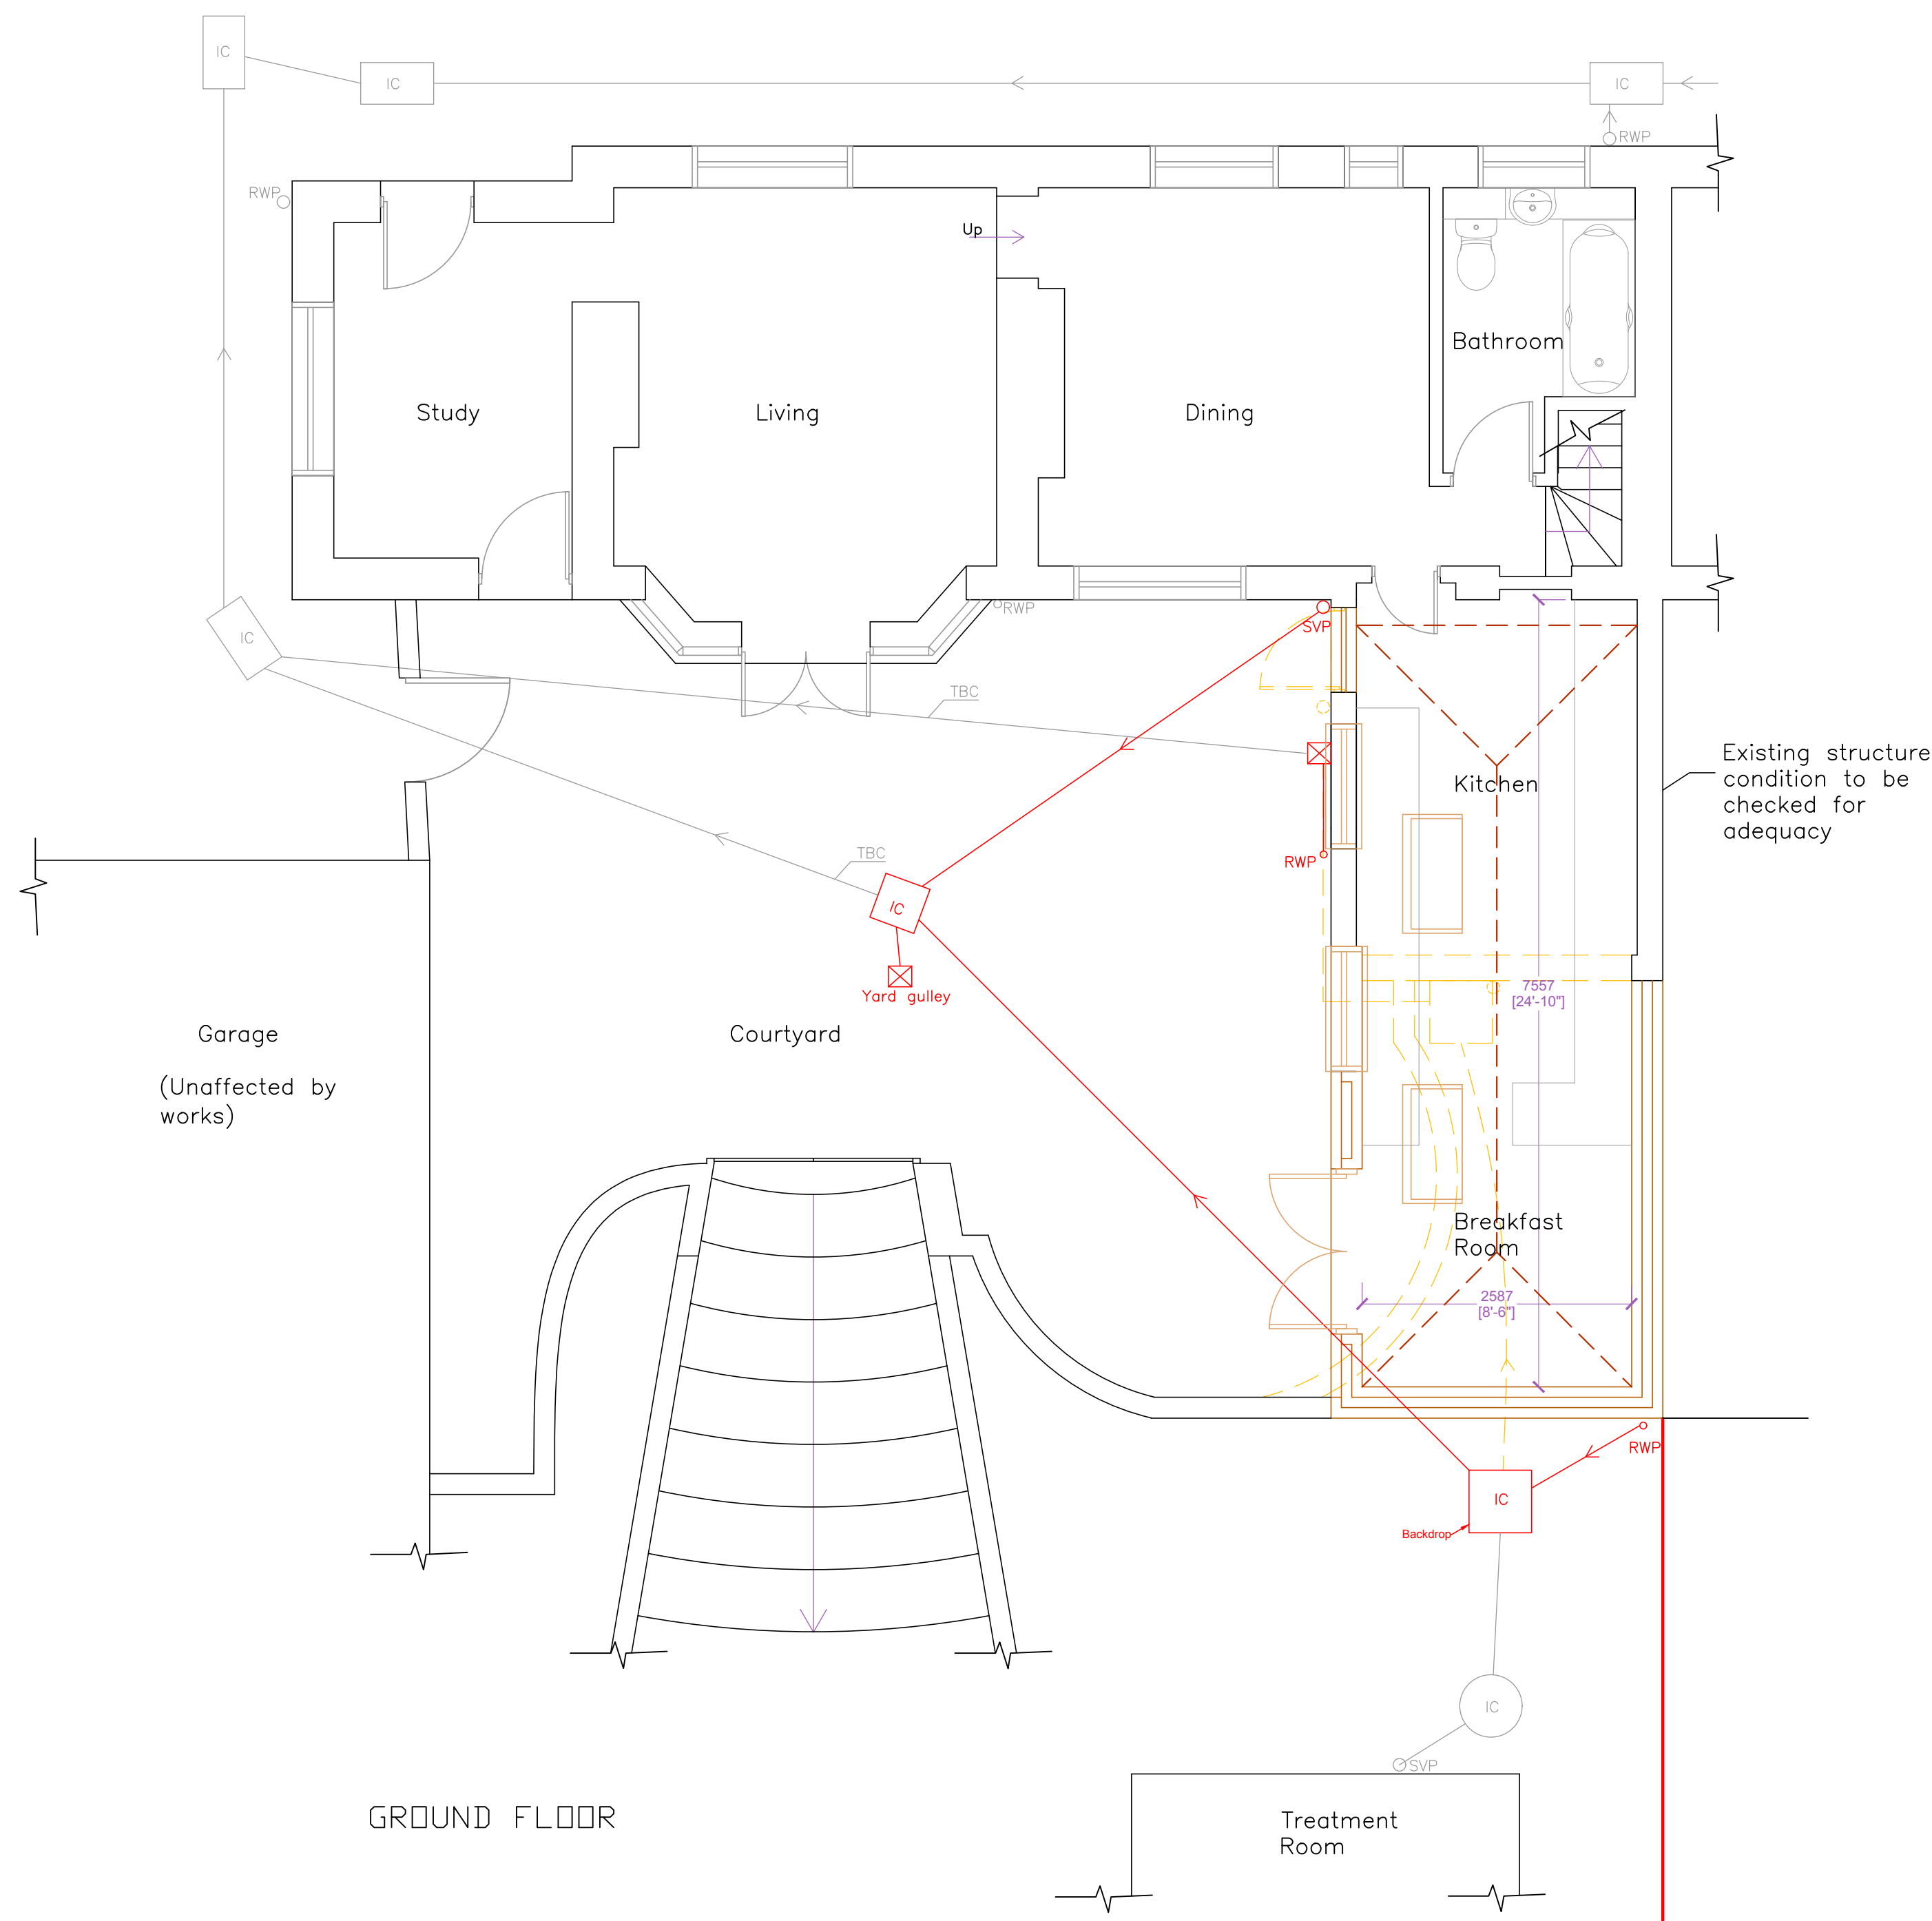


GROUND FLOOR

Treatment Room

PROPOSED FLOOR PLANS 1:50

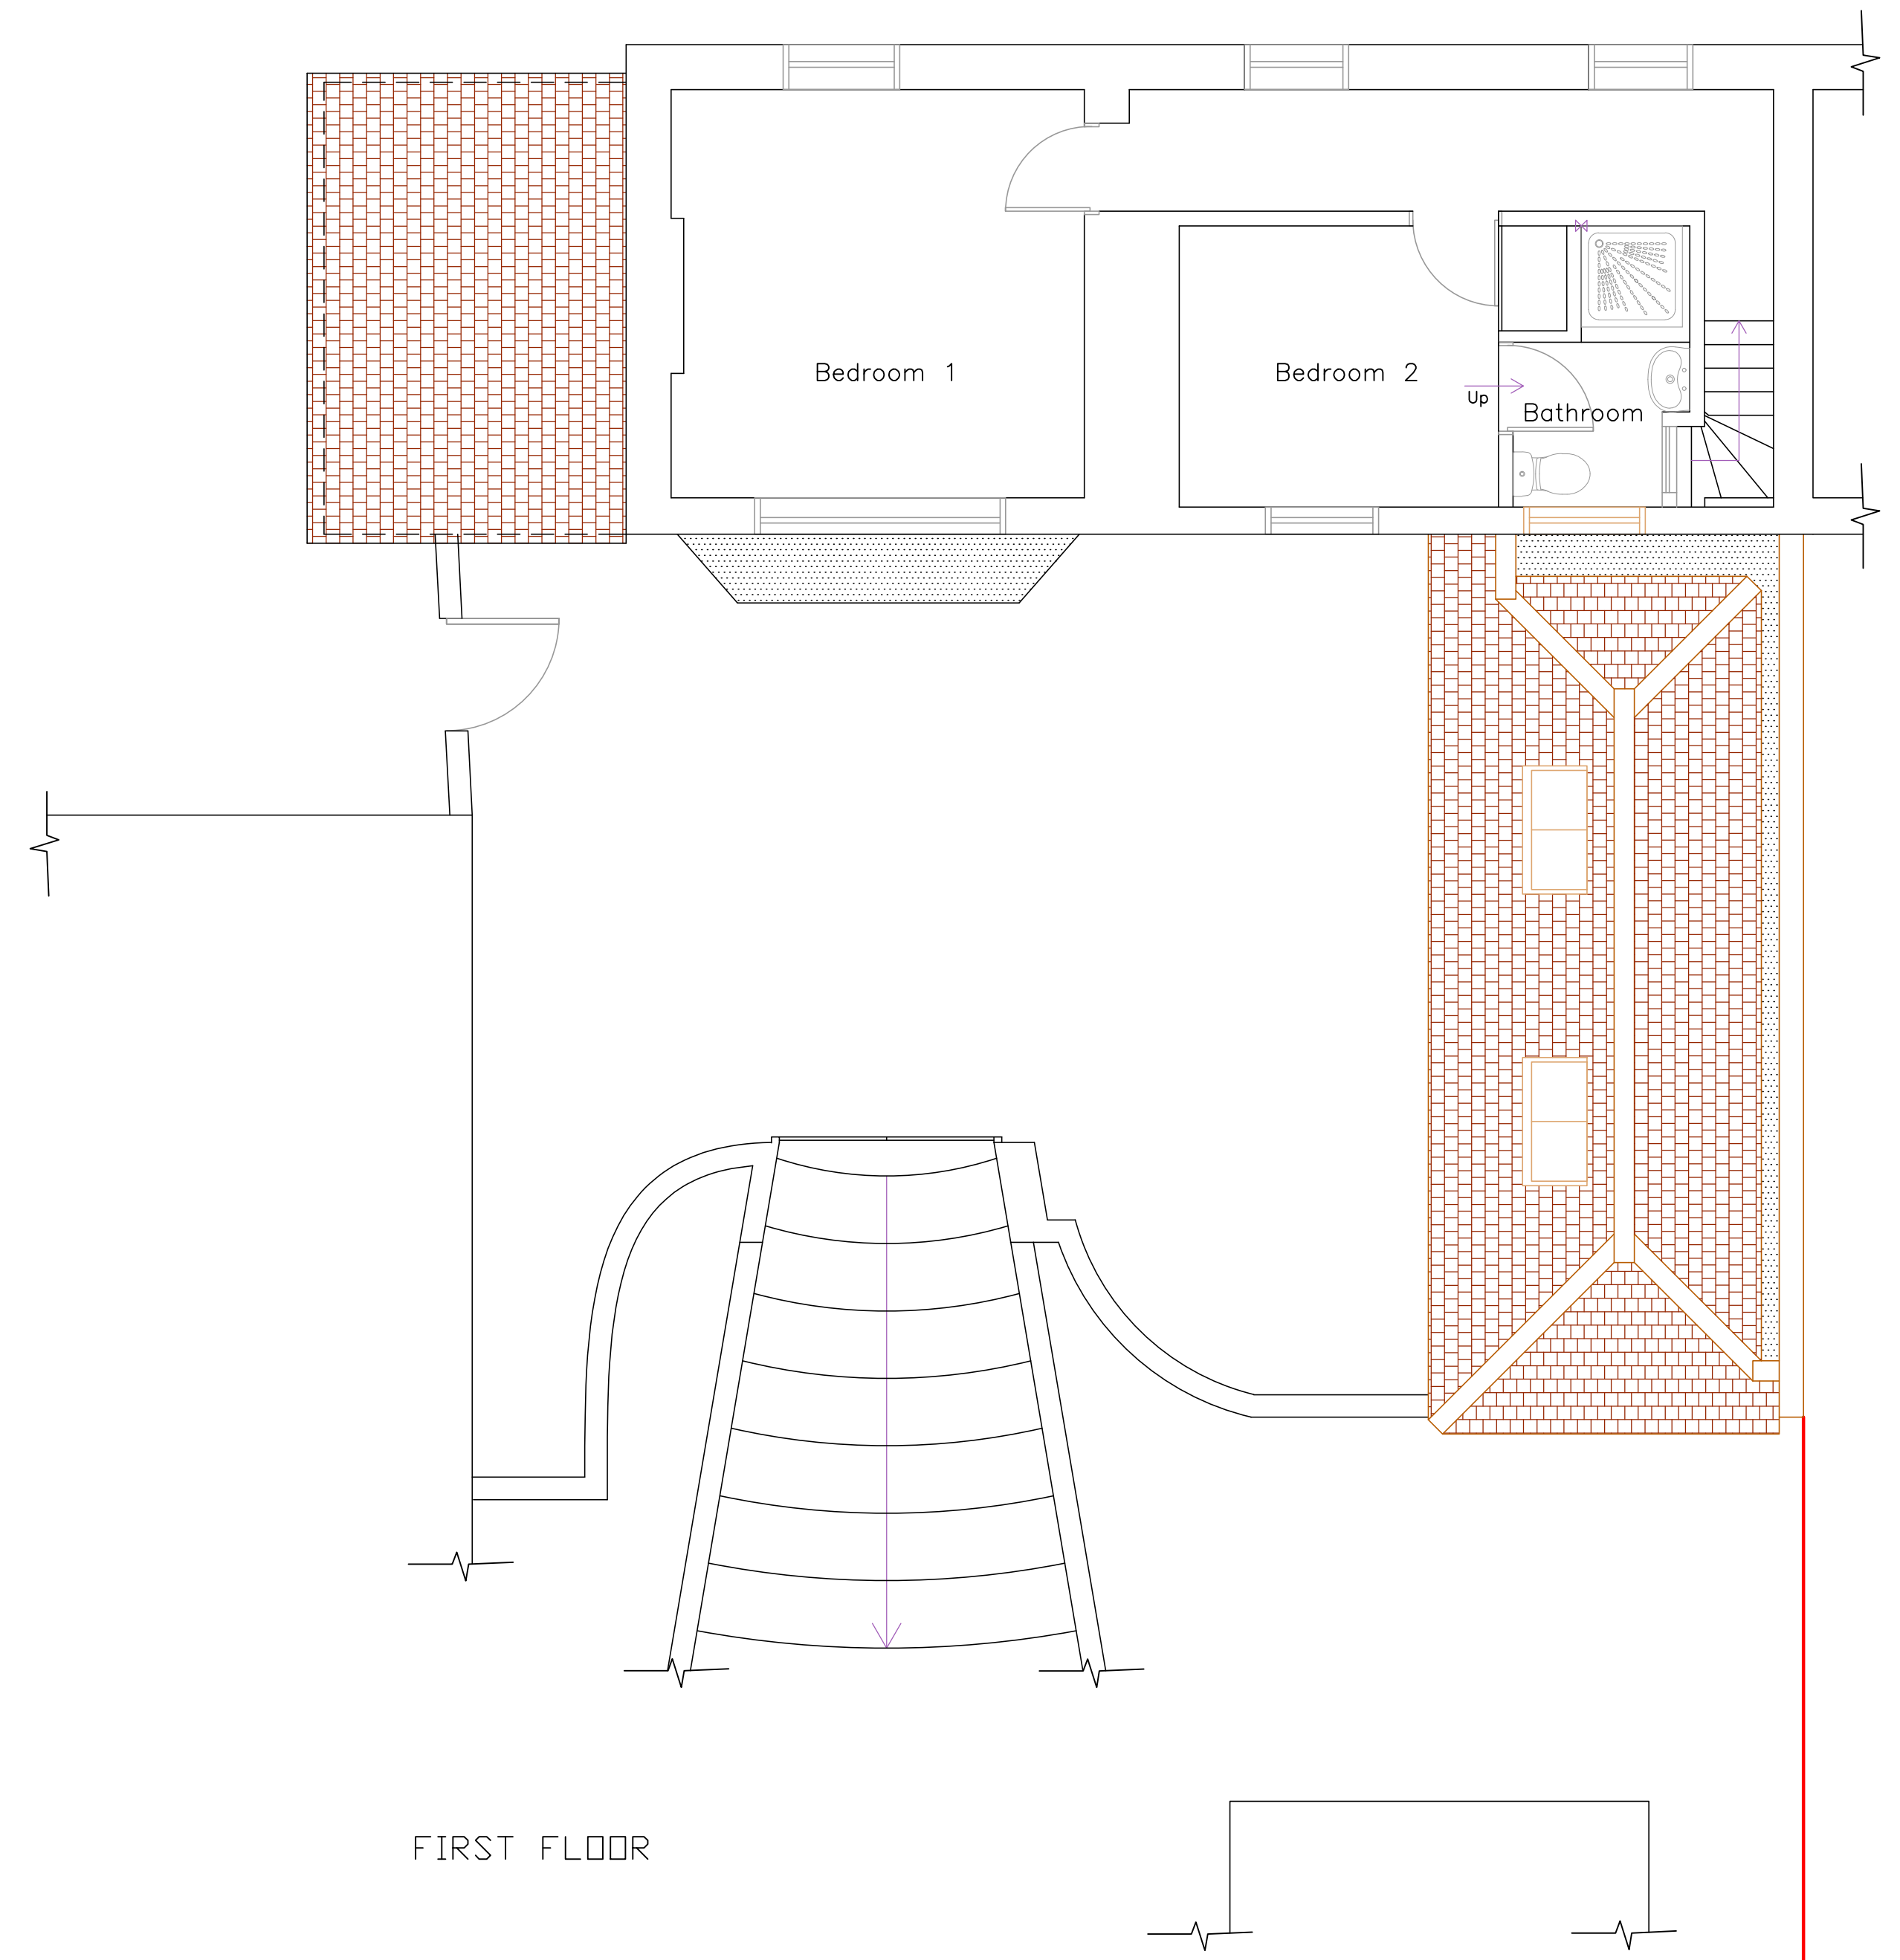


FIRST FLOOR

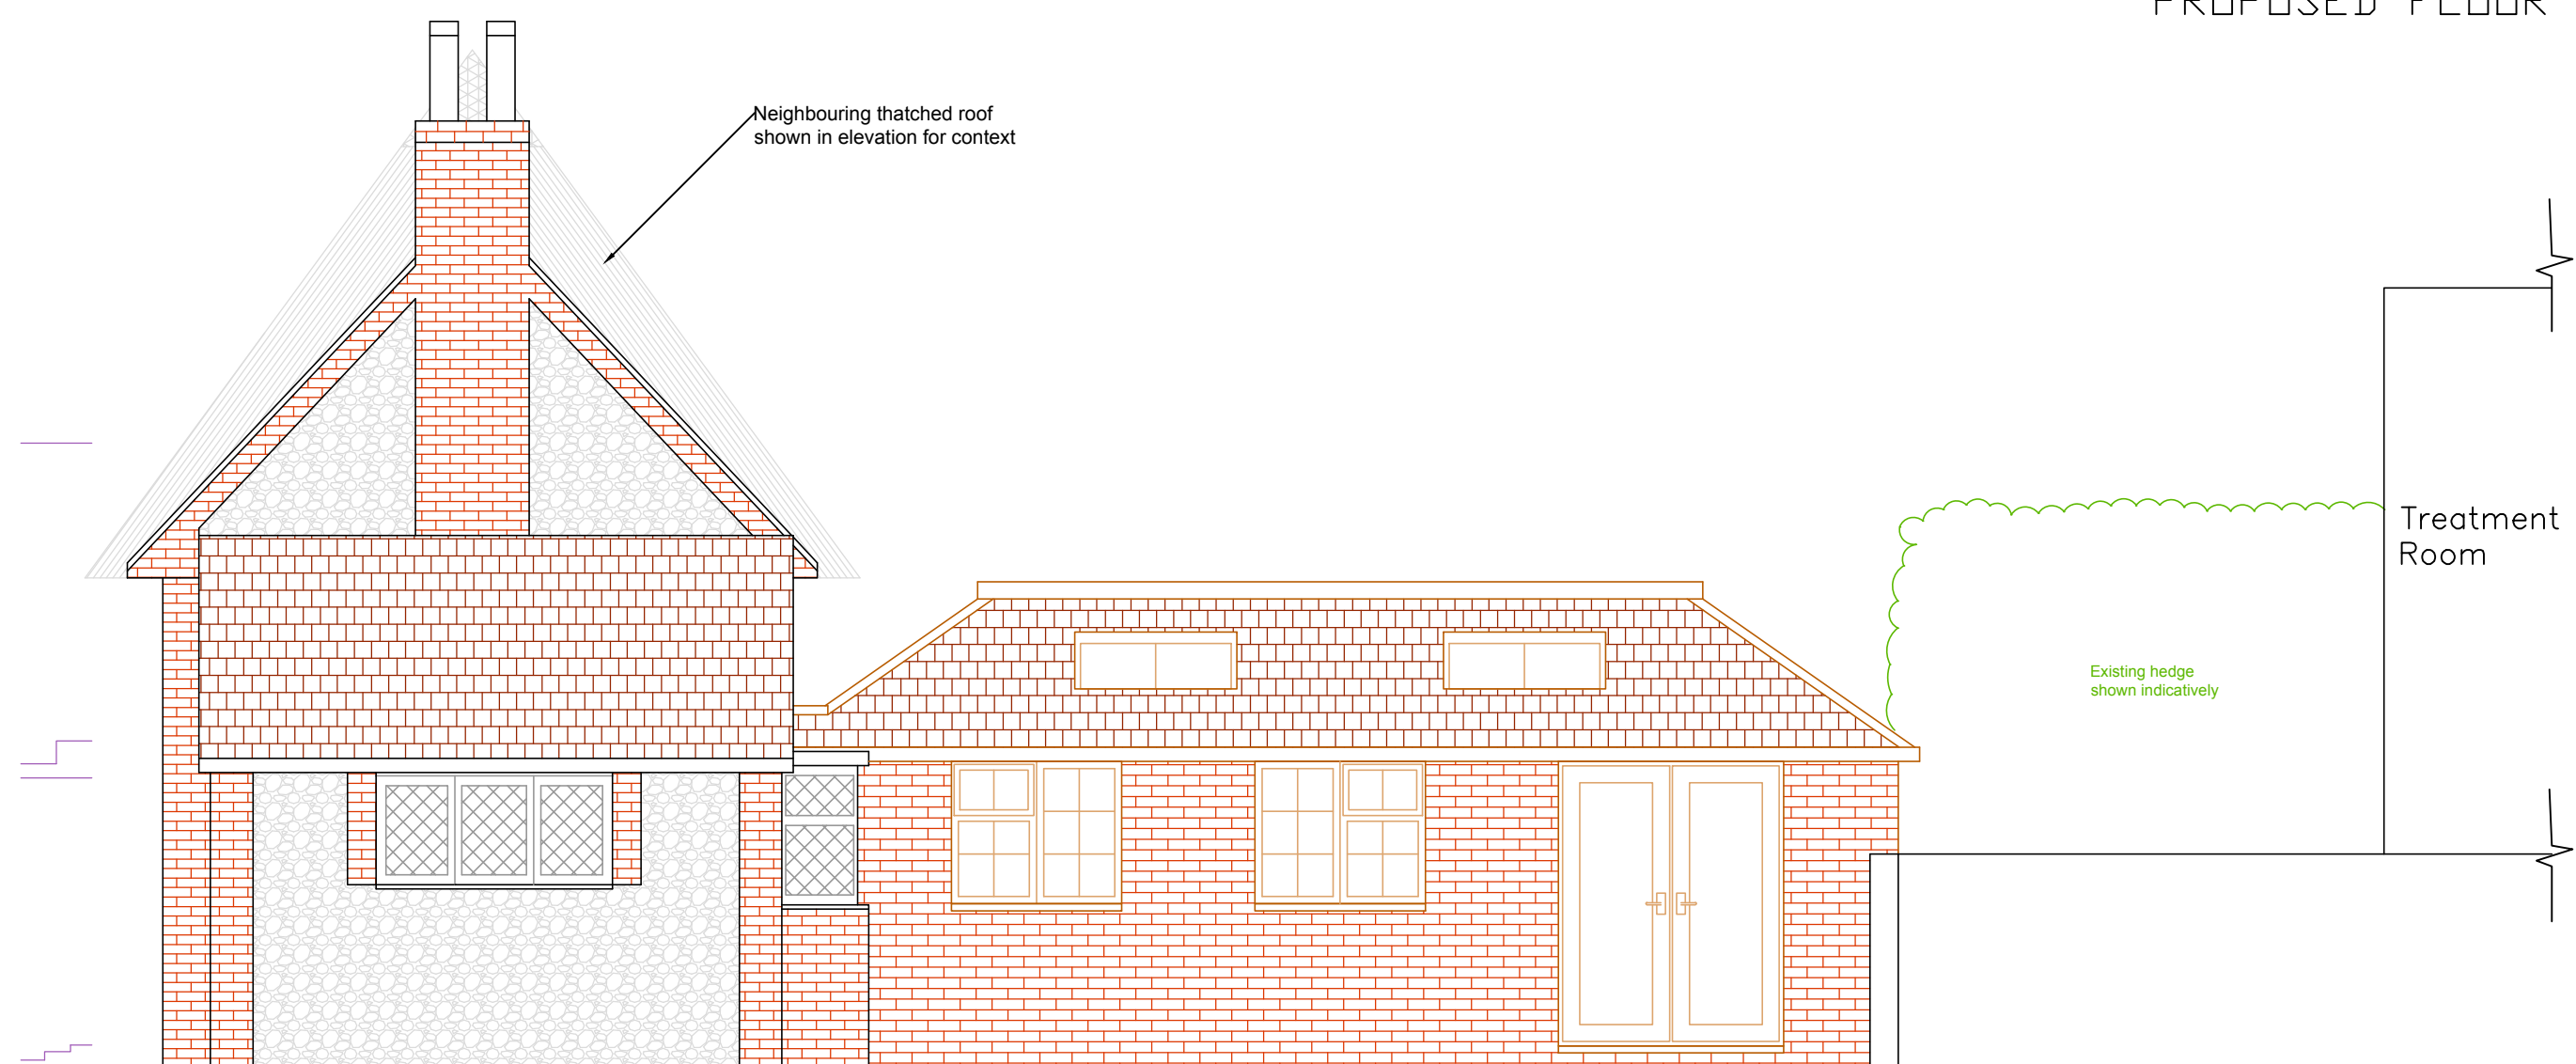


SIDE ELEVATION
SOUTH

PROPOSED ELEVATION 1:50

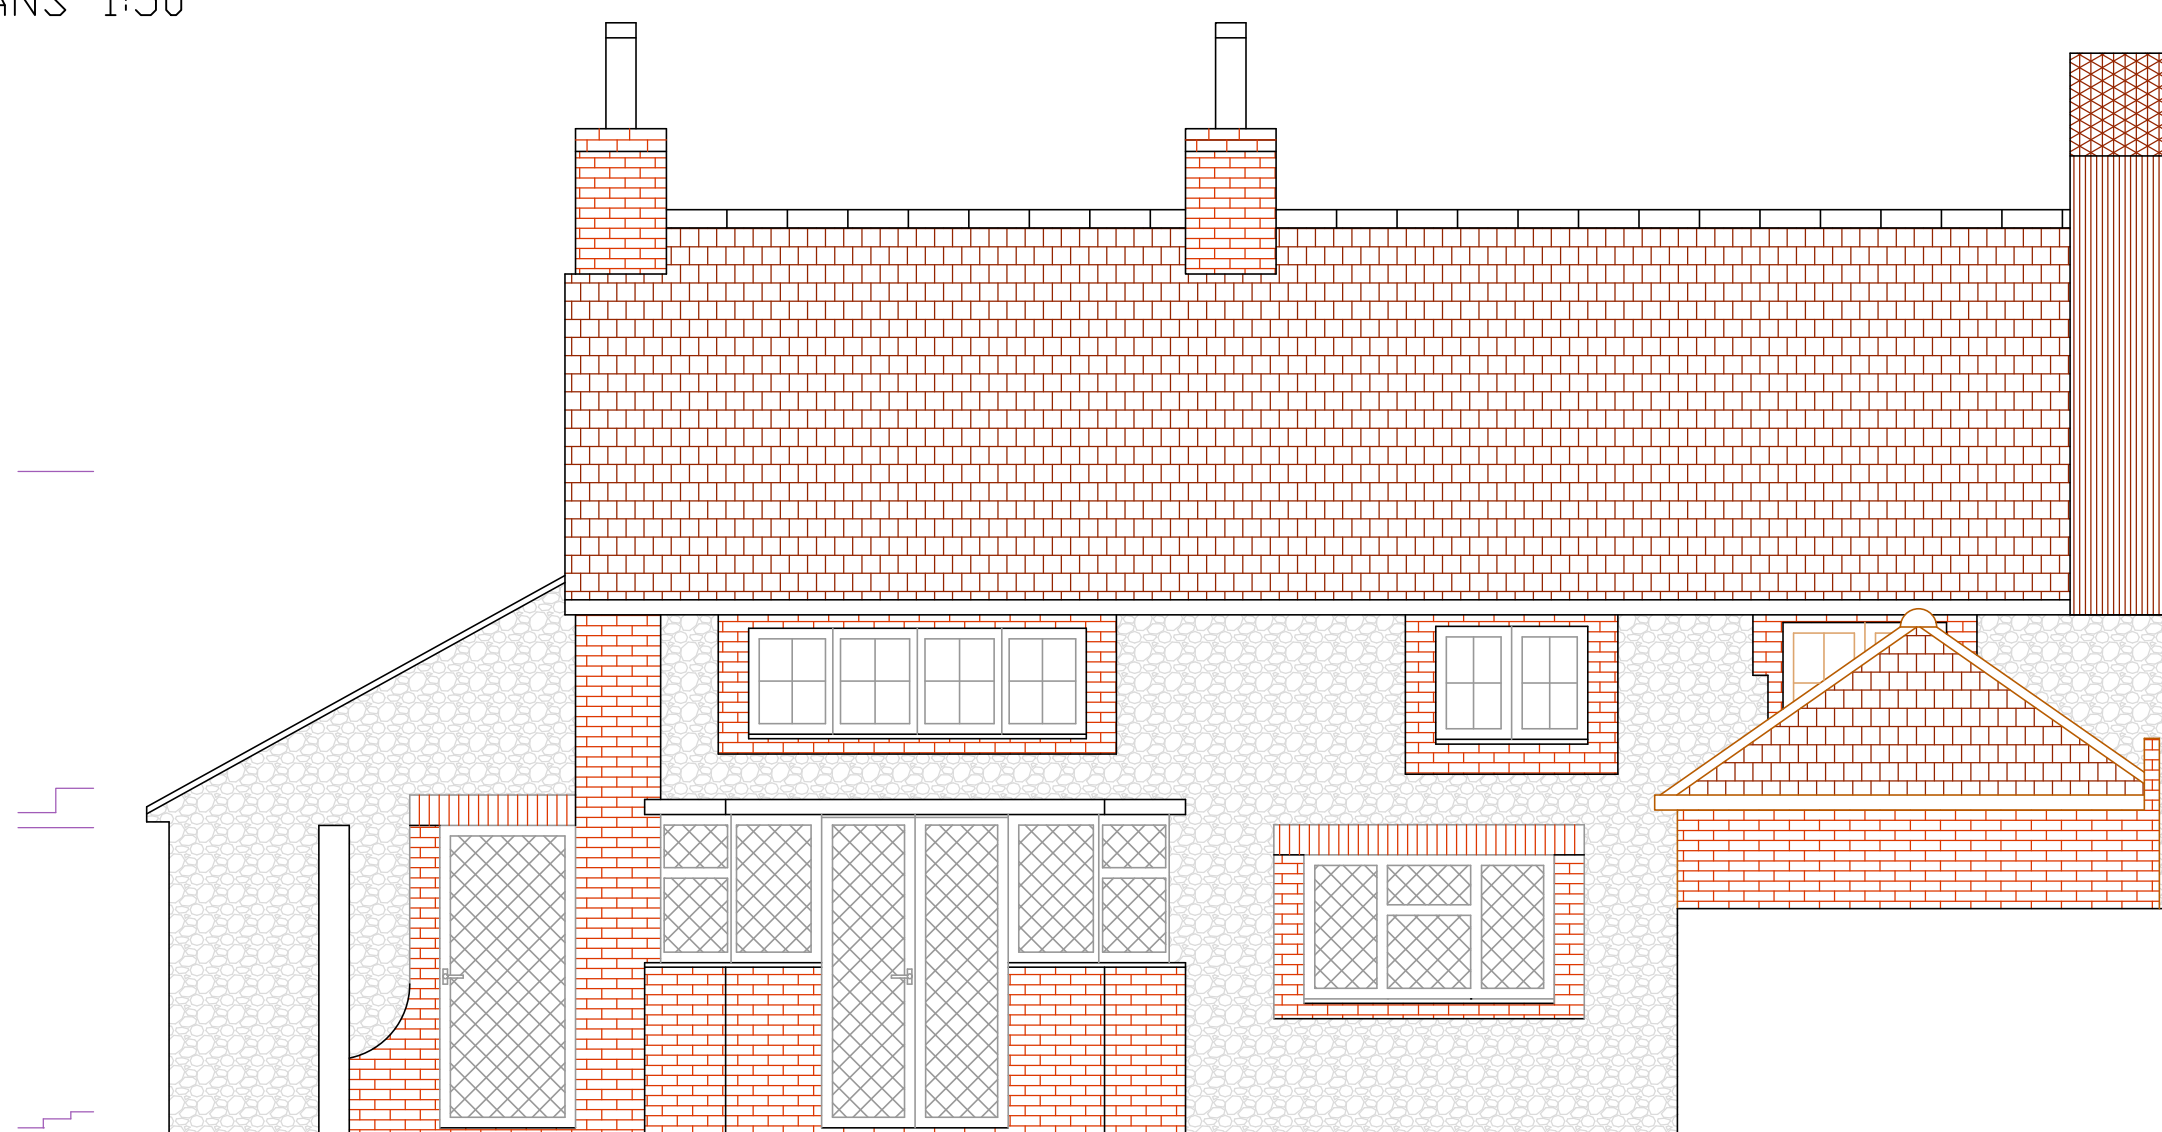

REAR ELEVATION
EAST

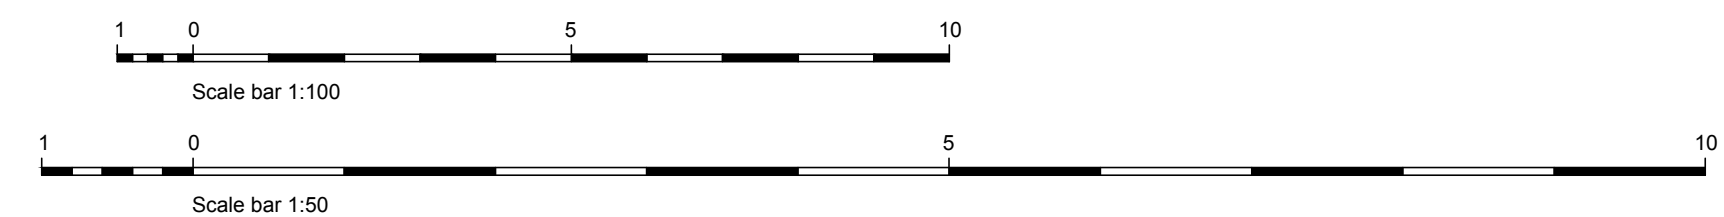

All dimensions to be checked on site prior to commencement of work, except for planning purposes.			
This drawing is the copyright of CALDOTEC LTD and may not be copied, altered or reproduced in any way without written authority.			
 CALDOTEC LTD			
11 THE PARADE WILLOWHAYNE CRESCENT EAST PRESTON WEST SUSSEX BN16 1NS Telephone 01903 859176			
PROPOSED FLOOR PLANS, SIDE ELEVATION & ROOF PLAN			
The Old Cottage Station Road Angmering West Sussex BN16 4HY			
CLIENT Mr & Mrs Hinds			
R6	Amend. from Planning response	RM	25/07/17
R7	Client comments	RM	18/04/17
R8	Client comments	RM	18/04/17
R9	Amend. from Planning response	RM	07/04/17
R4	Client amendments	RM	10/03/17
R3	Client amendments	RM	06/03/17
R2	Client amendments	RM	15/07/16
R1	Amendments at client request	JM	04/07/16
Issue	Details	By	Date
SCALE	AS SHOWN on A1	DATE	25/07/17
DRAWING NUMBER	15264/02R8		