


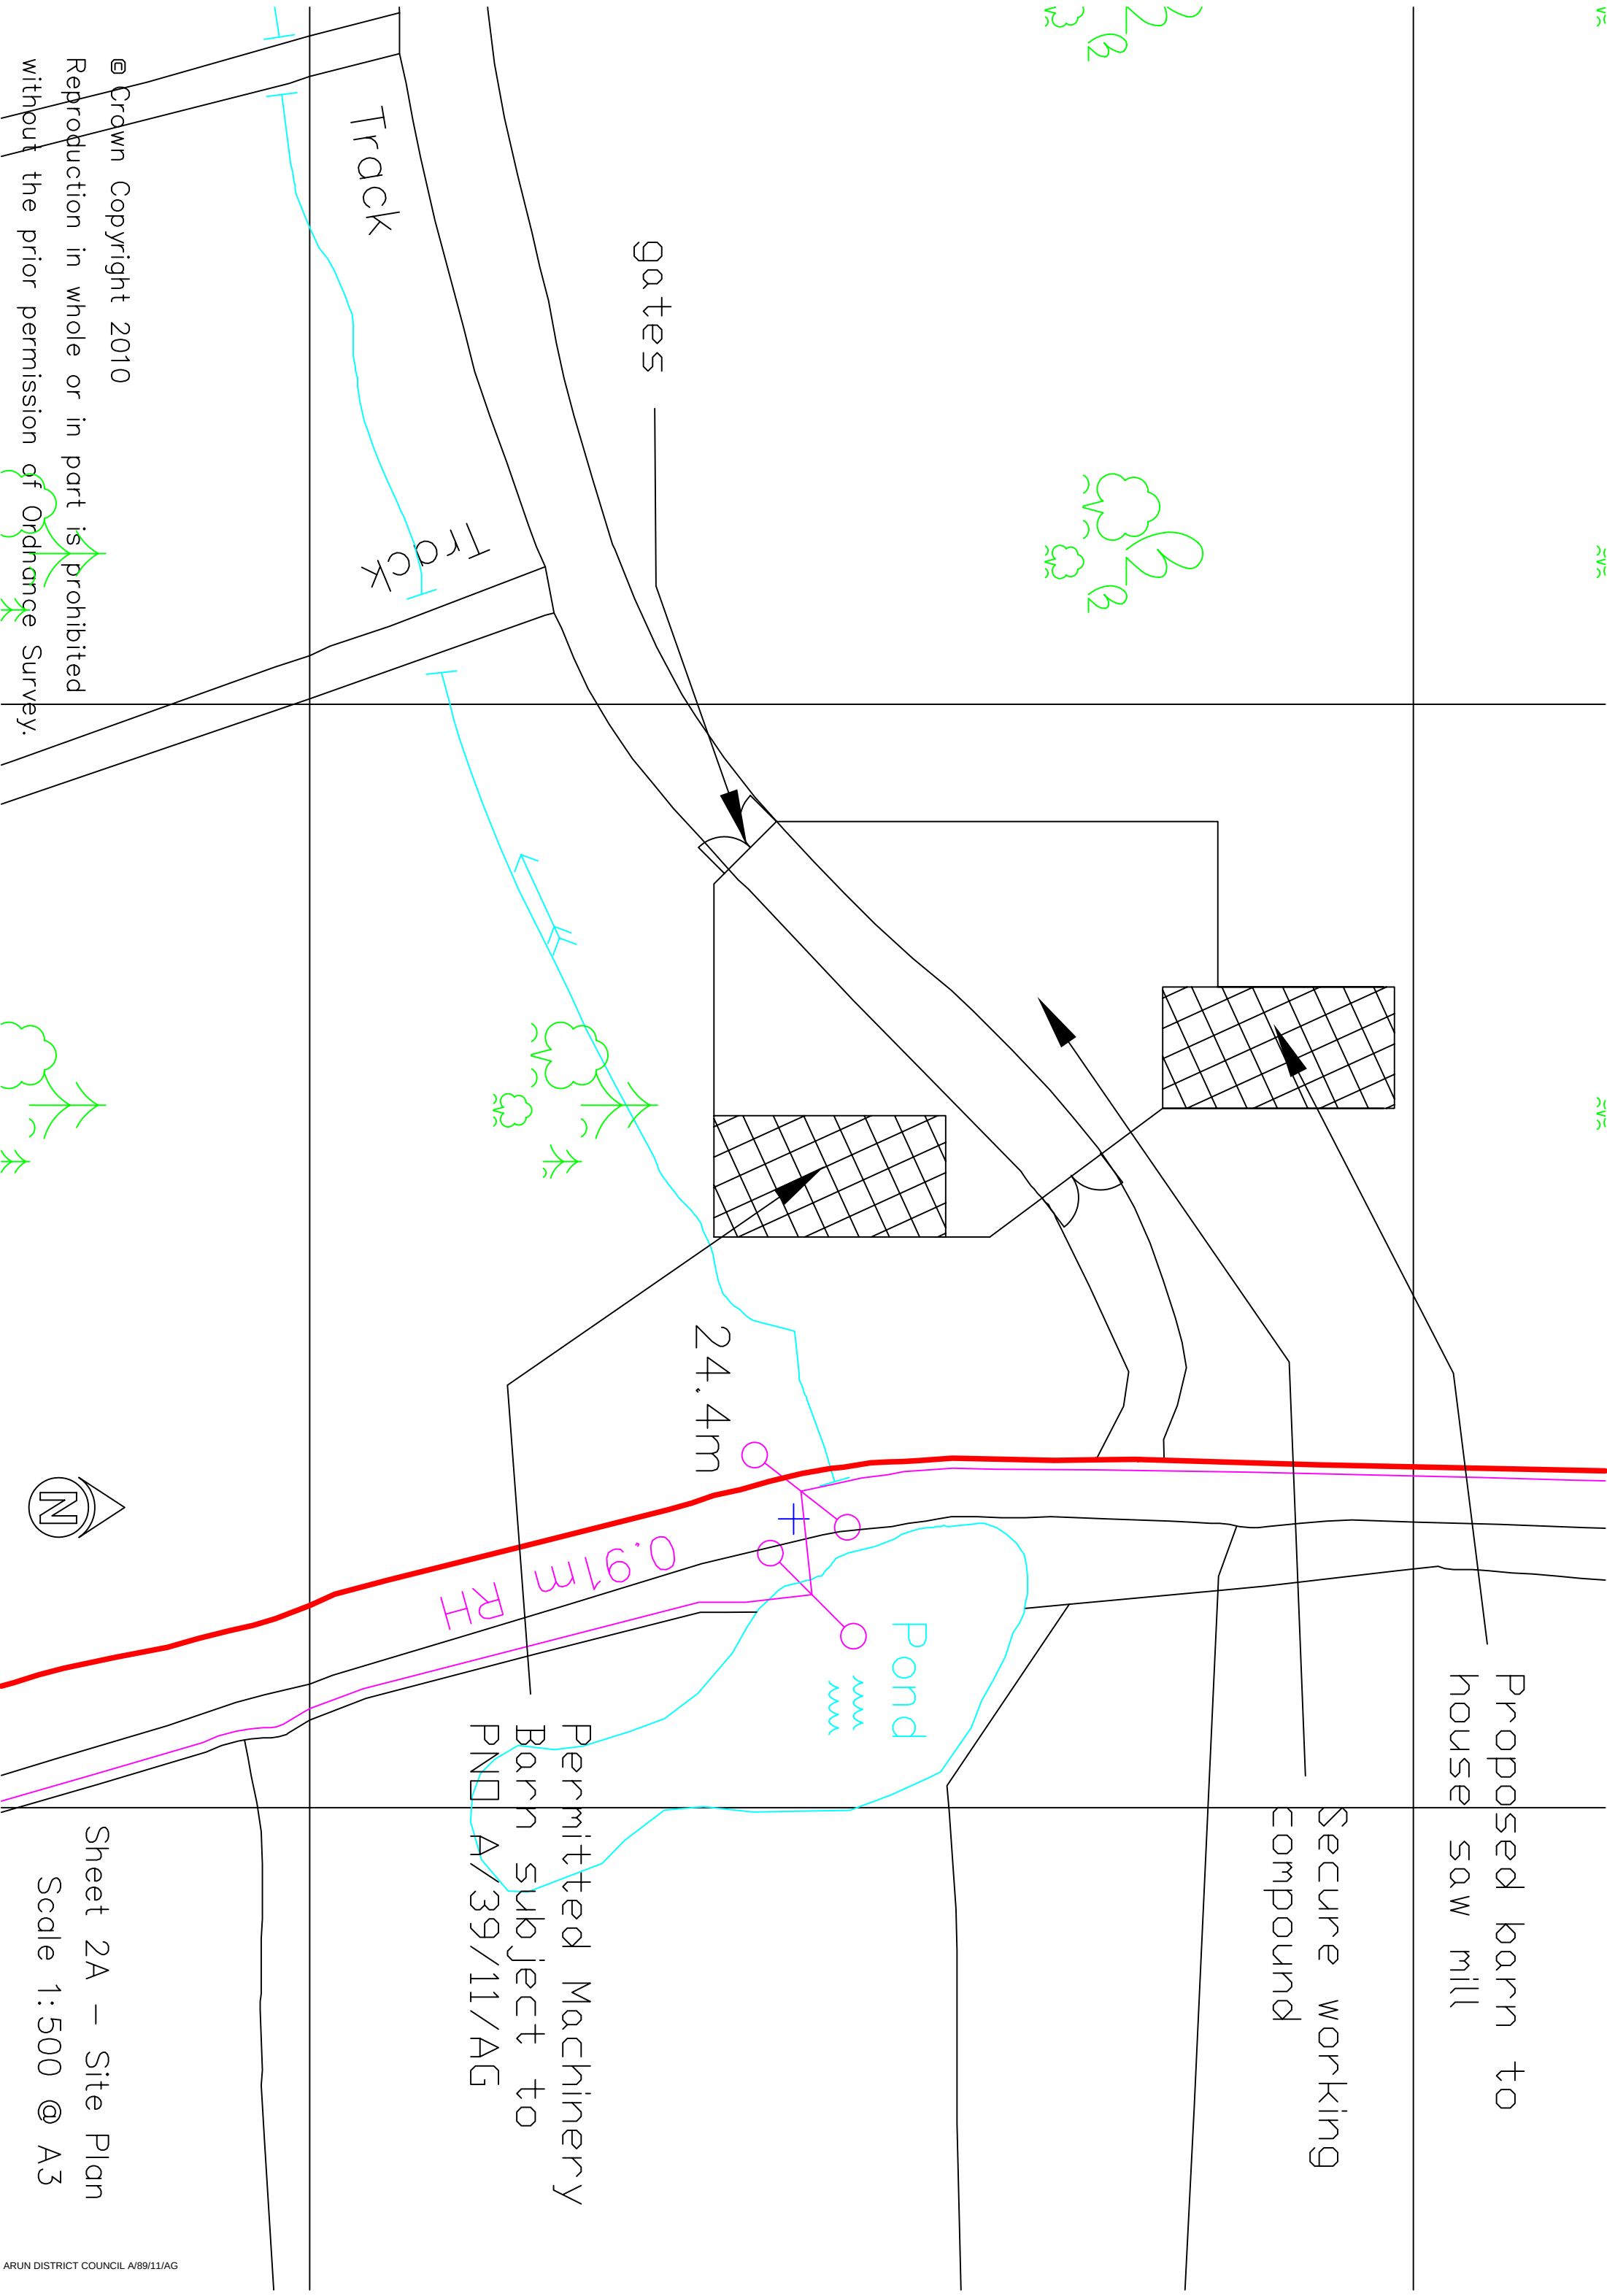

© Crown Copyright 2010
Reproduction in whole or in part is prohibited
without the prior permission of Ordnance Survey.

Sheet 2A – Site Plan
Scale 1:500 @ A3