



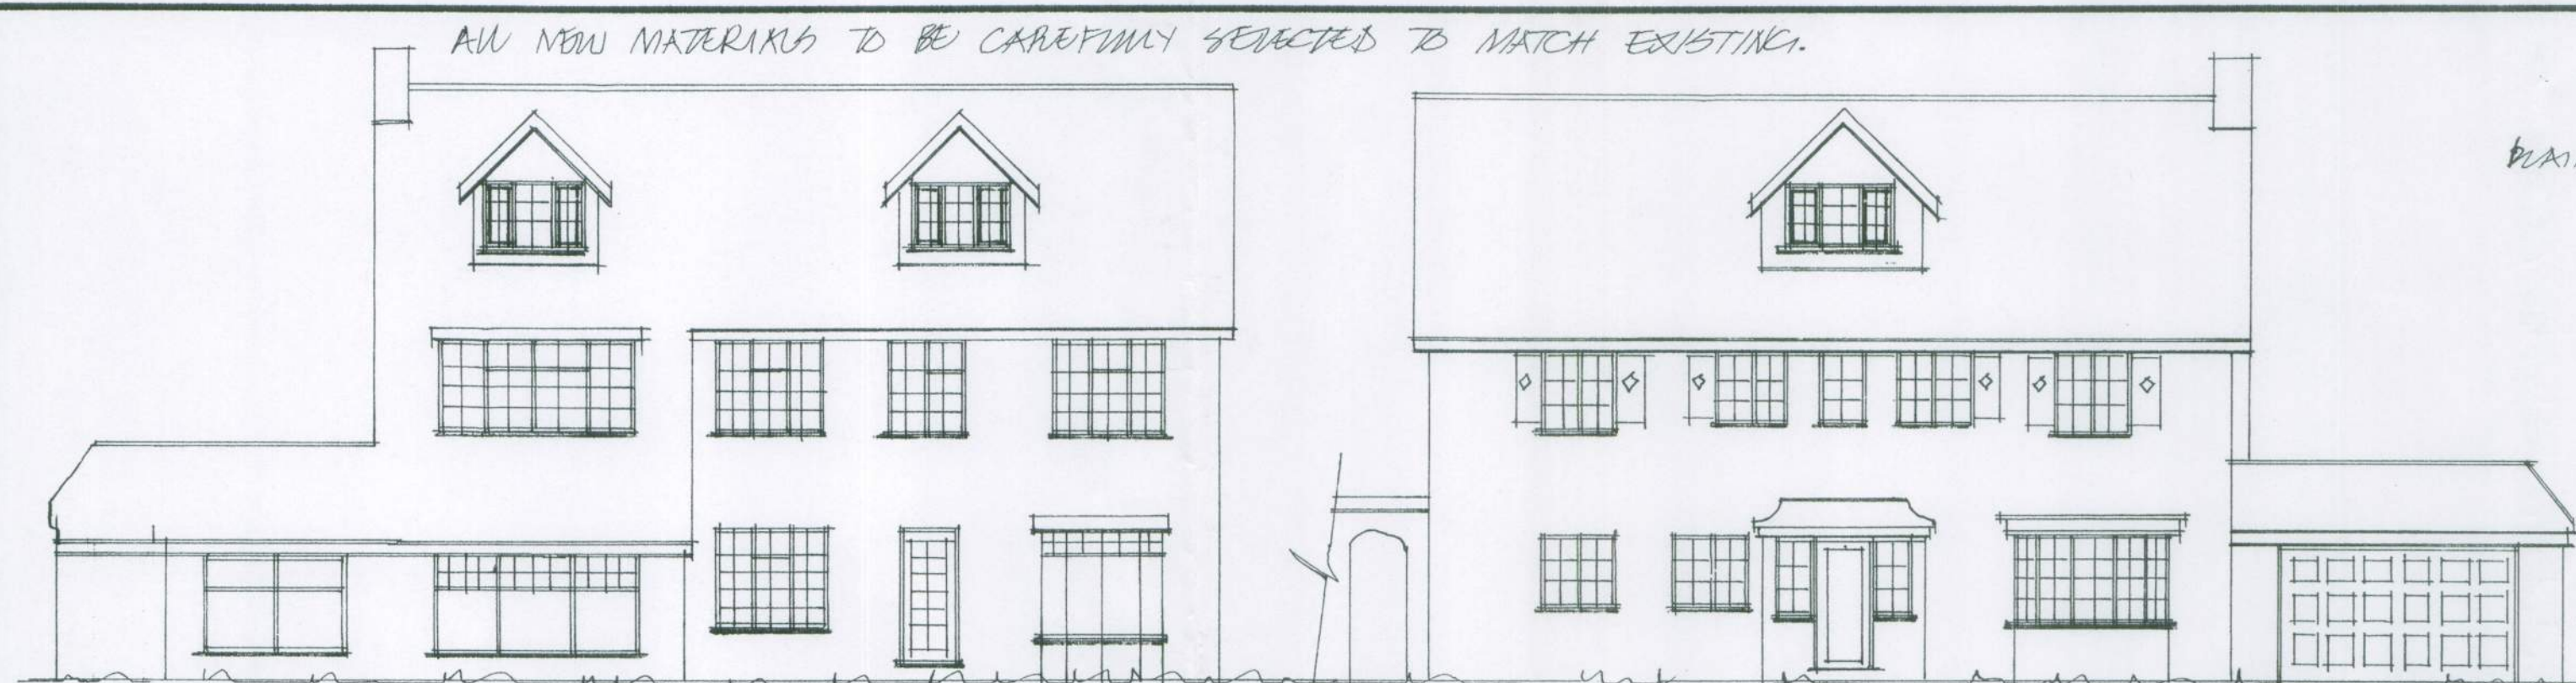


rear elevation. - PROPOSED.


front elevation. - PROPOSED.

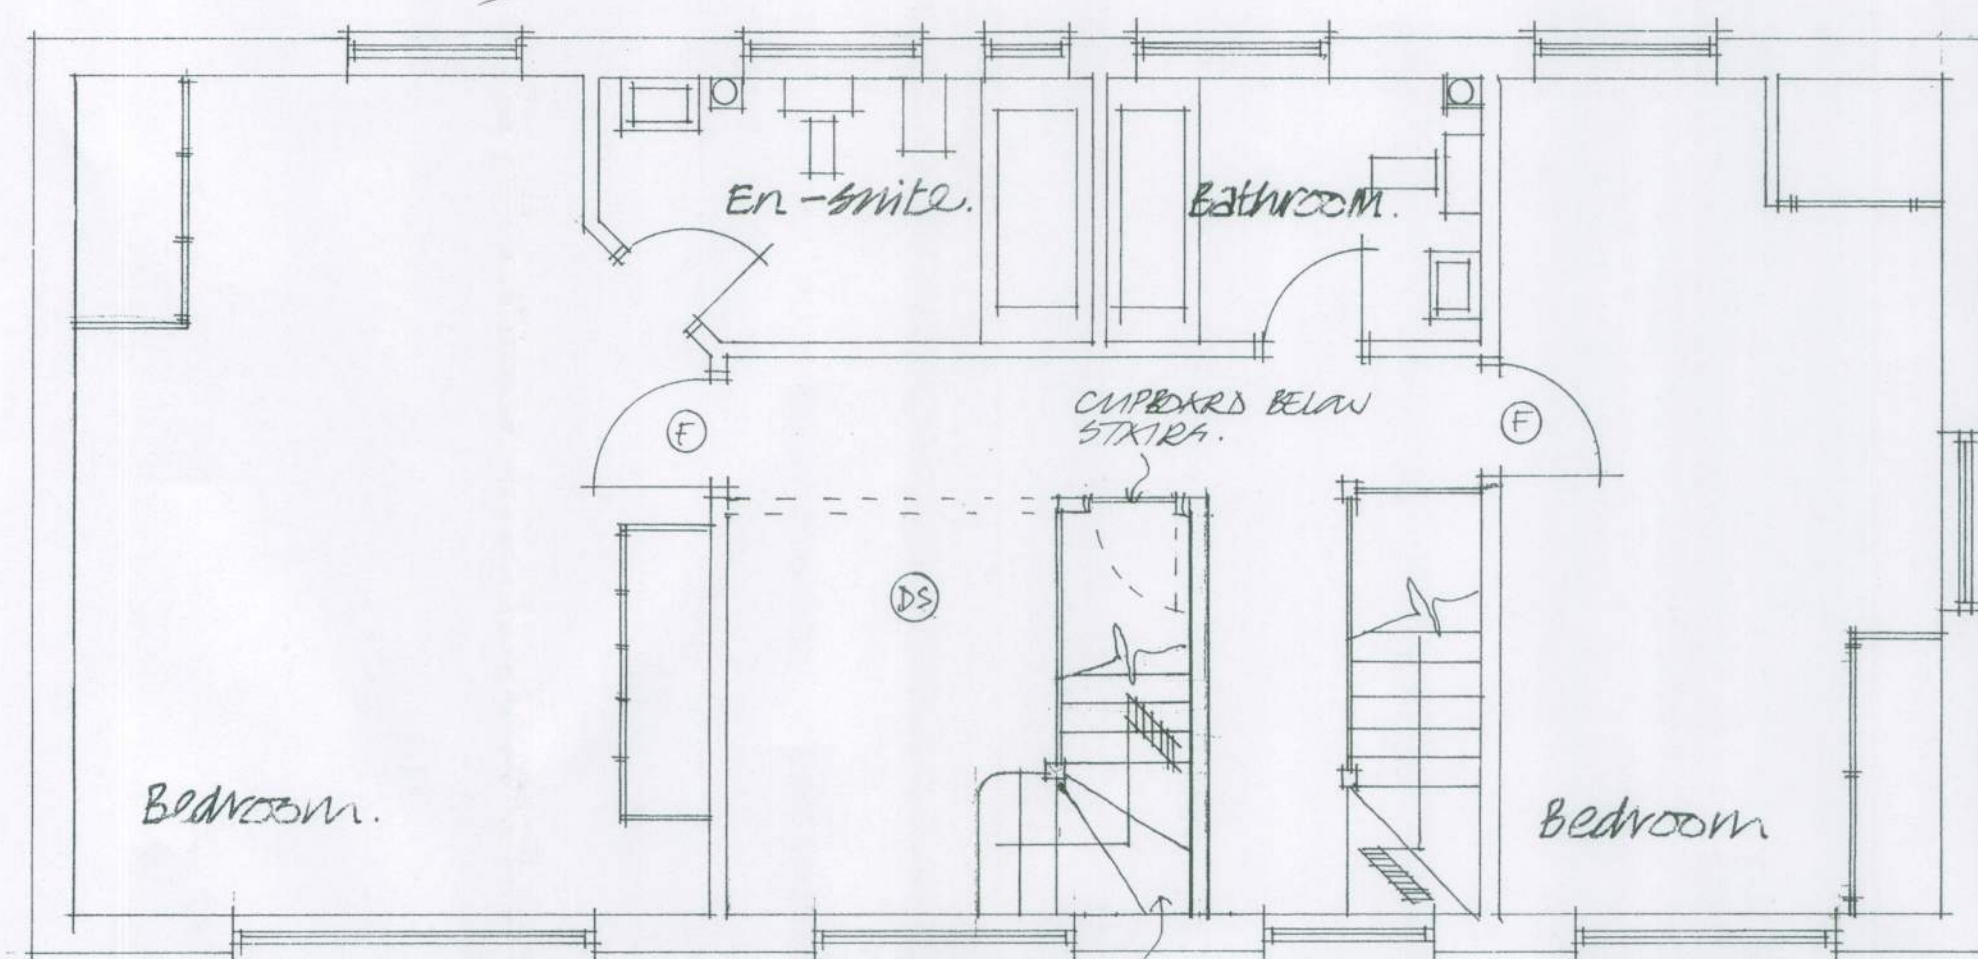


first floor plan. - PROPOSED.

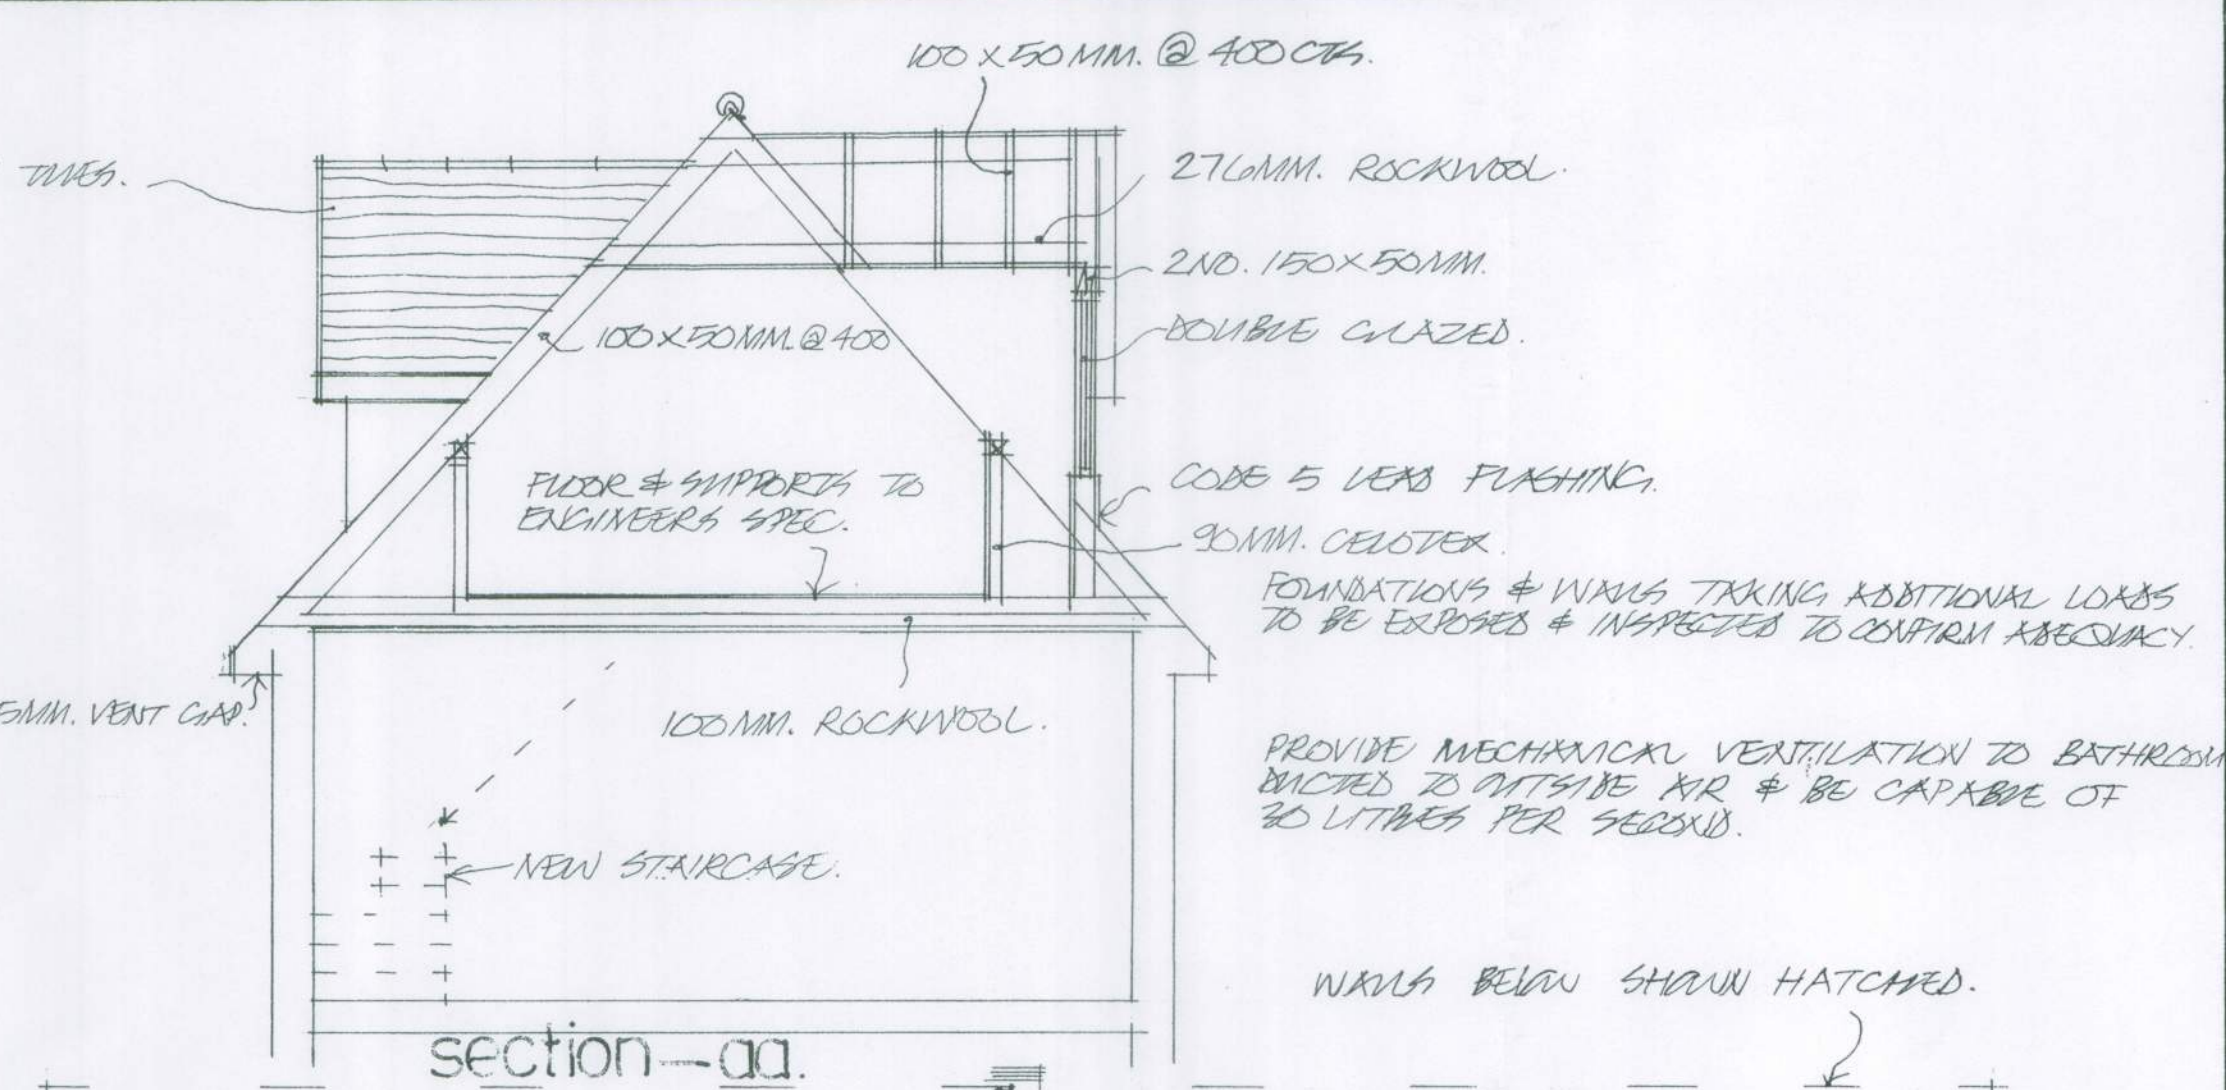


section - aa.

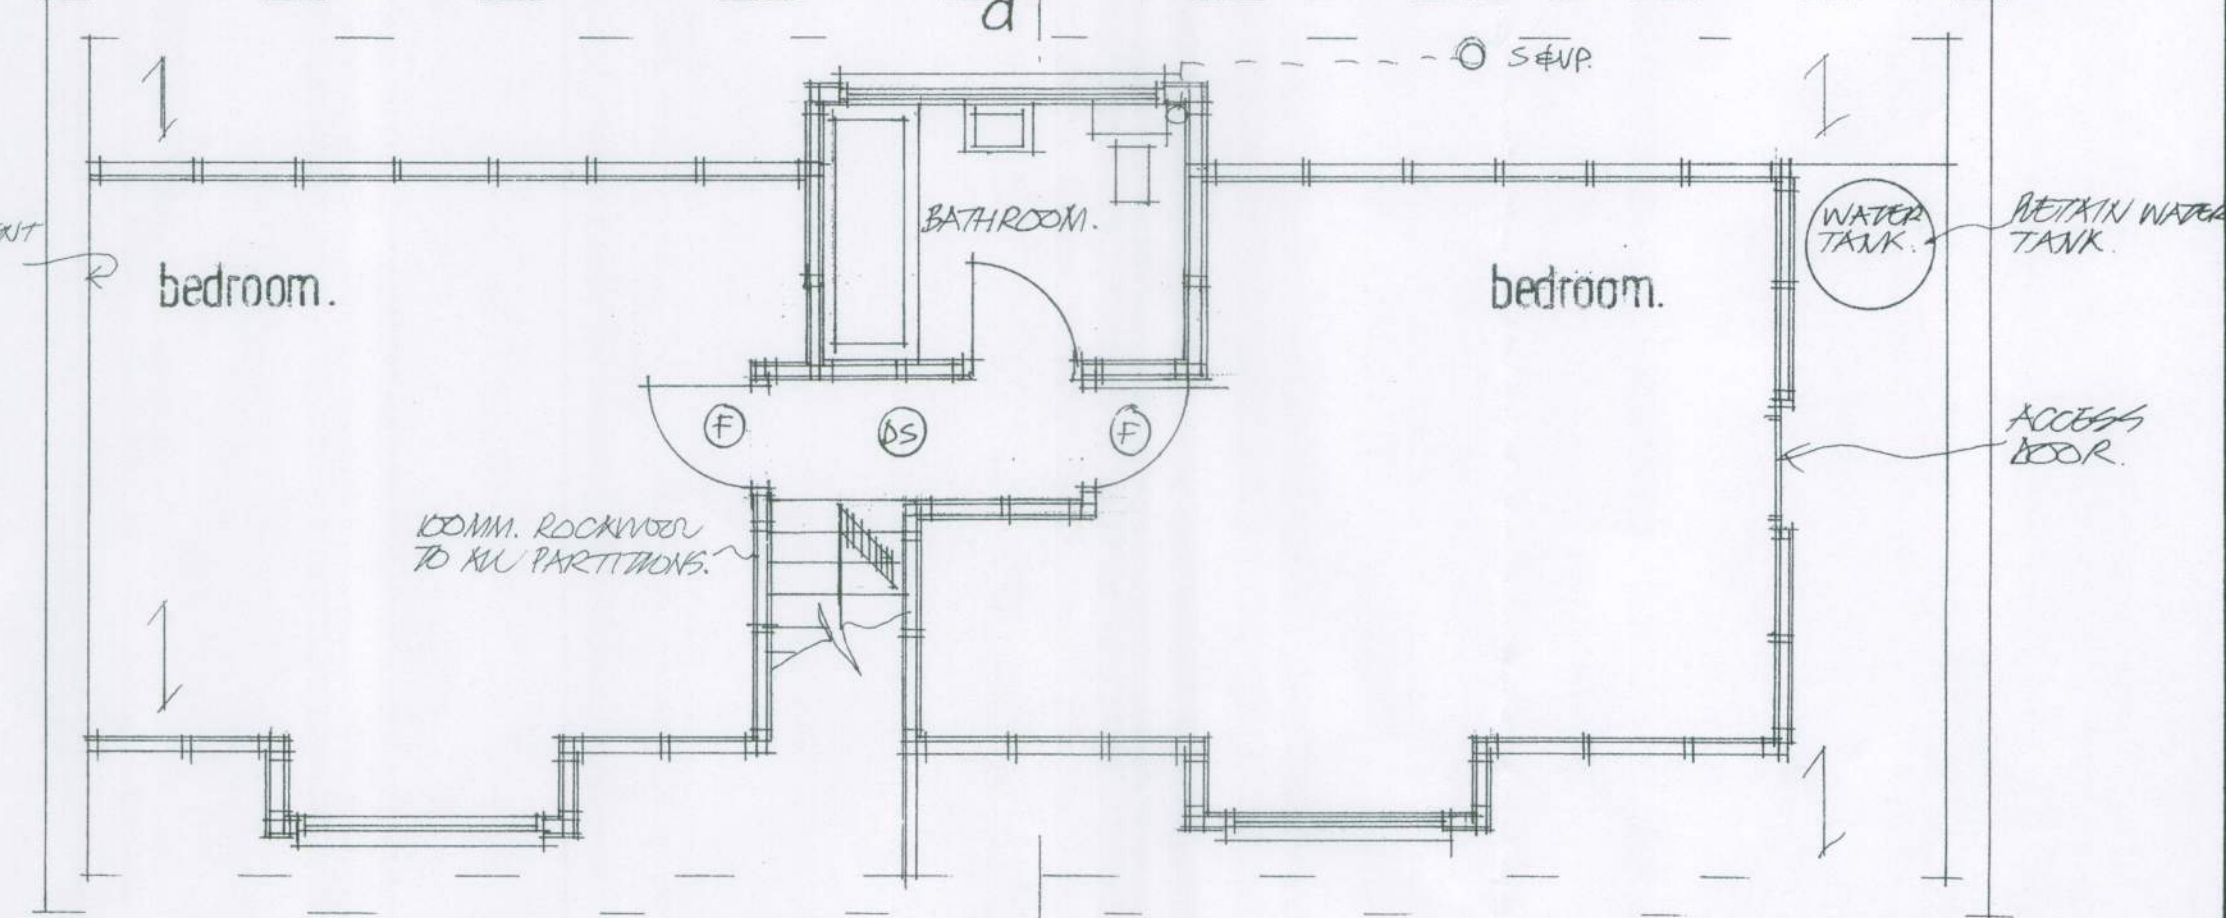

second floor plan. - PROPOSED.

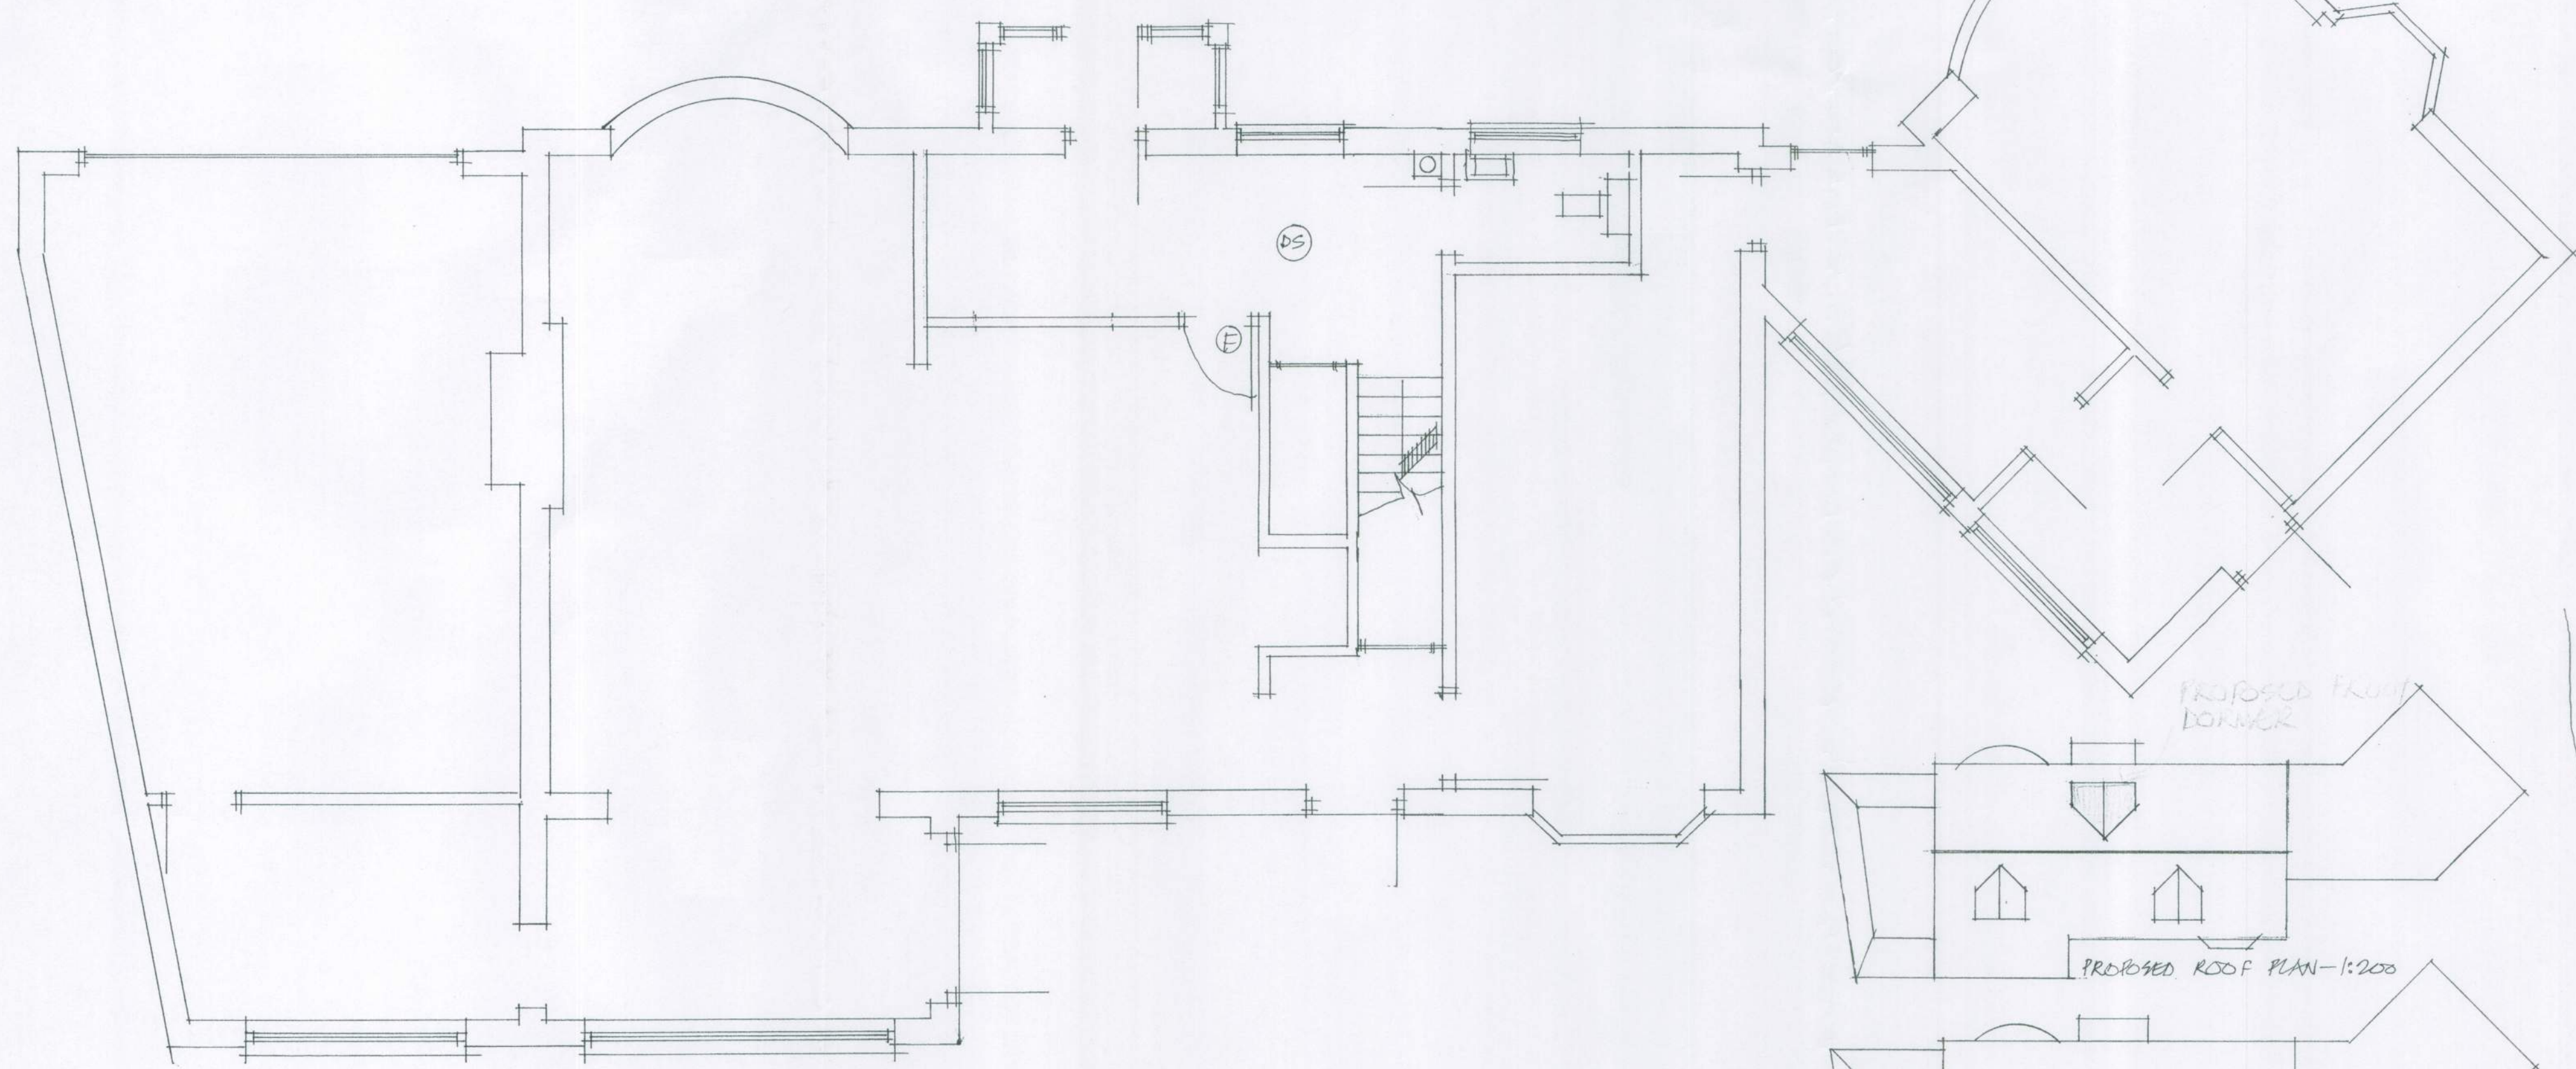

ground floor plan. - EXISTING.

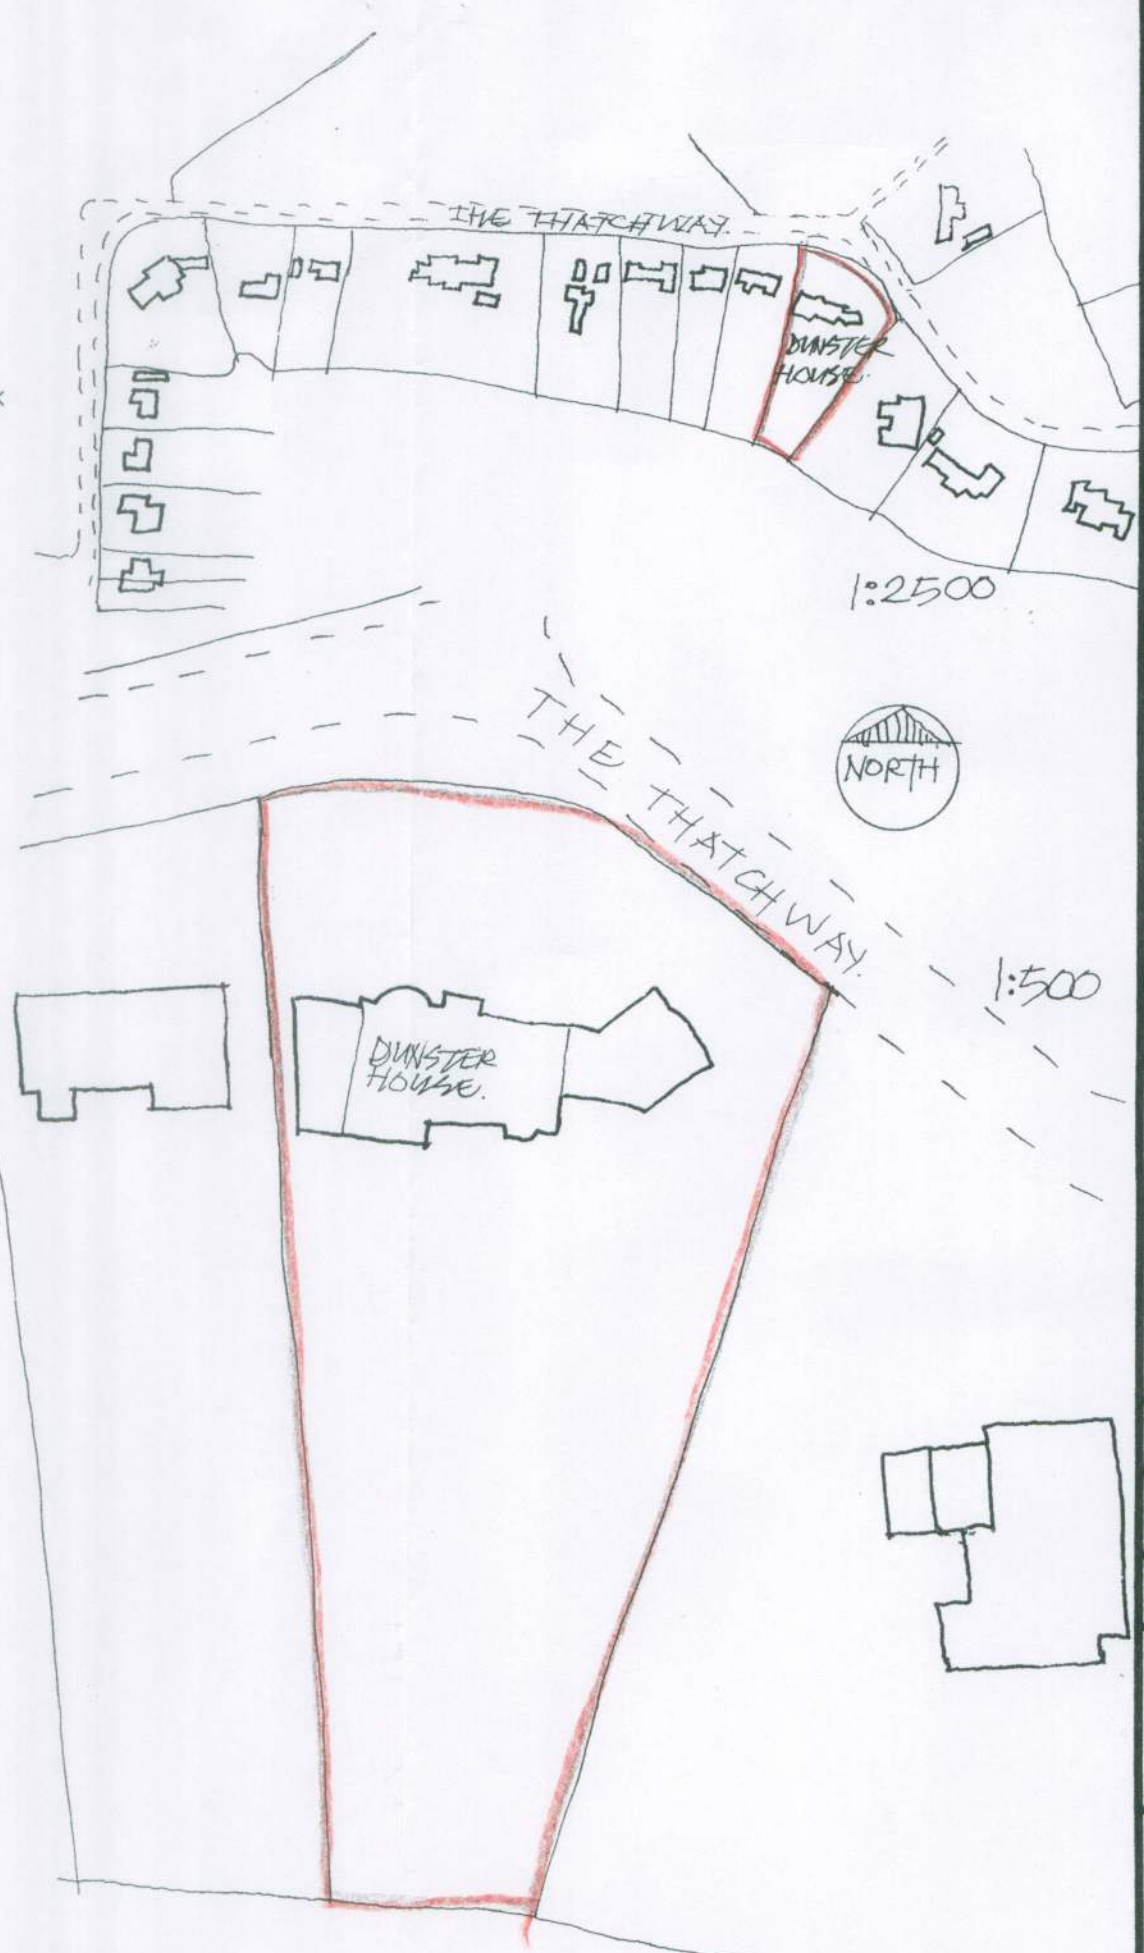

Notes:
All Dimensions must be checked on site and not scaled from this drawing
Contractor and client are reminded of their obligation under the Party Wall Act. If in doubt ask.
Contractor is to confirm all below ground drain run direction and invert levels.

Date	Revisions
NOV 2013	CLIENT REVISIONS

1 copyright

TIM CORDING
Architectural and Planning Services
"Kingshead", 140 High Street,
Steyning, West Sussex BN44 3LH
Tel/Fax: 01903 814836

Client: mr & mrs jacobs.

Job Title: loft conversion.

Drawing Title: DUNSTER HOUSE. the thatchway. angmering.

Scale: 1:50 & 1:100
Date: NOV 2013 Drawn by:

Drg. No. Rev