



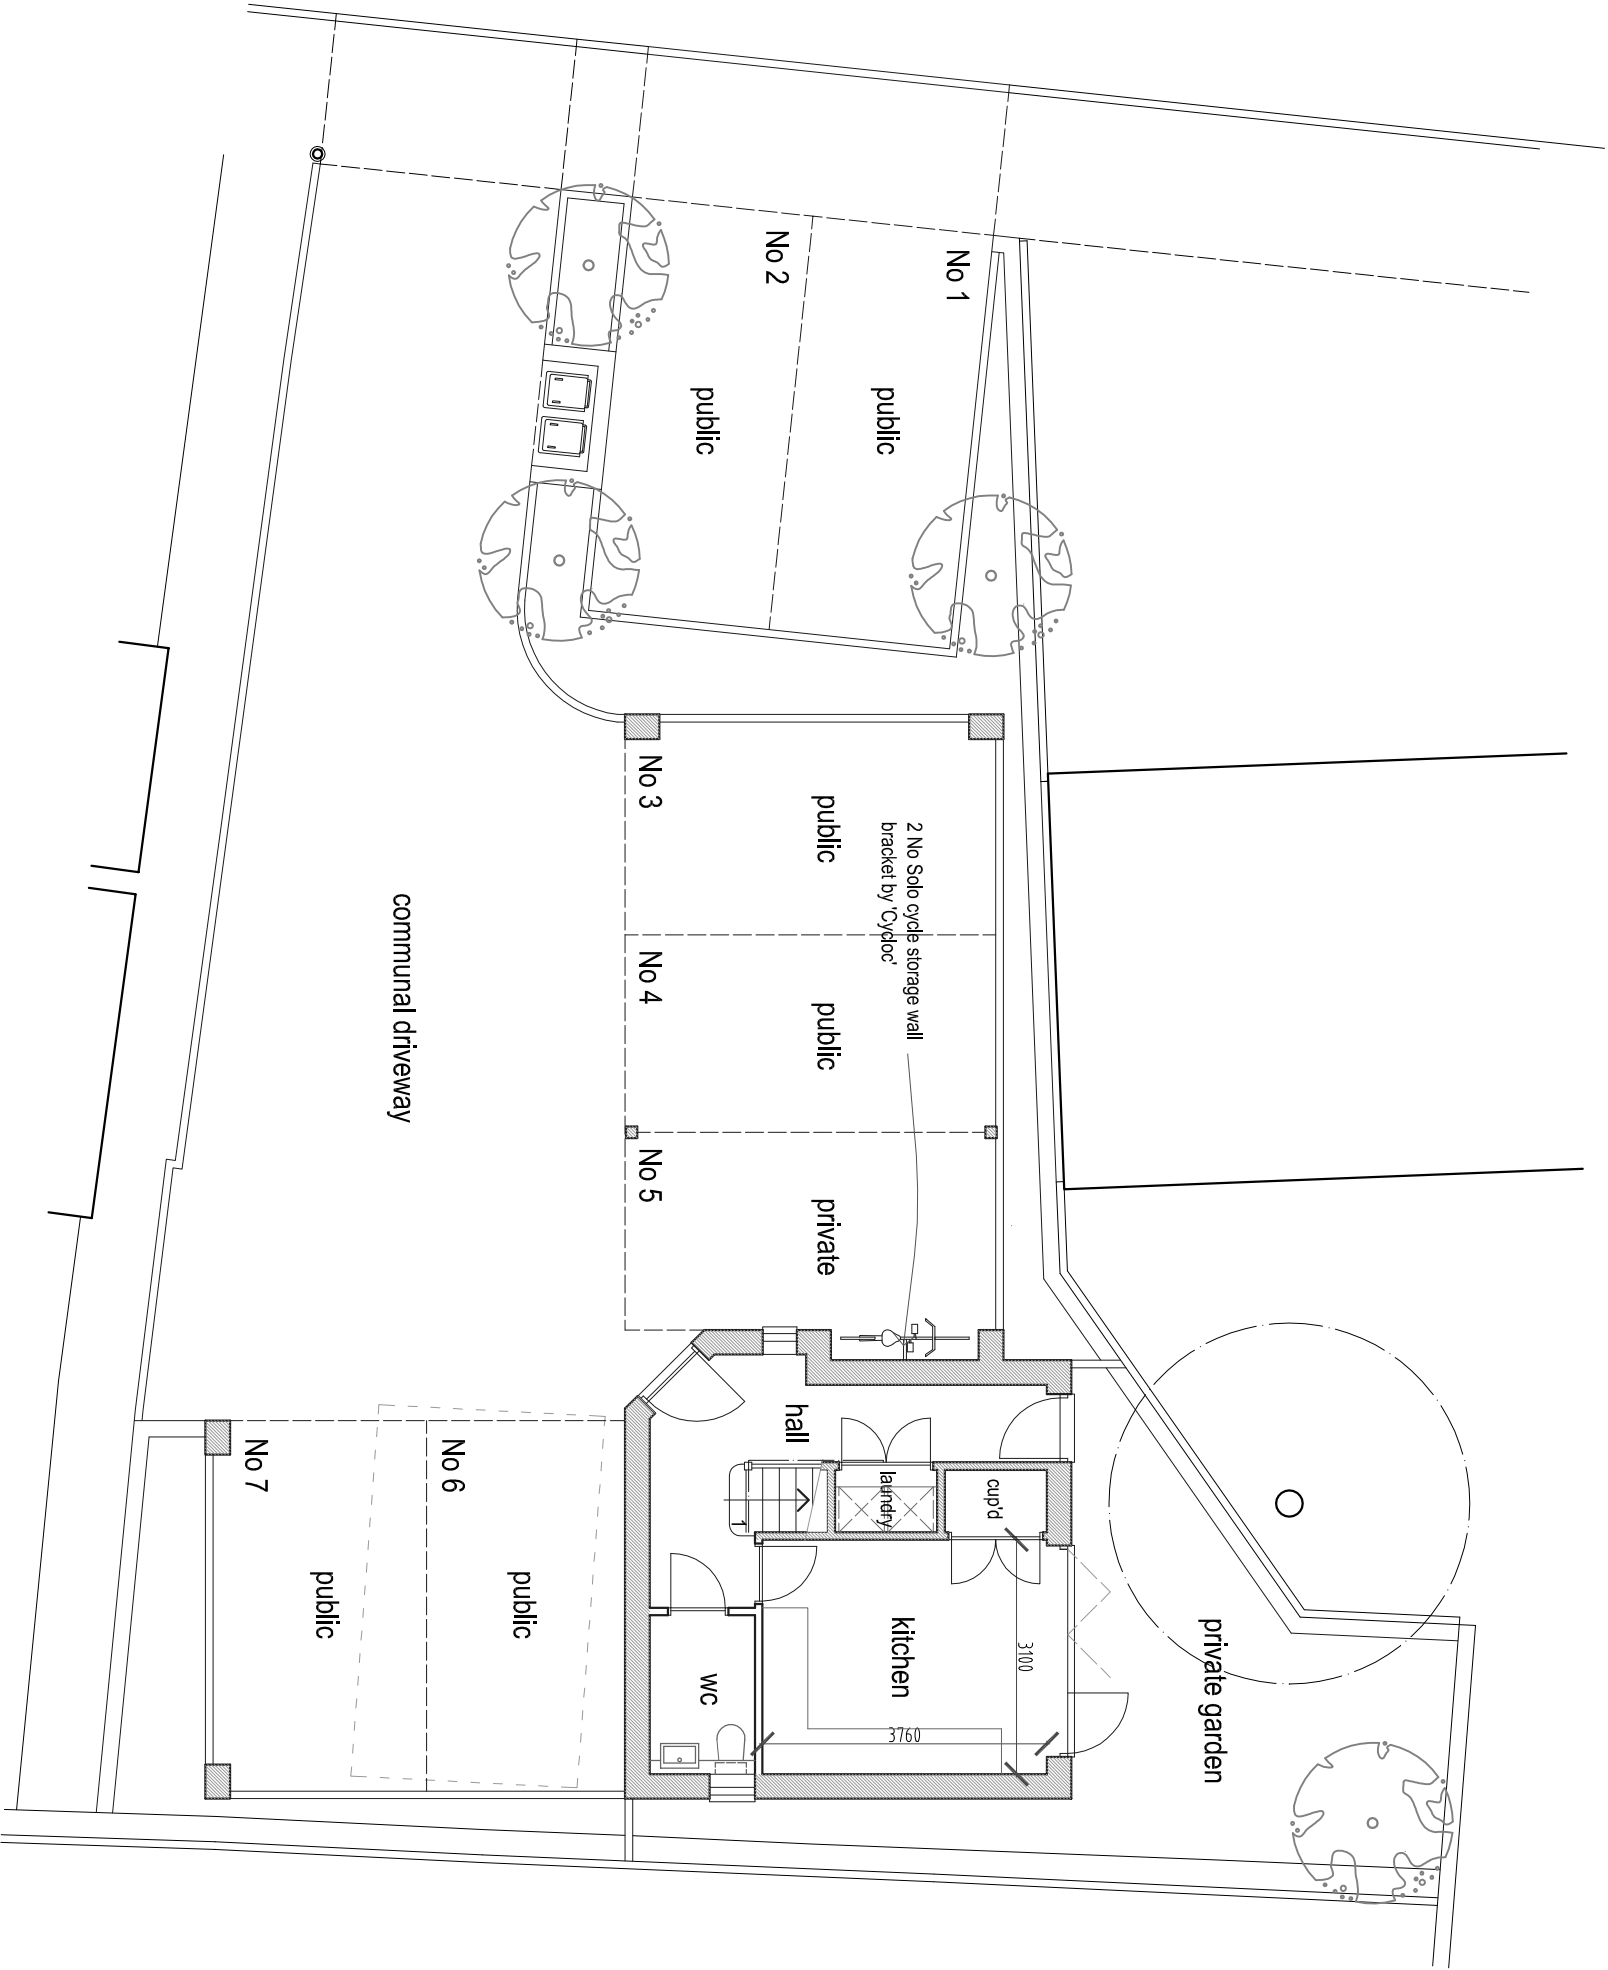

Ground Floor Plan @ 1:100

 

A		Layout amended		10.11.17	
Rev		Description		Date	
Job Reference		Client			
New House The Cottrells Angmering, BN16 4AF		AM Homes Ltd			
Drawing Title		Drawing No		Rev	
Ground Floor Plan		ADC962/04		A	
Date	Scale	Dwg Size	Plot Style	Drawn	Checked
24.04.17	1:100	A3	ADC-red	TGS	AD

All dimensions to be checked on site and do not scale from this drawing. This drawing should be approved by Local Authority Building Control or other appropriate checking authority prior to commencement of work. This drawing should not be reproduced without the prior consent of the author

ADC Alistair Dodd
Consulting

Architectural Services
72a Beaconsfield Road · Brighton · East Sussex · BN1 6DD
Tel: 01273 669466
Email: info@adcbrighton.co.uk
www.adcbrighton.com