



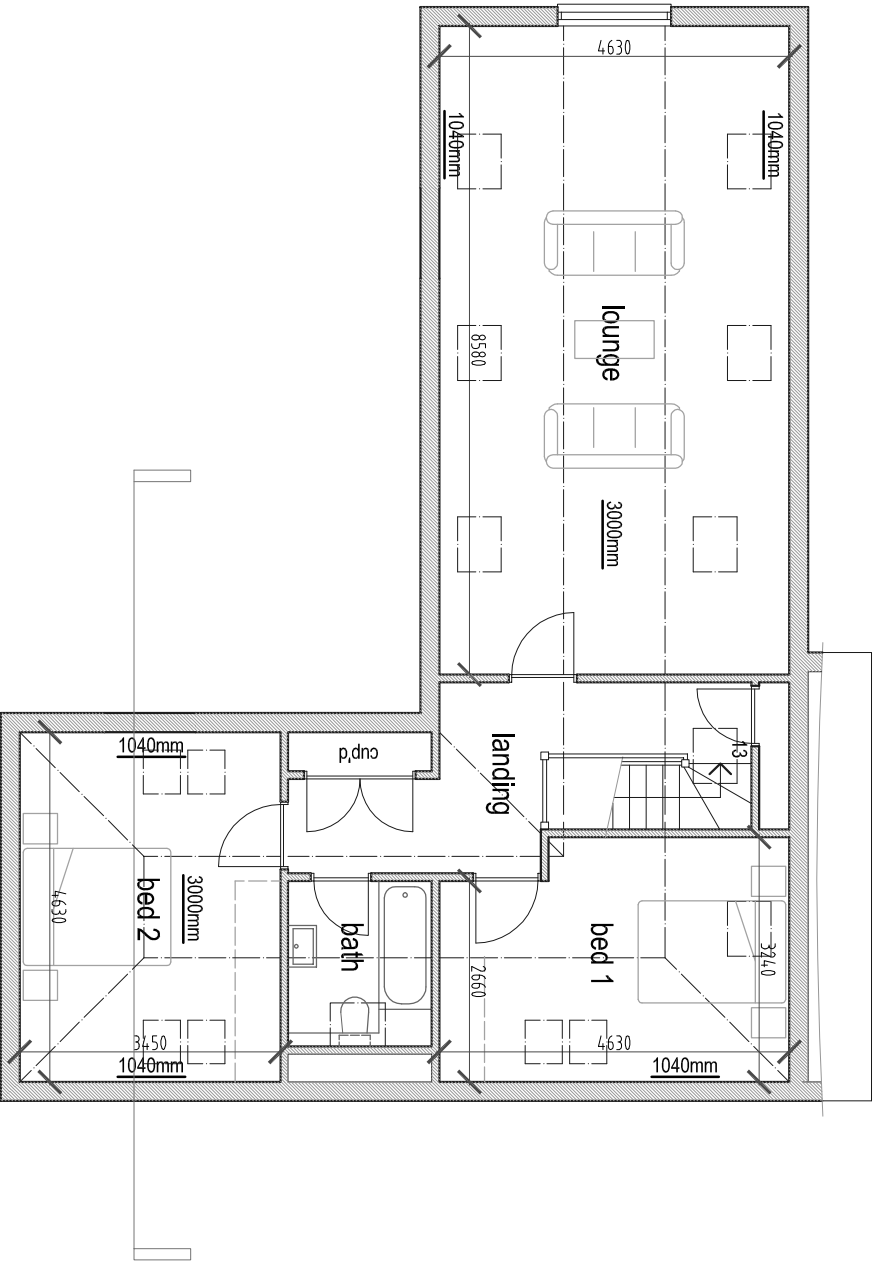

First Floor Plan @ 1:100

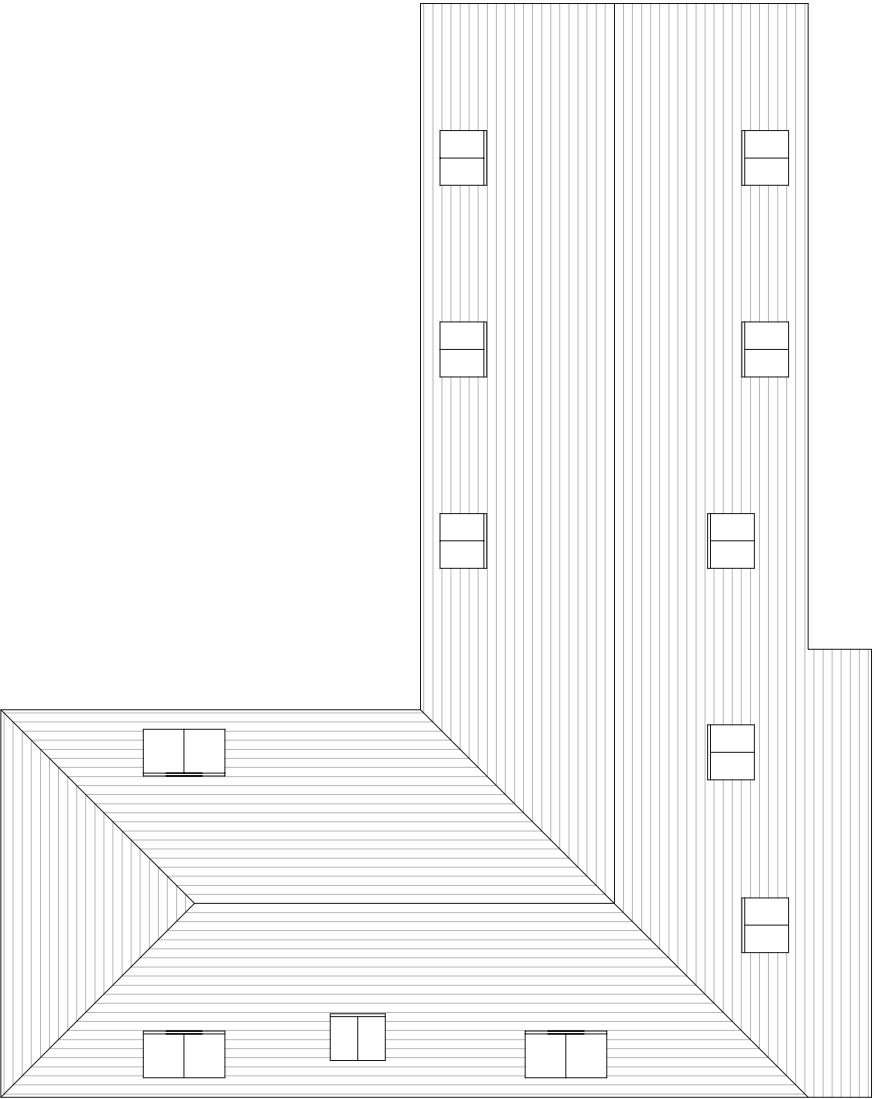

Roof Plan @ 1:100

Rev	Description	Date
Job Reference New House The Cottrells Angmering, BN16 4AF		
Client AM Homes Ltd		
Drawing Title First Floor Plan & Roof Plan		Drawing No ADC962/13
Date 16.01.18	Scale 1:100	Dwg Size A3
		Plot Style ADgrey.spl
		Drawn AD
		Checked AD

All dimensions to be checked on site and do not scale from this drawing. This drawing should be approved by Local Authority Building Control or other appropriate checking authority prior to commencement of work. This drawing should not be reproduced without the prior consent of the author

ADC Alistair Dodd
Consulting

Architectural Services
72a Beaconsfeld Road · Brighton · East Sussex · BN1 6DD
Tel: 01273 669466
Email: info@adcbrighton.co.uk
www.adcbrighton.com

