



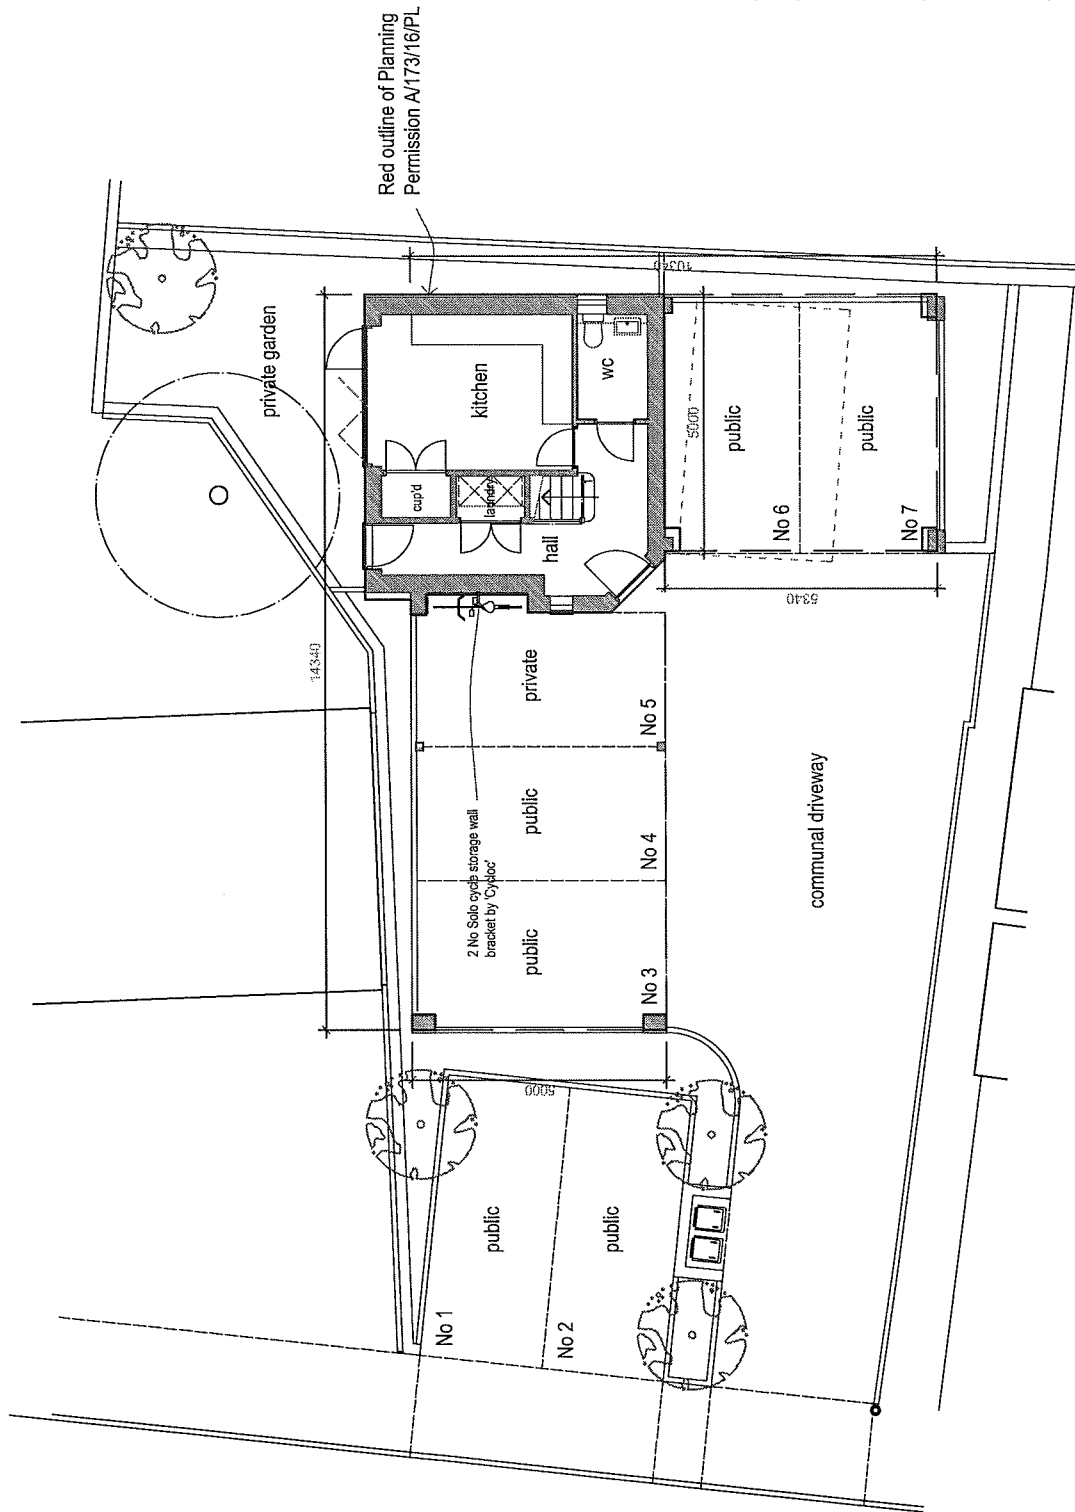

Ground Floor Plan @ 1:100

 

Scale 1:200

Rev	Description	Date

Job Reference	Client
New House	AM Homes Ltd
The Cottrells	
Angmering, BN16 4AF	

Drawing Title	Drawing No	Rev
Planning Permission	ADC962/18	
Comparison Plan		

Date	Scale	Dwg Size	Plot Style	Drawn	Checked
10.05.18	1:100	A3	ADC-red	AD	AD

All dimensions to be checked on site and do not scale from this drawing. This drawing should be approved by Local Authority Building Control before construction commences. This drawing should not be reproduced without the prior consent of the author.

ADC Alistair Dodd
Consulting

Architectural Services

72a Beaconfield Road · Brighton · East Sussex · BN1 8DD
Tel: 01273 669486
Email: info@adabrighton.co.uk
www.adabrighton.com