



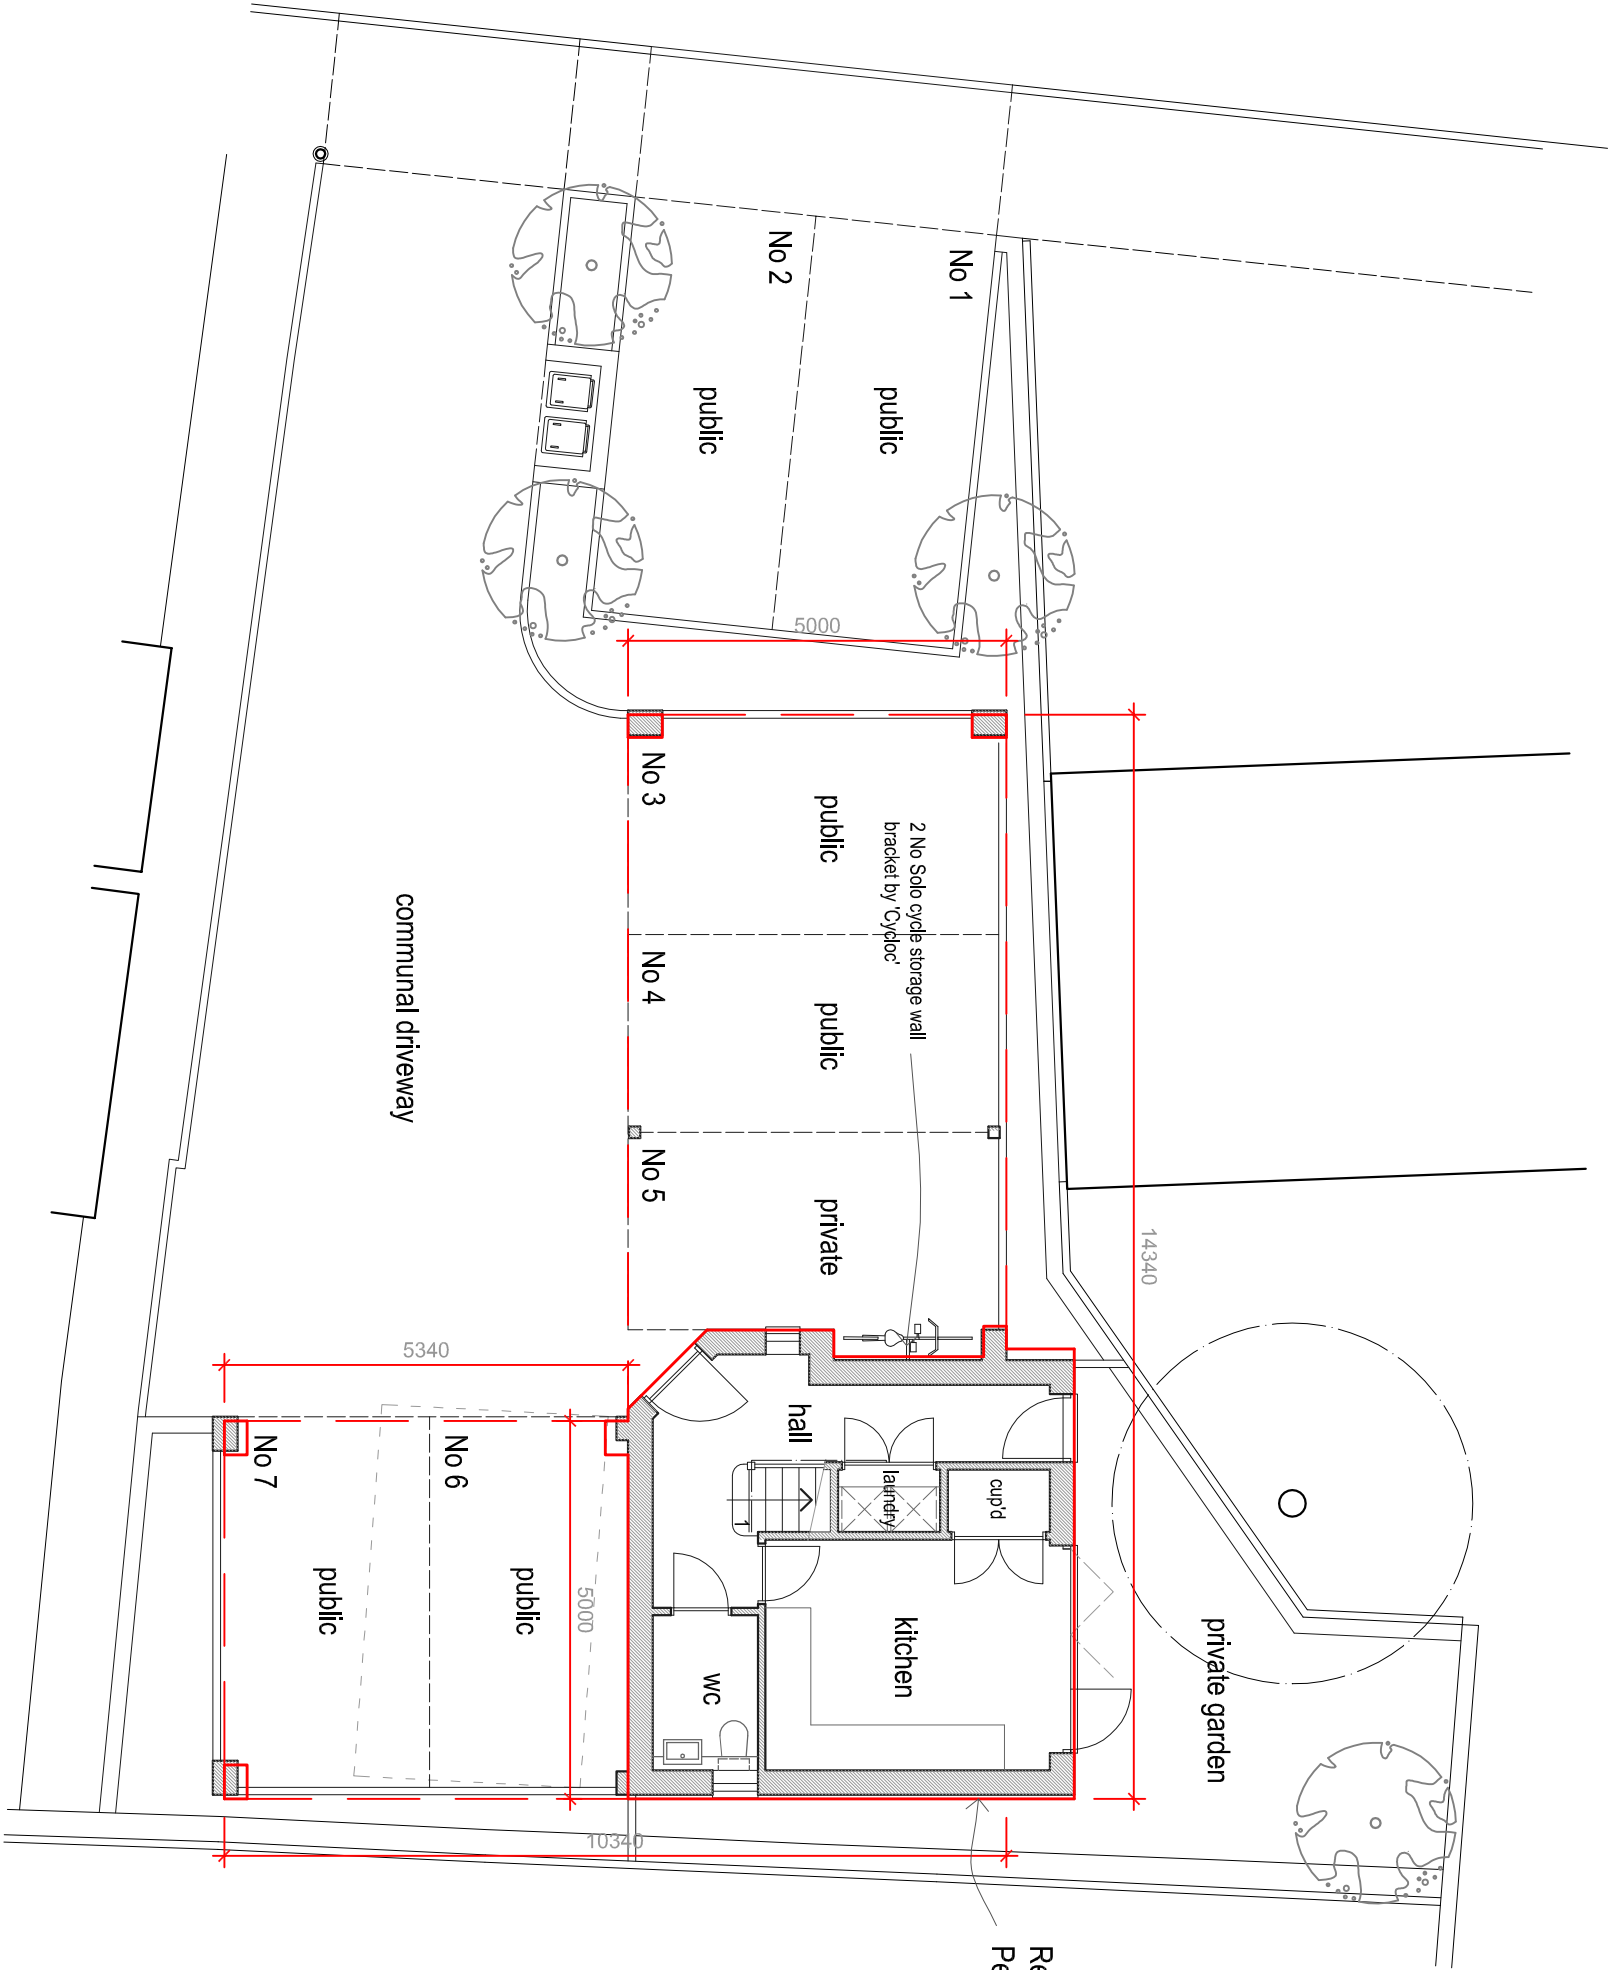

Red outline of Planning
Permission A/173/16/PL

Ground Floor Plan @ 1:100

 

Rev		Description	Date	
Job Reference New House The Cottrells Angmering, BN16 4AF			Client AM Homes Ltd	
Drawing Title Planning Permission Comparison Plan			Drawing No ADC962/18	Rev
Date 10.05.18	Scale 1:100	Dwg Size A3	Plot Style ADC-red	Drawn AD
			Checked AD	

All dimensions to be checked on site and do not scale from this drawing. This drawing should be approved by Local Authority Building Control or other appropriate checking authority prior to commencement of work. This drawing should not be reproduced without the prior consent of the author

ADC Alistair Dodd
Consulting

Architectural Services
72a Beaconsfield Road · Brighton · East Sussex · BN1 6DD
Tel: 01273 669466
Email: info@adcbrighon.co.uk
www.adcbrighon.com