




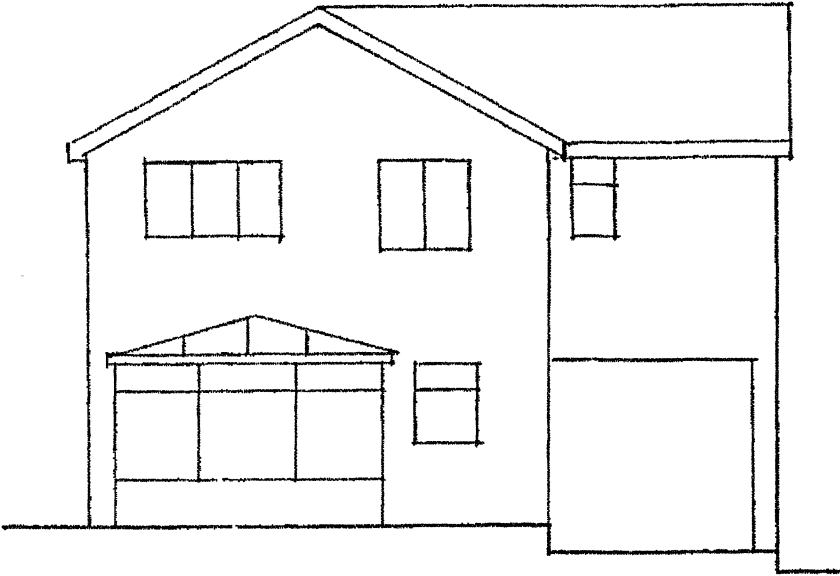


EXISTING REAR ELEVATION

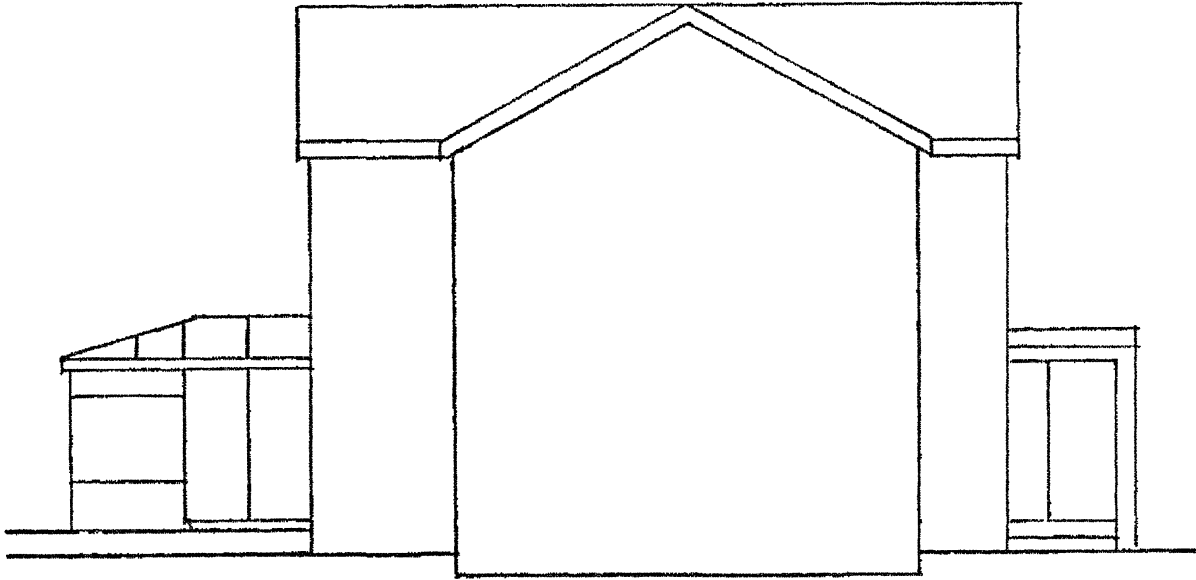


EXISTING SIDE ELEVATION

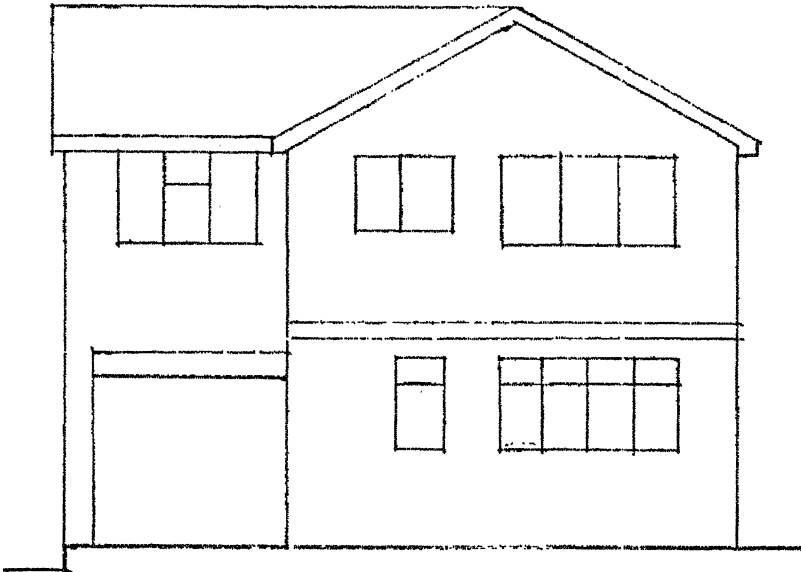


EXISTING FRONT ELEVATION

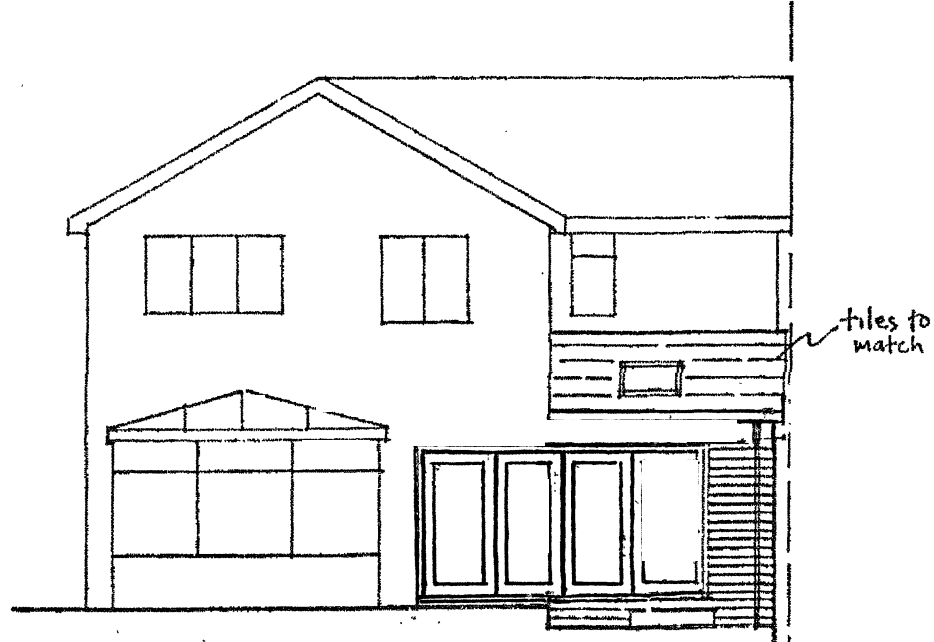


PROPOSED REAR ELEVATION

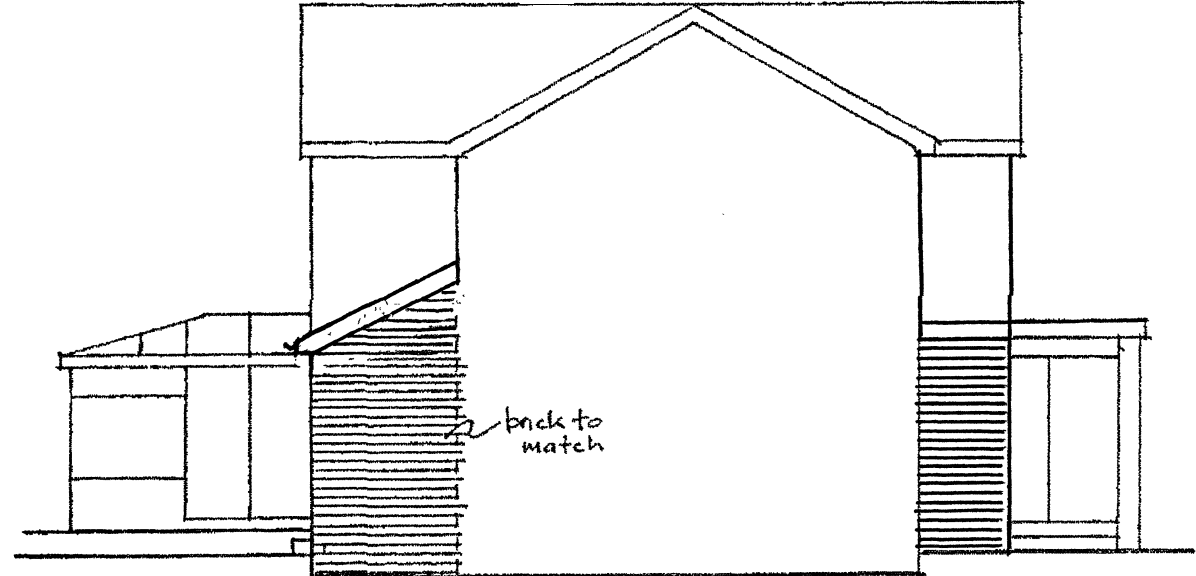


PROPOSED SIDE ELEVATION

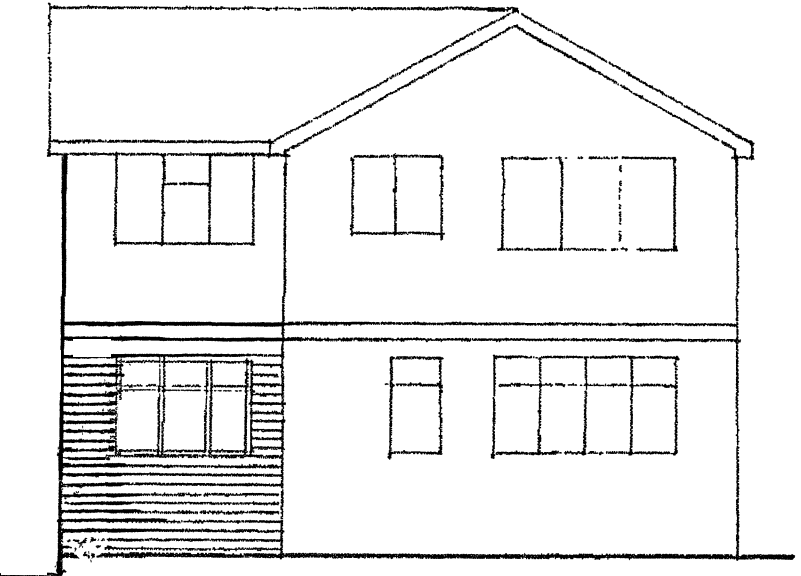

PROPOSED FRONT ELEVATION

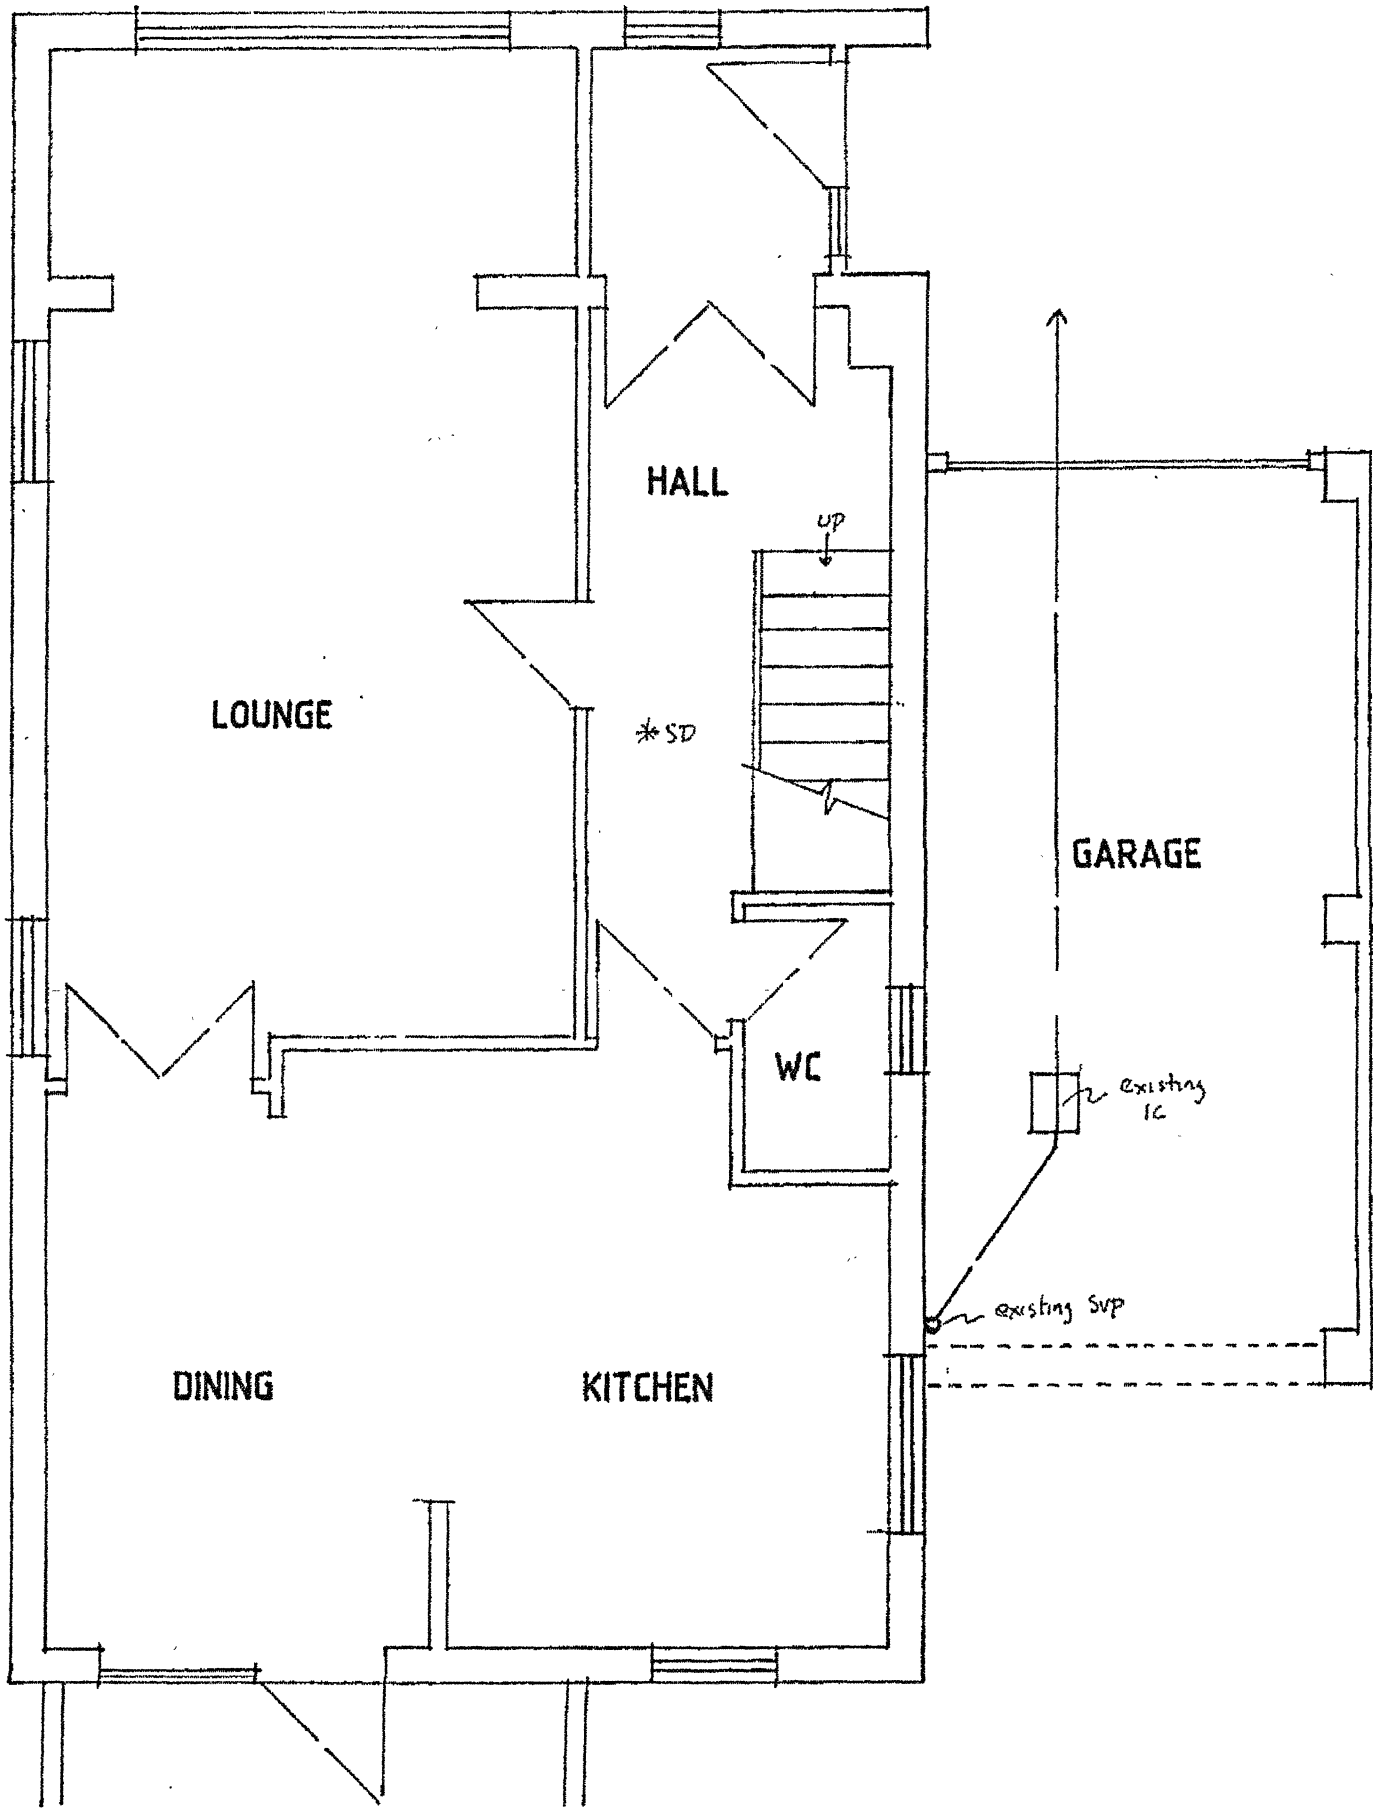


EXISTING GROUND FLOOR PLAN

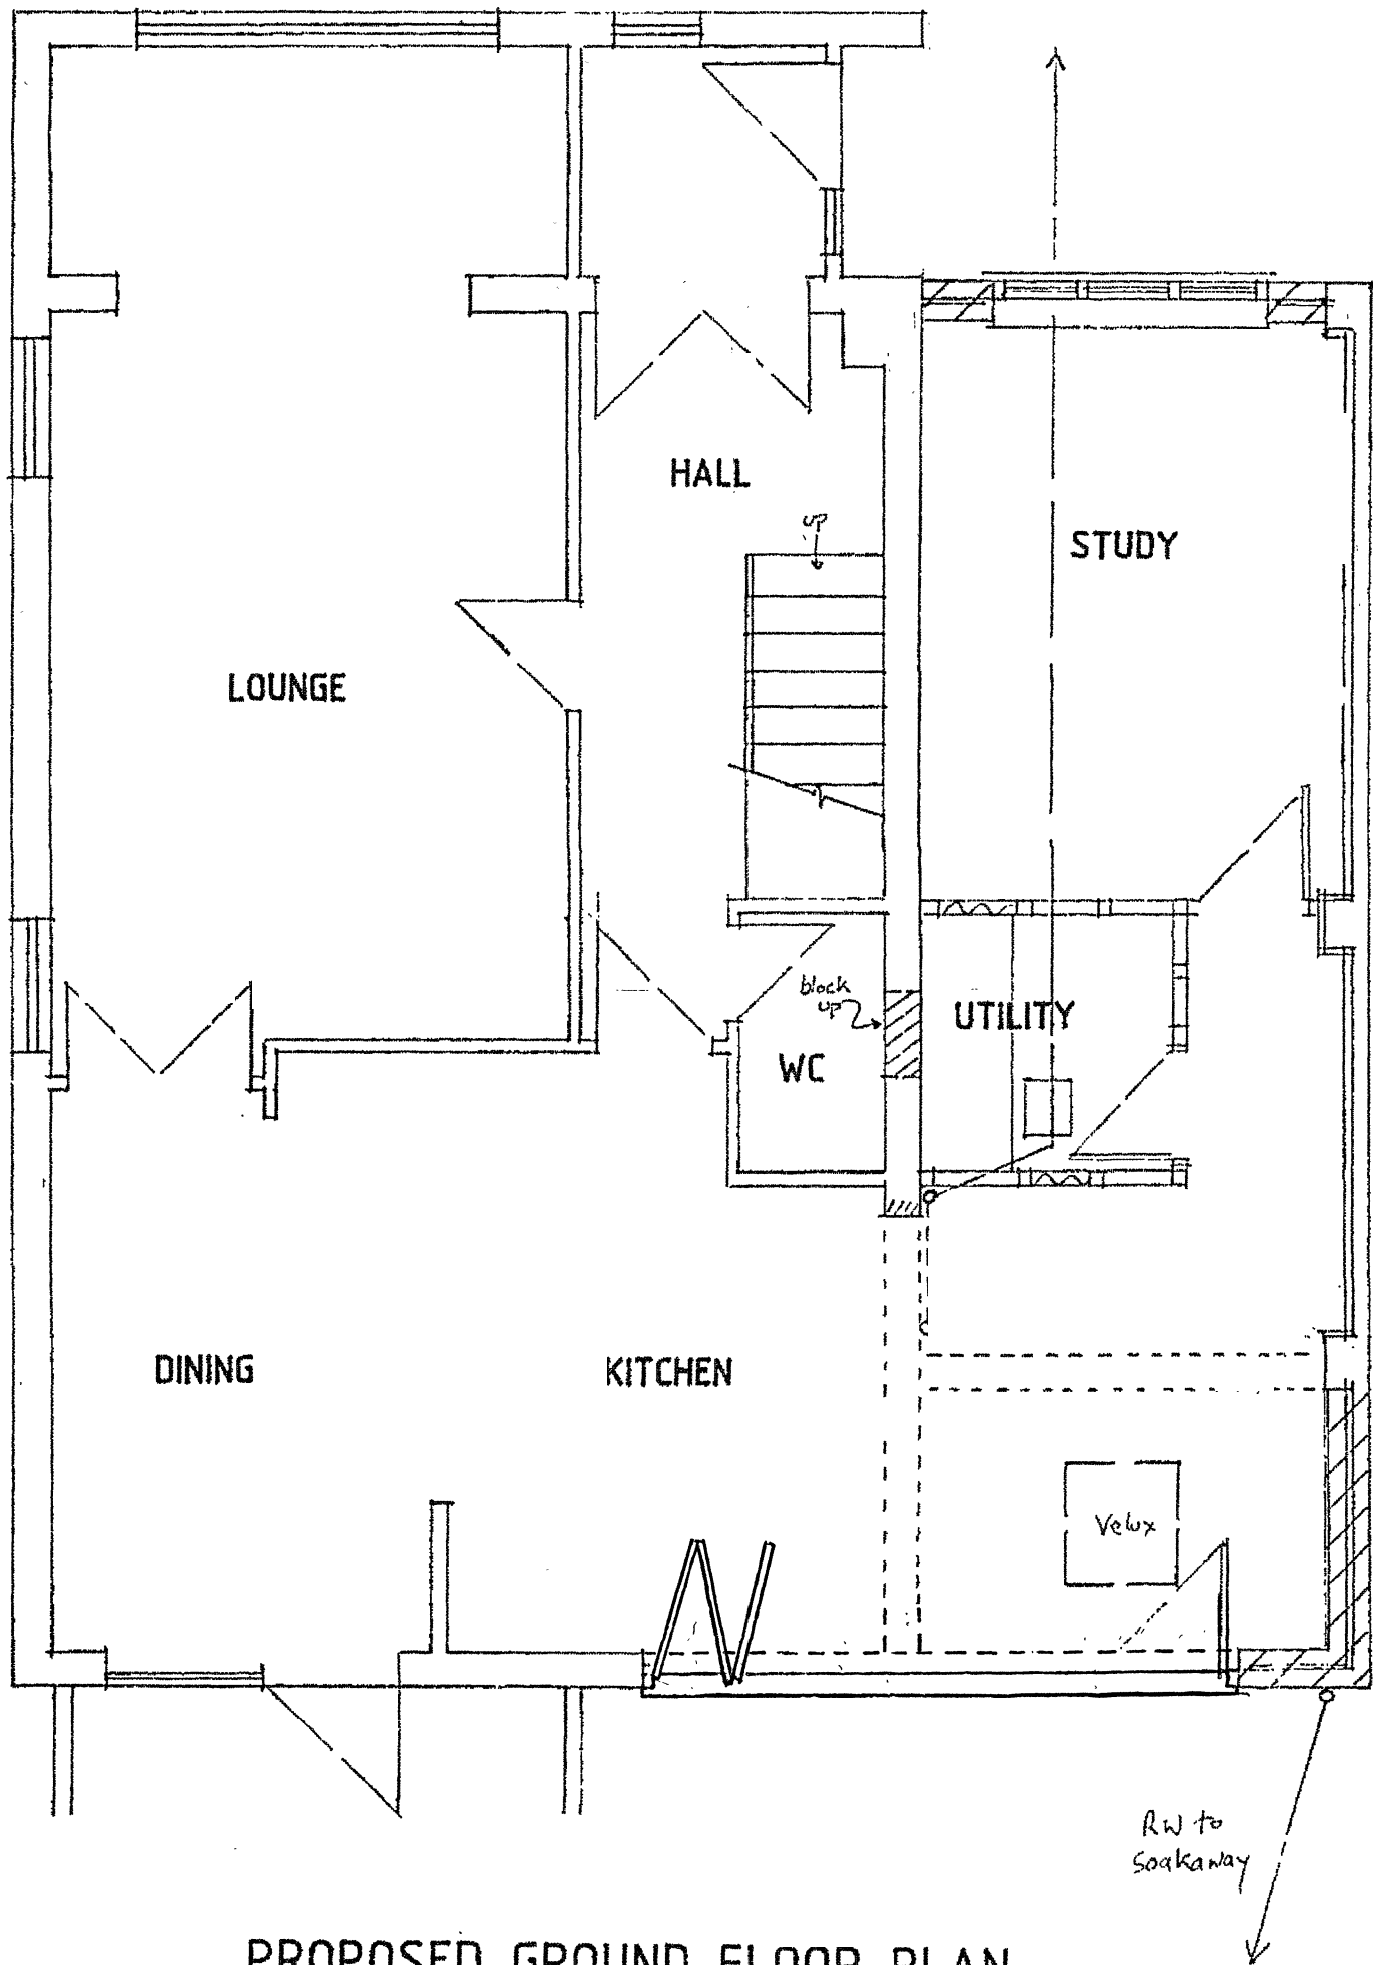

PROPOSED GROUND FLOOR PLAN

The Contractor is to verify all dimensions, alignment, levels and datums prior to commencement of work.
Any discrepancies are to be reported immediately to the Surveyor.
Variations and modifications to the work shown on these drawings are not to be carried out without the written permission of the Surveyor.
This drawing is the property of djb Ltd. and must not be copied or reproduced except with their express permission nor may the design or any information thereon be disclosed to any third party.

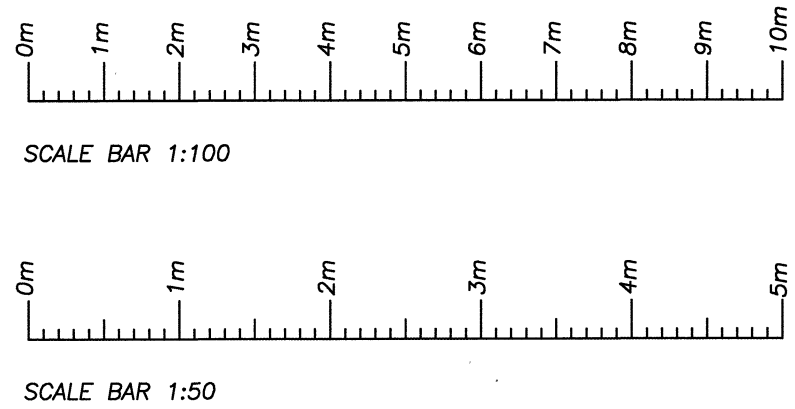

REVISION	BY	DATE	DETAILS
-	-	-	-

djb ltd **RICS**
18 Liverpool Gardens, Worthing, West Sussex. BN11 1RY
Telephone 01903 200123
Mobile 07940 559110
office@djb ltd.co.uk
www.djb ltd.co.uk

PROJECT ADDRESS
**16A Cumberland Road
Angmering
West Sussex
BN16 4BG**

DRAWING TITLE
**Existing and Proposed
Plans and Elevations**

DRAWN BY	REV
DJB	-

Scales (original on A1 to crop marks):
Plans 1:50
Elevations 1:100

DATE	REV
December 2019	-

DRAWING No. 19-144-2

Protected By the Copyright, Designs & Patents ACT 1988