




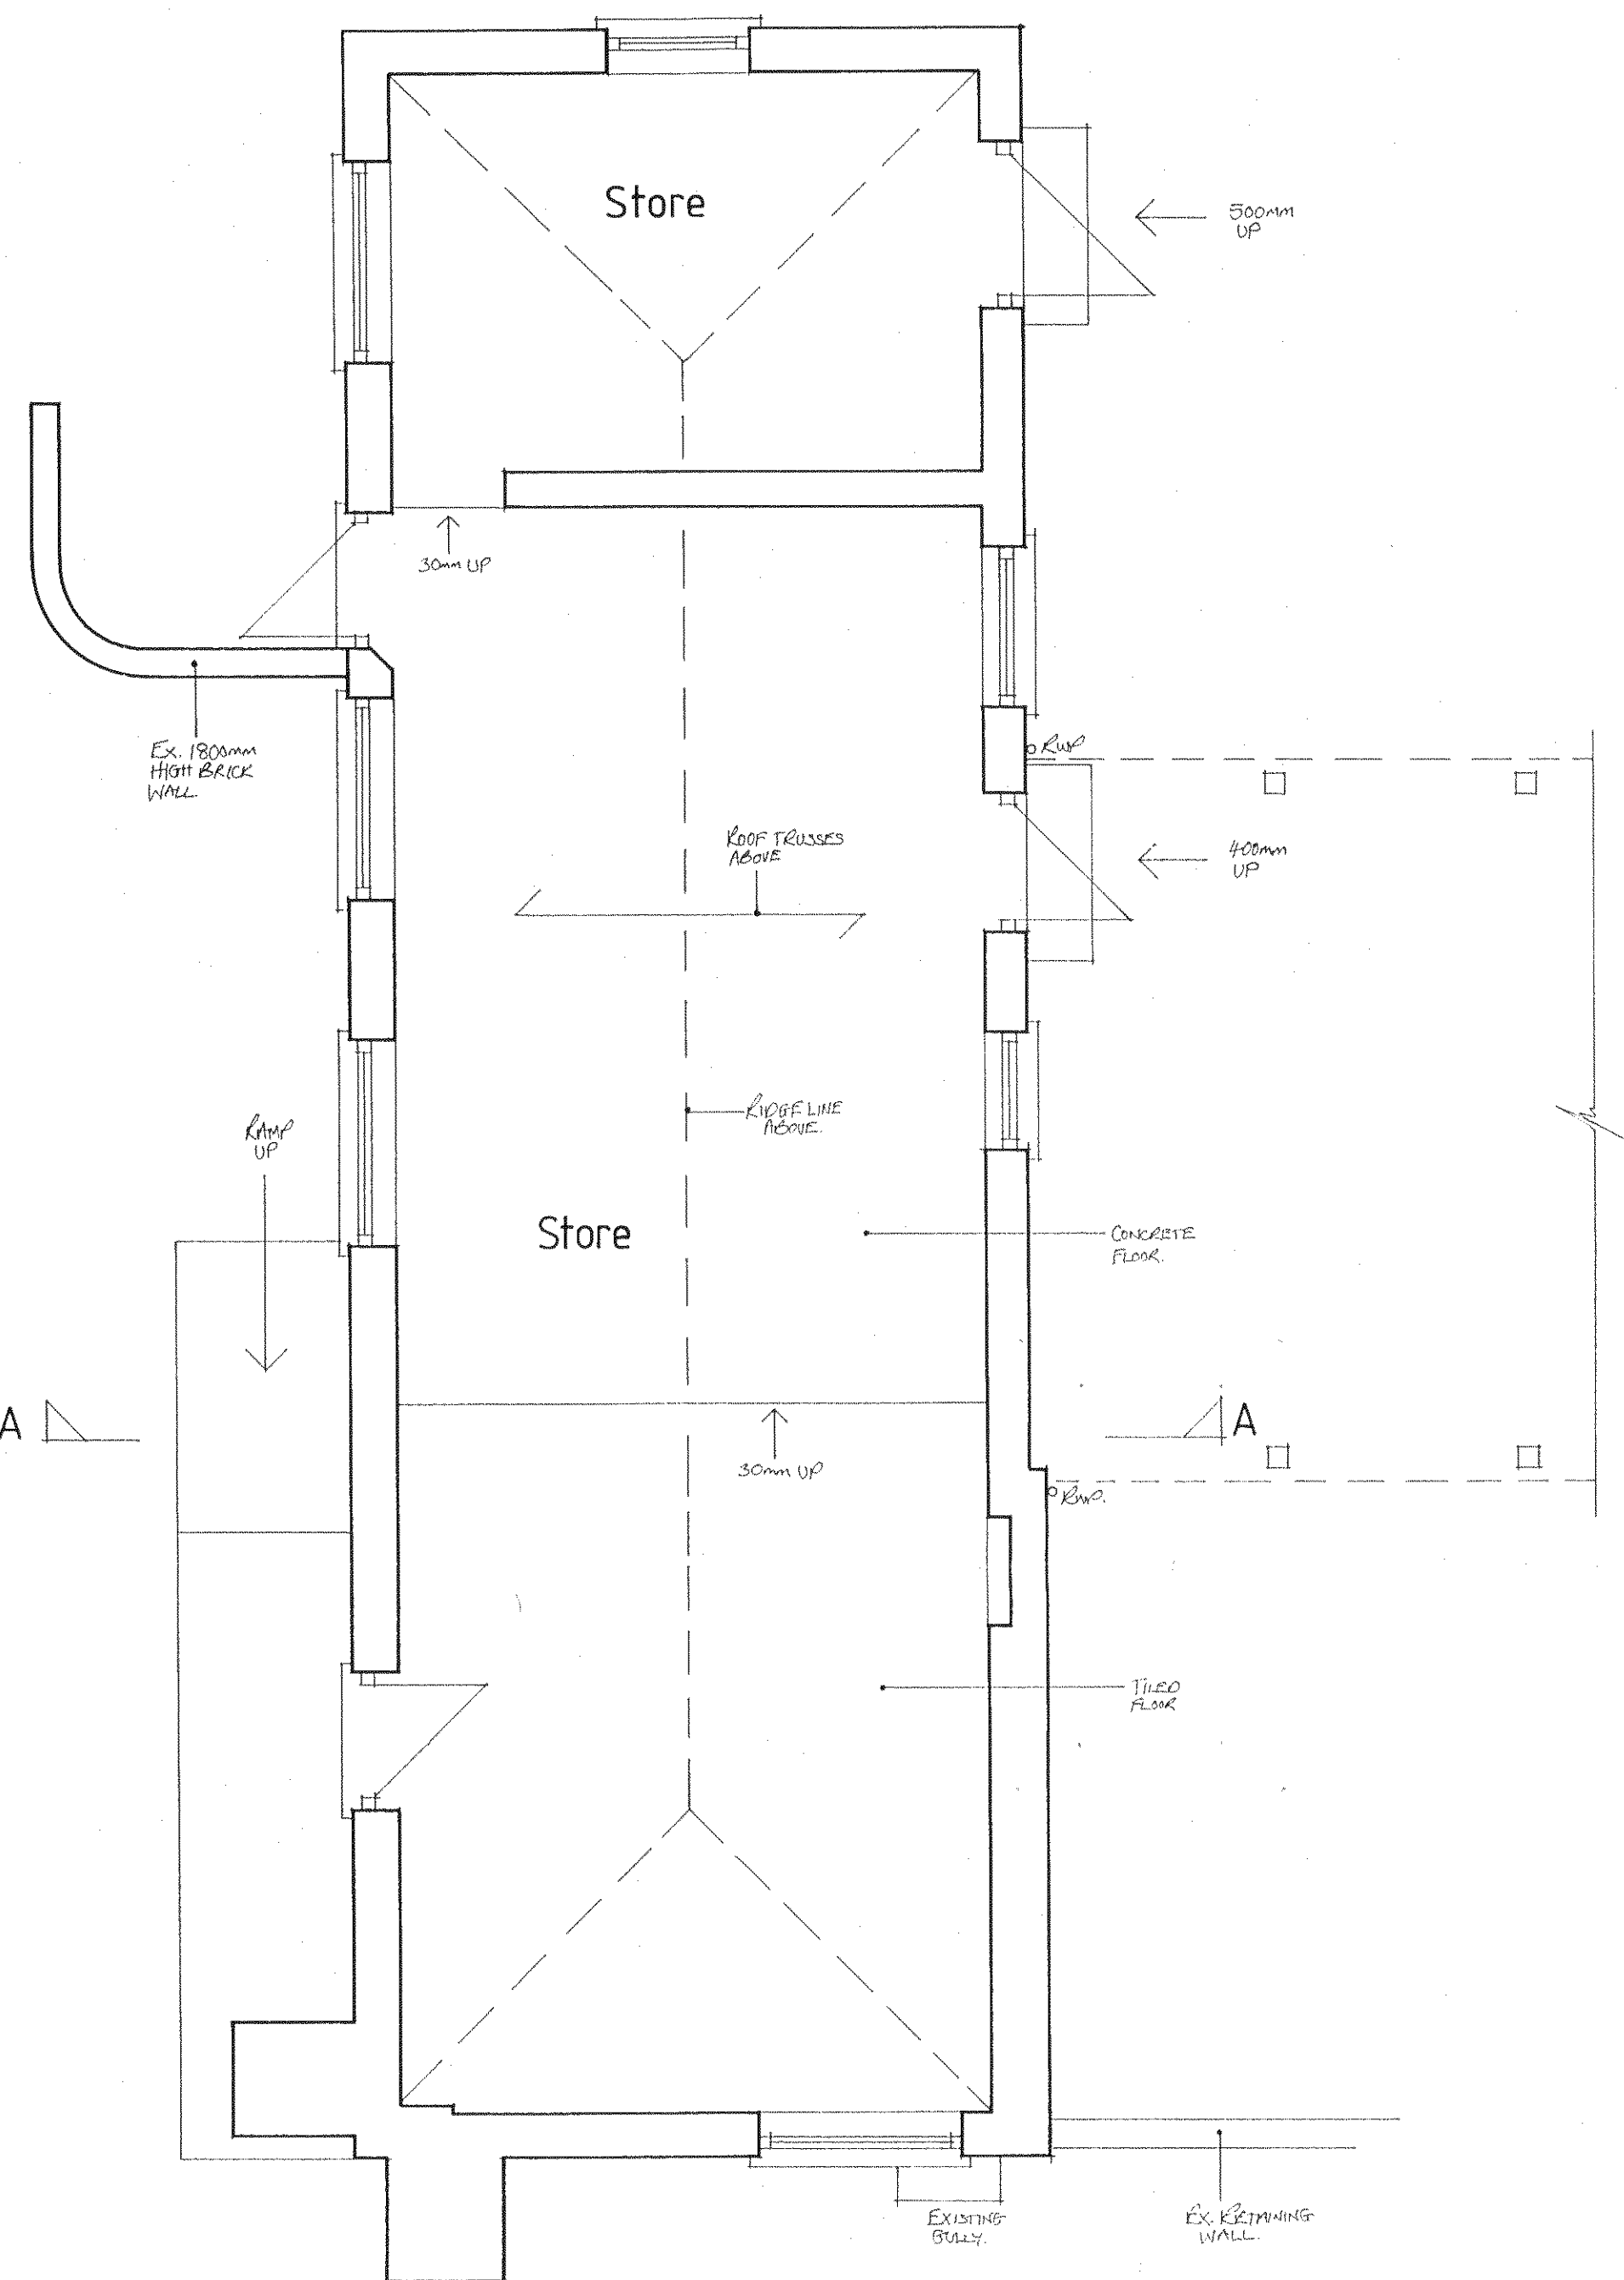


EXISTING GROUND FLOOR PLAN

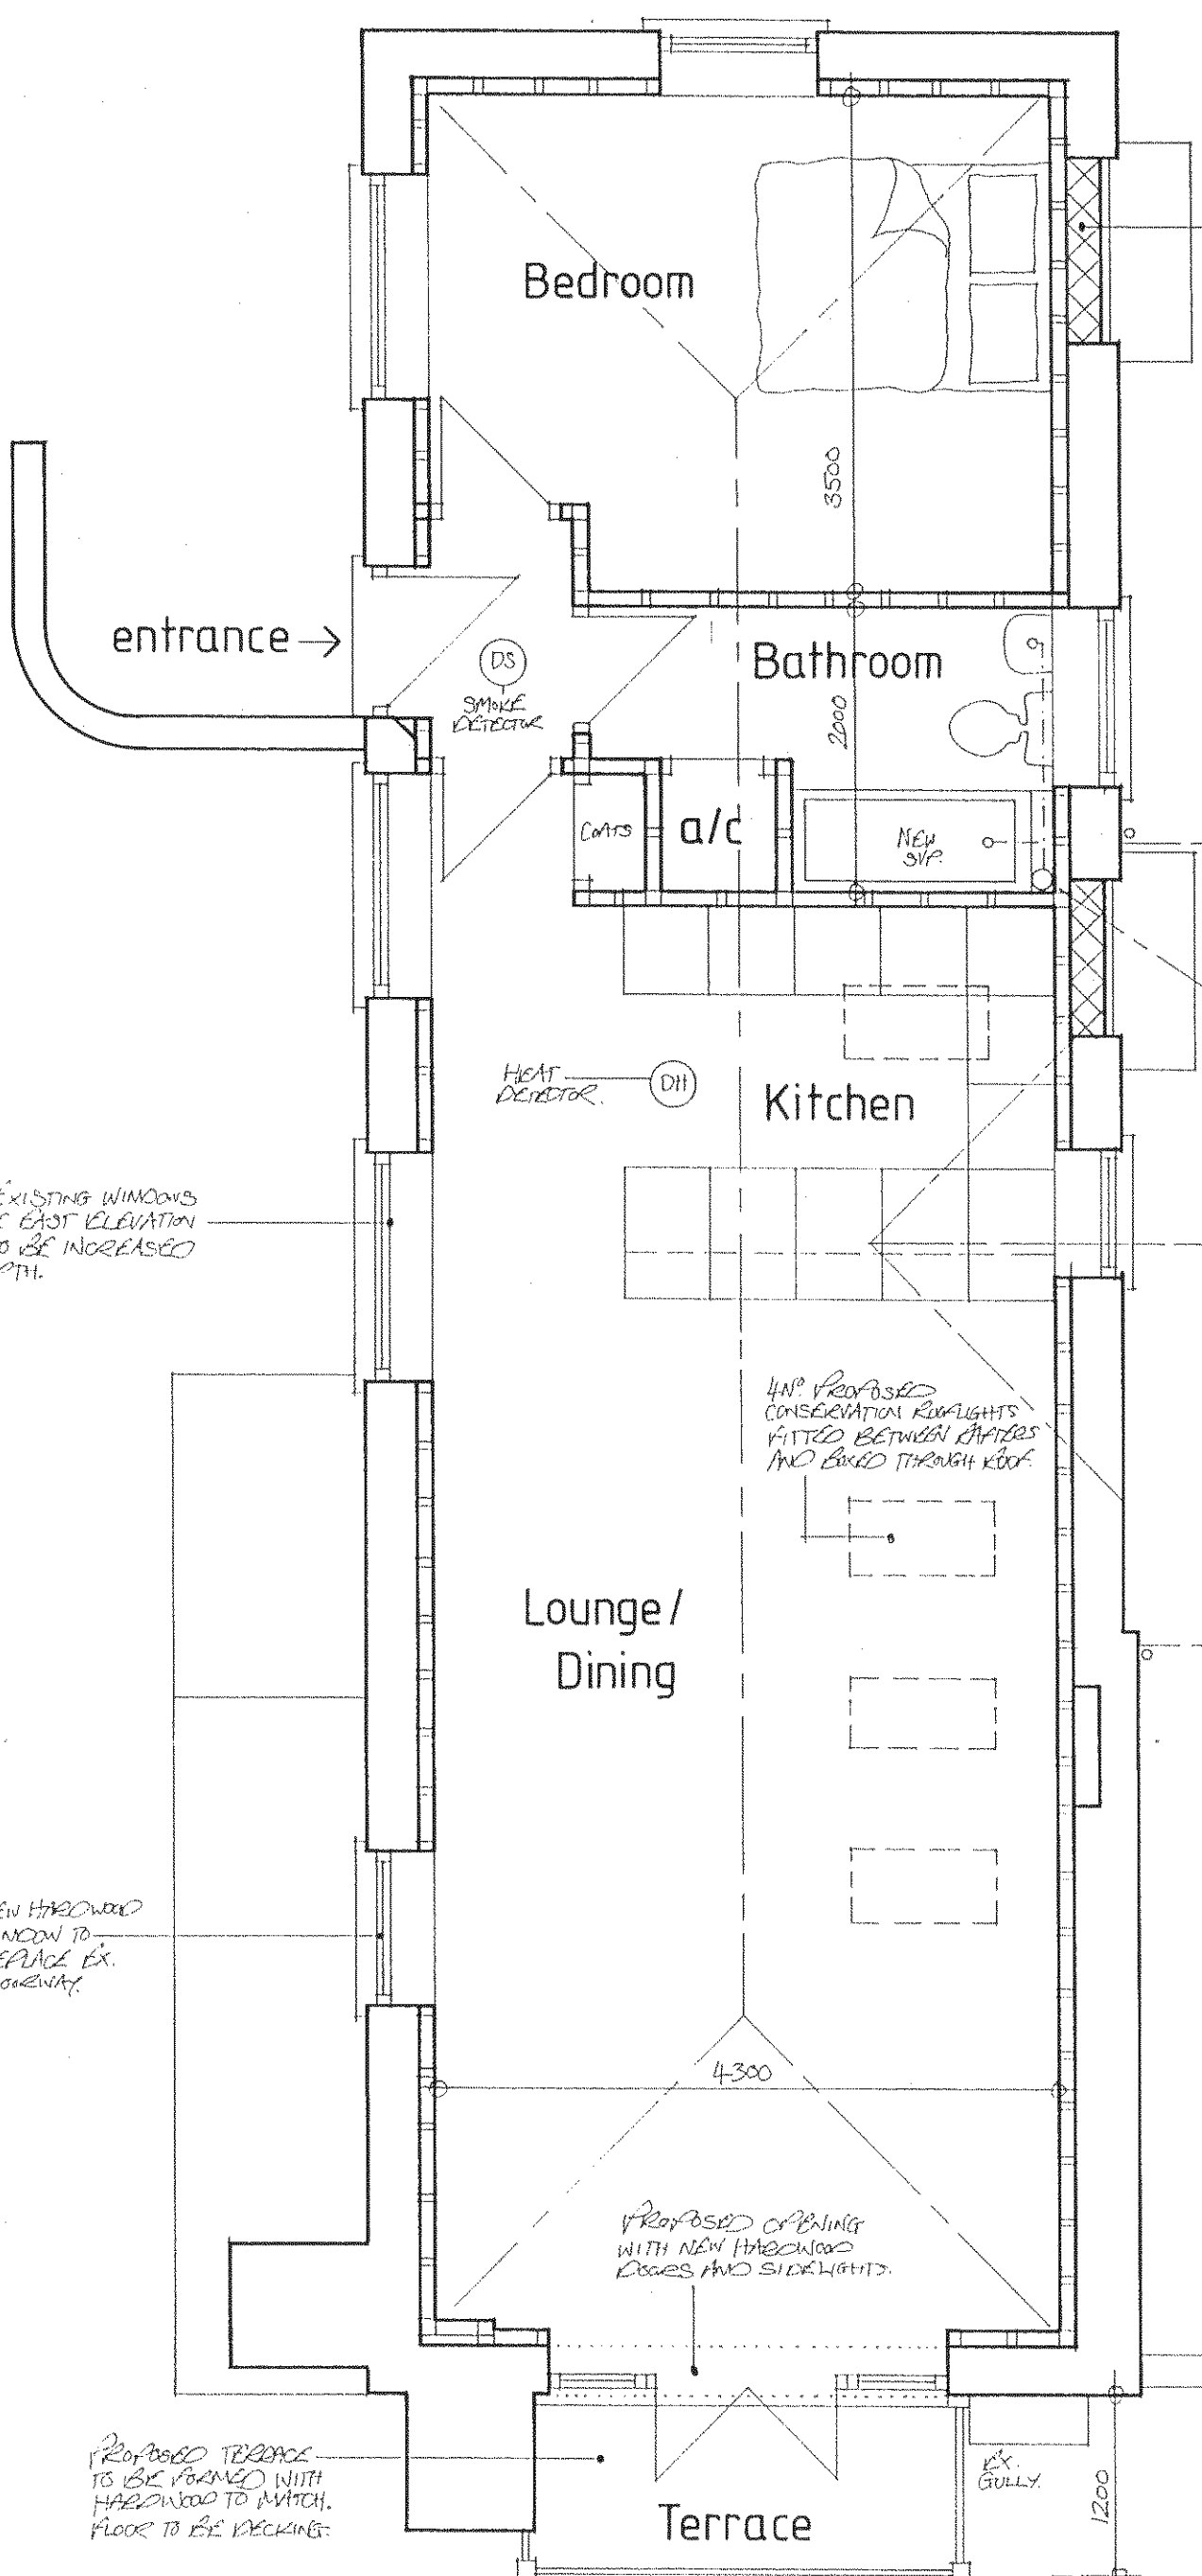


PROPOSED GROUND FLOOR PLAN

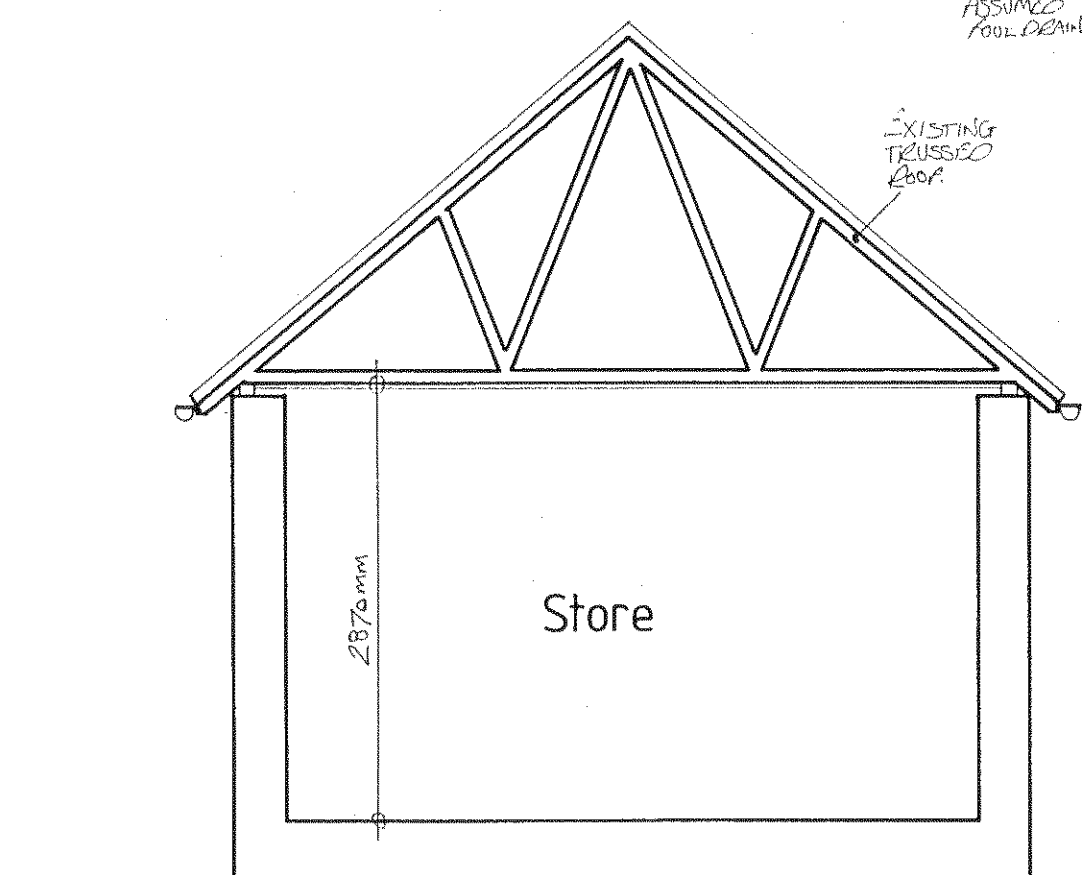


EXISTING SECTION A:A

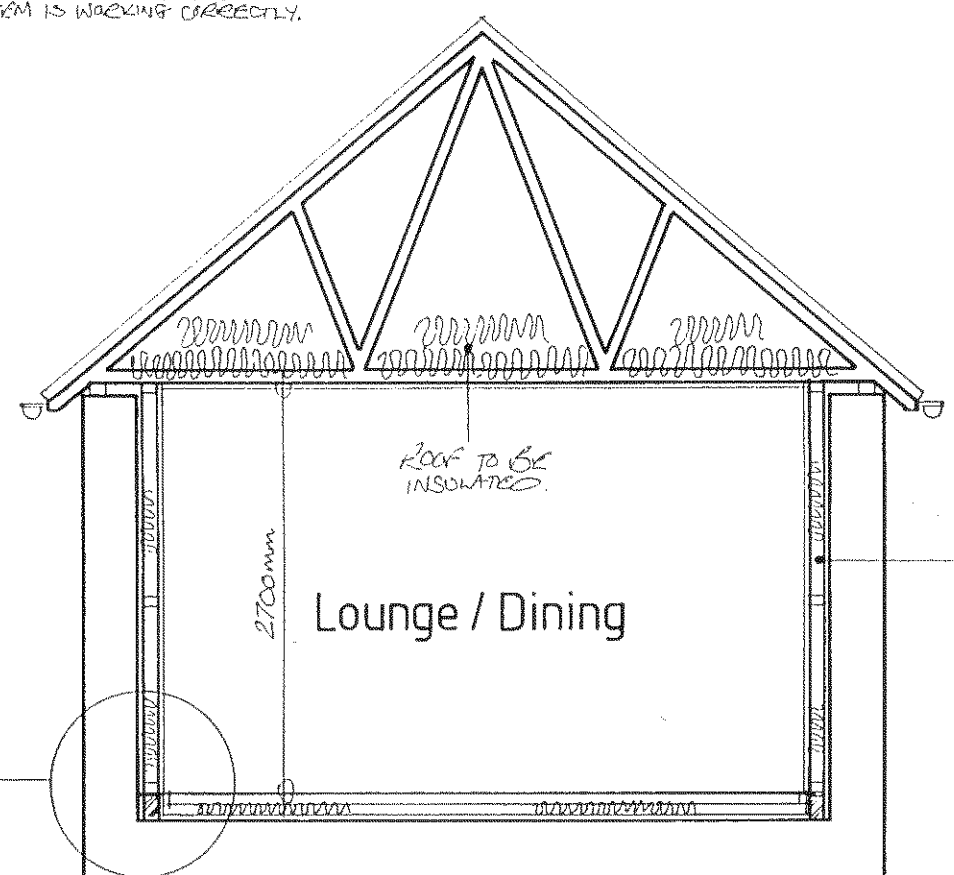

PROPOSED SECTION A:A

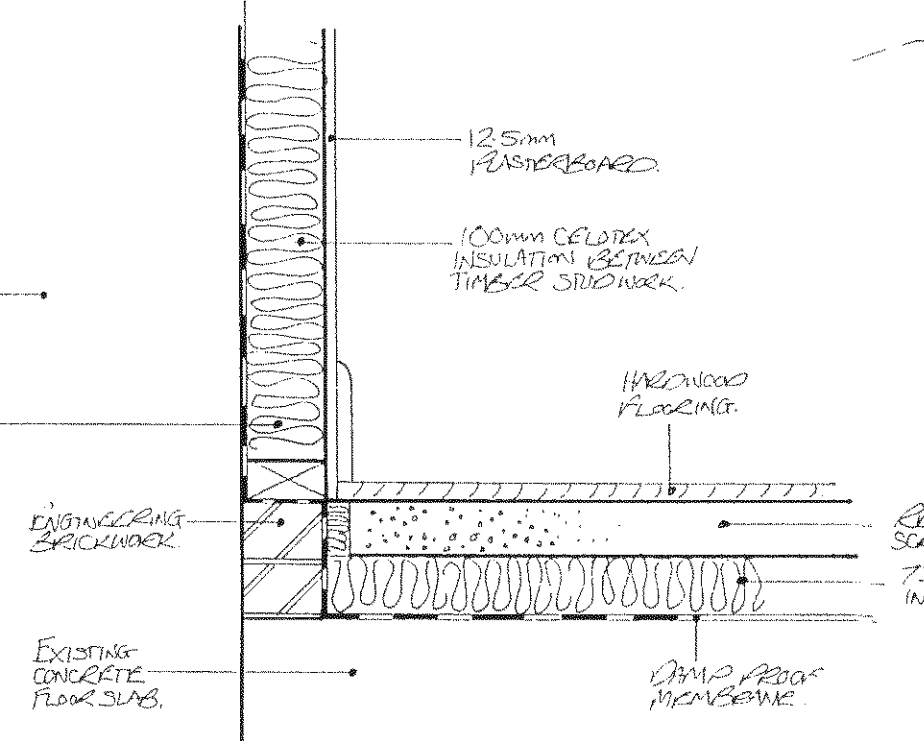


FLOOR / WALL DETAIL 1:10

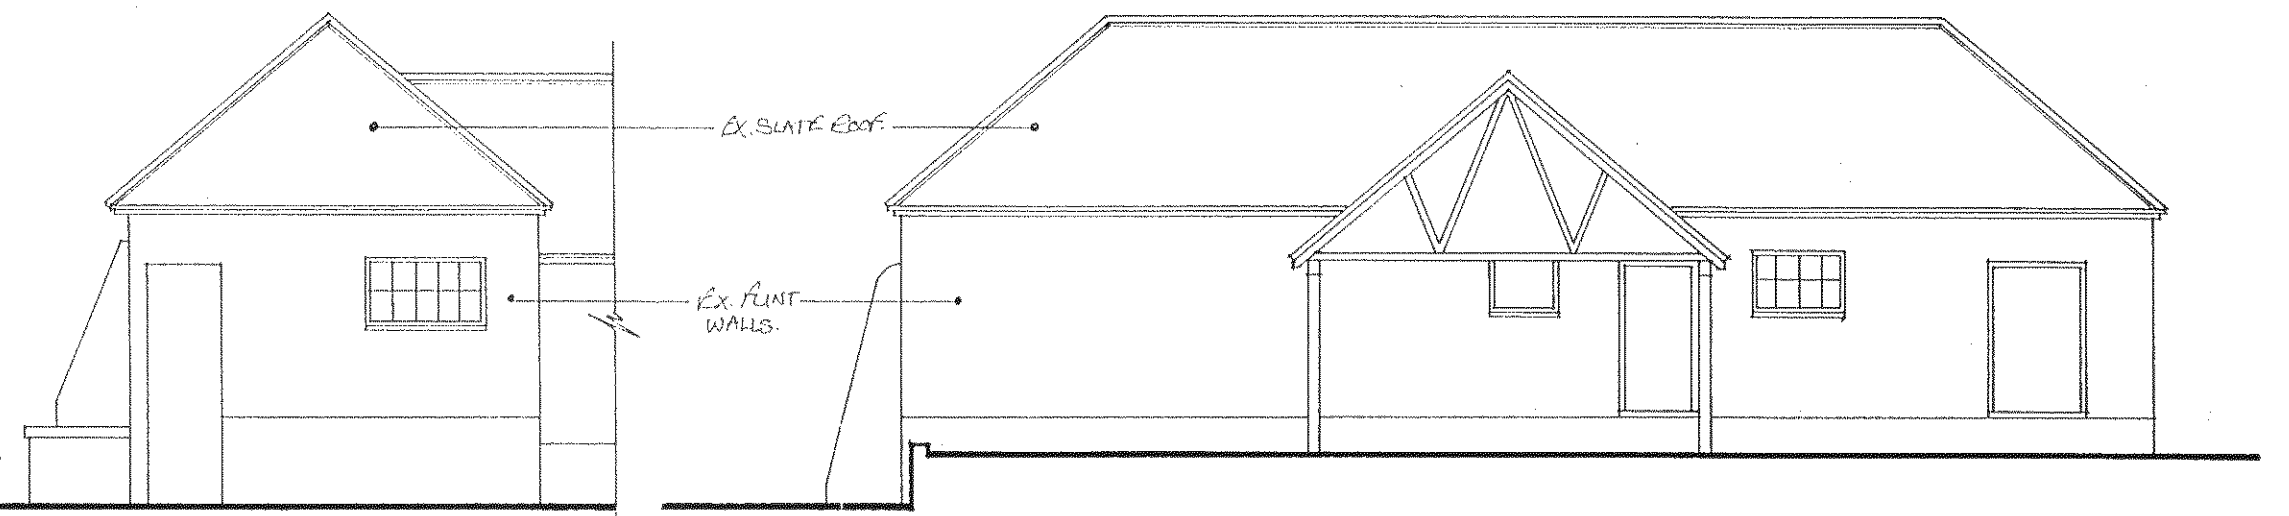


Existing North Elevation

Existing West Elevation

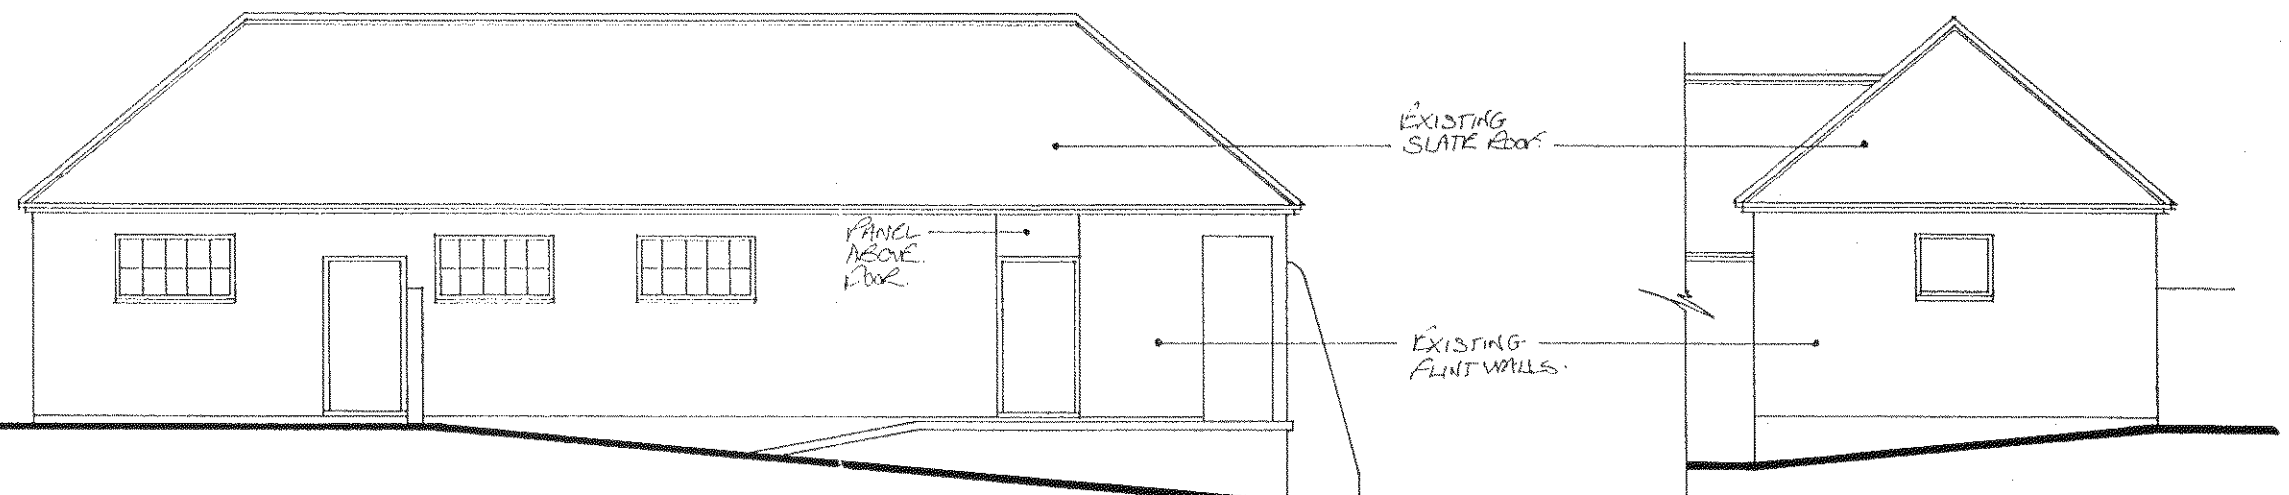


Existing East Elevation


Existing South Elevation

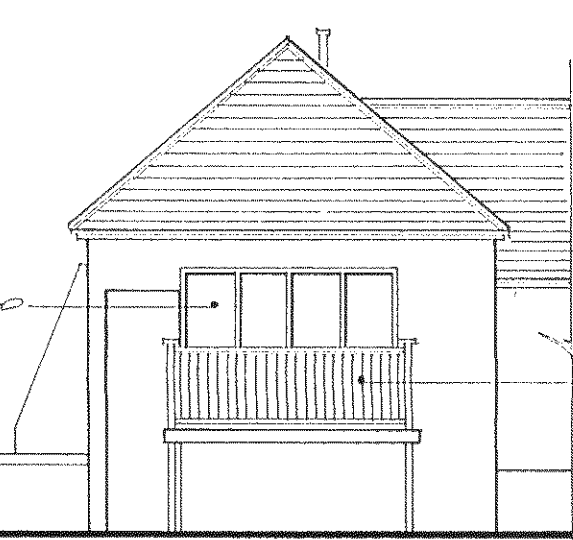


Proposed North Elevation

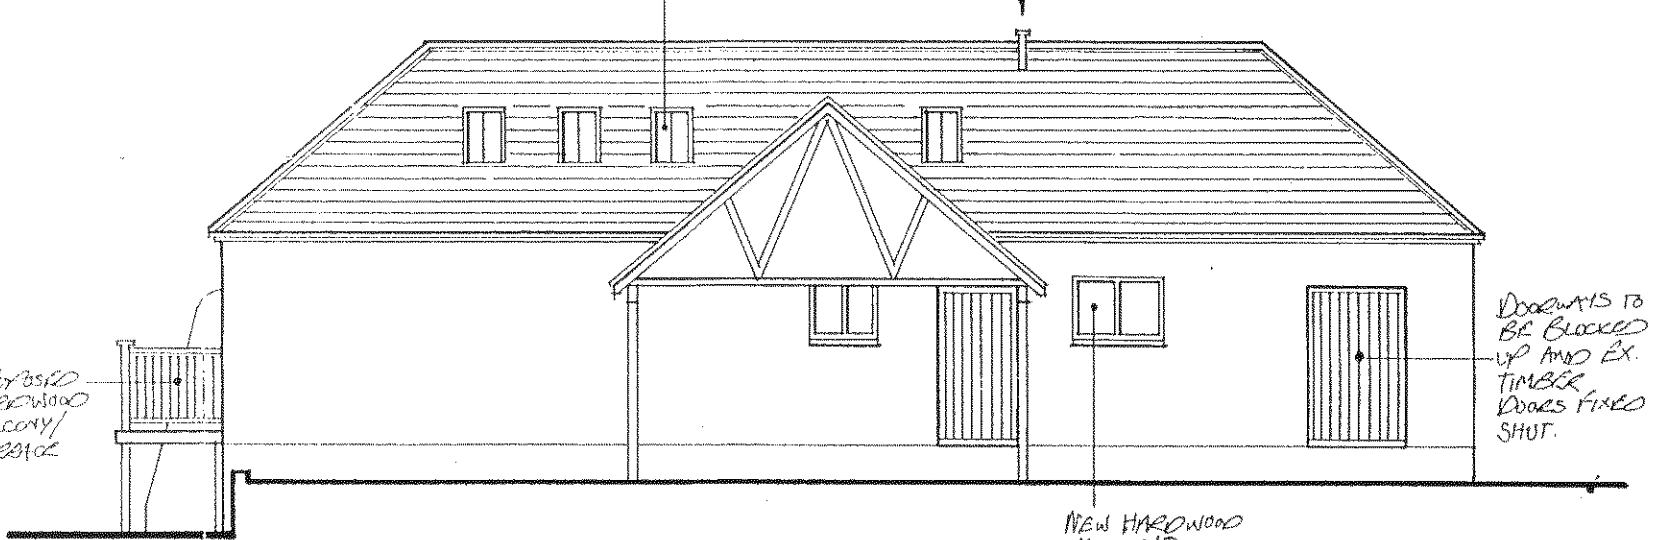


Proposed West Elevation

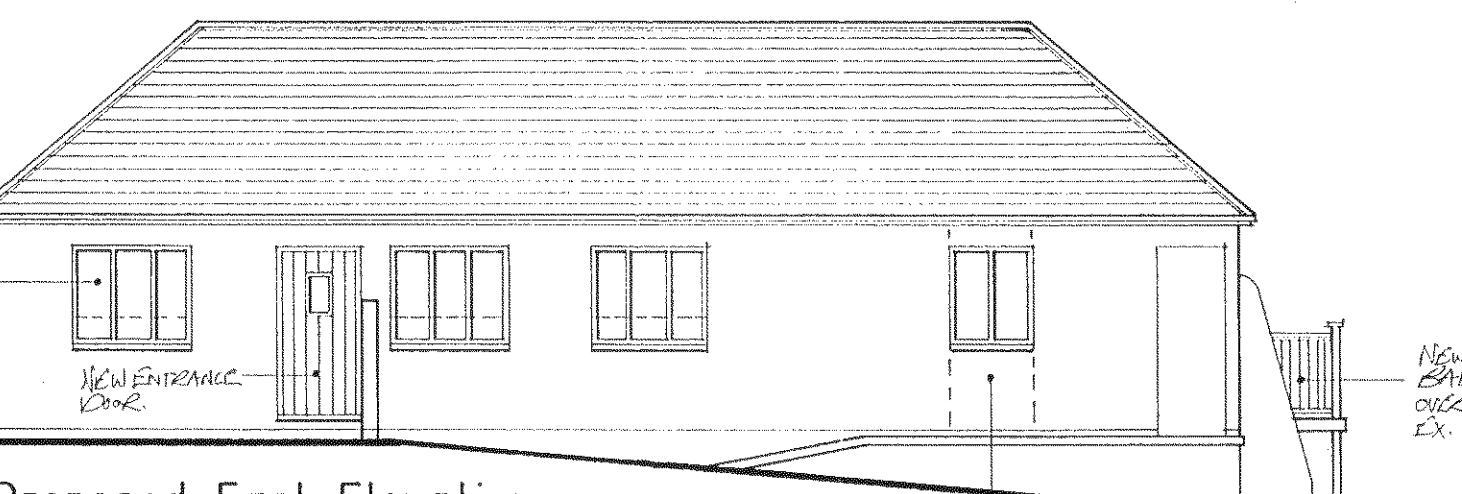

Proposed East Elevation

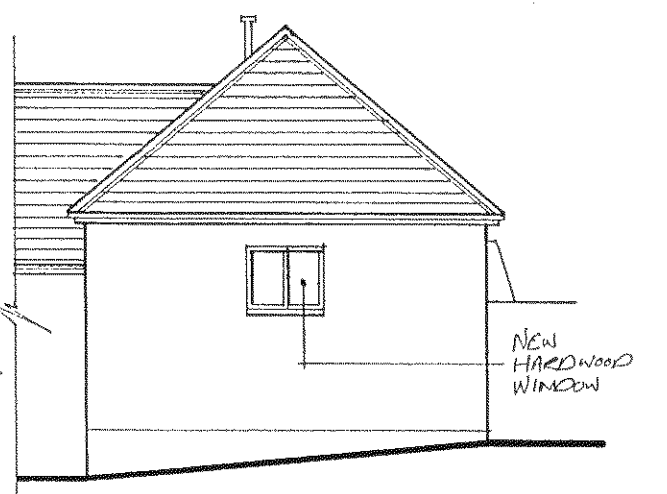

Proposed South Elevation

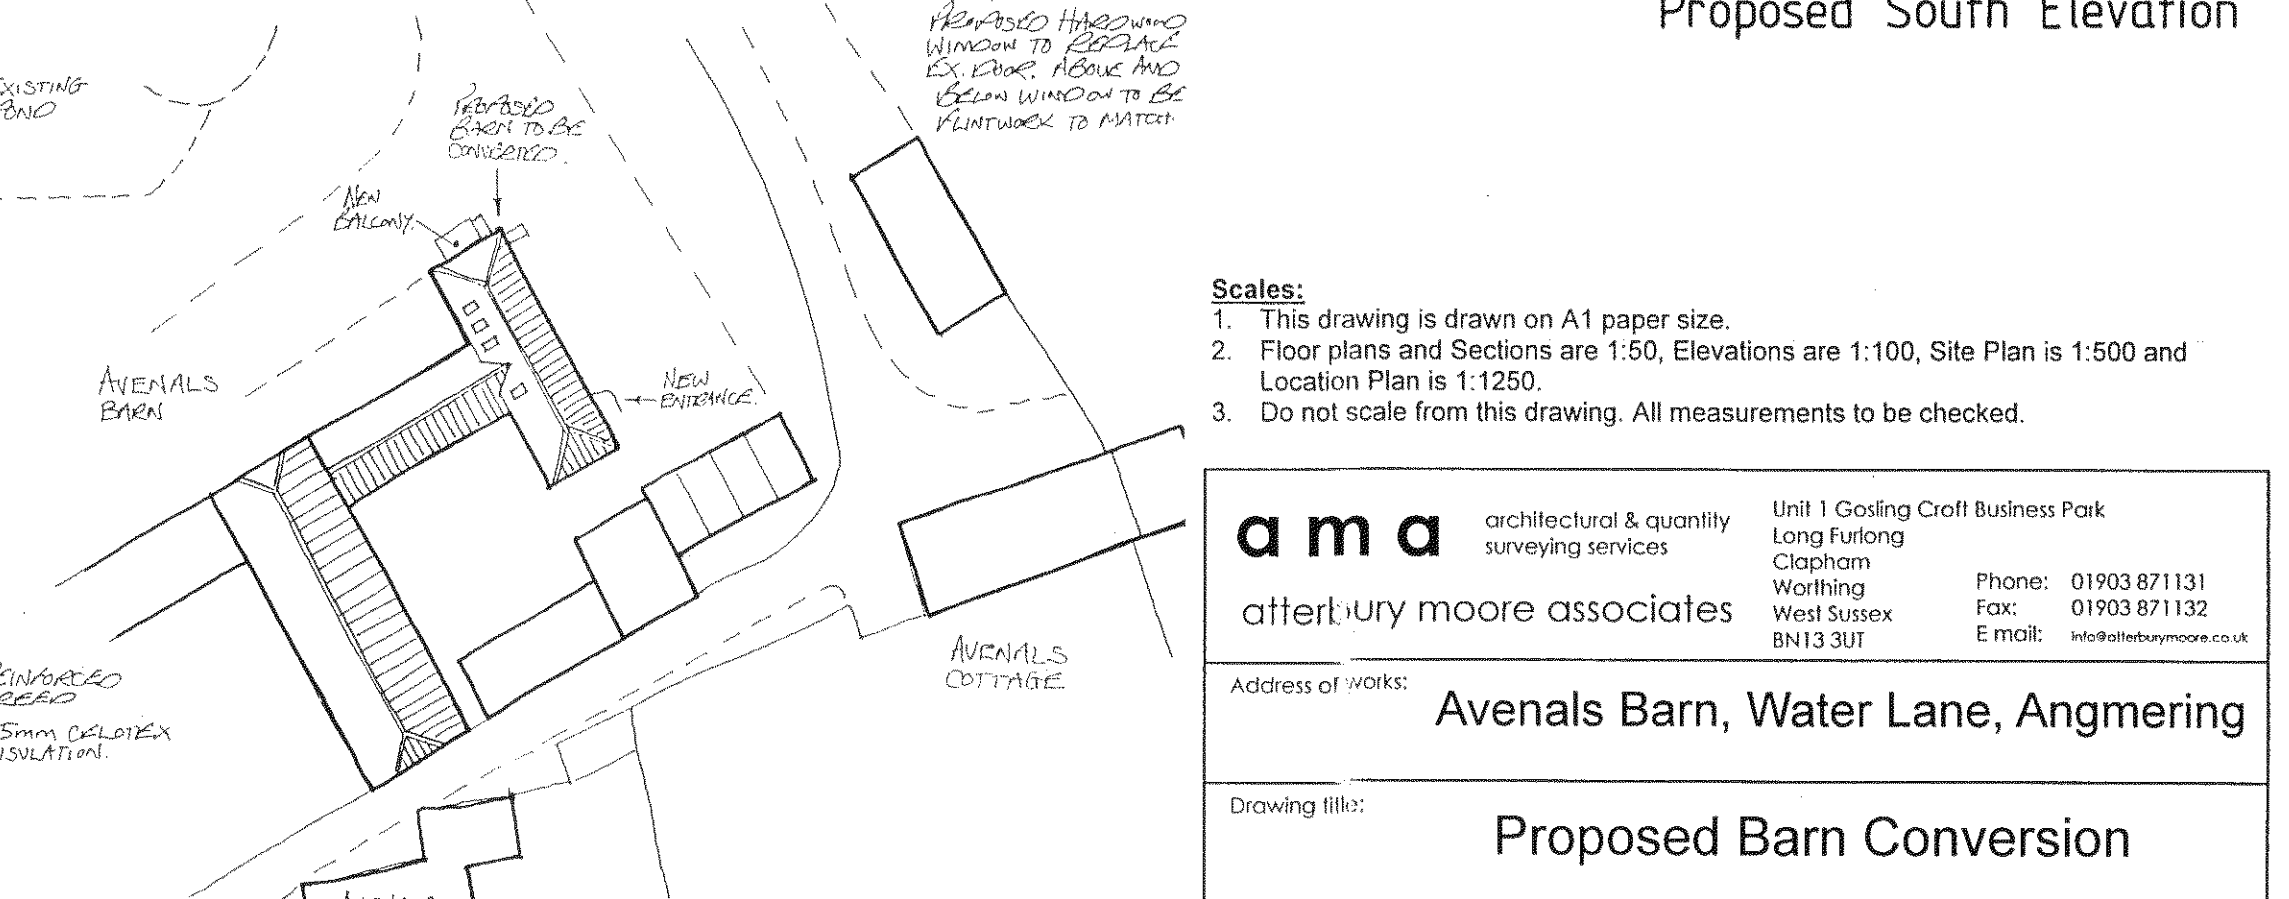

SITE PLAN 1:500

Scales:
 1. This drawing is drawn on A1 paper size.
 2. Floor plans and Sections are 1:50, Elevations are 1:100, Site Plan is 1:500 and Location Plan is 1:1250.
 3. Do not scale from this drawing. All measurements to be checked.

ama architectural & quantity surveying services afterbury moore associates		Unit 1 Gosling Croft Business Park Long Furlong Clapham Worthing West Sussex BN11 3UT Phone: 01903 871131 Fax: 01903 871132 E-mail: info@afterburymore.co.uk	
Address of works: Avenals Barn, Water Lane, Angmering			
Drawing title: Proposed Barn Conversion			
Date: June 2013	Revisions:		
Scales: 1:50,100,500,10	Dwg No. 01	Job No. AR-88	