




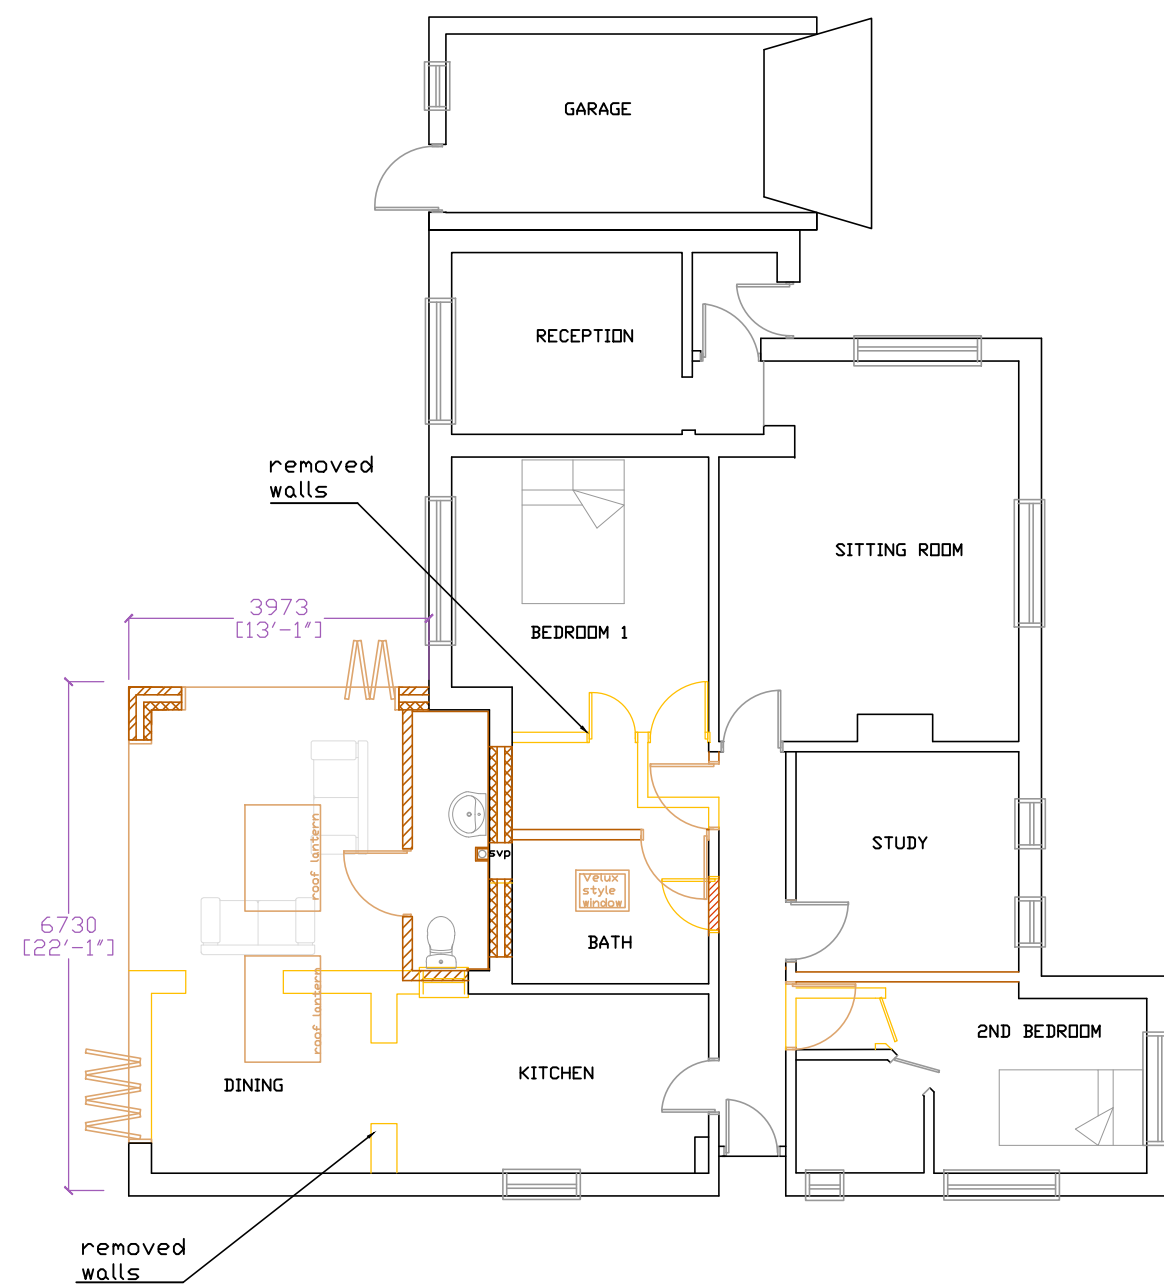


PROPOSED FLOOR PLANS 1:100

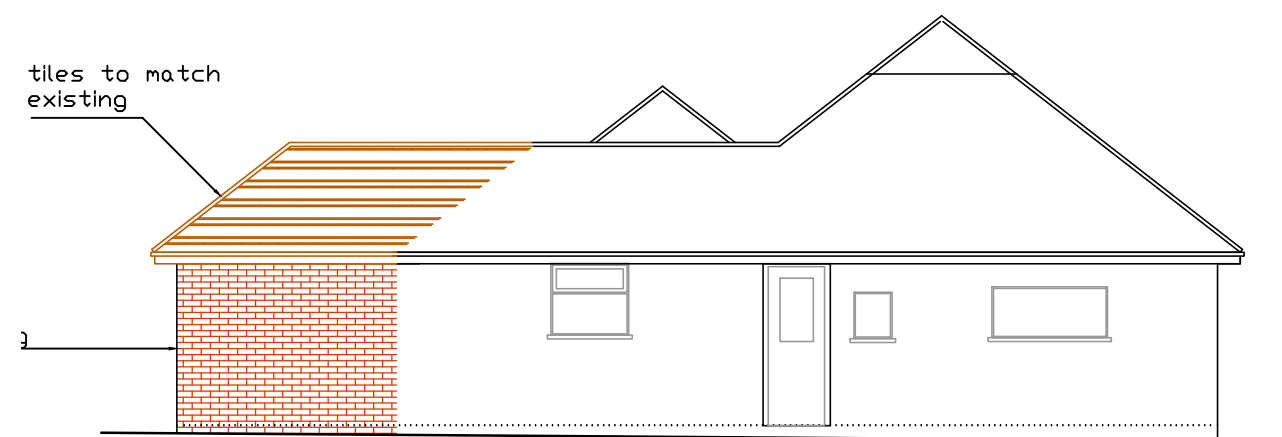


SIDE ELEVATION (NORTHERN)

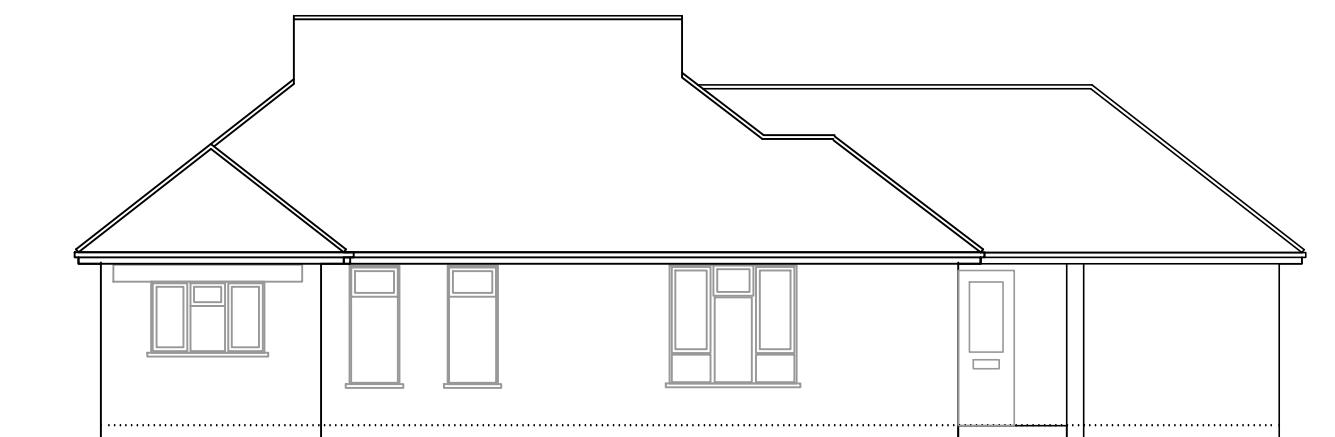

FRONT ELEVATION (WESTERN)

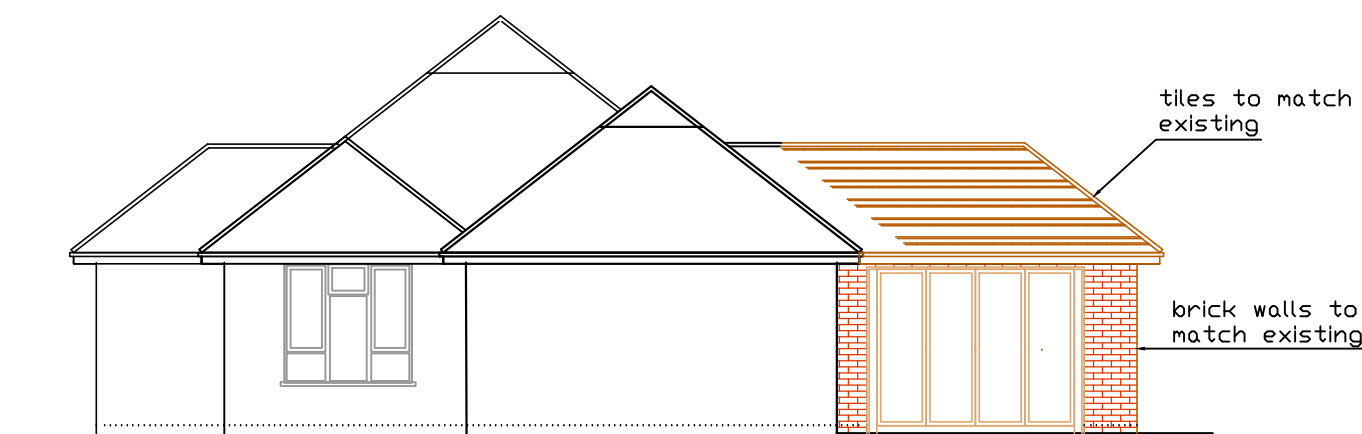


SIDE ELEVATION (SOUTHERN)

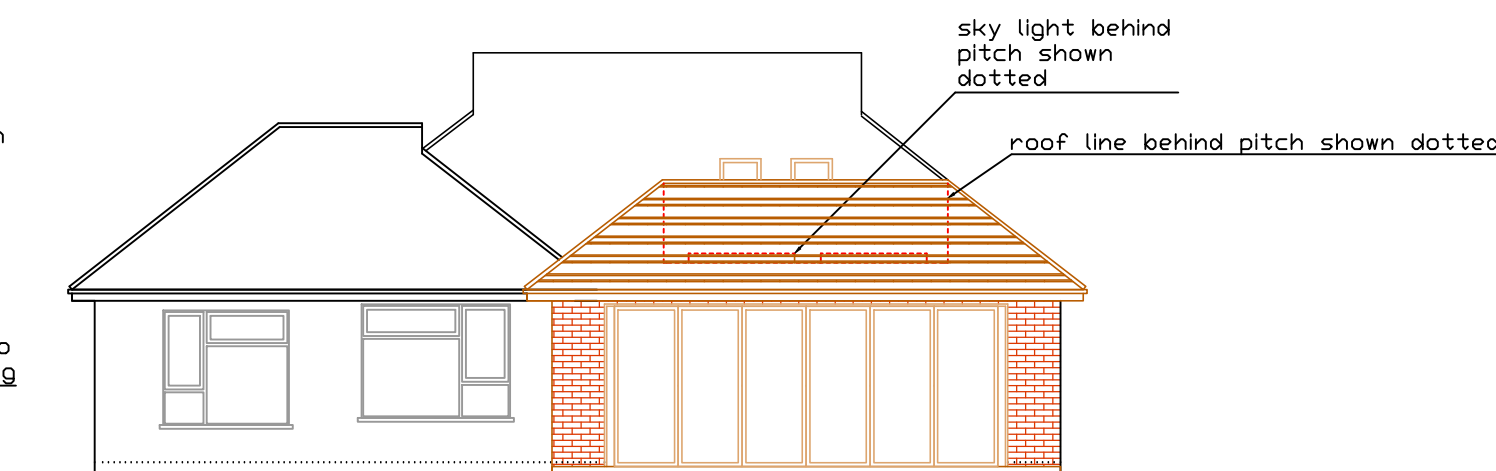


REAR ELEVATION (EASTERN)




PROPOSED ELEVATIONS 1:100

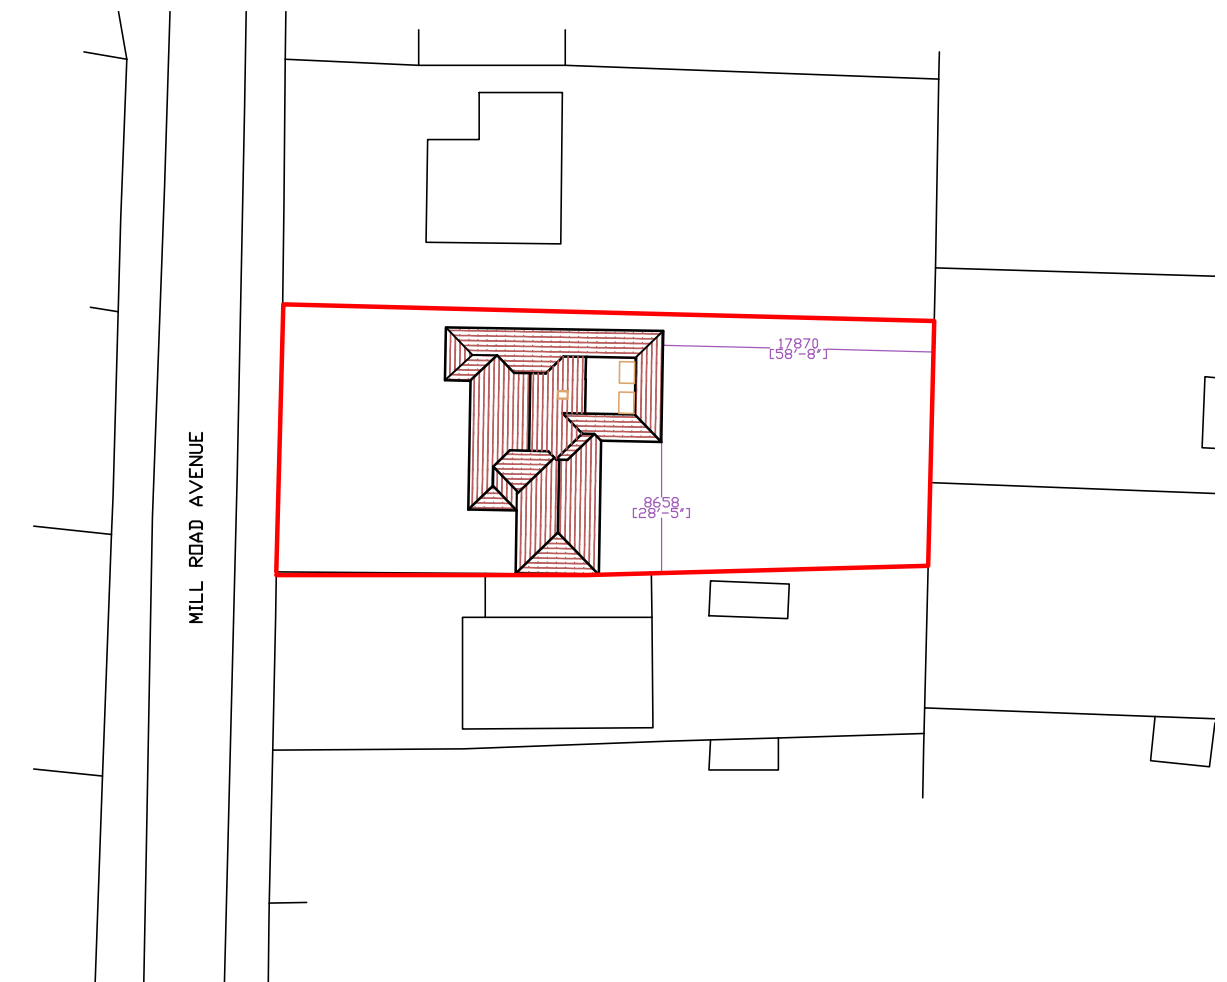

PROPOSED BLOCK 1:500

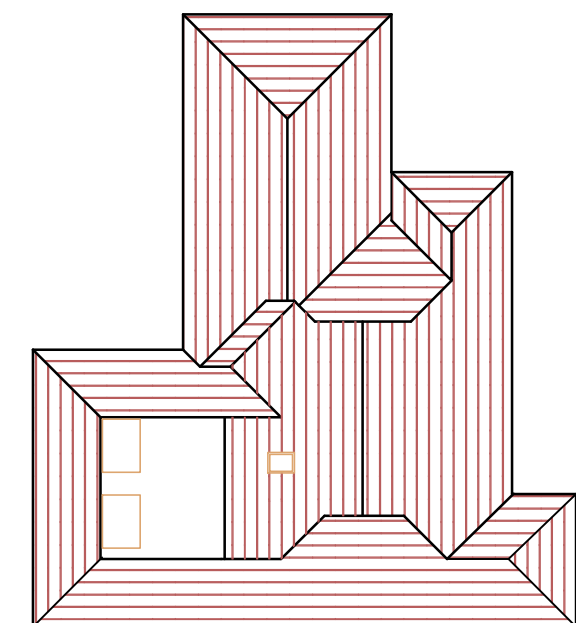

PROPOSED ROOF PLAN 1:200

 

All dimensions to be checked on site prior to commencement of work, except for planning purposes.

This drawing is the copyright of
CALDOTECH LTD
and may not be copied, altered or reproduced
in any way without written authority.

CALDOTECH LTD
11 THE PARADE
WILLOWHAYNE CRESCENT
EAST PRESTON
WEST SUSSEX
BN16 1NS Telephone
01903 859176

PROPOSED FLOOR PLANS, ELEVATIONS,
ROOF PLAN & BLOCK
33 Mill Road Avenue
Angmering
West Sussex
BN16 4AH

CLIENT		Mr & Mrs Hamilton-Street	
R1	INTERNAL ALTERATIONS	28/05/2015	
Issue	Details	By	Date
SCALE	AS SHOWN on A2		
DATE	24/06/2015		
DRAWING NUMBER	15001/02R3		