



EXISTING

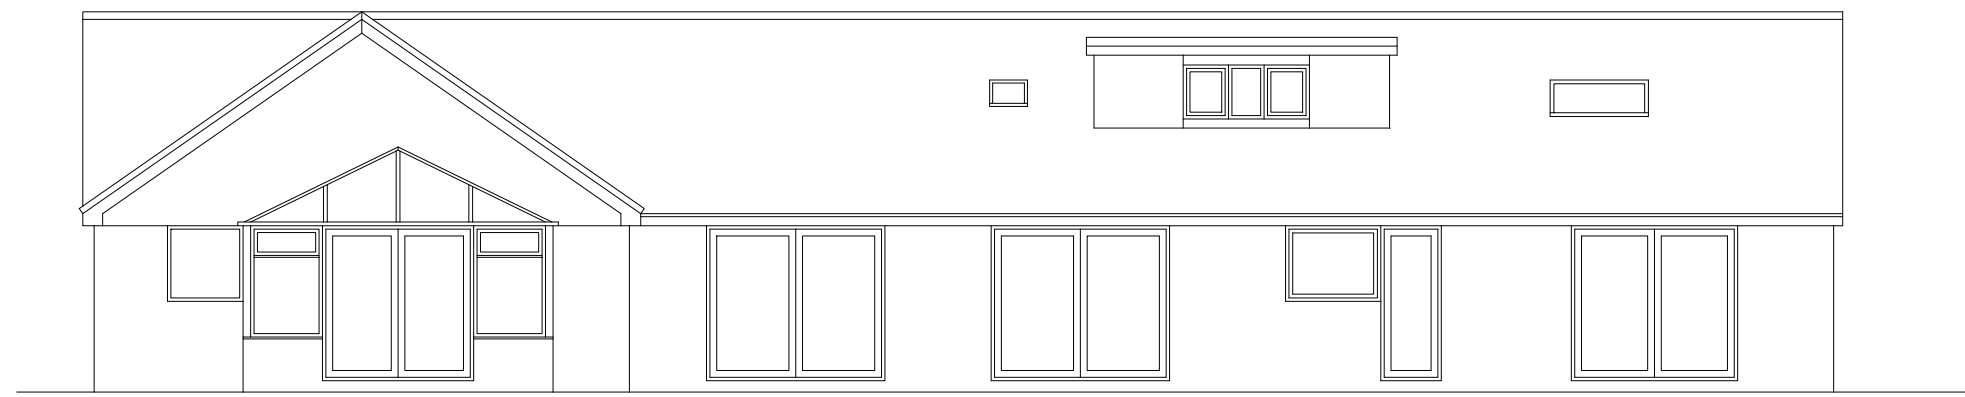


NORTH

WEST


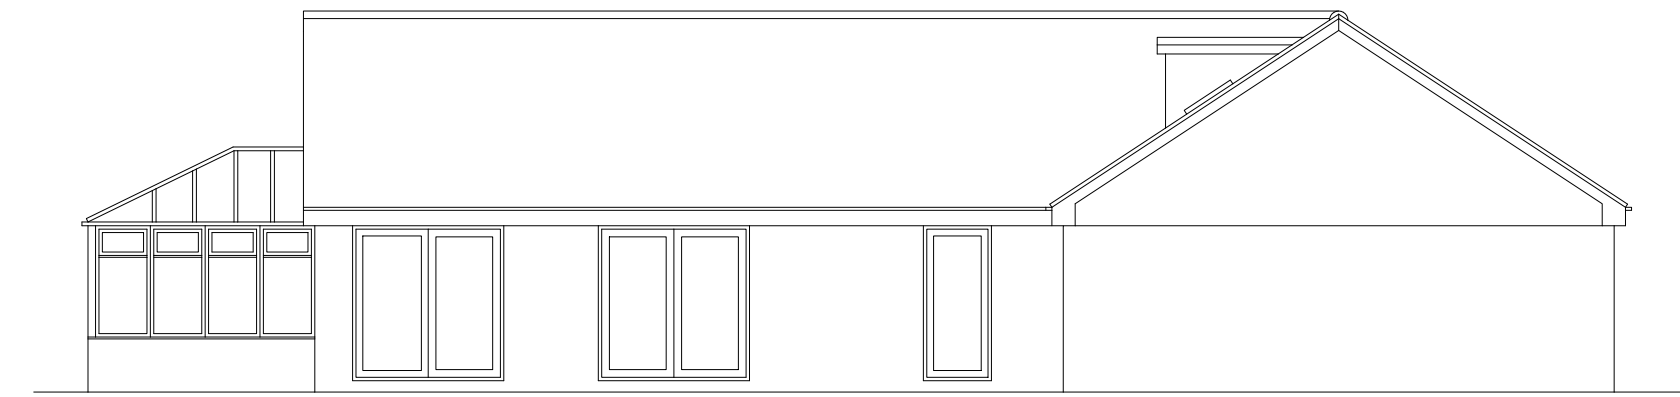


PROPOSED

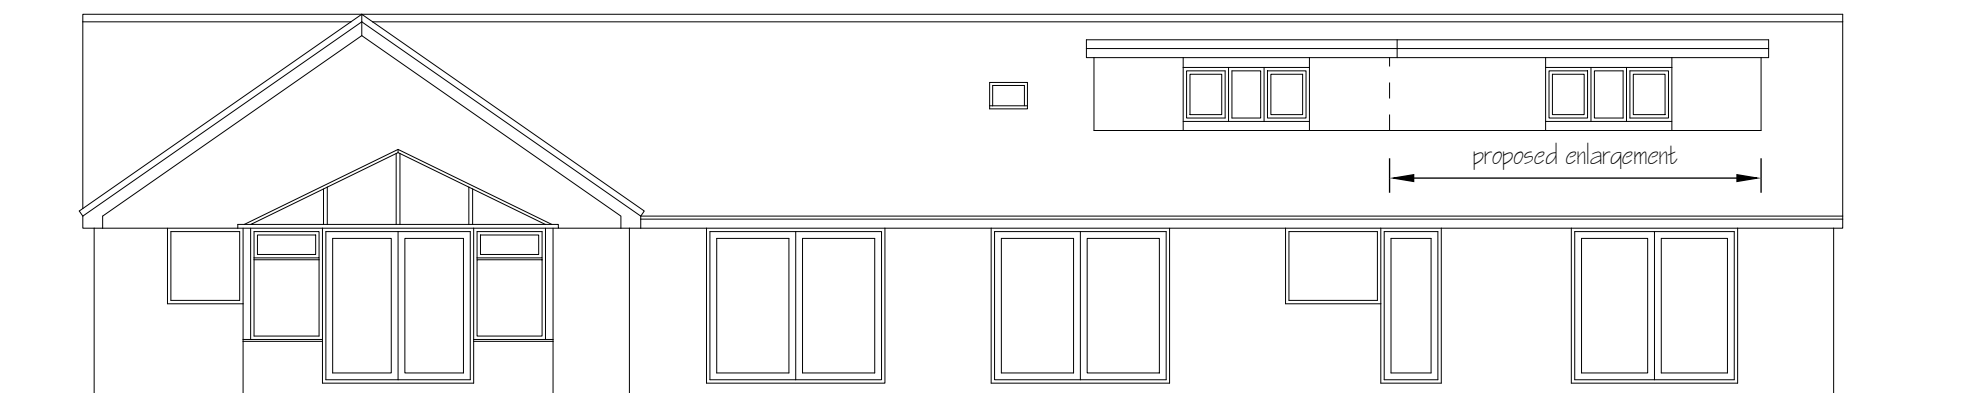


NORTH


WEST

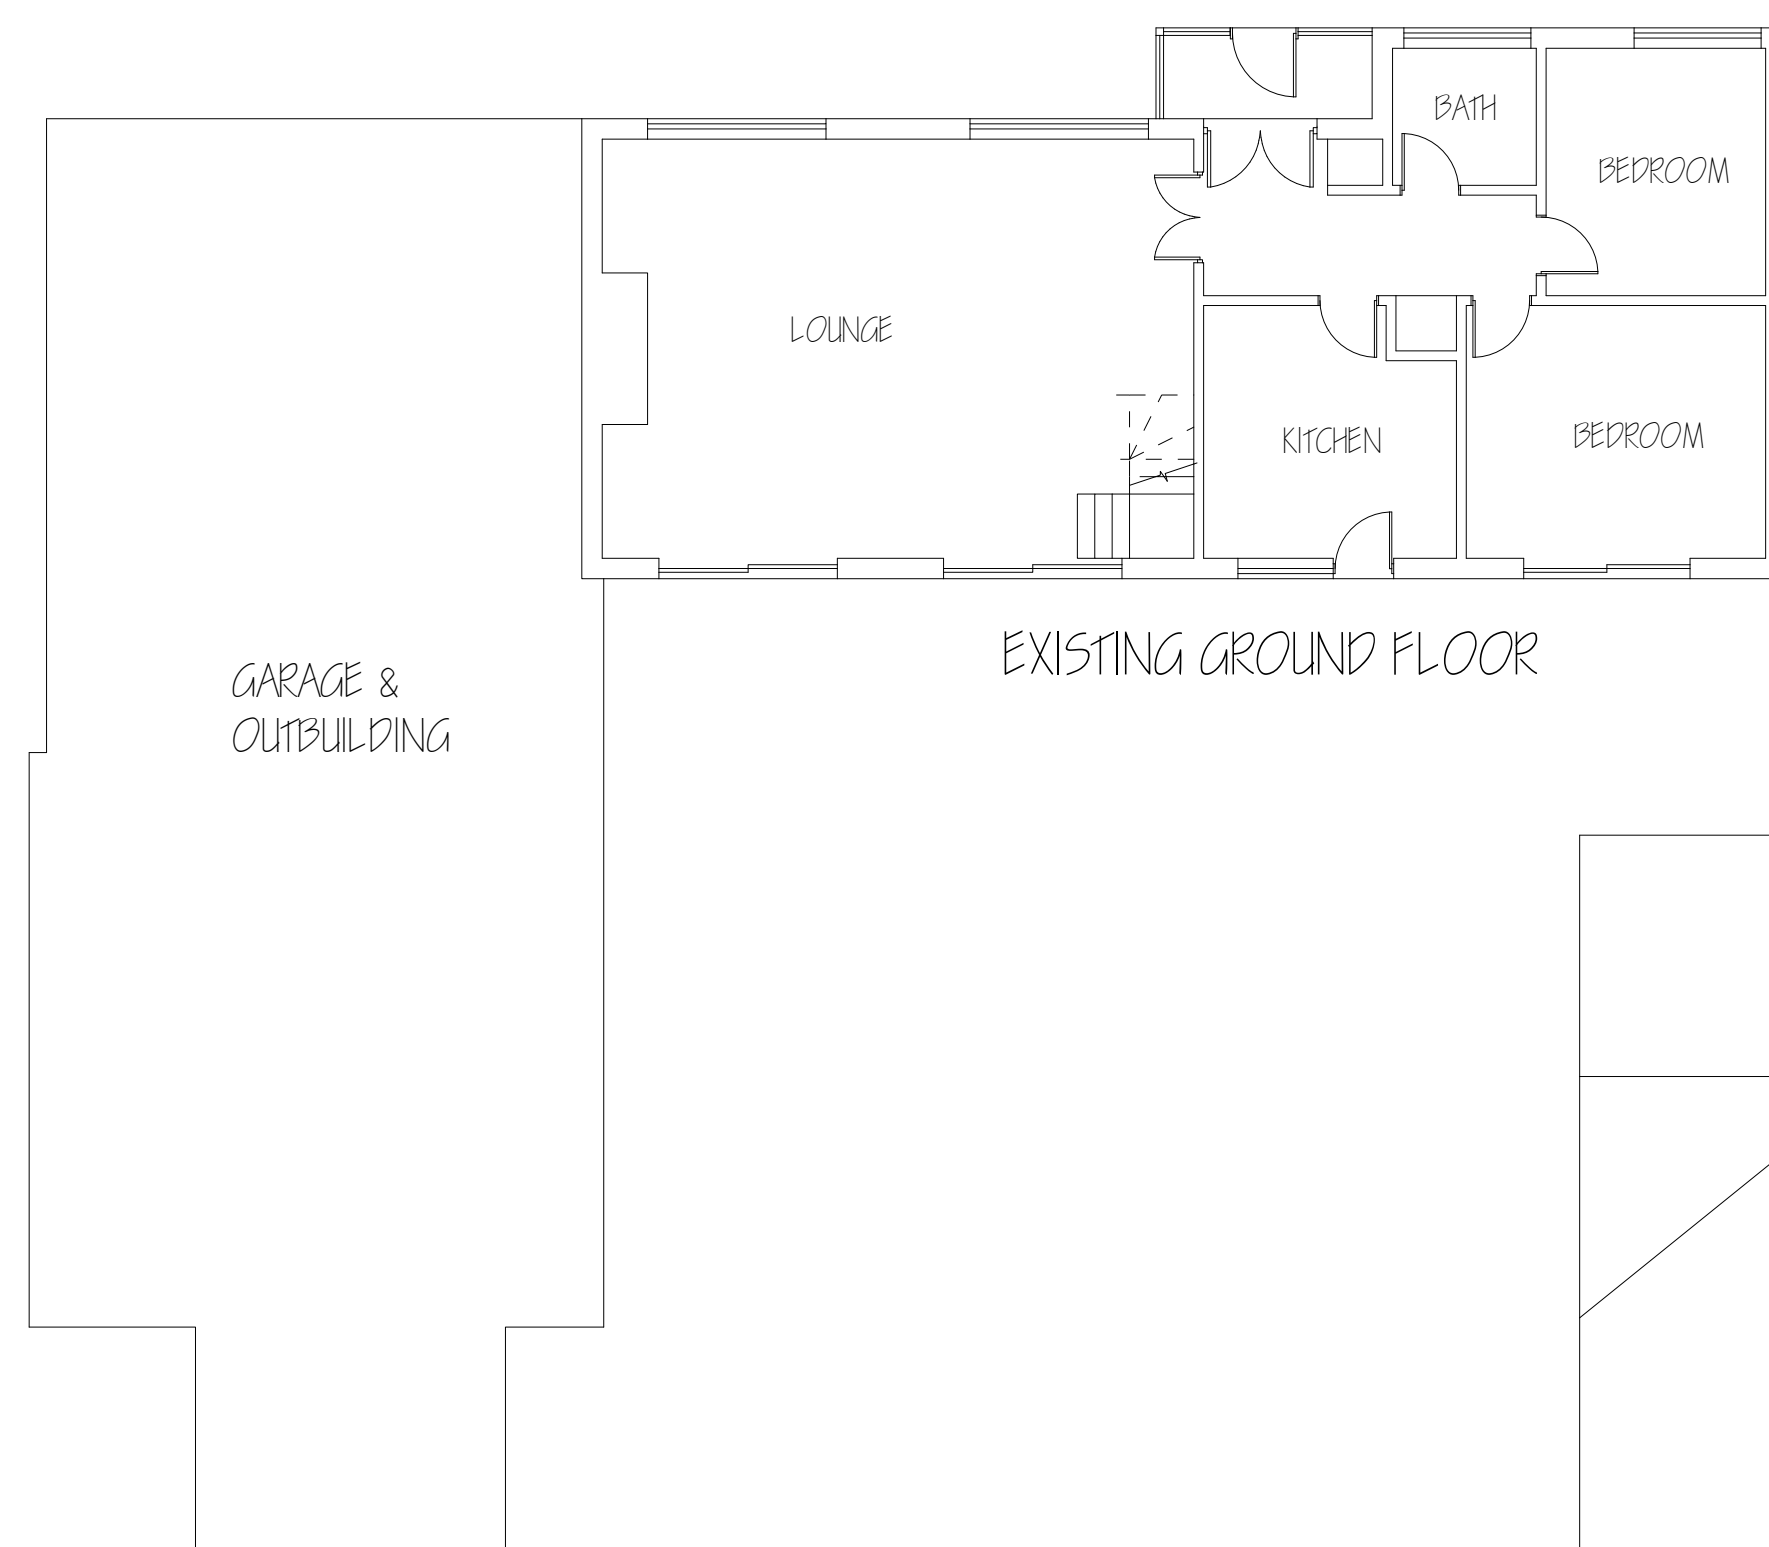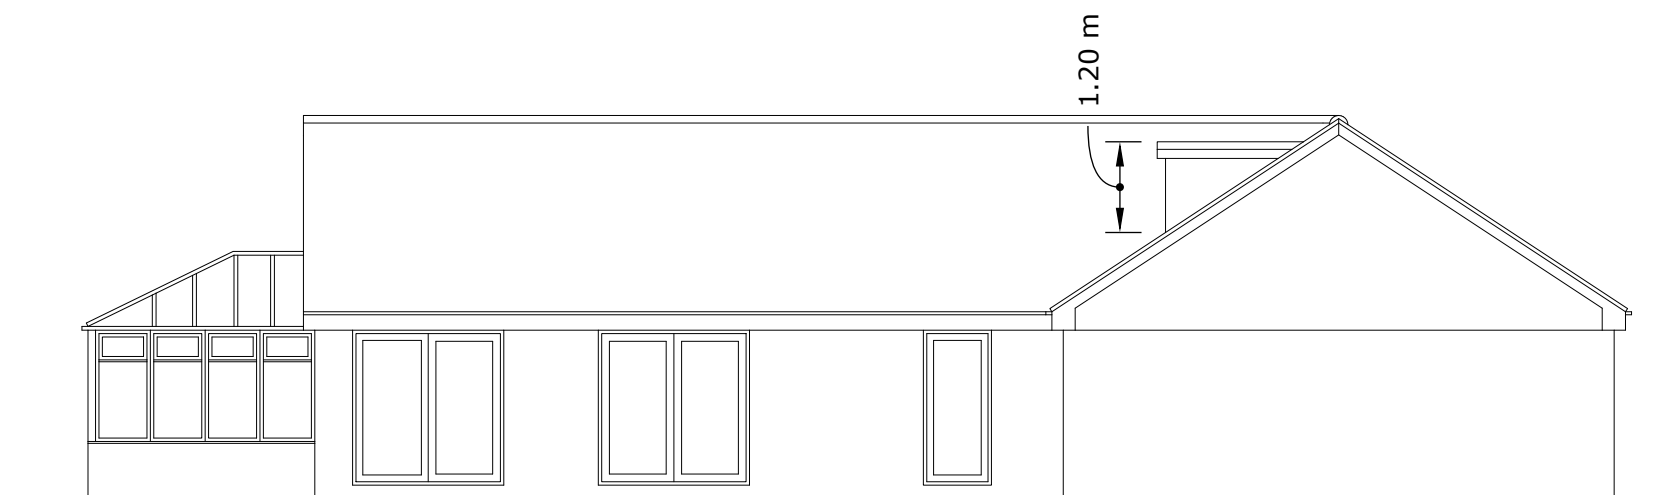


EXISTING GROUND FLOOR

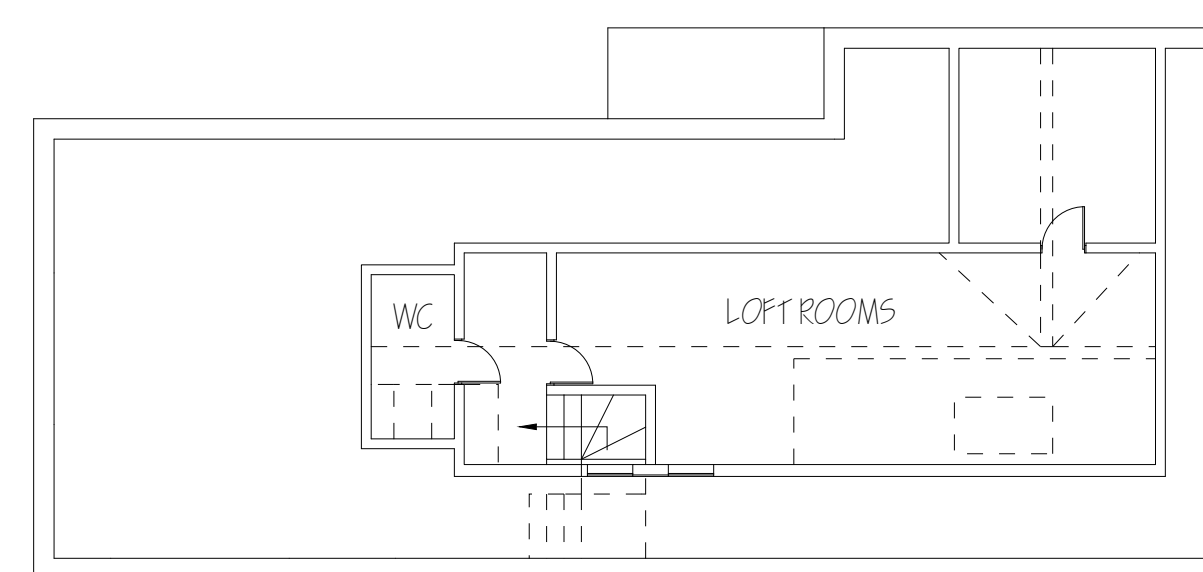


EXISTING FIRST FLOOR

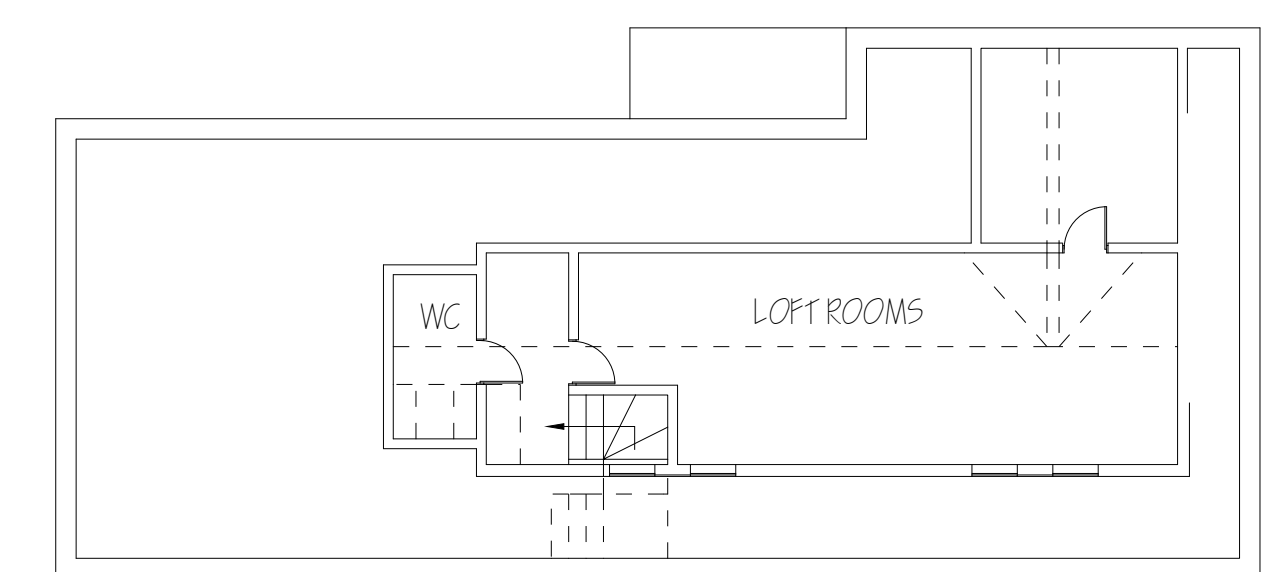

PROPOSED FIRST FLOOR

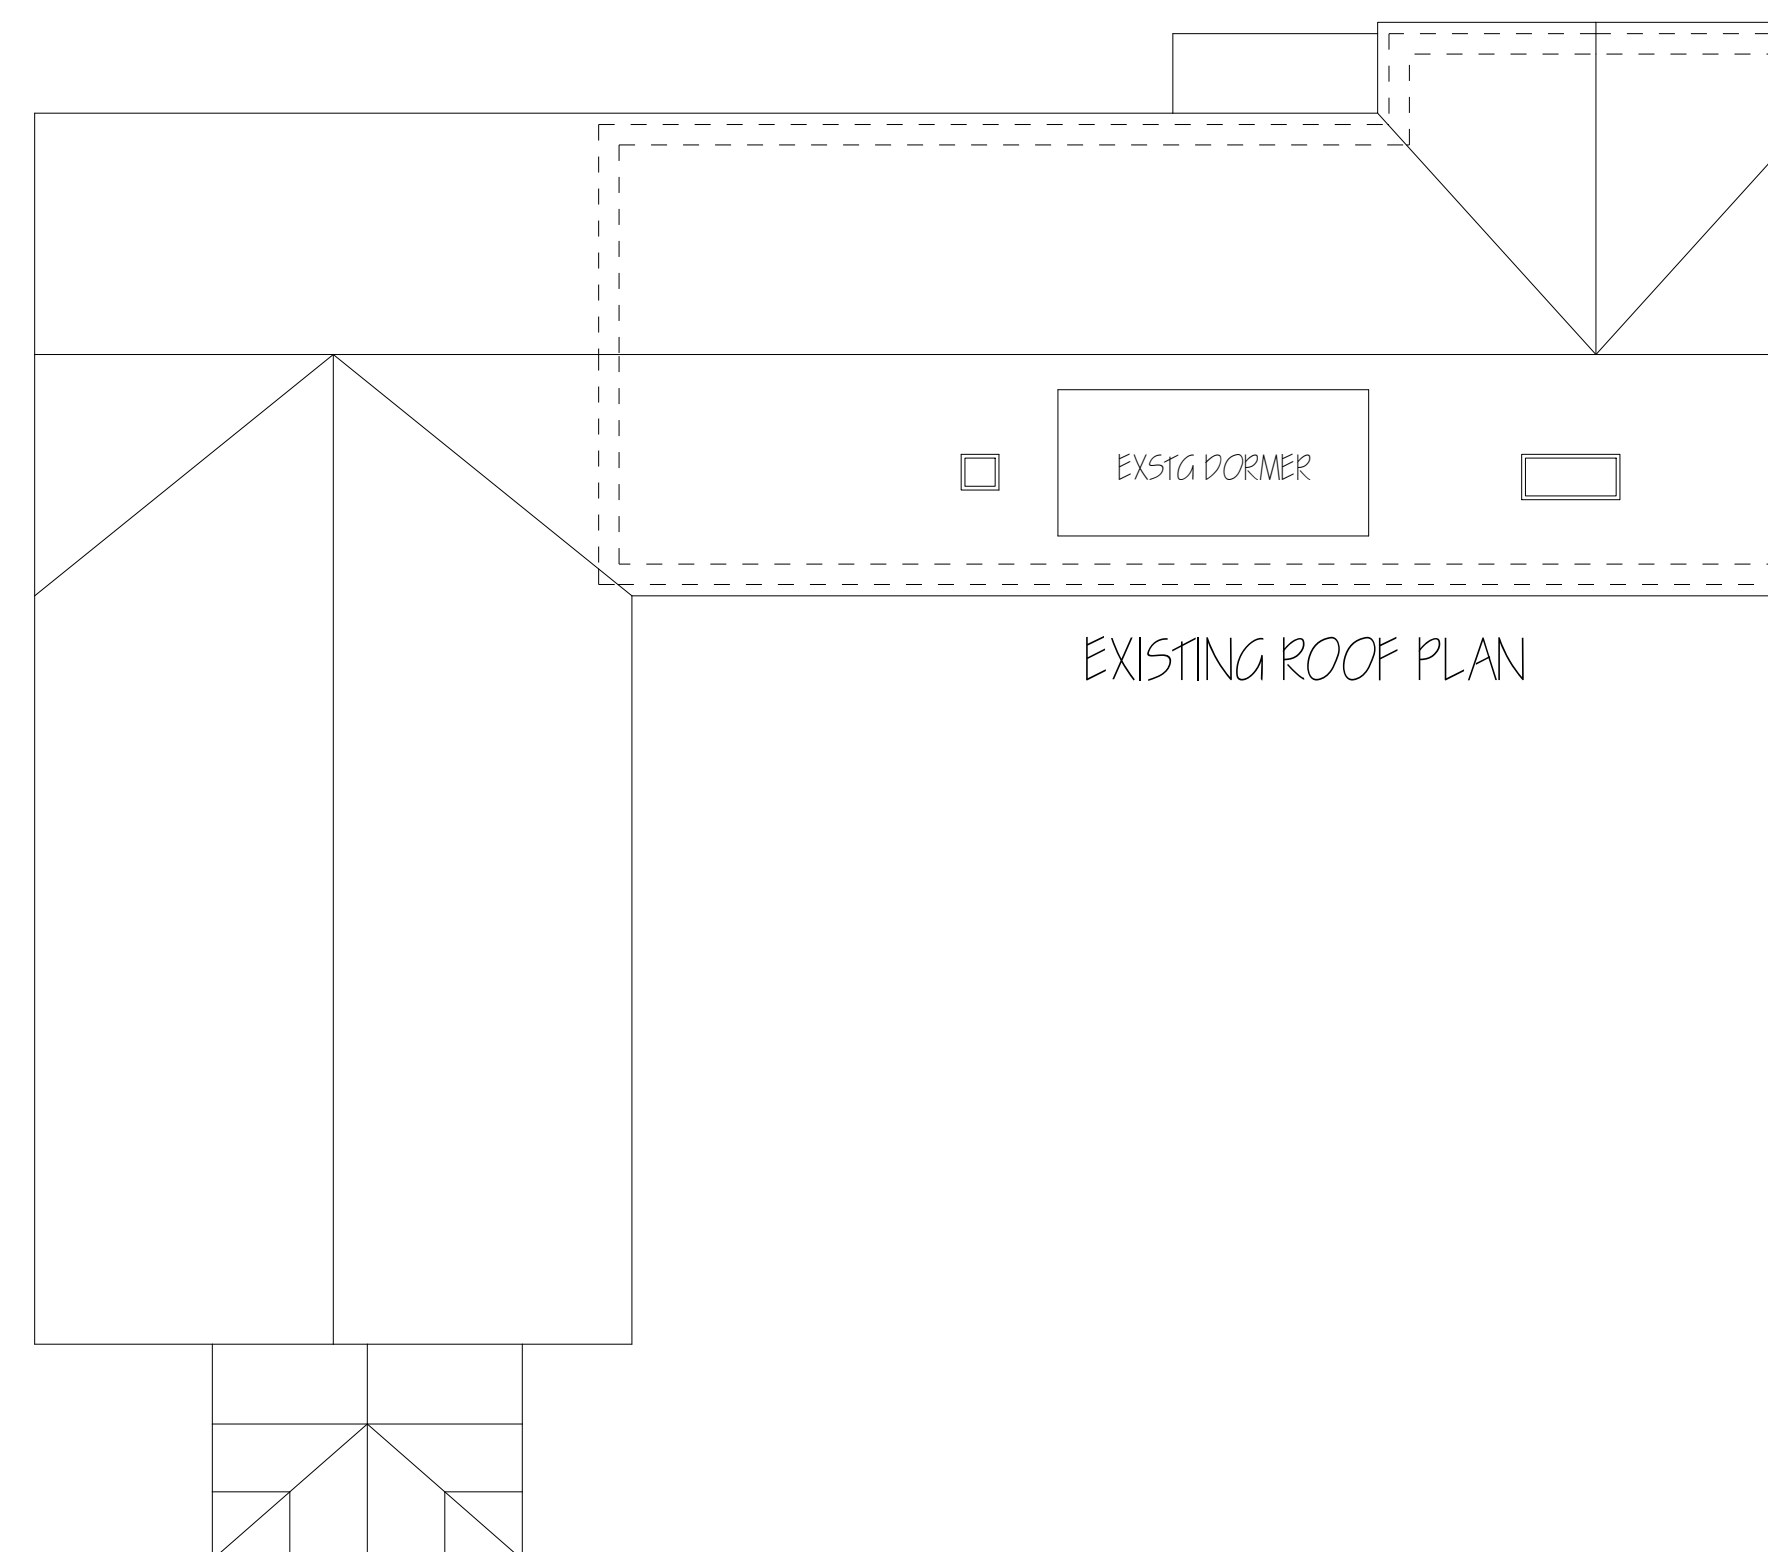

EXISTING ROOF PLAN

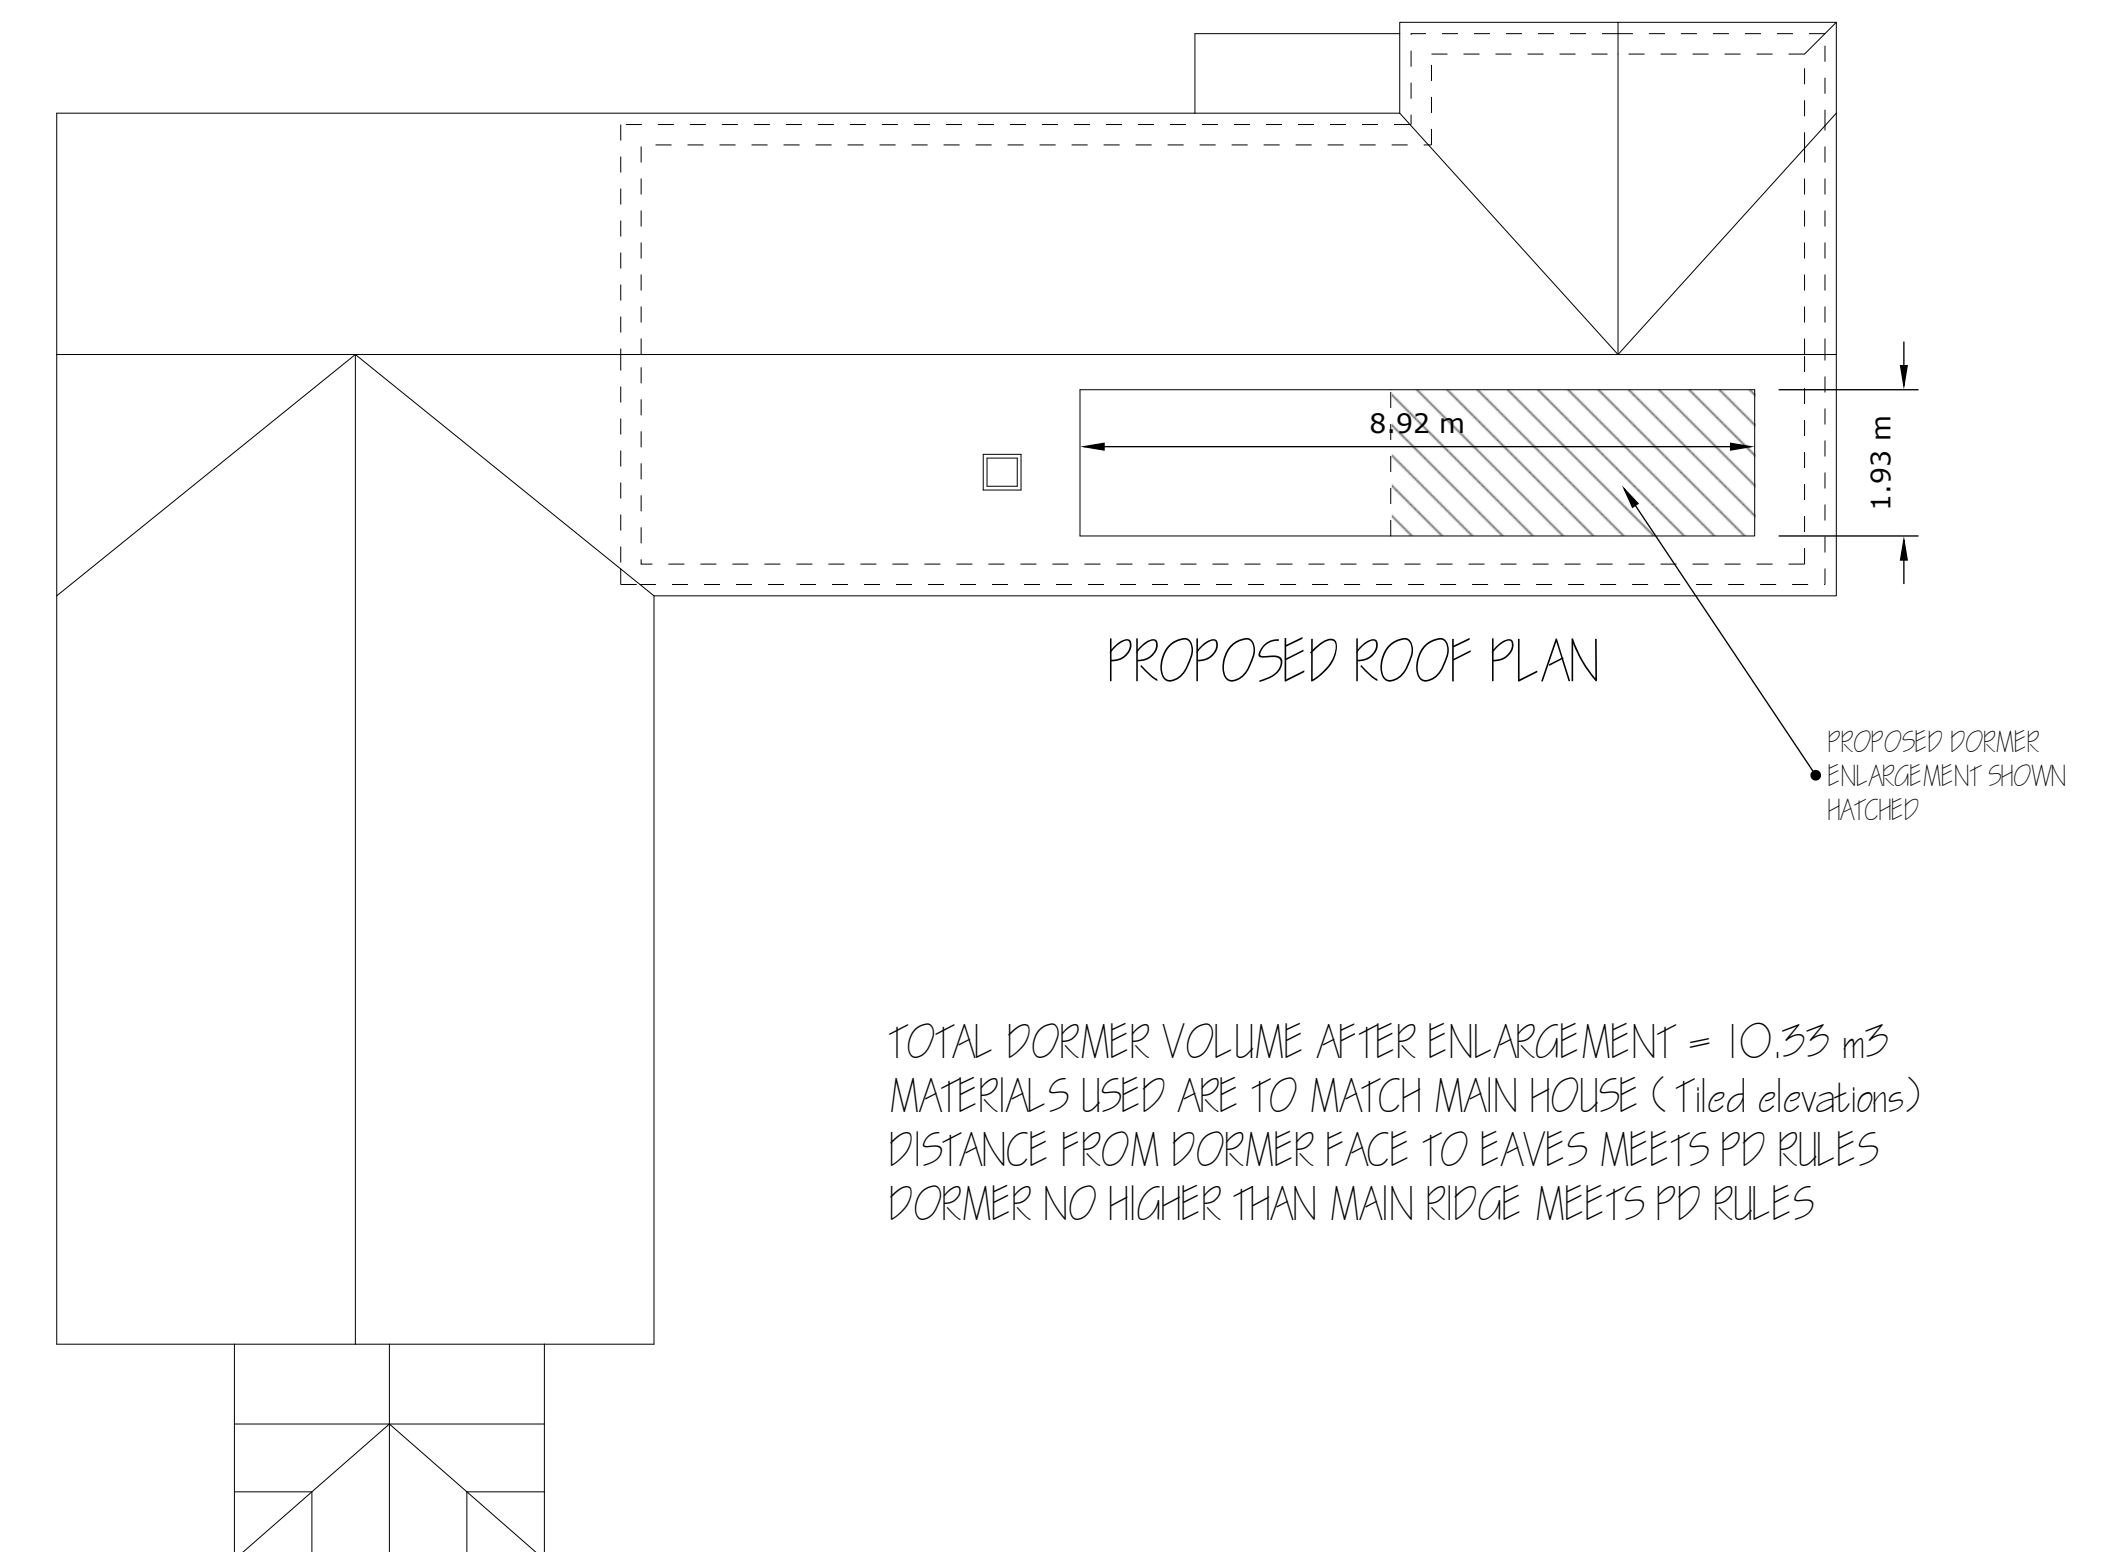

PROPOSED ROOF PLAN

PROPOSED DORMER ENLARGEMENT SHOWN HATCHED

TOTAL DORMER VOLUME AFTER ENLARGEMENT = 10.33 m³
MATERIALS USED ARE TO MATCH MAIN HOUSE (Tiled elevations)
DISTANCE FROM DORMER FACE TO EAVES MEETS PD RULES
DORMER NO HIGHER THAN MAIN RIDGE MEETS PD RULES



PROPOSED DORMER ENLARGEMENT UNDER PD: 26 Mill Road Avenue, Anqmering, BN16 4HS

DRAWING: EXISTING & PROPOSED PLANS & ELEVATIONS

SCALE: 1:100 @ A1

DATE: 23/04/2021

DRWG No: D5/BROWN/OI

1:100 @ A1 paper size 0 1 2 3 4 5m