




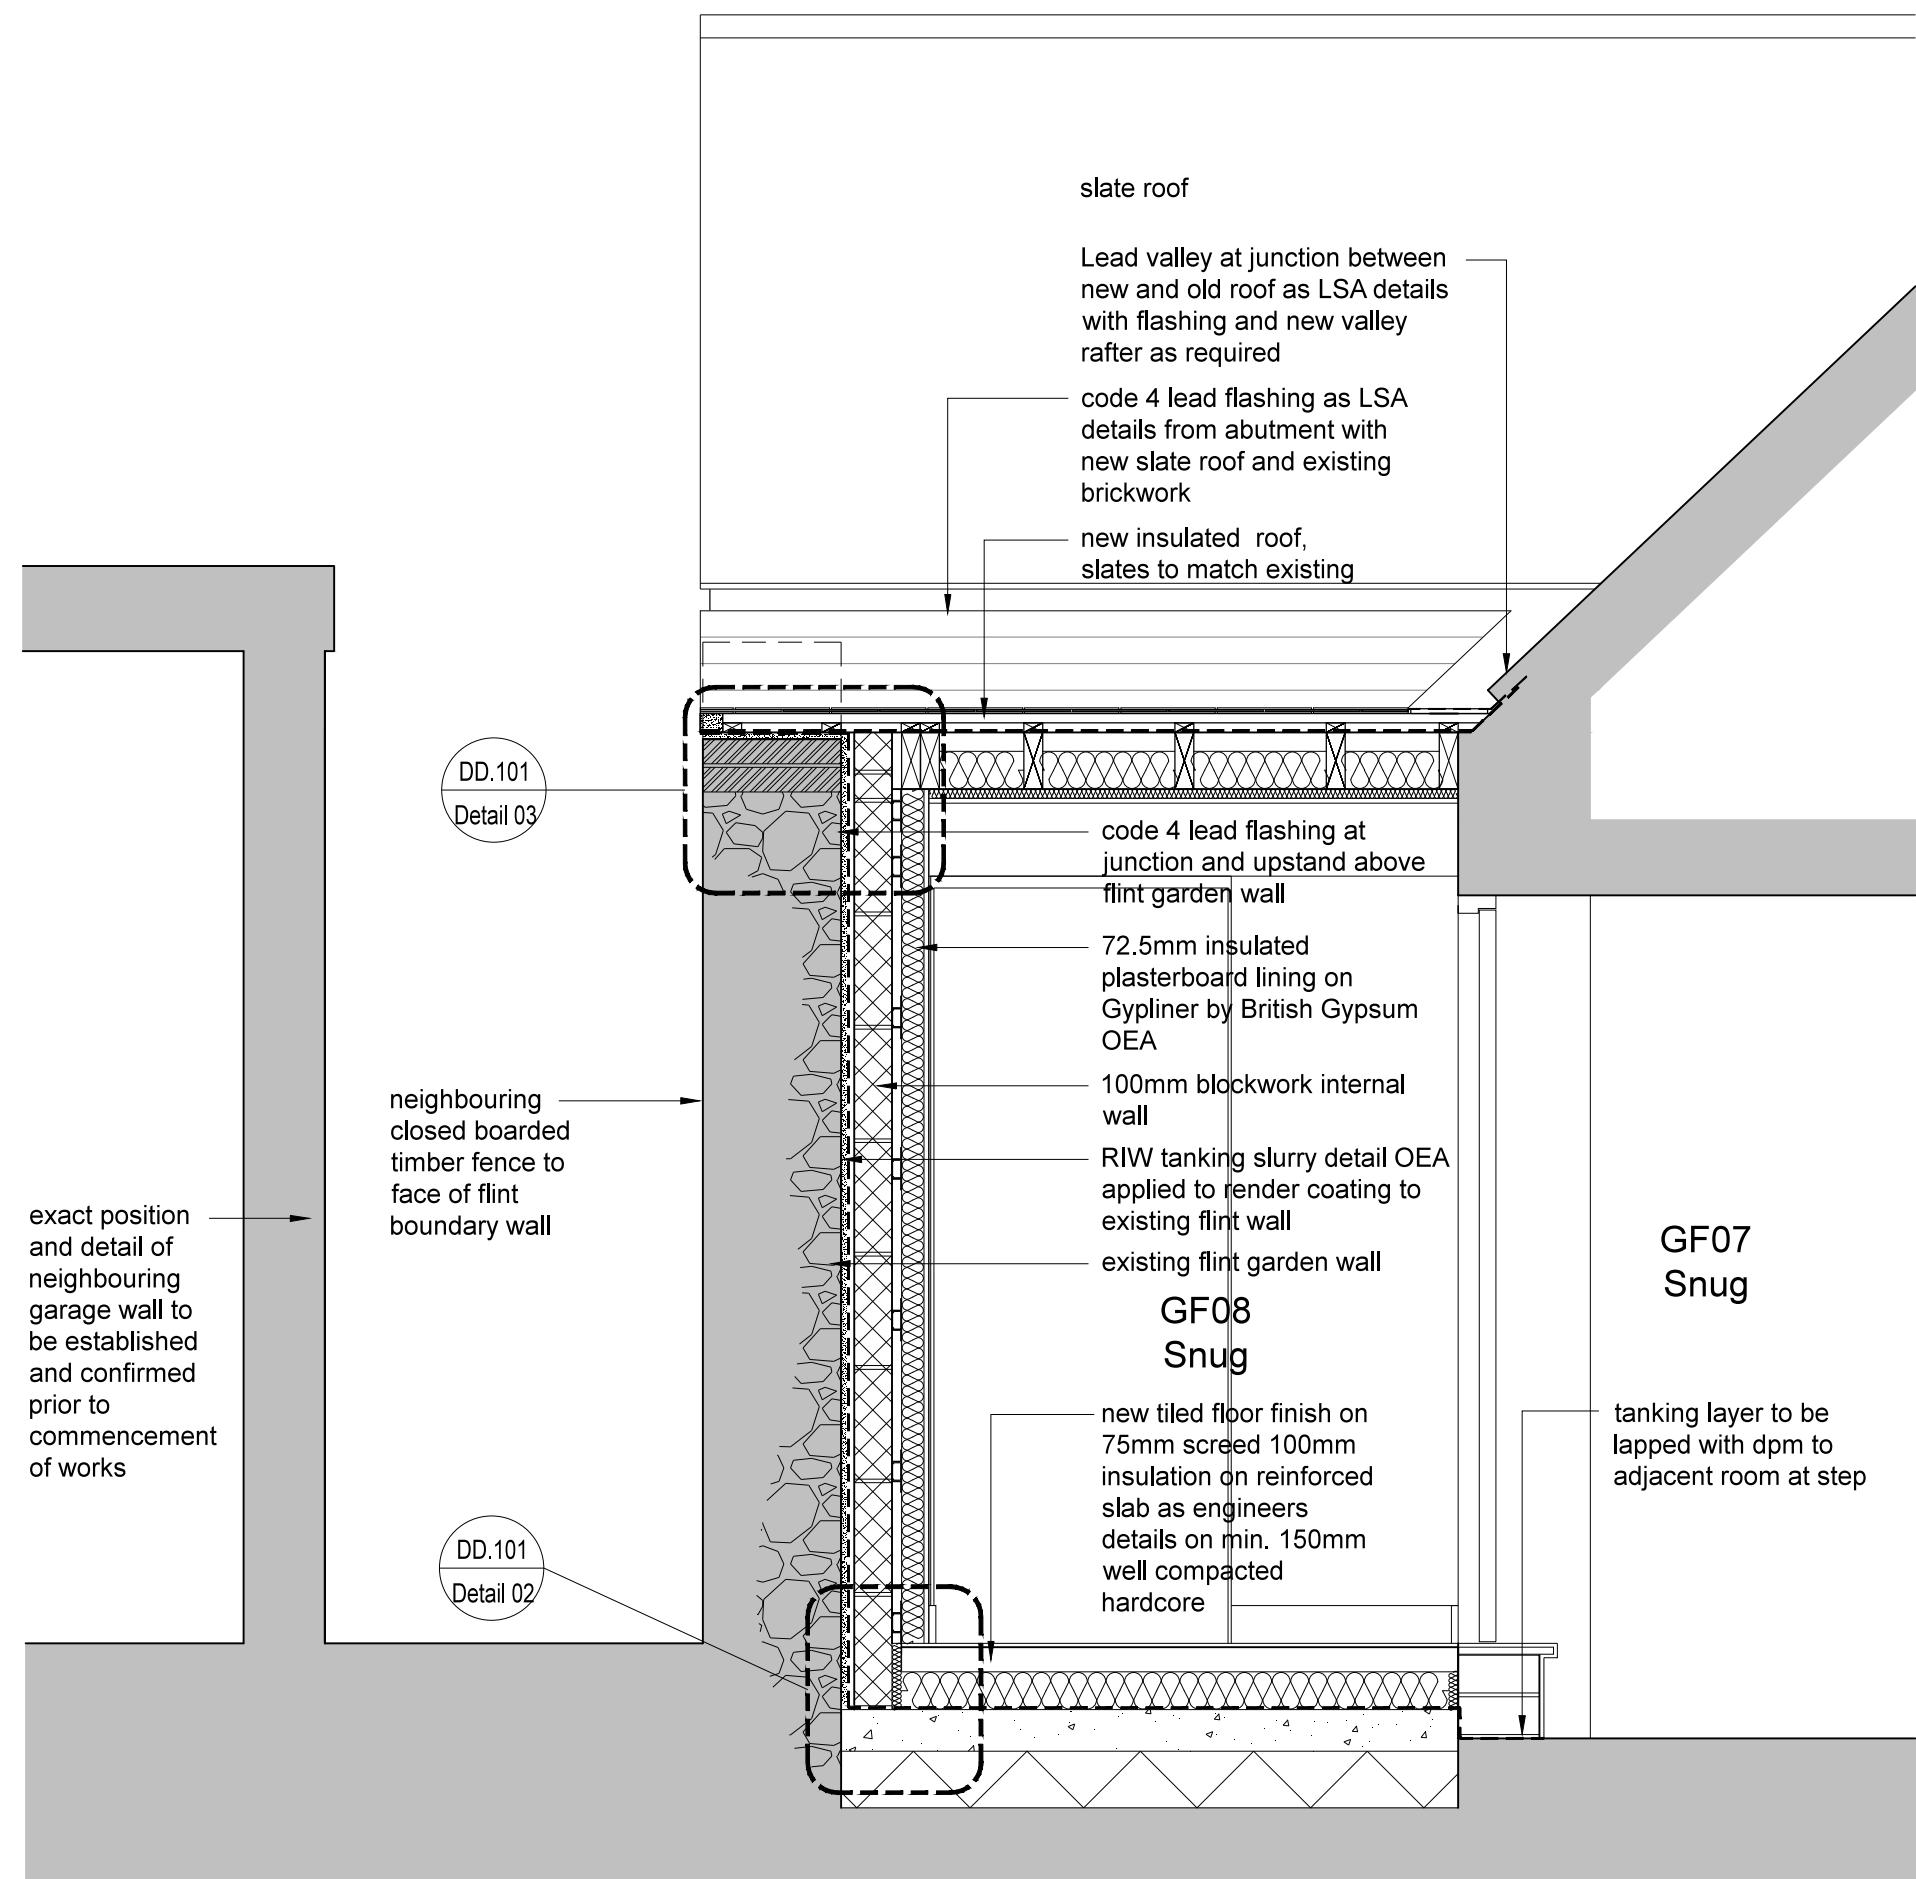


Section E-E 1:20

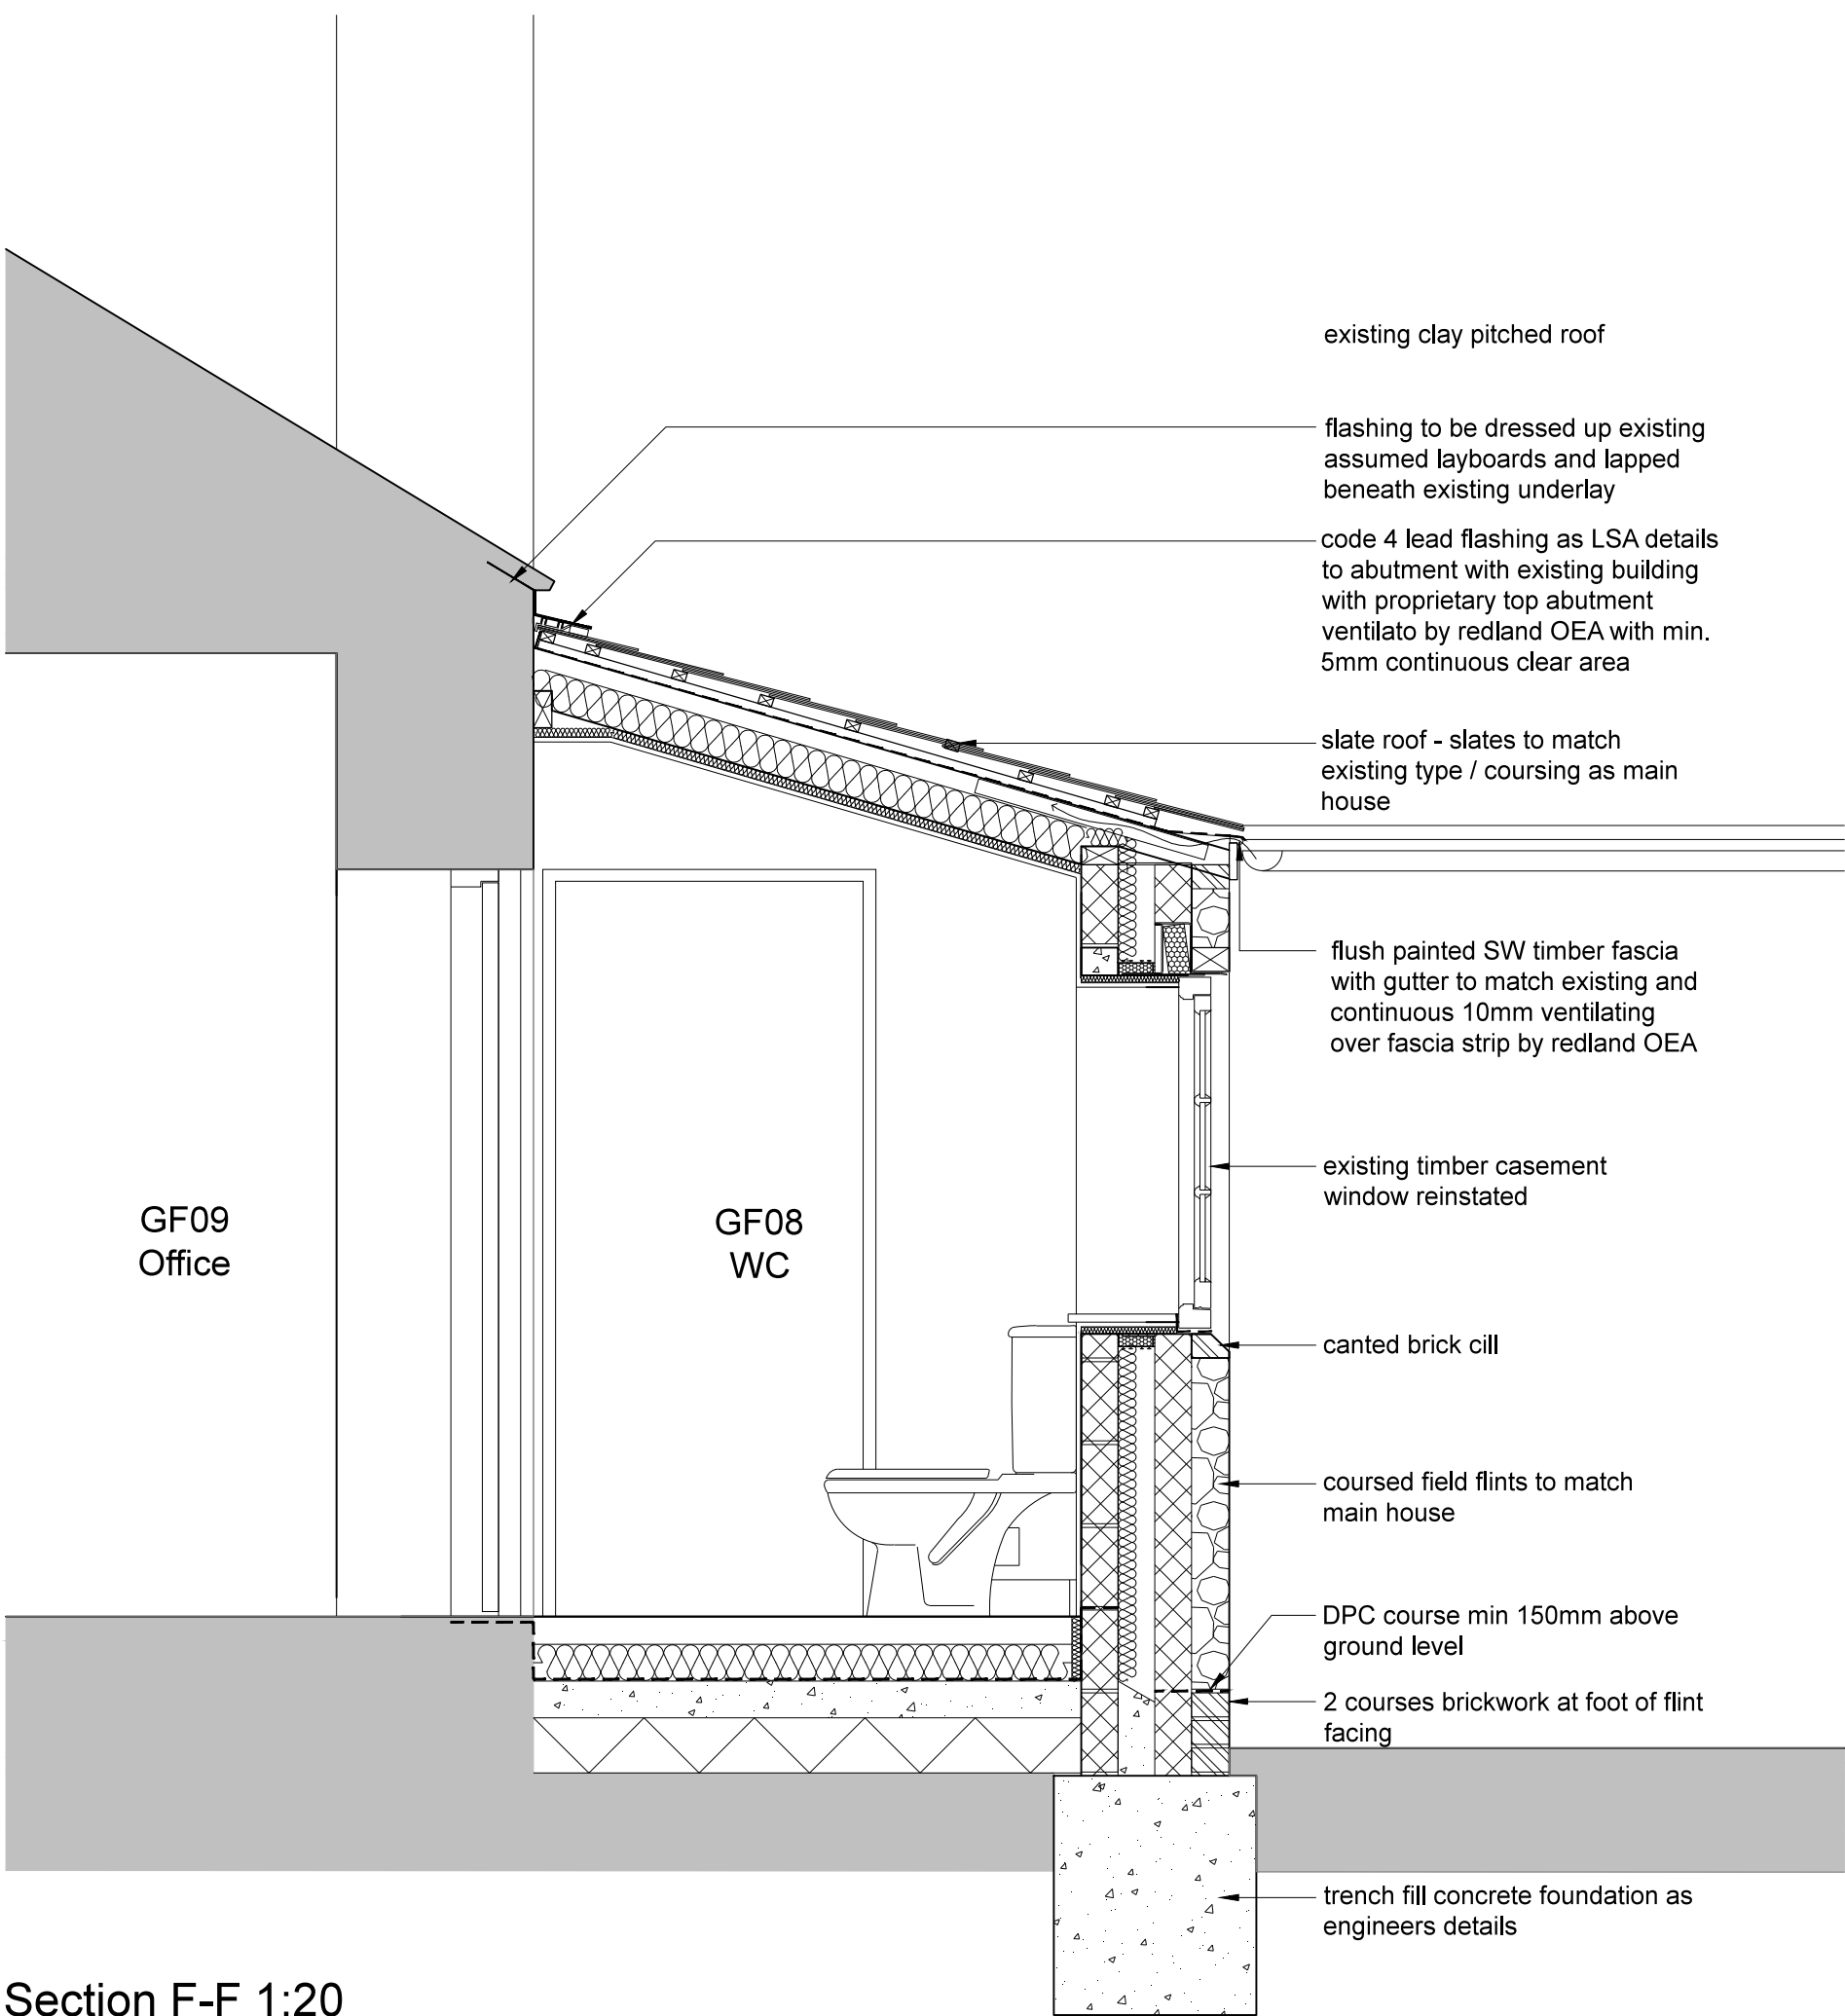

Section F-F 1:20

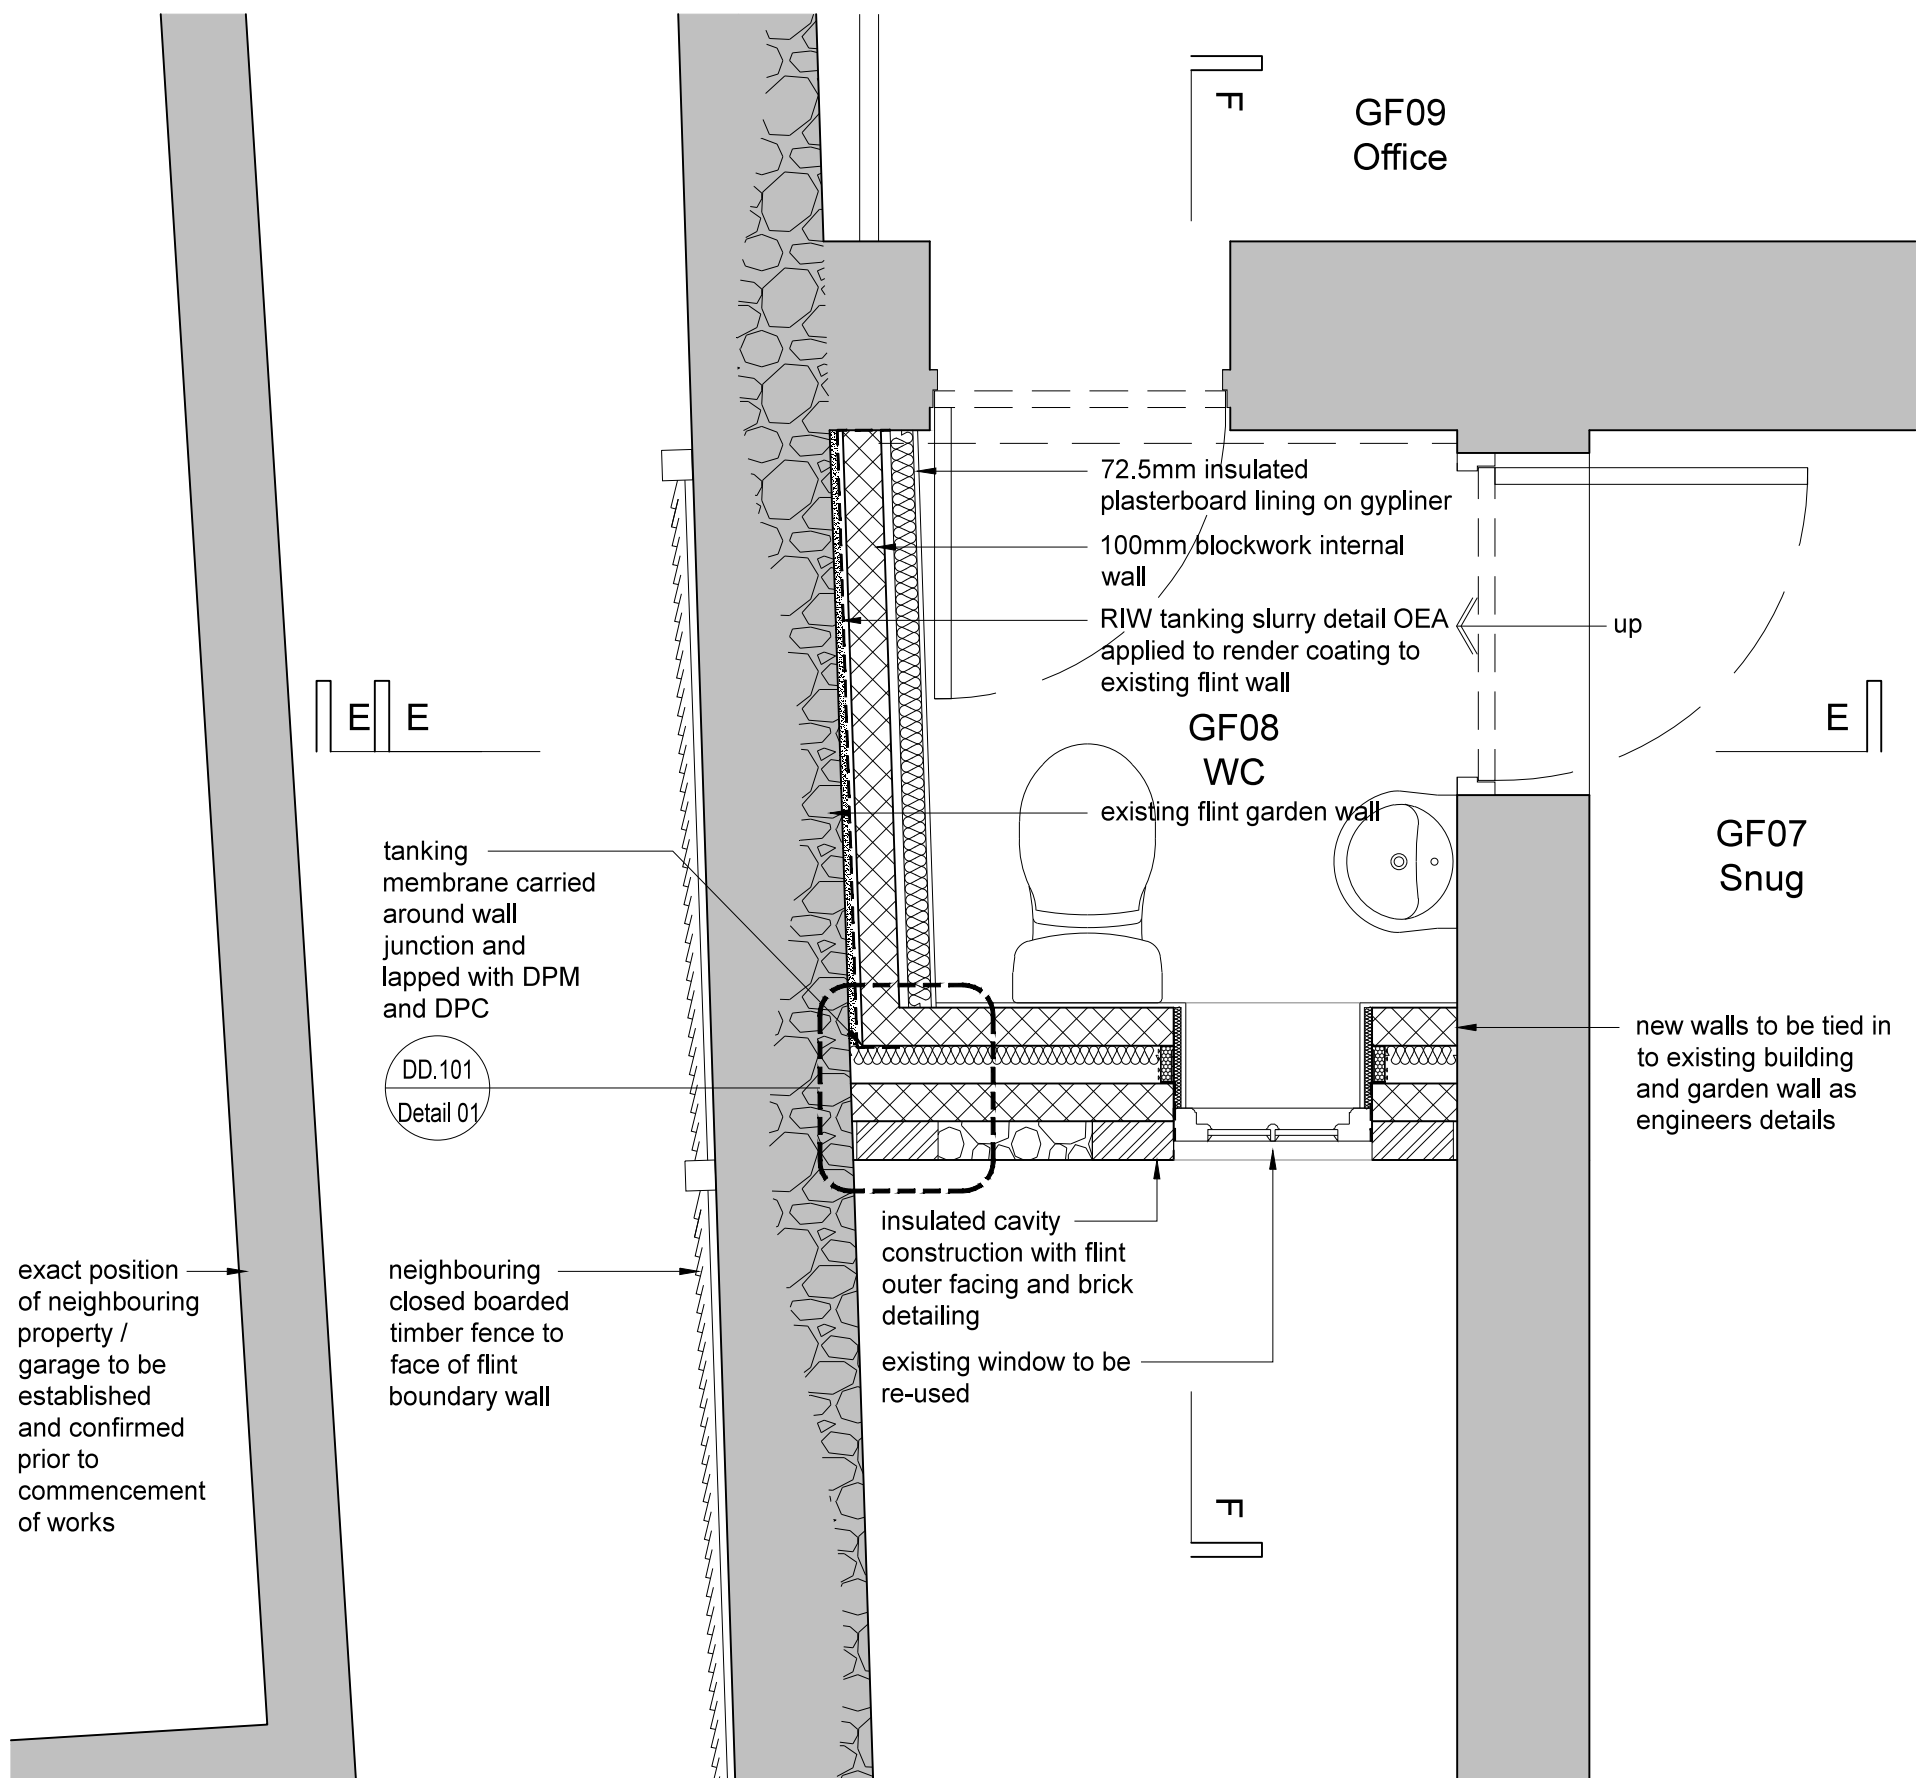


Ground Floor WC - GF08 Plan 1:20

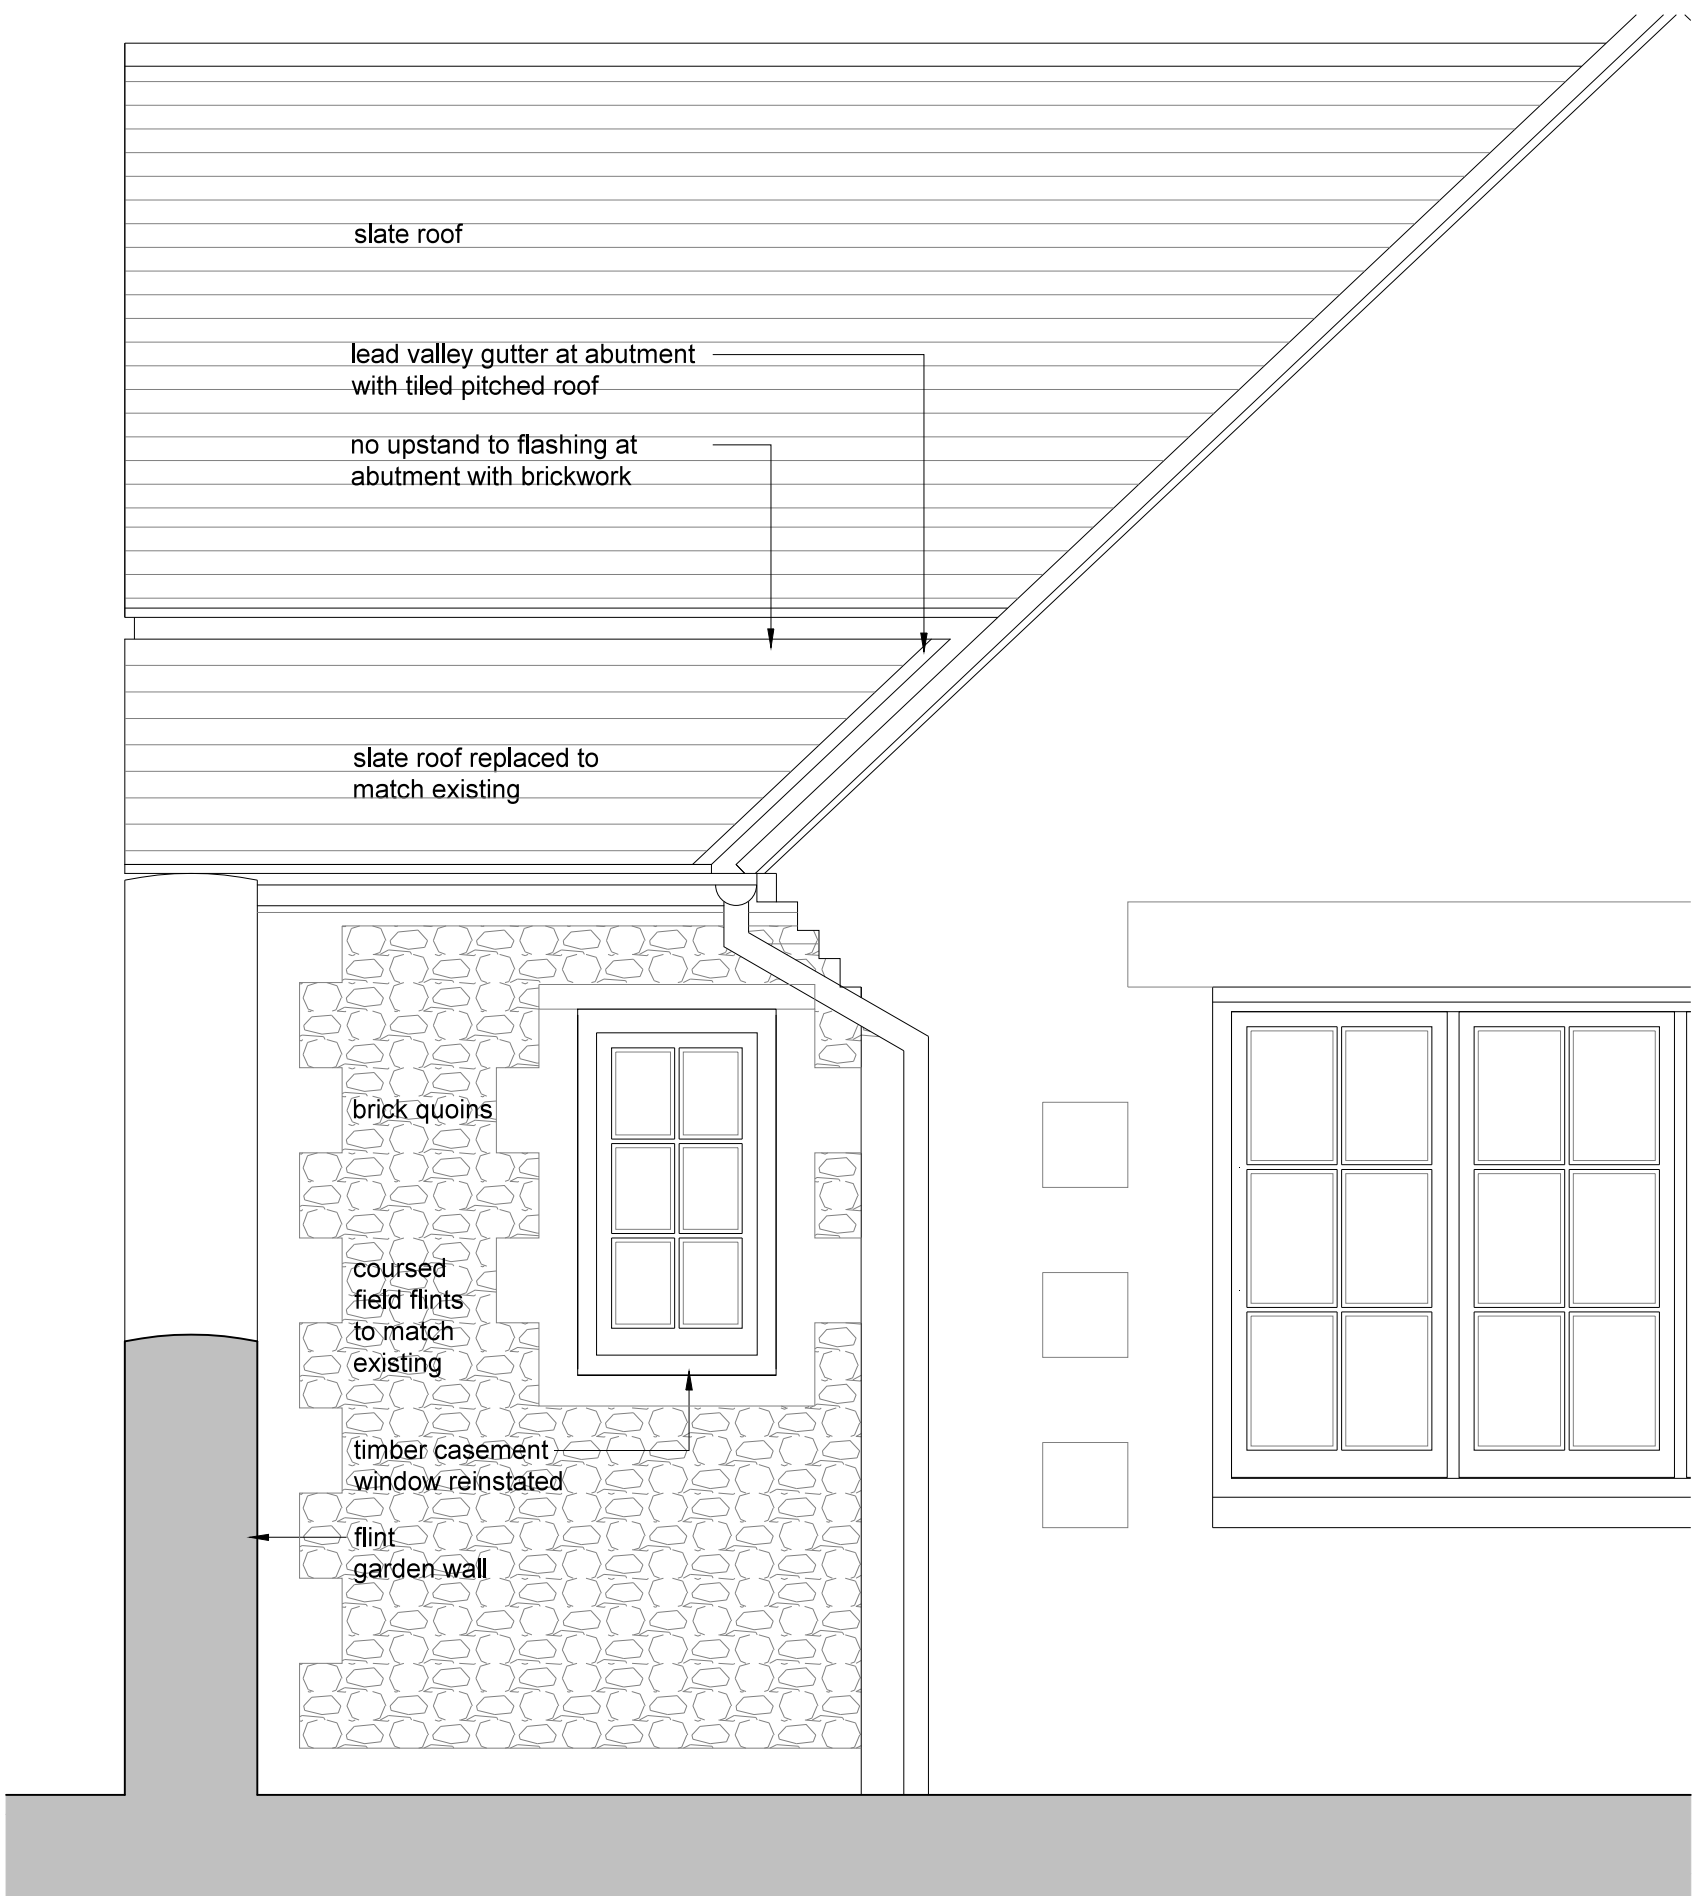

South Elevation 1:20

scale in metres 1:20

amendments			auth	chkd
rev	date	comment		
A	09.07.15	Details amended after exposure of existing wall and additional visual survey	GM	MR
B	21.07.15	Block Plan added to drawing as LPA requirements	GM	MR

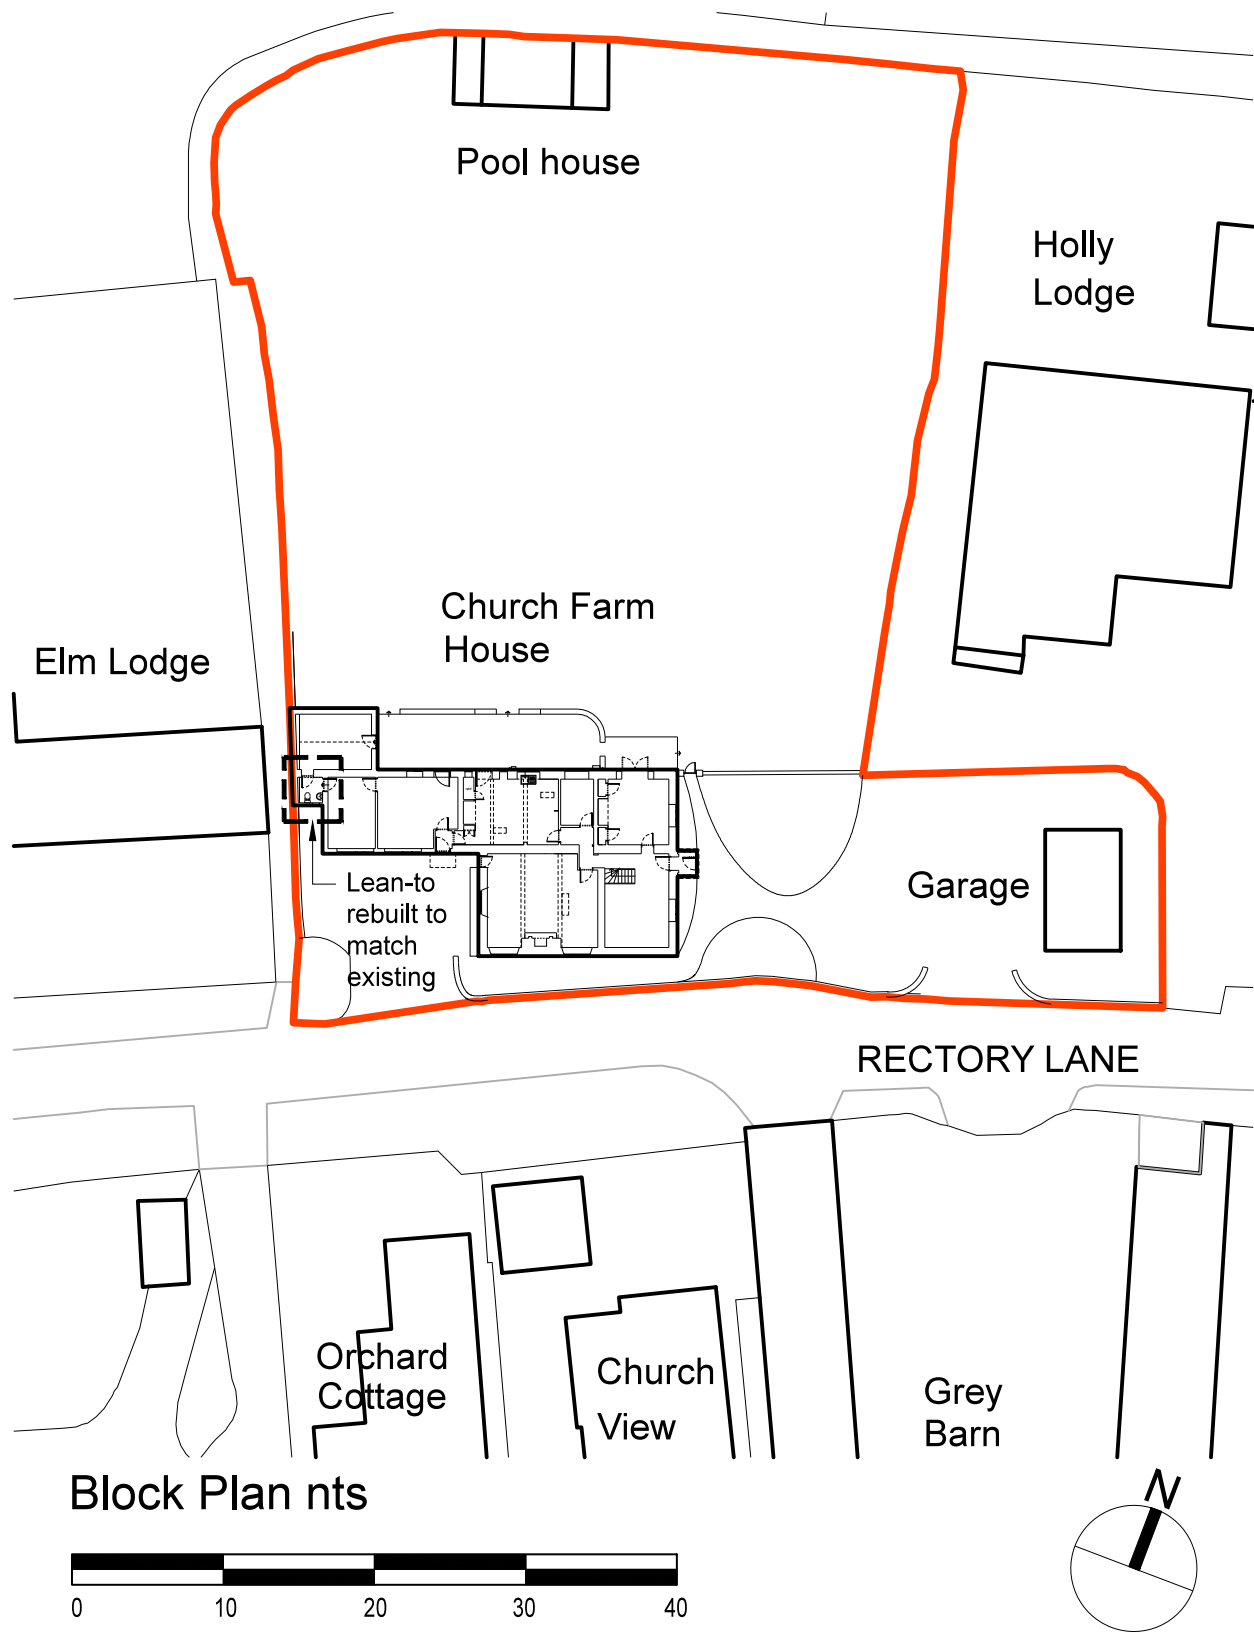

Block Plan nts

scale in metres 1:500

Note - Measured survey conducted in key areas only. Elevations drawn from limited visual and photographic survey only and should not be relied upon for dimensional accuracy.

client	Braithwaite & Co.	drawing number	0343.DD.100	revision	B
project	Church Farm House Rectory Lane Angmering	drawing title	Proposed Lean to Plan, Sections and Elevation		DETAIL DESIGN
drawn by	GM	checked by	MR	riba work stage	E/F
date	June '15	scale/original sheet size	Varies @ A1		

http://abirarchitects.co.uk studio@abirarchitects.co.uk
unit 01, Beta House, St John's Road, Hove, BN2 2PX, United Kingdom
Hove +44 (0)1273 724 384 Company No. 06877117

© ABIR Architects Ltd. Check all dimensions on site before work is undertaken. All goods, materials and workmanship to conform with current building regulations, BSS and COP's.