




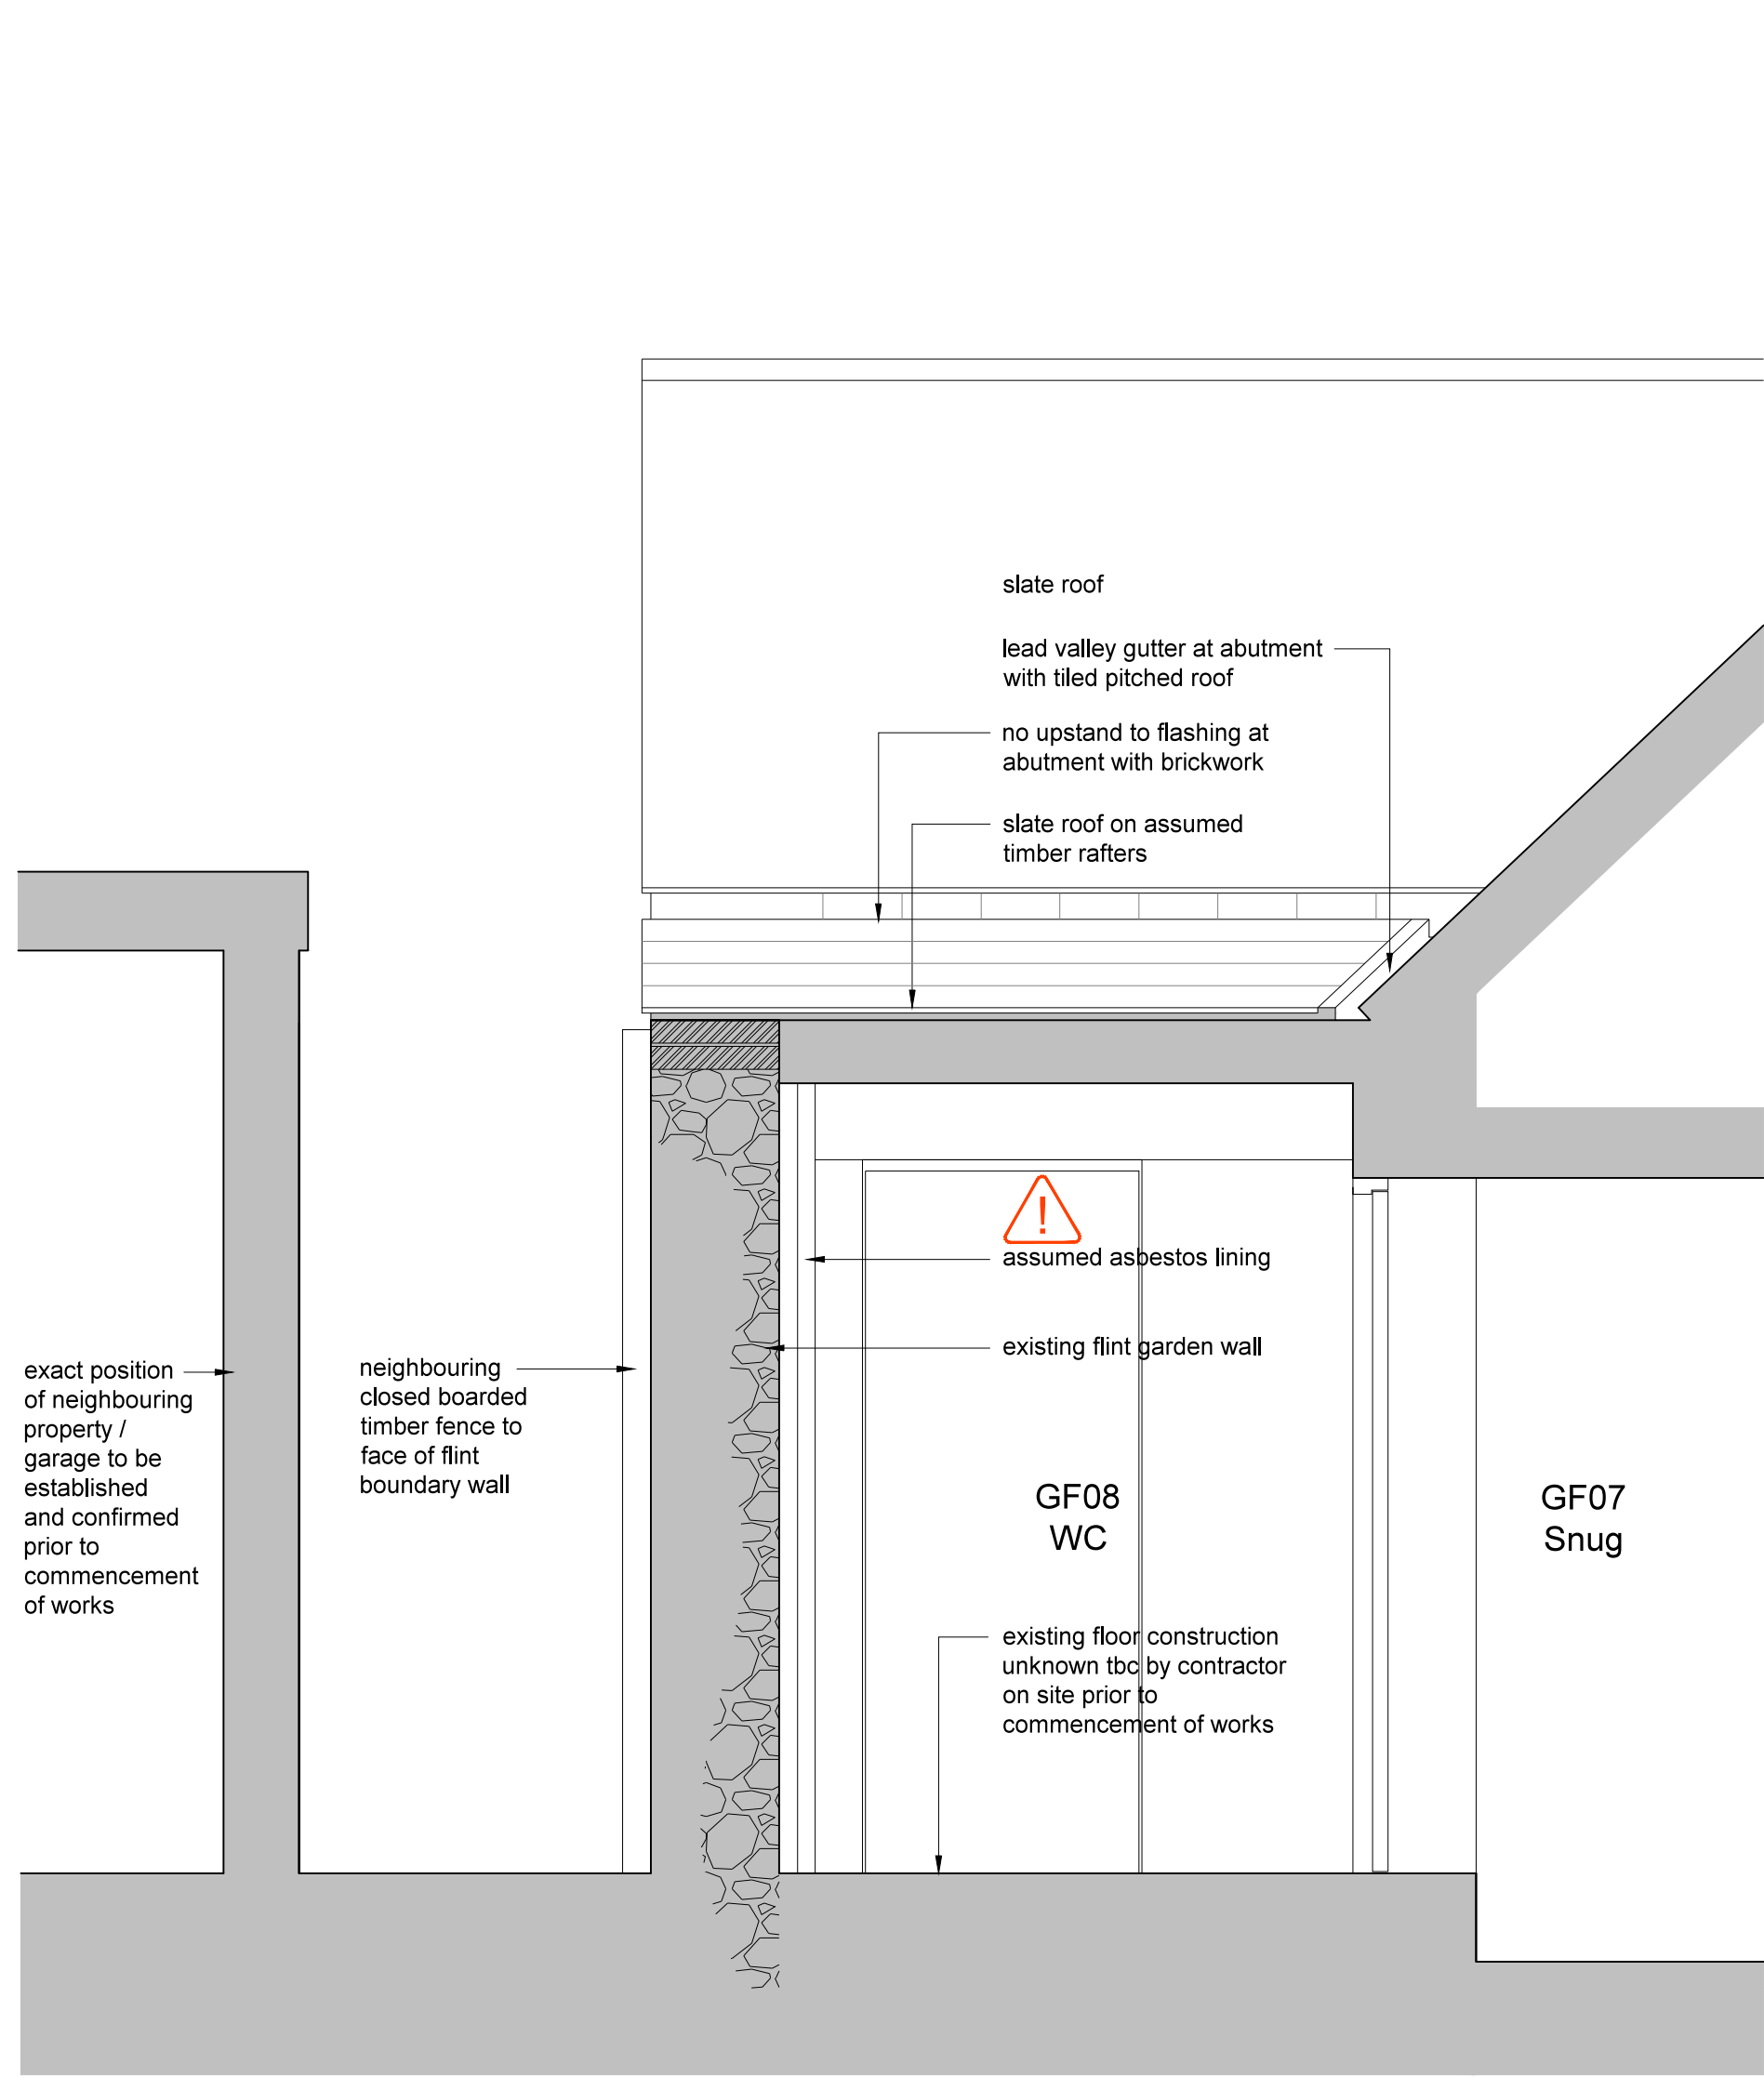


Section E-E 1:20

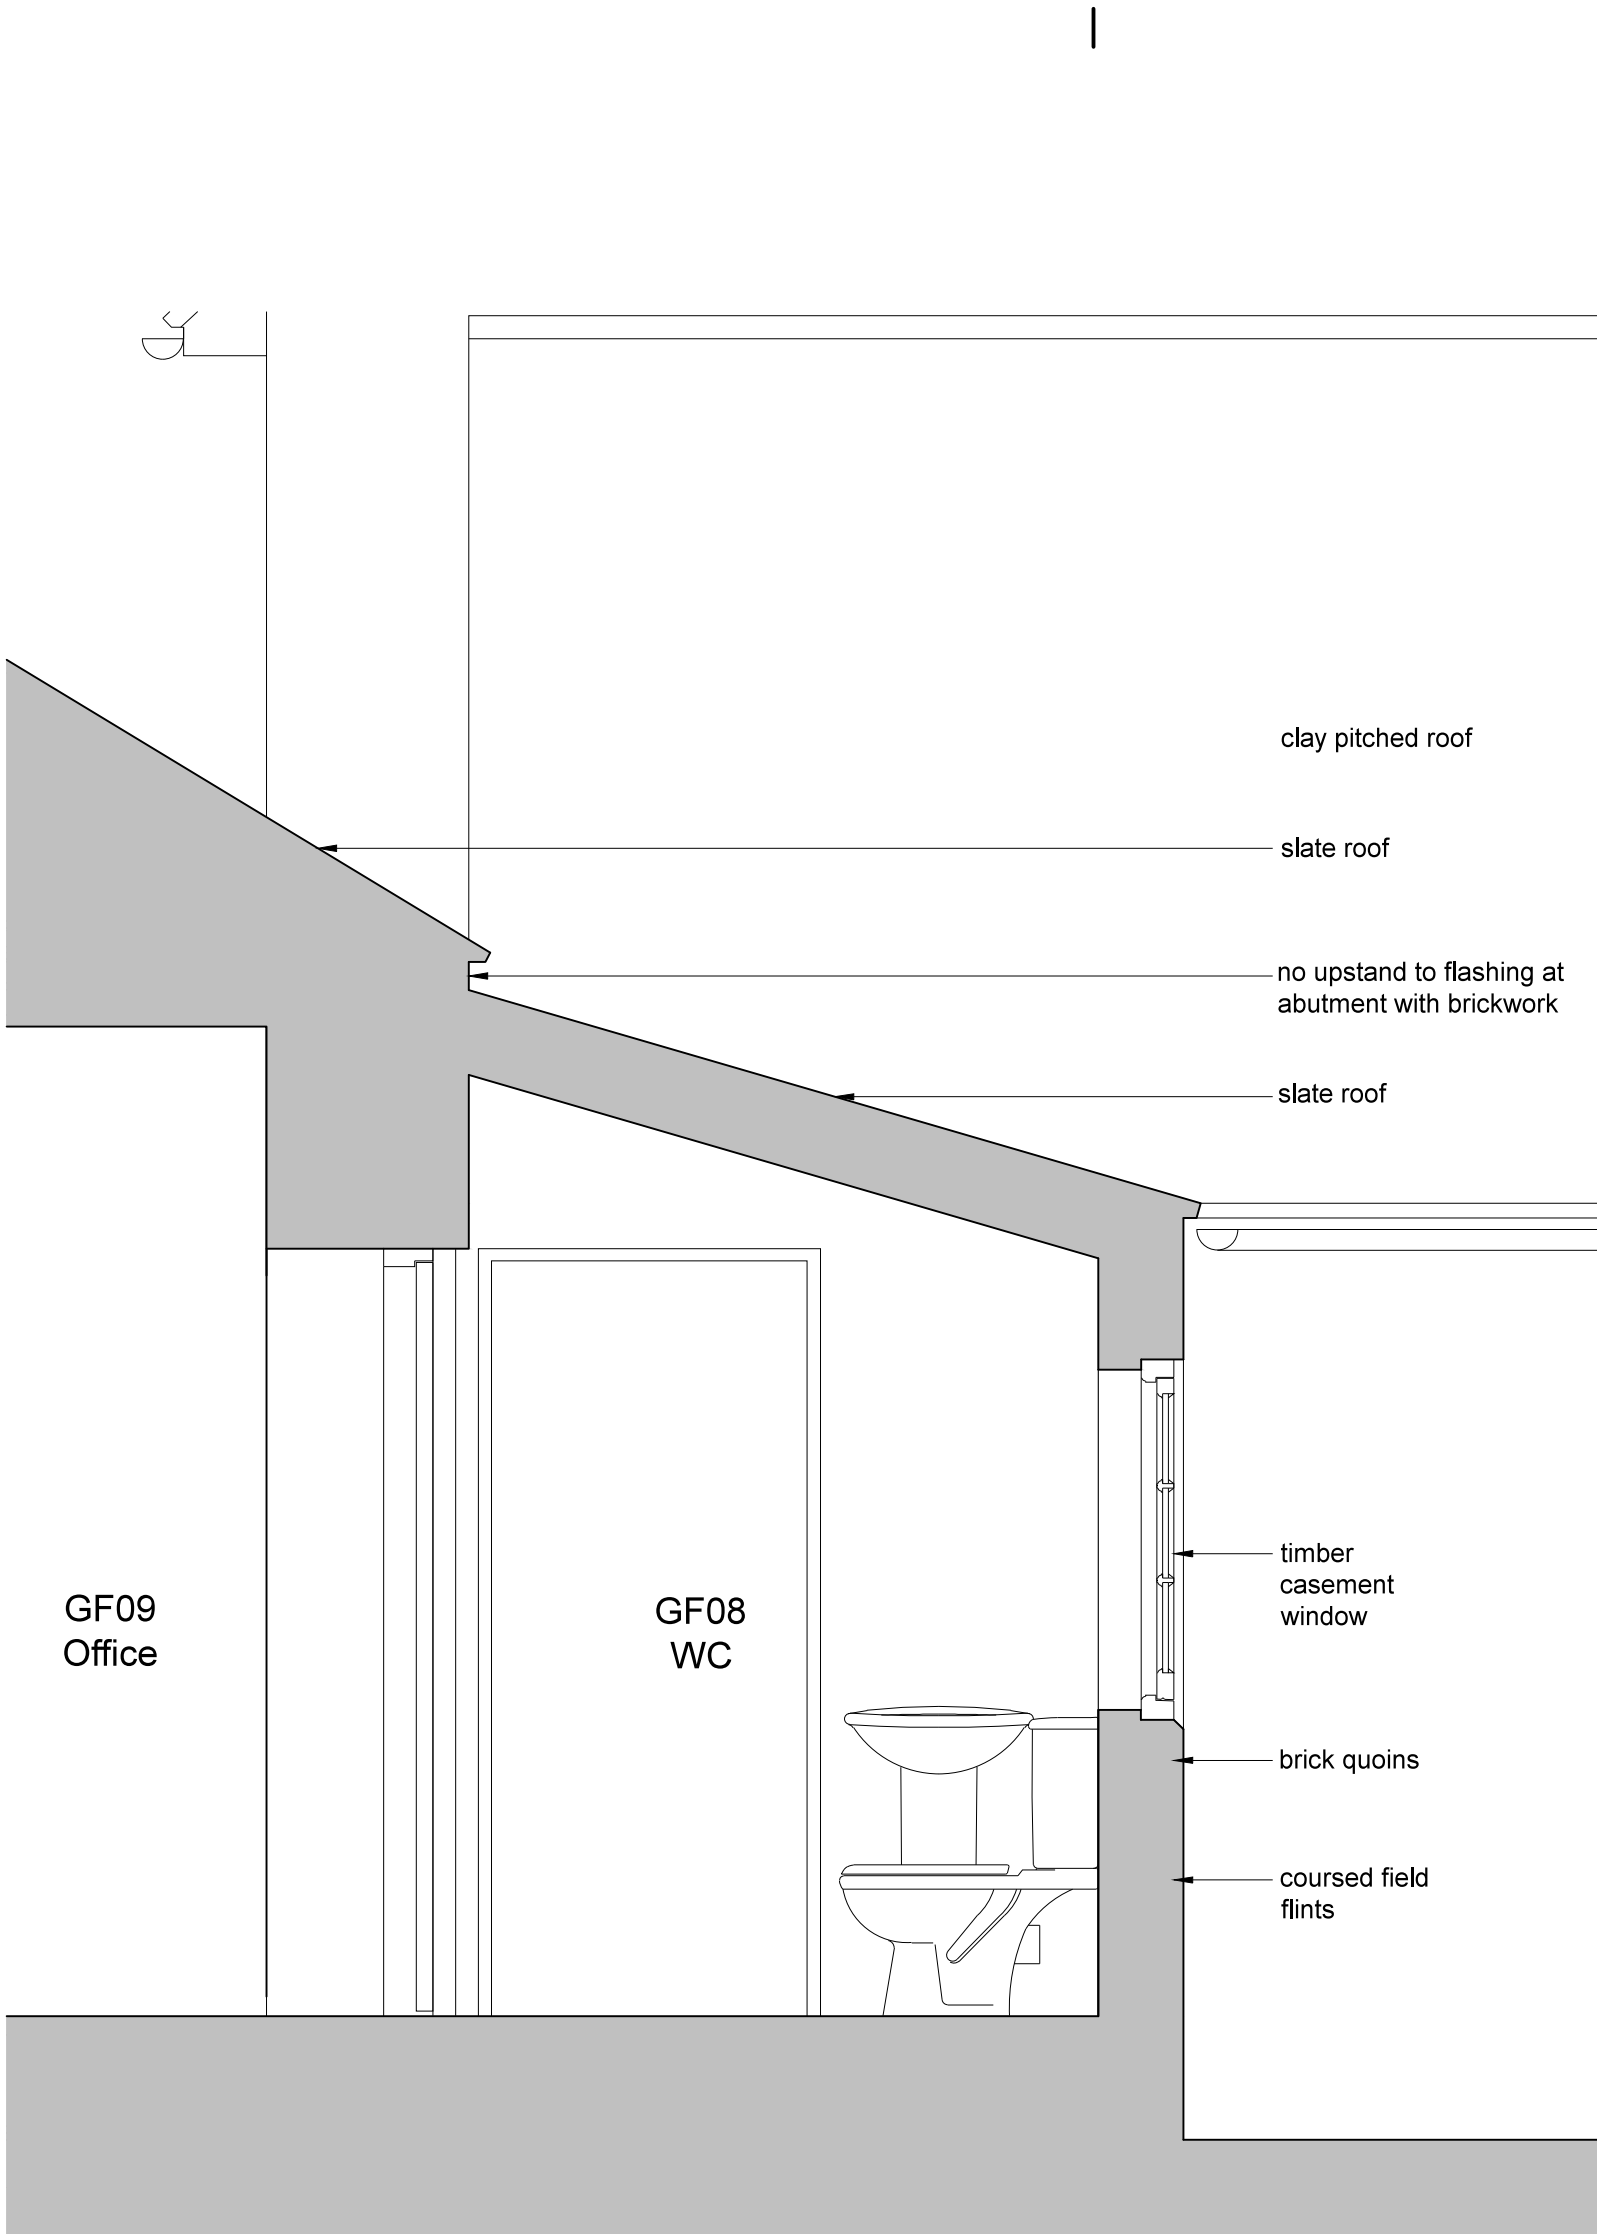

Section F-F 1:20

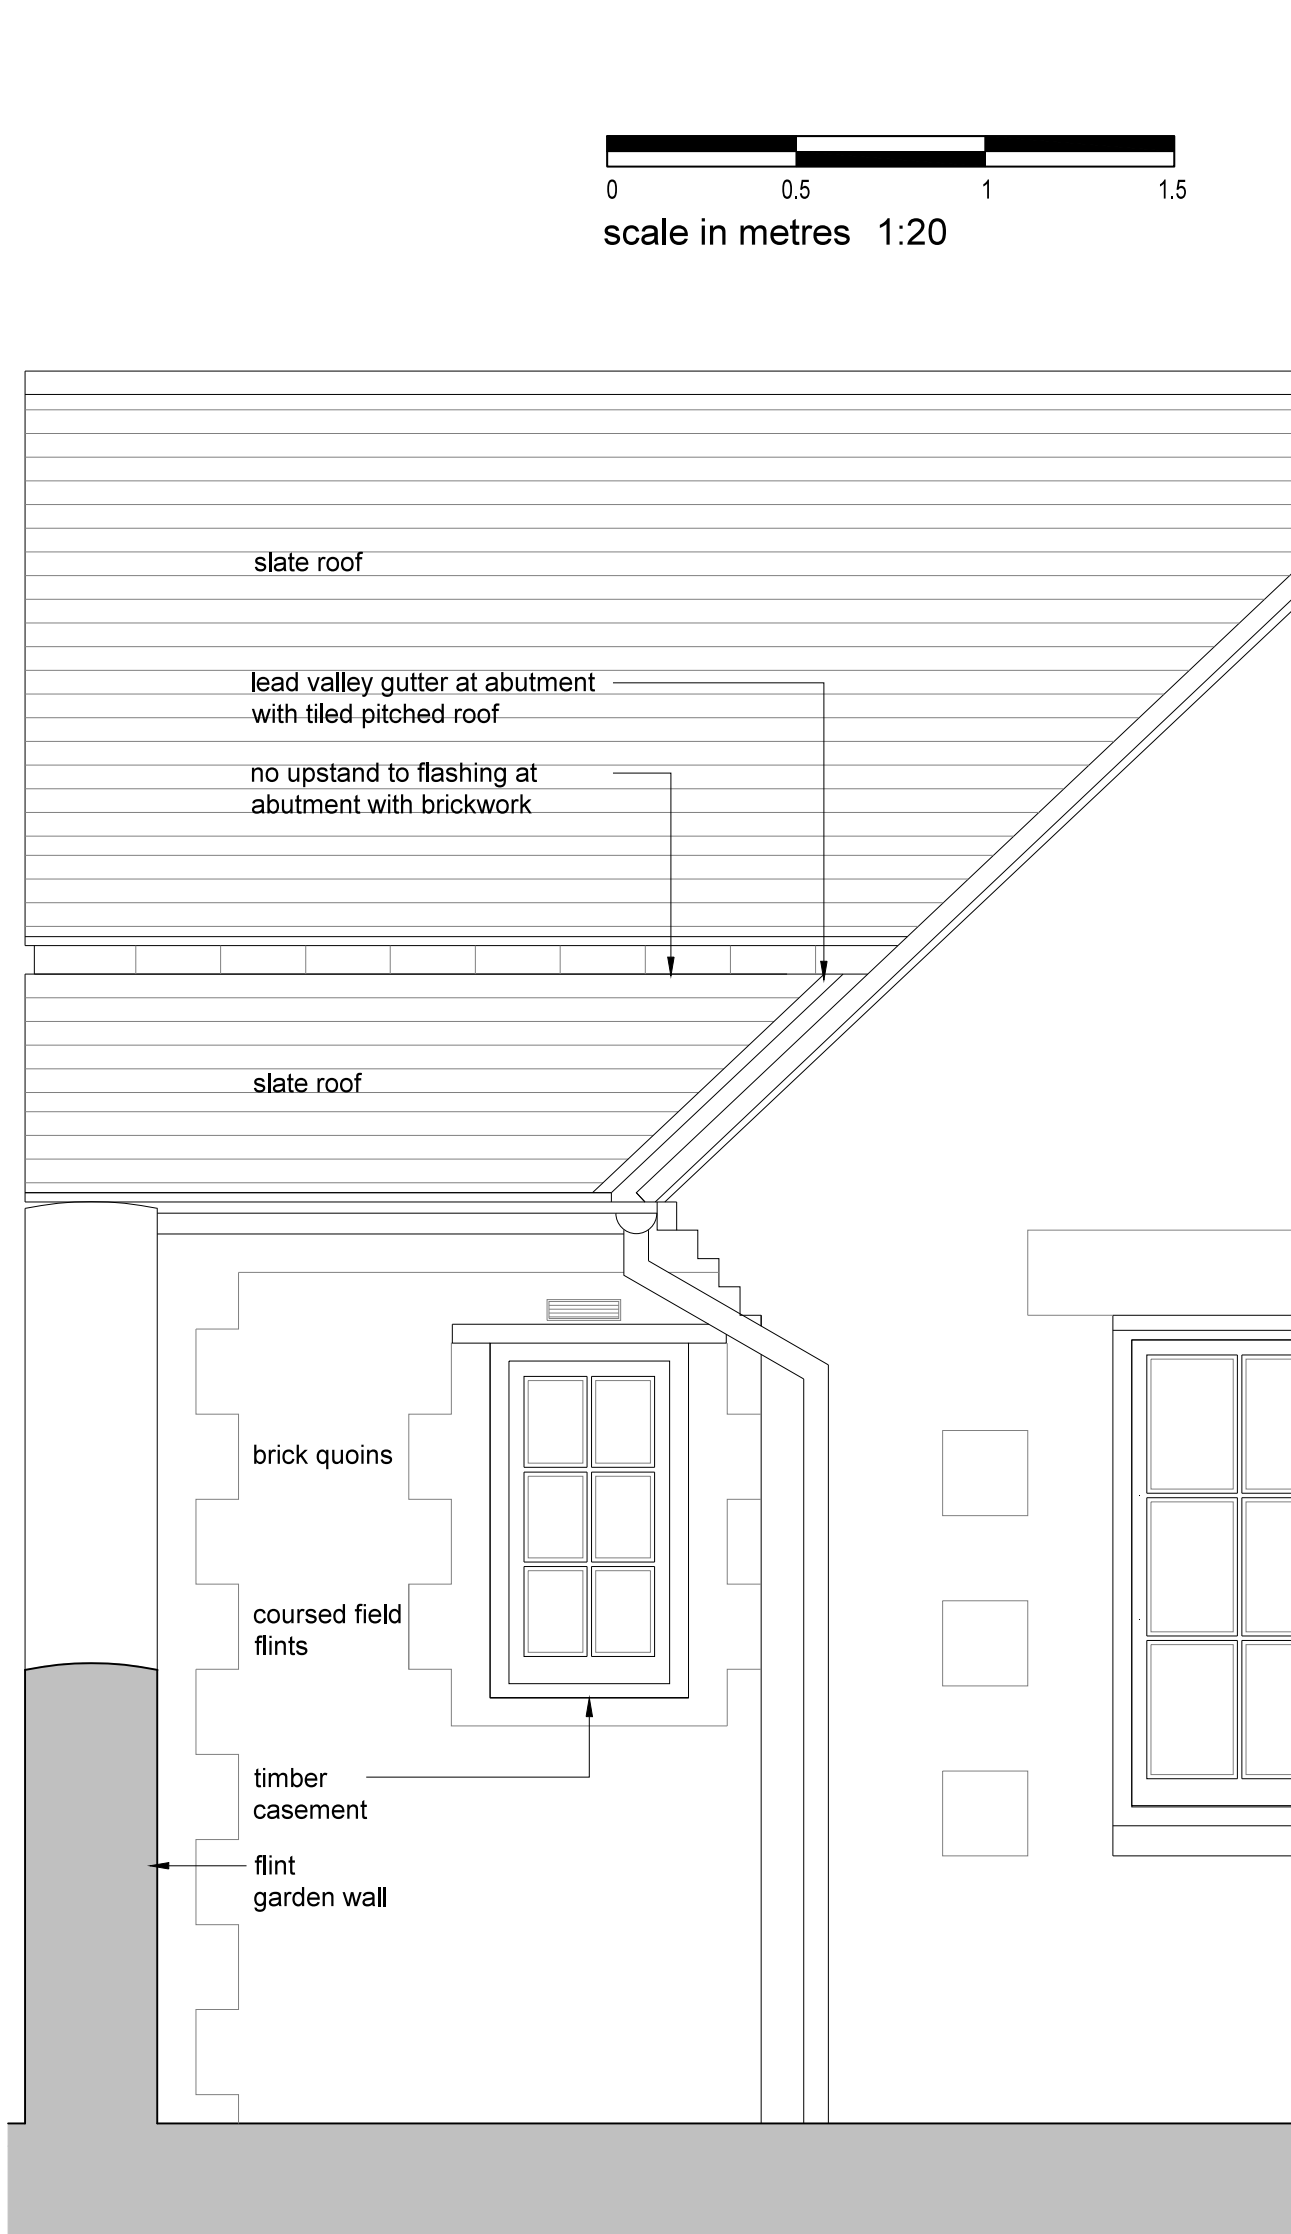

South Elevation 1:20

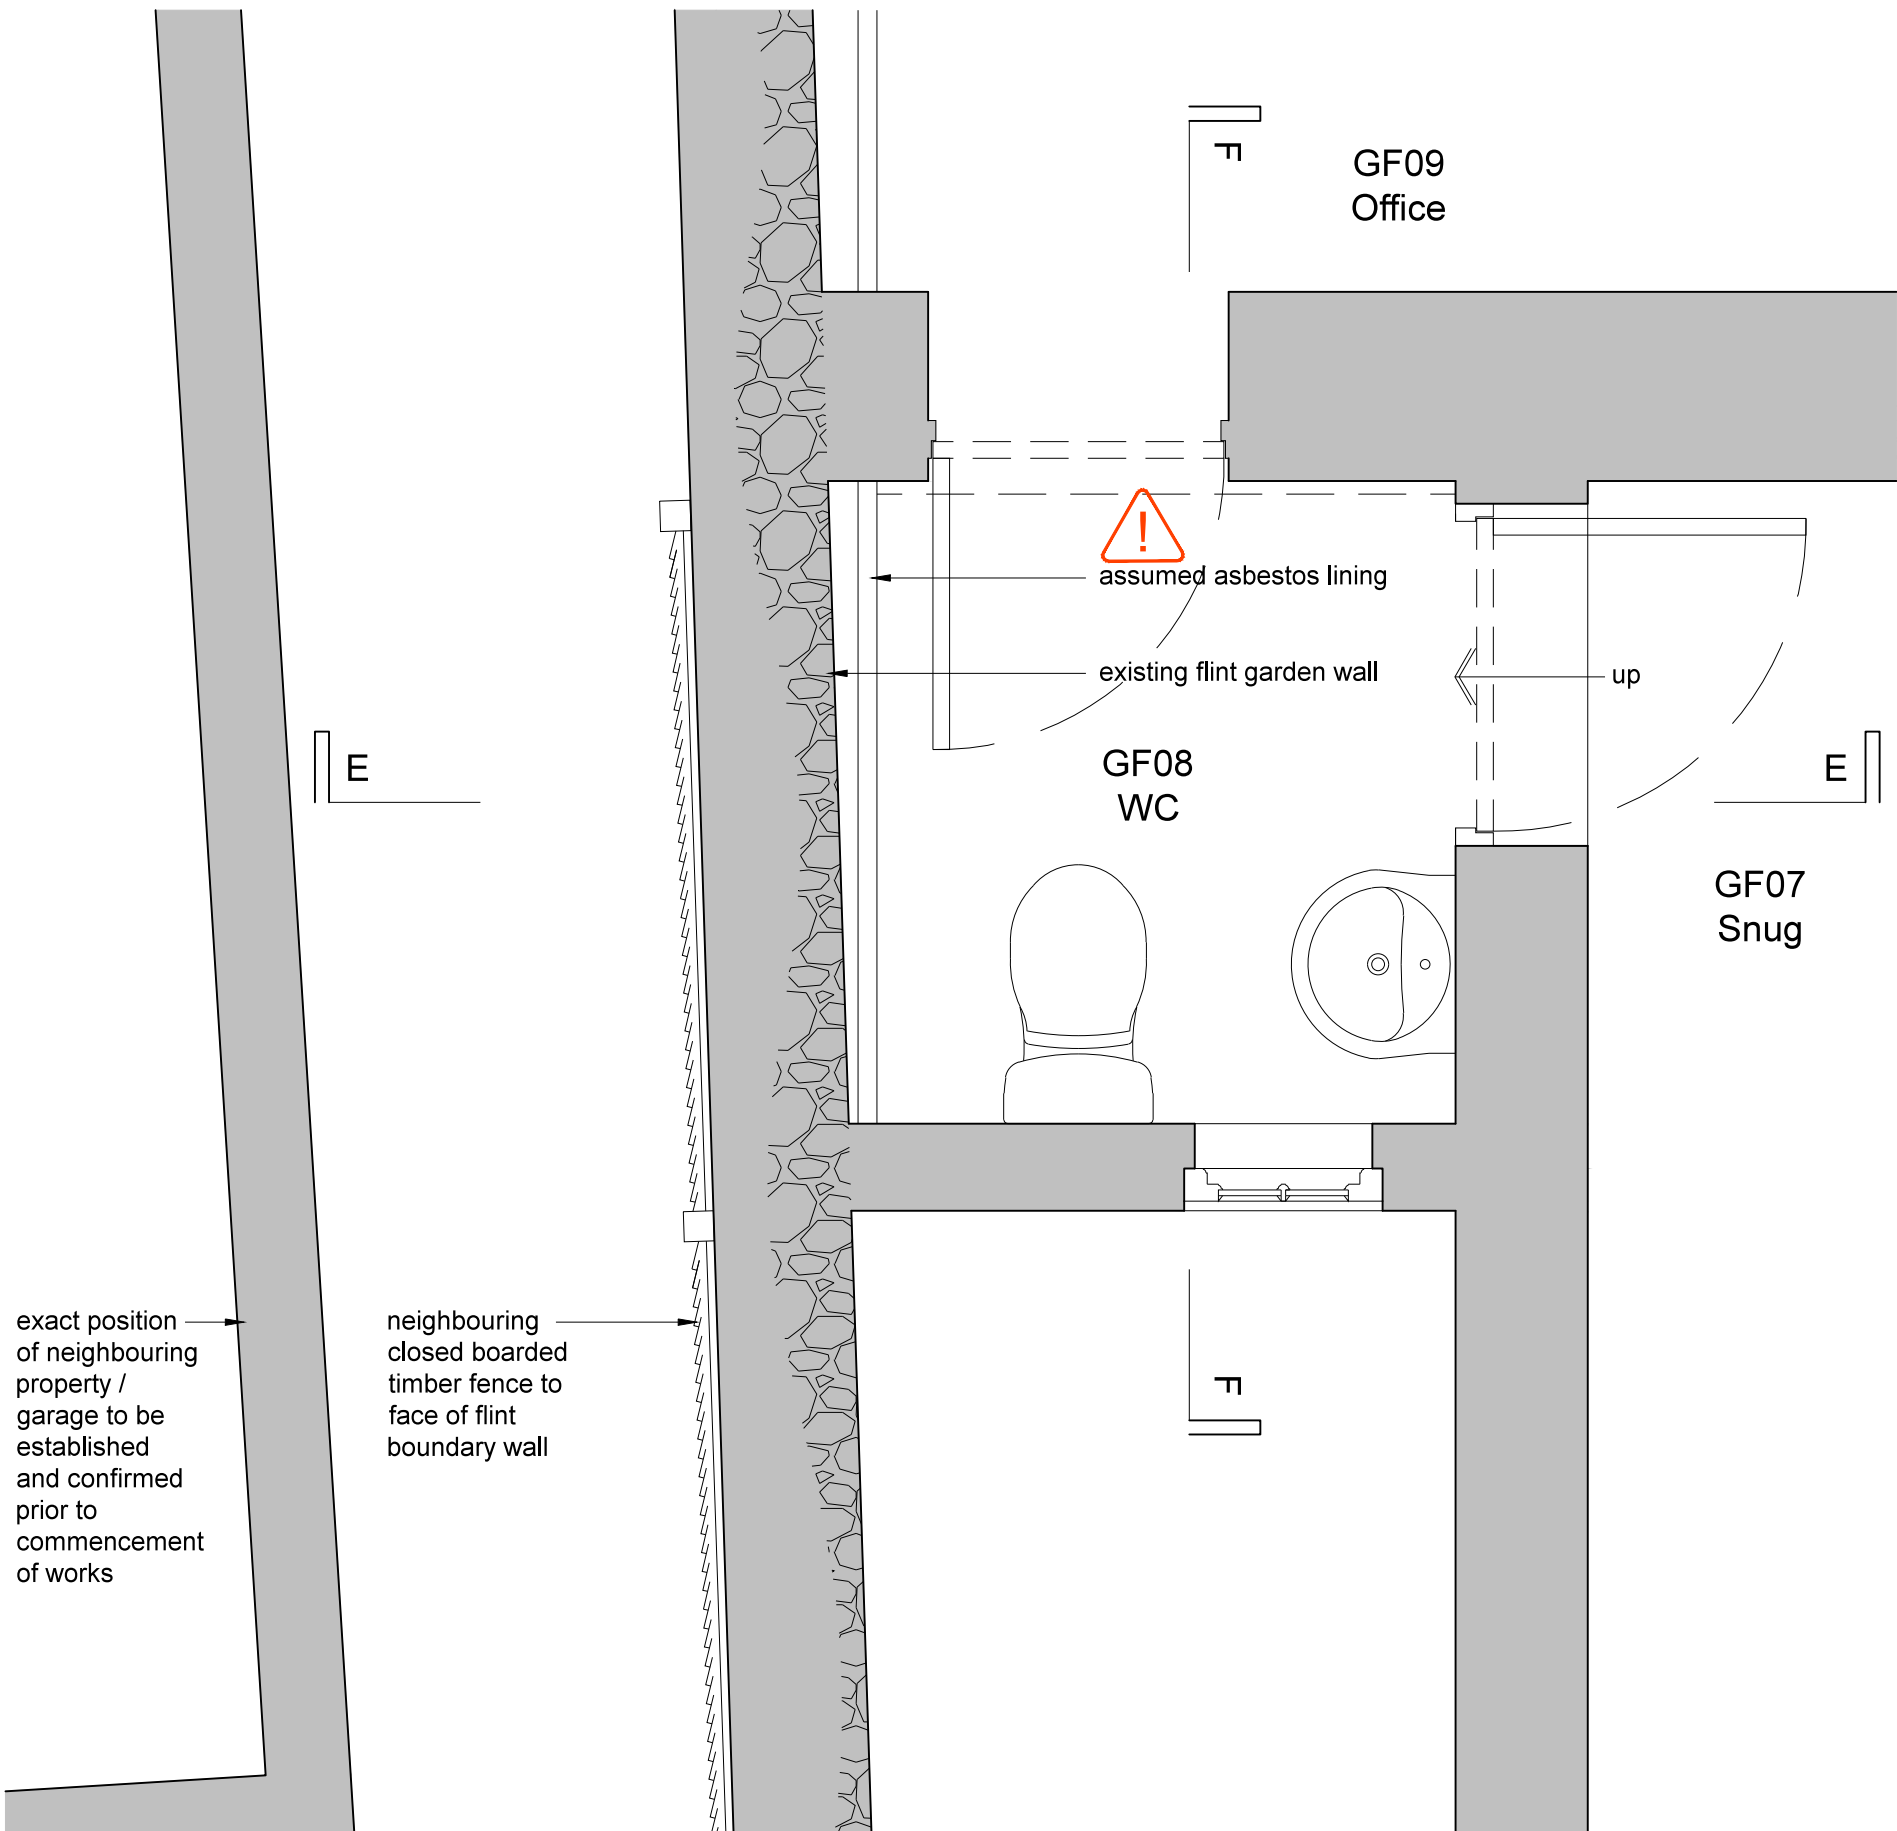


Ground Floor WC - GF08 Plan 1:20

0 0.5 1 1.5
scale in metres 1:20

amendments				auth	chkd
rev	date	comment			
A	09.07.15	Details amended after exposure of existing wall and additional visual survey		GM	MR

Identified Risk - Asbestos Wall Lining

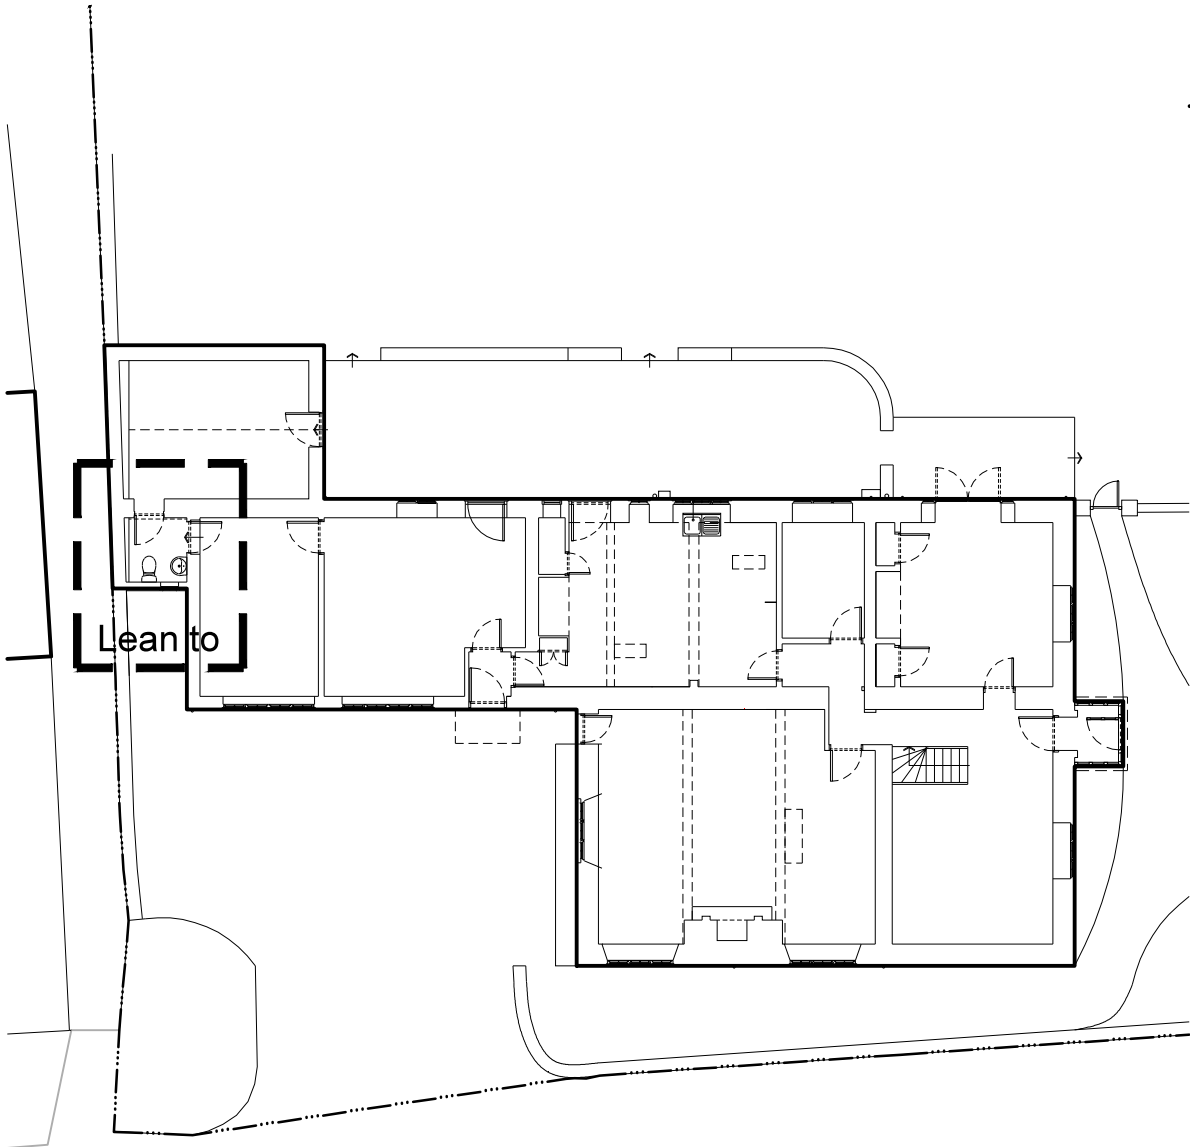

Key plan nts

Note - Measured survey conducted in key areas only. Elevations drawn from limited visual and photographic survey only and should not be relied upon for dimensional accuracy.

client	Braithwaite & Co.	drawing number	0343.EXG.100	revision	A
project	Church Farm House Rectory Lane Angmering	drawing title	Existing Lean to Plan, Sections and Elevation Measured Survey		
drawn by	GM	checked by	MR	riba work stage	MS
				date	June '15
				scale/original sheet size	Varies @ A1

http://abirarchitects.co.uk studio@abirarchitects.co.uk
unit 01, Beta House, St John's Road, Hove, BN2 2TX, United Kingdom
Hove +44 (0)1273 724 384 Company No. 06877117

© ABIR Architects Ltd. Check all dimensions on site before work is undertaken. All goods, materials and workmanship to conform with current building regulations, BSS and COP's.