



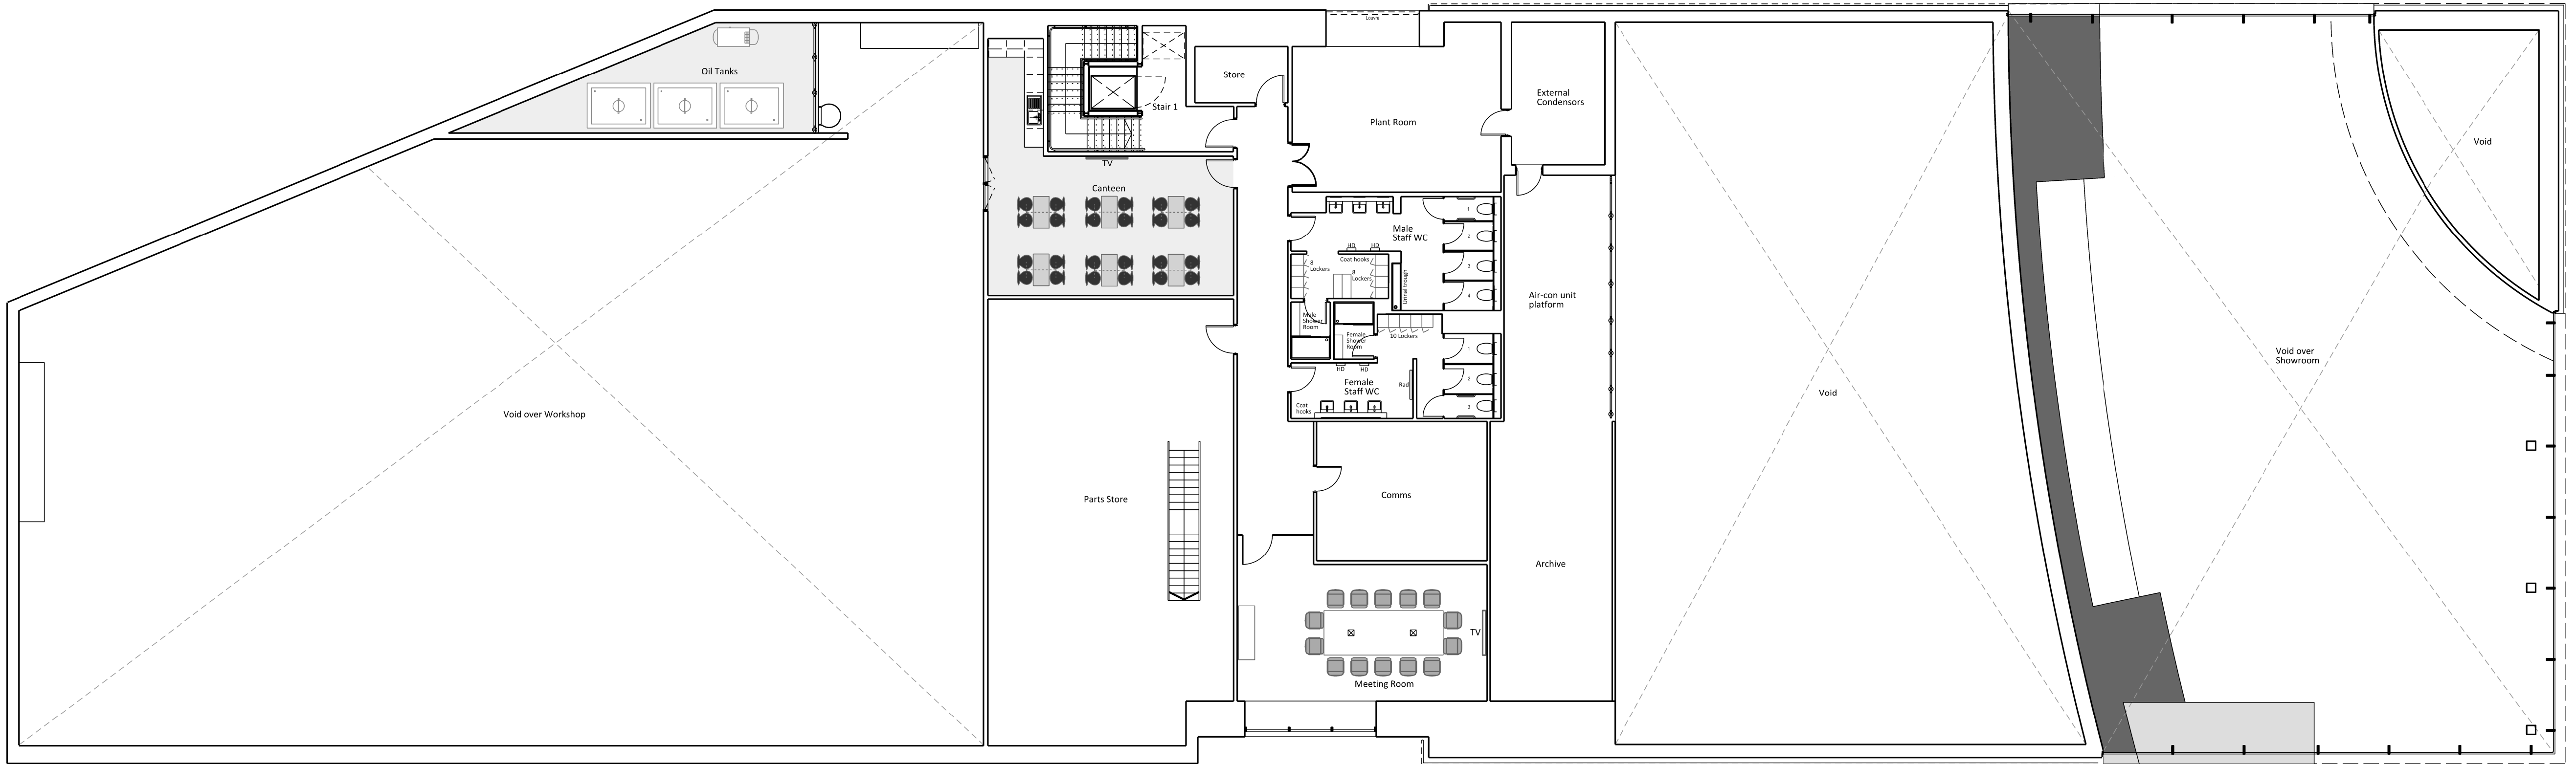

Caffyns Audi

Drawing title		Drawing number & revision		Amendments	
First floor plan - proposed		3068 -062 D			
Drawn by GD	Checked by GD	A1 Scale 1:125	A3 Scale 1:250	Date 12 July 2017	Status Planning

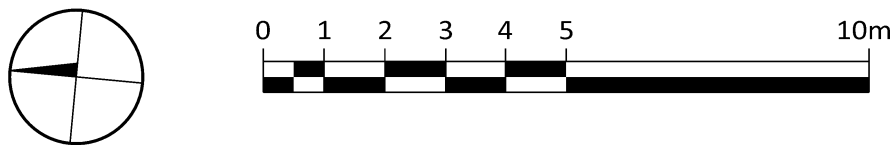

SRA | ARCHITECTS

Queen Square House Charlotte Street Bath BA1 2LL | 01225 827444 | www.sra-architects.co.uk
© (UK 2017) SRA Architects LLP. Responsibility is not accepted for errors made by others in scaling from this drawing.