




East Elevation




North Elevation




West Elevation

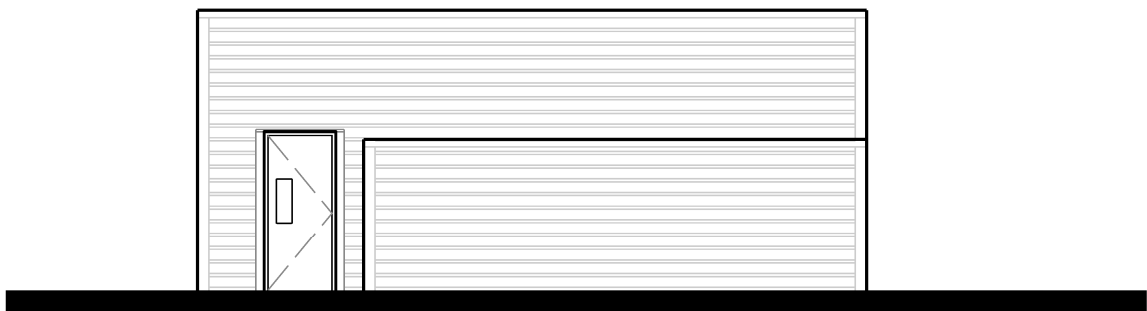



South Elevation

 

Roof

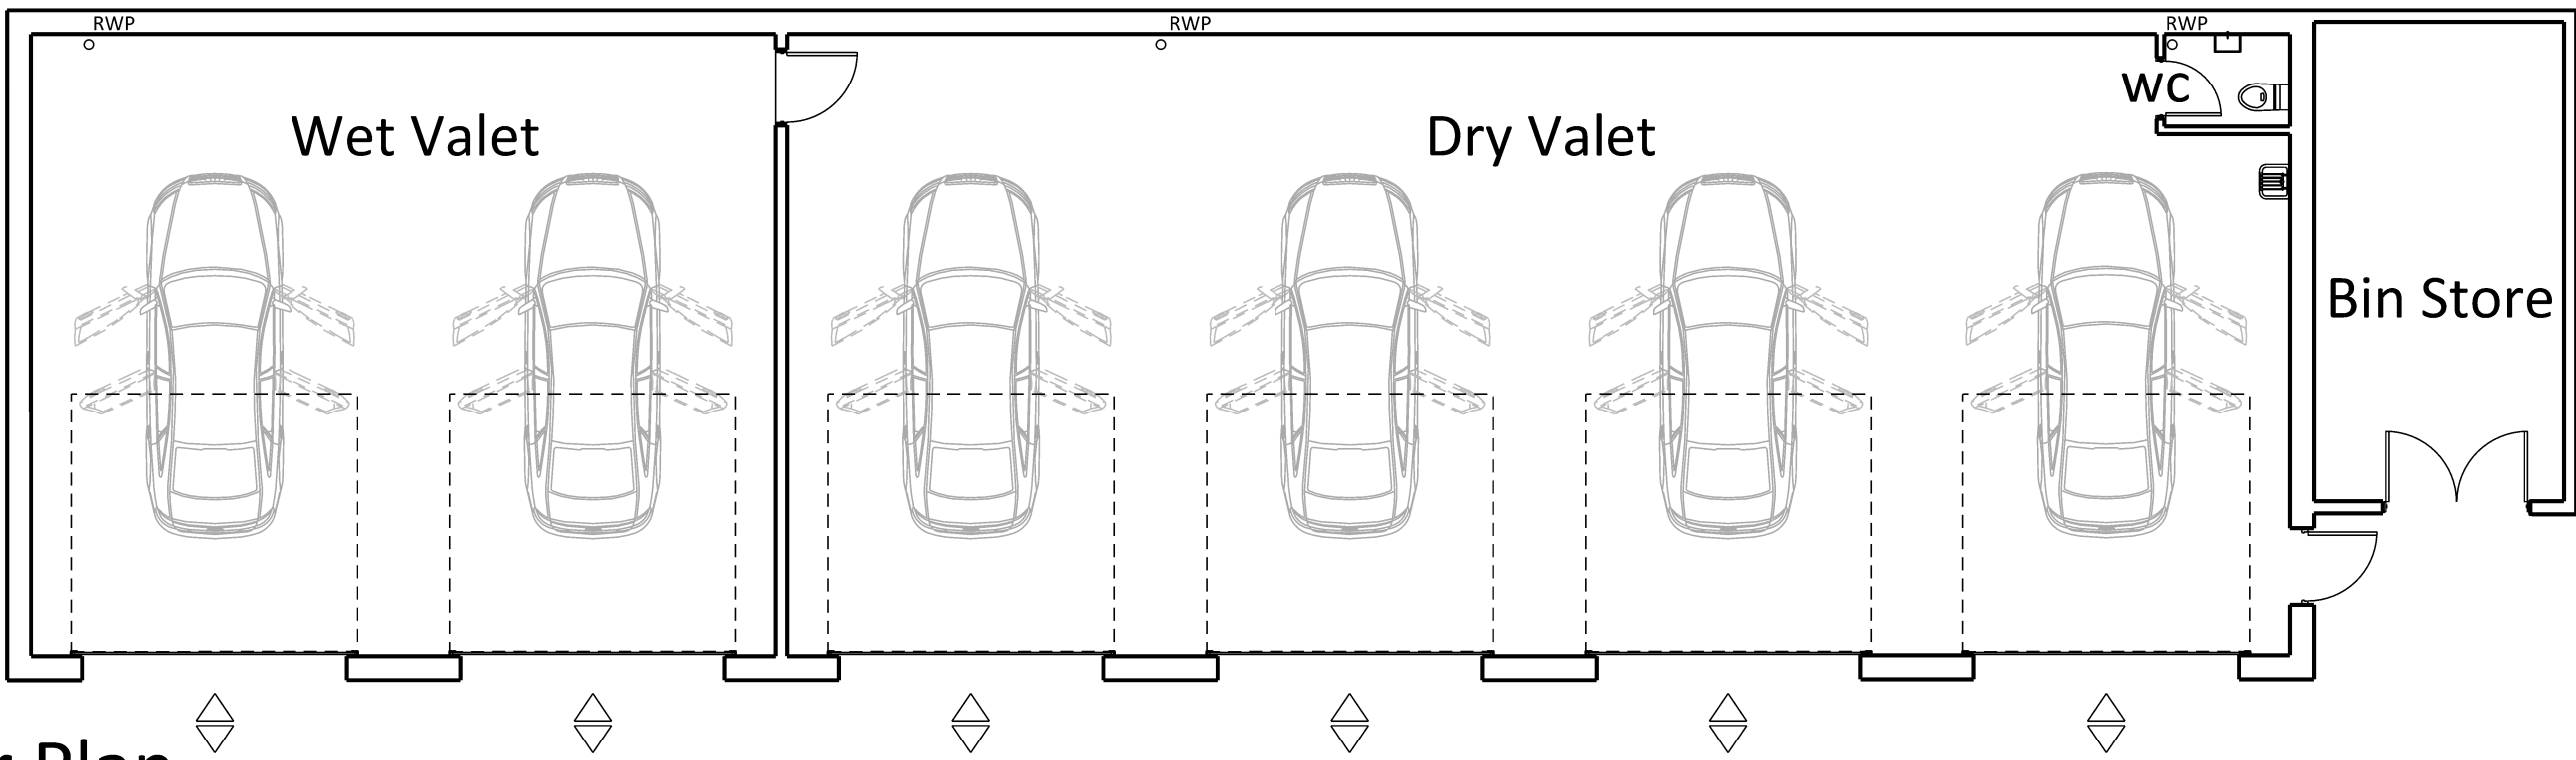

Floor Plan

 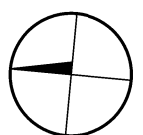

Caffyns Audi

Drawing title		Drawing number & revision		Amendments	
Valet Building - proposed		3068 - 070 D			
Drawn by GD	Checked by GD	A1 Scale 1:100	A3 Scale 1:200	Date 12 July 2017	Status Planning

SRA | ARCHITECTS

Queen Square House - Charlotte Street - Bath - BA1 2LL | 01225 827444 | www.sra-architects.co.uk
© (UK 2017) SRA Architects LLP. Responsibility is not accepted for errors made by others in scaling from this drawing.