




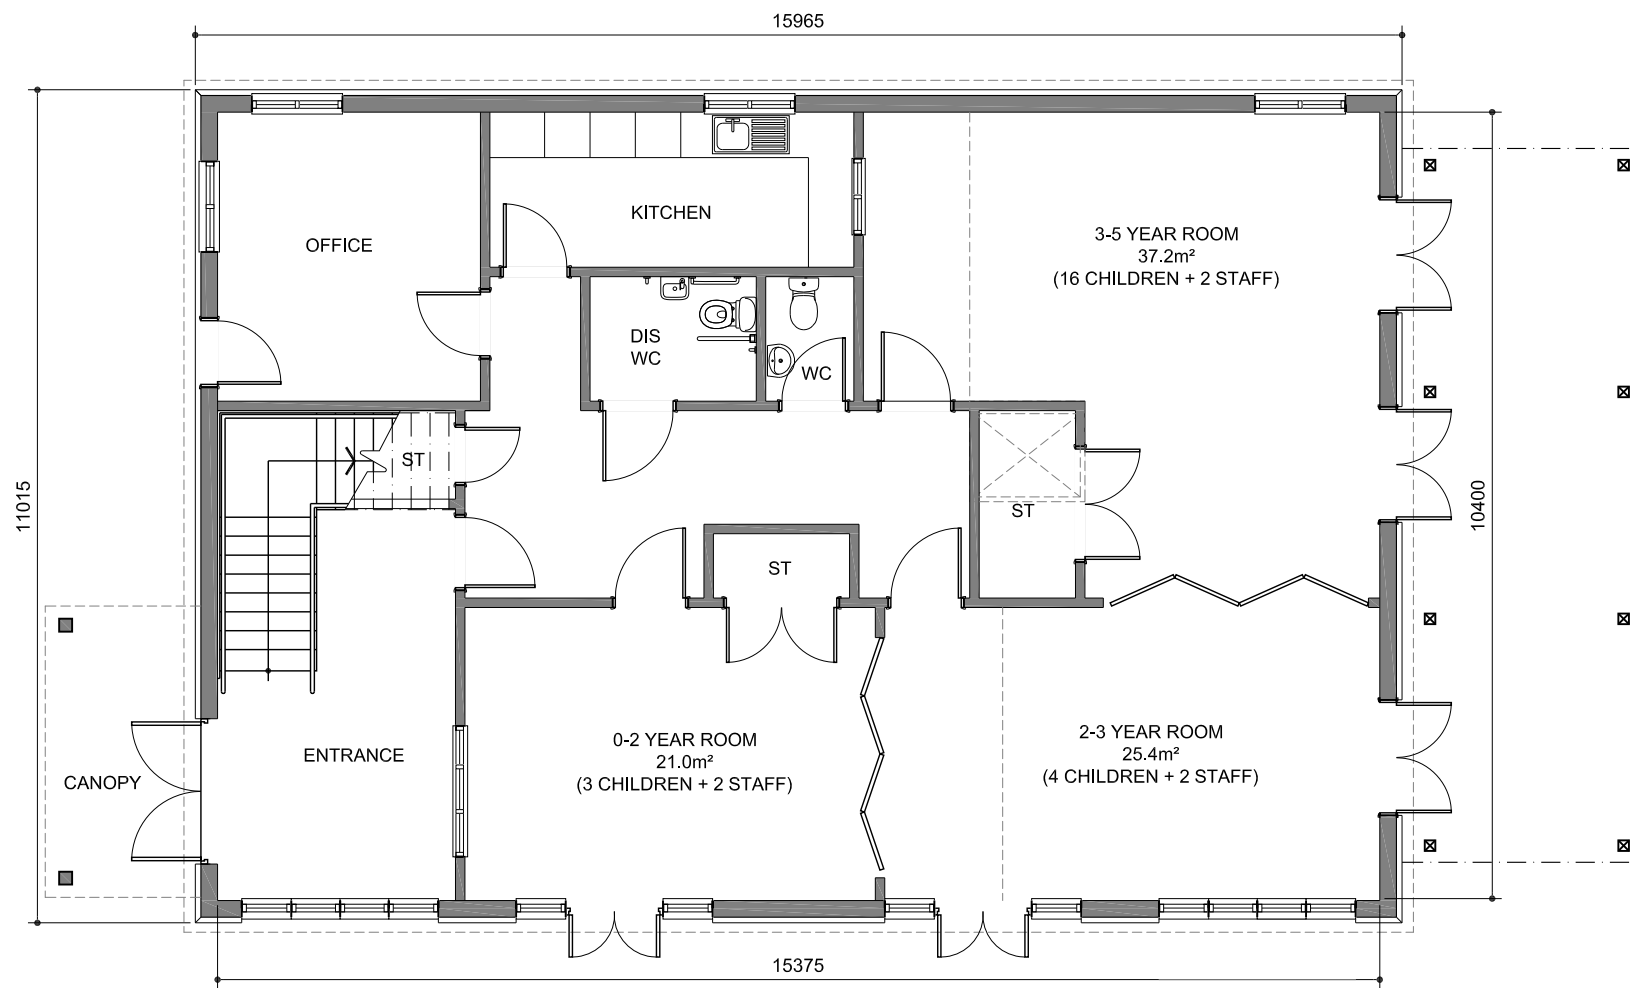


PROPOSED PRE-SCHOOL
GROUND FLOOR PLAN
(1:100)

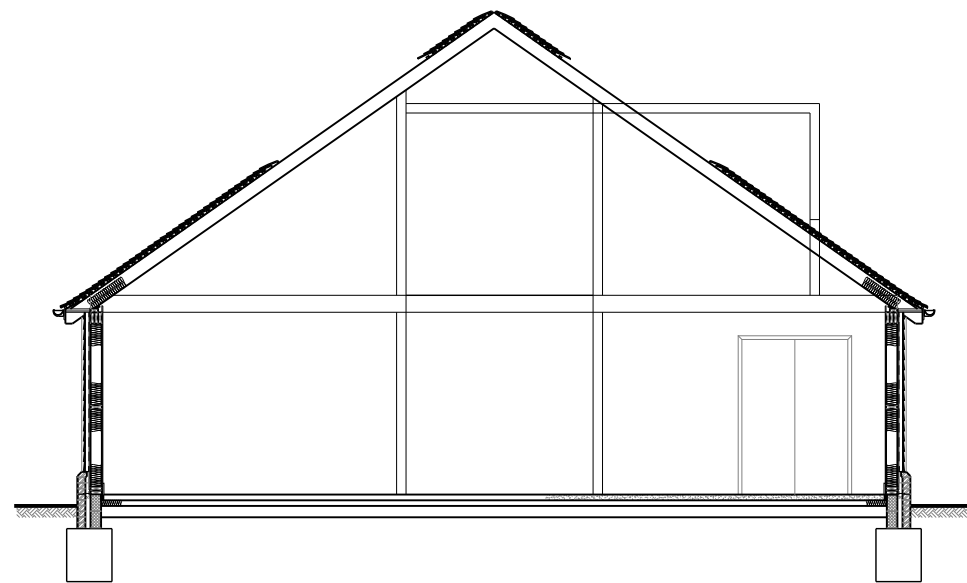


PROPOSED PRE-SCHOOL
INDICTATIVE SECTION
(1:100)

 


Scale Bar 1:200

 

Scale Bar 1:100

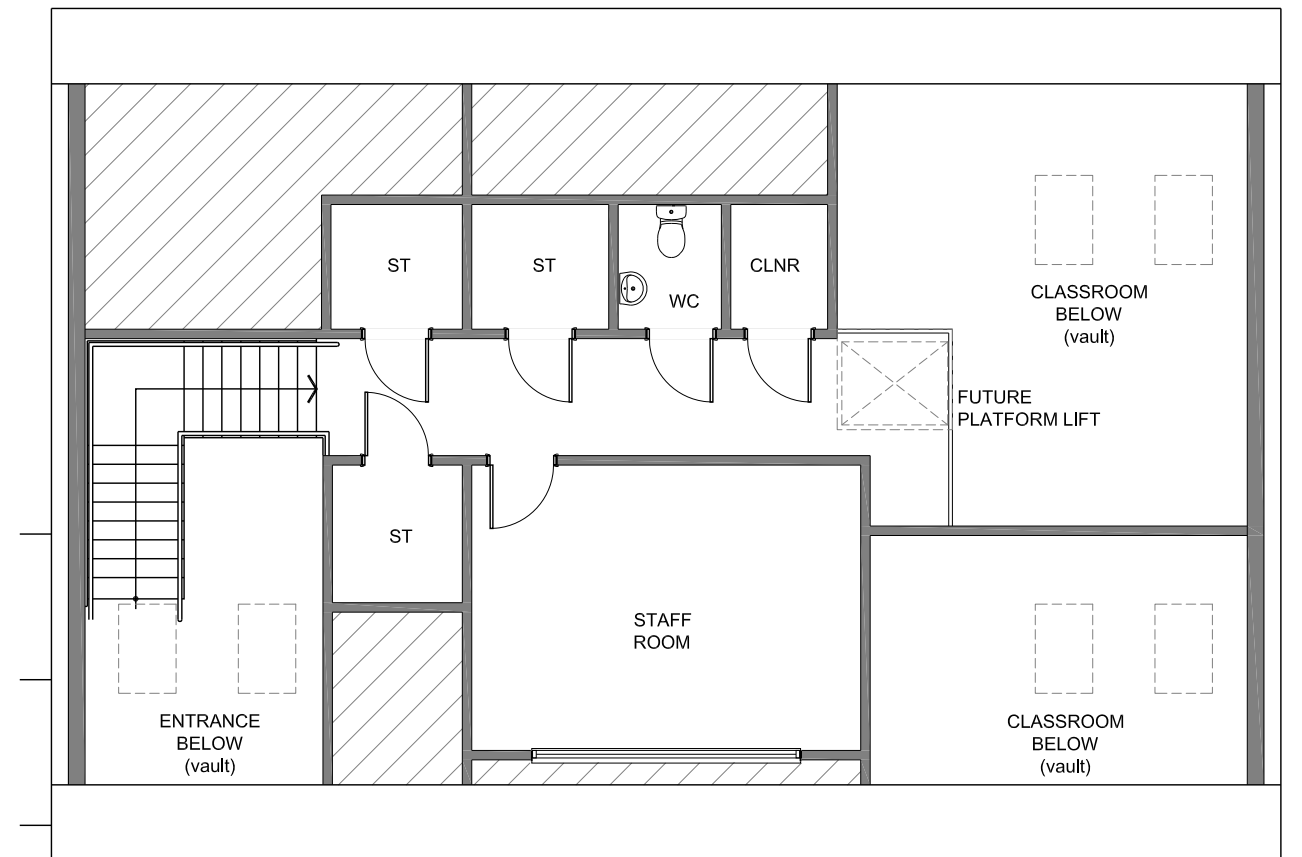

PROPOSED PRE-SCHOOL
FIRST FLOOR ATTIC PLAN
(1:100)

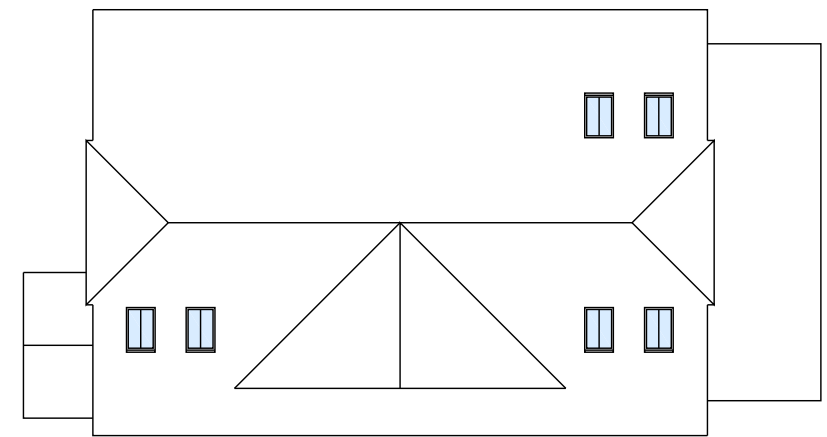

PROPOSED PRE-SCHOOL
ROOF PLAN
(1:200)



mark alford design architecture

Heatherlands Bracken Lane Storrington West Sussex RH20 3HS
T: 01903 899124 E: office@markalforddesign.com

client: MRS S ASHWORTH-LEACH
project title: BRACKENSIDE, ANGMERING
PROPOSED PRE-SCHOOL
drawing title: PROPOSED PRESCHOOL PLANS/SECTION

drawn by: MSA date: MAY 15 scale: 1:100/1:200 @ A3

issue status: design ☒ BofQ ☐ construction ☐ record ☐

drawing number: **15153 / P100** revision:

This drawing may not be used or reproduced without written consent. Copyright reserved
No dimensions to be scaled from this drawing. Copyright design and patents act 1988