



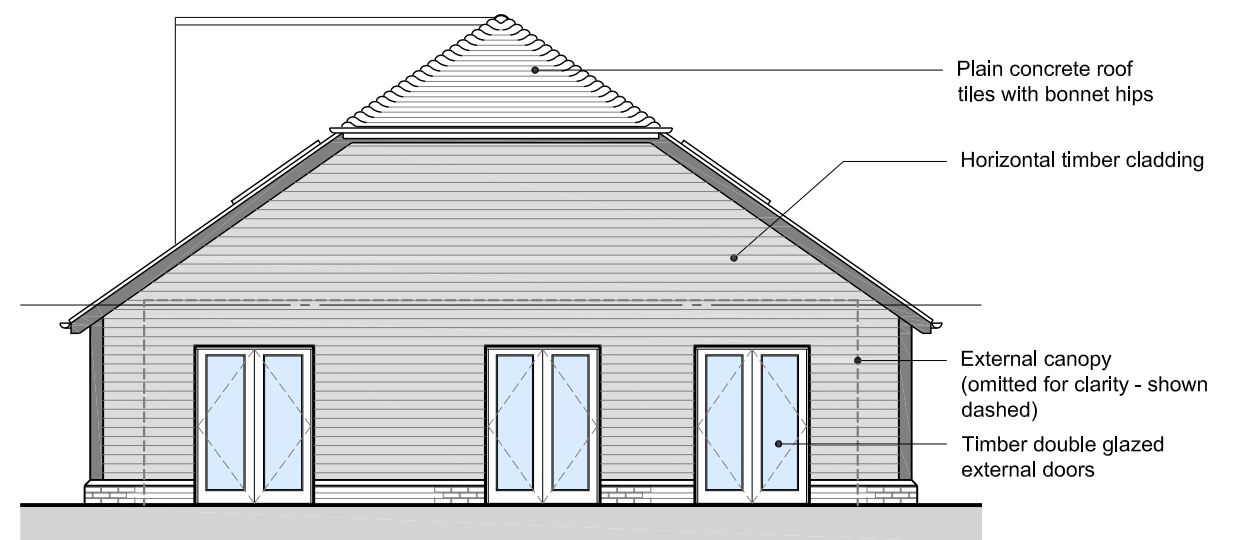


PROPOSED PRE-SCHOOL
FRONT ELEVATION
(1:100)




PROPOSED PRE-SCHOOL
SIDE ELEVATION
(1:100)

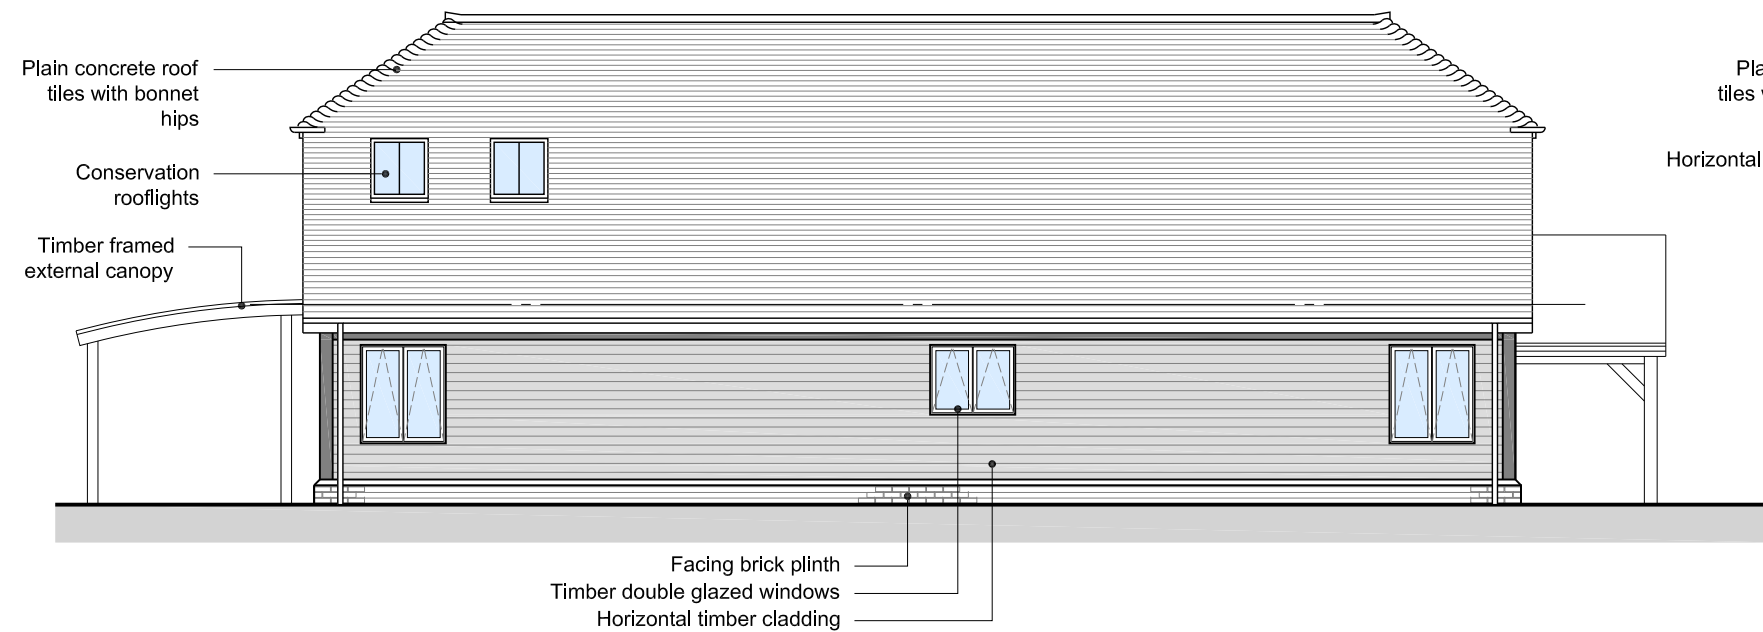

PROPOSED PRE-SCHOOL
REAR ELEVATION
(1:100)

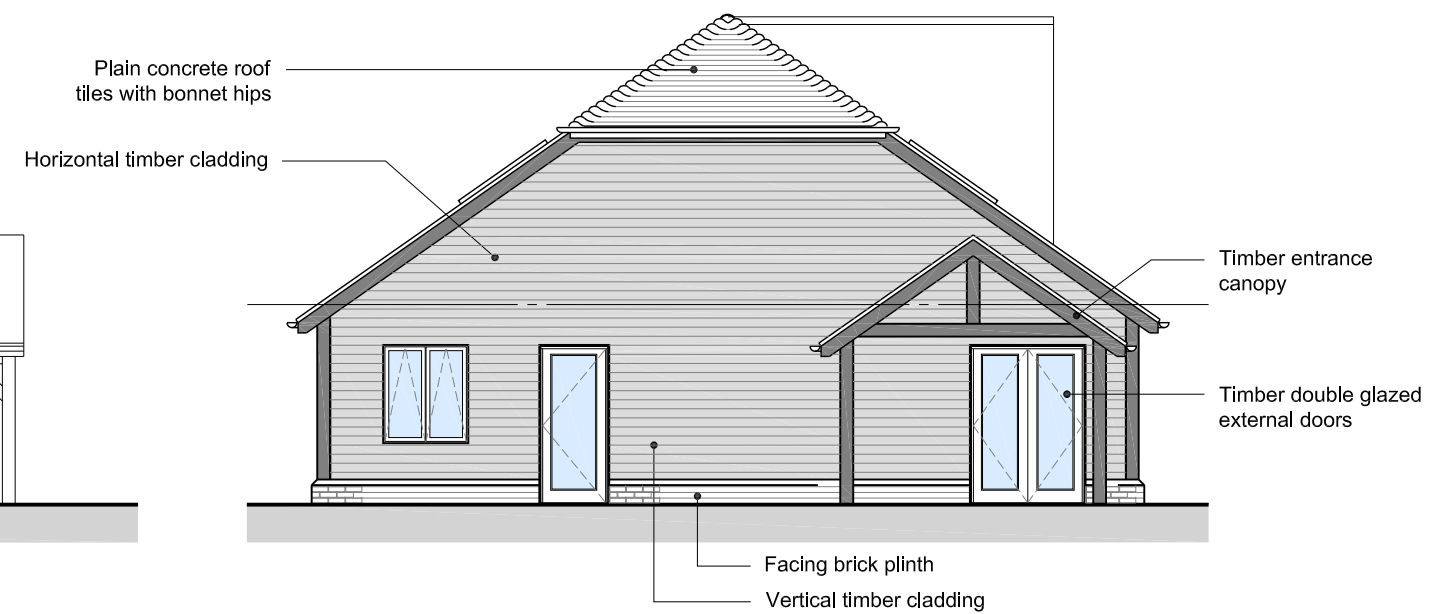

PROPOSED PRE-SCHOOL
SIDE ELEVATION
(1:100)

 

ma

mark alford design

architecture

Heatherlands Bracken Lane Storrington West Sussex RH20 3HS
T: 01903 899124 E: office@markalforddesign.com

client:

MRS S ASHWORTH-LEACH

project title:

BRACKENSIDE, ANGMERING
PROPOSED PRE-SCHOOL

drawing title:

PROPOSED PRESCHOOL ELEVATIONS

drawn by: MSA

date: MAY 15

scale: 1:100 @ A3

issue status:

design ☒

BofQ ☐

construction ☐

record ☐

drawing number:

15153 / P101

revision:

This drawing may not be used or reproduced without written consent. Copyright reserved
No dimensions to be scaled from this drawing. Copyright design and patents act 1988