




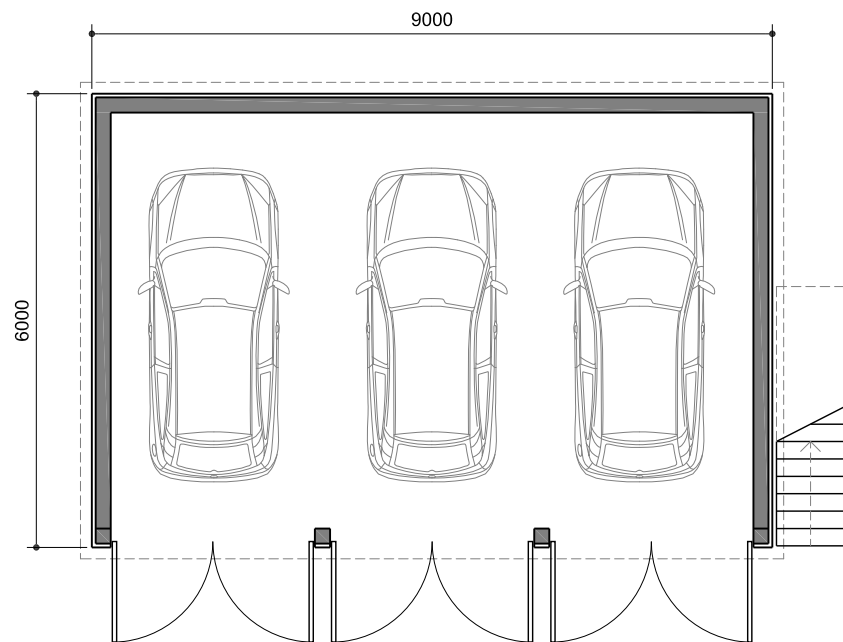

GARAGE GROUND FLOOR PLAN
(1:100)

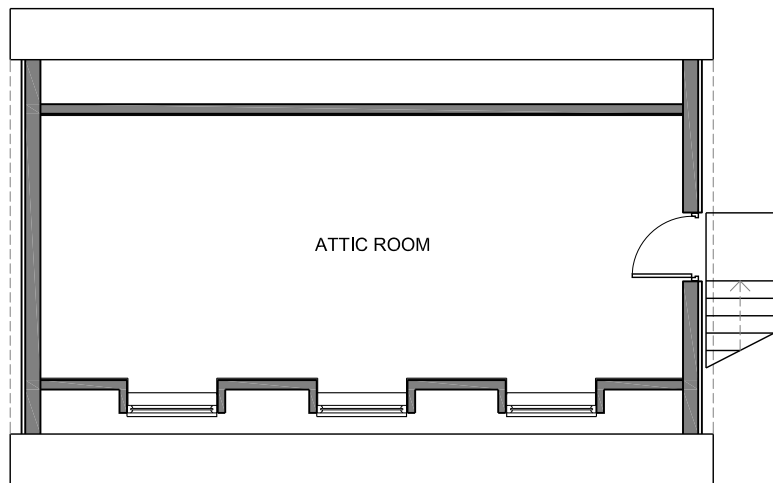


GARAGE ATTIC PLAN
(1:100)

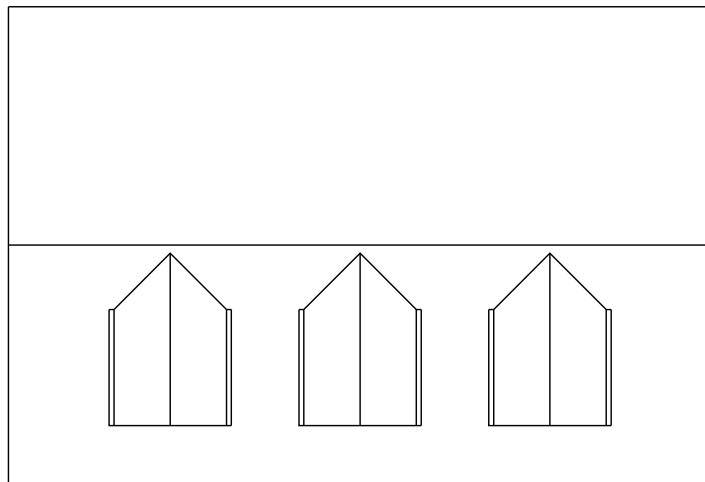

GARAGE ROOF PLAN
(1:100)



GARAGE SIDE ELEVATION
(1:100)

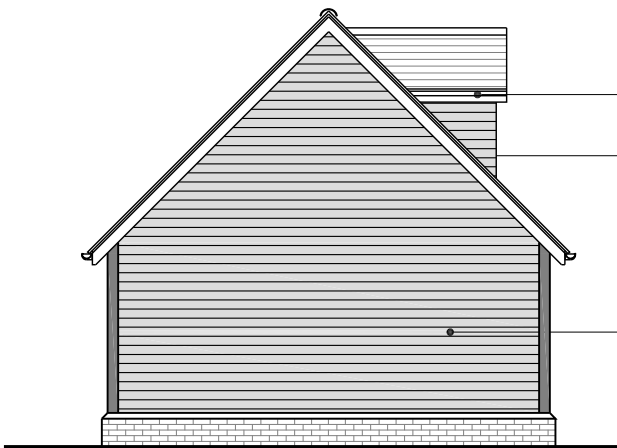


GARAGE SIDE ELEVATION
(1:100)



GARAGE FRONT ELEVATION
(1:100)



GARAGE REAR ELEVATION
(1:100)

 

mark alford design architecture

Heatherlands Bracken Lane Storrington West Sussex RH20 3HS
T: 01903 899124 E: office@markalforddesign.com

client: MRS S ASHWORTH-LEACH
project title: BRACKENSIDE, ANGMERING
PROPOSED PRE-SCHOOL
drawing title: PROPOSED GARAGE BLOCK

drawn by: MSA date: MAY 15 scale: 1:100 @ A3

issue status: design ☒ BofQ ☐ construction ☐ record ☐

drawing number: **15153 / P103** revision:

This drawing may not be used or reproduced without written consent. Copyright reserved
No dimensions to be scaled from this drawing. Copyright design and patents act 1988